PLAN FORM 2 (A2)

WARNING: CREASING OR FOLDING WILL LEAD TO REJECTION

Sheet - of - sheets

BASEMENT LEVEL 2

GeoStrata
Project Surveying
Land Development and Title Consulting
PO Box 5195
Greenwich NSW 2065
t: 02 9405 2242
f: 02 9405 2216
e: info@geostrata.com.au
www.geostrata.com.au

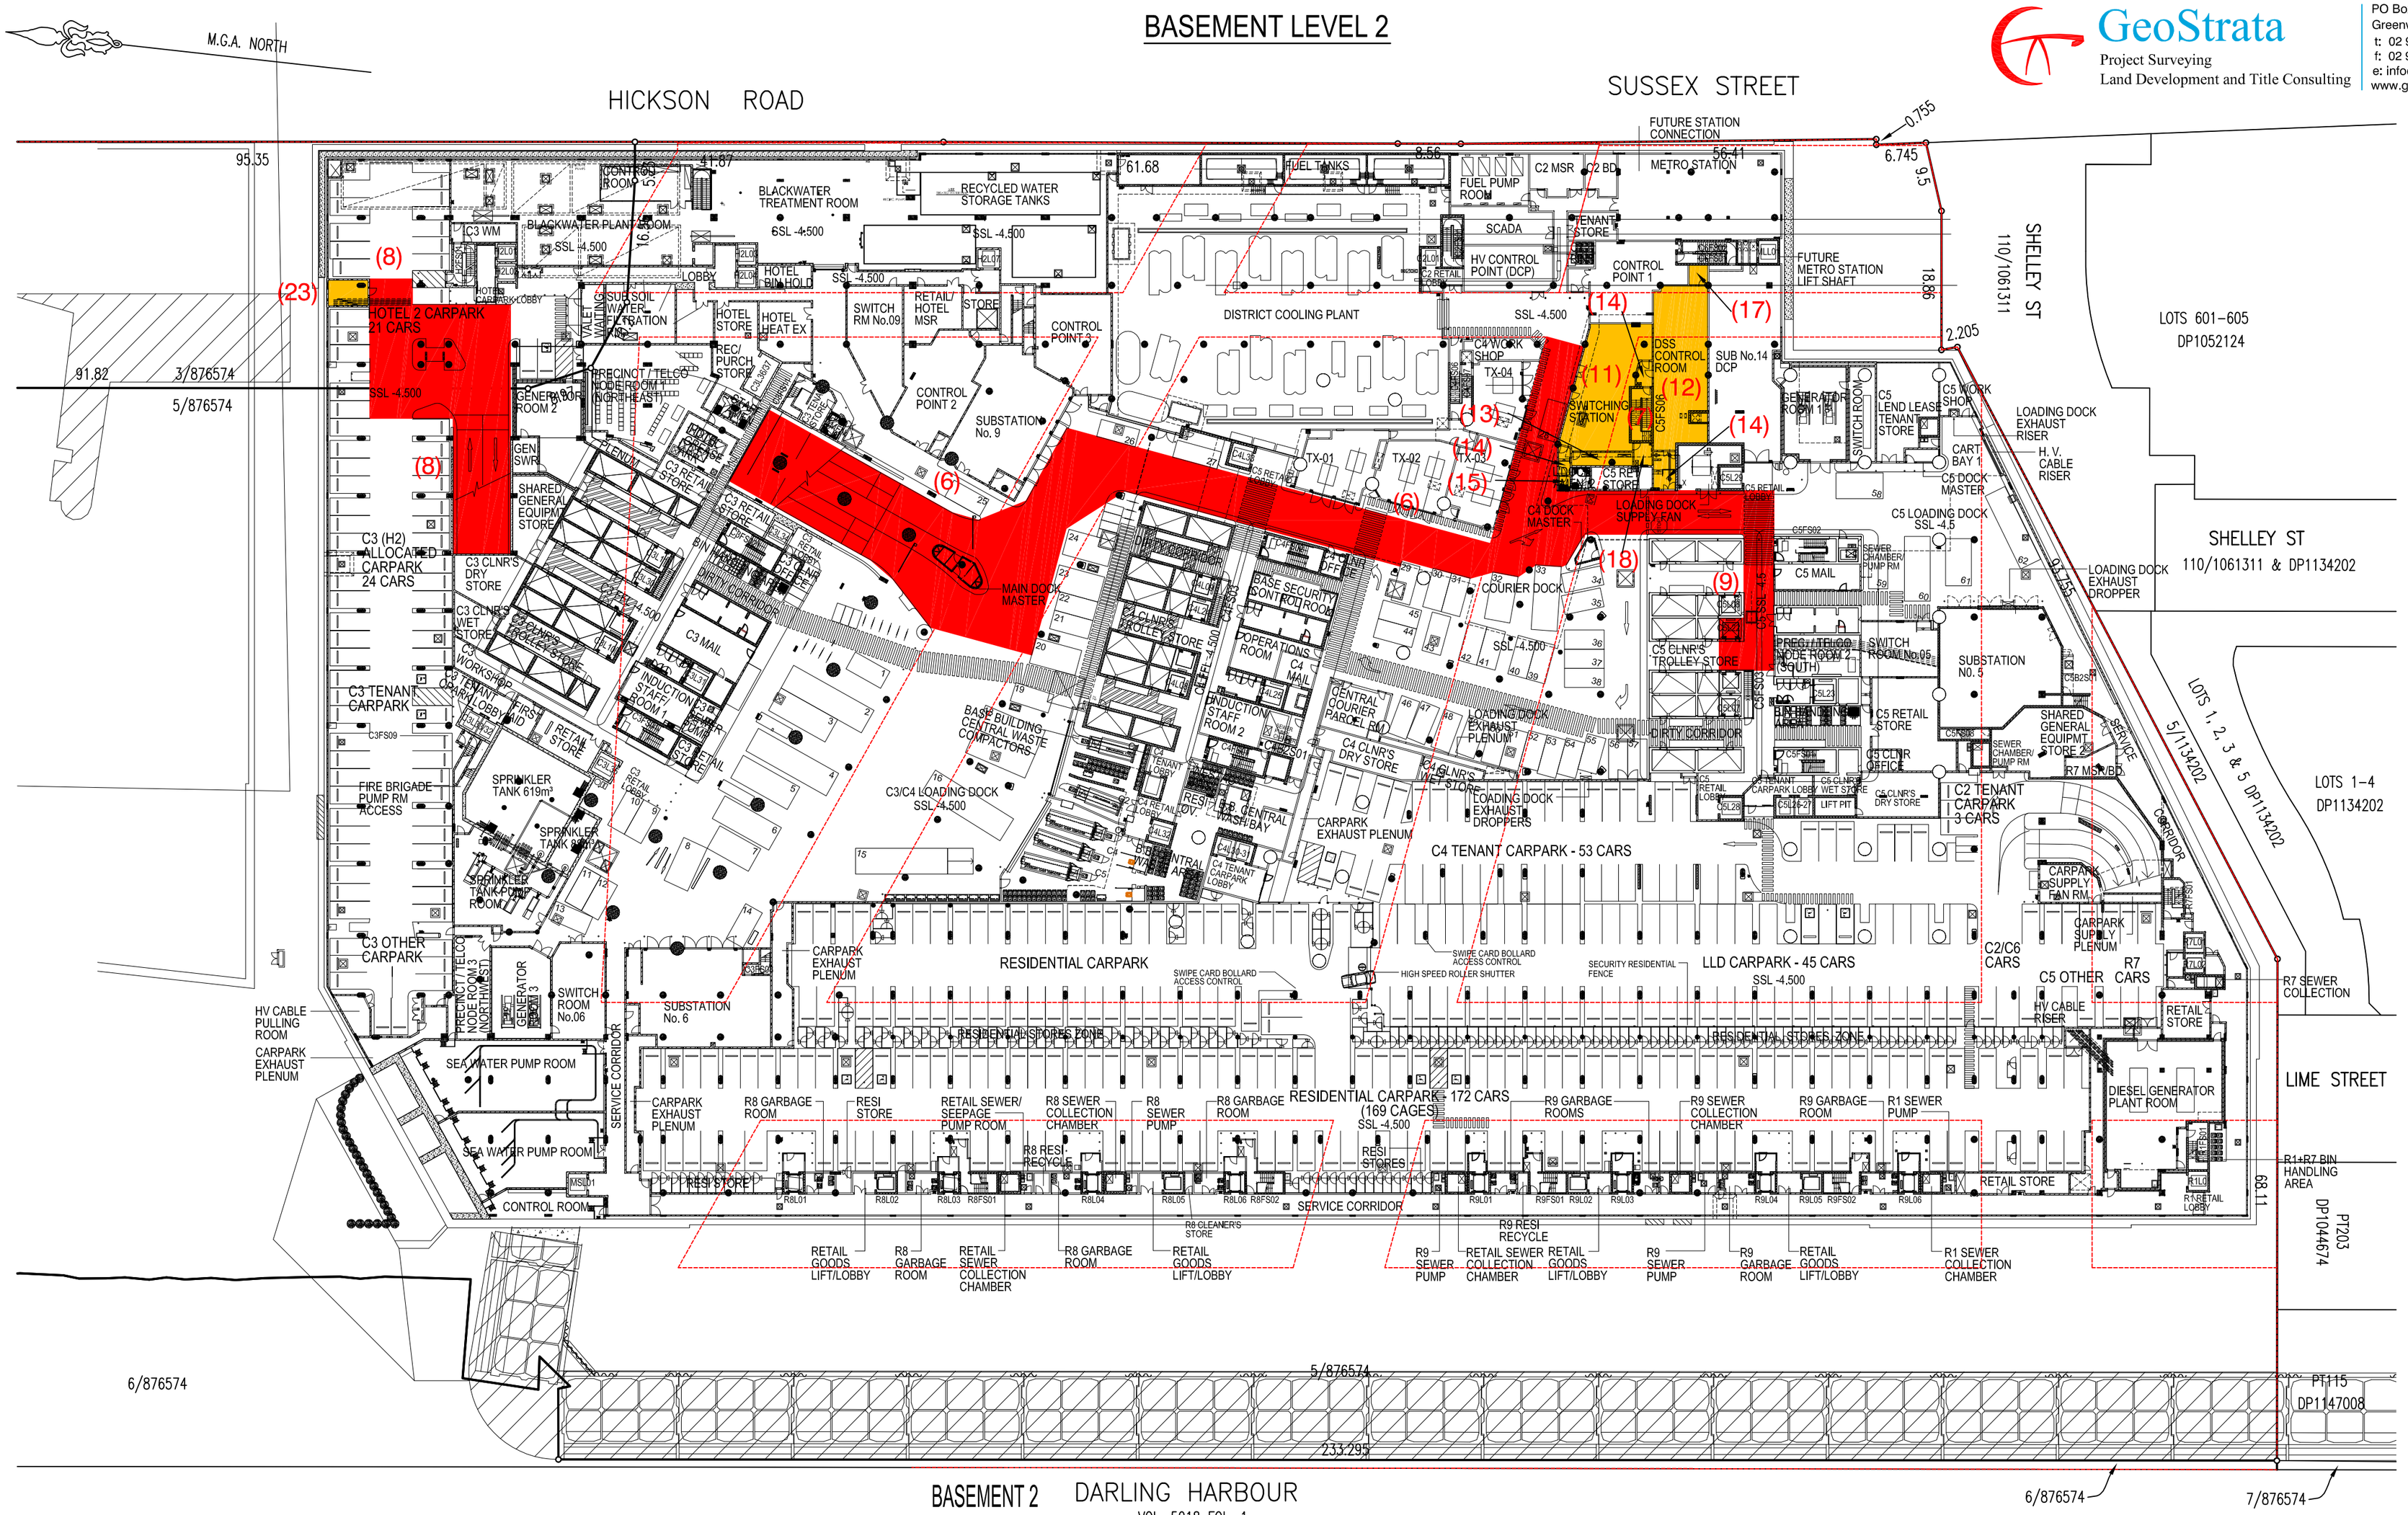

BASEMENT 2
A0000008 REV: AE

DARLING HARBOUR
VOL. 5018 FOL. 1

DESCRIPTIONS

- AUSGRID LEASE OF PREMISES AREA
- PROPOSED EASEMENT FOR ELECTICITY PURPOSES
- PROPOSED EASEMENT FOR ACCESS

NOTES:

1. THIS PLAN SHOWS THE PROPOSED AUSGRID EASEMENTS FOR THE BARANGAROO SOUTH DEVELOPMENT SITE.
2. THE PROPOSED EASEMENTS WILL INITIALLY AFFECT LOTS 3 AND 5 IN DP876514.
3. THIS PLAN HAS BEEN PREPARED FOR INFORMATION PURPOSES ONLY. THE FINAL EASEMENTS LOCATION WILL VARY SUBJECT TO SURVEY.
4. REF FILE: AD0000008 REV.Q
5. THE PROPOSED LOTS WILL BE SUBJECT TO ADDITIONAL EASEMENTS AND A BUILDING MANAGEMENT STATEMENT.

Surveyor: PATRICK JOHN WALSH Date of Survey: Surveyor's Ref: 1400 AUSGRID 01	PLAN OF PROPOSED AUSGRID EASEMENTS OVER LOTS 3 AND 5 IN DP 876514	LGA: SYDNEY Locality: BARANGAROO Subdivision No.: Lengths are in metres. Reduction Ratio 1: 600	Registered	PLAN OF PROPOSED EASEMENTS BASEMENT LEVEL 2 SOUTH COLOURED OVERLAY PLAN DATED: 31-7-2014

10 | 20 | 30 | 40 | 50 | 60 | Table of mm | 100 | 110 | 120 | 130 | 140 | 150