



NOTES:
Figure 2 has been recreated from Google Earth.

The borehole locations presented on this plan have been established from site measurements only and should not be construed as survey points. The fill depths include the pavement thickness where pavement was encountered.

Reference should be made to the report text for a full understanding of this plan.

LEGEND:

Approximate site boundary


Approximate lot boundaries

BH103 (0.8m)

Previous Environmental borehole location

BH203 (0.1m)

New Environmental borehole location

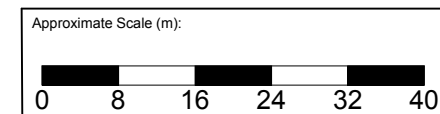

Project Number:	E27775K	Title:	SAMPLE LOCATION PLAN
Figure:	2	Address:	SCECGS REDLANDS 272 MILITARY RD CREMORNE