


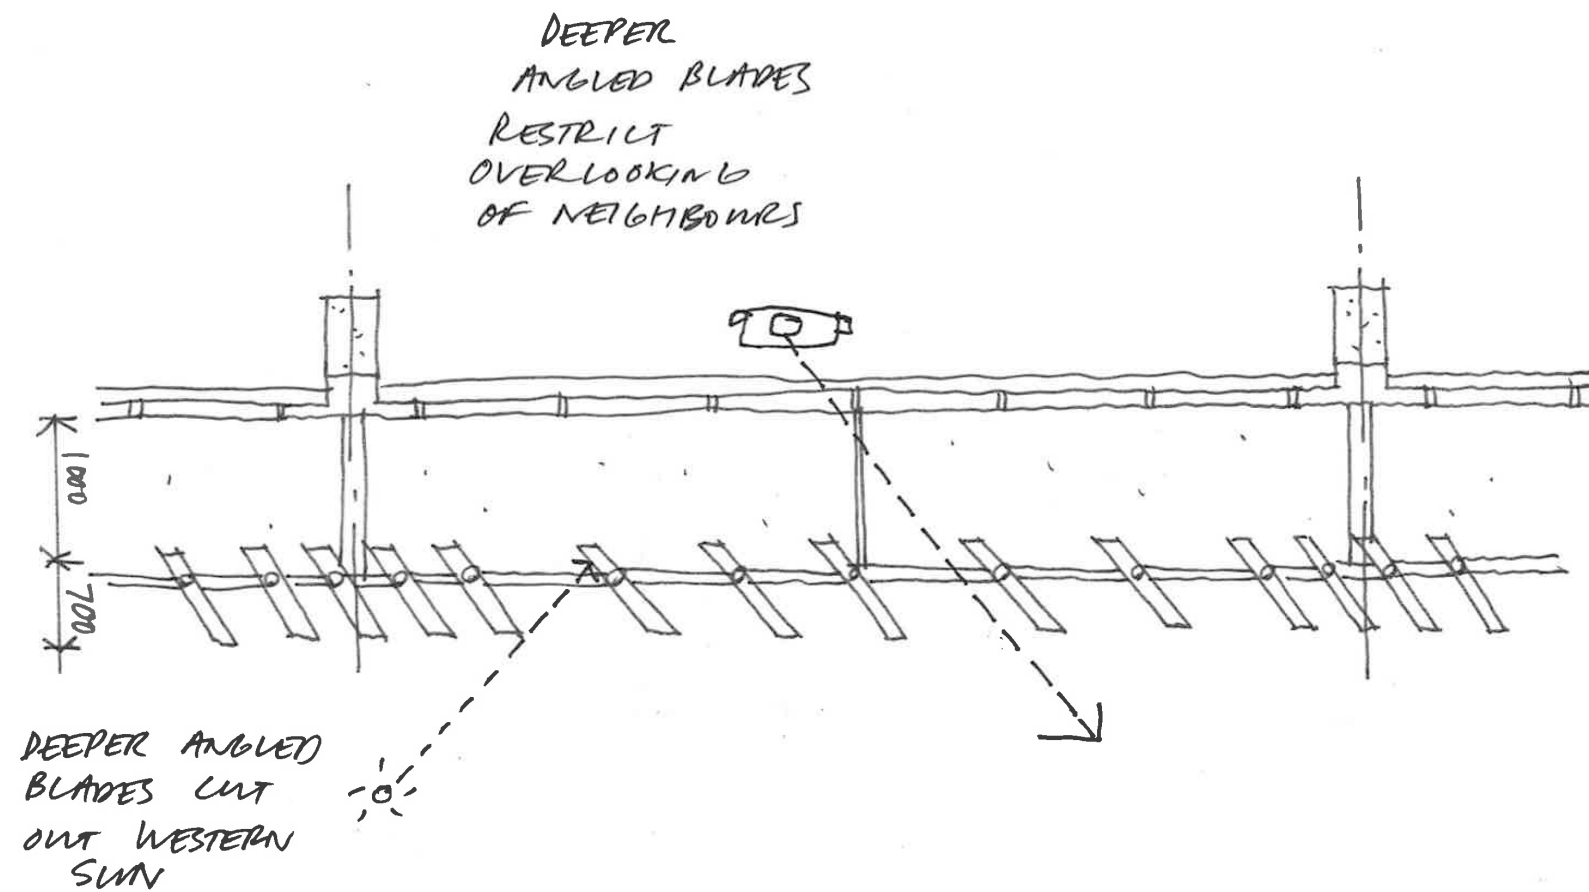
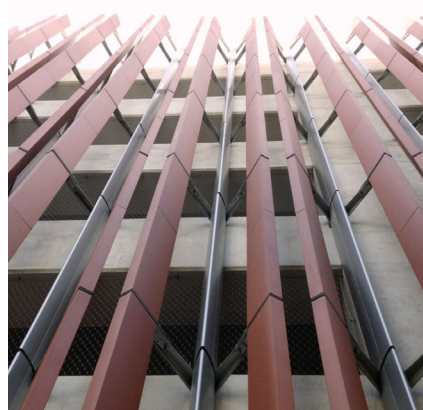


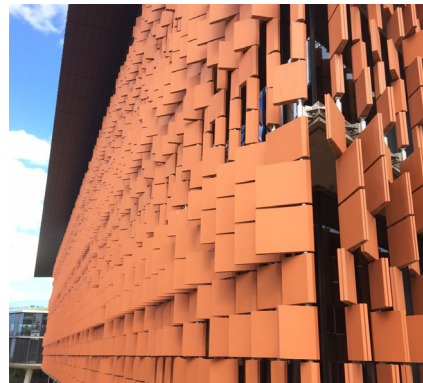

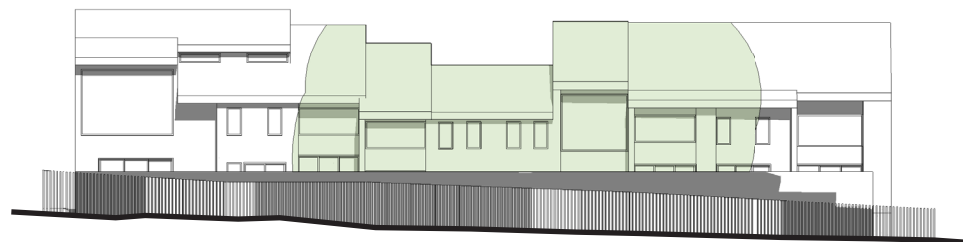

Winter 11am - Existing, including trees

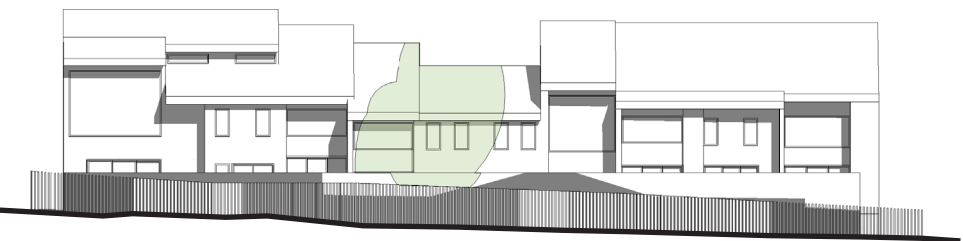


Winter 12pm - Existing, including trees




Winter 1pm - Existing, including trees


 SHADOW CAST BY EXISTING TREES

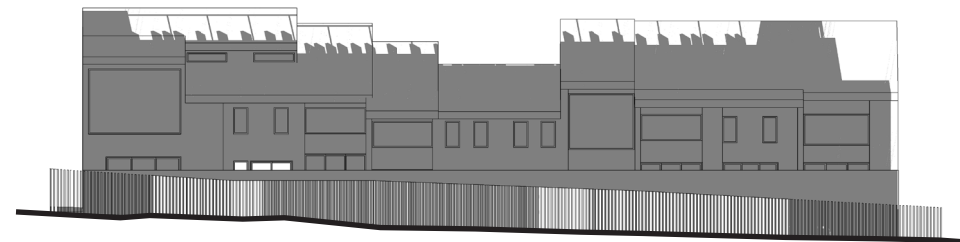


Winter 11am - Lodged Application

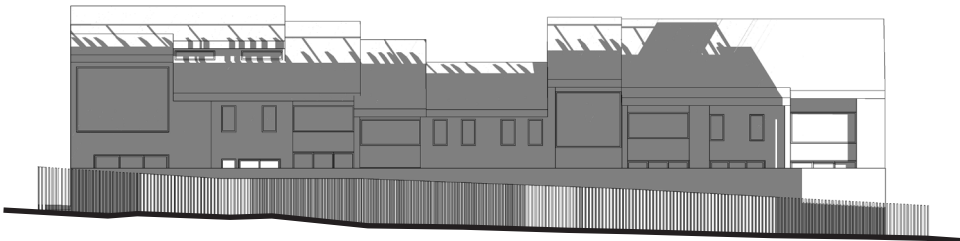


Winter 12pm - Lodged Application

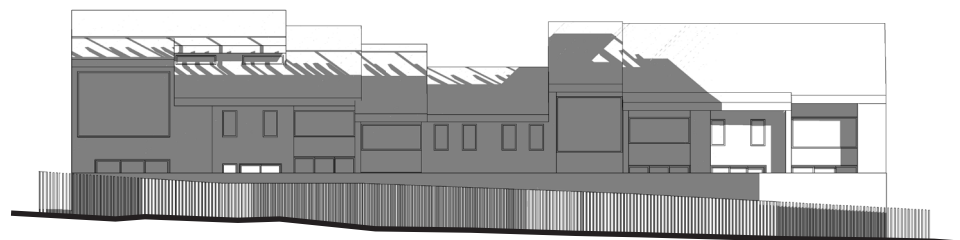


Winter 1pm - Lodged Application

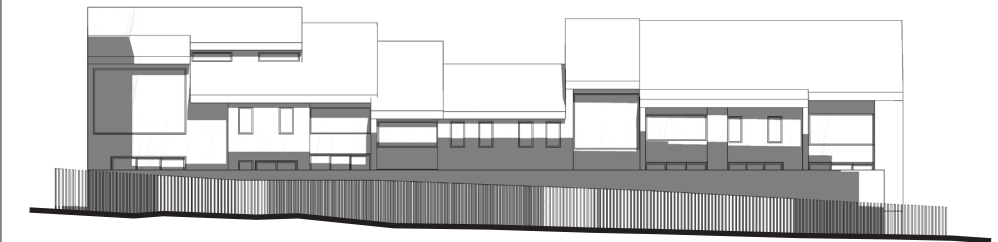

Winter 11am - Revised Design

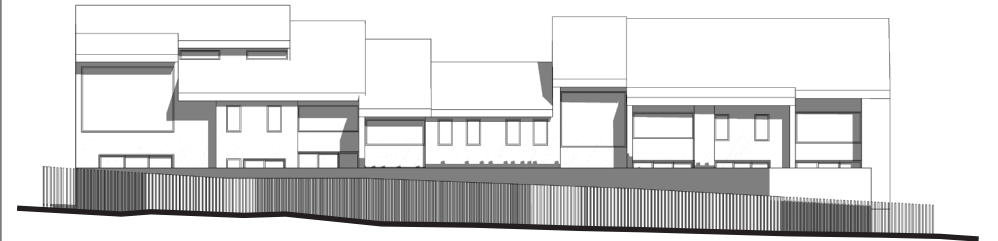


Winter 12pm - Revised Design

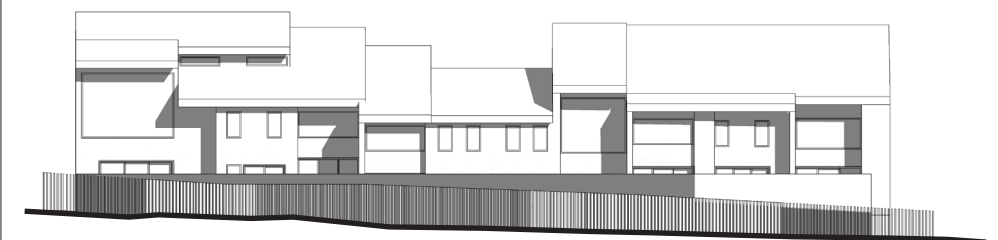


Winter 1pm - Revised Design

NEW HUMPHERY LEARNING HUB - STAGE 4

SHADOW STUDY - 19 WATERS RD

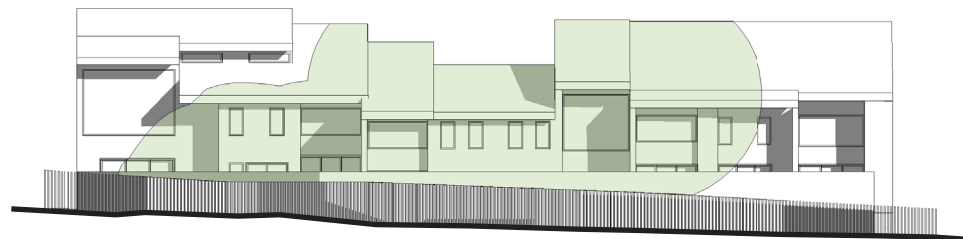

Winter 2pm - Existing, including trees

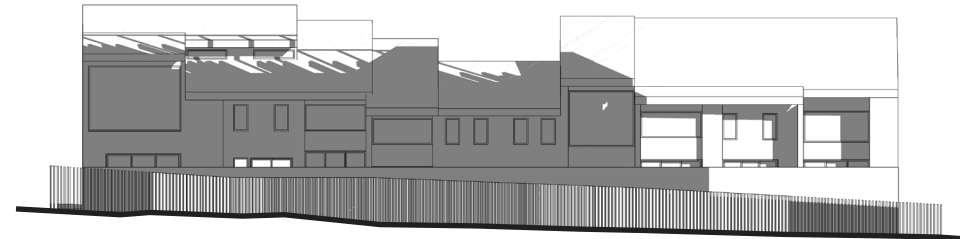

Winter 2pm - Lodged Application




Winter 2pm - Revised Design




Winter 3pm - Existing, including trees




Winter 3pm - Lodged Application

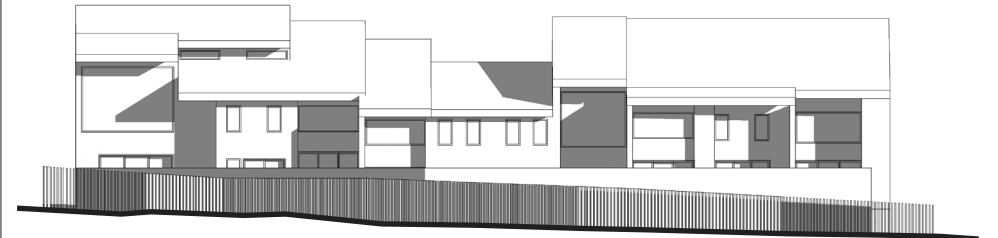


Winter 3pm - Revised Design

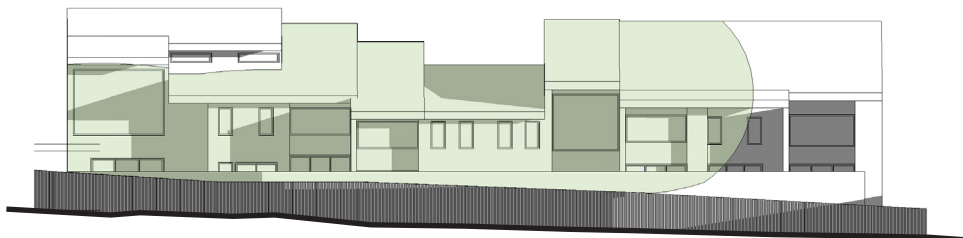

Winter 4pm - Existing, including trees

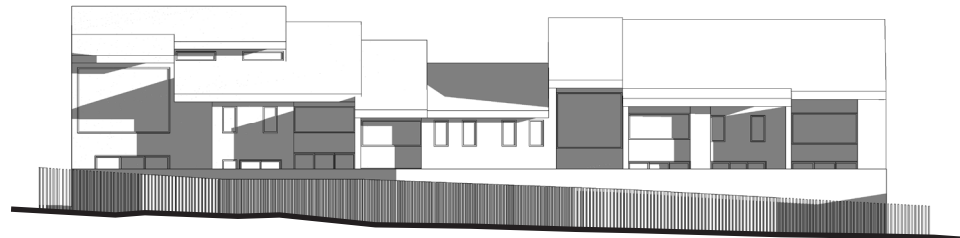

Winter 4pm - Lodged Application

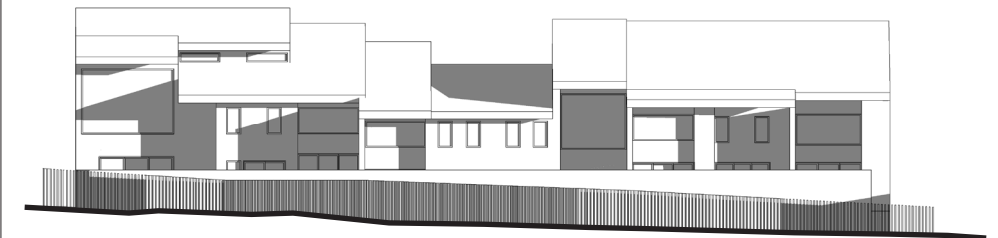

Winter 4pm - Revised Design

 SHADOW CAST BY EXISTING TREES

Supporting Information

Appendix A

- Relocation of waste enclosure (Stage 1 to Stage 4)
- Planting opportunities along the link road

The site plan shows a school building with the following rooms and areas:

- Proposed Relocation:** A dashed orange rectangle indicates the proposed location of a kiosk substation, including a 6500x4500mm easement. A new internal driveway is shown adjacent to it.
- Existing Rooms:**
 - (E) Kiosk Substation (to be relocated, shown dashed)
 - (E) Basketball Court
 - (E) Lang Gym
 - (E) P.E. Office
 - (E) Store
 - (E) Classrooms (multiple)
 - (E) Staff
 - (E) Toilets
 - (E) Office
 - (E) Classroom
- Proposed Changes:**
 - New Main Pedestrian Access & Gate
 - New 1200mm Footpath
 - New Fence
 - New Garbage Room (pink rectangle)
 - New Blue Building (blue rectangle)
- Other Features:**
 - Waters Road
 - 3004
 - 3005
 - 19 Waters Road

The site plan shows the proposed new school building, which is a large, grey, L-shaped structure. The building is divided into several sections, with the main section labeled "NEW LEARNING HUMPHERY BUILDING & RESOURCE CENTRE / STAGE 4". To the right of this section is a smaller, rectangular section labeled "(E) LANG GYM - NEW REDLANDS HALL / STAGE 4". To the left of the main section is a long, narrow section labeled "19 Waters Road". To the right of the main section is a large, rectangular section labeled "(E) LIGGINS BUILDING". A red dashed line indicates the proposed new school bus pick-up and drop-off area, labeled "NEW SCHOOL BUS PICK-UP AND DROP-OFF / STAGE 1". The area is bounded by "WATERS ROAD" to the north and "19 Waters Road" to the west. The plan also shows existing buildings, including a large grey building to the north and a smaller building to the west. A green area with a circular pattern is located between the main building and the bus pick-up area.

REDLANDS
LET YOUR LIGHT SHINE

