


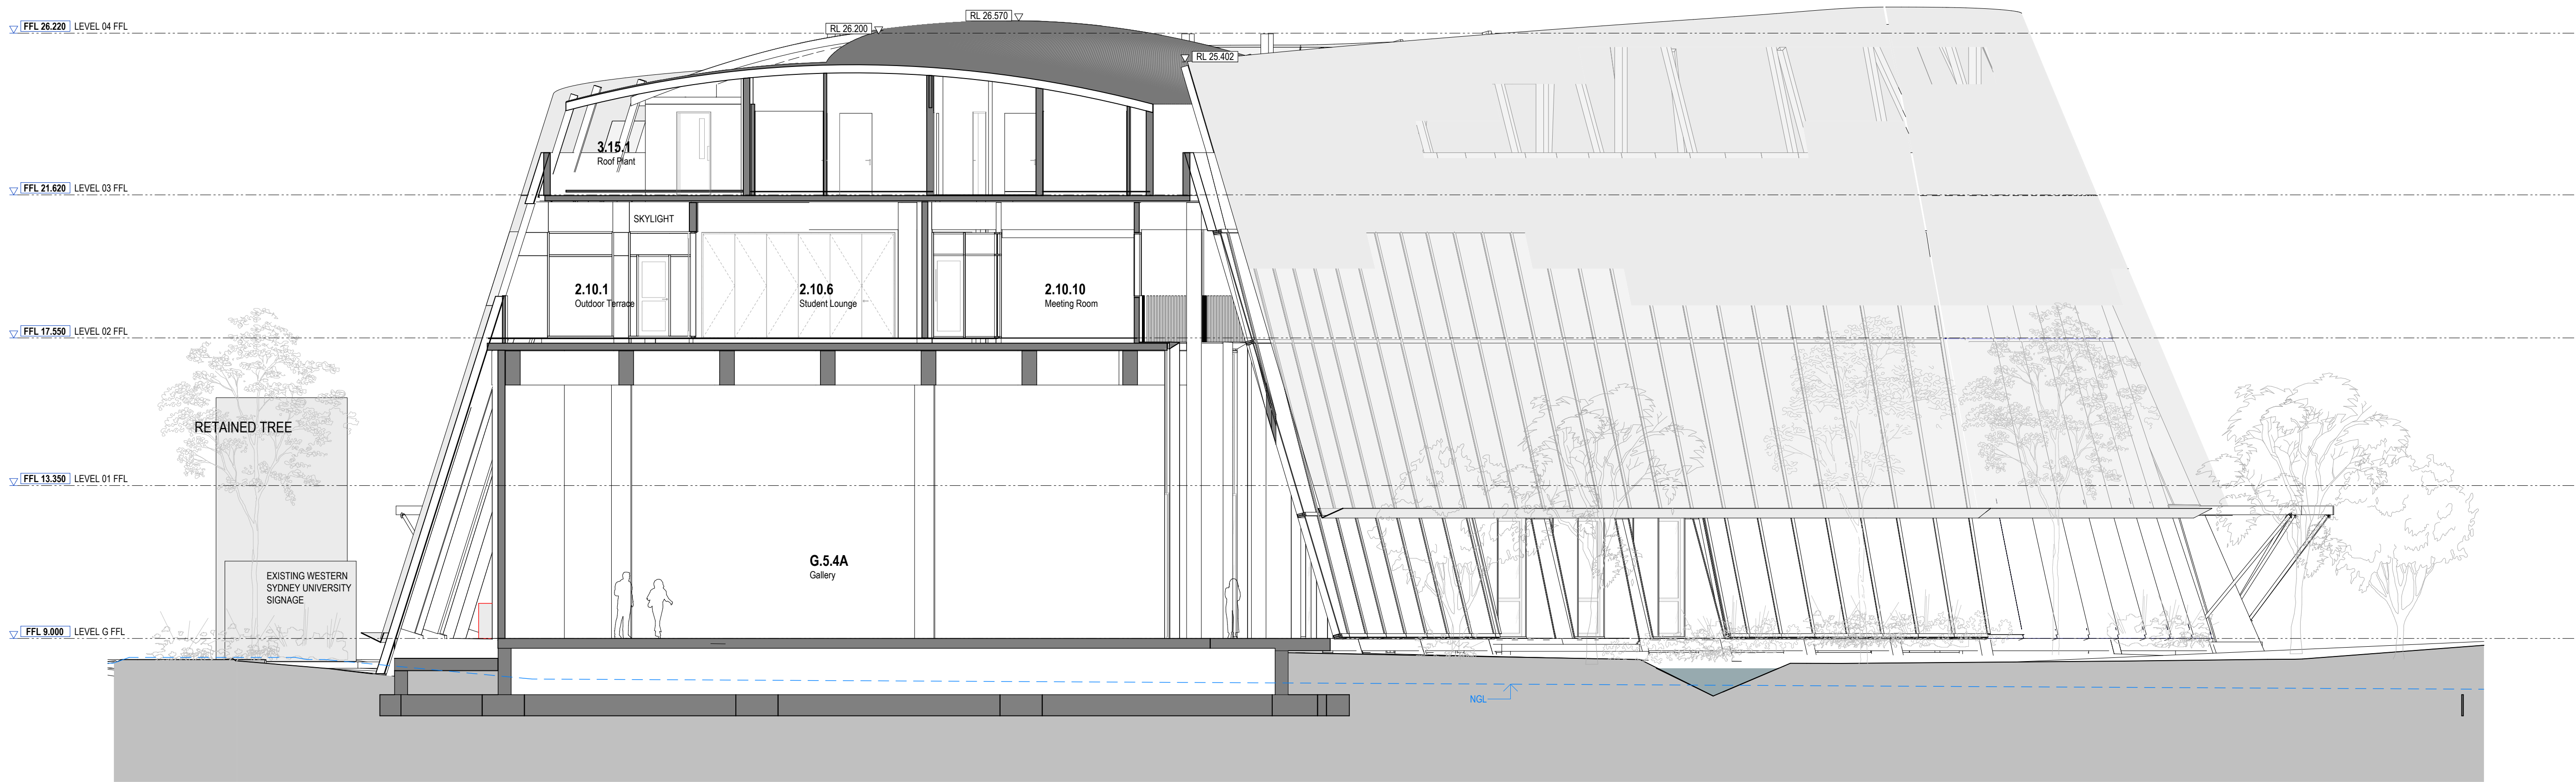

1 DA SECTION 5
1 : 100

GENERAL NOTES
THIS DRAWING SHOULD BE READ IN CONJUNCTION WITH ALL RELEVANT CONTRACTS, SPECIFICATIONS AND DRAWINGS.
COPYRIGHT OF THIS DRAWING IS VESTED IN THE ARCHITECTS.
DIMENSIONS ARE IN MILLIMETRES AND LEVELS ARE IN METRES.
DO NOT SCALE OFF DRAWINGS.
USE FIGURED DIMENSIONS ONLY. CHECK AND VERIFY ALL DIMENSIONS ON SITE PRIOR TO COMMENCING WORK.

TeamFac of E-Data Teams and Consultants
TeamFac of E-Data Teams and Consultants

REV	DATE	DESCRIPTION
1	July 2024	SSDA SUBMISSION
2	February 2025	SSDA SUBMISSION

CLIENT
WESTERN SYDNEY UNIVERSITY

PROJECT
INDIGENOUS CENTRE OF EXCELLENCE
DARUG NGURRA
171 VICTORIA RD,
RYDALMERE NSW 2116

DRAWING TITLE
SECTIONS

CHECKED
SW

APPROVED
TS

SCALE
1 : 100
@A1

STATUS
SSDA

DRAWING NUMBER
DA 3-103

PROJECT #
23-032


REVISION
2

Jackson
Clements
Burrows

COPYRIGHT
Jackson Clements Burrows
Pty Ltd Architects

psa

345 SWAN STREET RICHMOND Vic 3121
T +613 9654 6227 jcba.com.au

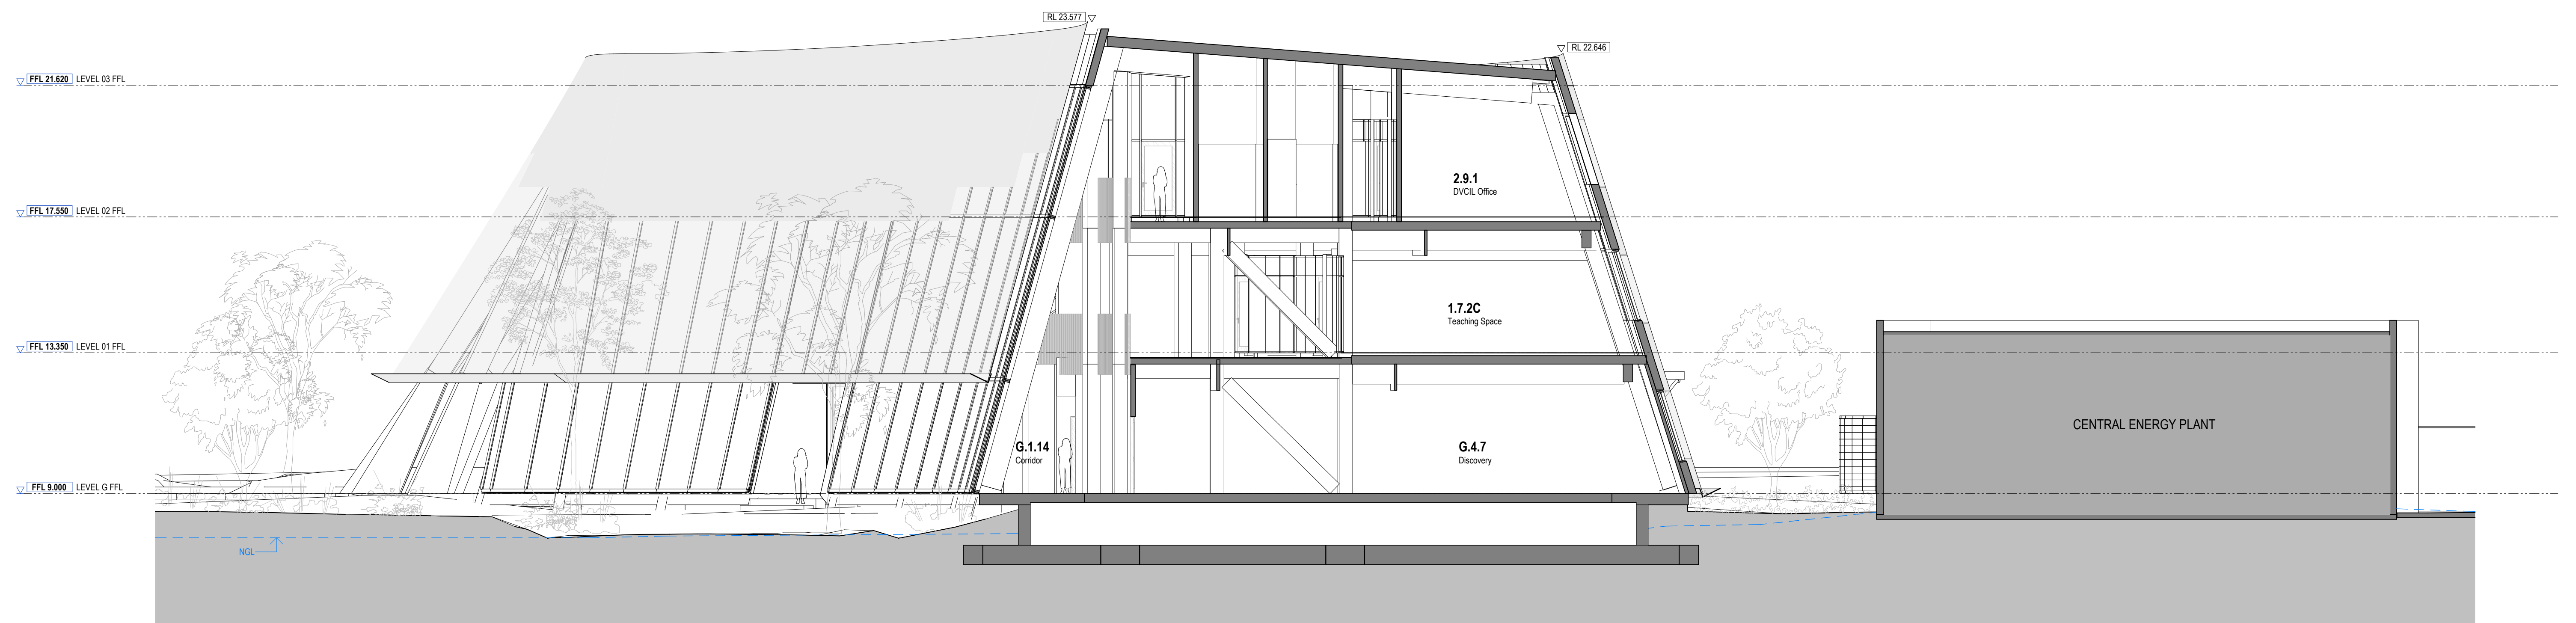

GENERAL NOTES

THIS DRAWING SHOULD BE READ IN CONJUNCTION WITH ALL RELEVANT CONTRACTS, SPECIFICATIONS AND DRAWINGS.


COPYRIGHT OF THIS DRAWING IS VESTED IN THE ARCHITECTS.

DIMENSIONS ARE IN MILLIMETRES AND LEVELS ARE IN METRES.

DO NOT SCALE OFF DRAWINGS.

USE FIGURED DIMENSIONS ONLY. CHECK AND VERIFY ALL DIMENSIONS ON SITE PRIOR TO COMMENCING WORK.

REV	DATE	DESCRIPTION
1	July 2024	SSDA SUBMISSION
2	February 2025	SSDA SUBMISSION

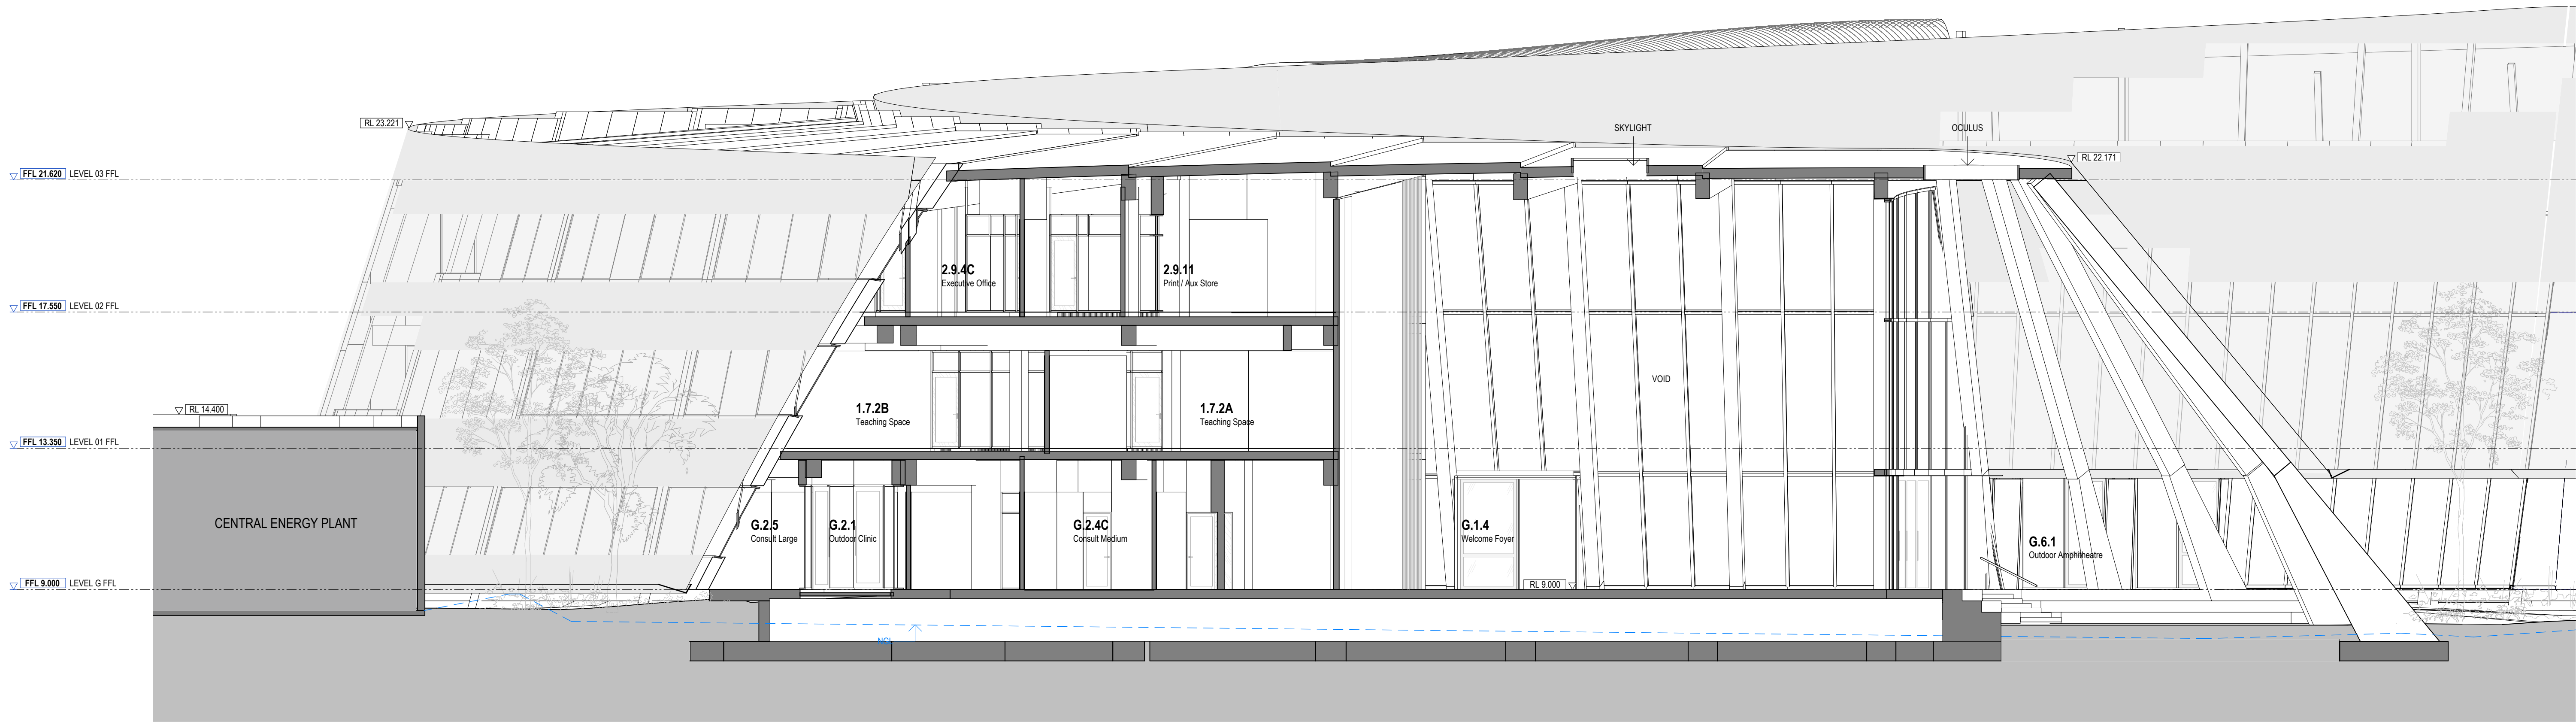

1
DA SECTION 7
1 : 100

GENERAL NOTES
THIS DRAWING SHOULD BE READ IN CONJUNCTION WITH ALL RELEVANT CONTRACTS, SPECIFICATIONS AND DRAWINGS.
COPYRIGHT OF THIS DRAWING IS VESTED IN THE ARCHITECTS.
DIMENSIONS ARE IN MILLIMETRES AND LEVELS ARE IN METRES.
DO NOT SCALE OFF DRAWINGS.
USE FIGURED DIMENSIONS ONLY. CHECK AND VERIFY ALL DIMENSIONS ON SITE PRIOR TO COMMENCING WORK.

TeamFac of 3 Data Tables and Conditions:
How to use the data tables and conditions (https://www.teamfac.com.au/)

REV	DATE	DESCRIPTION
1	July 2024	SSDA SUBMISSION
2	February 2025	SSDA SUBMISSION

CLIENT
WESTERN SYDNEY UNIVERSITY

PROJECT
**INDIGENOUS CENTRE OF EXCELLENCE
DARUG NGURRA
171 VICTORIA RD,
RYDALMERE NSW 2116**

DRAWING TITLE
SECTIONS

CHECKED
SW

APPROVED
TS

SCALE
1 : 100

@A1

0 0.5 1 2 3 5m

STATUS
SSDA

PROJECT #
23-032

DRAWING NUMBER
DA 3-105


REVISION
2

**Jackson
Clements
Burrows**

COPYRIGHT
Jackson Clements Burrows
Pty Ltd Architects

psa

345 SWAN STREET RICHMOND Vic 3121
T +613 9654 6227 jcba.com.au

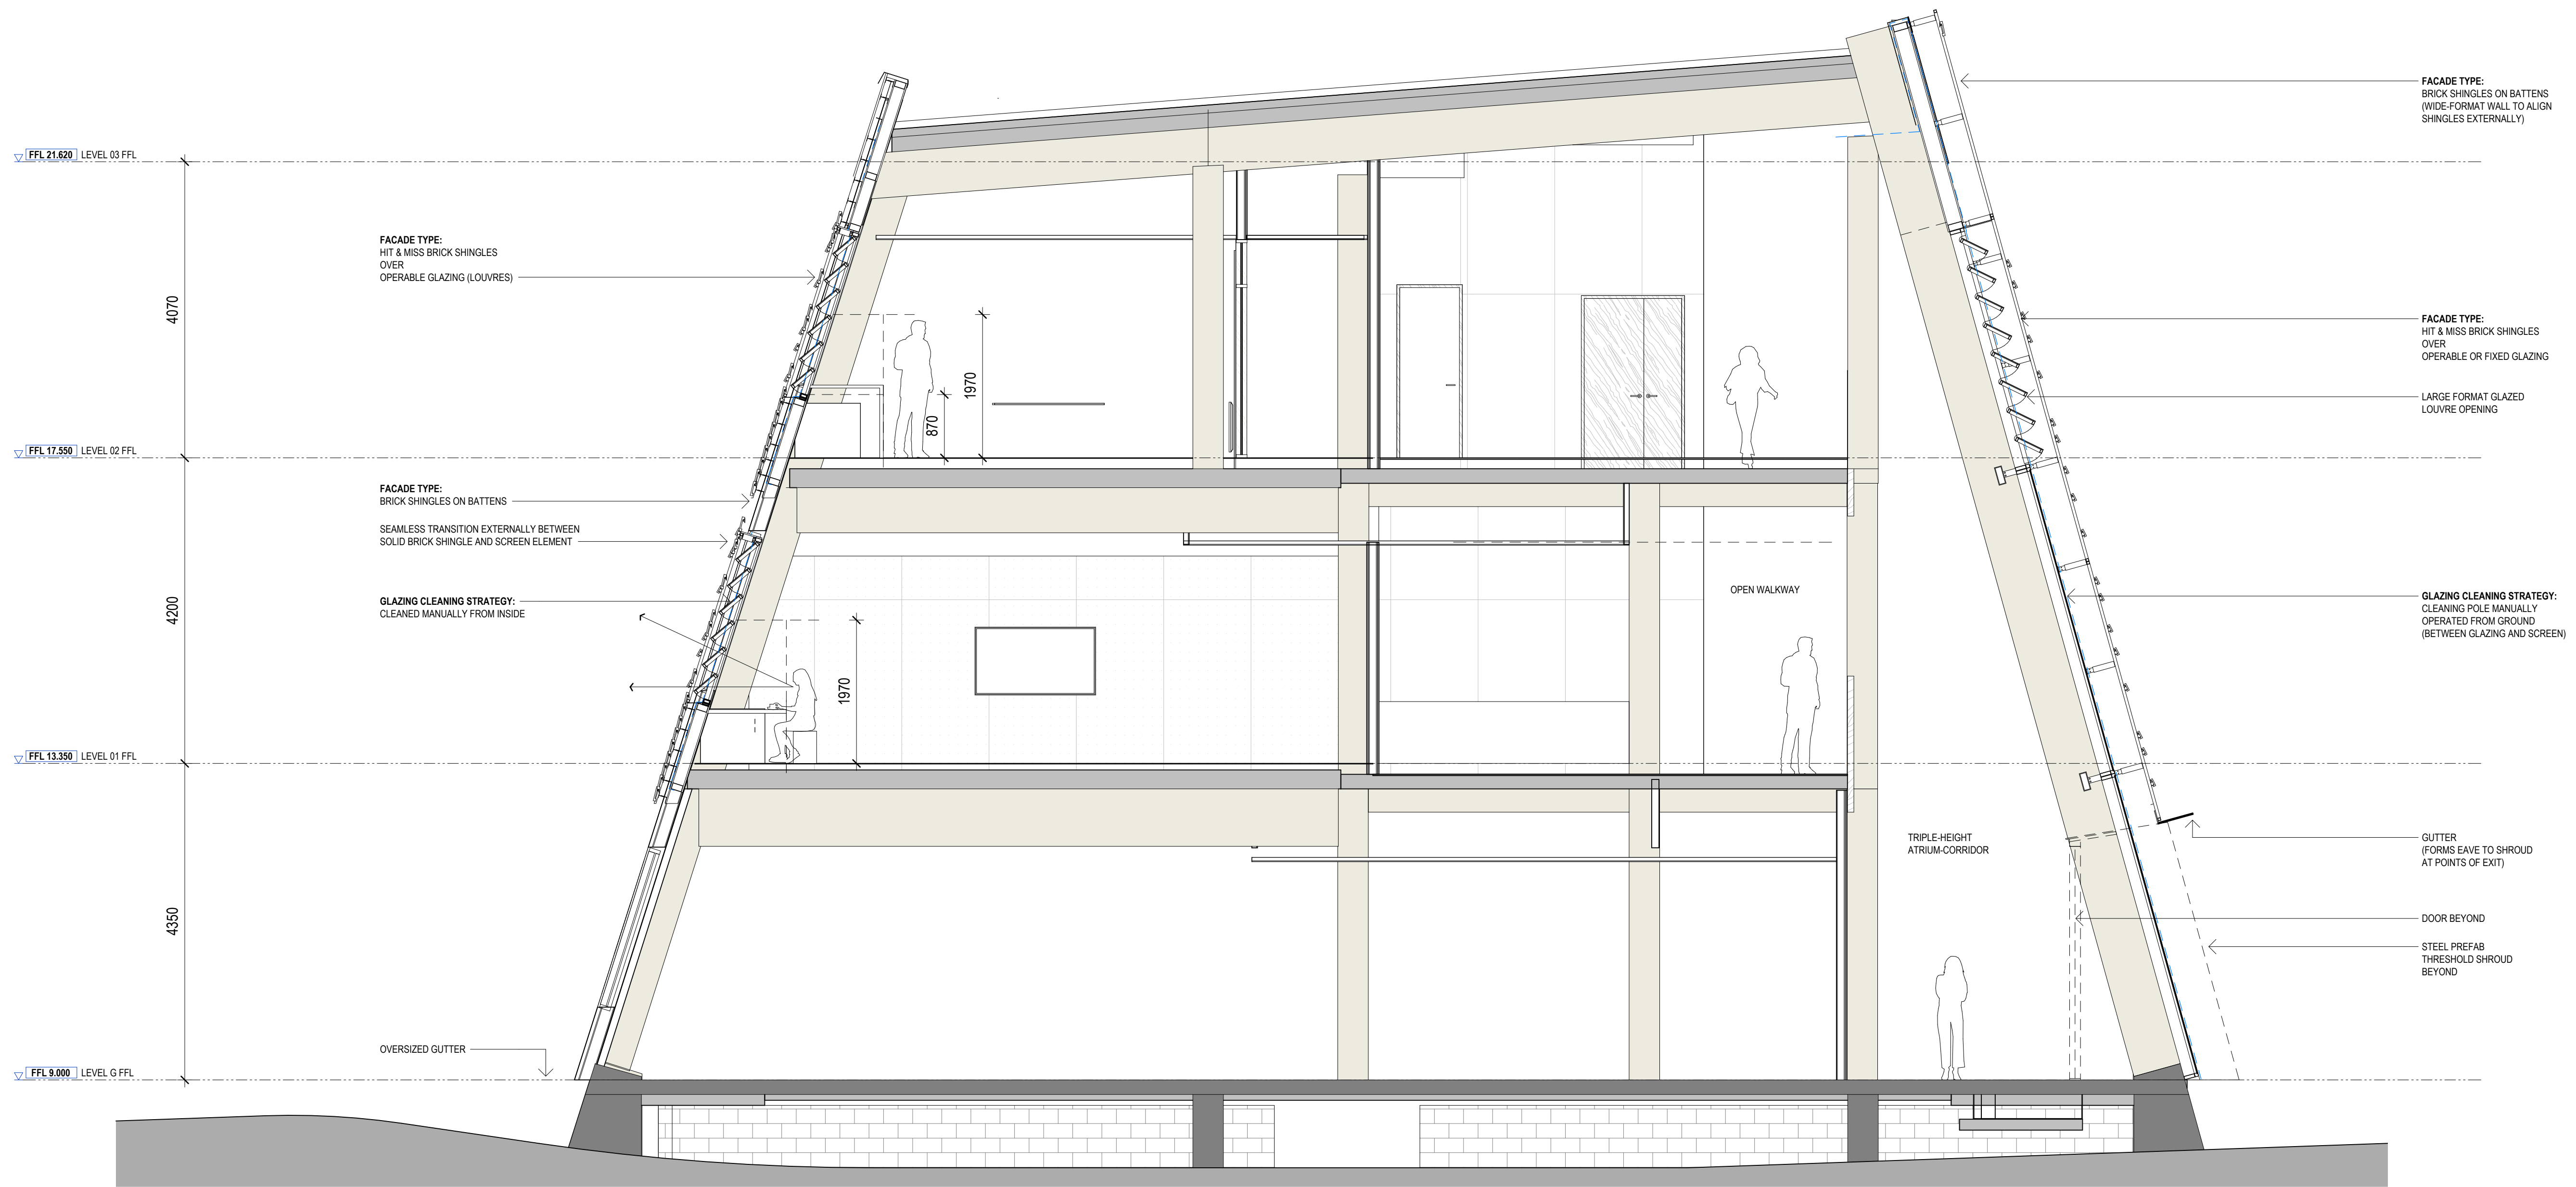

1 TYPICAL FACADE SECTION 01
1 : 50

GENERAL NOTES
THIS DRAWING SHOULD BE READ IN CONJUNCTION WITH ALL RELEVANT CONTRACTS, SPECIFICATIONS AND DRAWINGS.
COPYRIGHT OF THIS DRAWING IS VESTED IN THE ARCHITECTS.
DIMENSIONS ARE IN MILLIMETRES AND LEVELS ARE IN METRES.
DO NOT SCALE OFF DRAWINGS.
USE FIGURED DIMENSIONS ONLY. CHECK AND VERIFY ALL DIMENSIONS ON SITE PRIOR TO COMMENCING WORK.

TeamFac of 1-Data Terms and Conditions:
<https://www.1-data.com/australian-architectural-standards/1-data-terms-conditions/>

REV	DATE	DESCRIPTION
1	July 2024	SSDA SUBMISSION

CLIENT
WESTERN SYDNEY UNIVERSITY

PROJECT
INDIGENOUS CENTRE OF EXCELLENCE
DARUG NGURRA
171 VICTORIA RD,
RYDALMERE NSW 2116

DRAWING TITLE
TYPICAL FACADE SECTION 01

CHECKED SW	APPROVED TS
---------------	----------------

SCALE
1 : 50
@A1
0 0.25 0.5 1 1.5 2.5m


STATUS SSDA	PROJECT # 23-032
DRAWING NUMBER DA 3-106	REVISION 1

Jackson
Clements
Burrows


COPYRIGHT
Jackson Clements Burrows
Pty Ltd Architects

psa

345 SWAN STREET RICHMOND VIC 3121
T +613 9654 6227 jcba.com.au

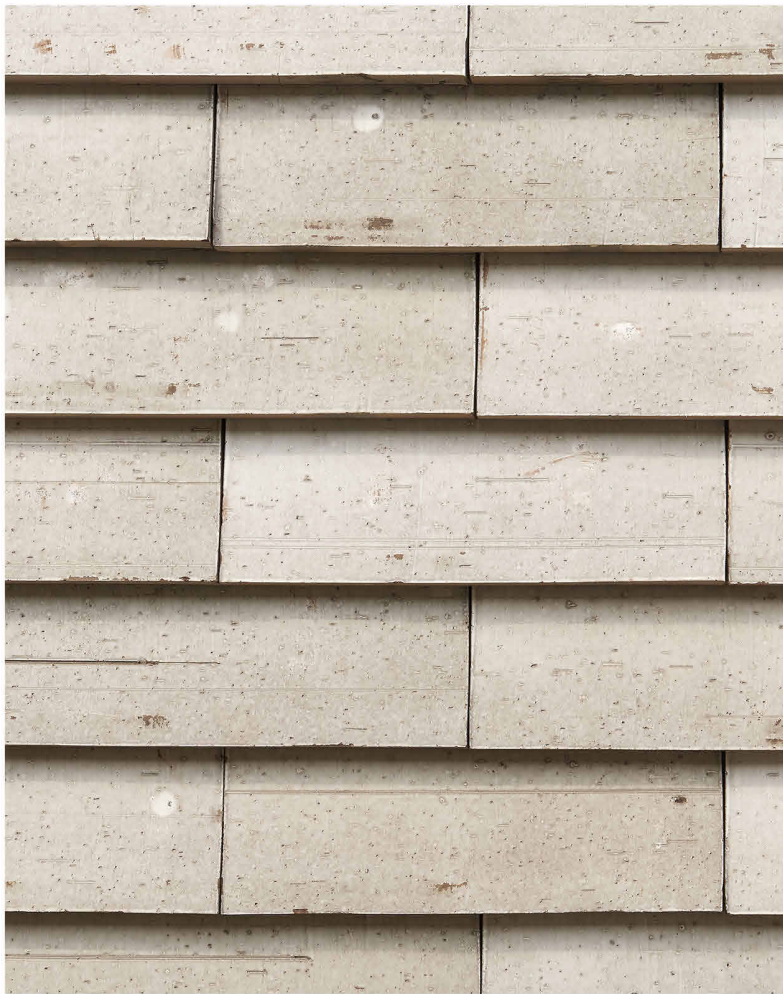

BR-01

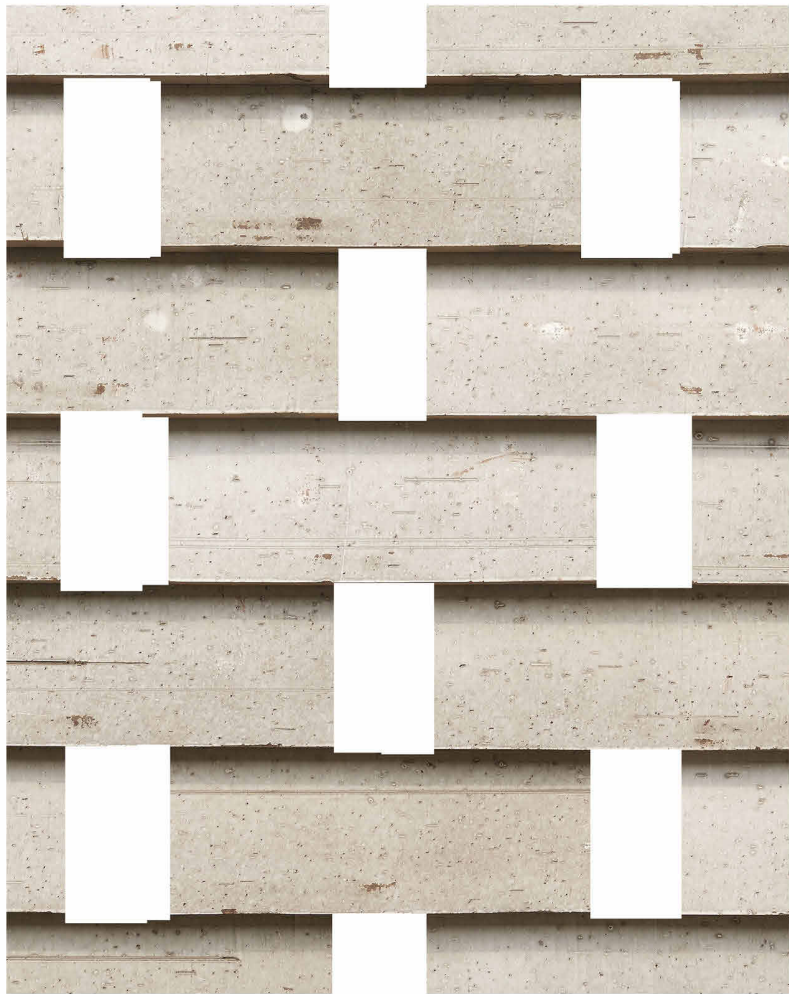

BR-02



TM-01



GL-01



GL-02



CC-01



MT-01



MTE-01



P1



P2



P3/P4



LEGEND

- BR-01

CLAY SHINGLE
- BR-02

CLAY SHINGLE (HIT-AND-MISS PATTERN)
- TM-01

MASS TIMBER (GLULAM / CLT STRUCTURE)
- GL-01

CLEAR GLAZING (ALUMINIUM WINDOW FRAMES, SILVER-GREY COLOUR)
- GL-02

CLEAR GLAZING, OPERABLE (ALUMINIUM WINDOW FRAMES, SILVER-GREY COLOUR)
- CC-01

EXPOSED AGGREGATE CONCRETE
- MT-01

METAL (SILVER-GREY COLOUR)
- MTE-01

SPORTS NETTING (BLACK COLOUR)
- P1

ASPHALT PAVEMENT
- P2

CONCRETE PAVEMENT
- P3

TURF CELL
- P4

GRASSED BERM

GENERAL NOTES

THIS DRAWING SHOULD BE READ IN CONJUNCTION WITH ALL RELEVANT CONTRACTS, SPECIFICATIONS AND DRAWINGS.

COPYRIGHT OF THIS DRAWING IS VESTED IN THE ARCHITECTS.

DIMENSIONS ARE IN MILLIMETRES AND LEVELS ARE IN METRES.

DO NOT SCALE OFF DRAWINGS.

USE FIGURED DIMENSIONS ONLY. CHECK AND VERIFY ALL DIMENSIONS ON SITE PRIOR TO COMMENCING WORK.

REV	DATE	DESCRIPTION
1	July 2024	SSDA SUBMISSION
2	April 2025	SSDA SUBMISSION
3	July 2025	SSDA SUBMISSION

CLIENT

WESTERN SYDNEY UNIVERSITY

PROJECT

INDIGENOUS CENTRE OF EXCELLENCE
DARUG NGURRA
171 VICTORIA RD,
RYDALMERE NSW 2116

DRAWING TITLE

EXTERNAL FINISHES SCHEDULE

CHECKED

APPROVED

SCALE

@A1

0 0.25 0.5 1 1.5 2.5m

STATUS

SSDA

PROJECT #

23-032

DRAWING NUMBER

DA 9-102

REVISION

3

Jackson
Clements
Burrows

COPYRIGHT
Jackson Clements Burrows
Pty Ltd Architects

345 SWAN STREET RICHMOND Vic 3121
T +613 9654 6227 jcba.com.au





1 Winter Solstice 9AM
1 : 500



2 Winter Solstice 10AM
1 : 500



3 Winter Solstice 11AM
1 : 500



4 Winter Solstice 12PM
1 : 500

GENERAL NOTES
THIS DRAWING SHOULD BE READ IN CONJUNCTION WITH ALL RELEVANT CONTRACTS, SPECIFICATIONS AND DRAWINGS.
COPYRIGHT OF THIS DRAWING IS VESTED IN THE ARCHITECTS.
DIMENSIONS ARE IN MILLIMETRES AND LEVELS ARE IN METRES.
DO NOT SCALE OFF DRAWINGS.
USE FIGURED DIMENSIONS ONLY. CHECK AND VERIFY ALL DIMENSIONS ON SITE PRIOR TO COMMENCING WORK.

Transfer of 1-Data Terms and Conditions:
<https://www.ssa.com.au/assessments/1-Data-Terms-and-Conditions>

REV	DATE	DESCRIPTION
1	July 2024	SSDA SUBMISSION
2	February 2025	SSDA SUBMISSION

CLIENT
WESTERN SYDNEY UNIVERSITY

PROJECT
INDIGENOUS CENTRE OF EXCELLENCE
DARUG NGURRA
171 VICTORIA RD,
RYDALMERE NSW 2116

DRAWING TITLE
SHADOW DIAGRAMS - 21ST JUNE
WINTER SOLSTICE

CHECKED
SW

APPROVED
TS

1

SCALE
1 : 500

@A1

0 2.5 5 10 15 25m

STATUS
SSDA

PROJECT #
23-032

DRAWING NUMBER

DA 10-101

REVISION

2

Jackson
Clements
Burrows


COPYRIGHT
Jackson Clements Burrows
Pty Ltd Architects

psa


345 SWAN STREET RICHMOND Vic 3121
T +613 9654 6227 jcba.com.au



1 Winter Solstice 1PM
1 : 500

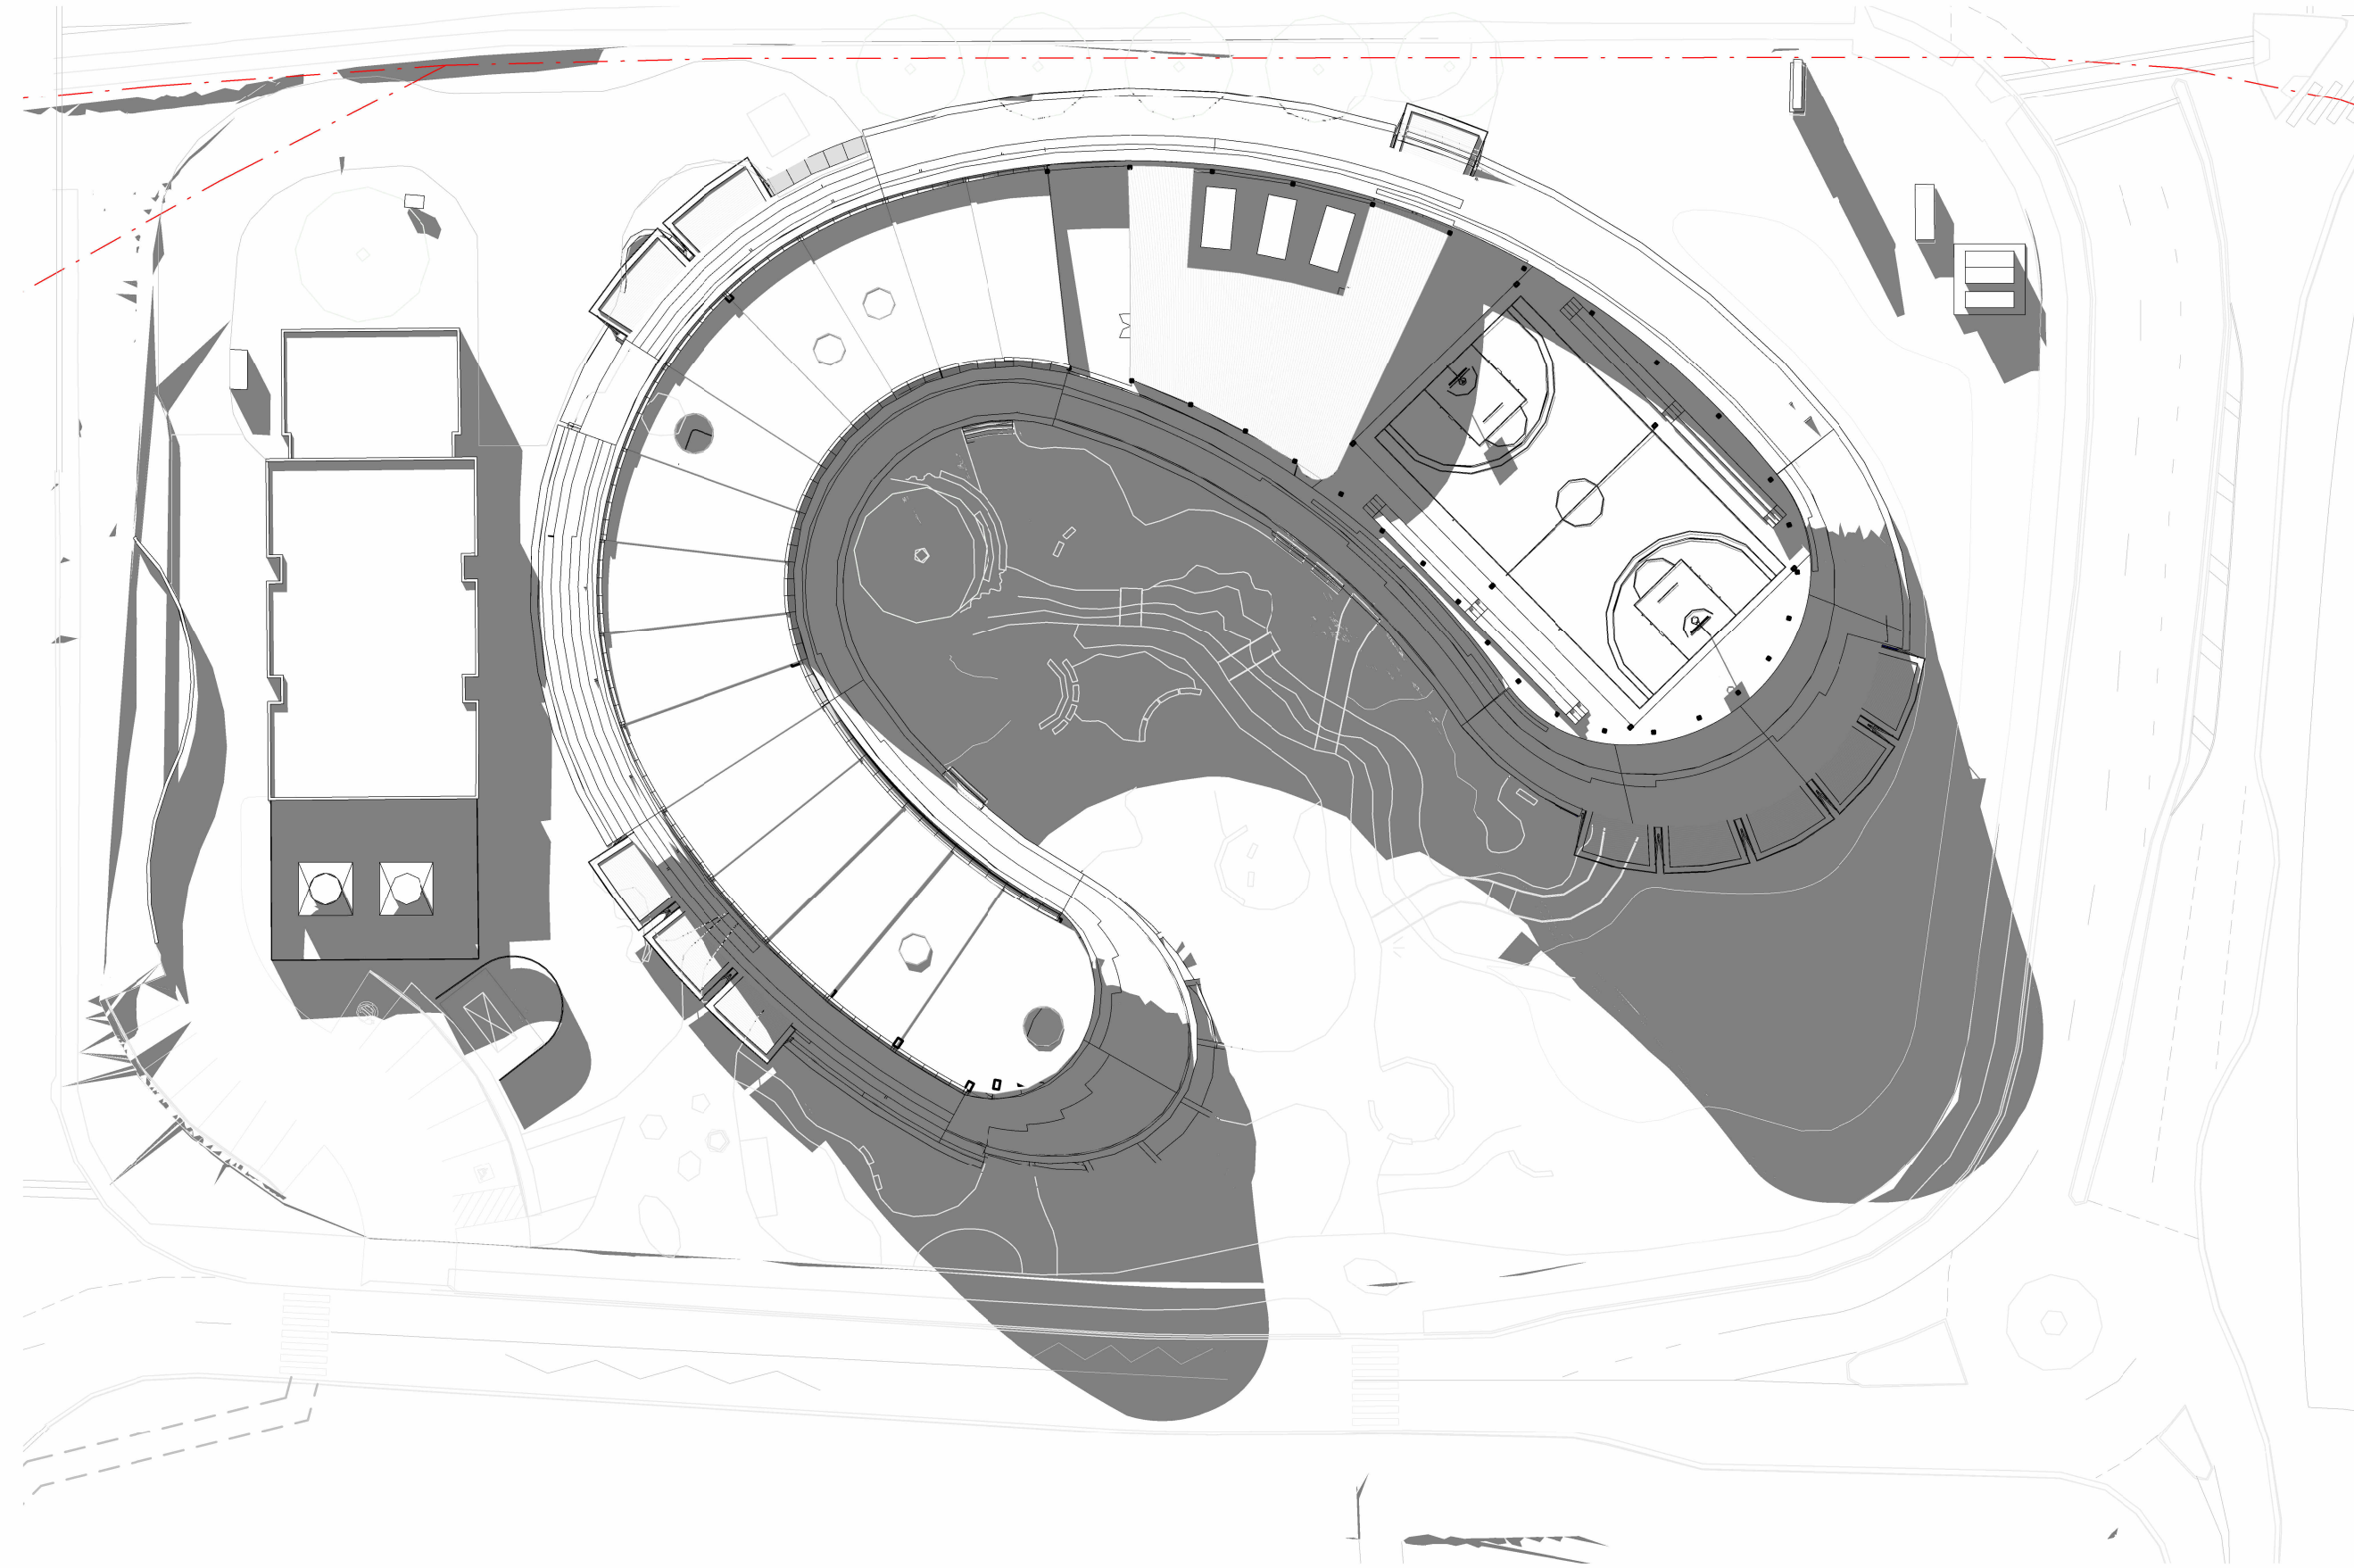

2 Winter Solstice 2PM
1 : 500

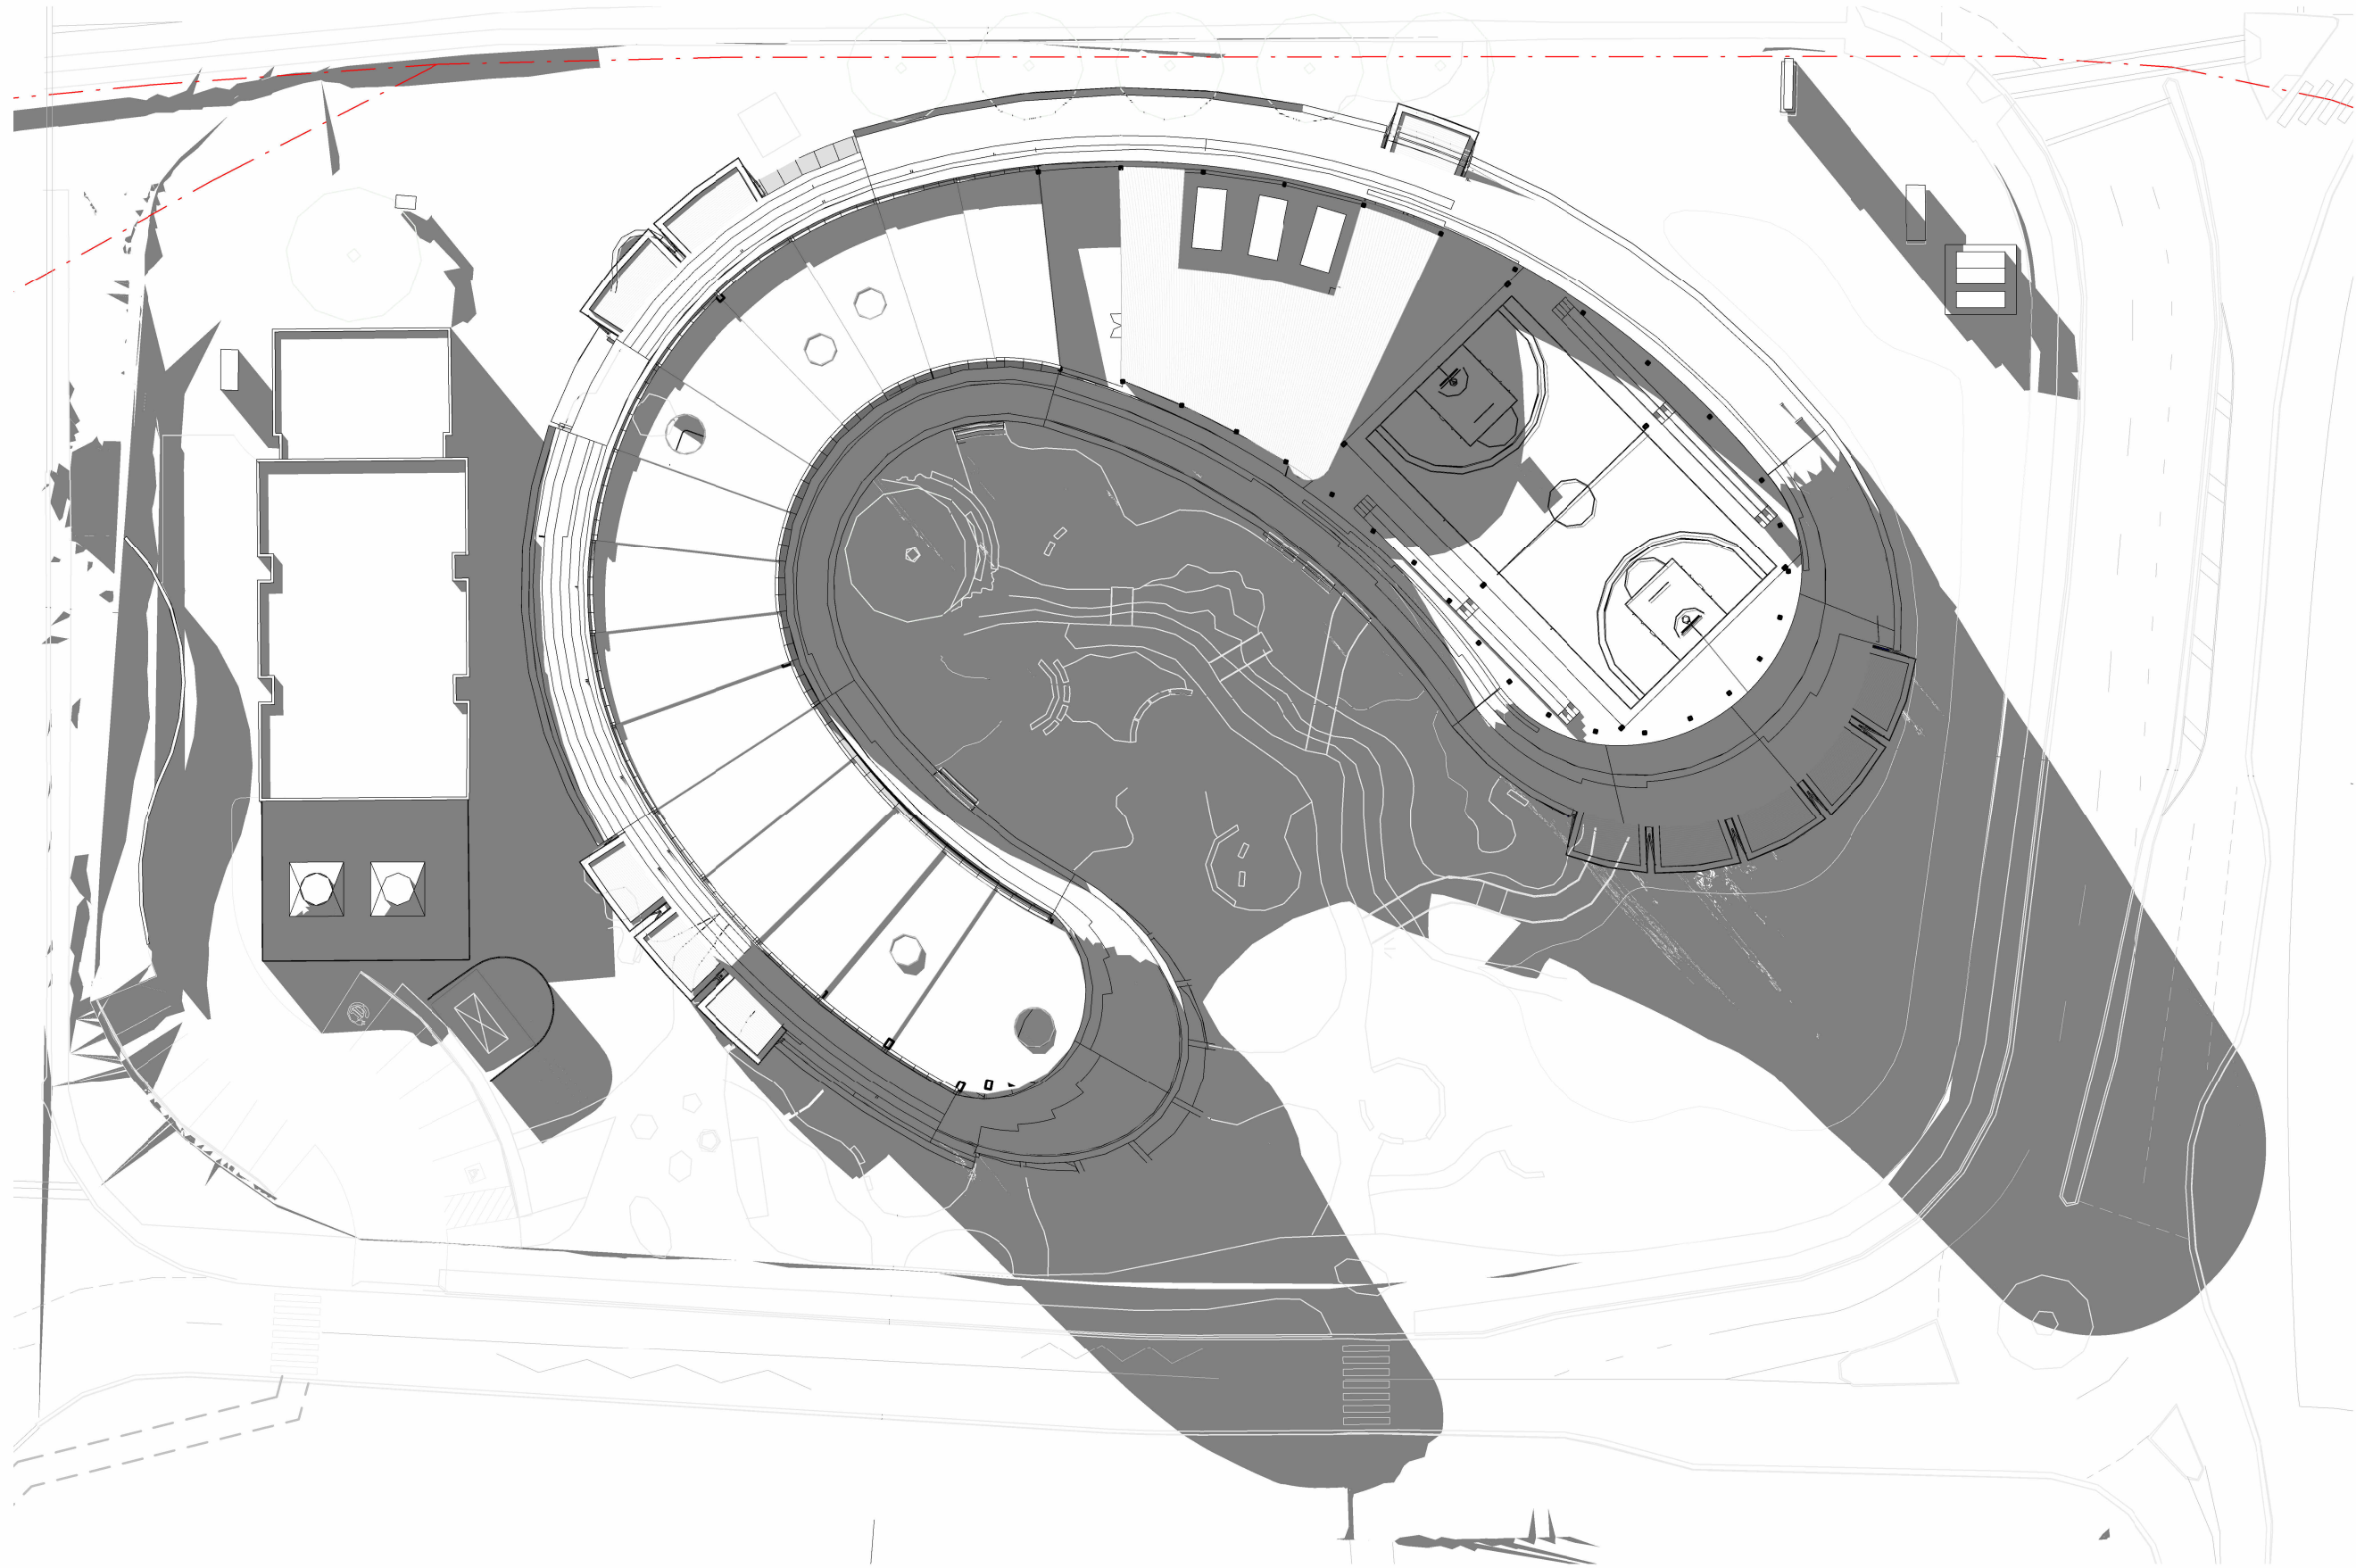

3 Winter Solstice 3PM
1 : 500

GENERAL NOTES
THIS DRAWING SHOULD BE READ IN CONJUNCTION WITH ALL RELEVANT CONTRACTS, SPECIFICATIONS AND DRAWINGS.
COPYRIGHT OF THIS DRAWING IS VESTED IN THE ARCHITECTS.
DIMENSIONS ARE IN MILLIMETRES AND LEVELS ARE IN METRES.
DO NOT SCALE OFF DRAWINGS.
USE FIGURED DIMENSIONS ONLY. CHECK AND VERIFY ALL DIMENSIONS ON SITE PRIOR TO COMMENCING WORK.

Transfer of E-Data Terms and Conditions:
<https://www.cba.com.au/australian-architectural-association-conditions-of-sale.aspx>

REV	DATE	DESCRIPTION
1	July 2024	SSDA SUBMISSION
2	February 2025	SSDA SUBMISSION


CLIENT
WESTERN SYDNEY UNIVERSITY

PROJECT
INDIGENOUS CENTRE OF EXCELLENCE
DARUG NGURRA
171 VICTORIA RD,
RYDALMERE NSW 2116

DRAWING TITLE
SHADOW DIAGRAMS - 21ST JUNE
WINTER SOLSTICE

CHECKED
SW

APPROVED
TS

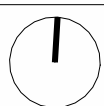

SCALE
1 : 500
@A1



STATUS
SSDA

PROJECT #
23-032

DRAWING NUMBER
DA 10-102


REVISION
2

Jackson
Clements
Burrows


COPYRIGHT
Jackson Clements Burrows
Pty Ltd Architects

psa


345 SWAN STREET RICHMOND Vic 3121
T +613 9654 6227 jcba.com.au

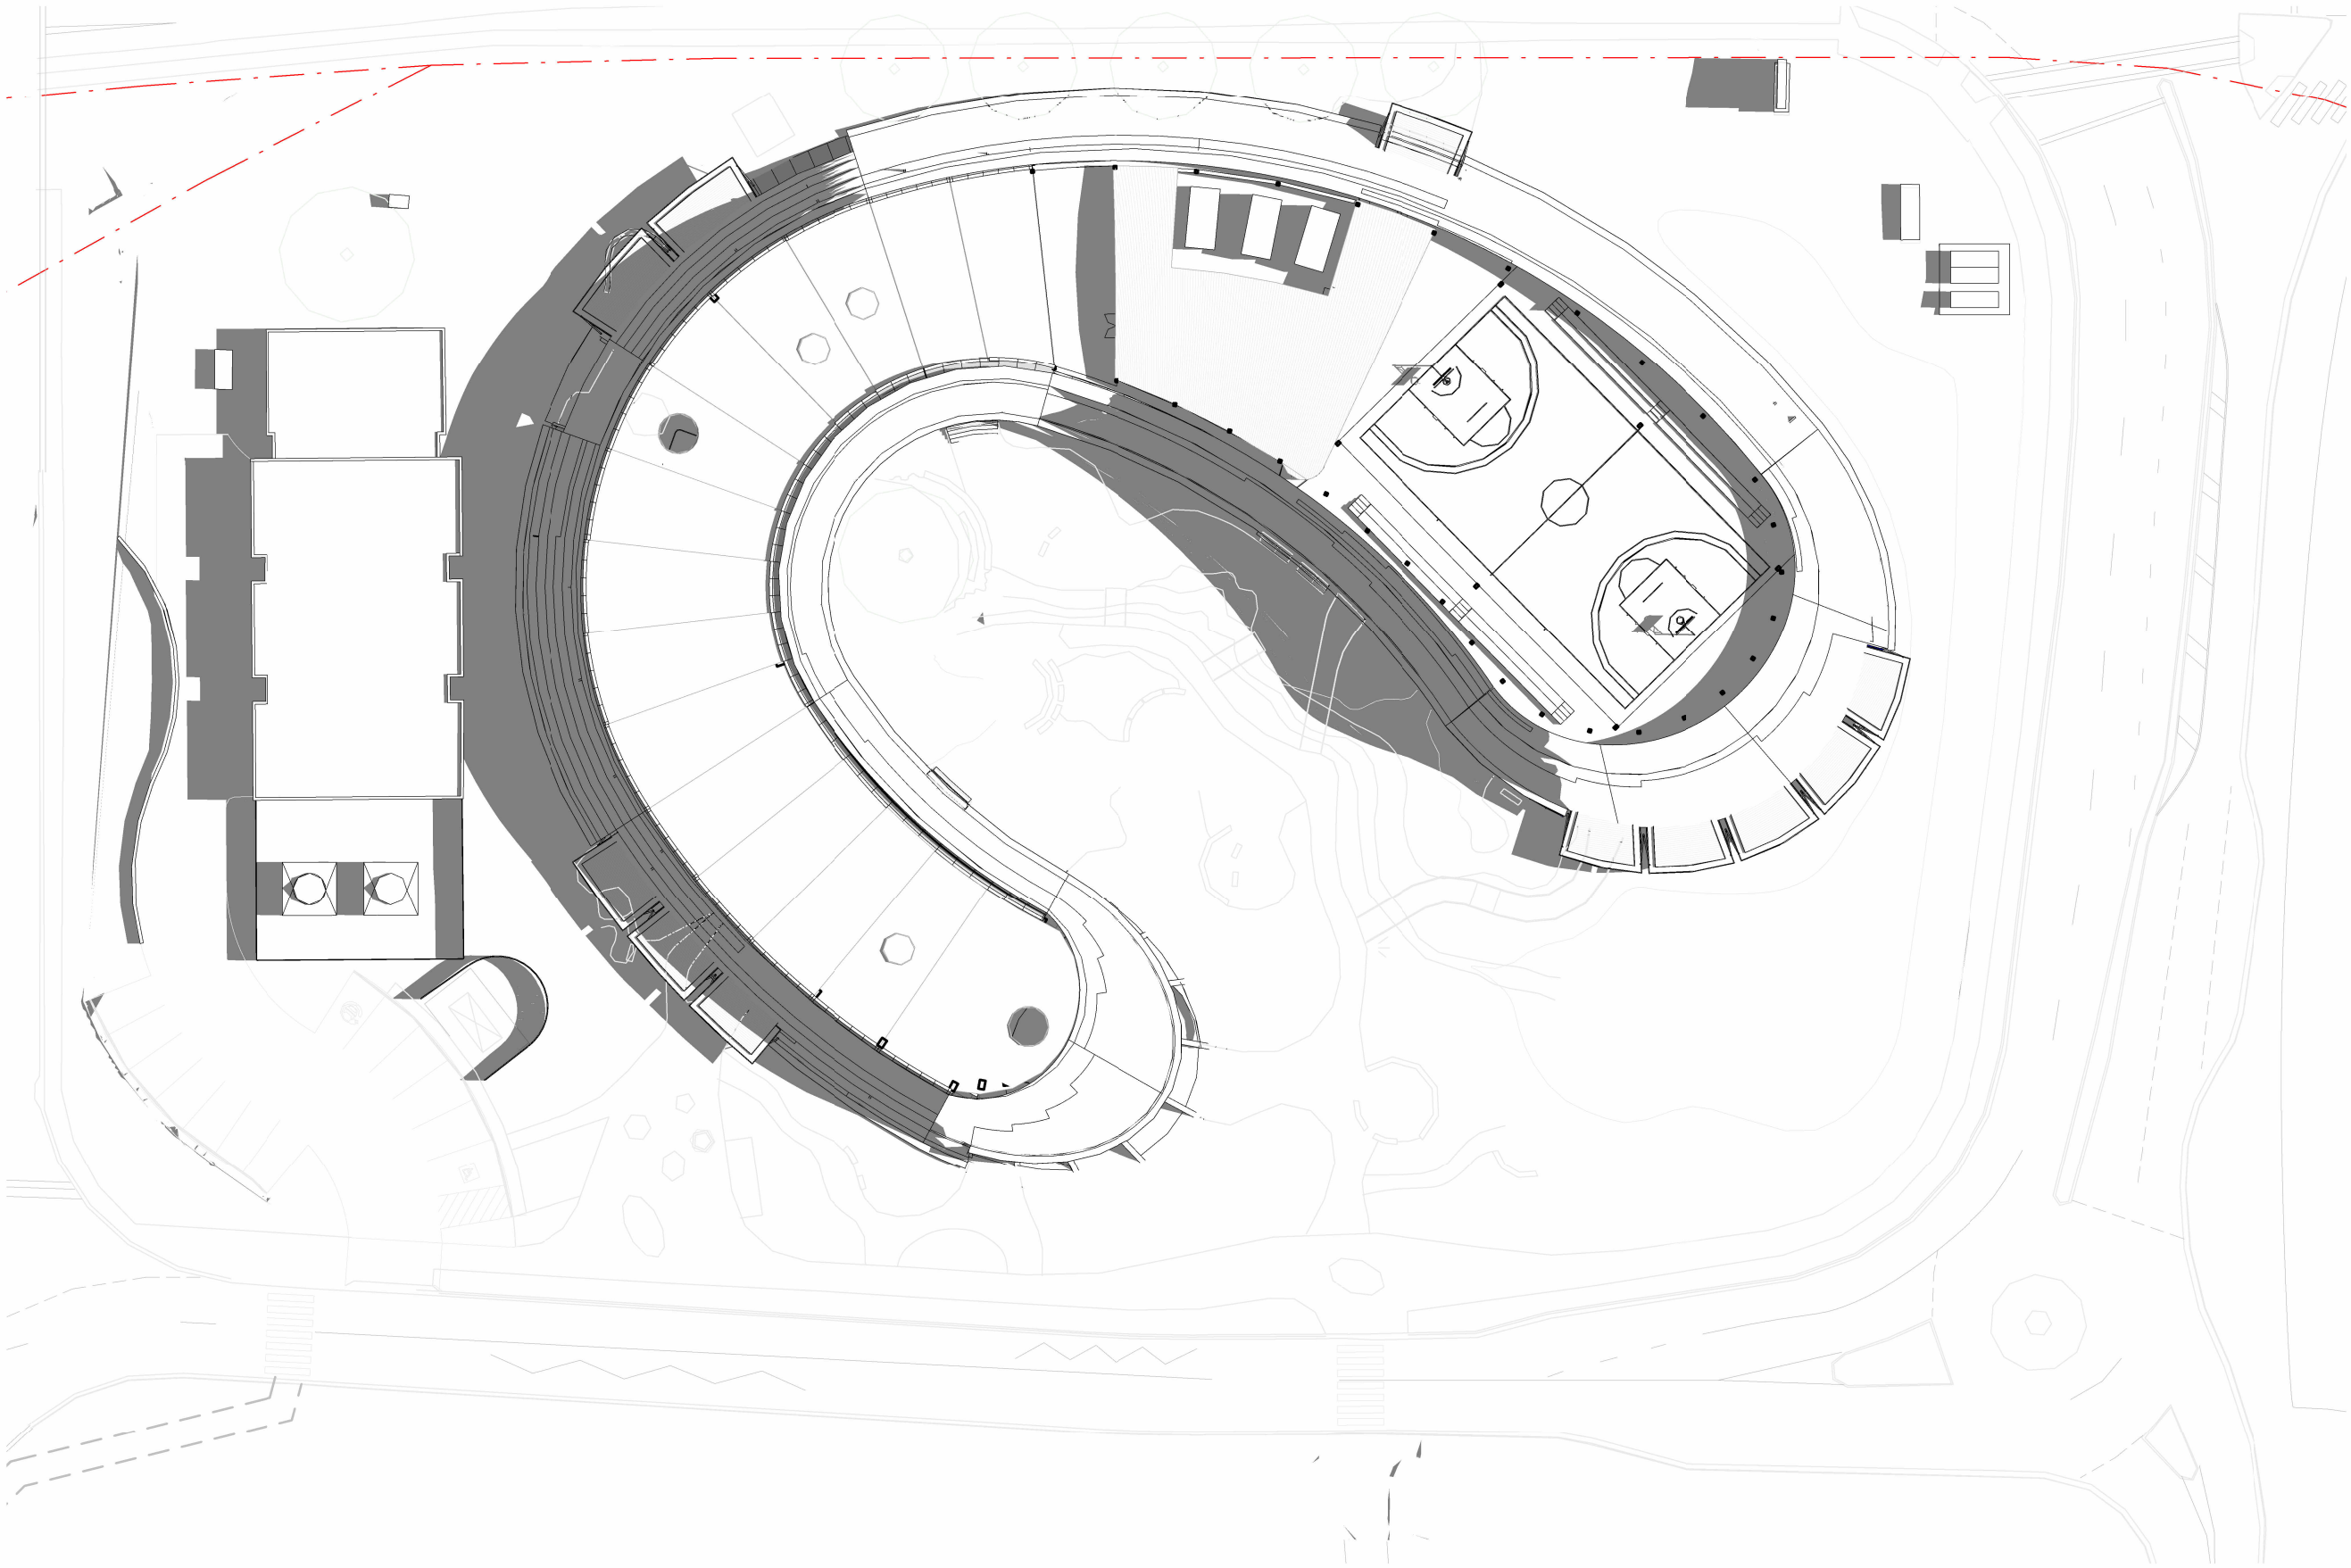


1 Summer Solstice 9AM
1 : 500

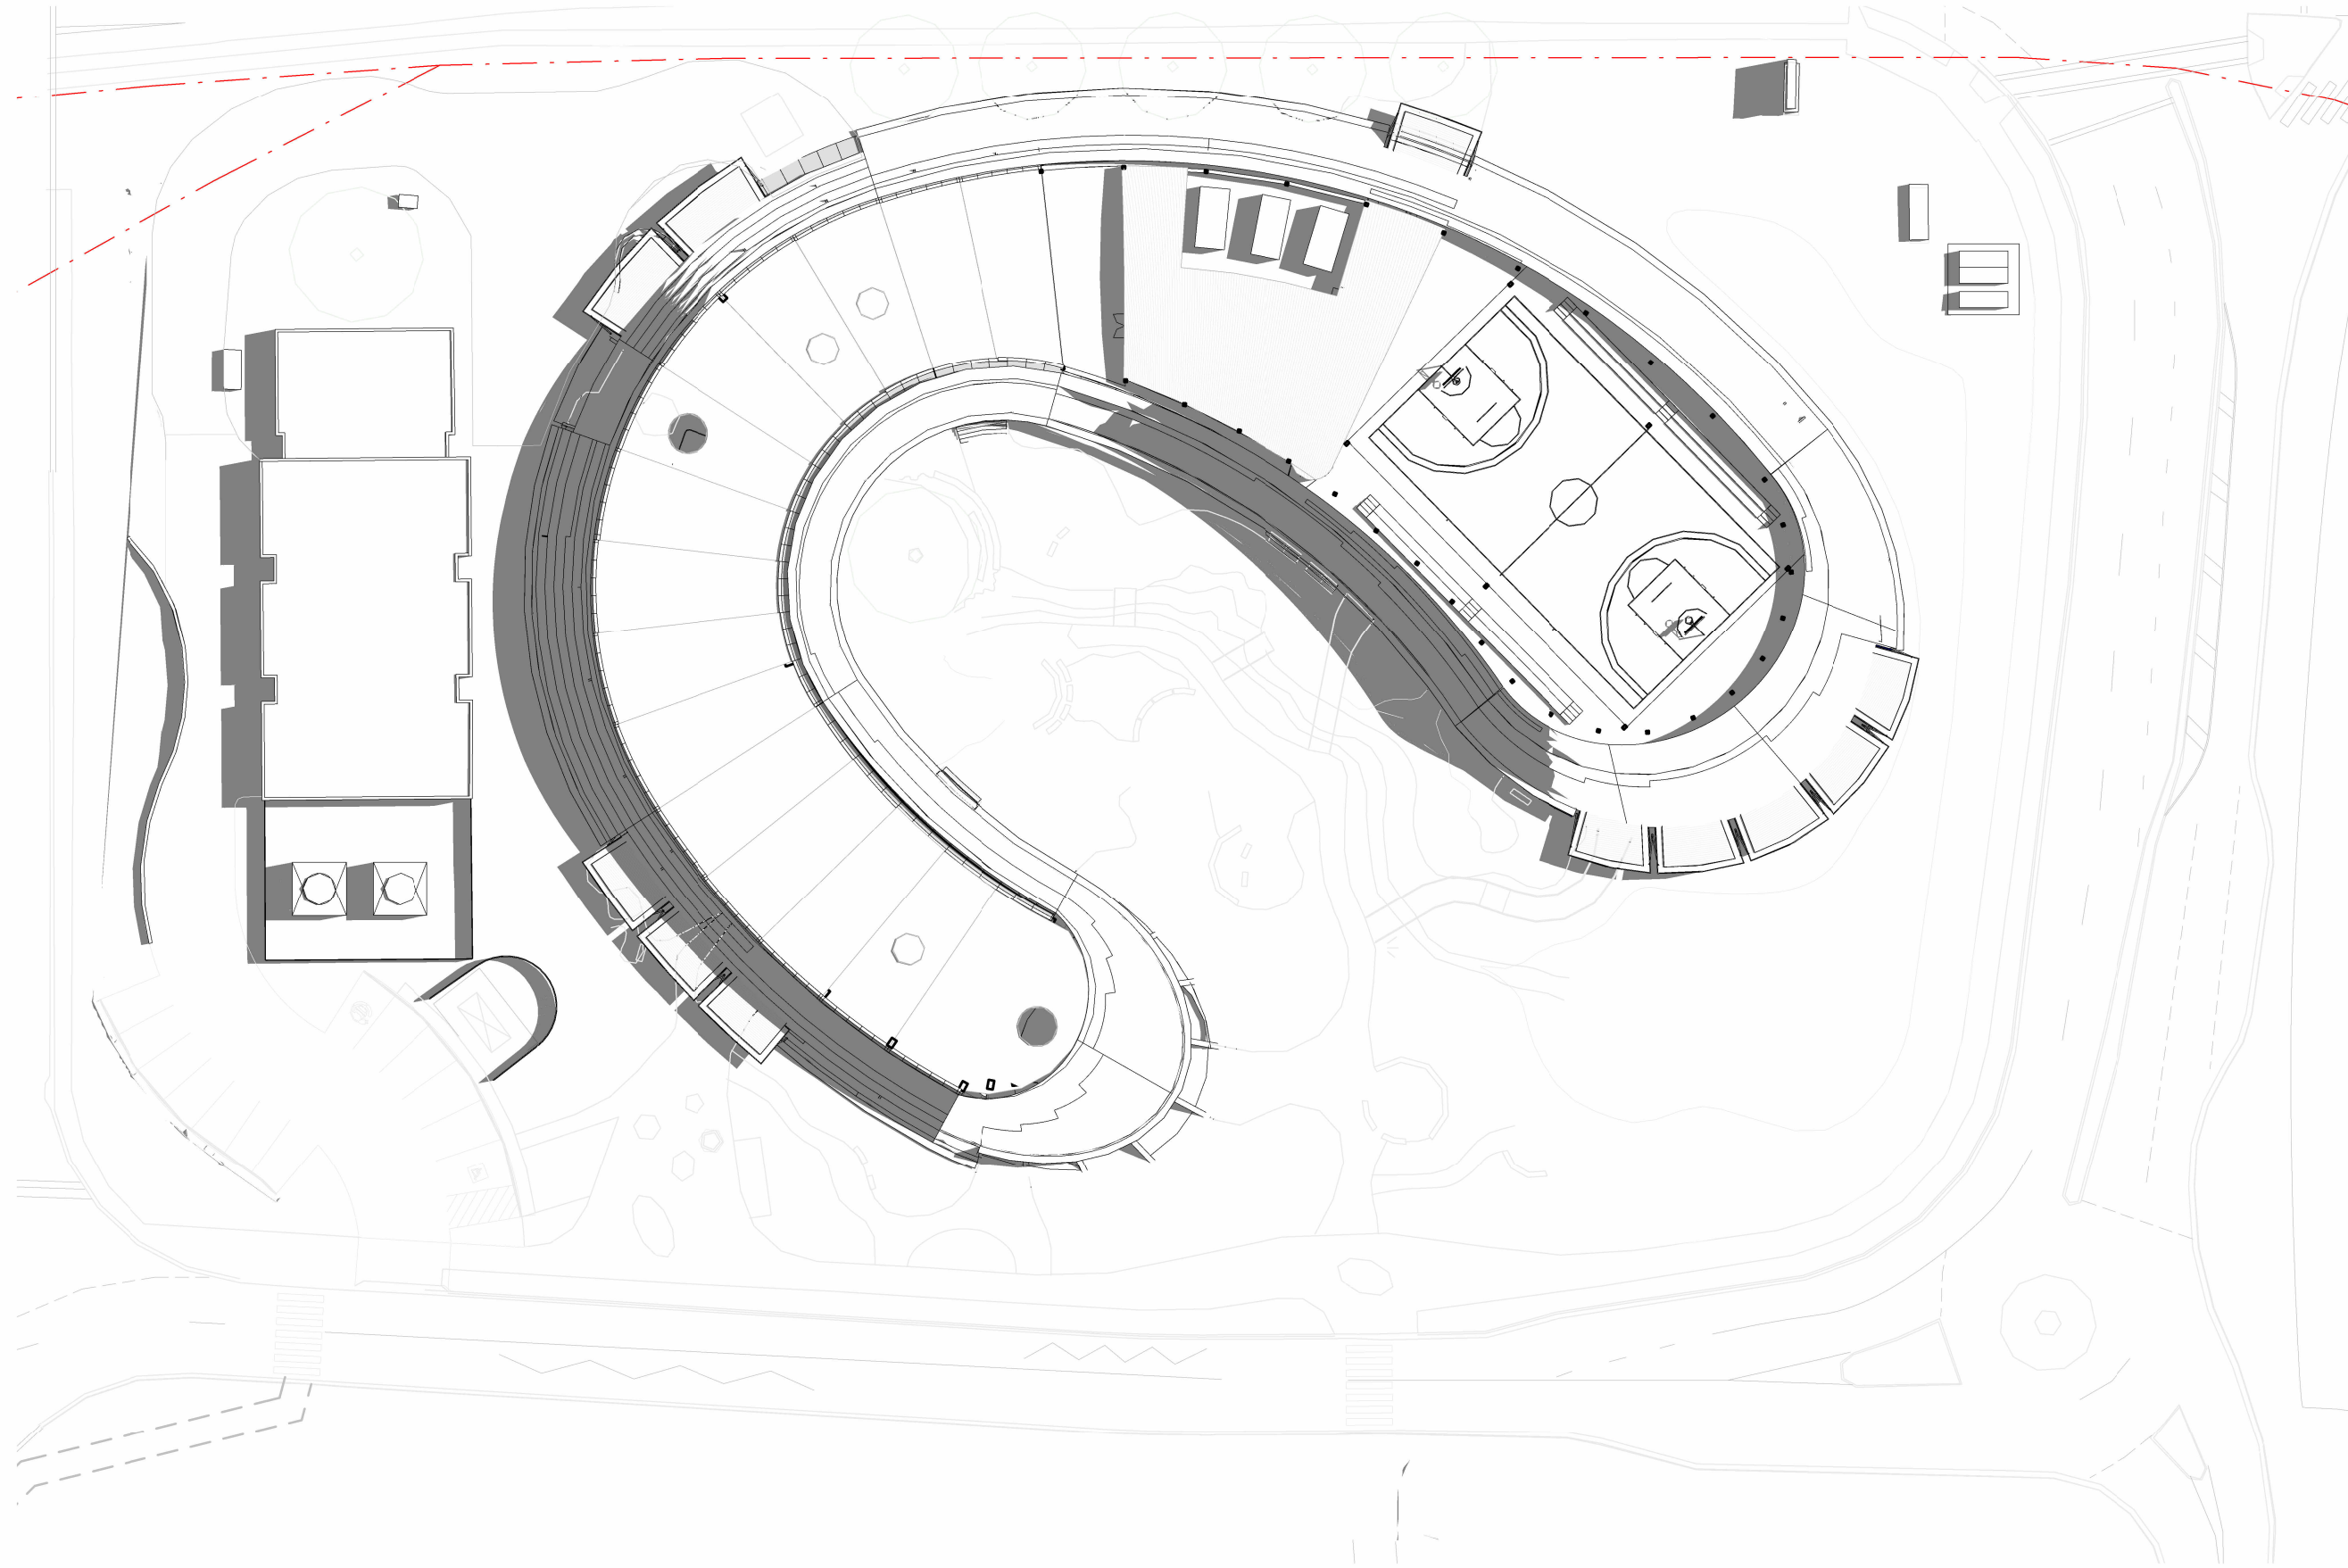

2 Summer Solstice 10AM
1 : 500

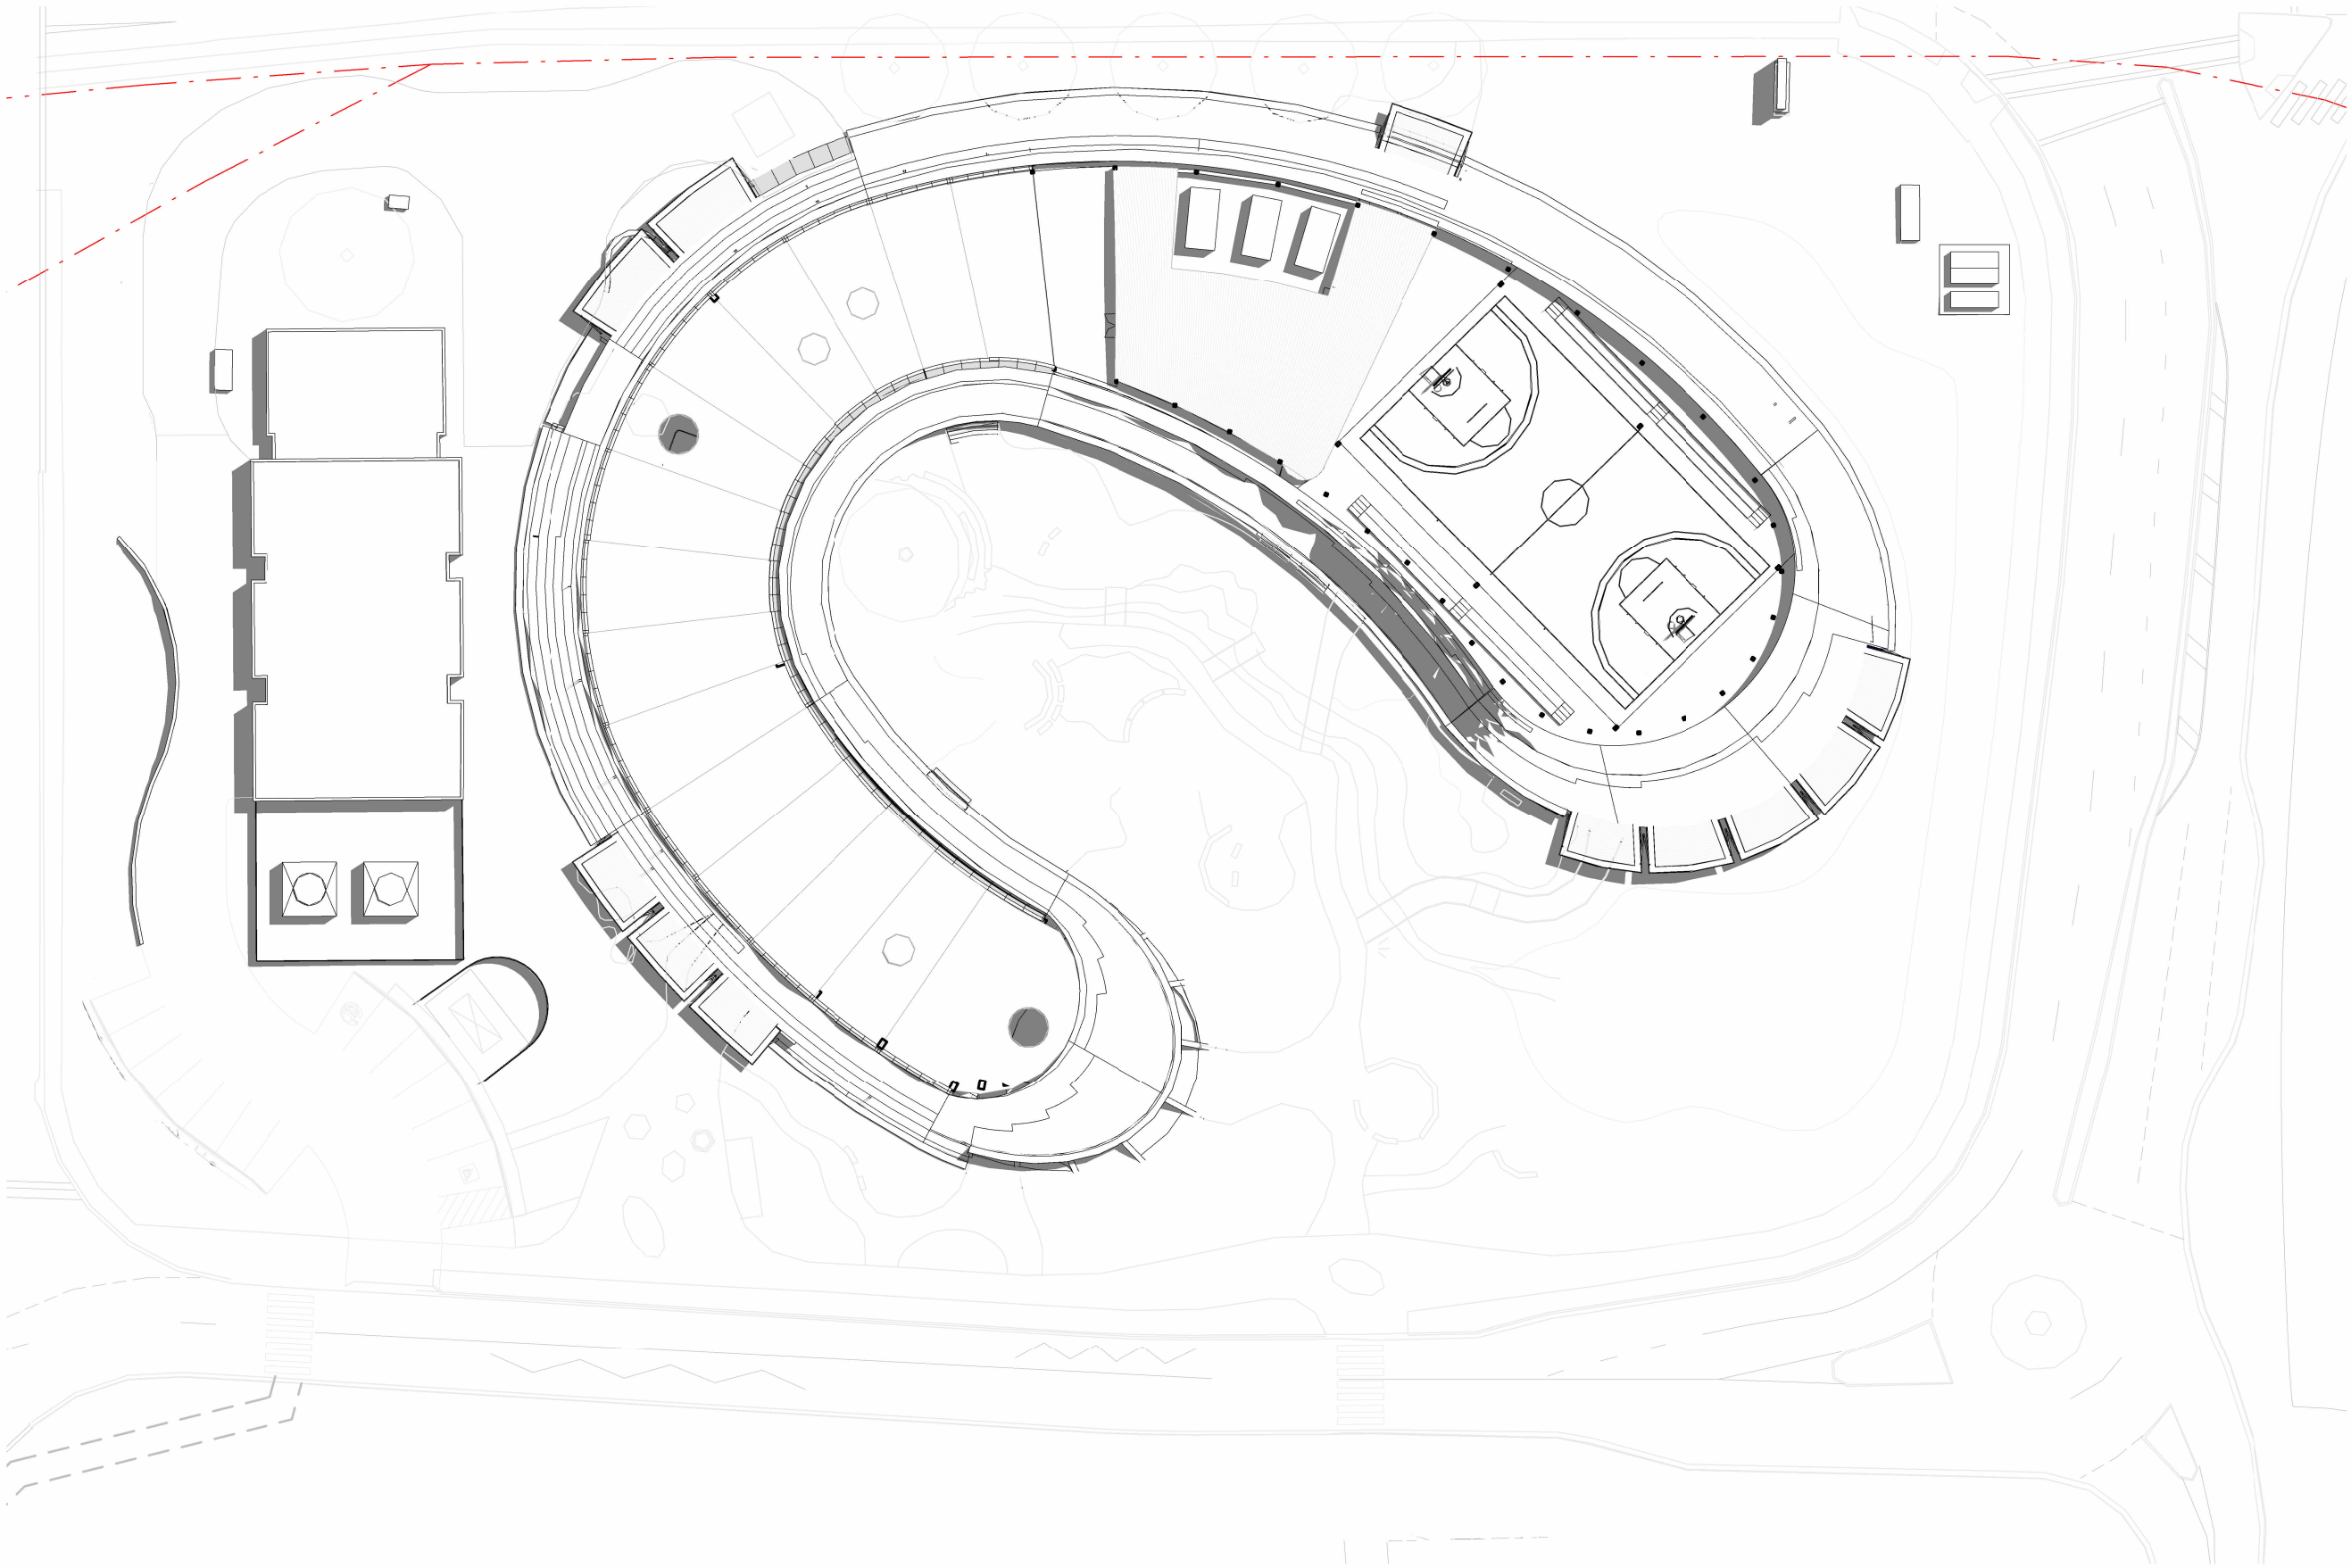

3 Summer Solstice 11AM
1 : 500

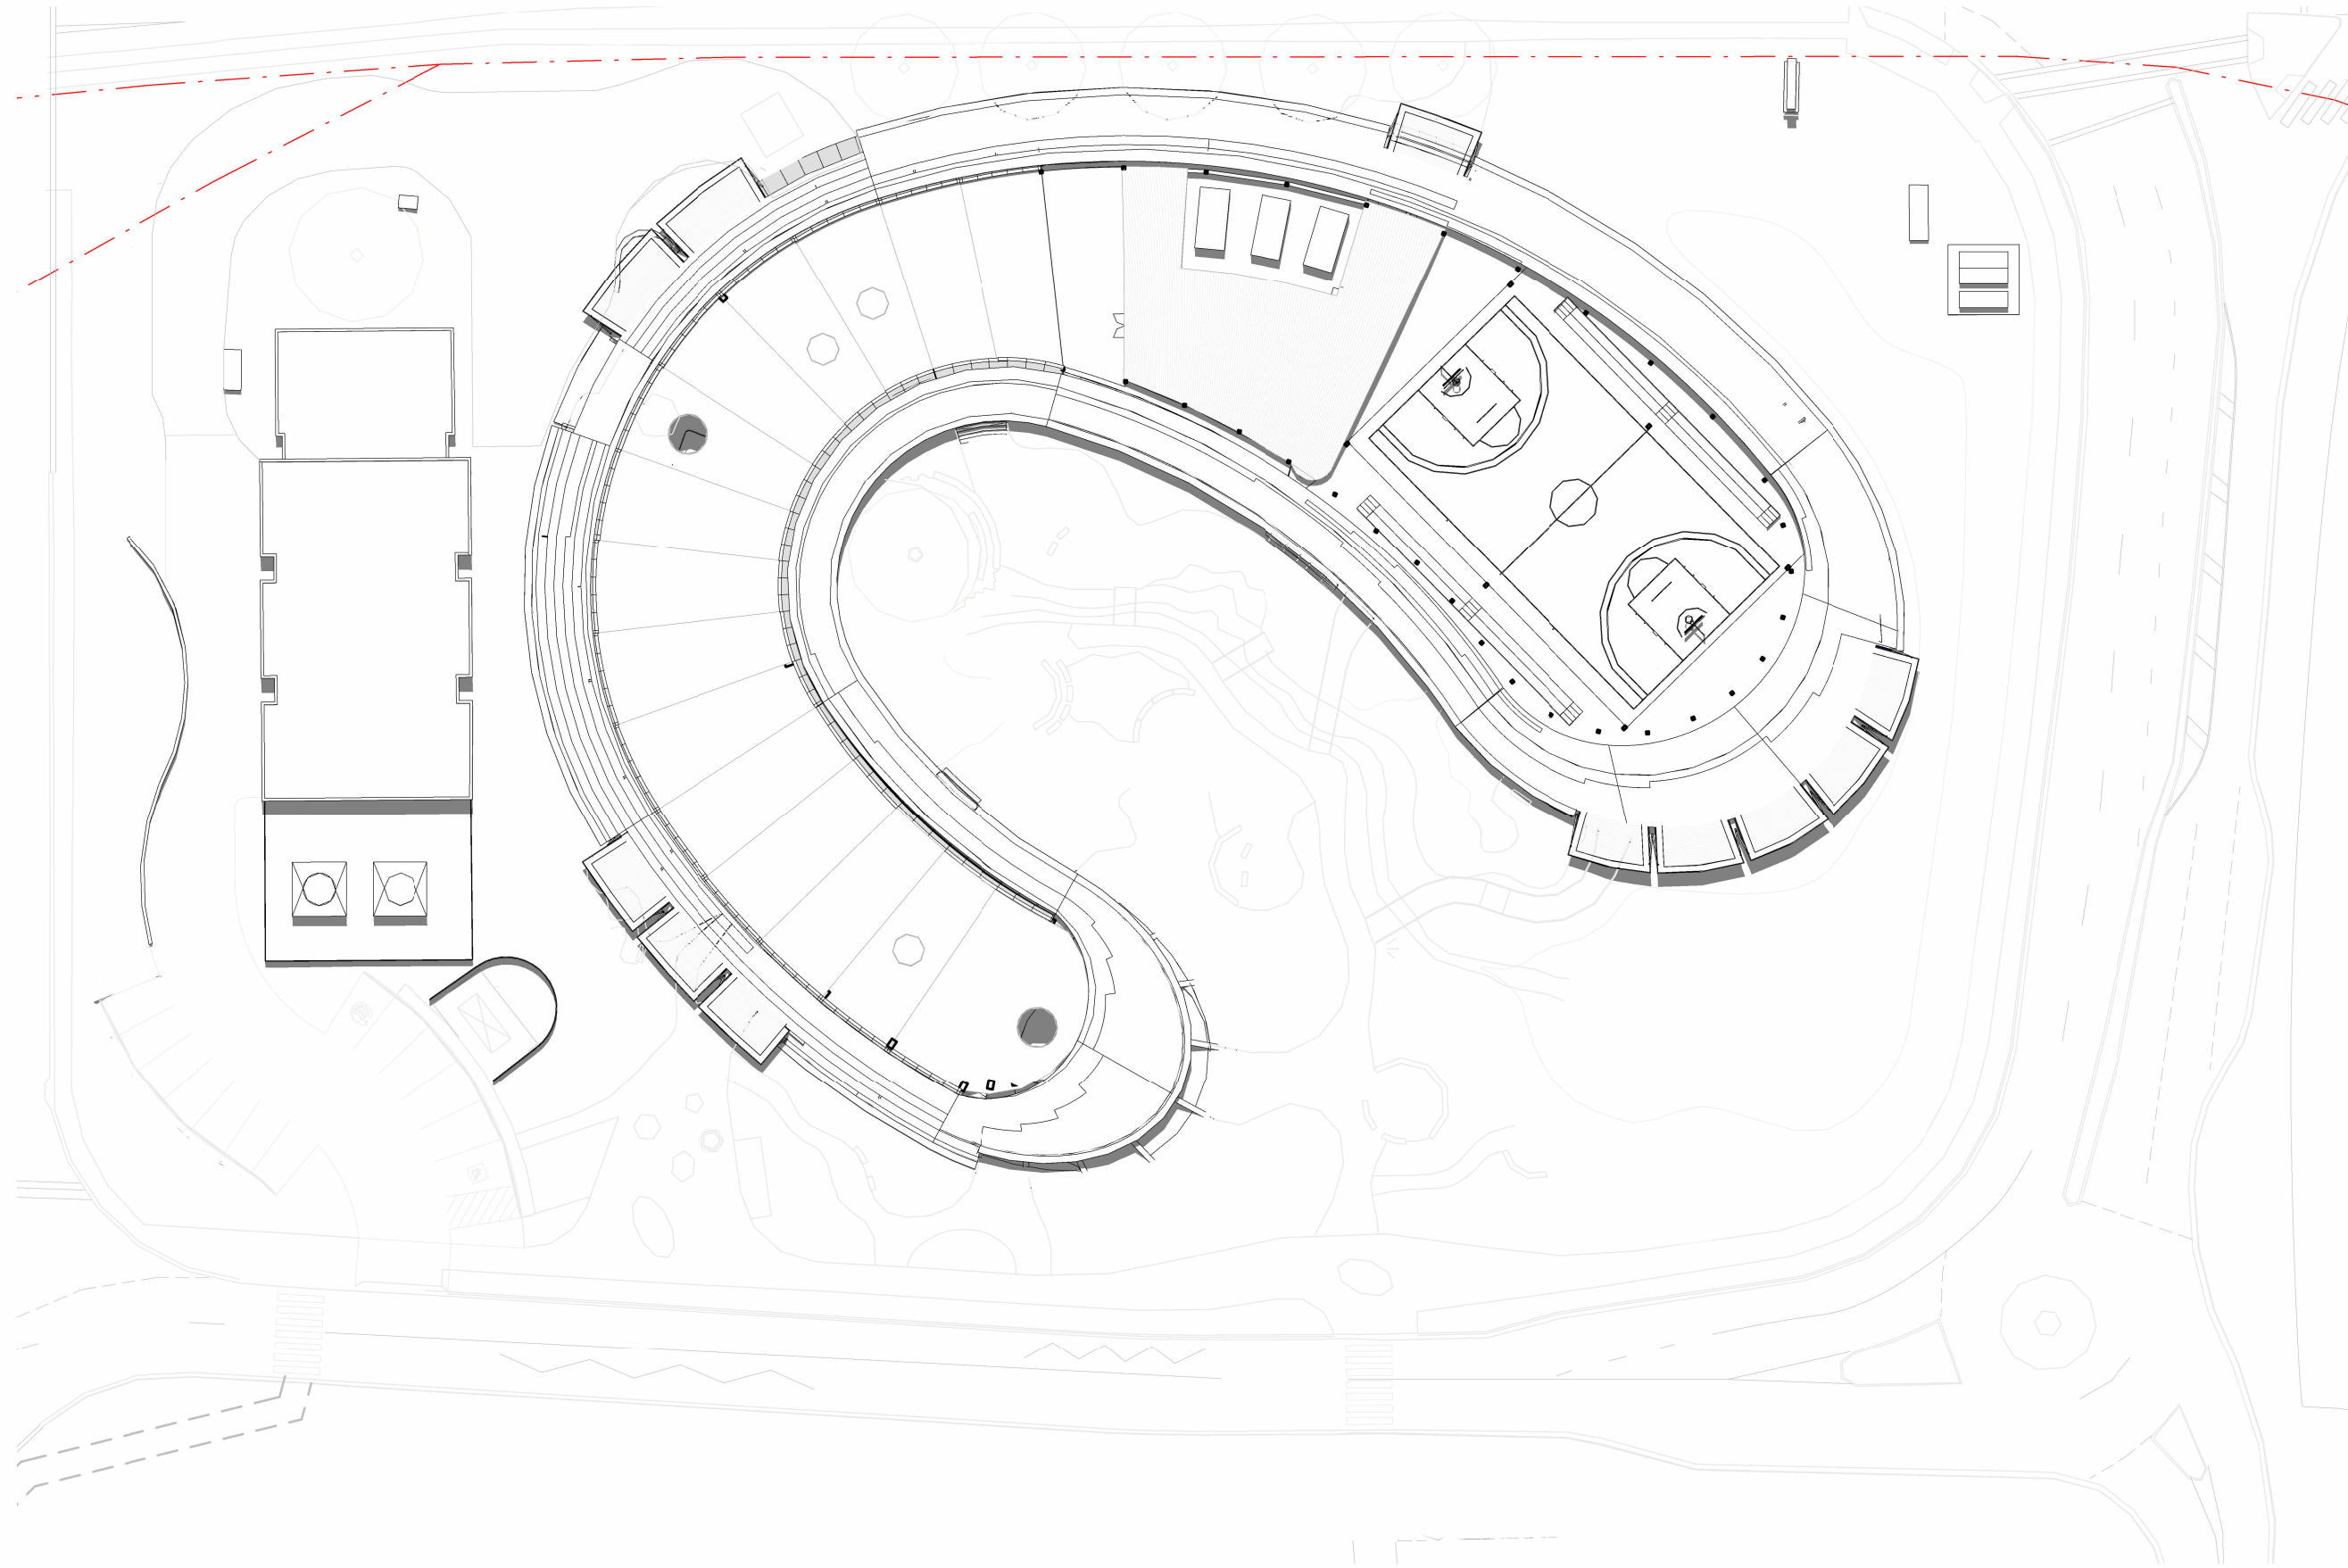

4 Summer Solstice 12PM
1 : 500

GENERAL NOTES
THIS DRAWING SHOULD BE READ IN CONJUNCTION WITH ALL RELEVANT CONTRACTS, SPECIFICATIONS AND DRAWINGS.
COPYRIGHT OF THIS DRAWING IS VESTED IN THE ARCHITECTS.
DIMENSIONS ARE IN MILLIMETRES AND LEVELS ARE IN METRES.
DO NOT SCALE OFF DRAWINGS.
USE FIGURED DIMENSIONS ONLY. CHECK AND VERIFY ALL DIMENSIONS ON SITE PRIOR TO COMMENCING WORK.

Transfer of E-Data Terms and Conditions:
<https://www.cba.com.au/australian-architectural-association-conditions-of-sale.aspx>

REV	DATE	DESCRIPTION
1	July 2024	SSDA SUBMISSION
2	February 2025	SSDA SUBMISSION

CLIENT
WESTERN SYDNEY UNIVERSITY

PROJECT
INDIGENOUS CENTRE OF EXCELLENCE
DARUG NGURRA
171 VICTORIA RD,
RYDALMERE NSW 2116

DRAWING TITLE
SHADOW DIAGRAMS - 22ND
DECEMBER SUMMER SOLSTICE

CHECKED
SW

APPROVED
TS



SCALE
1 : 500
@A1



STATUS
SSDA

PROJECT #
23-032

DRAWING NUMBER
DA 10-103

REVISION
2

Jackson
Clements
Burrows

COPYRIGHT
Jackson Clements Burrows
Pty Ltd Architects

psa

345 SWAN STREET RICHMOND Vic 3121
T +613 9654 6227 jcba.com.au