


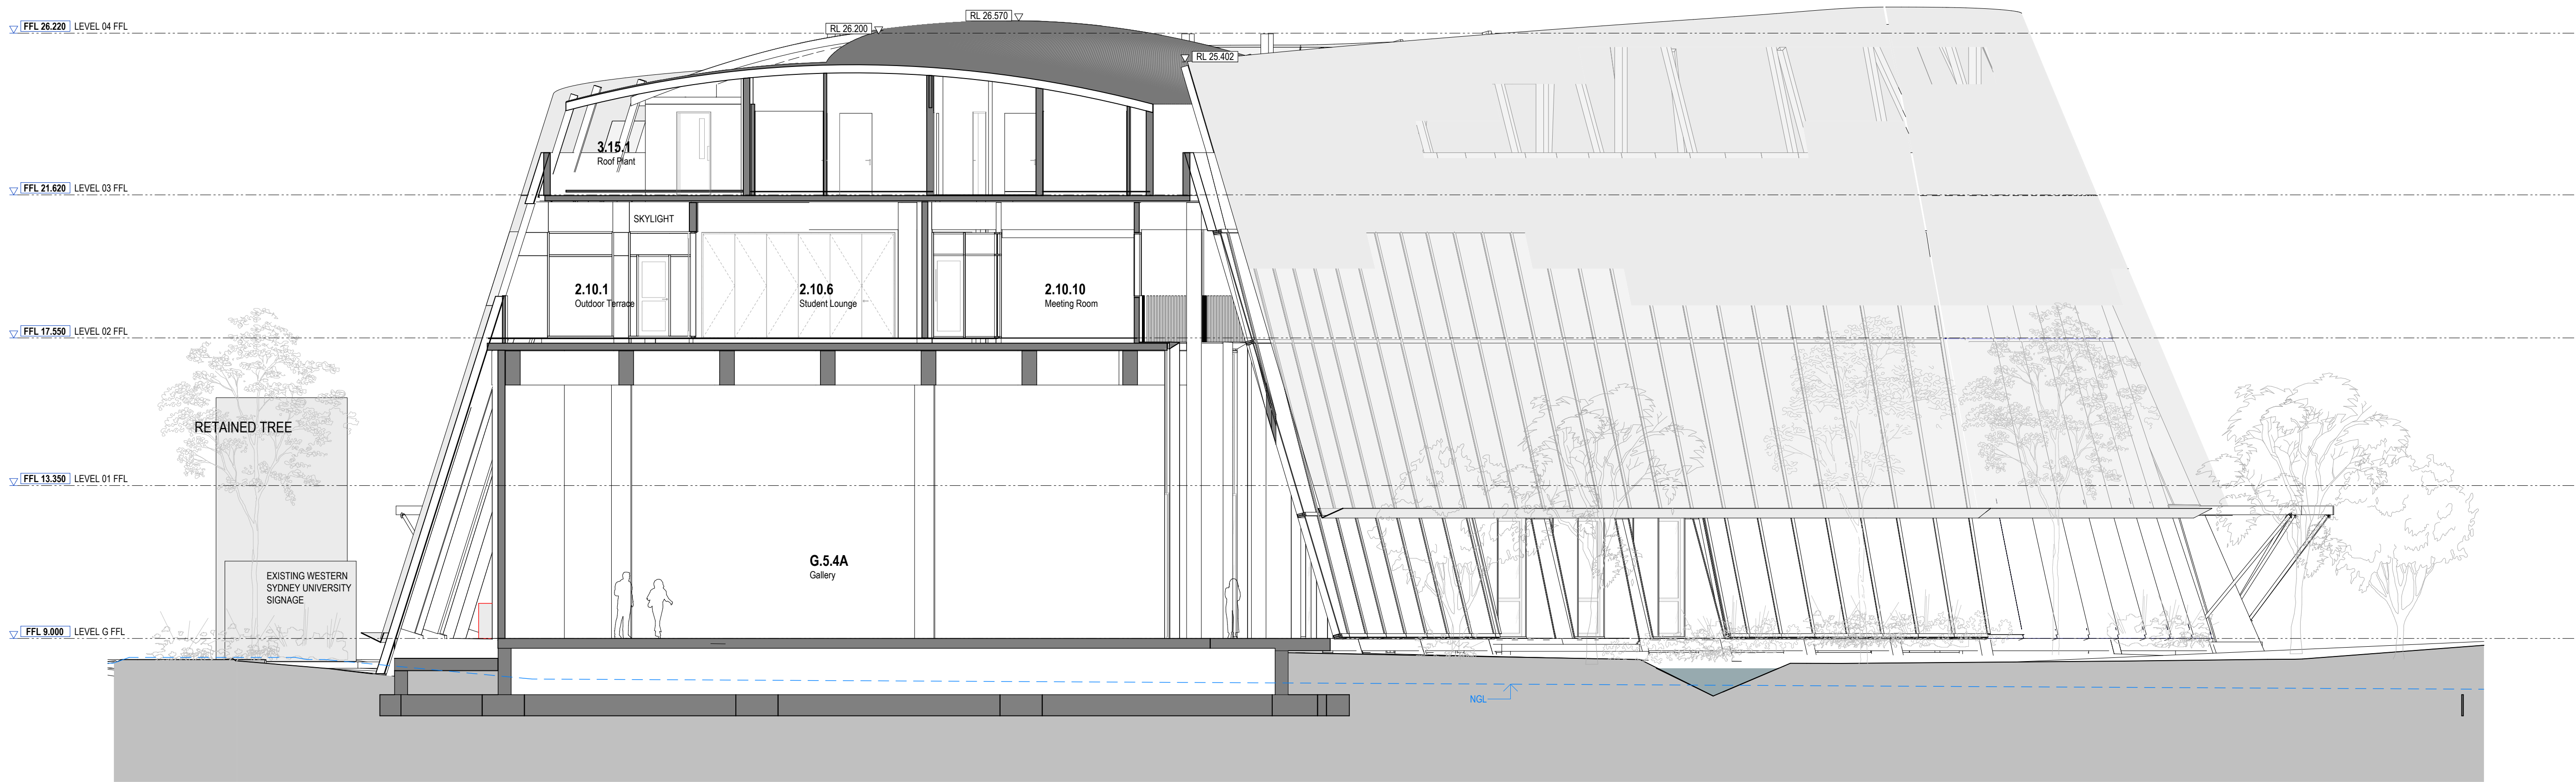

1 DA SECTION 5
1 : 100

GENERAL NOTES
THIS DRAWING SHOULD BE READ IN CONJUNCTION WITH ALL RELEVANT CONTRACTS, SPECIFICATIONS AND DRAWINGS.
COPYRIGHT OF THIS DRAWING IS VESTED IN THE ARCHITECTS.
DIMENSIONS ARE IN MILLIMETRES AND LEVELS ARE IN METRES.
DO NOT SCALE OFF DRAWINGS.
USE FIGURED DIMENSIONS ONLY. CHECK AND VERIFY ALL DIMENSIONS ON SITE PRIOR TO COMMENCING WORK.

TeamFac of E-Data Teams and Consultants
TeamFac of E-Data Teams and Consultants

REV	DATE	DESCRIPTION
1	July 2024	SSDA SUBMISSION
2	February 2025	SSDA SUBMISSION

CLIENT
WESTERN SYDNEY UNIVERSITY

PROJECT
INDIGENOUS CENTRE OF EXCELLENCE
DARUG NGURRA
171 VICTORIA RD,
RYDALMERE NSW 2116

DRAWING TITLE
SECTIONS

CHECKED SW	APPROVED TS
---------------	----------------


SCALE 1 : 100 @A1	0 0.5 1 2 3 5m
STATUS SSDA	PROJECT # 23-032
DRAWING NUMBER DA 3-103	REVISION 2

Jackson
Clements
Burrows

COPYRIGHT
Jackson Clements Burrows
Pty Ltd Architects

psa

345 SWAN STREET RICHMOND Vic 3121
T +613 9654 6227 jcba.com.au

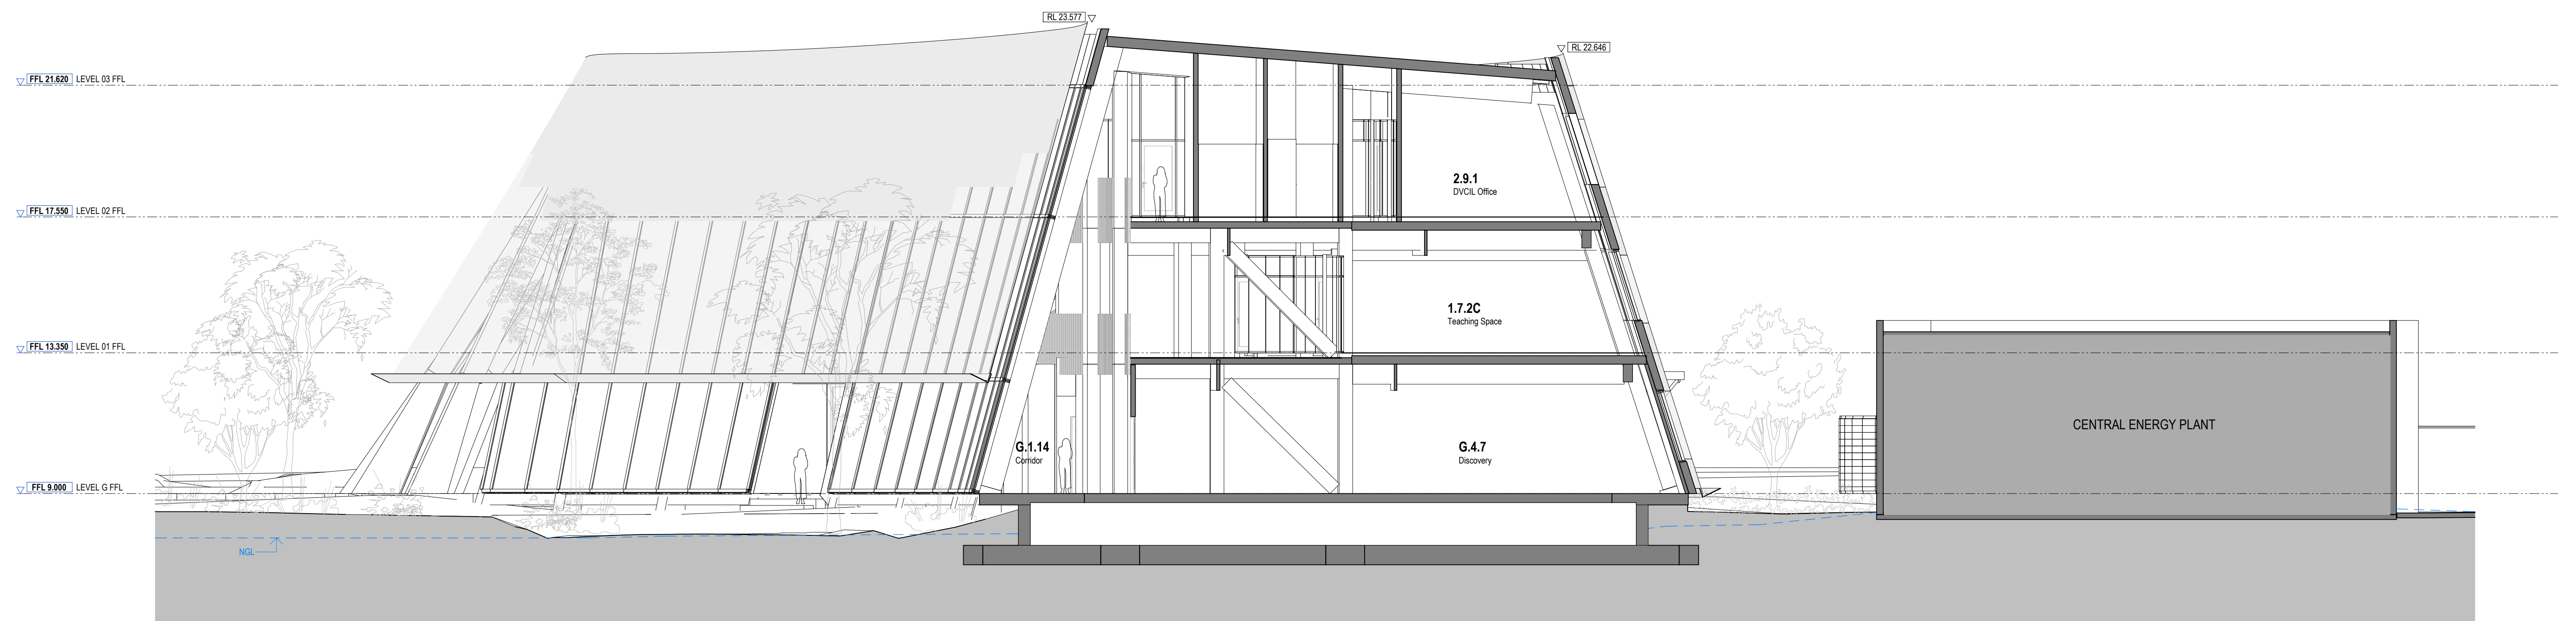

GENERAL NOTES

THIS DRAWING SHOULD BE READ IN CONJUNCTION WITH ALL RELEVANT CONTRACTS, SPECIFICATIONS AND DRAWINGS.


COPYRIGHT OF THIS DRAWING IS VESTED IN THE ARCHITECTS.

DIMENSIONS ARE IN MILLIMETRES AND LEVELS ARE IN METRES.

DO NOT SCALE OFF DRAWINGS.

USE FIGURED DIMENSIONS ONLY. CHECK AND VERIFY ALL DIMENSIONS ON SITE PRIOR TO COMMENCING WORK.

REV	DATE	DESCRIPTION
1	July 2024	SSDA SUBMISSION
2	February 2025	SSDA SUBMISSION

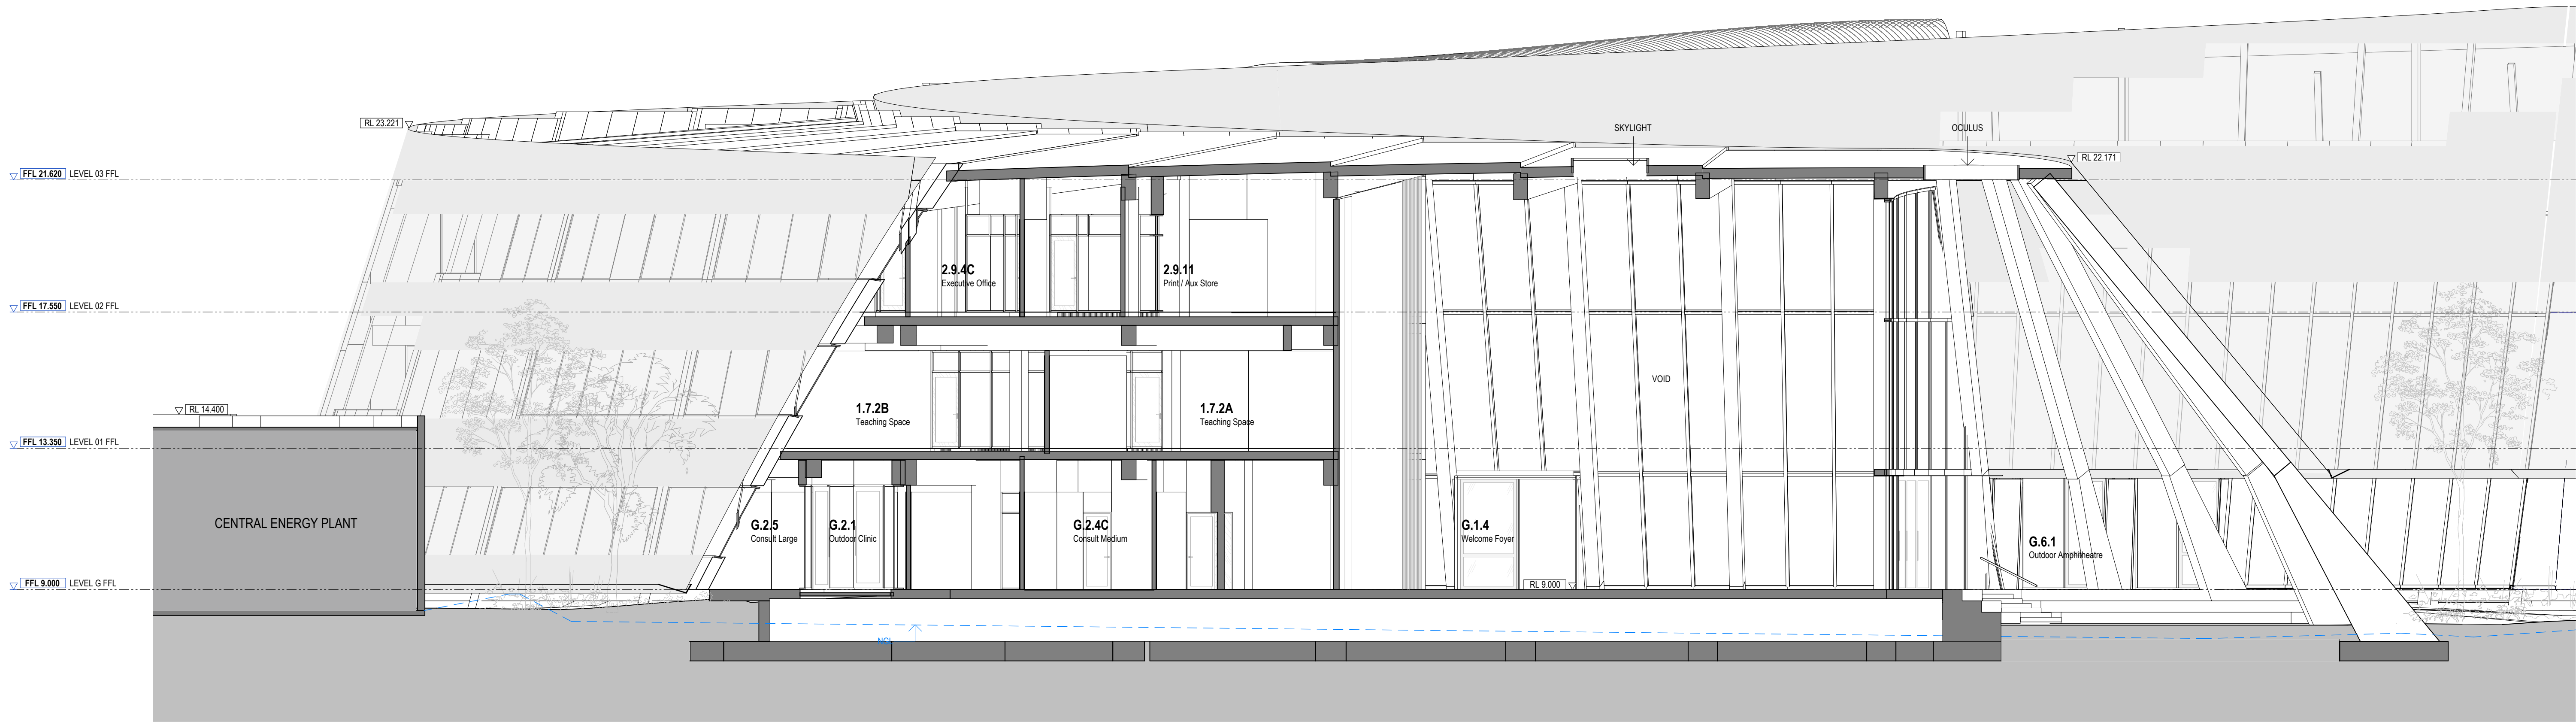

1
DA SECTION 7
1 : 100

GENERAL NOTES
THIS DRAWING SHOULD BE READ IN CONJUNCTION WITH ALL RELEVANT CONTRACTS, SPECIFICATIONS AND DRAWINGS.
COPYRIGHT OF THIS DRAWING IS VESTED IN THE ARCHITECTS.
DIMENSIONS ARE IN MILLIMETRES AND LEVELS ARE IN METRES.
DO NOT SCALE OFF DRAWINGS.
USE FIGURED DIMENSIONS ONLY. CHECK AND VERIFY ALL DIMENSIONS ON SITE PRIOR TO COMMENCING WORK.

TeamFax of E-Data Teams and Conditions:
http://www.teamfax.com.au/TeamFax/TeamFaxConditions.aspx?TeamFax=1001.pdf

REV	DATE	DESCRIPTION
1	July 2024	SSDA SUBMISSION
2	February 2025	SSDA SUBMISSION

CLIENT
WESTERN SYDNEY UNIVERSITY

PROJECT
**INDIGENOUS CENTRE OF EXCELLENCE
DARUG NGURRA
171 VICTORIA RD,
RYDALMERE NSW 2116**

DRAWING TITLE
SECTIONS

CHECKED
SW

APPROVED
TS

SCALE
1 : 100

@A1

0 0.5 1 2 3 5m

STATUS
SSDA

PROJECT #
23-032

DRAWING NUMBER
DA 3-105


REVISION
2

**Jackson
Clements
Burrows**

COPYRIGHT
Jackson Clements Burrows
Pty Ltd Architects

p s a

345 SWAN STREET RICHMOND Vic 3121
T +613 9654 6227 jcba.com.au

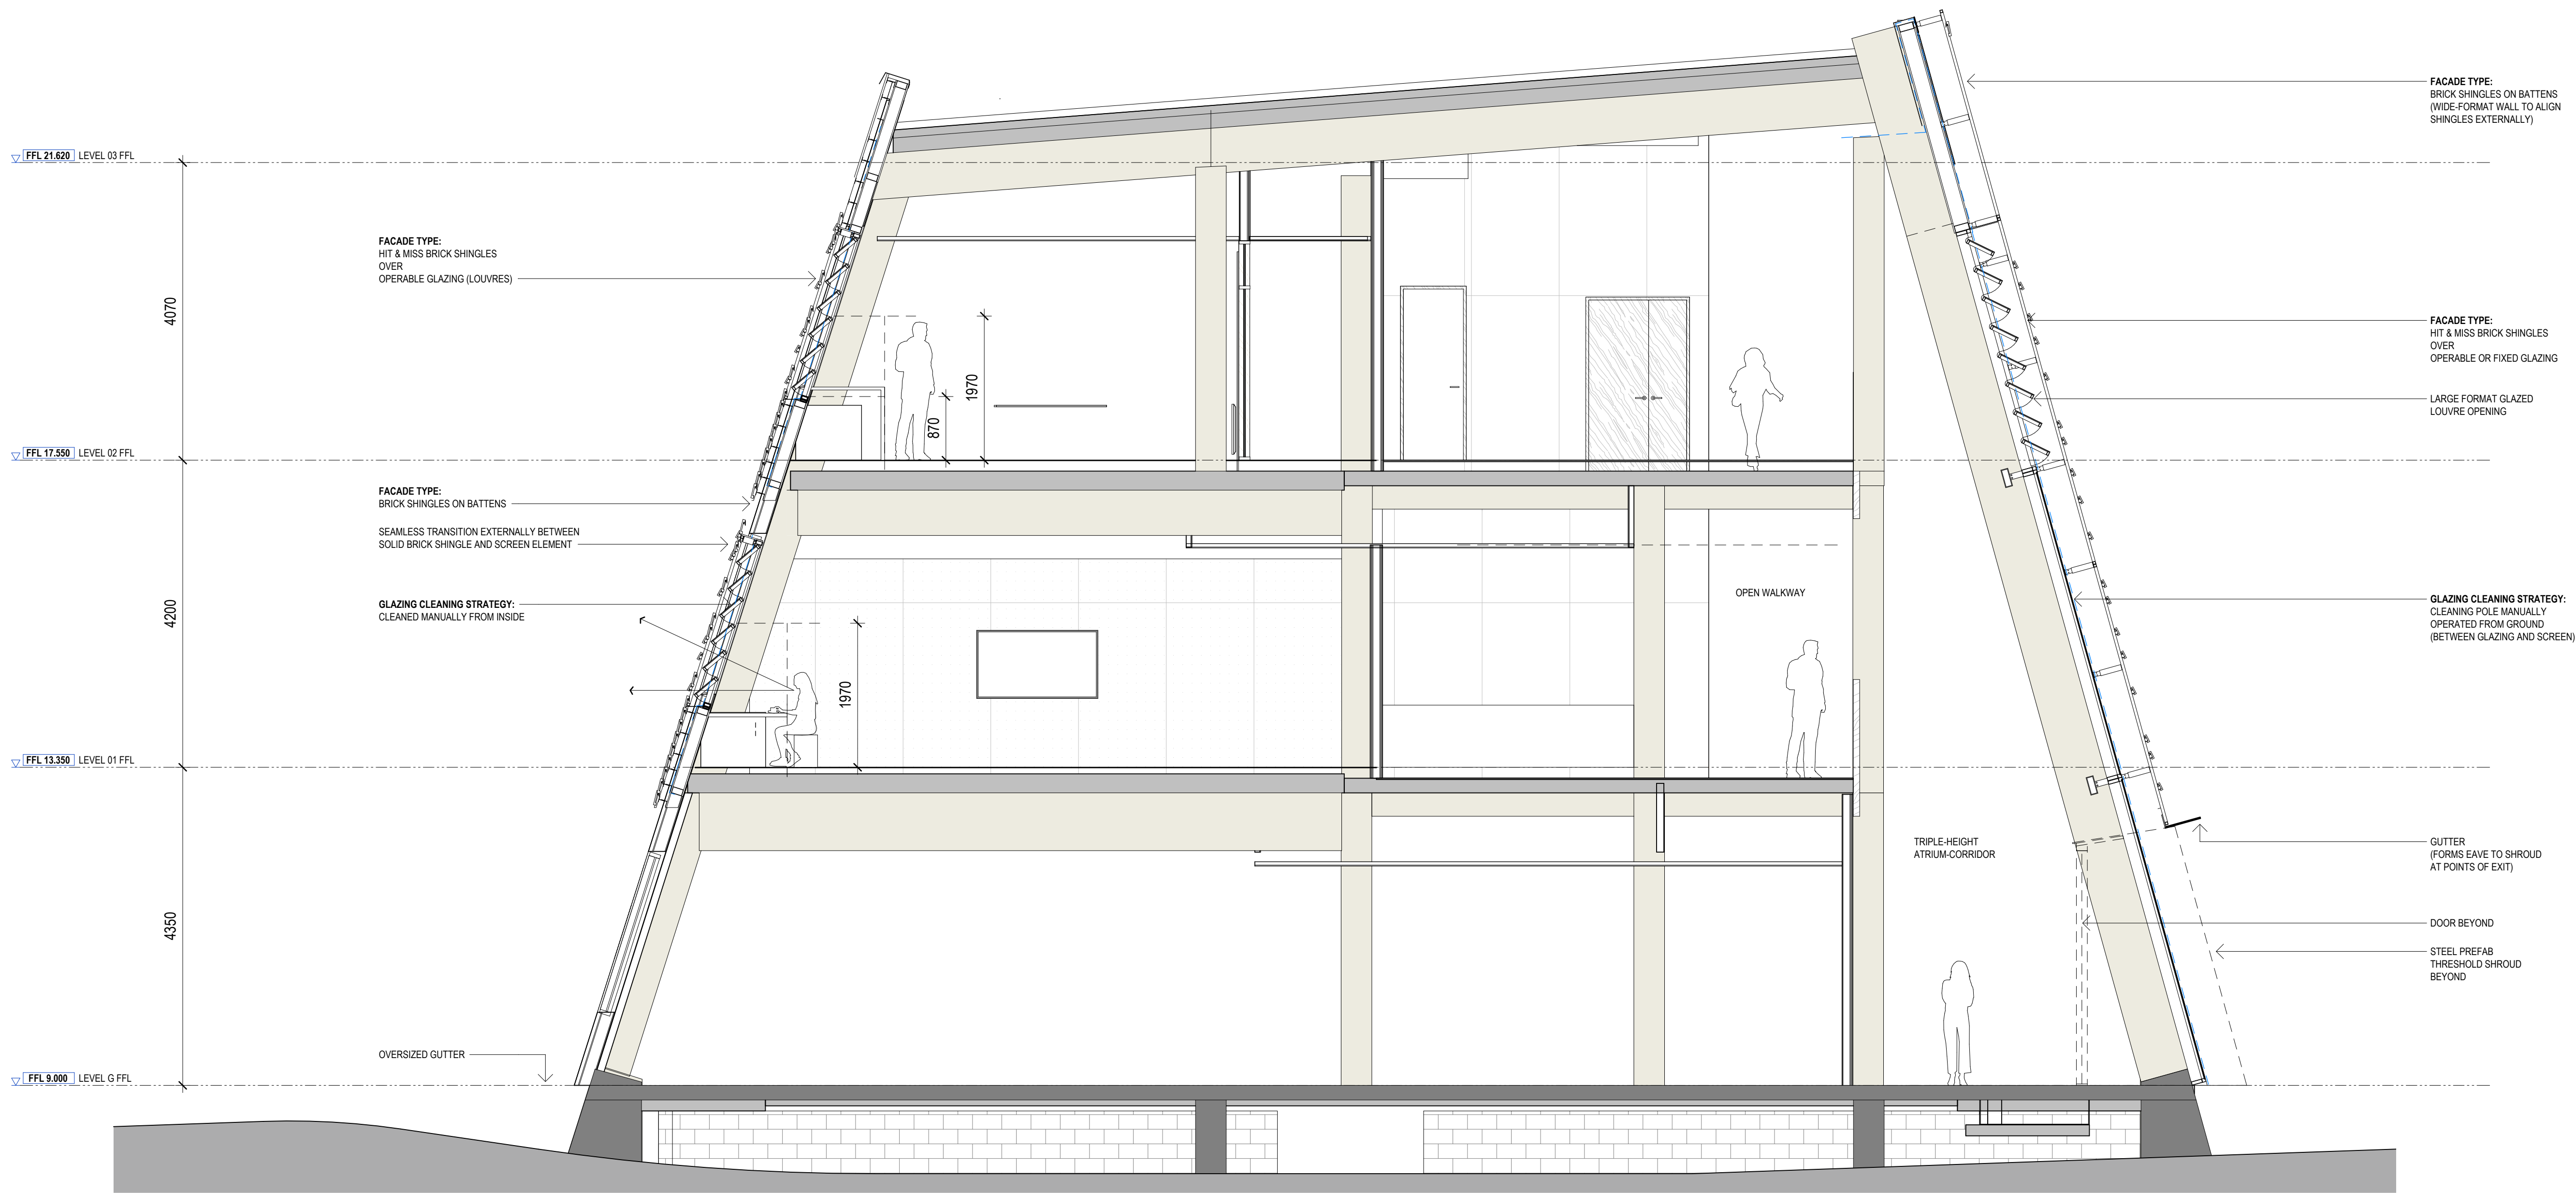

1 TYPICAL FAÇADE SECTION 01
1 : 50

GENERAL NOTES
THIS DRAWING SHOULD BE READ IN CONJUNCTION WITH ALL RELEVANT CONTRACTS, SPECIFICATIONS AND DRAWINGS.
COPYRIGHT OF THIS DRAWING IS VESTED IN THE ARCHITECTS.
DIMENSIONS ARE IN MILLIMETRES AND LEVELS ARE IN METRES.
DO NOT SCALE OFF DRAWINGS.
USE FIGURED DIMENSIONS ONLY. CHECK AND VERIFY ALL DIMENSIONS ON SITE PRIOR TO COMMENCING WORK.

TeamFac of 1-Data Terms and Conditions:
<https://www.1-data.com/privacy-policy>

REV	DATE	DESCRIPTION
1	July 2024	SSDA SUBMISSION

CLIENT
WESTERN SYDNEY UNIVERSITY

PROJECT
INDIGENOUS CENTRE OF EXCELLENCE
DARUG NGURRA
171 VICTORIA RD,
RYDALMERE NSW 2116

DRAWING TITLE
TYPICAL FAÇADE SECTION 01

CHECKED
SW

APPROVED
TS

SCALE
1 : 50
@A1

STATUS
SSDA

DRAWING NUMBER
DA 3-106

PROJECT #
23-032




REVISION
1

Jackson
Clements
Burrows

COPYRIGHT
Jackson Clements Burrows
Pty Ltd Architects

psa

345 SWAN STREET RICHMOND VIC 3121
T +613 9654 6227 jcba.com.au

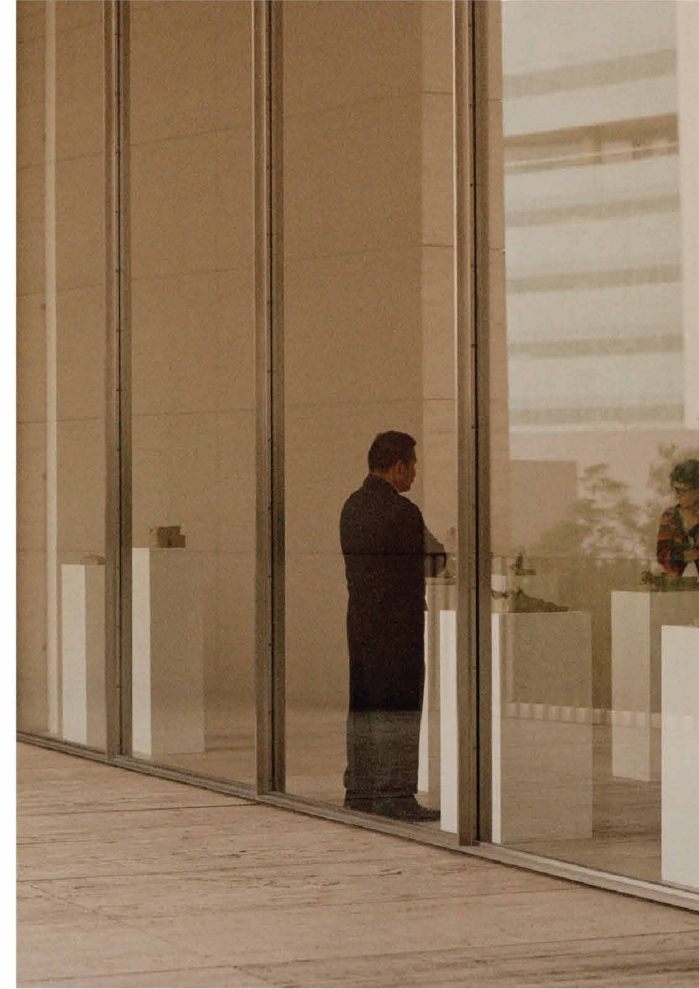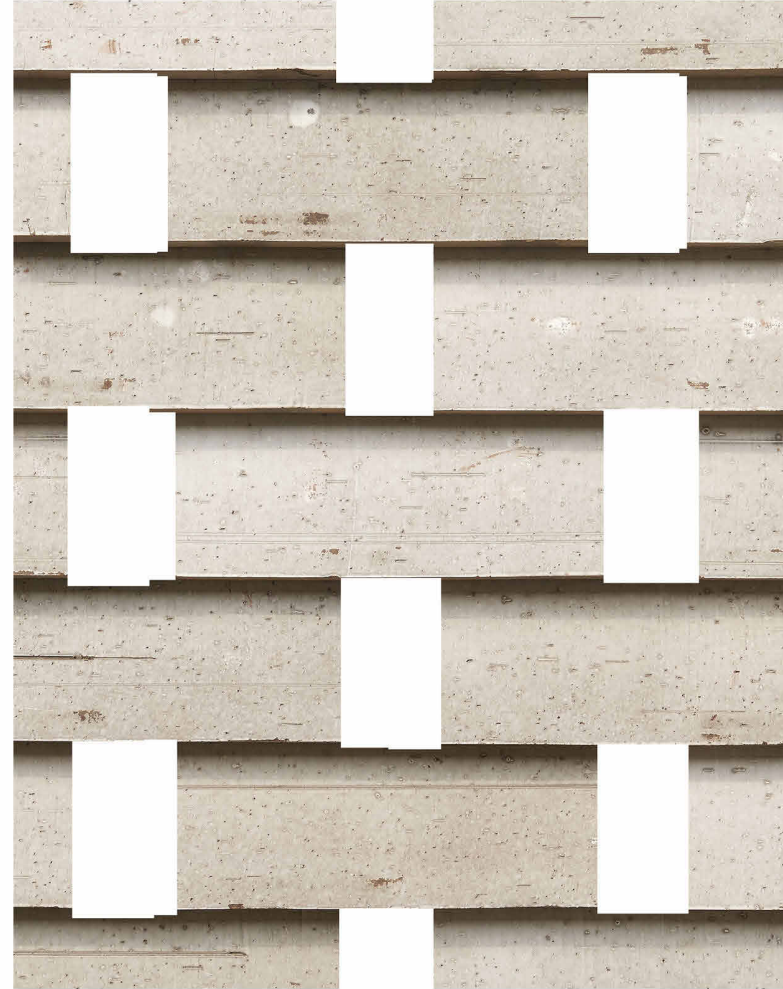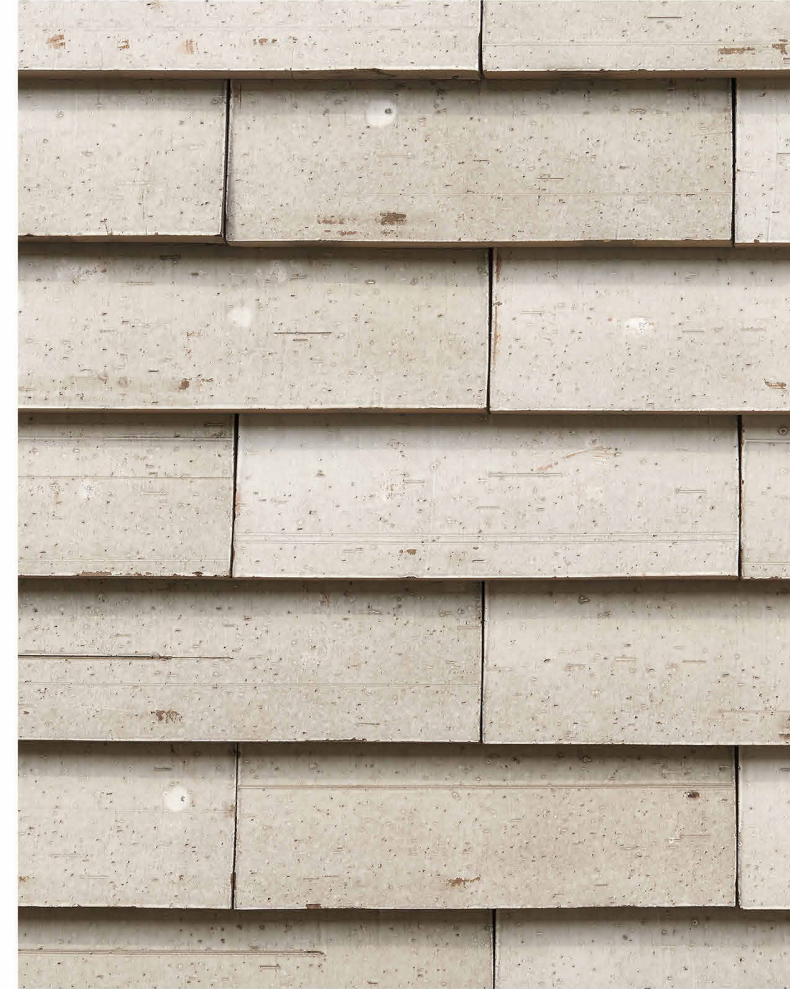

LEGEND

BR-01	CLAY SHINGLE
BR-02	CLAY SHINGLE (HIT-AND-MISS PATTERN)
TM-01	MASS TIMBER (GLULAM / CLT STRUCTURE)
GL-01	CLEAR GLAZING (ALUMINIUM WINDOW FRAMES, SILVER-GREY COLOUR)
GL-02	CLEAR GLAZING, OPERABLE (ALUMINIUM WINDOW FRAMES, SILVER-GREY COLOUR)
CC-01	EXPOSED AGGREGATE CONCRETE
MT-01	METAL (SILVER-GREY COLOUR)
MTE-01	SPORTS NETTING (BLACK COLOUR)

P1	ASPHALT PAVEMENT
P2	CONCRETE PAVEMENT
P3	TURF CELL
P4	GRASSED BERM

GENERAL NOTES

THIS DRAWING SHOULD BE READ IN CONJUNCTION WITH ALL RELEVANT CONTRACTS, SPECIFICATIONS AND DRAWINGS.

COPYRIGHT OF THIS DRAWING IS VESTED IN THE ARCHITECTS.

DIMENSIONS ARE IN MILLIMETRES AND LEVELS ARE IN METRES.

DO NOT SCALE OFF DRAWINGS.

USE FIGURED DIMENSIONS ONLY. CHECK AND VERIFY ALL DIMENSIONS ON SITE PRIOR TO COMMENCING WORK.

REV	DATE	DESCRIPTION
1	July 2024	SSDA SUBMISSION
2	April 2025	SSDA SUBMISSION
3	July 2025	SSDA SUBMISSION

CLIENT
WESTERN SYDNEY UNIVERSITY

PROJECT
INDIGENOUS CENTRE OF EXCELLENCE
DARUG NGURRA
171 VICTORIA RD,
RYDALMERE NSW 2116

DRAWING TITLE
EXTERNAL FINISHES SCHEDULE

CHECKED	APPROVED
---------	----------

APPROVED

SCALE

Q1

0 0.25 0.5 1 1.5 2.5m

STATUS
SSDA

SSDA

PROJECT #
23-032

23-032

DRAWING NUMBER

DRAWING NUMBER
DA 9-102

REVISION

3



Jackson
Clements
Burrows

COPYRIGHT
Jackson Clements Burrows
Pty Ltd Architects

345 SWAN STREET RICHMOND Vic 3121
T +613 9654 6227 jcba.com.au

T +613 9654 6227 jcba.com.au





1 Winter Solstice 9AM
1 : 500



2 Winter Solstice 10AM
1 : 500



3 Winter Solstice 11AM
1 : 500



4 Winter Solstice 12PM
1 : 500

GENERAL NOTES
THIS DRAWING SHOULD BE READ IN CONJUNCTION WITH ALL RELEVANT CONTRACTS, SPECIFICATIONS AND DRAWINGS.
COPYRIGHT OF THIS DRAWING IS VESTED IN THE ARCHITECTS.
DIMENSIONS ARE IN MILLIMETRES AND LEVELS ARE IN METRES.
DO NOT SCALE OFF DRAWINGS.
USE FIGURED DIMENSIONS ONLY. CHECK AND VERIFY ALL DIMENSIONS ON SITE PRIOR TO COMMENCING WORK.

Transfer of 1-Data Terms and Conditions:
<https://www.ssa.com.au/assessments/1-data-transfer-of-1-data-terms-conditions>

REV	DATE	DESCRIPTION
1	July 2024	SSDA SUBMISSION
2	February 2025	SSDA SUBMISSION

CLIENT
WESTERN SYDNEY UNIVERSITY

PROJECT
INDIGENOUS CENTRE OF EXCELLENCE
DARUG NGURRA
171 VICTORIA RD,
RYDALMERE NSW 2116

DRAWING TITLE
SHADOW DIAGRAMS - 21ST JUNE
WINTER SOLSTICE

CHECKED
SW

APPROVED
TS

1

SCALE
1 : 500

@A1

0 2.5 5 10 15 25m

STATUS
SSDA

PROJECT #
23-032

DRAWING NUMBER

DA 10-101

REVISION

2

Jackson
Clements
Burrows

COPYRIGHT
Jackson Clements Burrows
Pty Ltd Architects

psa

345 SWAN STREET RICHMOND Vic 3121
T +613 9654 6227 jcba.com.au