
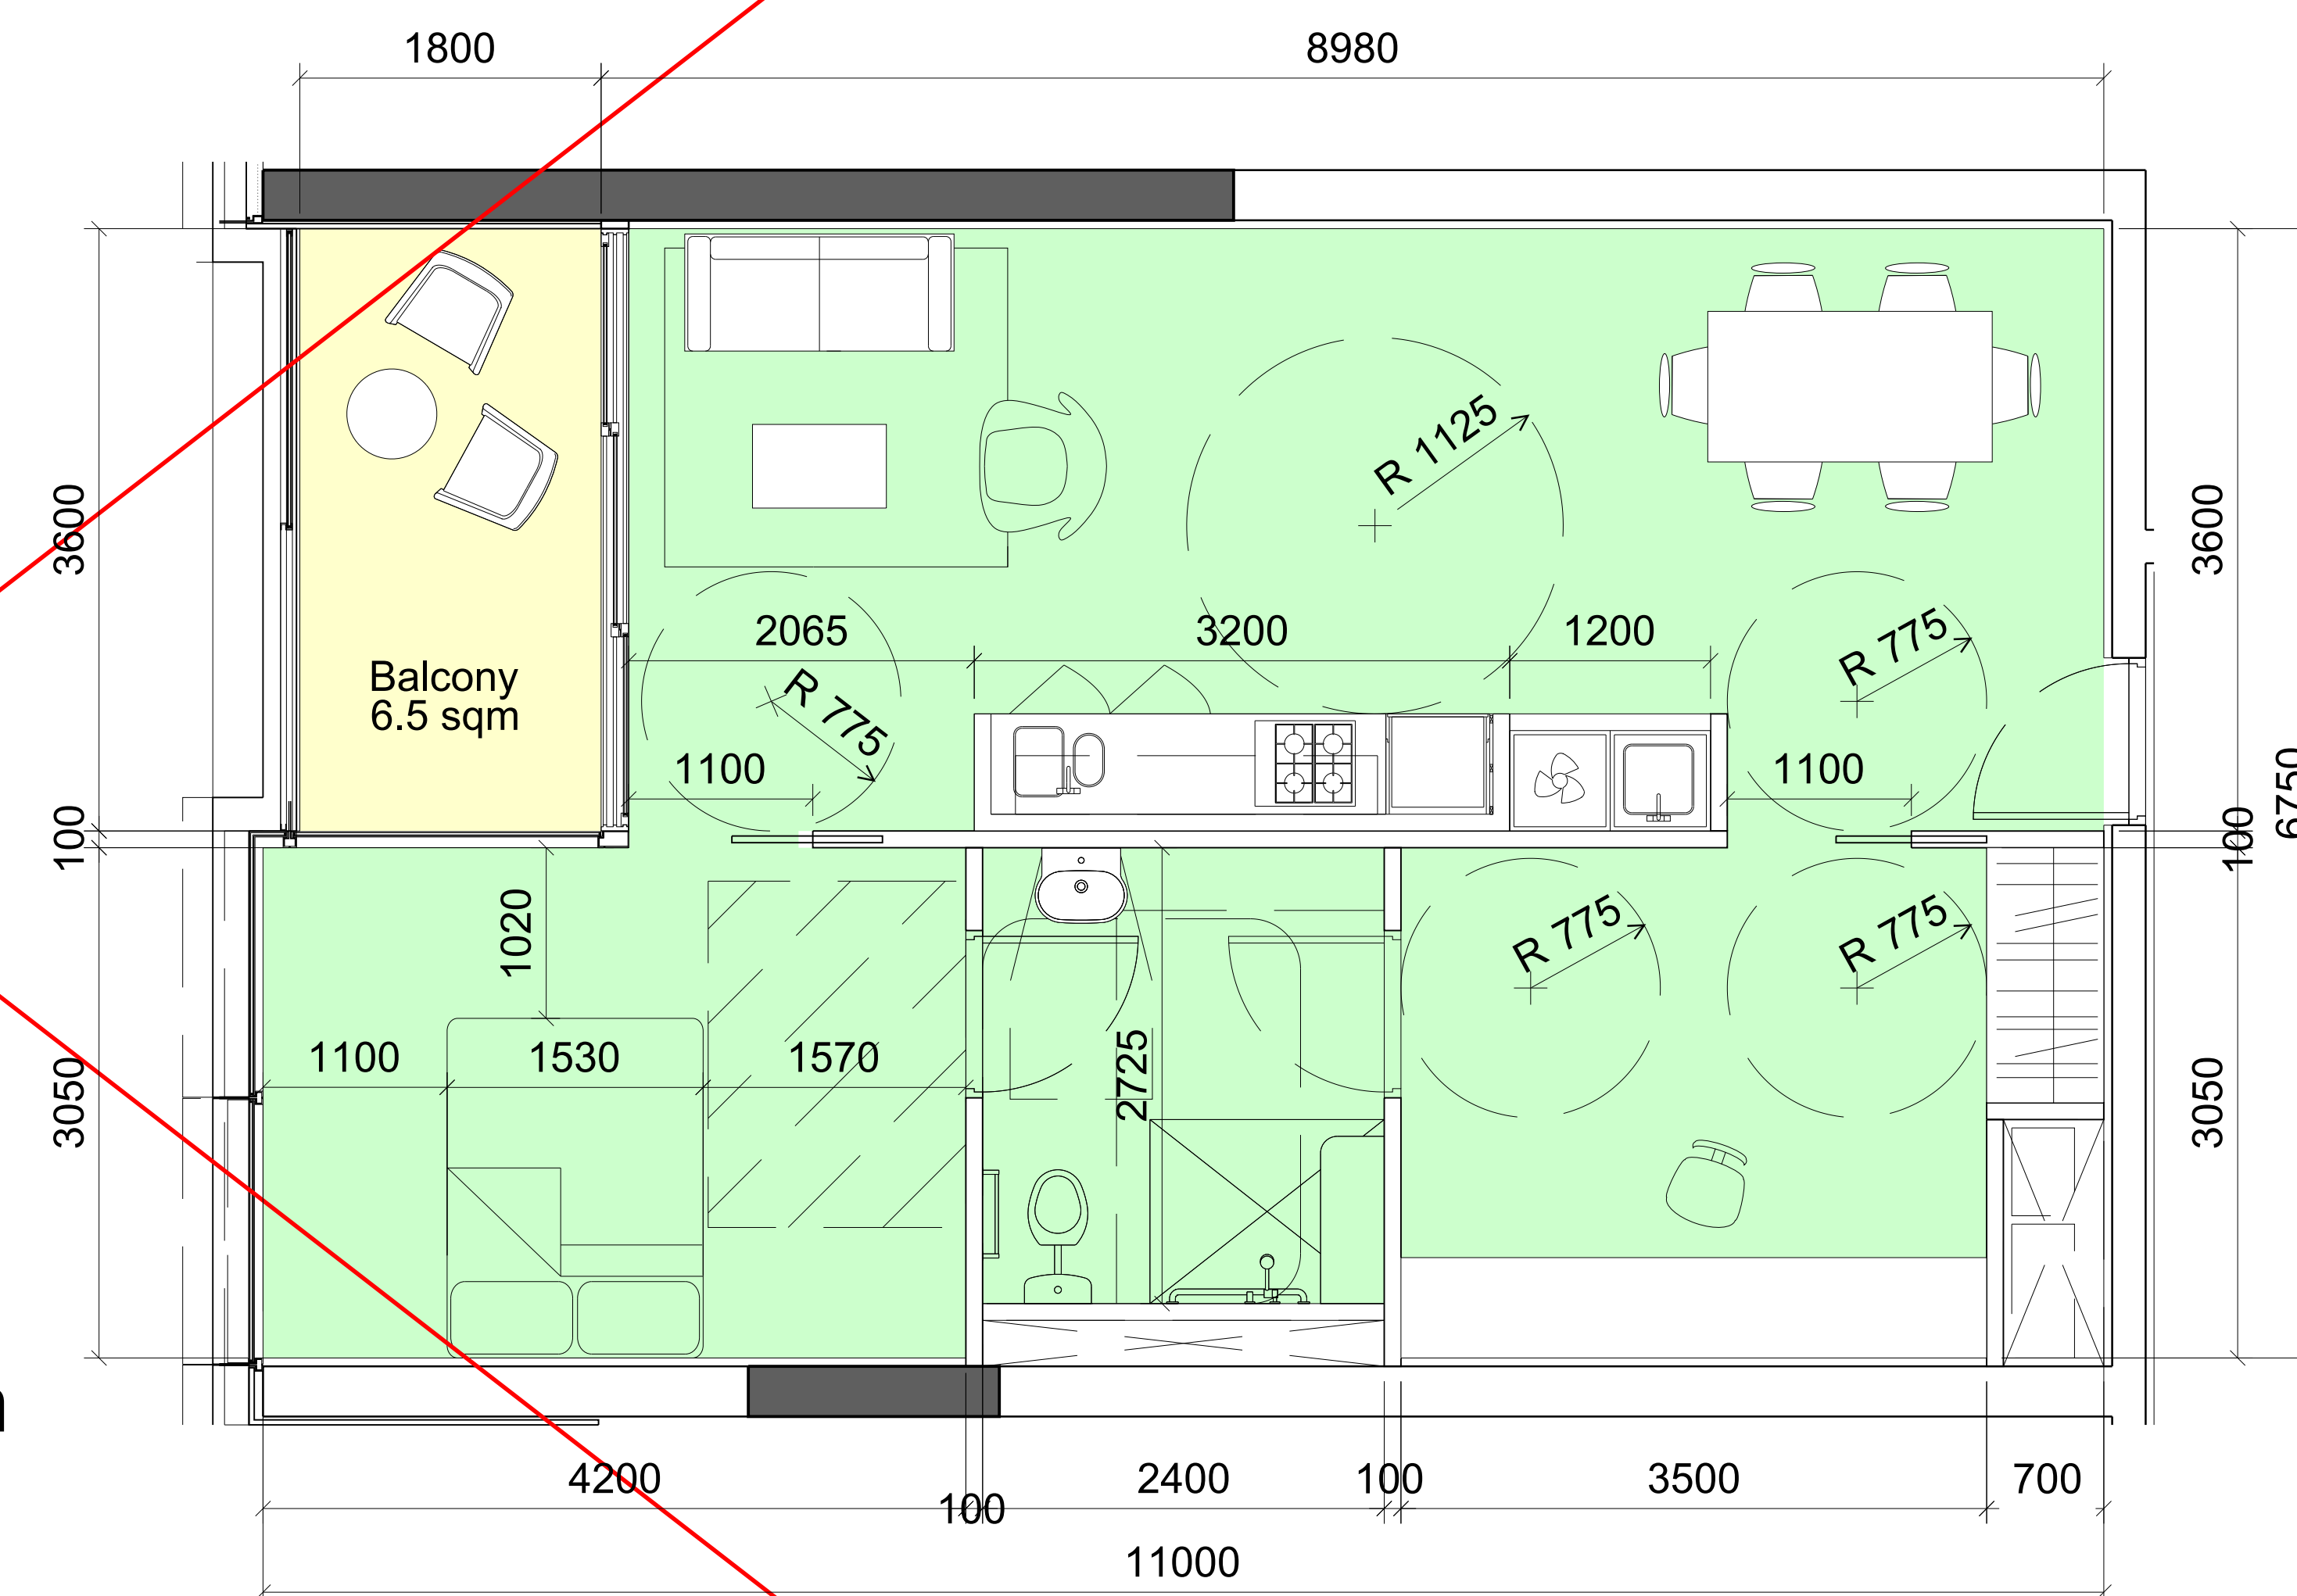


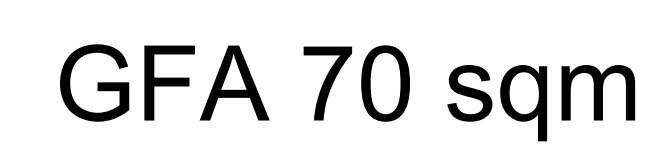

omitted

## 01 Typical 1-Bed + Study Apartment - Type 1 - Pre-Adaptable

## 02 Typical 1-Bed + Study Apartment - Type 1 - Post-Adaptable

|      |          |                  |  |     |
|------|----------|------------------|--|-----|
|      |          |                  |  |     |
|      |          |                  |  |     |
| 01   | 16/01/15 | PPR Submission   |  | RP  |
| 00   | 20/06/14 | SSD Application  |  | RP  |
| Rev. | Date     | Reason For Issue |  | Chk |

For information



FRASERS PROPERTY

**Project** Frasers Broadway  
20 - 102 Broadway Sydney NSW 2000

**Client** Frasers Broadway  
L11, 488 Kent Street Sydney NSW 2000  
T: 02 8823 8800 F: 02 8823 8801

Architect

**Foster + Partners**

Riverside, 22 Hester Road  
London SW11 4AN  
T +44 (0)20 7738 0455  
F +44 (0)20 7738 1107

Local Collaborating Architect

**PTW Architects**  
Level 17, 9 Castlereagh St  
Sydney NSW 2000 Australia  
T +61 (0)2 92325877  
F +61 (0)2 9221 4139  
[www.ptw.com.au](http://www.ptw.com.au)

| Title                          |
|--------------------------------|
| Block 1                        |
| Apartment Typology             |
| Typical 1 Bed + Study - Type 1 |
| Adaptable                      |

|             |            |          |          |
|-------------|------------|----------|----------|
| Project No. | Scale @ A3 | Date     | Drawn By |
| 2094        | 1:100      | 20/06/14 | BG       |
| Number      |            |          | Revision |
| PA-A1-1782  |            |          | 01       |