
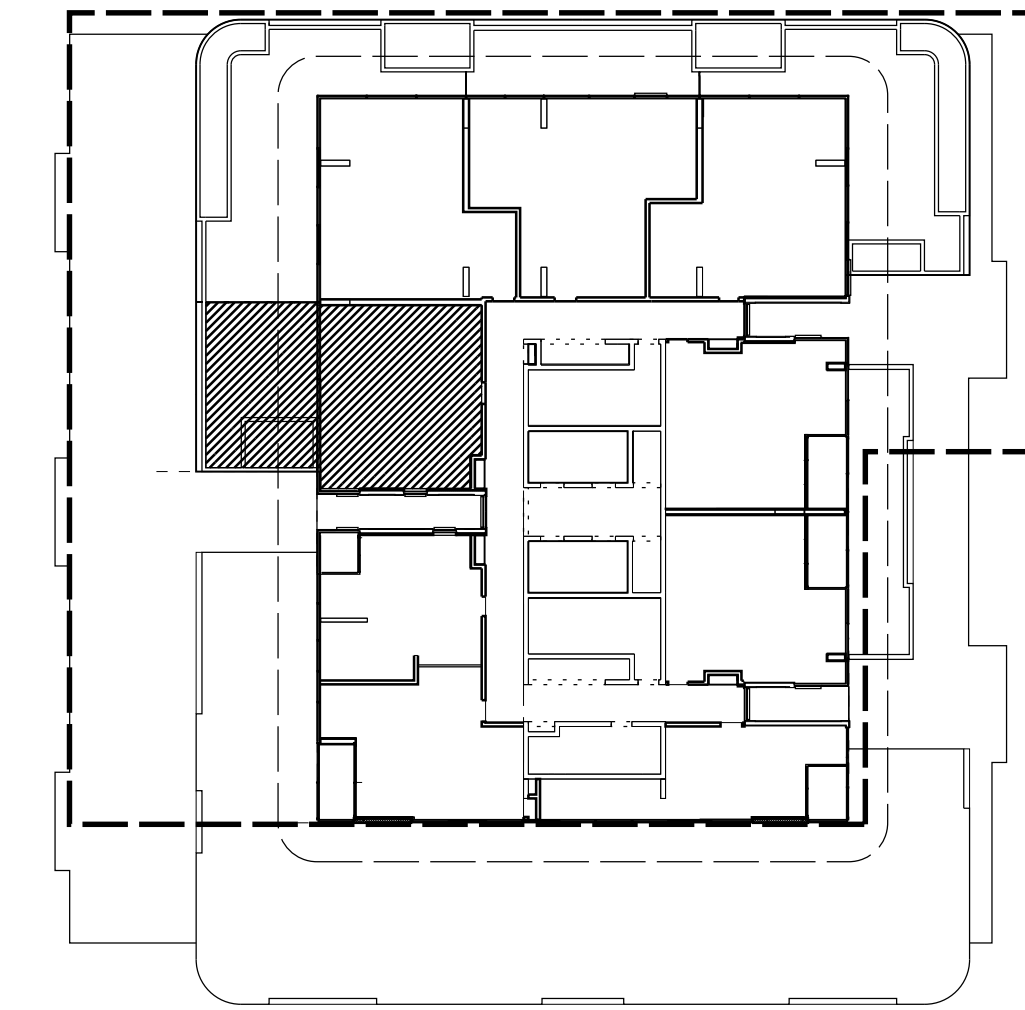


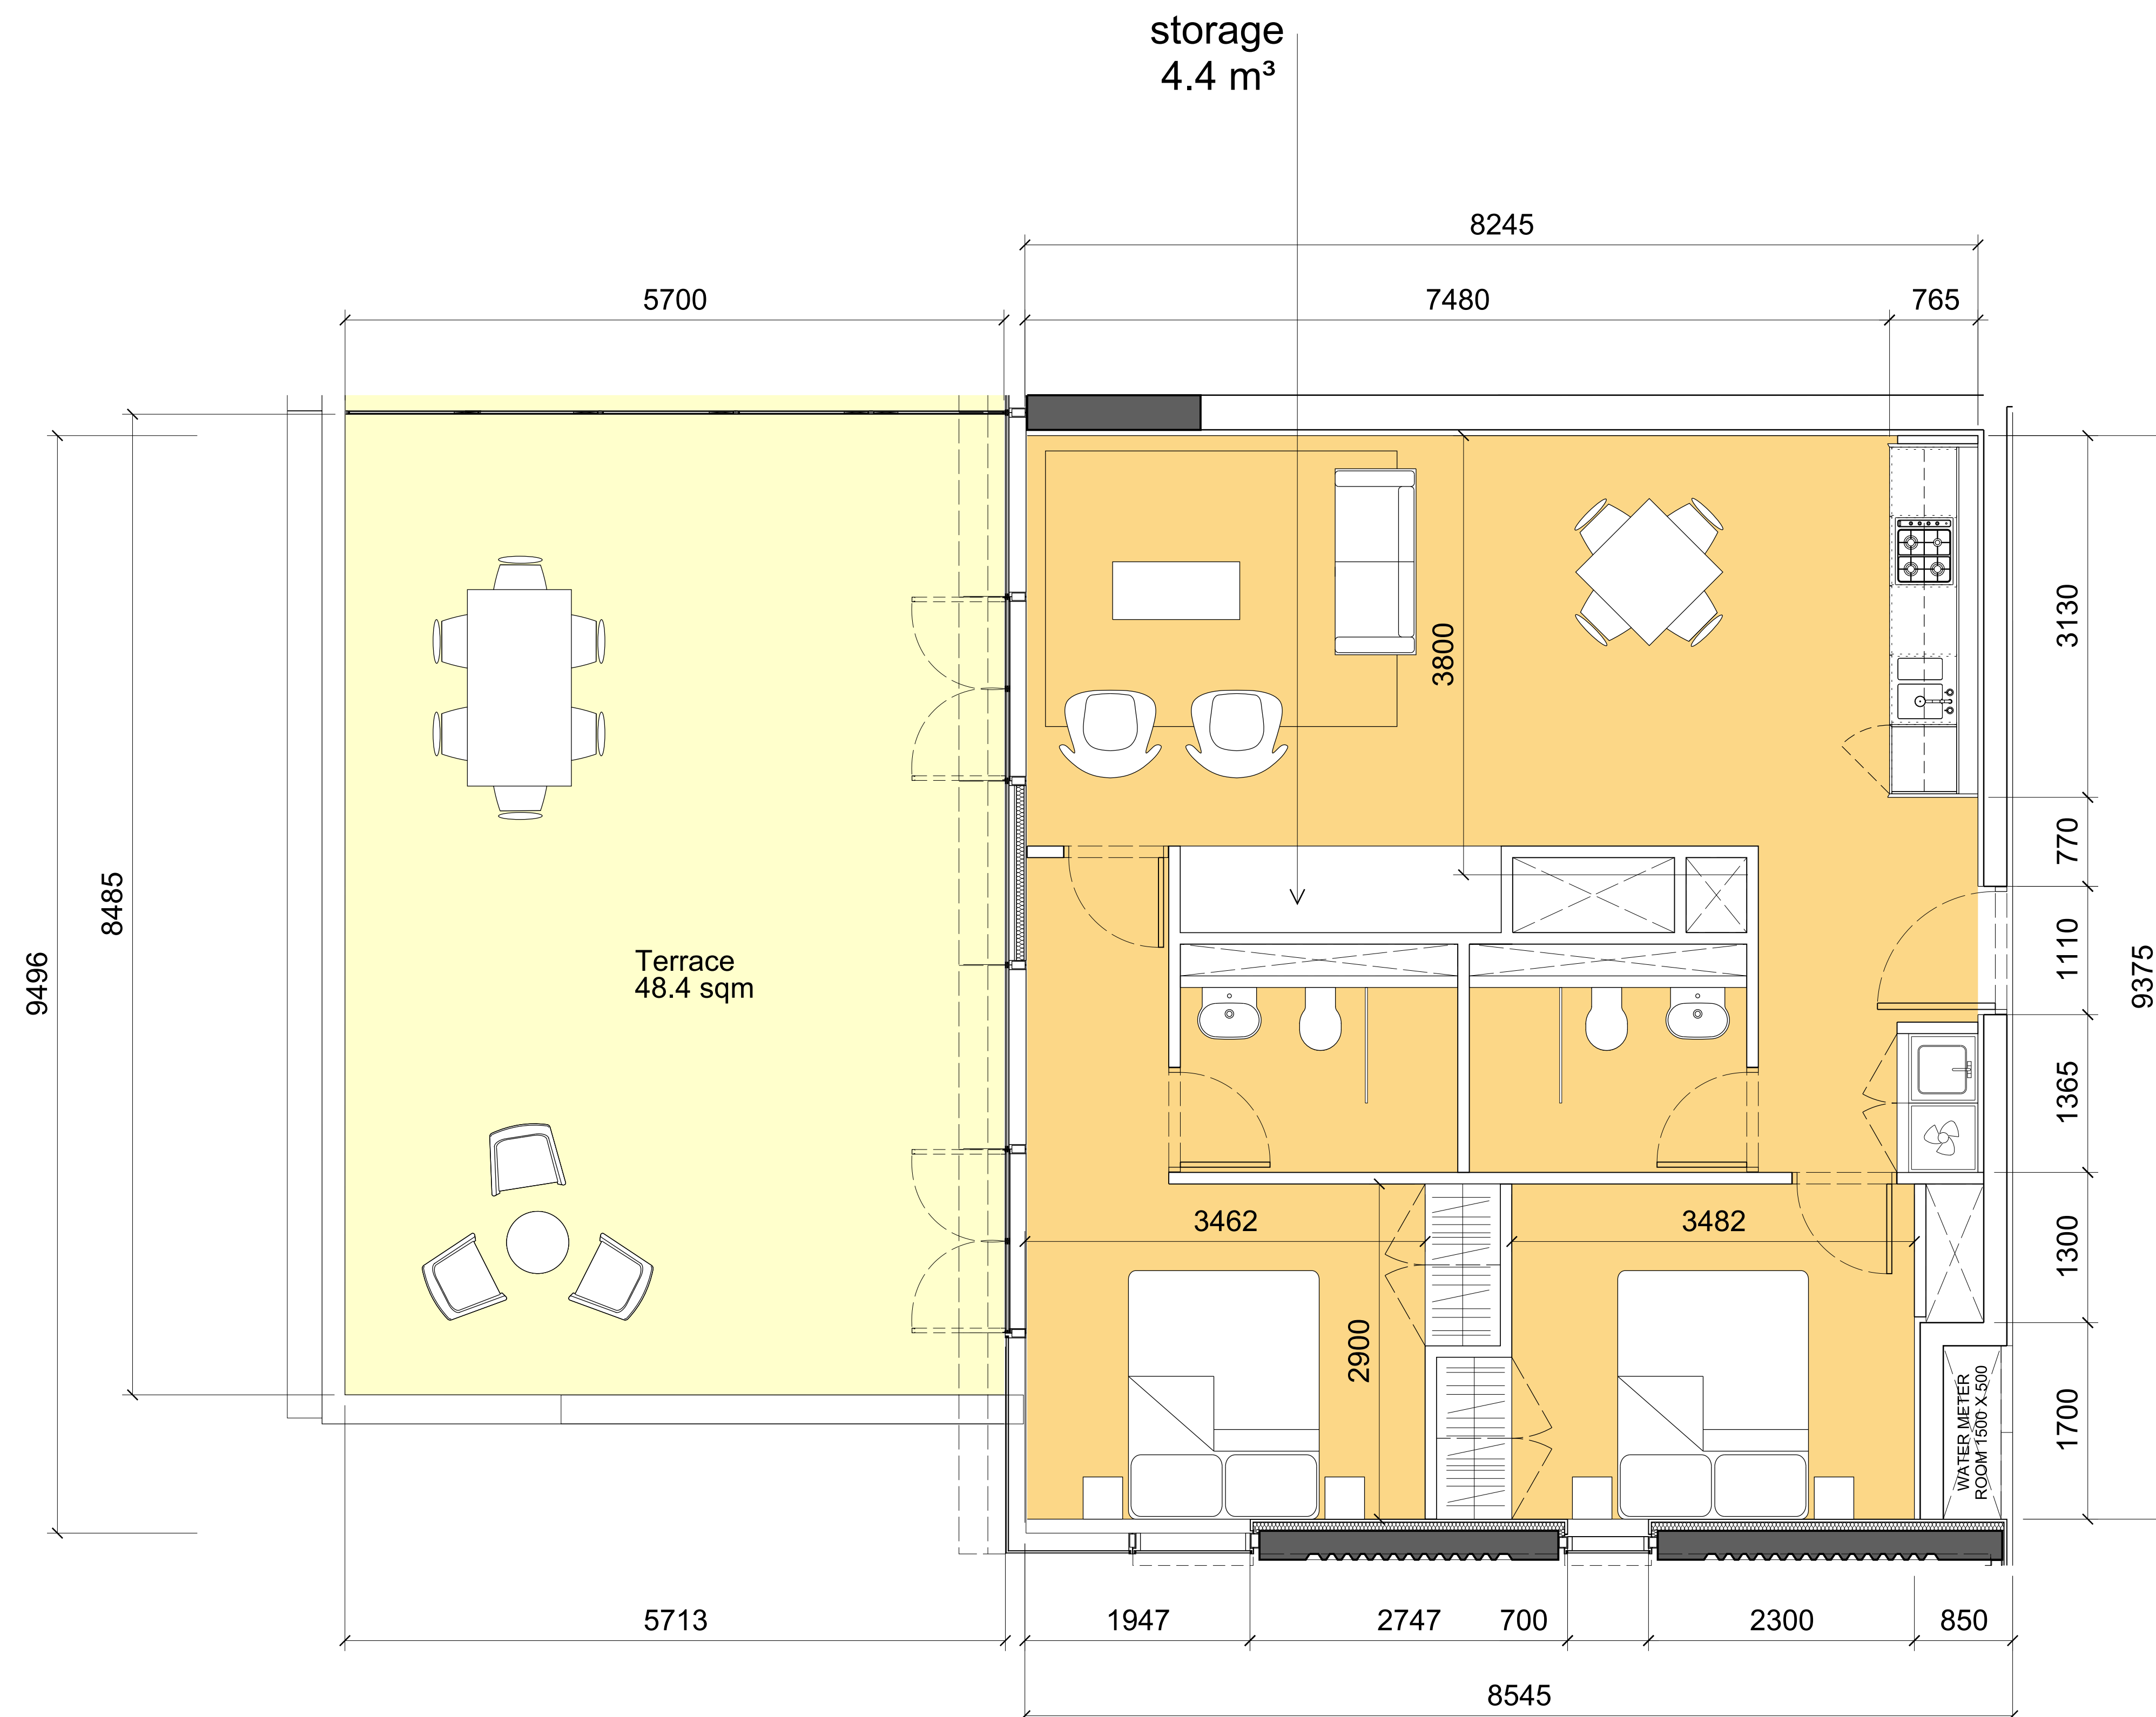

KEY_L-18

General Notes

1. Do not scale drawings. Dimensions govern.
2. All dimensions are in millimetres unless noted otherwise.
3. All dimensions shall be verified on site before proceeding with the work.
4. Foster + Partners shall be notified in writing of any discrepancies.
5. Any areas indicated on this sheet are approximate and indicative only.

[illegible]

00	16/01/15	PPR Submission	R
Rev.	Date	Reason For Issue	Cl

SSD APPLICATION

Key Plan



FRASERS PROPERTY

Project	Frasers Broadway 20 - 102 Broadway Sydney NSW 2000
Client	Frasers Broadway L11, 488 Kent Street Sydney NSW 2000 T: 02 8823 8800 F: 02 8823 8801

Architect

Foster + Partners

Riverside, 22 Hester Road
London SW11 4AN
T +44 (0)20 7738 0455
F +44 (0)20 7738 1107

~~FA 70~~ ~~sc~~

PTW Architects

Level 17, 9 Castlereagh St
Sydney NSW 2000 Australia
T +61 (0)2 92325877
F +61 (0)2 9221 4139
www.ptw.com.au

Title	
-------	--

Block 1
Apartment Typology
2 Bedroom Apartment
Type 06 - Level 18

Project No. 2094	Scale @ A3 1:100	Date 16/01/15	Drawn By BM
---------------------	---------------------	------------------	----------------

Number	Revision
PA-A1-1822	00

© Foster + Partners 2008

JAN-2015 14:31

012 Bedroom Apartment - Type 06