



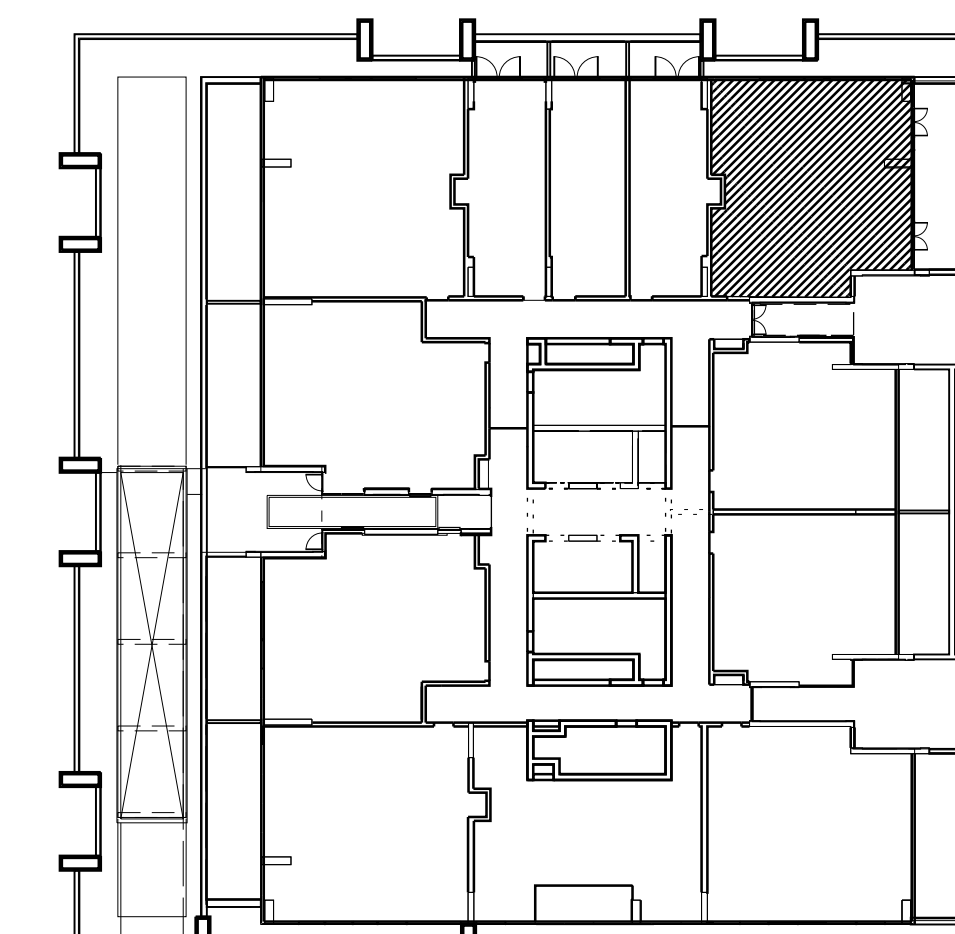

KEY\_L-03

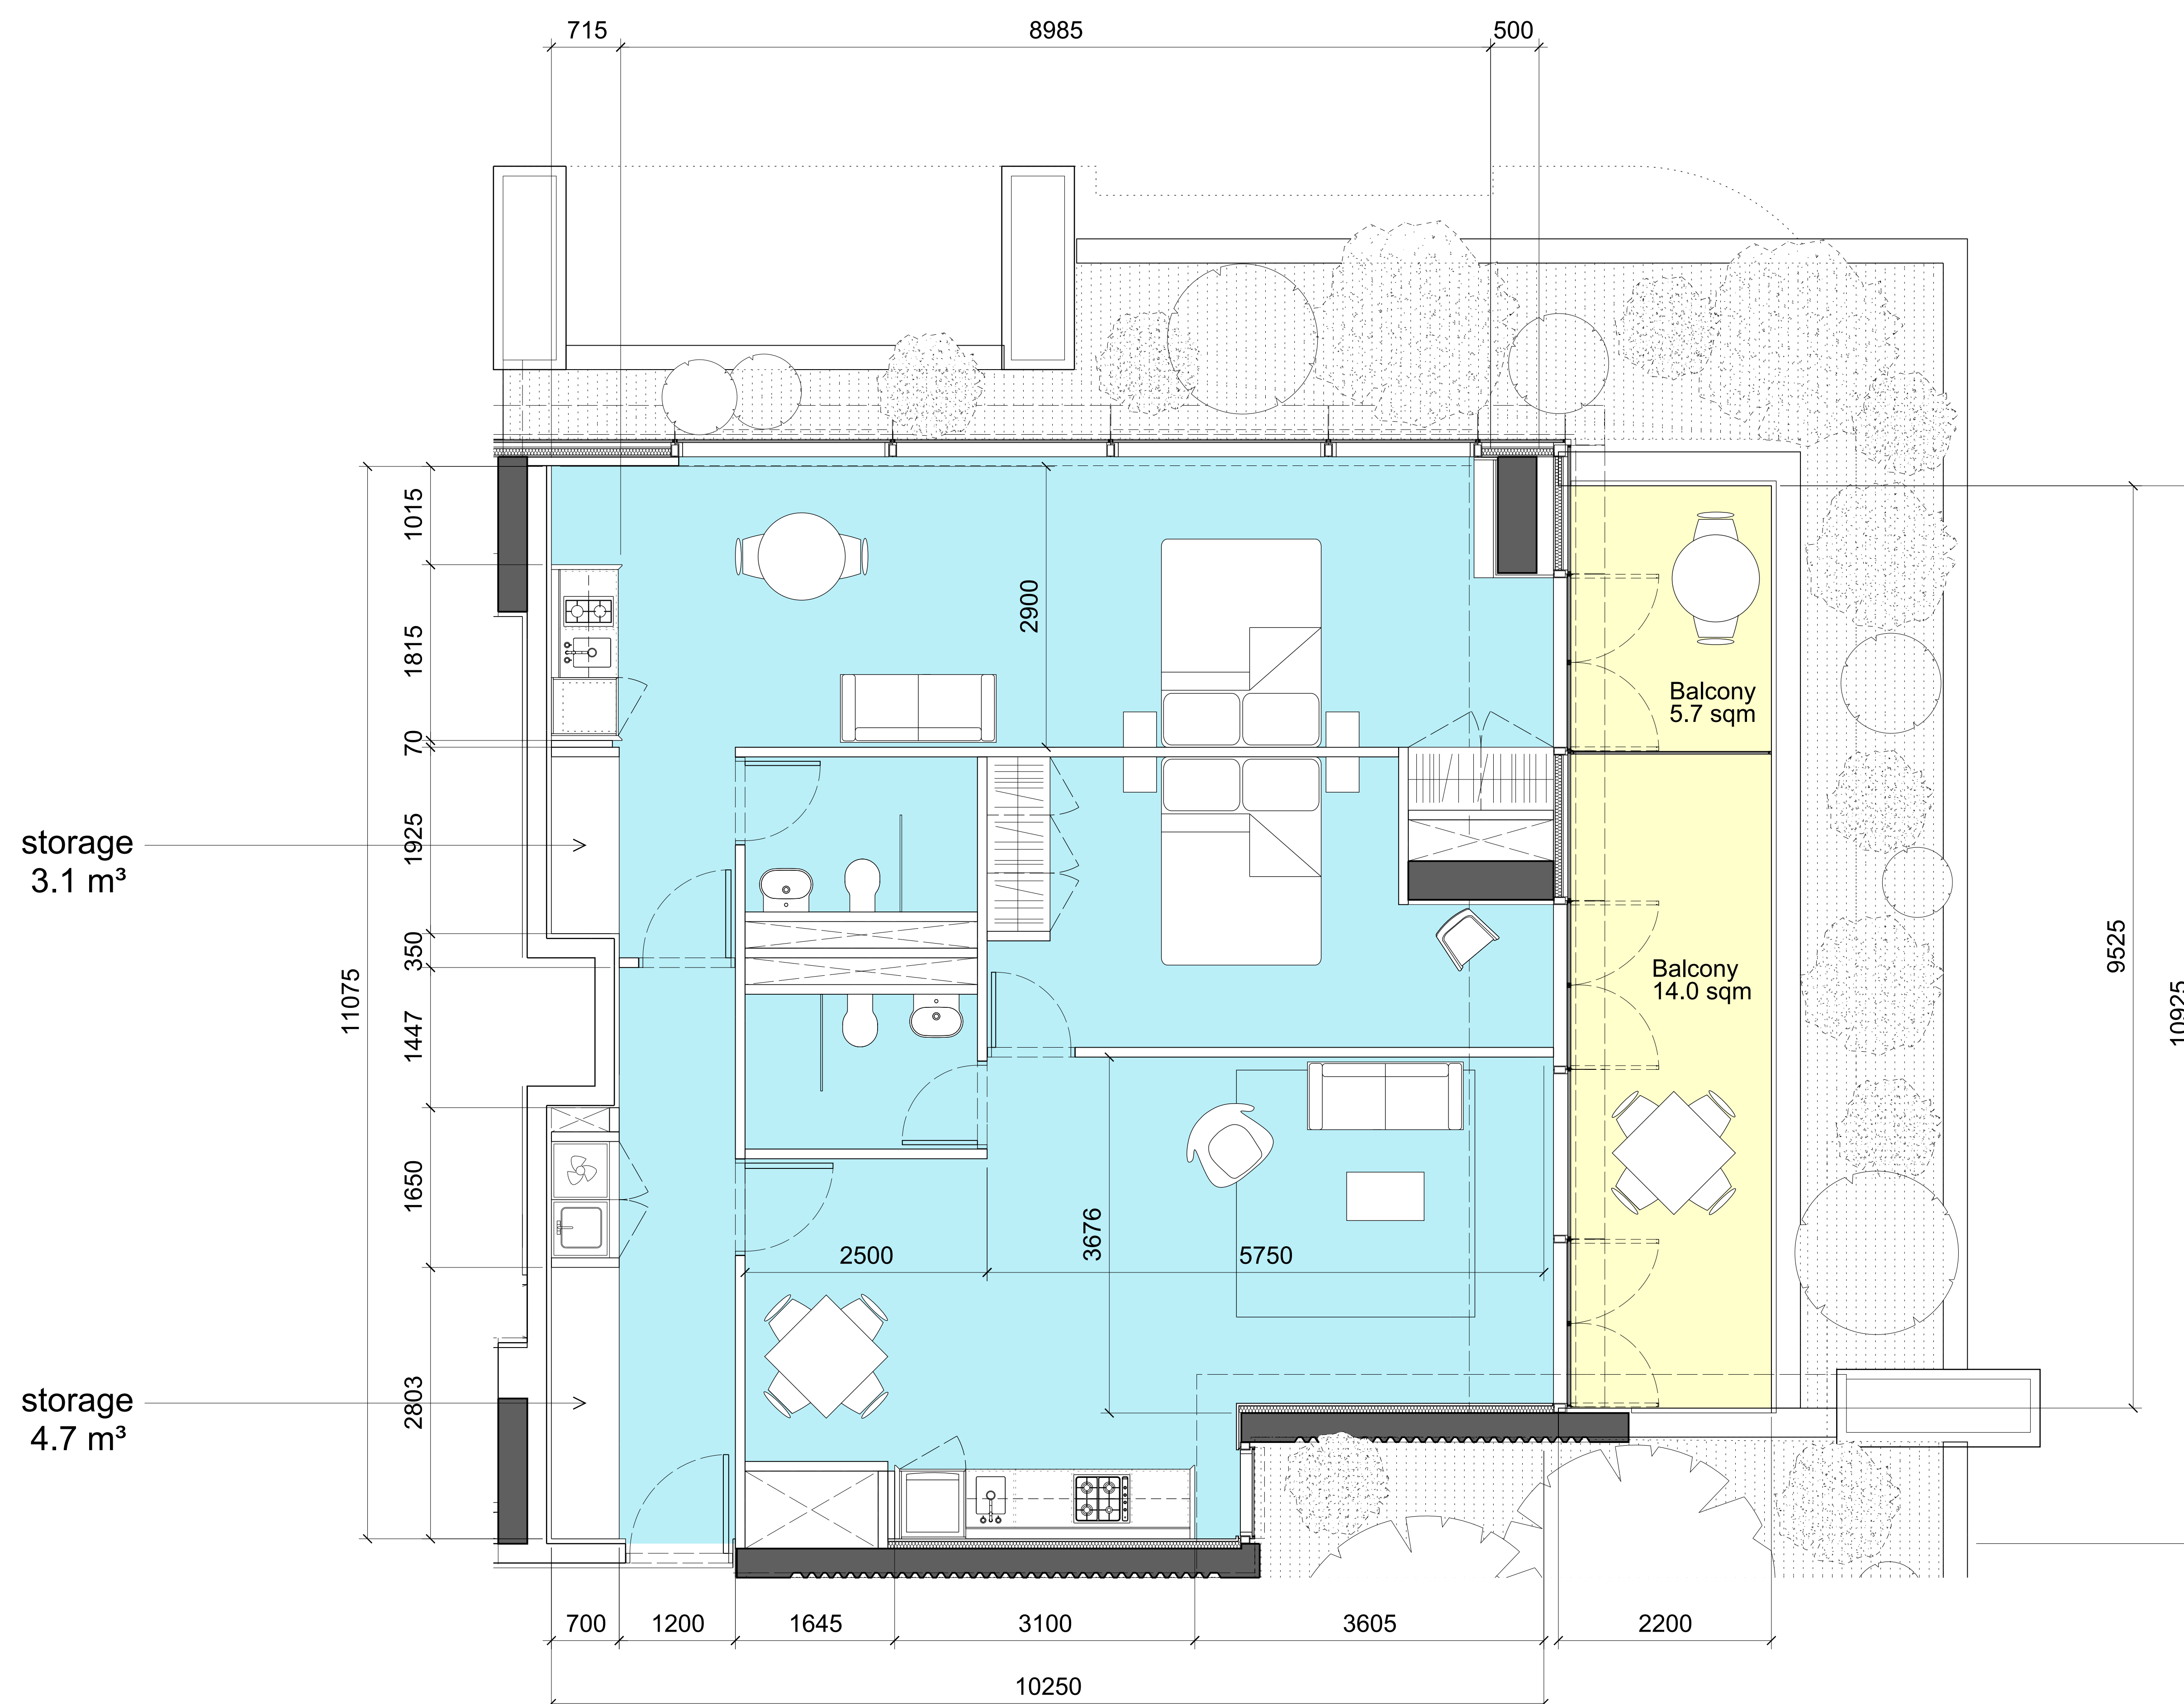

**012 Bedroom / Dual Key Apartment - Type 03**  
1:100

|                                                                              |
|------------------------------------------------------------------------------|
| General Notes                                                                |
| 1. Do not scale drawings. Dimensions govern.                                 |
| 2. All dimensions are in millimetres unless noted otherwise                  |
| 3. All dimensions shall be verified on site before proceeding with the work. |
| 4. Foster + Partners shall be notified in writing of any discrepancies.      |
| 5. Any areas indicated on this sheet are approximate and indicative only.    |

[illegible]

## SSD APPLICATION

Key Pla



## FRASERS PROPERTY

|         |                                                                                             |
|---------|---------------------------------------------------------------------------------------------|
| Project | Frasers Broadway<br>20 - 102 Broadway Sydney NSW 2000                                       |
| Client  | Frasers Broadway<br>L11, 488 Kent Street Sydney NSW 2000<br>T: 02 8823 8800 F: 02 8823 8801 |

Architect

## Foster + Partners

Riverside, 22 Hester Road  
London SW11 4AN  
T +44 (0)20 7738 0455  
F +44 (0)20 7738 1107

Local Collaborating Architect

## PTW Architects

Level 17, 9 Castlereagh St  
Sydney NSW 2000 Australia  
T +61 (0)2 92325877  
F +61 (0)2 9221 4139  
[www.ptw.com.au](http://www.ptw.com.au)

|       |                                                                                       |
|-------|---------------------------------------------------------------------------------------|
| Title | Block 1<br>Apartment Typology<br>2 Bedroom / Dual Key Apartment<br>Type 03 - Level 03 |
|-------|---------------------------------------------------------------------------------------|

|                      |                     |                  |                |
|----------------------|---------------------|------------------|----------------|
| Project No.<br>2094  | Scale @ A3<br>1:100 | Date<br>16/01/15 | Drawn By<br>BM |
| Number<br>PA-A1-1801 |                     |                  | Revision<br>00 |