



General Notes

1. Do not scale drawings. Dimensions govern.
2. All dimensions are in millimetres unless noted otherwise
3. All dimensions shall be verified on site before proceeding with the work.
4. Foster + Partners shall be notified in writing of any discrepancies.
5. Any areas indicated on this sheet are approximate and indicative only.

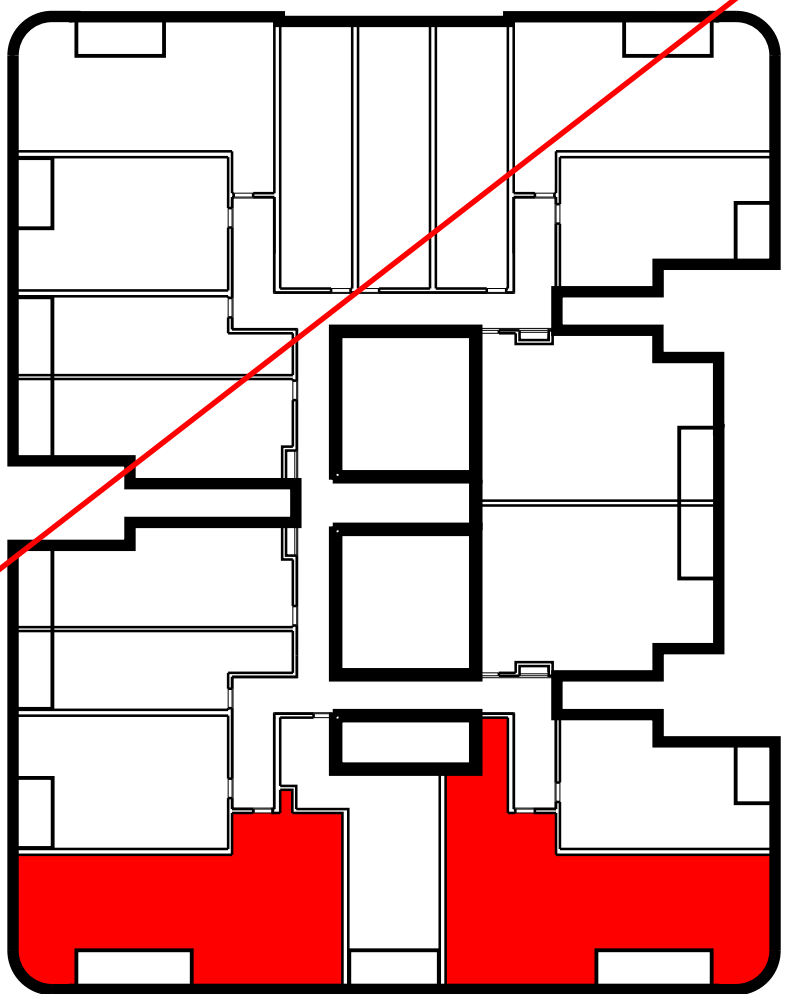

KEY

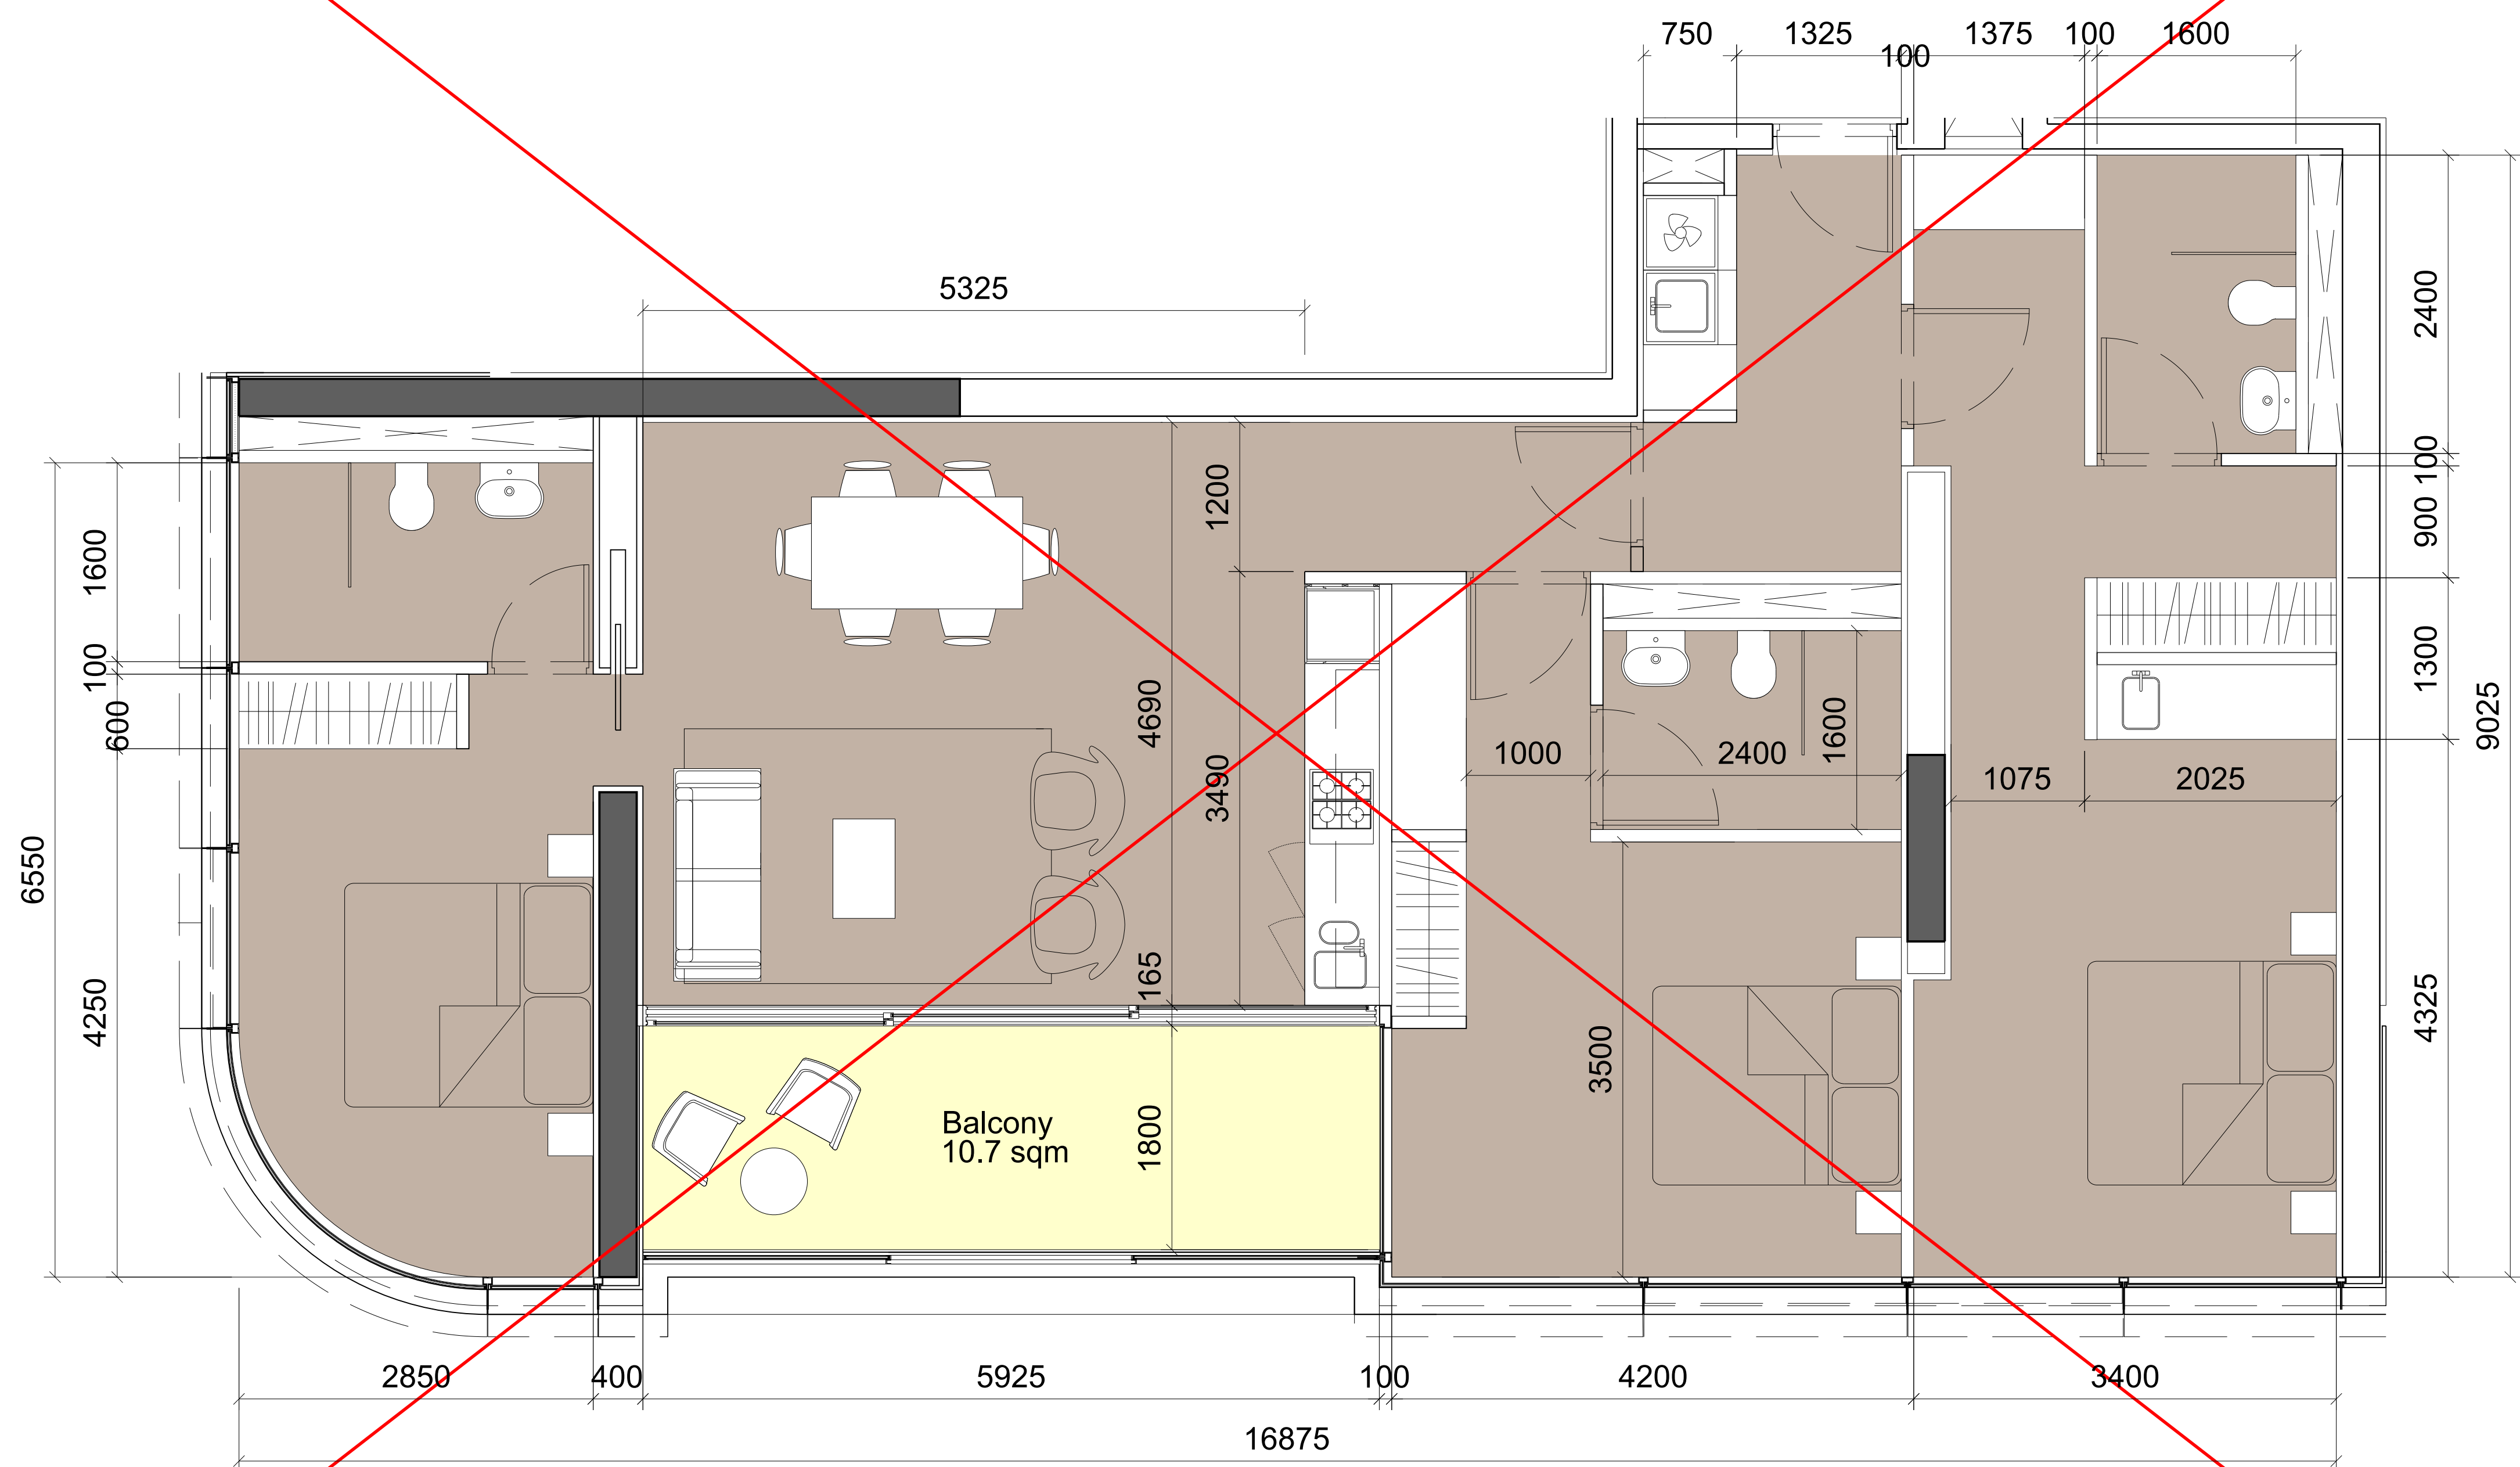

GFA 116 sqm


omitted

01 Typical 3-Bed / Dual Key Apartment - Type 1

01	16/01/15	PPR Submission		RP
00	20/06/14	SSD Application		RP
Rev.	Date	Reason For Issue		Chk

For information

Key Pla

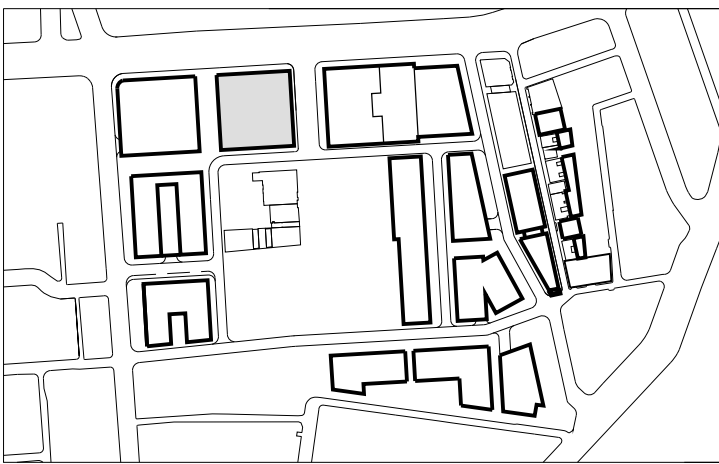

FRASERS PROPERTY

Project Frasers Broadway
20 - 102 Broadway Sydney NSW 2000

Client Frasers Broadway
L11, 488 Kent Street Sydney NSW 2000
T: 02 8823 8800 F: 02 8823 8801

Architect

Foster + Partners

Riverside, 22 Hester Road
London SW11 4AN
T +44 (0)20 7738 0455
F +44 (0)20 7738 1107

Local Collaborating Architect

PTW Architects

Tel +61 (0)2 92325877
F +61 (0)2 9221 4139
www.ptw.com.au

Title

Block 1

Apartment Typology

Typical 3-Bed / Dual Key - Type 1

Project No.	Scale @ A3	Date	Drawn By
2094	1:100	20/06/14	BG
Number			Revision
PA-A1-1787			01