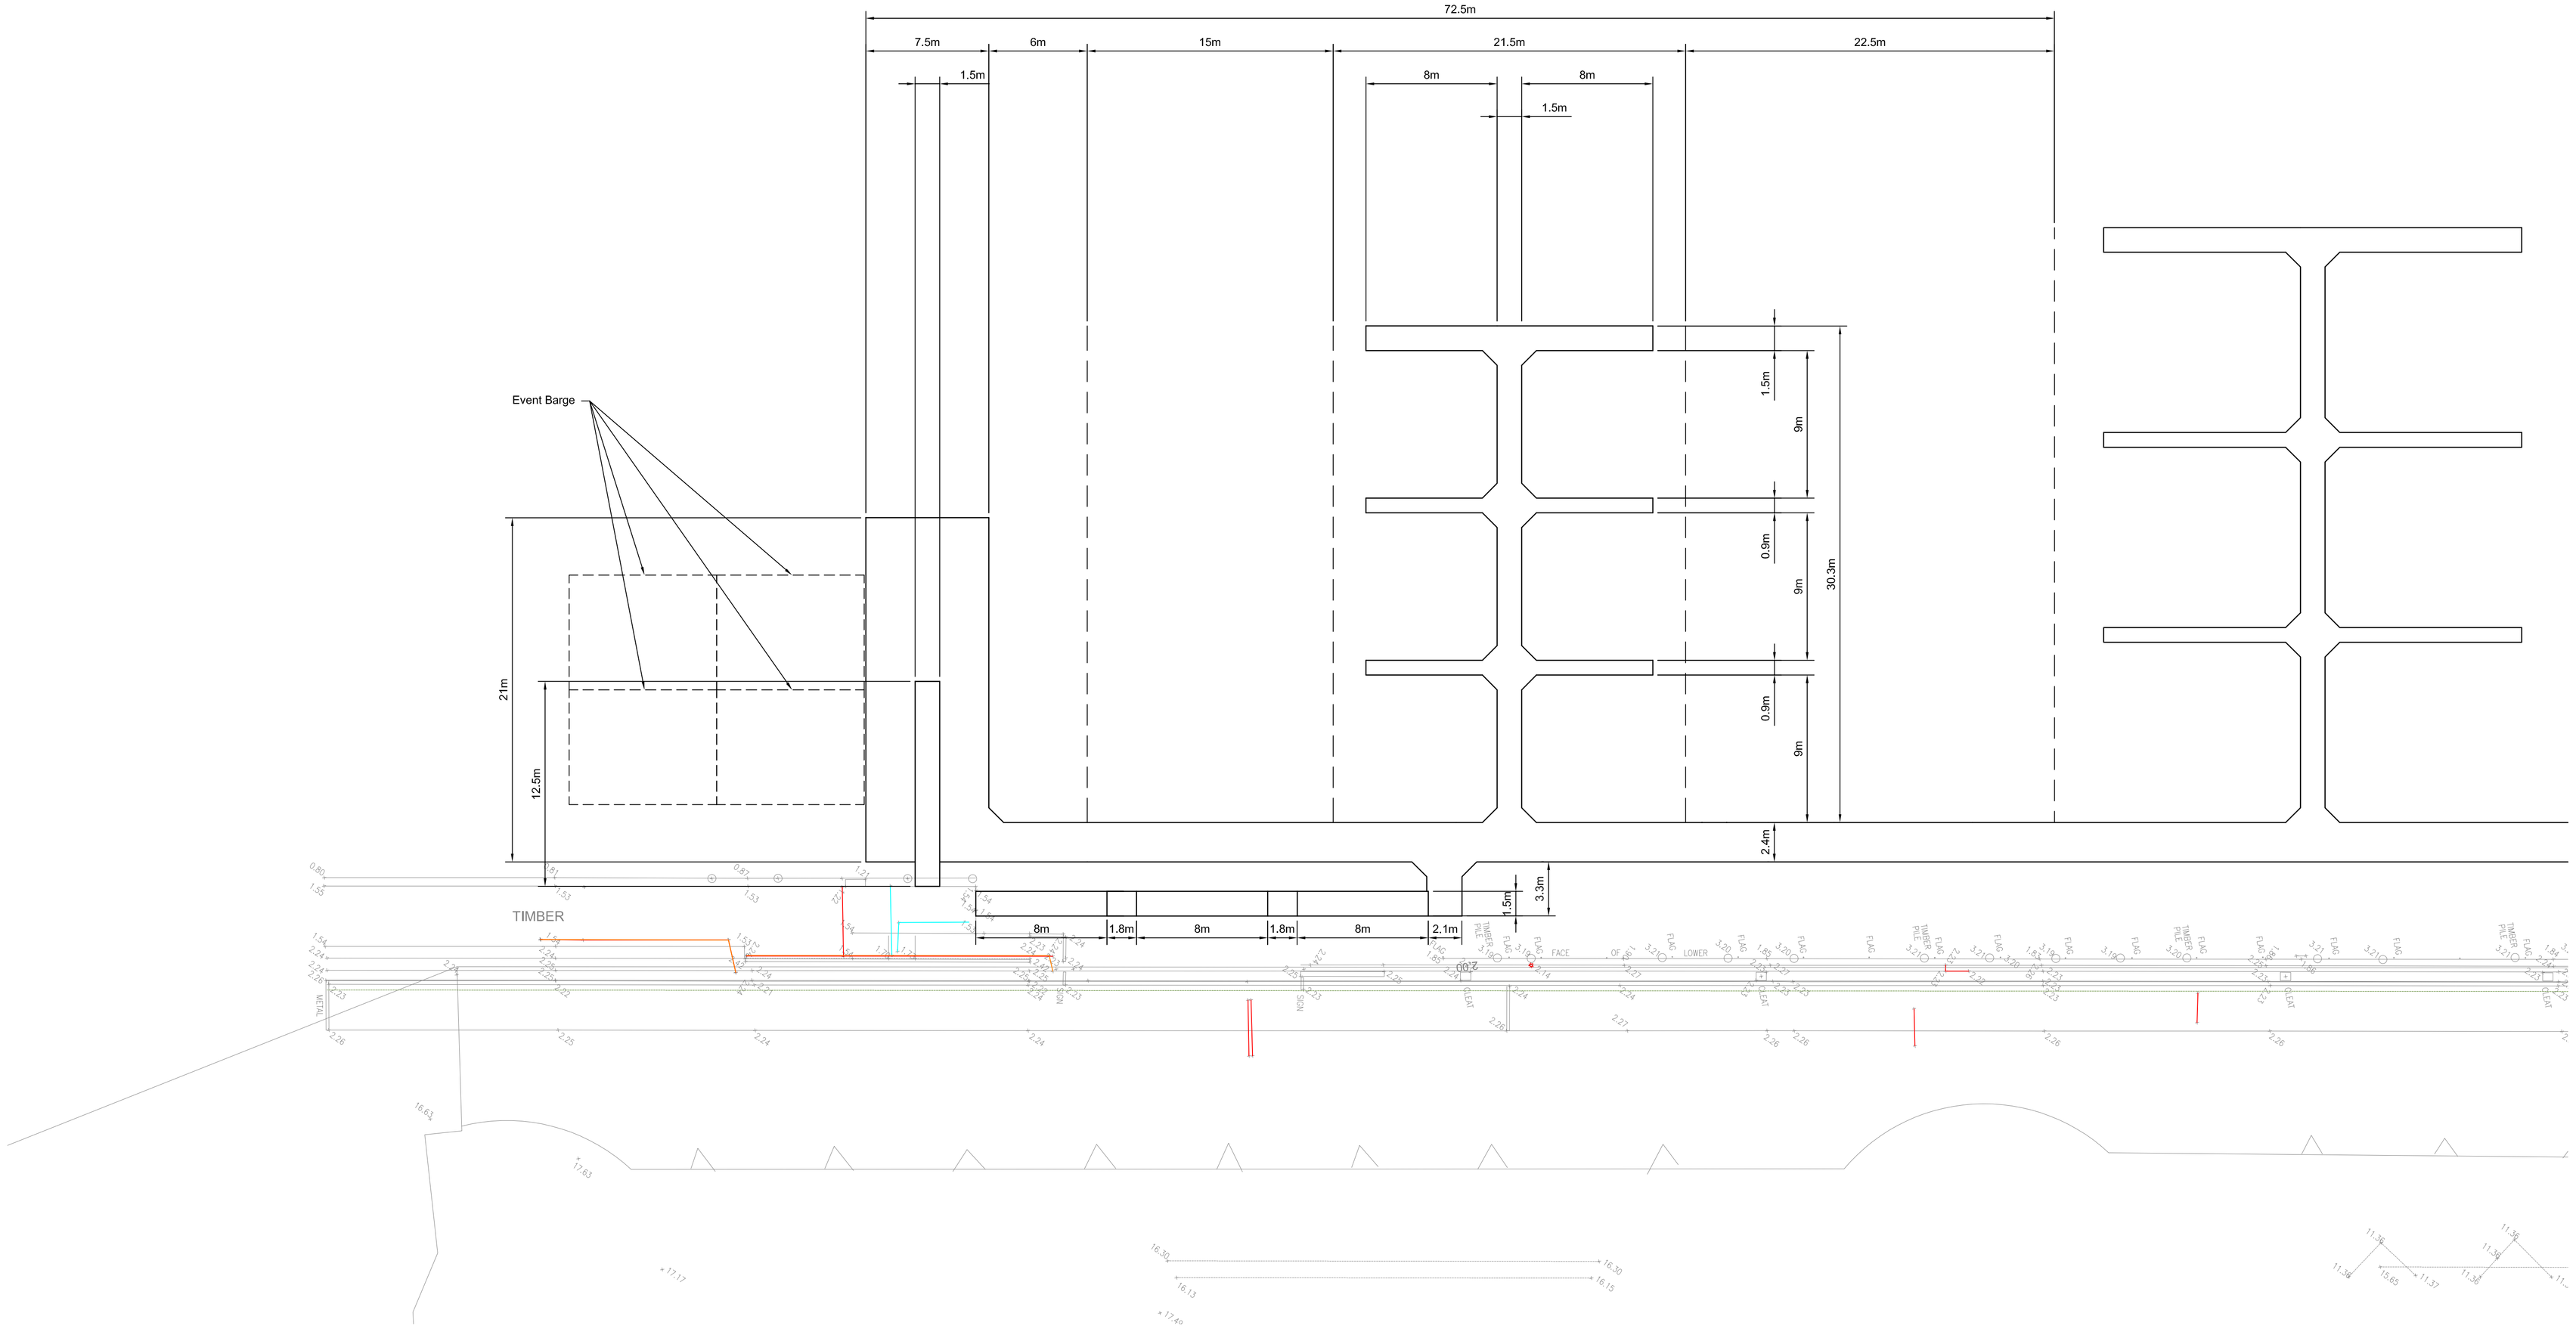


© Mott MacDonald
This document should not be relied on or used in circumstances other than those for which it was originally prepared and for which Mott MacDonald was commissioned. Mott MacDonald accepts no responsibility for this document to any other party other than the person by whom it was commissioned.

Rev	Date	Drawn	Description	Ch'k'd	App'd
P5	19.08.15	SF	Issued for Client Review	KA	SH
P4	30.04.15	SF	Issued for DA	RH	SH
P3	24.04.15	SF	Issued for DA	RH	SH
P2	14.04.15	DRC	Issued for DA	KA	SH
P1	09.04.15	SF	Draft Issued for Information	KA	SH

1:200 0 10m 20m

Mott MacDonald
Level 10, 383 Kent Street
Sydney, NSW 2000
Australia
PO Box Q1678
QVB Sydney NSW 1230
T +61 (0)2 9098 6800
W www.mottmac.com.au

Client
NSW Sydney Harbour Foreshore Authority

Title
Cockle Bay Marine Structures
Developed Design
Layout Plan - East
Sheet 1 of 2

Designed	SF		Eng check	KA			
Drawn	SF		Coordination				
Dwg check	KA		Approved	SH			
Scale at A1	1:200	Status	INF	Rev	P5	Sec	STD

Drawing Number
MMD-341498-C-DR-3010

P:\Sydney\Projects\34xxxx\341498\04 Working\01 CAD\AutoCAD\Working\Design Development\MMD-341498-C-DR-3010.dwg Aug 19, 2015 - 8:38PM
fre63261