

A detailed architectural line drawing of a dense urban environment. The scene is viewed from an elevated perspective, showing a variety of building heights and styles. A prominent tall building with a grid-like facade is on the left. To its right is a shorter building with a flat roof and a small structure on top. Further right is a large, dark, rectangular building. The foreground shows a street with a crosswalk and a small building with a sign that reads 'A A'. The background is filled with more buildings and a grid-like pattern on the ground, suggesting a city street layout.

General Notes


1. Do not scale drawings. Dimensions govern.
2. All dimensions are in millimetres unless noted otherwise.
3. All dimensions shall be verified on site before proceeding with the work.
4. Foster + Partners shall be notified in writing of any discrepancies.
5. Any areas indicated on this sheet are approximate and indicative only.
6. Australian Eastern Time Zone: UTC/GMT +10 hours

NOTE: shadow study and comparison indicative only.
All areas are to be confirmed by a specialist consultant

[illegible]

For information

Key Plan

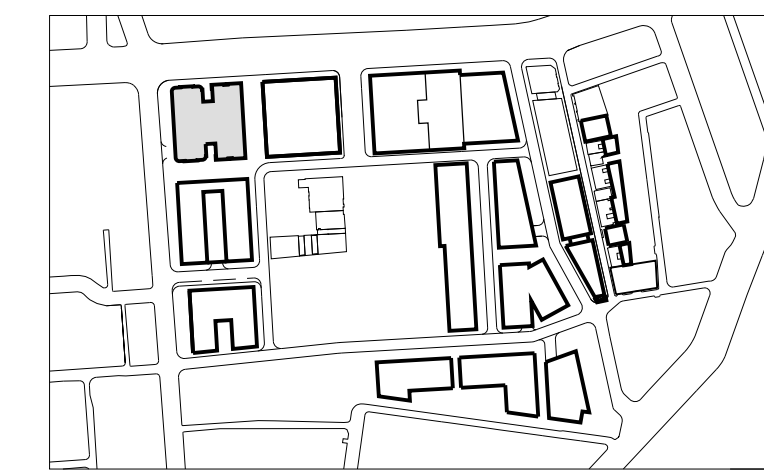

SERS PROPERTY

Project Frasers Broadway
20 - 102 Broadway Sydney NSW 2000

Client Frasers Broadway
L11, 488 Kent Street Sydney NSW 2000
T: 02 8823 8800 F: 02 8823 8801

Architect

Foster + Partners

Riverside, 22 Hester Road
London SW11 4AN

T +44 (0)20 7738 0455
F +44 (0)20 7738 1107

Local Collaborating Architect

PTW Architects

Level 17, 9 Castlereagh St
Sydney NSW 2000 Australia
T +61 (0)2 92325877
F +61 (0)2 9221 4139
www.ptw.com.au

Block 4N
Sun Studies

Project No. 2094	Scale @ A0 NTS	Date 08/10/14	Drawn By DS
Number PA-A4-1280			Revision 00