


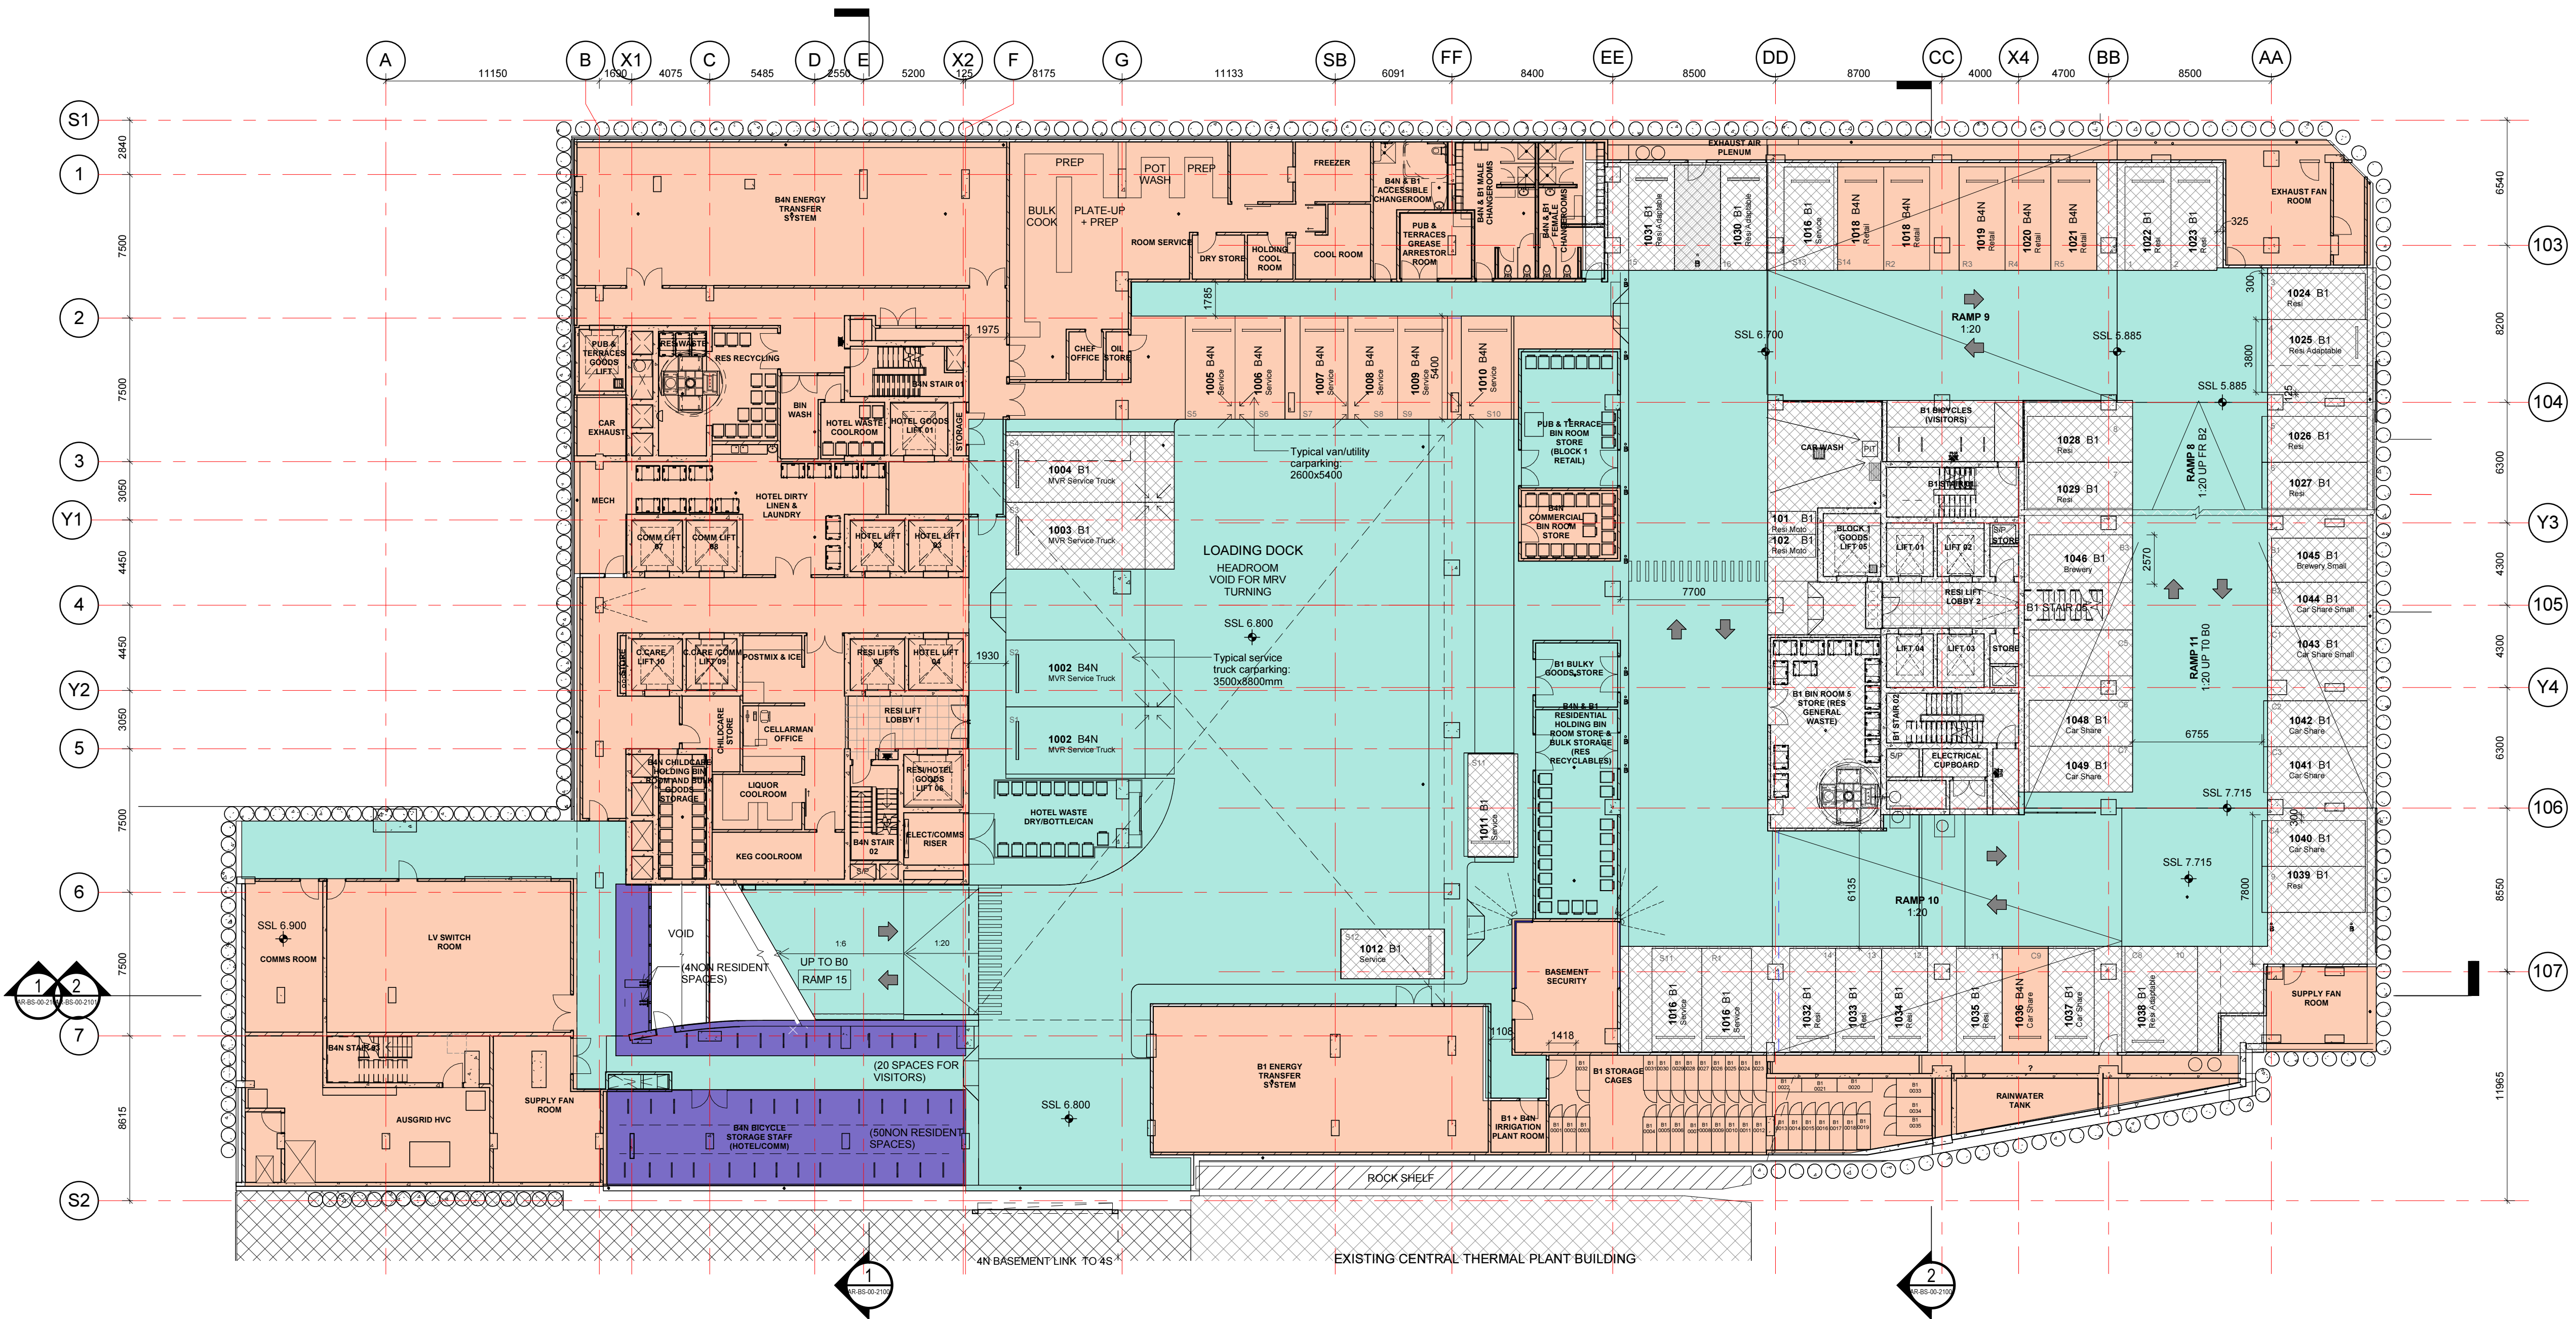

NOTE:
48 RESIDENT BICYCLES IN STORAGE CAGES

LEGEND

- DENOTES BLOCK 4N AMENITY
- DENOTES BLOCK 1 AMENITY (SHOWN AS INDICATIVE)
- DENOTES SHARED USE / CIRCULATION
- DENOTES BICYCLE FACILITIES
- DENOTES SERVICES

architectus

Architectus Group Pty Ltd is the owner of the copyright subsisting in these drawings, plans, designs and specifications. They must not be used, reproduced or copied, in whole or in part, nor may the information, ideas and concepts therein contained (which are confidential to Architectus Group Pty Ltd) be disclosed to any person without the prior written consent of that company.

Do not scale drawings.
Verify all dimensions on site

ISO 9001
Quality Management System

No.	Amendment	By	Date
A	RELEASE OF PLANNING CONDITIONS		15/12/15
B	GENERAL UPDATE		29/01/16
C	GENERAL UPDATE		03/02/16
D	GENERAL UPDATE		04/02/16
1	GENERAL UPDATE		09/02/16

FRASERS PROPERTY

Fraser's Broadway
L11, 488 Kent Street Sydney NSW 2000
T: 02 8623 8500 F: 02 8623 8601

Brookfield MULTIPLEX BM

Brookfield Multiplex Australasia
Level 22, 135 King Street, Sydney NSW 2000
T +61 2 9322 2369

Lead Architect:

Foster + Partners

Riverside, 22 Hoster Road
London SW11 4AN
T +44 (0)20 7738 0455
F +44 (0)20 7738 1107

Local Collaborating Architect:

architectus

Sydney
Melbourne
Adelaide
Auckland
Christchurch
Brisbane
Shanghai

Architectus Sydney
Level 18 MLC Centre
19 Martin Place
Sydney NSW 2000
T (61 2) 8252 8400
F (61 2) 8252 8600
sydney@architectus.com.au
ABN 90 131 245 684

Project:
BLOCK 1 & 4N AT CENTRAL PARK

20-102 Broadway, Sydney, NSW 2000

Title:
BASEMENT 01 - GA PLANNING
CONDITIONS (BLOCK 4N)

Scale:	Checked by:	Job No:
As indicated	AT RB	150428.00

Dwg No:	Revision:
AR-BS-PL-1003	1

Status:
PLANNING CONDITIONS

Plot Date: 9/02/2016 4:45:02 PM