W:\CAD\withBlock_4N\SSDA_Planning drawings\PA-A4-1600.dgn

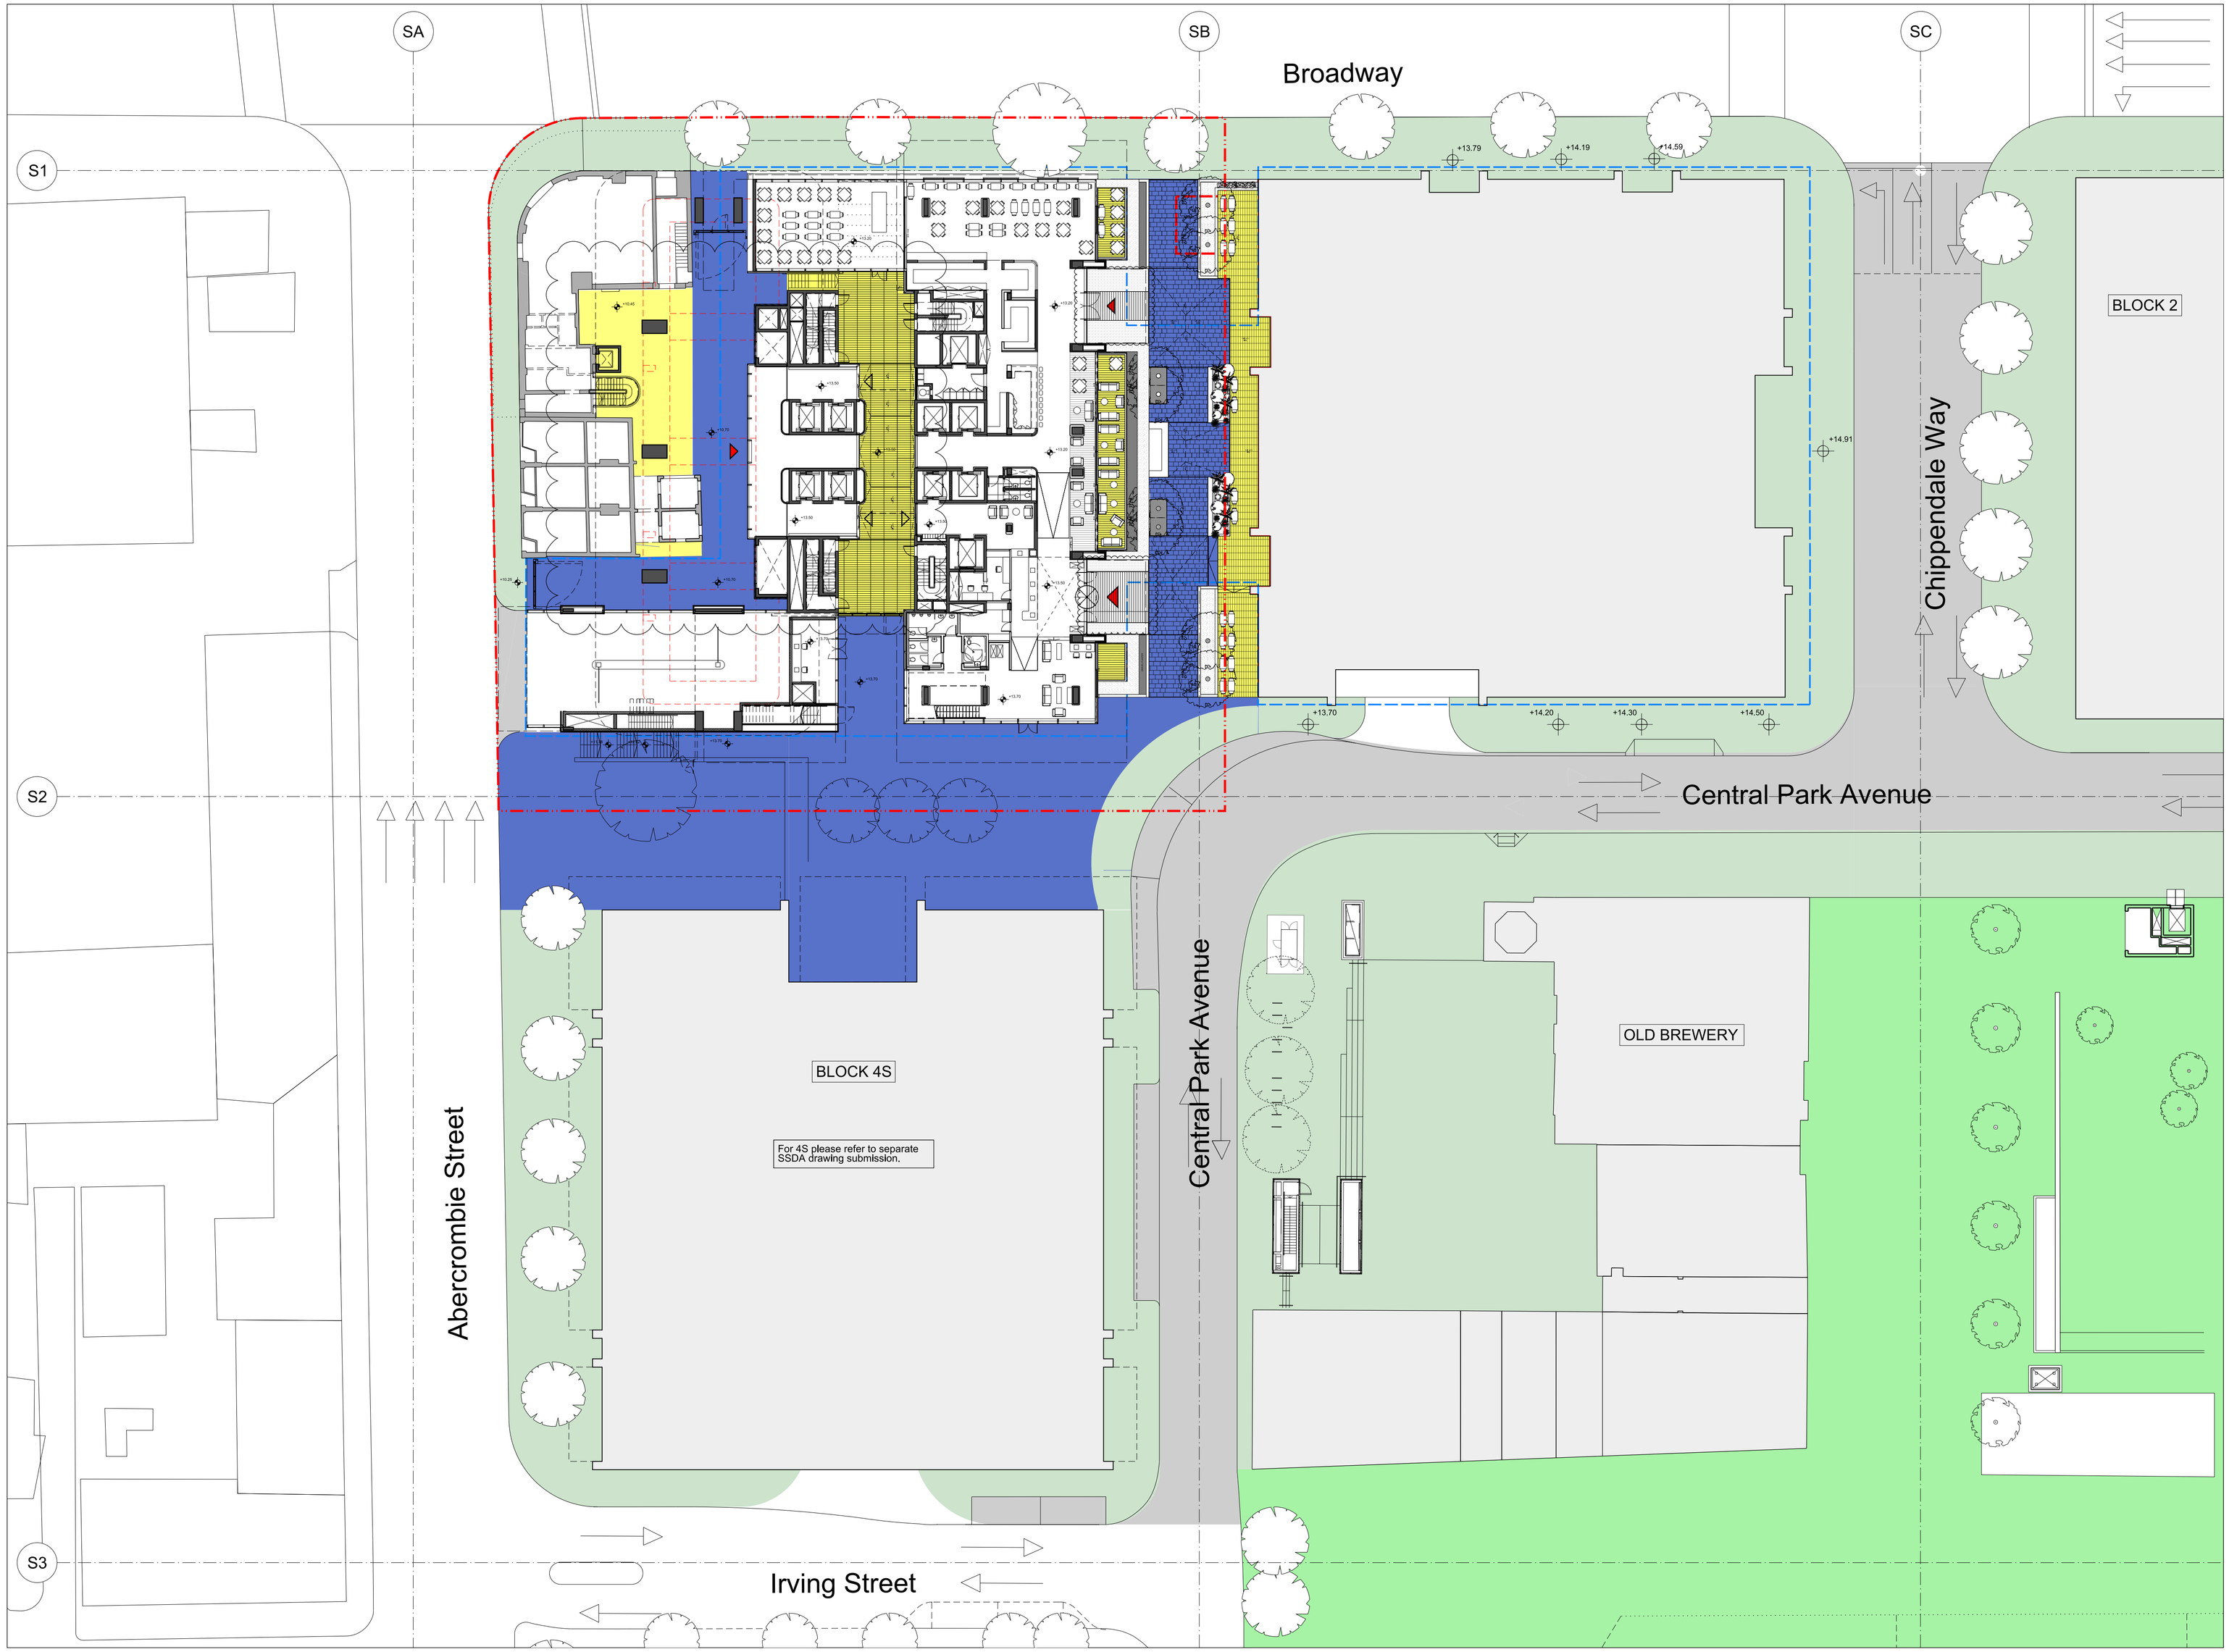

N

0 1m 2m 3m 4m 5m 10m

For landscaping please refer to Landscape Architects Information.

General Notes

1. Do not scale drawings. Dimensions govern.
2. All dimensions are in millimetres unless noted otherwise.
3. All dimensions shall be verified on site before proceeding with the work.
4. Foster + Partners shall be notified in writing of any discrepancies.
5. Any areas indicated on this sheet are approximate and indicative only.

Key	
	Concept Plan Envelope
	Site Boundary
	Publicly accessible road
	Publicly accessible throughway
	Publicly accessible open space
	Public open space / Park
	Zone of Exclusive Use By Tenants (Outdoor Seating)

Rev.	Date	Reason For Issue	Chk
02	19/10/16	Rev. Heritage Courtyard PAAMP	RP
01	18/12/15	S96 Submission	RP
00	15/10/14	SSD Application	RP

For information

Key Plan

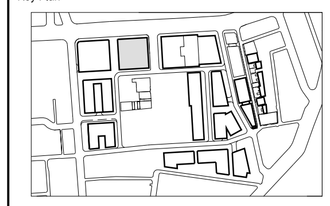

FRASERS PROPERTY

Project Frasers Broadway
20 - 102 Broadway Sydney NSW 2000

Client Frasers Broadway
L11, 488 Kent Street Sydney NSW 2000
T: 02 8823 8800 F: 02 8823 8801

Architect

Foster + Partners

Riverside, 22 Hester Road
London SW11 4AN
T +44 (0)20 7738 0455
F +44 (0)20 7738 1107

Local Collaborating Architect

PTW Architects

Level 17, 9 Castlereagh St
Sydney NSW 2000 Australia
T +61 (0)2 92325877
F +61 (0)2 9221 4139
www.ptw.com.au

Title

Block 4N
Public Domain Plan

Project No.	Scale @ A0	Date	Drawn By
2094	1:200	02/10/14	GM

Number	Revision
PA - A4 - 1600	02

A0 sheet size

© Foster + Partners 2008

18-DEC-2015 17:55