


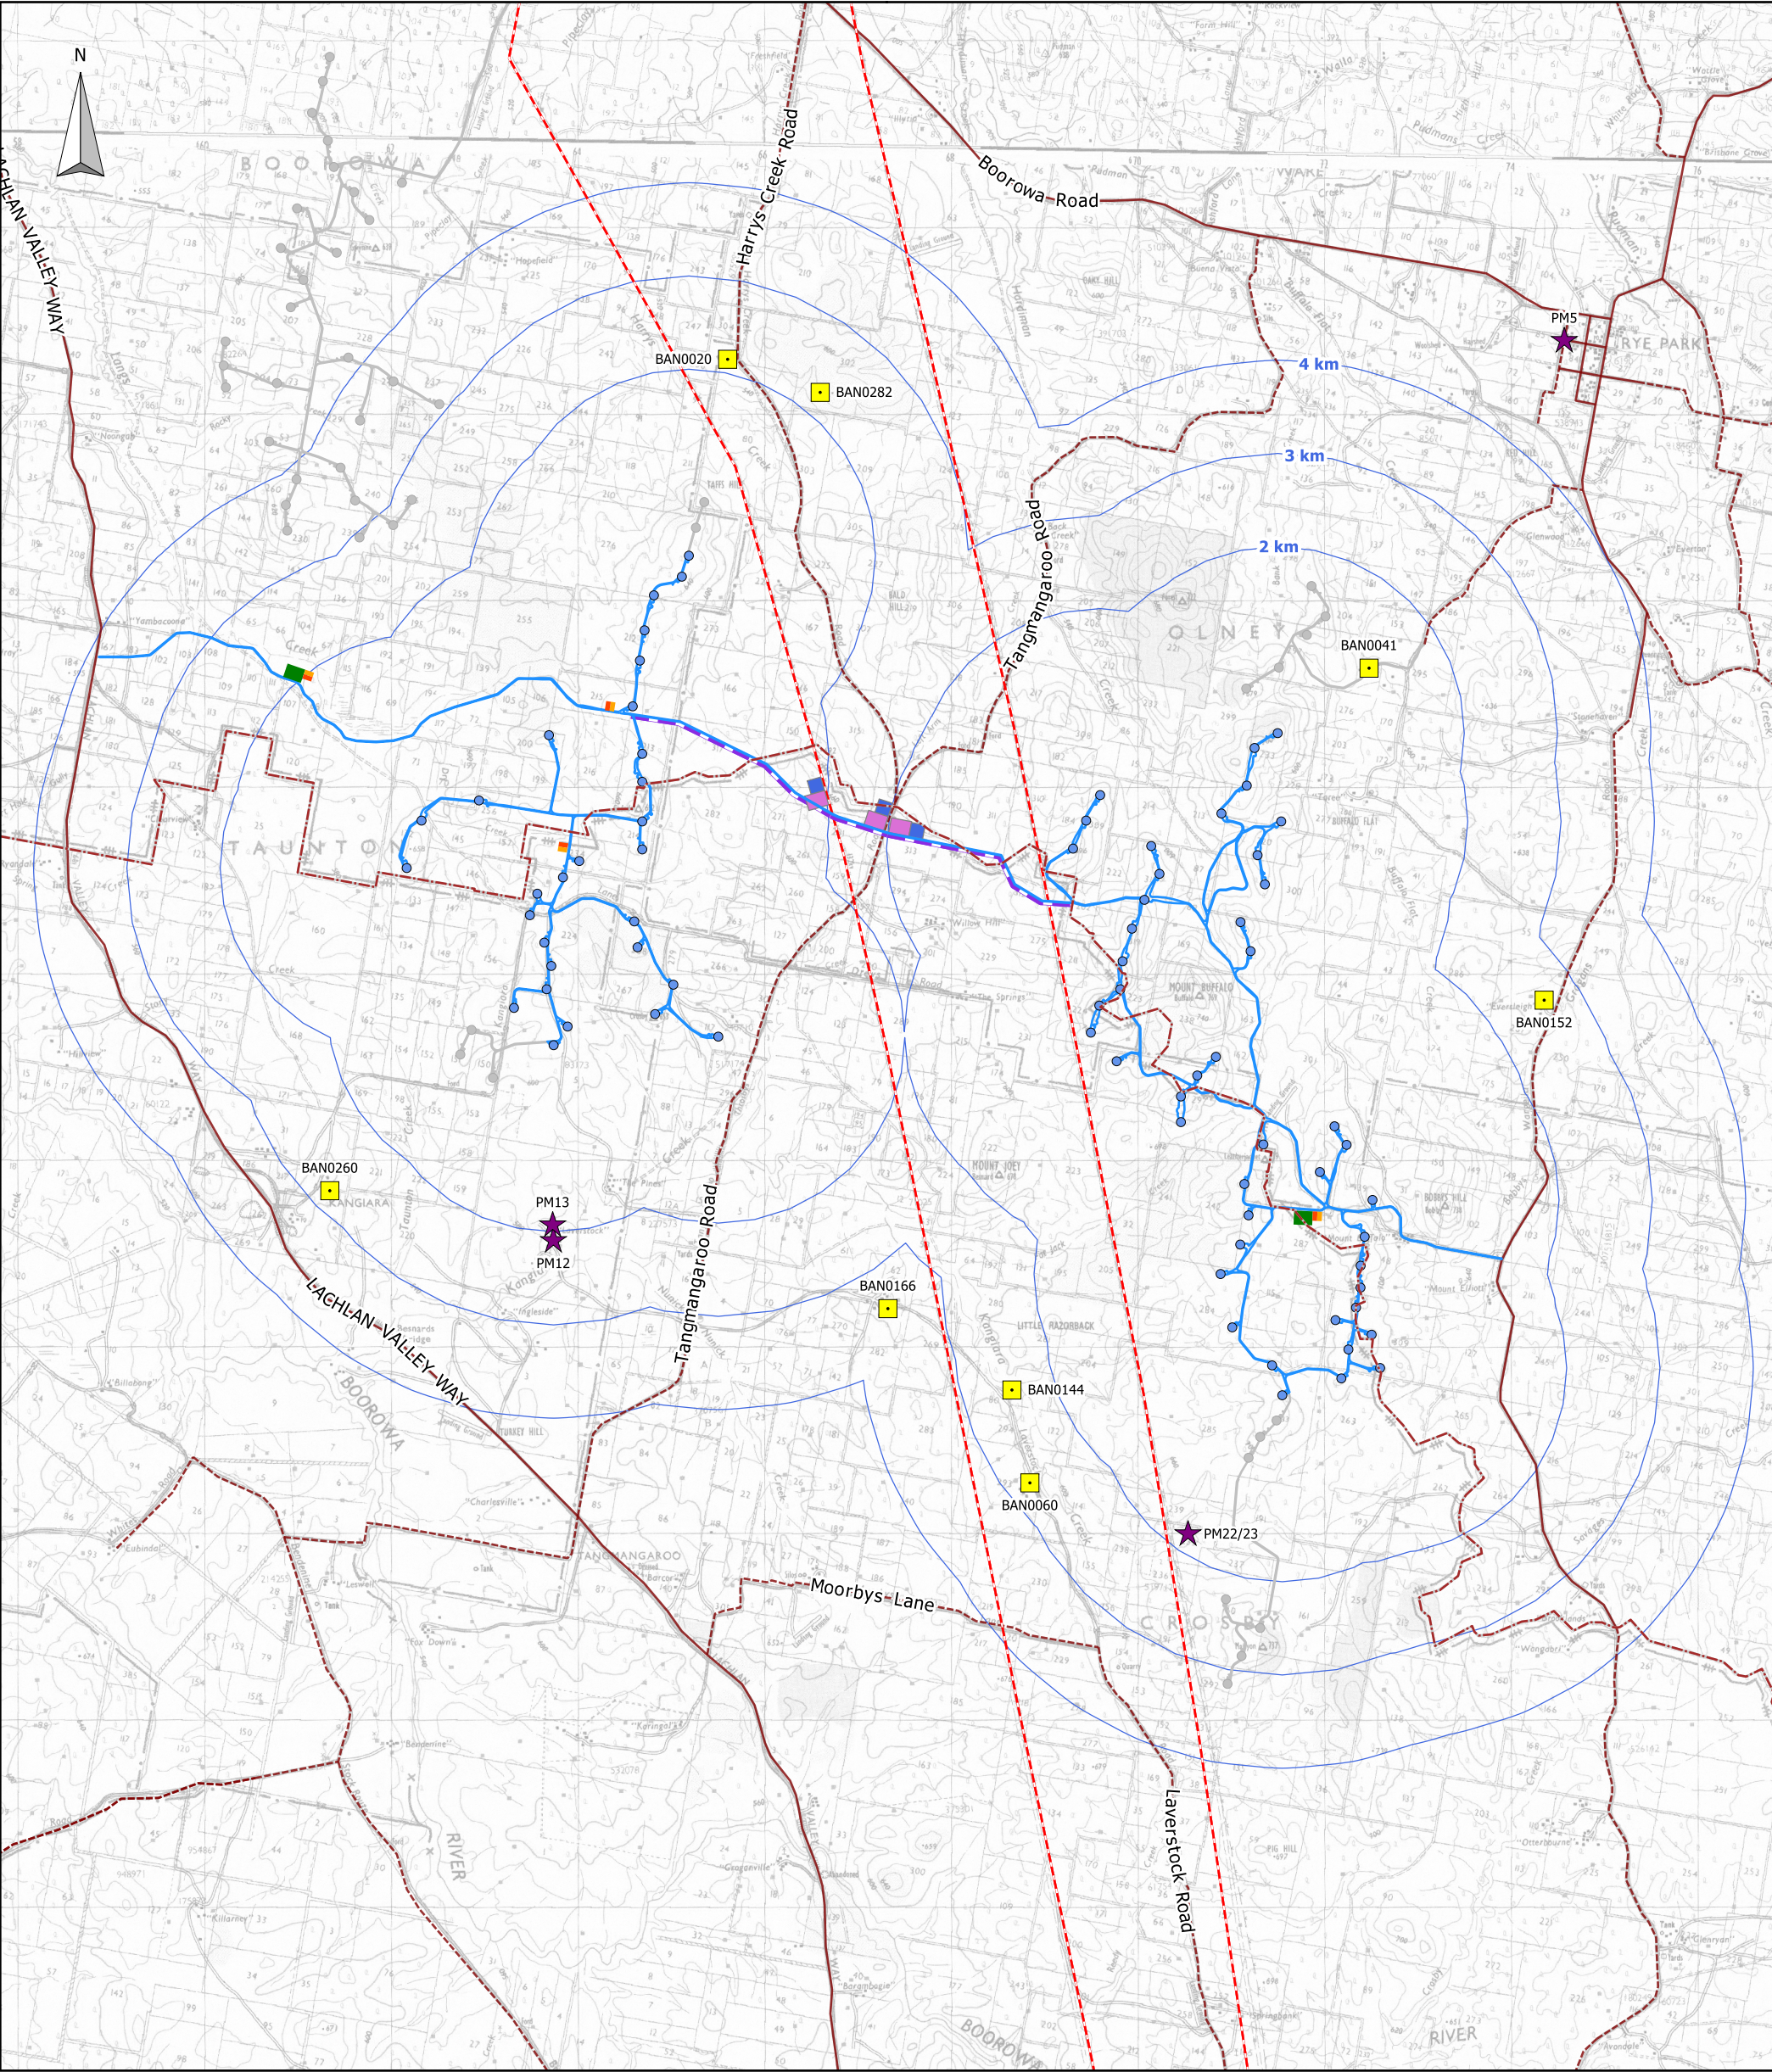

LEGEND WTG Layout Reduced Layout 1 (75 WTGs) Removed Turbines Photomontage Location Wireframe Location Other Access Track Removed Access Track Unsealed Road Sealed Road 132 kV Transmission Line Overhead Transmission Line LGA Boundary	COMPANY BANGO WIND FARM PTY LTD cwp Renewables				
	TITLE PHOTOMONTAGE LOCATIONS				
	DATE 02 MAY 2017	SCALE 1:69000	DWG NO BAN-144	REV A	VER 1
DRAWN BY B KRONENBERG	CHECKED BY K OLD	SHEET 1 OF 1	JOB NO 080811	SIZE A3	

SCALE BAR



0

4 km

122 TURBINE VIEW






75 TURBINE VIEW

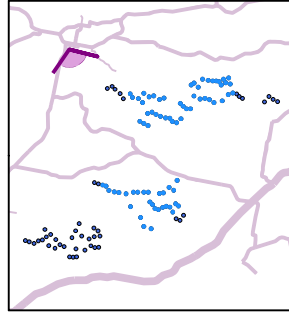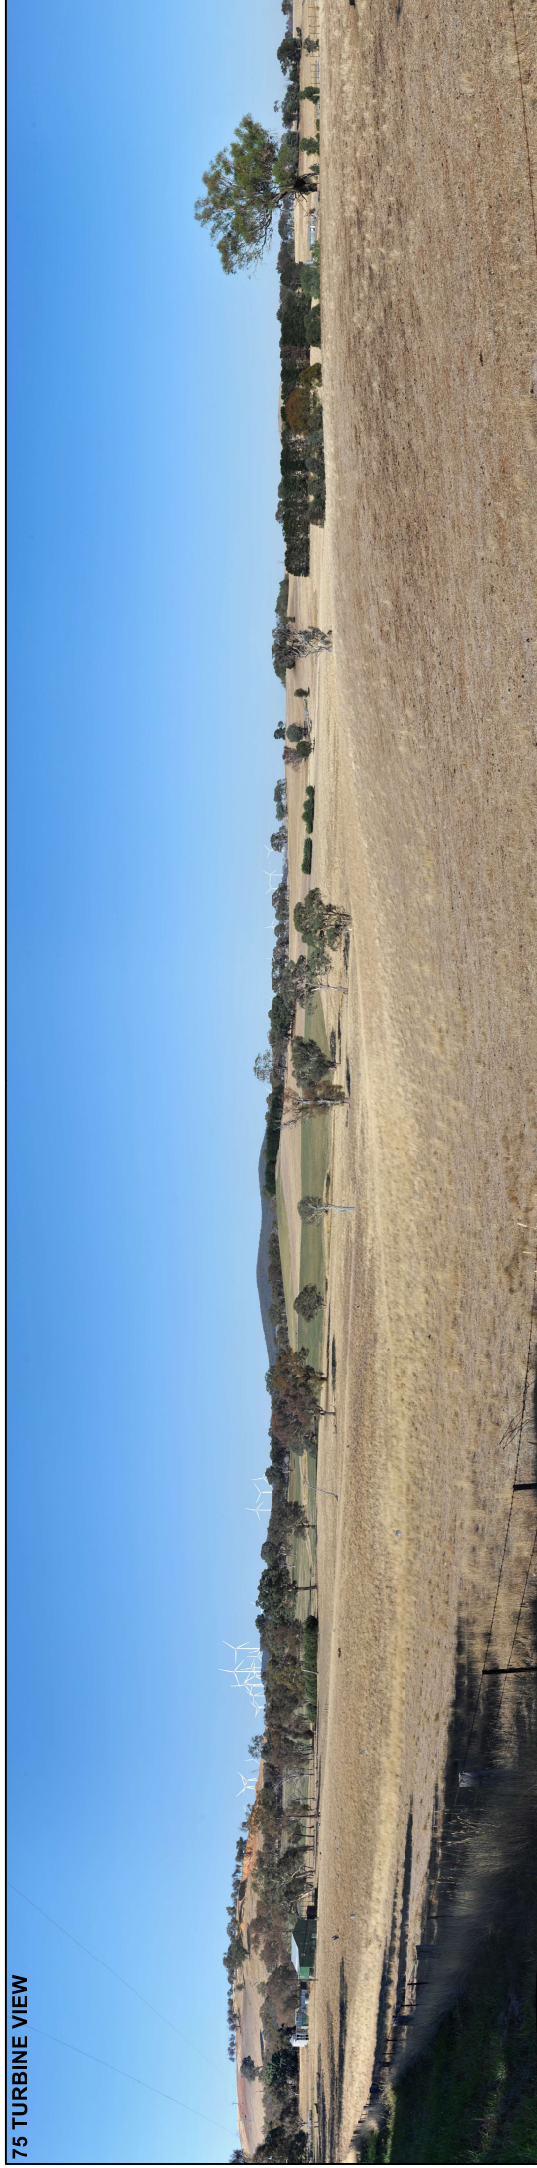

BANGO WIND FARM: PM5 RYE PARK

Grid reference: 674691E 6178960N
Viewpoint elevation: 638 m AHD
Camera height: 1.7 m
Date/time photograph taken: 7/02/2013 8:50 am


Turbine blade tip height: 200 m
View direction: 245°
Included angle: 105°
Distance to nearest turbine: 3.8 km
Viewing distance: 220 mm

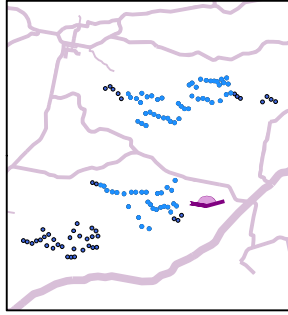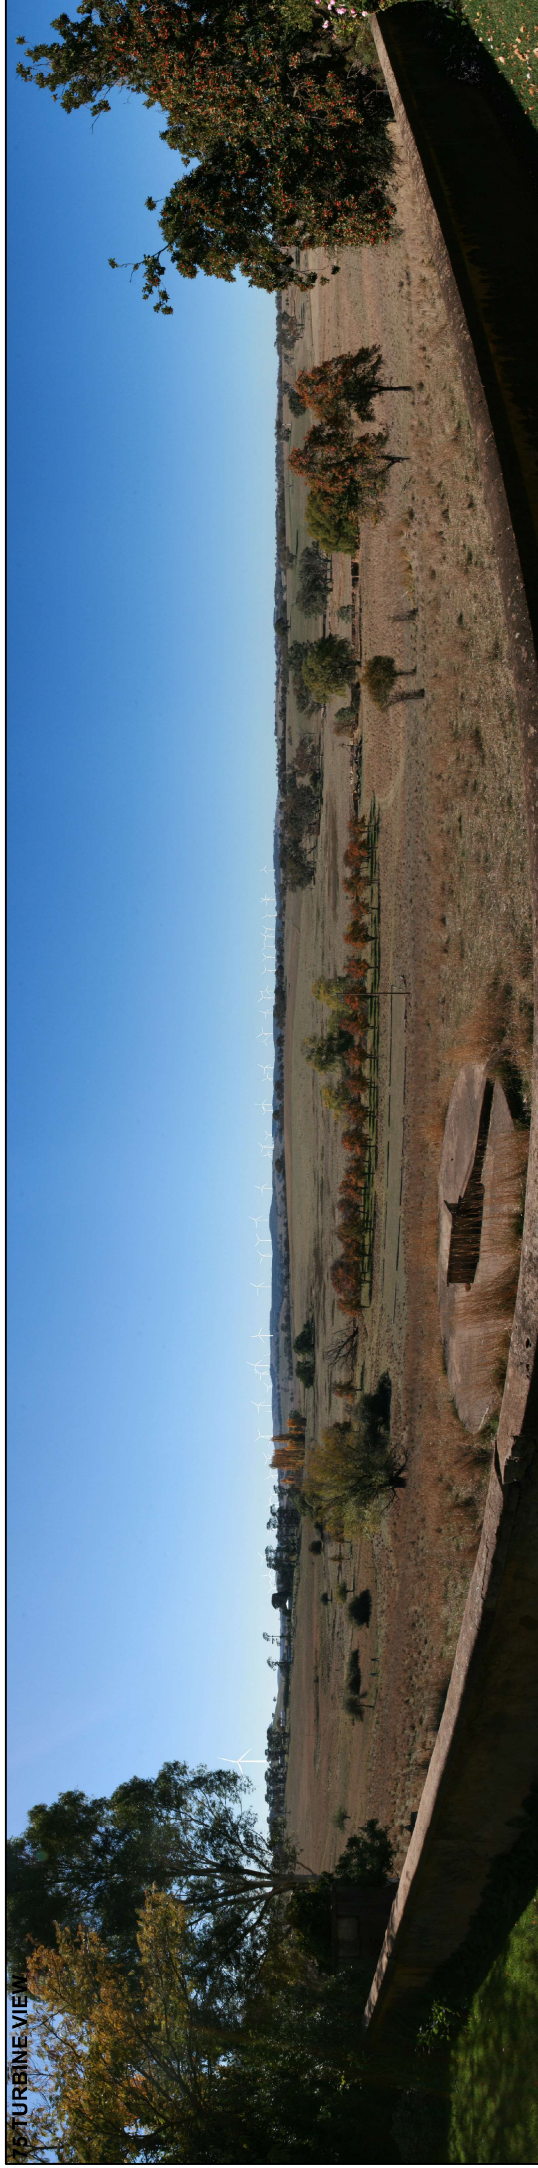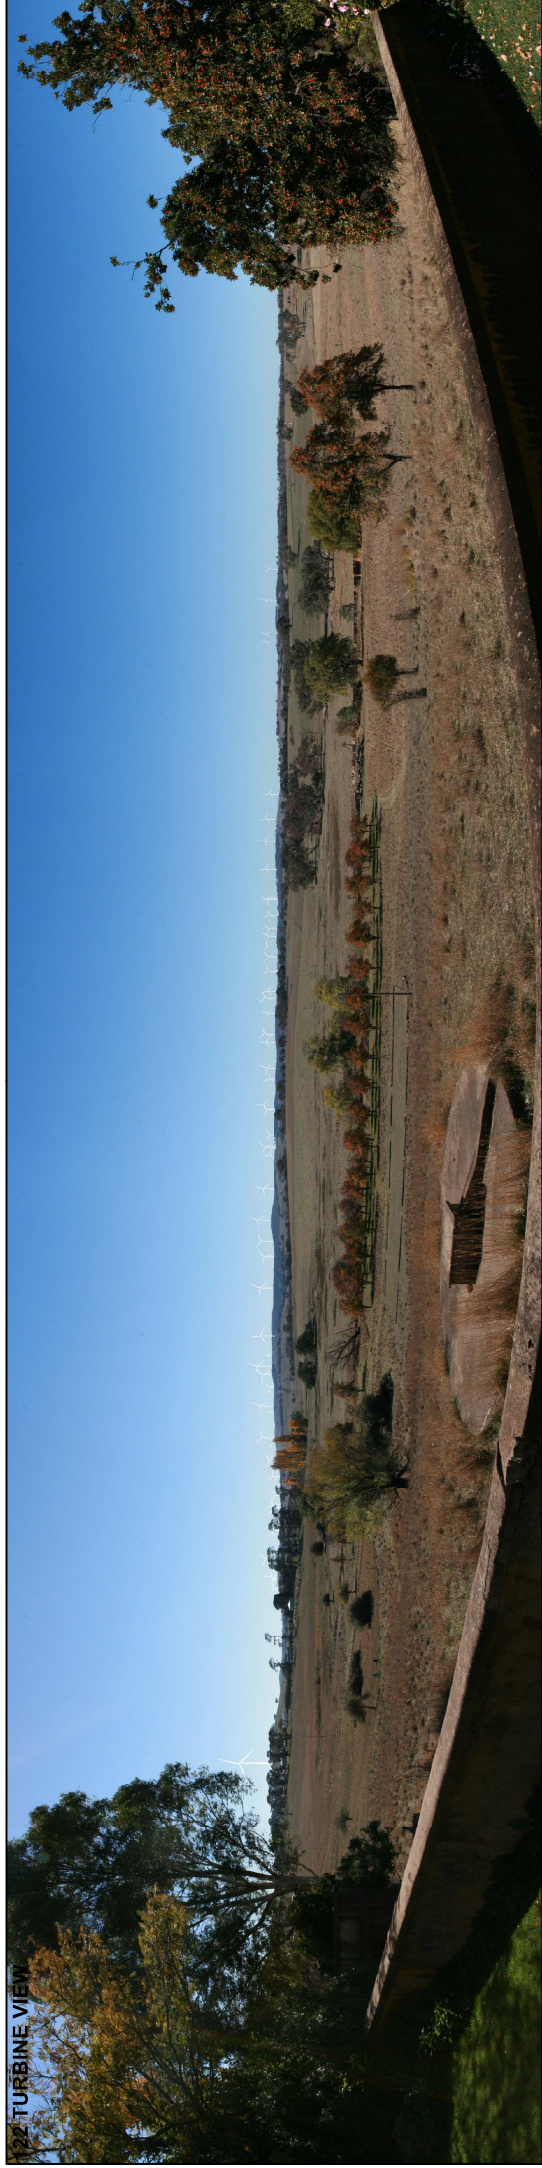


BANGO WIND FARM: PM12 LAVERSTOCK

Grid reference: 663894E 6169298N
Viewpoint elevation: 570 m AHD
Camera height: 1.7 m
Date/time photograph taken: 02/05/2013 10:30 am


Turbine blade tip height: 200 m
View direction: 87°
Included angle: 155°
Distance to nearest turbine: 2.1 km
Viewing distance: 150 mm

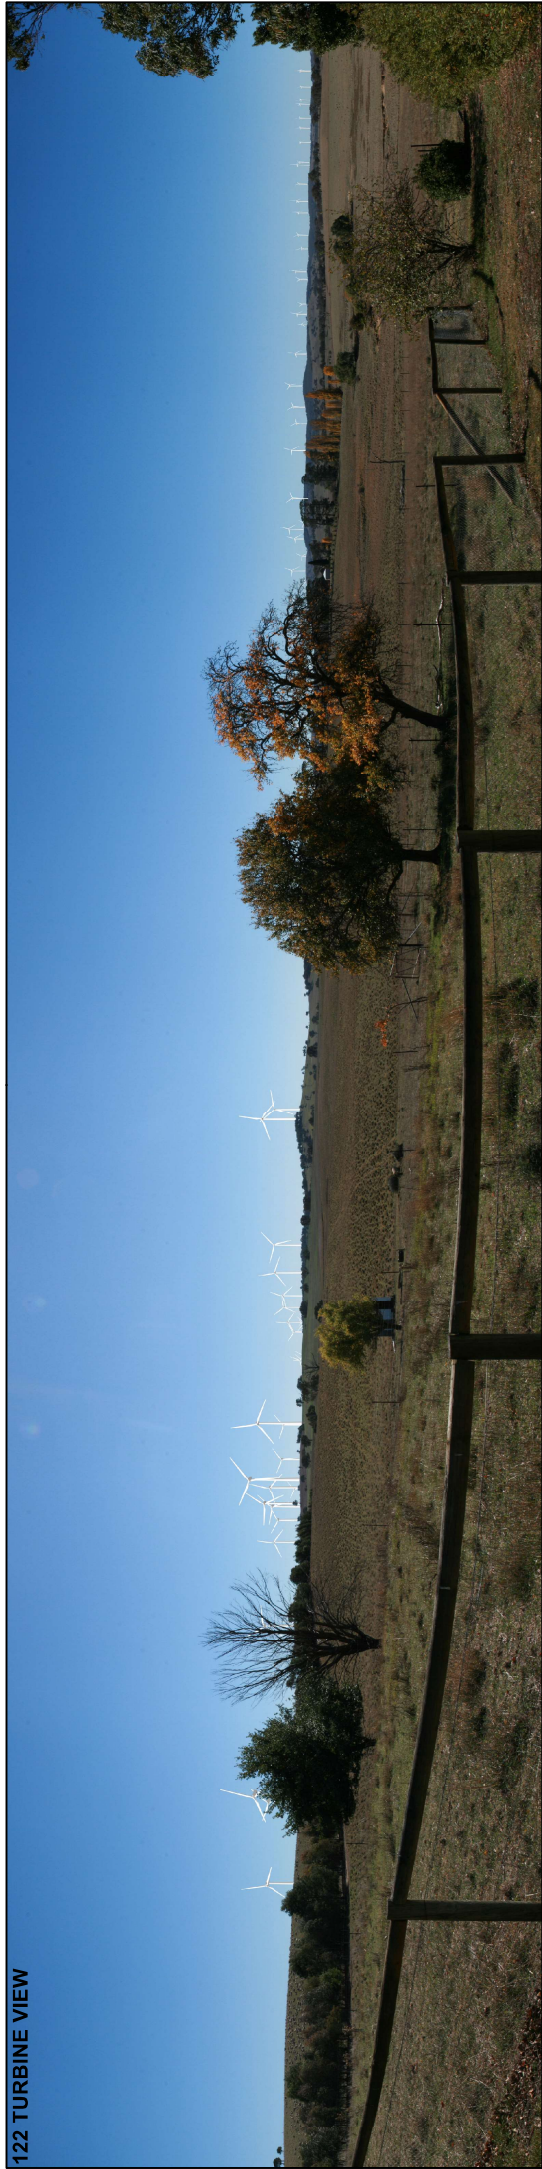

122 TURBINE VIEW

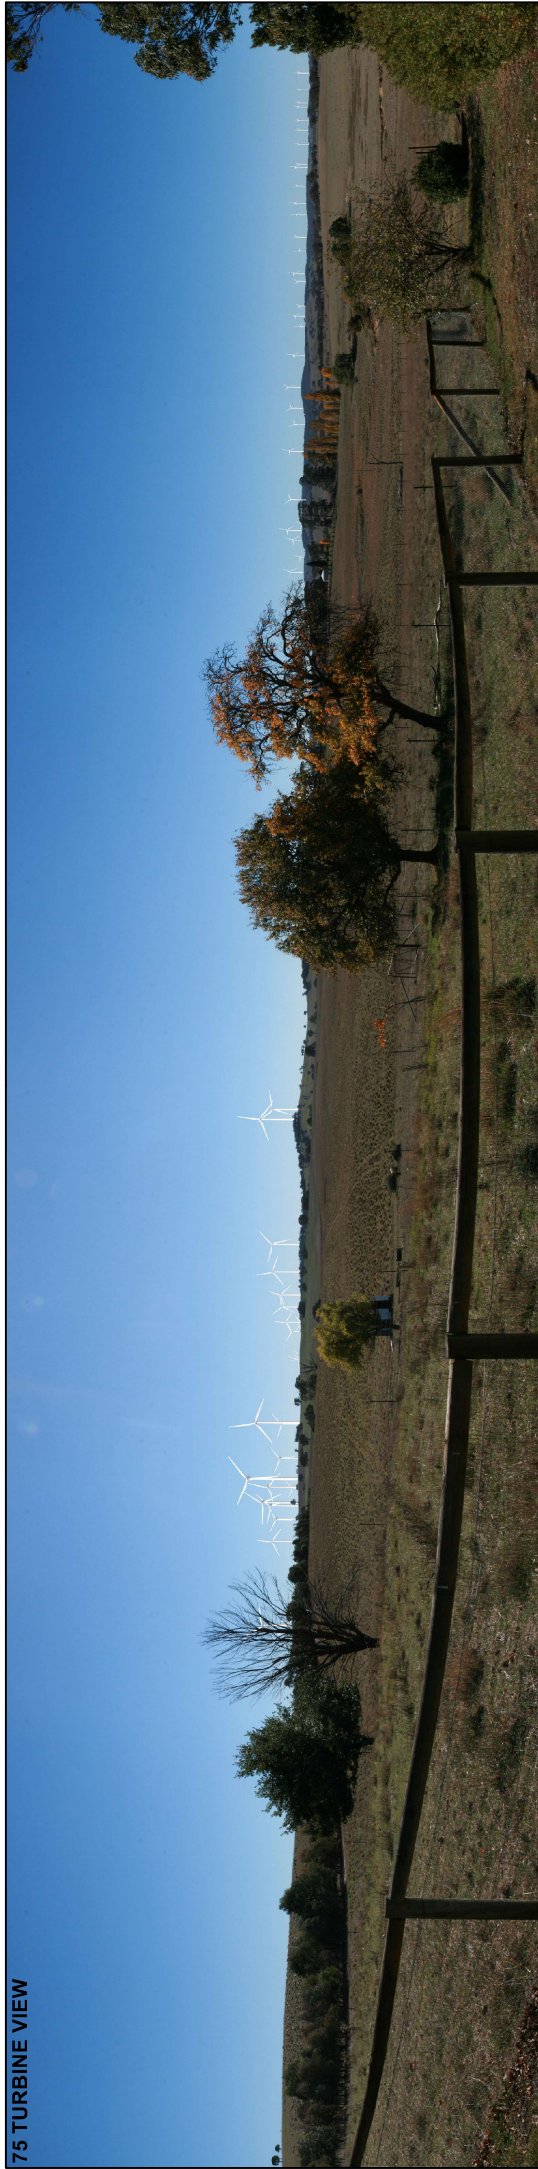

75 TURBINE VIEW

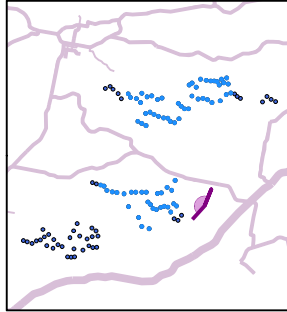


BANGO WIND FARM: PM13 LAVERSTOCK COTTAGE



Grid reference: 663849E 6169495N
 Viewpoint elevation: 570 m AHD
 Camera height: 1.7 m
 Date/time photograph taken: 02/05/2013 11.15 am

Turbine blade tip height: 200 m
 View direction: 29°
 Included angle: 155°
 Distance to nearest turbine: 1.9 km
 Viewing distance: 150 mm

122 TURBINE VIEW

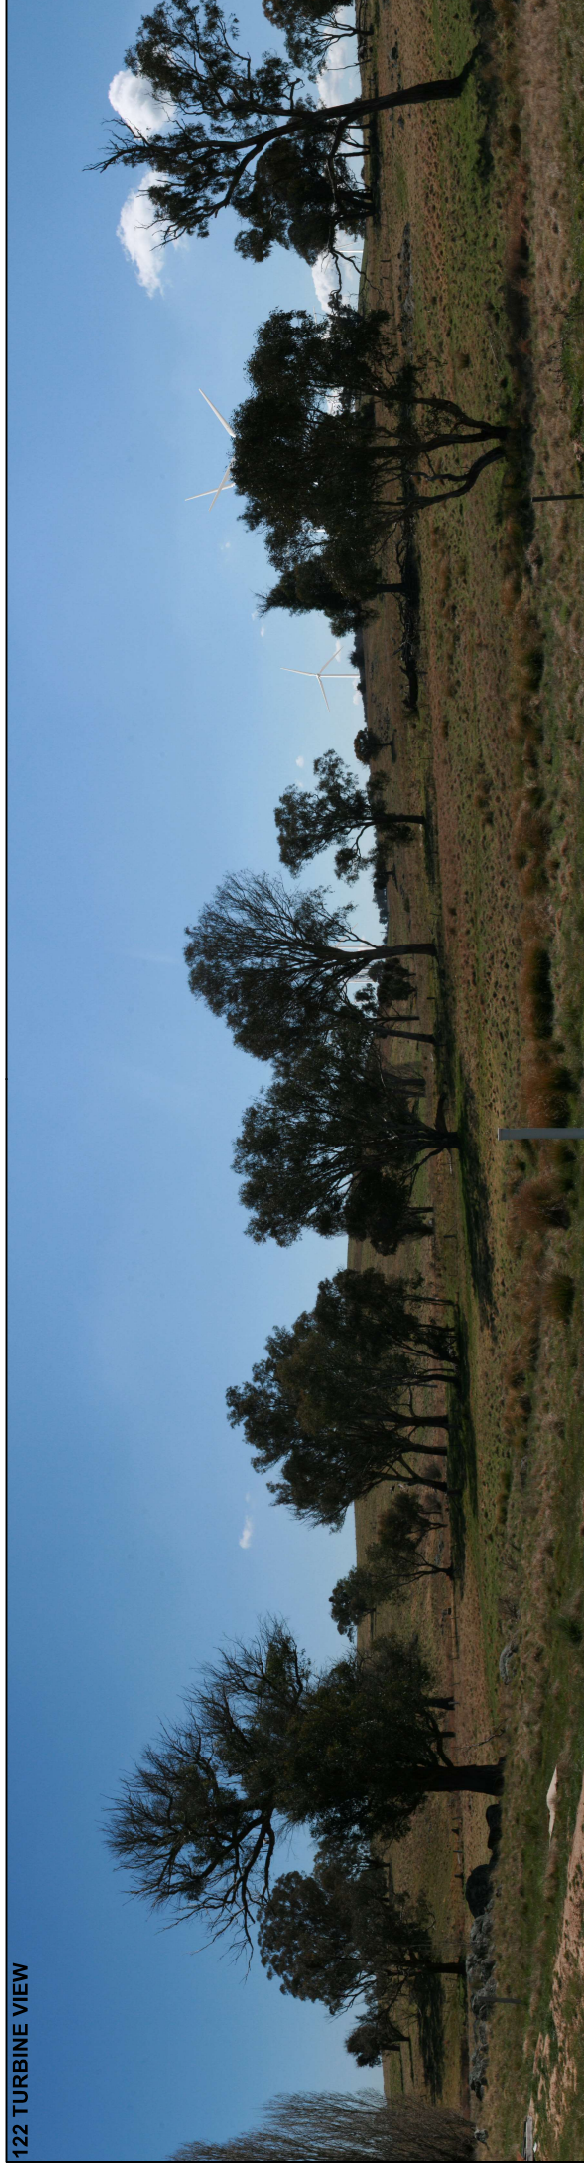


75 TURBINE VIEW

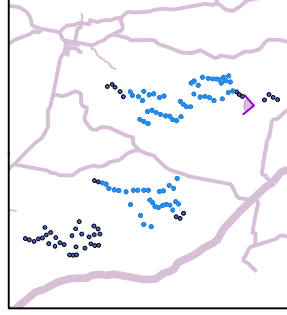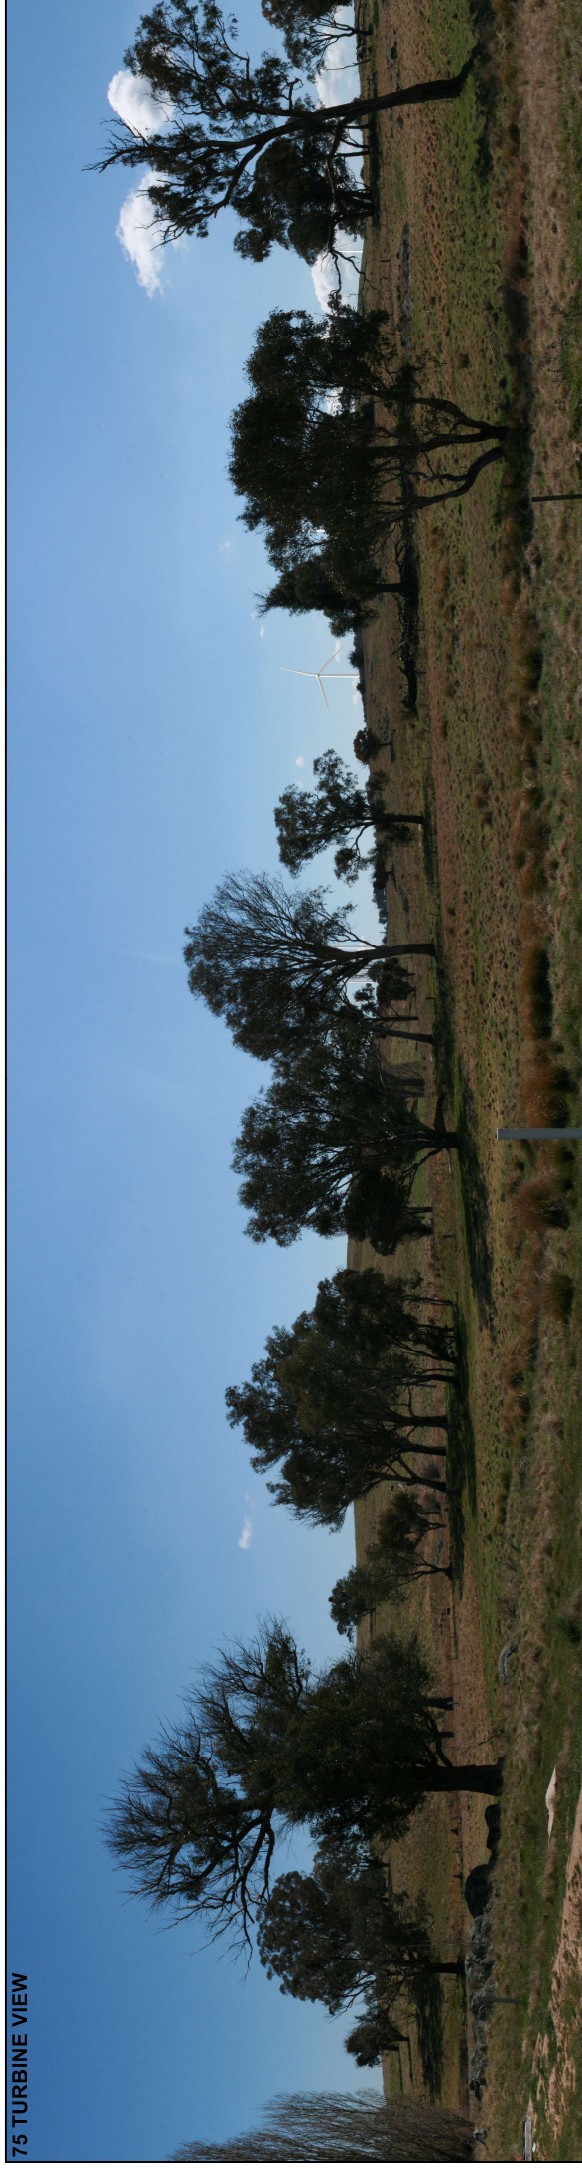

BANGO WIND FARM: PM22 BROOKDALE

Grid reference: 670661E 6166182N
Viewpoint elevation: 638 m AHD
Camera height: 1.7 m
Date/time photograph taken: 26/09/2012 10.30 am

Turbine blade tip height: 200 m
View direction: 5°
Included angle: 116°
Distance to nearest turbine: 1.8 km
Viewing distance: 200 mm

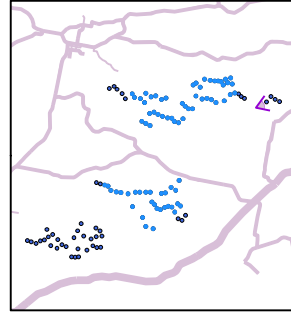

BANGO WIND FARM: PM23 BROOKDALE

Grid reference: 670661E 6166182N
 Viewpoint elevation: 638 m AHD
 Camera height: 1.7 m
 Date/time photograph taken: 26/09/2012 10.30 am

Turbine blade tip height: 192 m
 View direction: 159°
 Included angle: 84°
 Distance to nearest turbine: 1.8 km
 Viewing distance: 350 mm