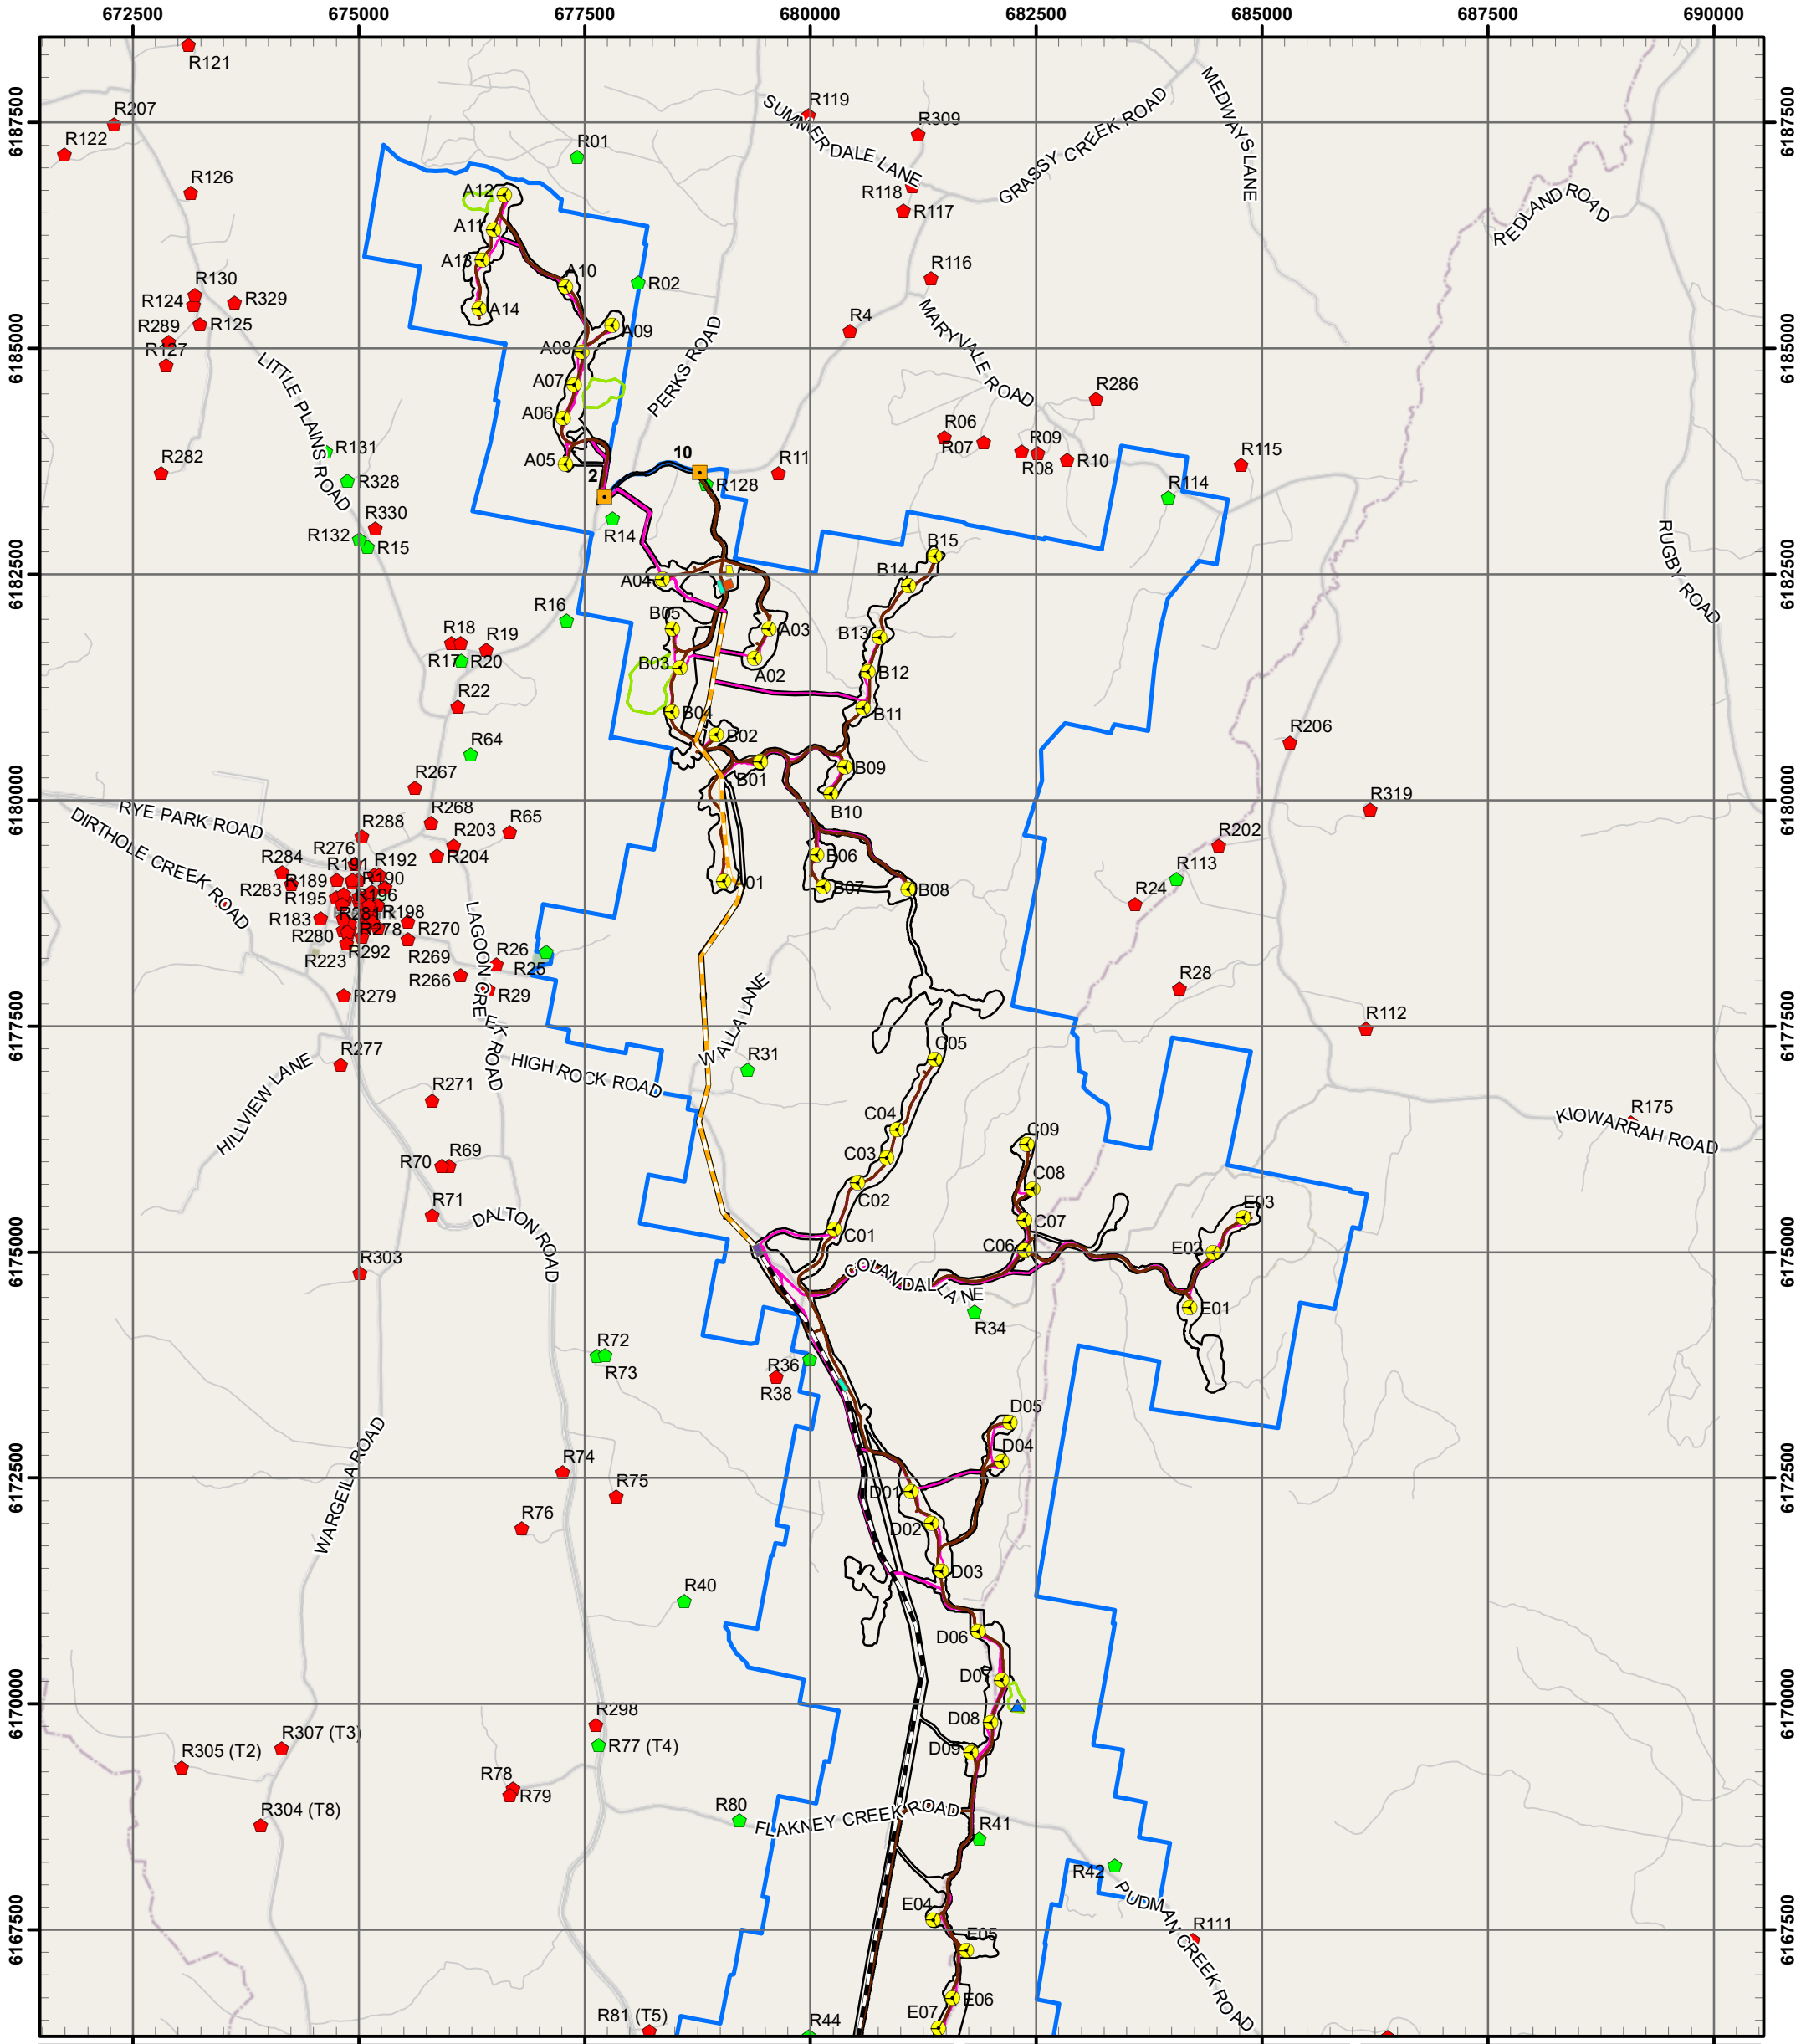


Wind Turbine Layout
Site Access Points
Permanent Met Masts
Access Tracks
Underground Cable (33kV)
Transmission Line (33kV)
Transmission Line (330kV)
TransGrid Transmission Line (330kV)
Connection Substation
Collector Substation
Temporary Batch Plants

O&M Facility
Temporary Construction Compounds
Temporary Laydown Areas
Development Corridor – Wind Farm
Development Corridor – Permanent Met Masts
Project Boundary

Residences
Associated
Non-Associated


Note 1. The Project Boundary is based on publicly available cadastre and during detailed design will be updated for the actual property boundaries and road reserves.

N

Date: 01/10/2021
Version: C

0 2,500
Meters

GDA 1994 MGA Zone 55
1:70,000

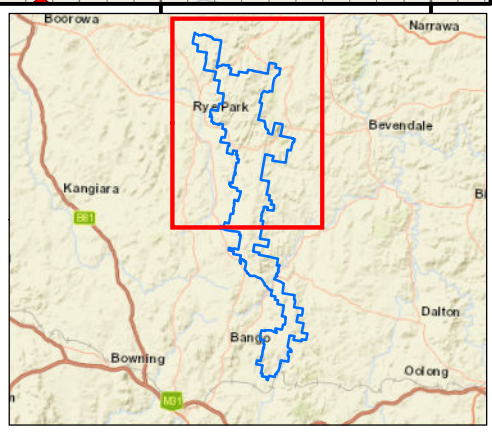


Document Path: G:\GIS\Project Data\Development\NSW\RyePark\Maps\Working\RPWF_ALi51C_Final Pre-Construction Layout Plan_20211001.mxd

Rye Park Wind Farm

Final Pre-Construction Layout Plan

renewables

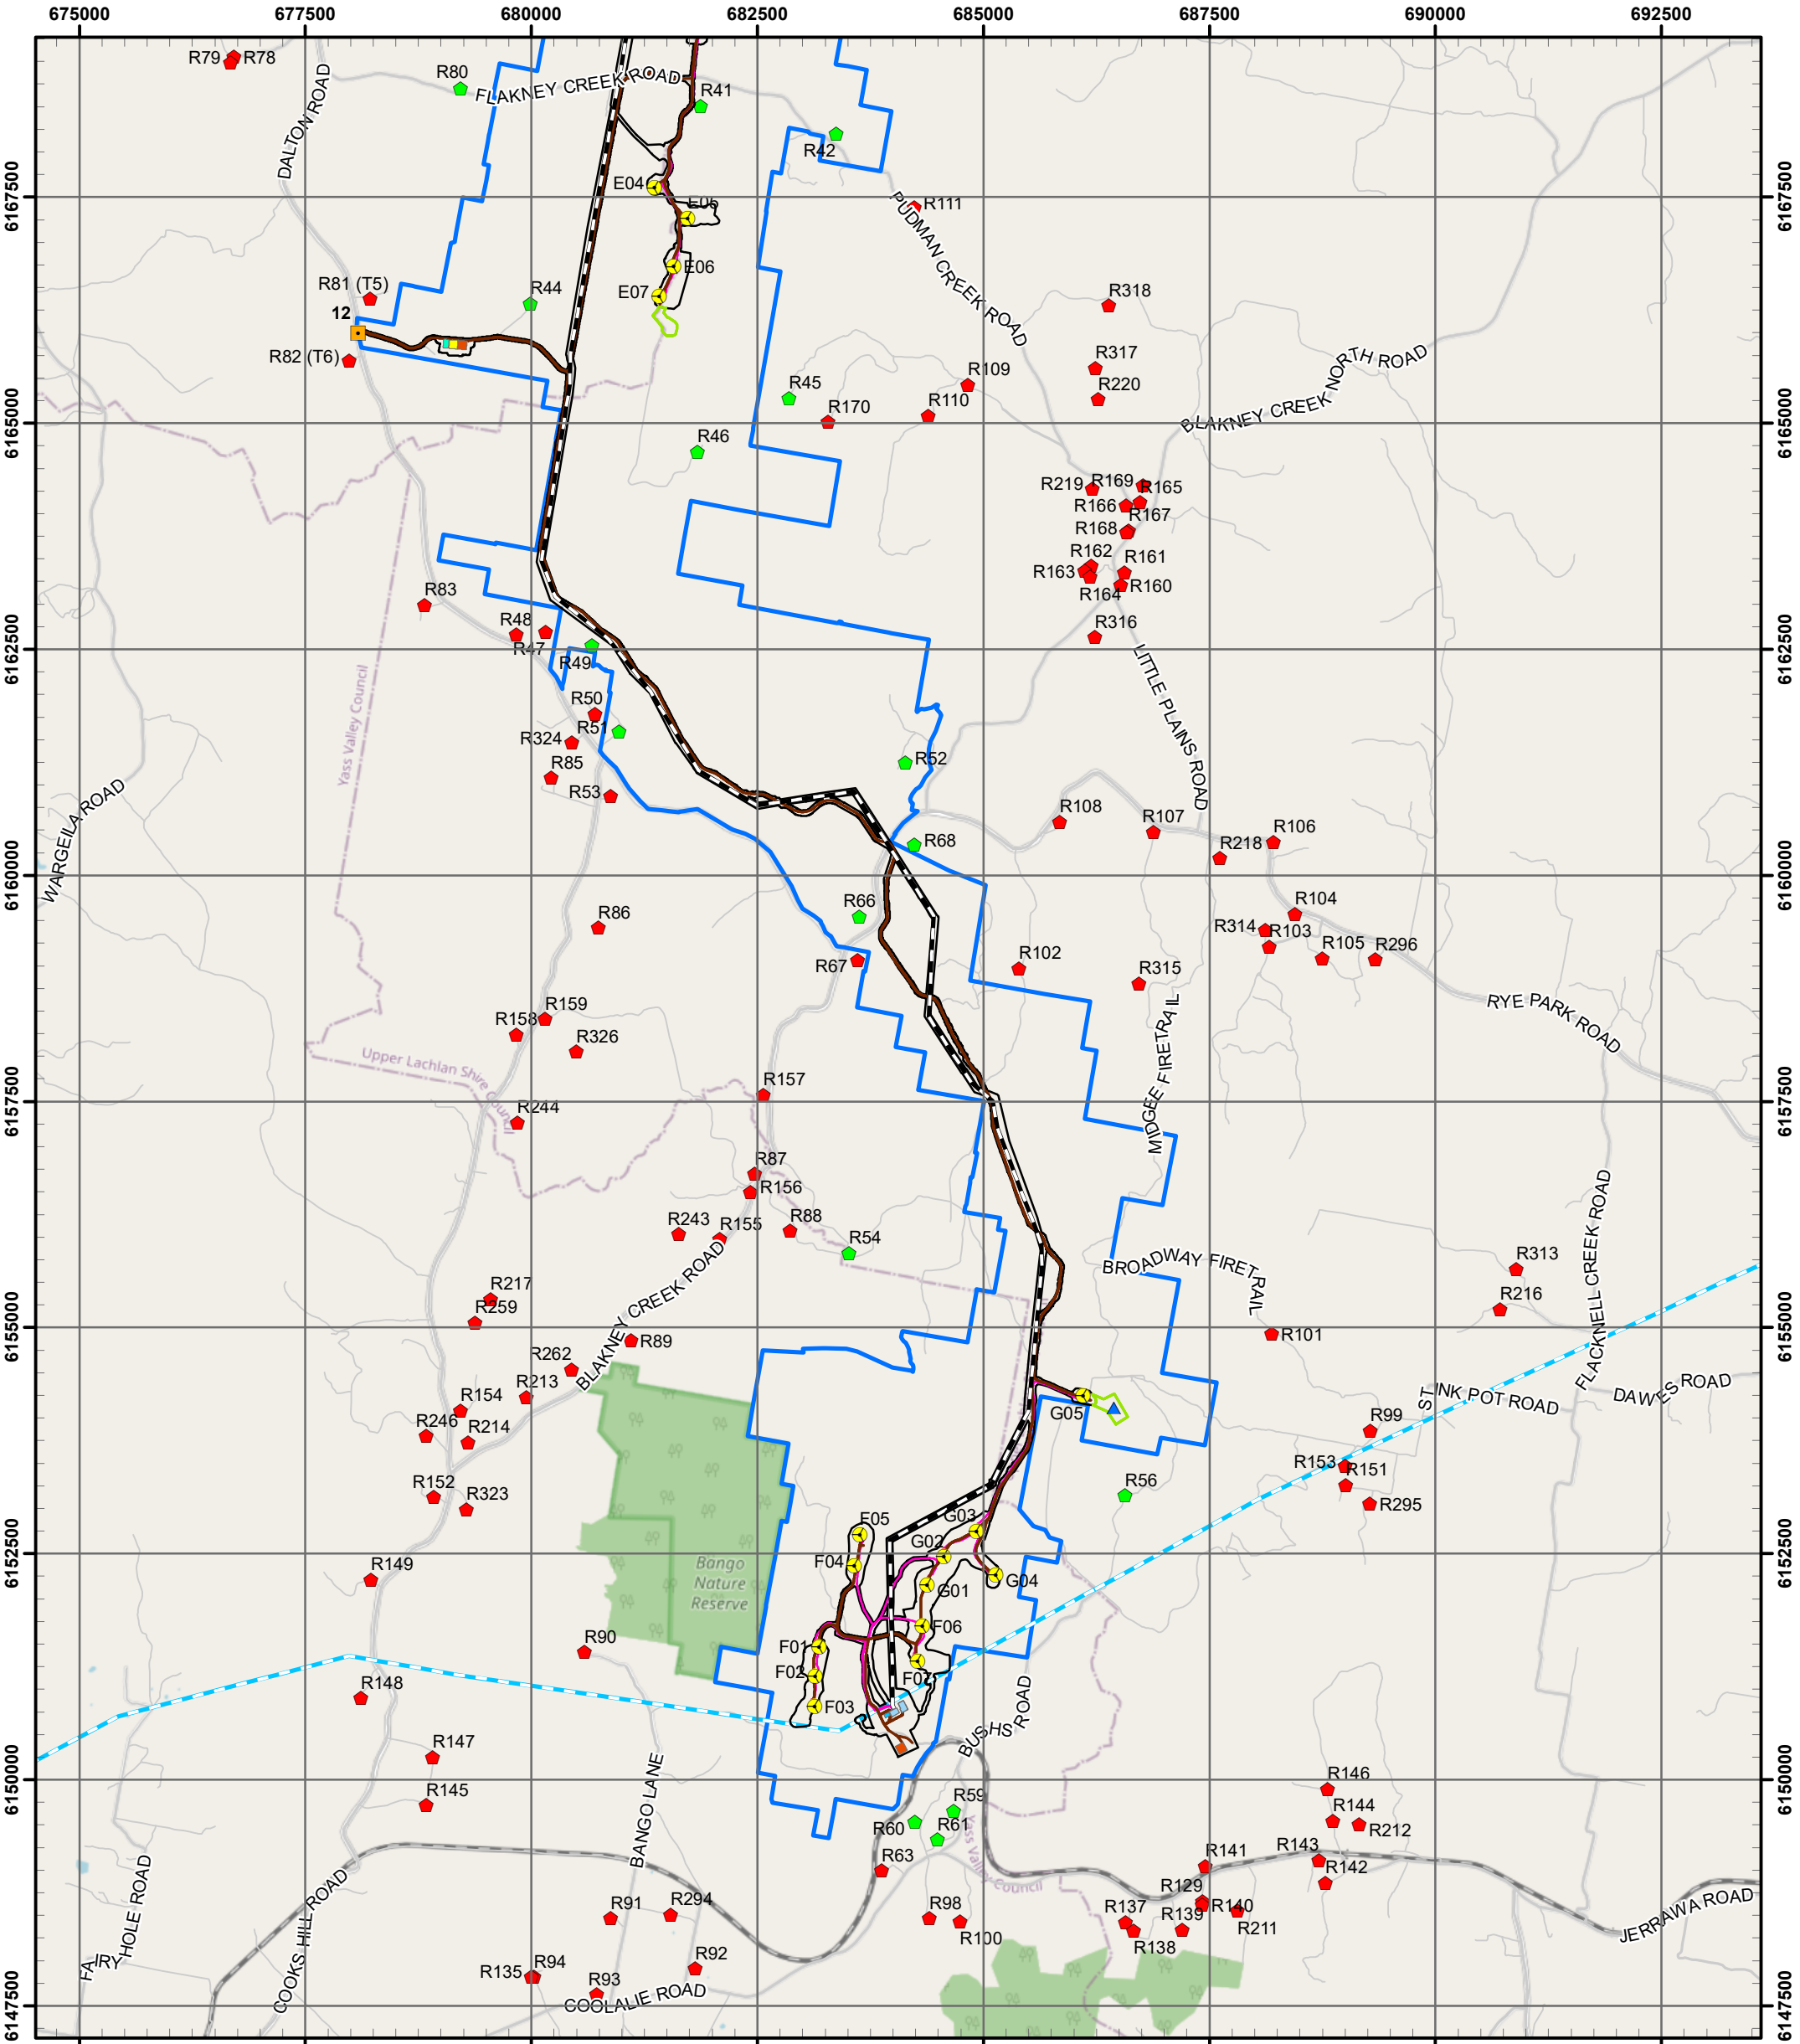

- Wind Turbine Layout
- Site Access Points
- Permanent Met Masts
- Access Tracks
- Underground Cable (33kV)
- Transmission Line (33kV)
- Transmission Line (330kV)
- TransGrid Transmission Line (330kV)
- Connection Substation
- Collector Substation
- Temporary Batch Plants
- O&M Facility
- Temporary Construction Compounds
- Temporary Laydown Areas
- Development Corridor – Wind Farm
- Development Corridor – Permanent Met Masts
- Project Boundary

Residences

- Associated
- Non-Associated


Note 1. The Project Boundary is based on publicly available cadastre and during detailed design will be updated for the actual property boundaries and road reserves.

N

Date: 01/10/2021
Version: C

0 2,500
Meters

GDA 1994 MGA Zone 55
1:70,000

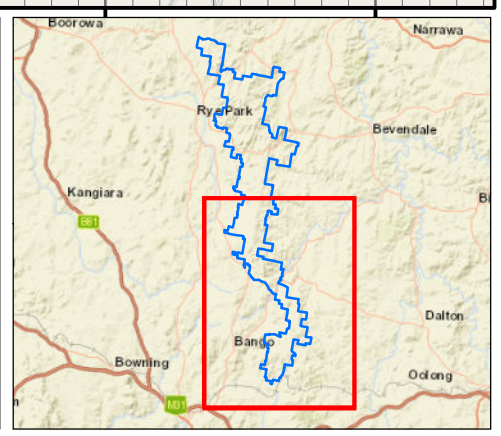

Document Path: G:\GIS\Project Data\Development\NSW\RyePark\Maps\Working\RPWF_ALi51C_Final Pre-Construction Layout Plan_20211001.mxd

Rye Park Wind Farm

Final Pre-Construction Layout Plan

renewables

674000 675000 676000 677000 678000 679000 680000

6189000 6188000 6187000 6186000 6185000 6184000 6183000 6182000

R120
R119
SUMMERDALE LANE
R01
R02
R329
LITTLE PLAINS ROAD
PERKS ROAD
R131
R328
R330
R132
R15
R14
R11
R128
R16
R18
R17
R19
R20
GRASSY CREEK ROAD

HILLTOPS COUNCIL

A12 1
A11 2
A13 3
A14 4
A10 151
A09 5
A08 7
A07 9
A06 11
A05 12
A04 18
B05 21
A03 22
A02 25
B03 26

Final Pre-Construction Layout
- Wind Turbine Layout
- Permanent Met Masts
- Transmission Line (33kV)
- Transmission Line (330kV)
- Underground Cable (33kV)
- Access Tracks
- Connection Substation
- Collector Substation
- O&M Facility
- Temporary Construction Compounds
- Temporary Batch Plants
- Temporary Laydown Areas

Approved Project
- Wind Turbine Layout
- Micro-siting Areas
- Permanent Met Masts
- Transmission Line (33kV)
- Transmission Line (Up to 330kV)
- Underground Cable (33kV)
- Access Tracks
- Collector Substation
- Connection Substation
- O&M Facilities
- Temporary Construction Compounds
- Temporary Batch Plants
- Temporary Laydown Areas
- Development Corridor
- Development Corridor – Permanent Met Masts


- Local Government Area
- Transgrid Transmission Line (330kV)
- Project Boundary

N

Date: 01/10/2021
Version: C

0 1,000
Meters

GDA 1994 MGA Zone 55
1:25,000

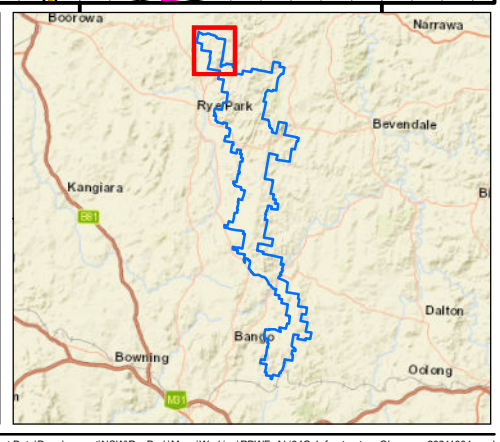

Document Path: G:\GIS\Project Data\Development\NSW\RyePark\Maps\Working\RPWF_ALi64C_Infrastructure Changes_20211001.mxd

Rye Park Wind Farm

Infrastructure Changes

renewables

677000 678000 679000 680000 681000 682000

6184000 6183000 6182000 6181000 6180000 6179000 6178000 6177000

PERKS ROAD
GRASSY CREEK ROAD
MARYVALE ROAD
LAGOON CREEK ROAD
CEMETERY DRIVE
WALLA LANE
HIGH ROCK ROAD

HILLTOPS COUNCIL

A06 11 A05 12 A04 18 A03 22 A02 25 A01 43
B05 21 B03 26 B04 28 B02 30 B01 135
B15 17 B14 20 B13 136 B12 137 B11 138 B09 31 B10 36 B06 39 B07 41 B08 42
139 48 49 50 C05 51

R06 R07 R08 R09 R10 R11 R128 R14 R16 R19 R64 R65 R25 R26 R29 R31

Final Pre-Construction Layout
- Wind Turbine Layout
- Permanent Met Masts
- Transmission Line (33kV)
- Transmission Line (330kV)
- Underground Cable (33kV)
- Access Tracks
- Connection Substation
- Collector Substation
- O&M Facility
- Temporary Construction Compounds
- Temporary Batch Plants
- Temporary Laydown Areas

Approved Project
- Wind Turbine Layout
- Micro-siting Areas
- Permanent Met Masts
- Transmission Line (33kV)
- Transmission Line (Up to 330kV)
- Underground Cable (33kV)
- Access Tracks
- Collector Substation
- Connection Substation
- O&M Facilities
- Temporary Construction Compounds
- Temporary Batch Plants
- Temporary Laydown Areas
- Development Corridor
- Development Corridor – Permanent Met Masts


- Local Government Area
- Transgrid Transmission Line (330kV)
- Project Boundary

N

Date: 01/10/2021
Version: C

0 1,000
Meters

GDA 1994 MGA Zone 55
1:25,000

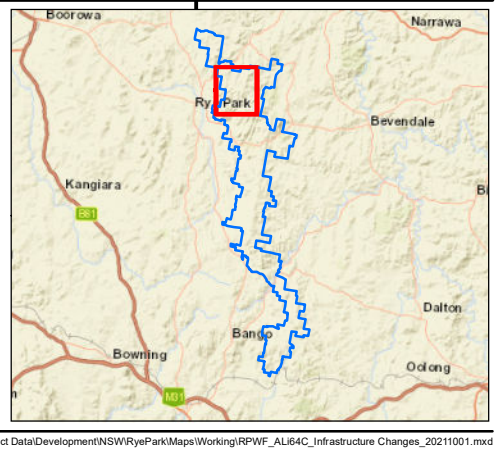


Document Path: G:\GIS\Project Data\Development\NSW\RyePark\Maps\Working\RPWF_ALI64C_Infrastructure Changes_20211001.mxd

Rye Park Wind Farm

Infrastructure Changes

renewables

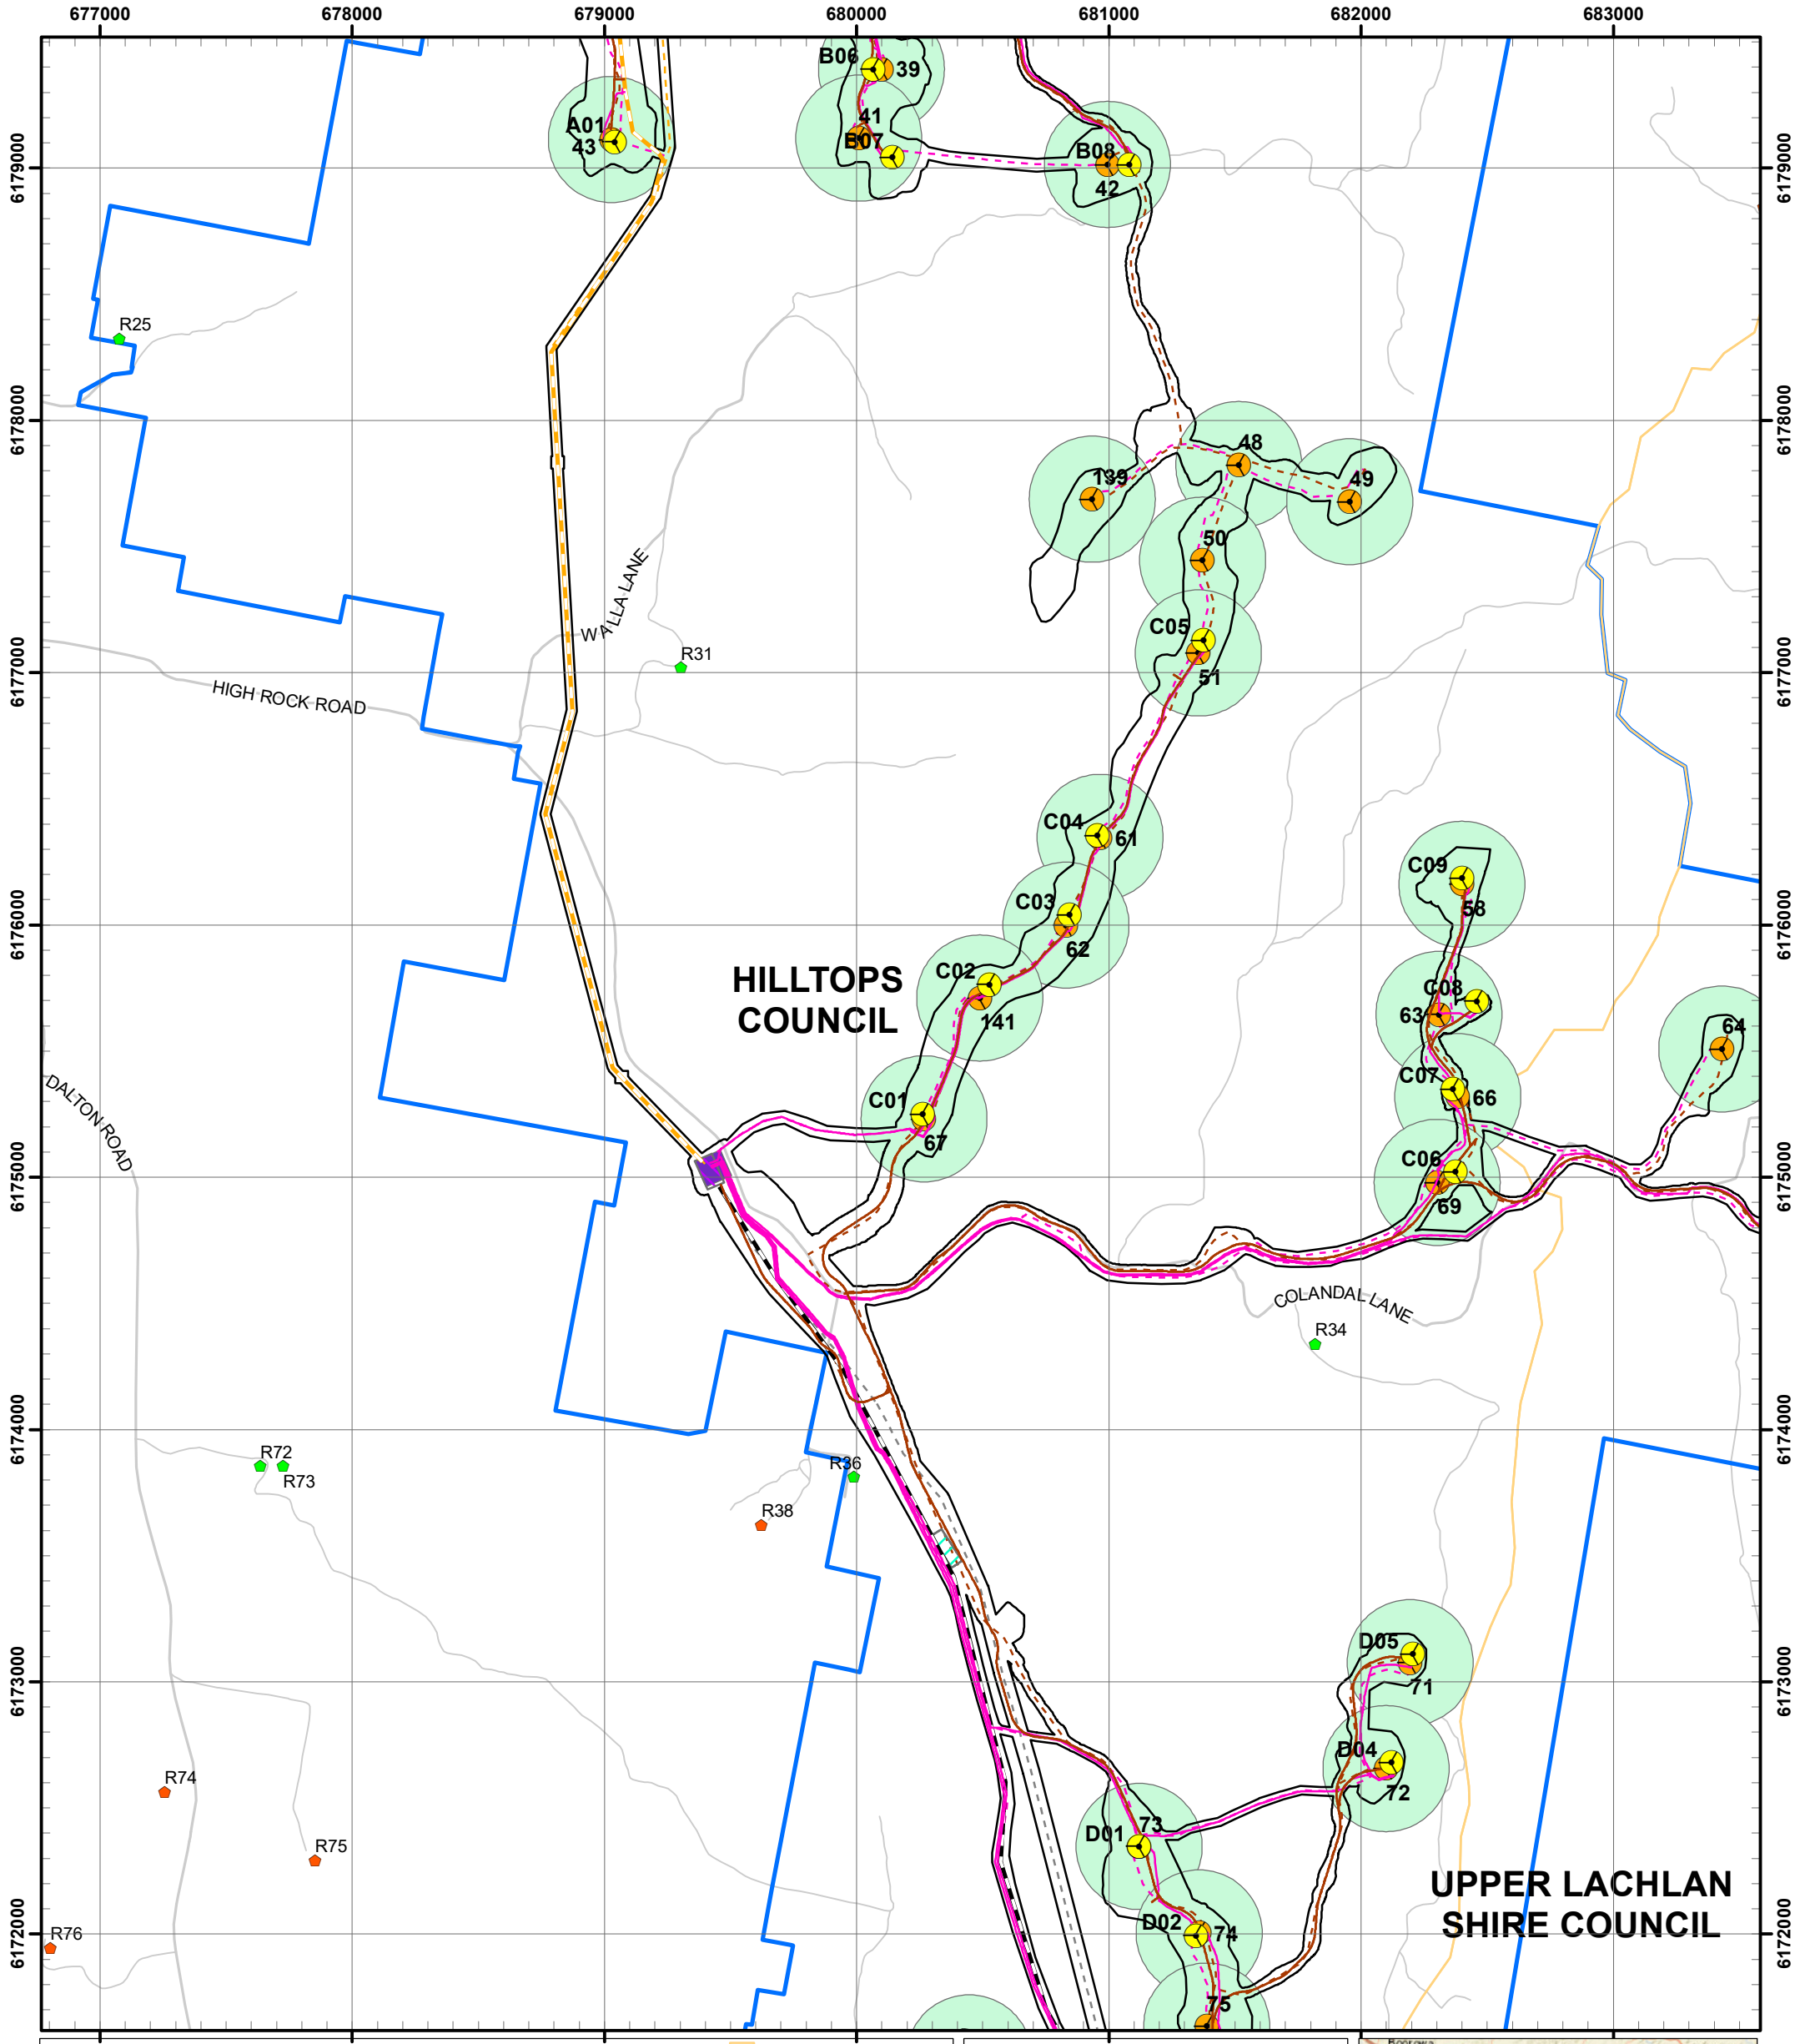

Document Path: G:\GIS\Project Data\Development\NSW\RyePark\Maps\Working\RPWF_ALi64C_Infrastructure Changes_20211001.mxd

Rye Park Wind Farm

Infrastructure Changes

renewables

682000 683000 684000 685000 686000

6178000 6177000 6176000 6175000 6174000 6173000 6172000

HILLTOPS COUNCIL

UPPER LACHLAN SHIRE COUNCIL

MARYVALE ROAD

KIOWARRAH ROAD

COLANDAL LANE

R28 R112 R34

48 49 50 51 C09 58 C08 63 64 C07 66 C06 69 E03 65 68 E02 E01 146 147 148 D05 71 D04 72 74

Final Pre-Construction Layout

- Wind Turbine Layout
- Permanent Met Masts
- Transmission Line (33kV)
- Transmission Line (330kV)
- Underground Cable (33kV)
- Access Tracks
- Connection Substation
- Collector Substation
- O&M Facility
- Temporary Construction Compounds
- Temporary Batch Plants
- Temporary Laydown Areas

Approved Project

- Wind Turbine Layout
- Micro-siting Areas
- Permanent Met Masts
- Transmission Line (33kV)
- Transmission Line (Up to 330kV)
- Underground Cable (33kV)
- Access Tracks
- Collector Substation
- Connection Substation
- O&M Facilities
- Temporary Construction Compounds
- Temporary Batch Plants
- Temporary Laydown Areas
- Development Corridor
- Development Corridor – Permanent Met Masts

- Local Government Area
- Transgrid Transmission Line (330kV)
- Project Boundary


N

Date: 01/10/2021
Version: C

0 1,

Meters

GDA 1994 MGA Zone 55
1:20,000

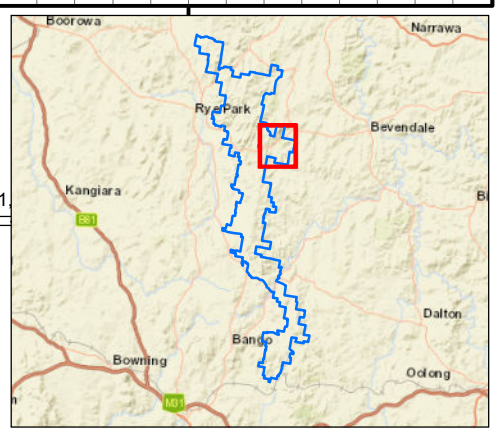

Document Path: G:\GIS\Project Data\Development\NSW\RyePark\Maps\Working\RPWF_ALi64C_Infrastructure Changes_20211001.mxd

Rye Park Wind Farm

Infrastructure Changes

renewables

679000 680000 681000 682000 683000 684000

6173000 6172000 6171000 6170000 6169000 6168000

R36 R38

HILLTOPS COUNCIL

UPPER LACHLAN SHIRE COUNCIL

D05 71 D04 72 D01 73 D02 74 75 D03 76 78 79 D06 150 D07 80 D08 82 D09 83 143

R80 FLAKNEY CREEK ROAD PUDMAN CREEK ROAD R41 R42

Final Pre-Construction Layout
- Wind Turbine Layout
- Permanent Met Masts
- Transmission Line (33kV)
- Transmission Line (330kV)
- Underground Cable (33kV)
- Access Tracks
- Connection Substation
- Collector Substation
- O&M Facility
- Temporary Construction Compounds
- Temporary Batch Plants
- Temporary Laydown Areas

Approved Project
- Wind Turbine Layout
- Micro-siting Areas
- Permanent Met Masts
- Transmission Line (33kV)
- Transmission Line (Up to 330kV)
- Underground Cable (33kV)
- Access Tracks
- Collector Substation
- Connection Substation
- O&M Facilities
- Temporary Construction Compounds
- Temporary Batch Plants
- Temporary Laydown Areas
- Development Corridor
- Development Corridor – Permanent Met Masts

- Local Government Area
- Transgrid Transmission Line (330kV)
- Project Boundary


N

Date: 01/10/2021
Version: C

0 1,

Meters

GDA 1994 MGA Zone 55
1:20,000

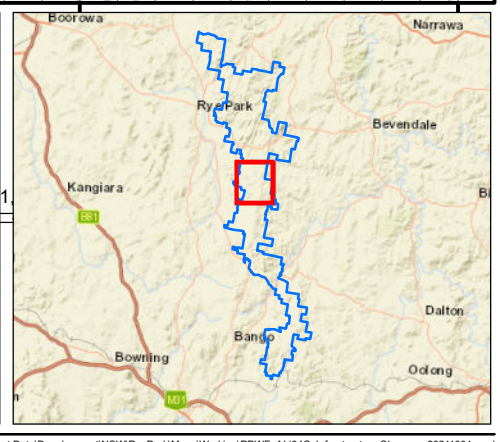

Document Path: G:\GIS\Project Data\Development\NSW\RyePark\Maps\Working\RPWF_ALi64C_Infrastructure Changes_20211001.mxd

Rye Park Wind Farm

Infrastructure Changes

renewables

679000 680000 681000 682000 683000 684000

6169000 6168000 6167000 6166000 6165000 6164000

FLAKNEY CREEK ROAD

PUDMAN CREEK ROAD

RYE PARK ROAD

R80 R41 R42 R44 R45 R46 R170

83 143 E04 84 85 E05 E06 86 E07 87

HILLTOPS COUNCIL

UPPER LACHLAN SHIRE COUNCIL

Final Pre-Construction Layout

- Wind Turbine Layout
- Permanent Met Masts
- Transmission Line (33kV)
- Transmission Line (330kV)
- Underground Cable (33kV)
- Access Tracks
- Connection Substation
- Collector Substation
- O&M Facility
- Temporary Construction Compounds
- Temporary Batch Plants
- Temporary Laydown Areas

Approved Project

- Wind Turbine Layout
- Micro-siting Areas
- Permanent Met Masts
- Transmission Line (33kV)
- Transmission Line (Up to 330kV)
- Underground Cable (33kV)
- Access Tracks
- Collector Substation
- Connection Substation
- O&M Facilities
- Temporary Construction Compounds
- Temporary Batch Plants
- Temporary Laydown Areas
- Development Corridor
- Development Corridor – Permanent Met Masts

- Local Government Area
- Transgrid Transmission Line (330kV)
- Project Boundary


N

Date: 01/10/2021
Version: C

0 1,

Meters

GDA 1994 MGA Zone 55
1:20,000

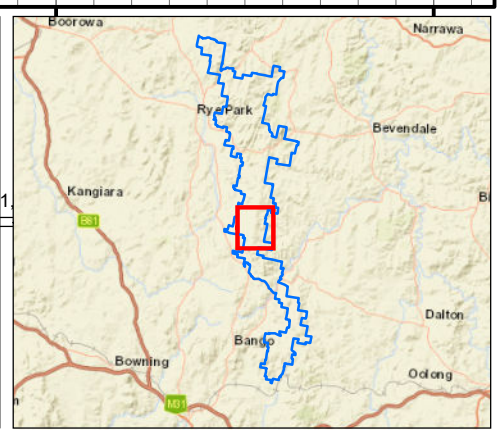

Document Path: G:\GIS\Project Data\Development\NSW\RyePark\Maps\Working\RPWF_ALi64C_Infrastructure Changes_20211001.mxd

Rye Park Wind Farm

Infrastructure Changes

renewables

680000 681000 682000 683000 684000

6164000 6163000 6162000 6161000 6160000 6159000

HILLTOPS COUNCIL

UPPER LACHLAN SHIRE COUNCIL

R46 R48 R47 R49 R50 R51 R324 R85 R53 R86 R52 R68 R66 R67

RYE PARK ROAD

COOKS HILL ROAD

BLAKNEY CREEK NORTH ROAD

Final Pre-Construction Layout
- Wind Turbine Layout
- Permanent Met Masts
- Transmission Line (33kV)
- Transmission Line (330kV)
- Underground Cable (33kV)
- Access Tracks
- Connection Substation
- Collector Substation
- O&M Facility
- Temporary Construction Compounds
- Temporary Batch Plants
- Temporary Laydown Areas

Approved Project
- Wind Turbine Layout
- Micro-siting Areas
- Permanent Met Masts
- Transmission Line (33kV)
- Transmission Line (Up to 330kV)
- Underground Cable (33kV)
- Access Tracks
- Collector Substation
- Connection Substation
- O&M Facilities
- Temporary Construction Compounds
- Temporary Batch Plants
- Temporary Laydown Areas
- Development Corridor
- Development Corridor – Permanent Met Masts


- Local Government Area
- Transgrid Transmission Line (330kV)
- Project Boundary

N

Date: 01/10/2021
Version: C

0 Meters

GDA 1994 MGA Zone 55
1:20,000

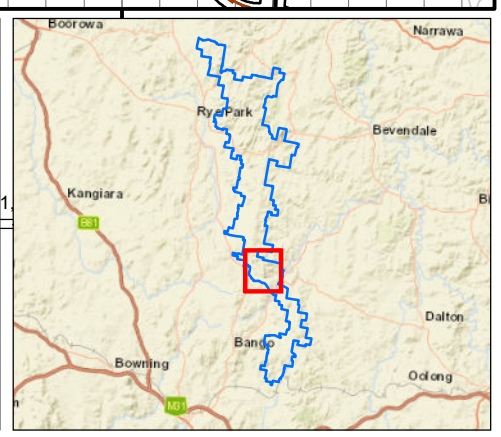

Document Path: G:\GIS\Project Data\Development\NSW\RyePark\Maps\Working\RPWF_ALI64C_Infrastructure Changes_20211001.mxd

Rye Park Wind Farm

Infrastructure Changes

renewables

683000 684000 685000 686000 687000 688000

6158000 6157000 6156000 6155000 6154000 6153000

R315

UPPER LACHLAN SHIRE COUNCIL

YASS VALLEY COUNCIL

R54

MIDGEE FIRETRAIL

BROADWAY FIRETRAIL

R101

G05

145

STINK POT ROAD

R56

F05 119

G03 120

Final Pre-Construction Layout
- Wind Turbine Layout
- Permanent Met Masts
- Transmission Line (33kV)
- Transmission Line (330kV)
- Underground Cable (33kV)
- Access Tracks
- Connection Substation
- Collector Substation
- O&M Facility
- Temporary Construction Compounds
- Temporary Batch Plants
- Temporary Laydown Areas

Approved Project
- Wind Turbine Layout
- Micro-siting Areas
- Permanent Met Masts
- Transmission Line (33kV)
- Transmission Line (Up to 330kV)
- Underground Cable (33kV)
- Access Tracks
- Collector Substation
- Connection Substation
- O&M Facilities
- Temporary Construction Compounds
- Temporary Batch Plants
- Temporary Laydown Areas
- Development Corridor
- Development Corridor – Permanent Met Masts

- Local Government Area
- Transgrid Transmission Line (330kV)
- Project Boundary


N

Date: 01/10/2021
Version: C

0 1,

Meters

GDA 1994 MGA Zone 55
1:20,000

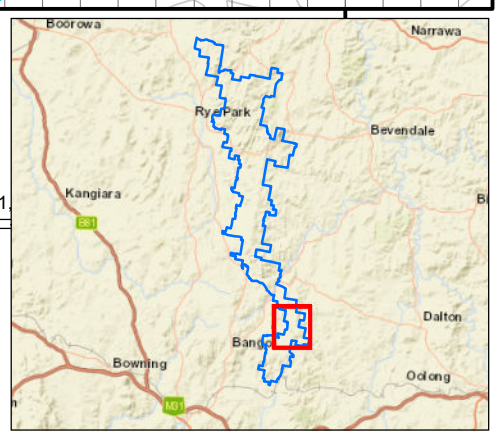

Document Path: G:\GIS\Project Data\Development\NSW\RyePark\Maps\Working\RPWF_ALi64C_Infrastructure Changes_20211001.mxd

Rye Park Wind Farm

Infrastructure Changes

renewables

682000 683000 684000 685000 686000

6155000 6154000 6153000 6152000 6151000 6150000 6149000

YASS VALLEY COUNCIL

UPPER LACHLAN SHIRE COUNCIL

MIDGEE FIRETRAIL

BUSHS ROAD

COOLALIE ROAD

G05 145

G03 120

G02 142

G04 124

G01 125

F05 119

F04 122

F06 127

F01 128

F07 129

F02 130

F03 131

R56 R59 R60 R61 R63

Final Pre-Construction Layout
- Wind Turbine Layout
- Permanent Met Masts
- Transmission Line (33kV)
- Transmission Line (330kV)
- Underground Cable (33kV)
- Access Tracks
- Connection Substation
- Collector Substation
- O&M Facility
- Temporary Construction Compounds
- Temporary Batch Plants
- Temporary Laydown Areas

Approved Project
- Wind Turbine Layout
- Micro-siting Areas
- Permanent Met Masts
- Transmission Line (33kV)
- Transmission Line (Up to 330kV)
- Underground Cable (33kV)
- Access Tracks
- Collector Substation
- Connection Substation
- O&M Facilities
- Temporary Construction Compounds
- Temporary Batch Plants
- Temporary Laydown Areas
- Development Corridor
- Development Corridor – Permanent Met Masts


- Local Government Area
- Transgrid Transmission Line (330kV)
- Project Boundary

N

Date: 01/10/2021
Version: C

0 1,
Meters

GDA 1994 MGA Zone 55
1:20,000

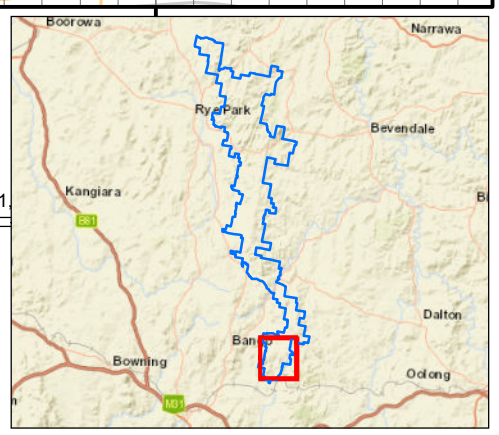

Document Path: G:\GIS\Project Data\Development\NSW\RyePark\Maps\Working\RPWF_ALi64C_Infrastructure Changes_20211001.mxd

Rye Park Wind Farm

Infrastructure Changes

renewables

Pre-Construction Final Layout – Wind Turbine GPS Coordinates

October 2021

Indicative Wind Turbine ID	Final Project Wind Turbine ID	Indicative Wind Turbine Coordinates		Pre-Construction Final Wind Turbine Coordinates [1]		Change (m)[2]
		Easting	Northing	Easting	Northing	
43	A01	679027	6179114	679040	6179105	16
25	A02	679389	6181591	679379	6181571	22
22	A03	679549	6181989	679540	6181894	95
18	A04	678502	6182471	678360	6182447	144
12	A05	677322	6183750	677289	6183722	43
11	A06	677266	6184203	677265	6184235	32
9	A07	677384	6184591	677385	6184600	9
7	A08	677490	6184967	677470	6184960	21
5	A09	677805	6185279	677801	6185260	19
151	A10	677325	6185689	677290	6185685	35
2	A11	676471	6186291	676495	6186315	34
1	A12	676629	6186672	676611	6186698	32
3	A13	676320	6185897	676370	6185980	97
4	A14	676320	6185509	676330	6185440	70
135	B01	679301	6180383	679445	6180420	149
30	B02	679009	6180754	678960	6180720	60
26	B03	678511	6181575	678555	6181465	118
28	B04	678484	6181184	678470	6180980	204
21	B05	678588	6181965	678475	6181895	133
39	B06	680098	6179394	680065	6179394	33
41	B07	680008	6179119	680142	6179044	154
42	B08	680994	6179015	681082	6179015	88
31	B09	680367	6180463	680380	6180365	99
36	B10	680242	6180109	680225	6180063	49
138	B11	680607	6181022	680585	6181020	22
137	B12	680652	6181414	680638	6181420	15
136	B13	680809	6181821	680765	6181800	49
20	B14	681054	6182312	681090	6182370	68
17	B15	681368	6182678	681380	6182700	25

[1] Note that the layout will continue to be refined through construction stages, including micro-siting of the wind turbines from the 'indicative coordinates', as permitted under the conditions of the Development Consent and EPBC Approval. Prior to the commencement of operations, the Approval Holder will submit to the Minister completed layout plans (including updated GPS coordinates) prepared in accordance with Condition 15 of the EPBC Approval and Schedule 5 Condition 6 of the Development Consent.

[2] Changes to the wind turbine locations have been rounded to the nearest metre.

Indicative Wind Turbine ID	Final Project Wind Turbine ID	Indicative Wind Turbine Coordinates		Pre-Construction Final Wind Turbine Coordinates [1]		Change (m) [2]
		Easting	Northing	Easting	Northing	
67	C01	680267	6175231	680261	6175250	20
141	C02	680488	6175710	680527	6175765	67
62	C03	680830	6175999	680844	6176040	43
61	C04	680965	6176347	680955	6176355	13
51	C05	681355	6177078	681375	6177130	56
69	C06	682302	6174979	682375	6175020	84
66	C07	682384	6175319	682365	6175350	36
63	C08	682309	6175645	682460	6175698	160
58	C09	682400	6176161	682400	6176185	24
73	D01	681120	6172346	681120	6172346	0
74	D02	681358	6172003	681345	6171994	16
75	D03	681388	6171634	681448	6171468	177
72	D04	682099	6172655	682120	6172680	33
71	D05	682195	6173075	682205	6173110	36
150	D06	682052	6170803	681860	6170800	192
80	D07	682014	6170267	682120	6170260	106
82	D08	682004	6169806	681992	6169788	22
83	D09	681810	6169398	681780	6169460	69
146	E01	684178	6174388	684201	6174386	23
68	E02	684506	6175044	684460	6174990	71
65	E03	684812	6175374	684795	6175380	18
84	E04	681373	6167591	681360	6167605	19
85	E05	681917	6167300	681730	6167265	190
86	E06	681730	6166773	681575	6166735	160
87	E07	681536	6166404	681417	6166408	119
128	F01	683138	6151393	683180	6151470	88
130	F02	683127	6151016	683140	6151140	125
131	F03	683001	6150684	683135	6150810	184
122	F04	683572	6152343	683575	6152362	19
119	F05	683654	6152722	683634	6152708	24
127	F06	684307	6151723	684325	6151700	29
129	F07	684402	6151298	684270	6151305	132
125	G01	684396	6152175	684380	6152150	30
142	G02	684592	6152523	684565	6152465	64
120	G03	684987	6152789	684925	6152745	76
124	G04	685103	6152217	685135	6152262	55
145	G05	686104	6154215	686105	6154240	25