



ISG
E 318250
N 1249200

◆ ELECTRICITY PIT	⊕ SEWER MANHOLE	— E —	UNDERGROUND ELECTRICITY
◆ ELECTRICITY POLE WITH LIGHT	⊕ STOP VALVE	— G —	UNDERGROUND GAS
◆ ELECTRICITY POLE	⊕ STORMWATER GRATE	— E —	OVERHEAD POWER LINES
◆ GAS VALVE	⊕ STORMWATER MANHOLE	— S —	UNDERGROUND SEWER
◆ HYDRANT	⊕ STORMWATER PIT	— W —	UNDERGROUND STORMWATER
◆ LIGHT POLE	⊕ TELECOM PIT	— T —	UNDERGROUND WATER
⊕ MANHOLE (UNSPECIFIED)	⊕ TELECOM PILLAR	— T —	UNDERGROUND TELECOMMUNICATIONS
⊕ POLE (UNSPECIFIED)	⊕ TRAFFIC SIGNAL		
⊕ PIT (UNSPECIFIED)	⊕ WATER VALVE		
⊕ SEWER PIT			

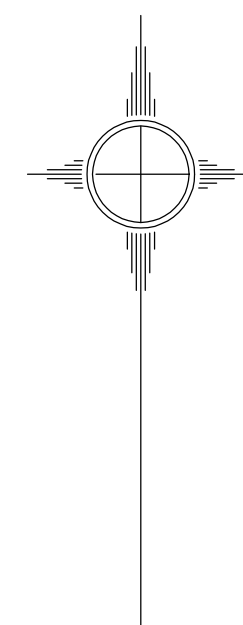

THIS PLAN HAS BEEN CREATED AT A SCALE OF 1:200
AND MAY NOT BE SATISFACTORY FOR OTHER PURPOSES.
THE ACCURACY OF ANY ENLARGEMENT OR OTHER
REPRODUCTION MAY BE LESS THAN THAT OF THE ORIGINAL

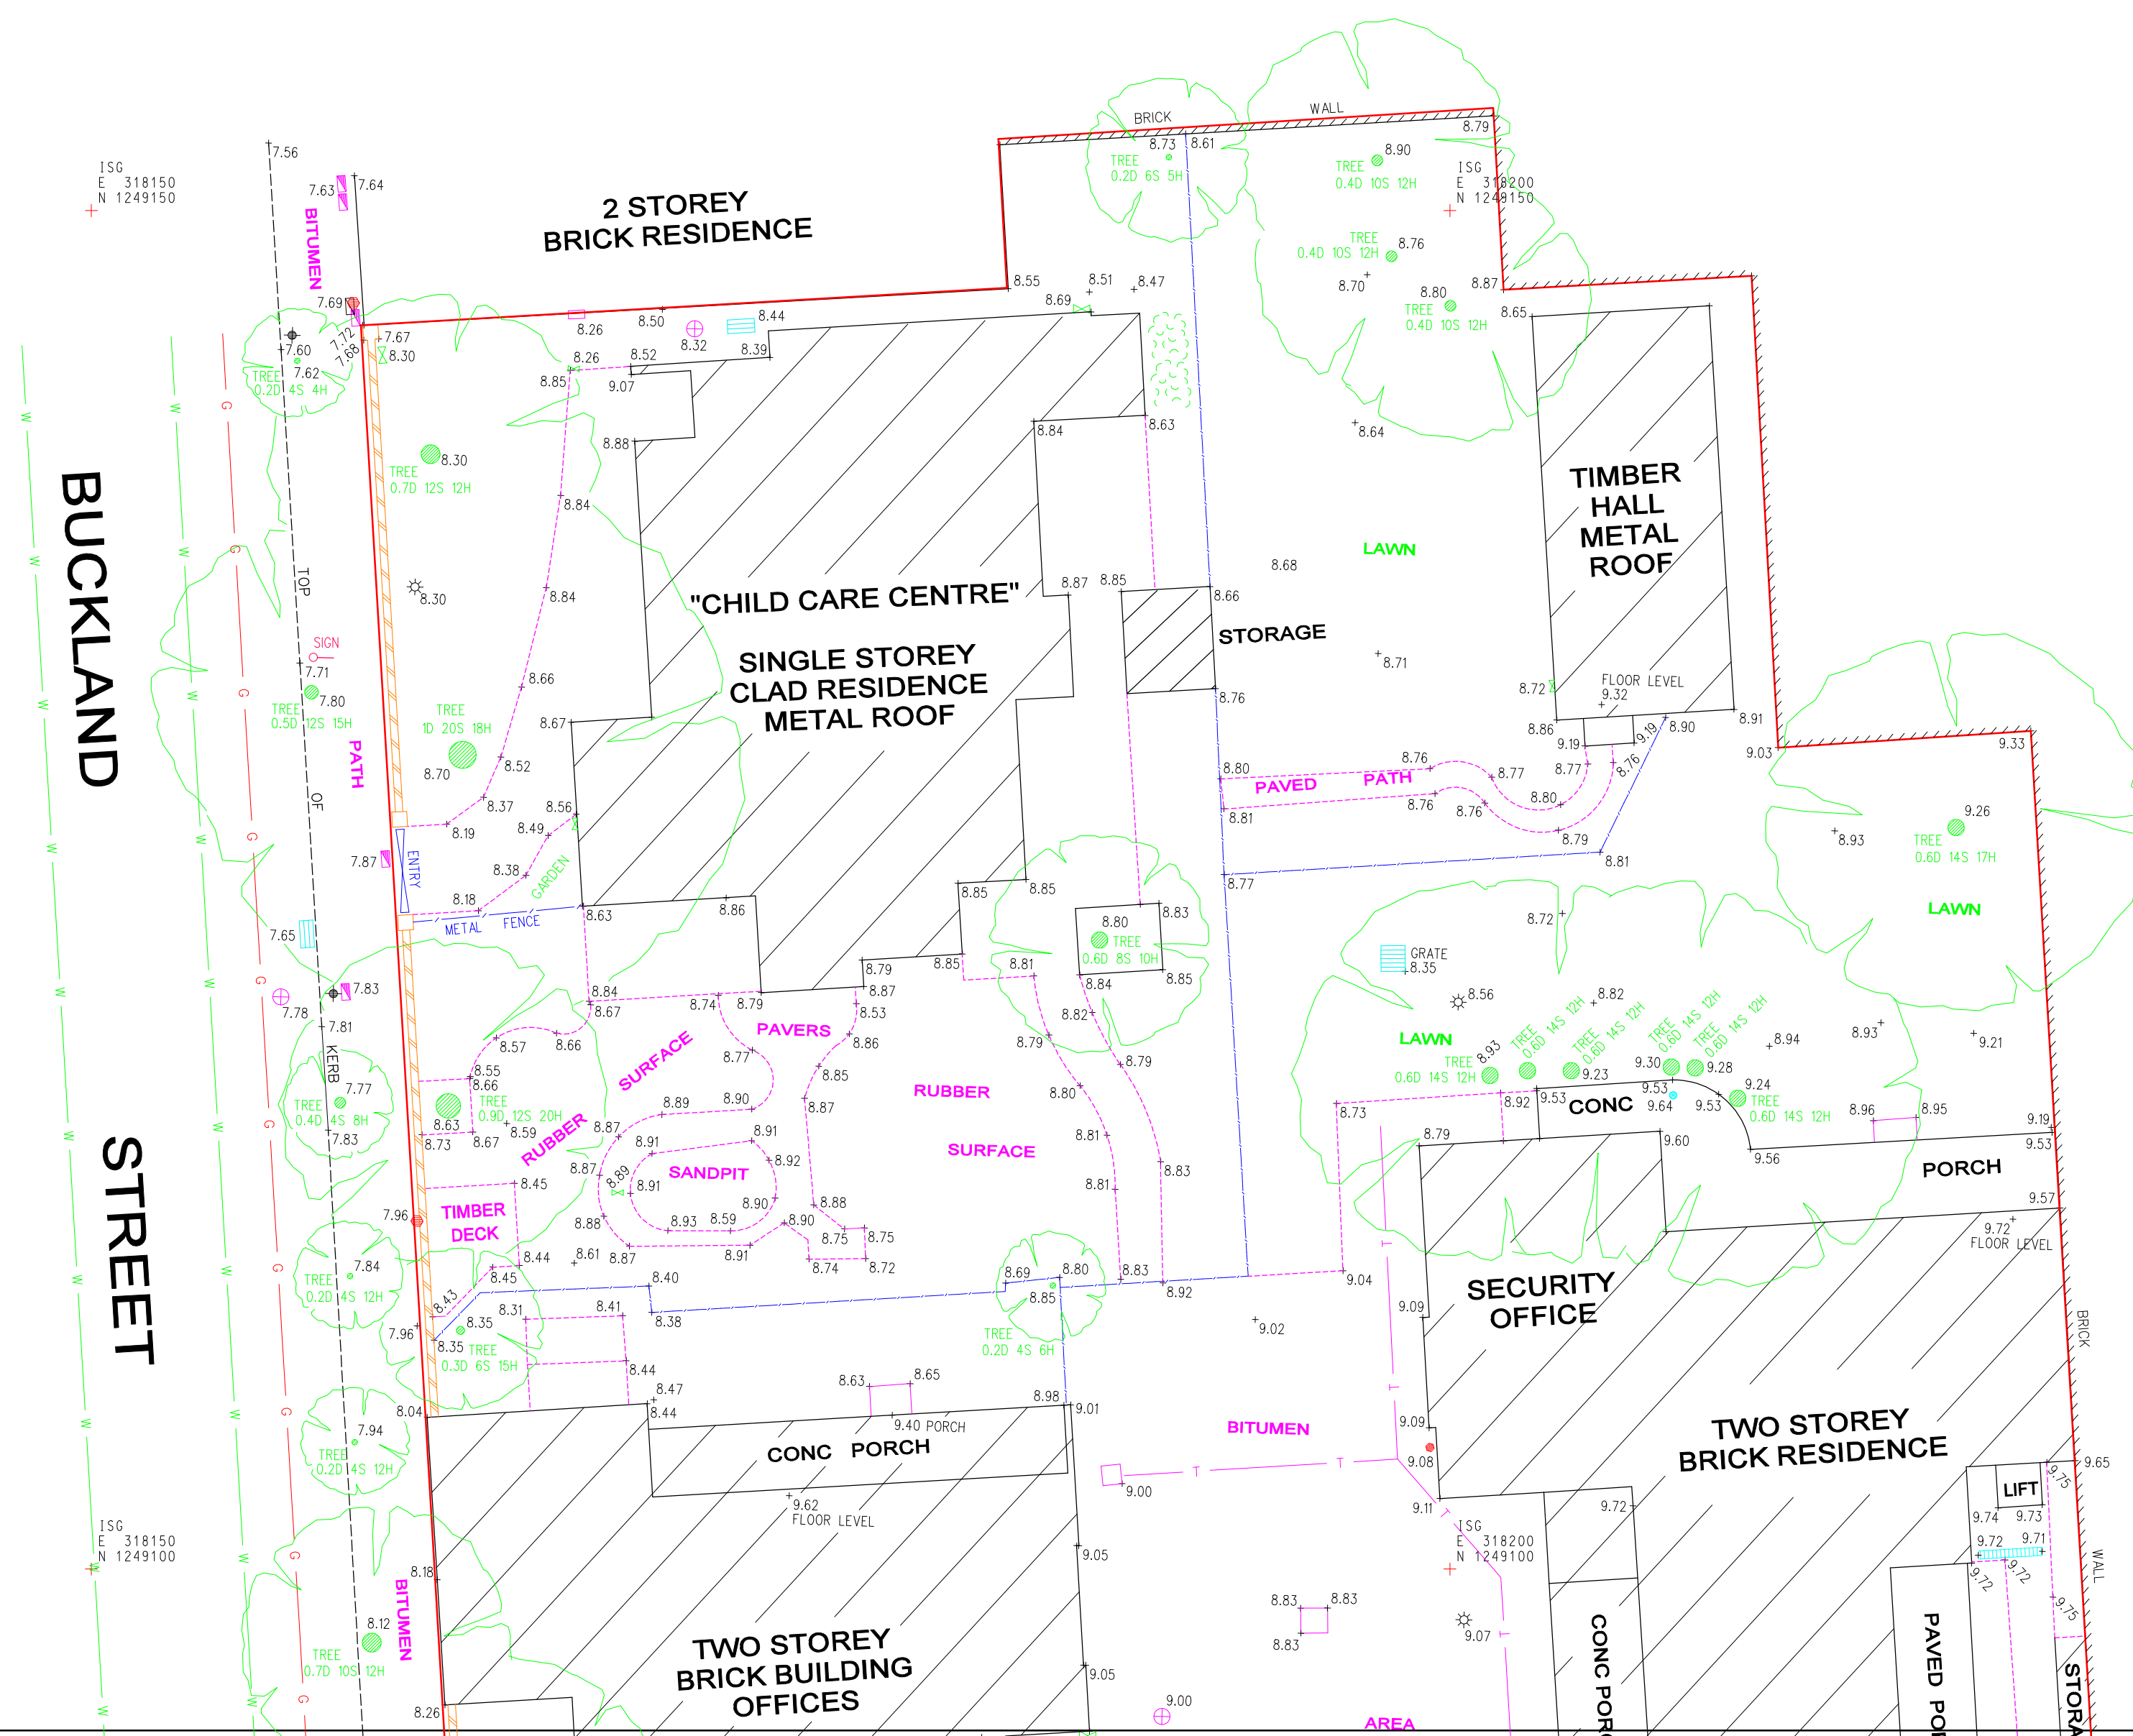

REV.	DATE	AMENDMENTS

**SURVEYORS, TOWN PLANNERS
ROAD & DRAINAGE ENGINEERS
81 YORK STREET, SYDNEY 2000**

PHONE 9262 6800
FAX 9262 6843

SURVEYOR SF	DRAWN SC	CHECKED	APPROVED
----------------	-------------	---------	----------



DATUM : AUSTRALIAN HEIGHT DATUM
CONTOUR INTERVAL : N/A
ORIGIN OF LEVELS : P.M.109010 R.L.9.615 A.H.D

THIS TITLE BLOCK AND NOTES FORM AN INTEGRAL PART OF THE PLAN
AND MUST BE REPRODUCED IN ANY USE, DUPLICATION OR AMENDMENT.

CLIENT
UNIVERSITY OF TECHNOLOGY SYDNEY

LOCALITY **CHIPPENDALE**

L.G.A. SYDNEY

PLAN

BLACKFRIARS CAMPUS

CAD REFERENCE	72875.DGN
---------------	-----------

REFERENCE No. 72875	PLAN No. -	DATE 26/09/2007	SHEET No. 2 OF 2 SHEETS
------------------------	---------------	--------------------	----------------------------