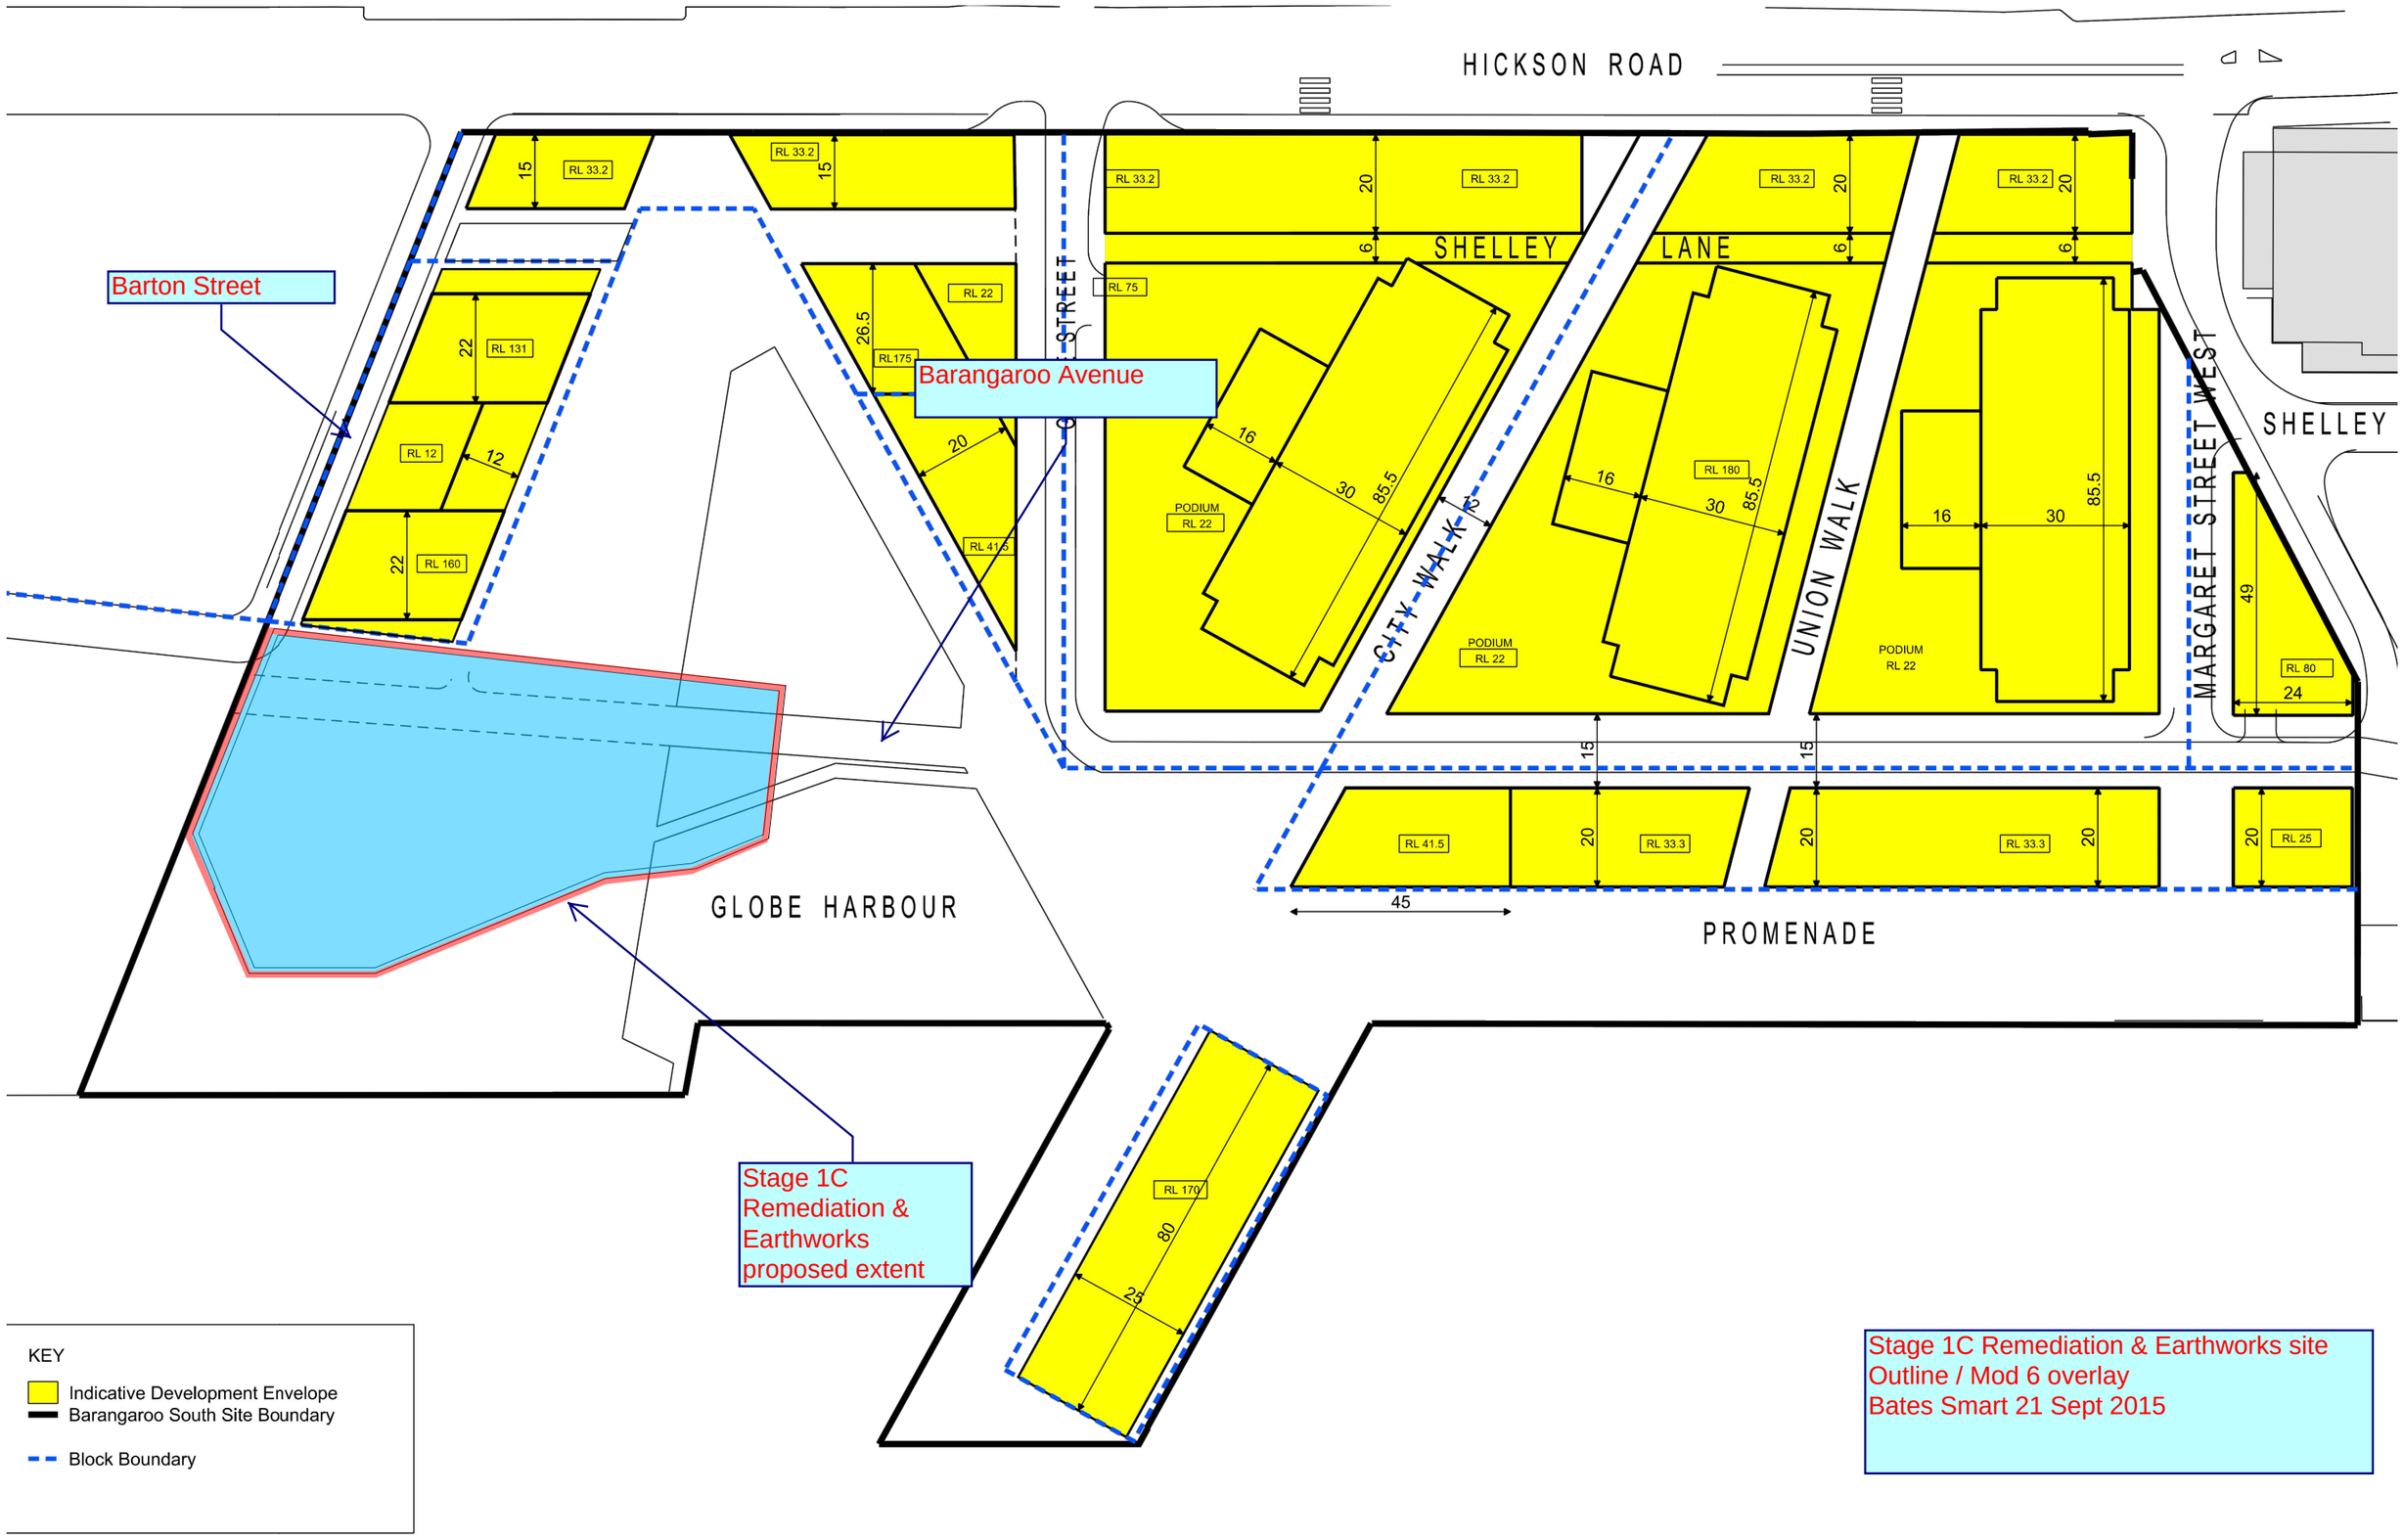

Scale: 1:1250 @ A3

Indicative Maximum Building Height, Location and Dimensions M

Rogers Stirk Harbour + Partners

Urban Design Stateme
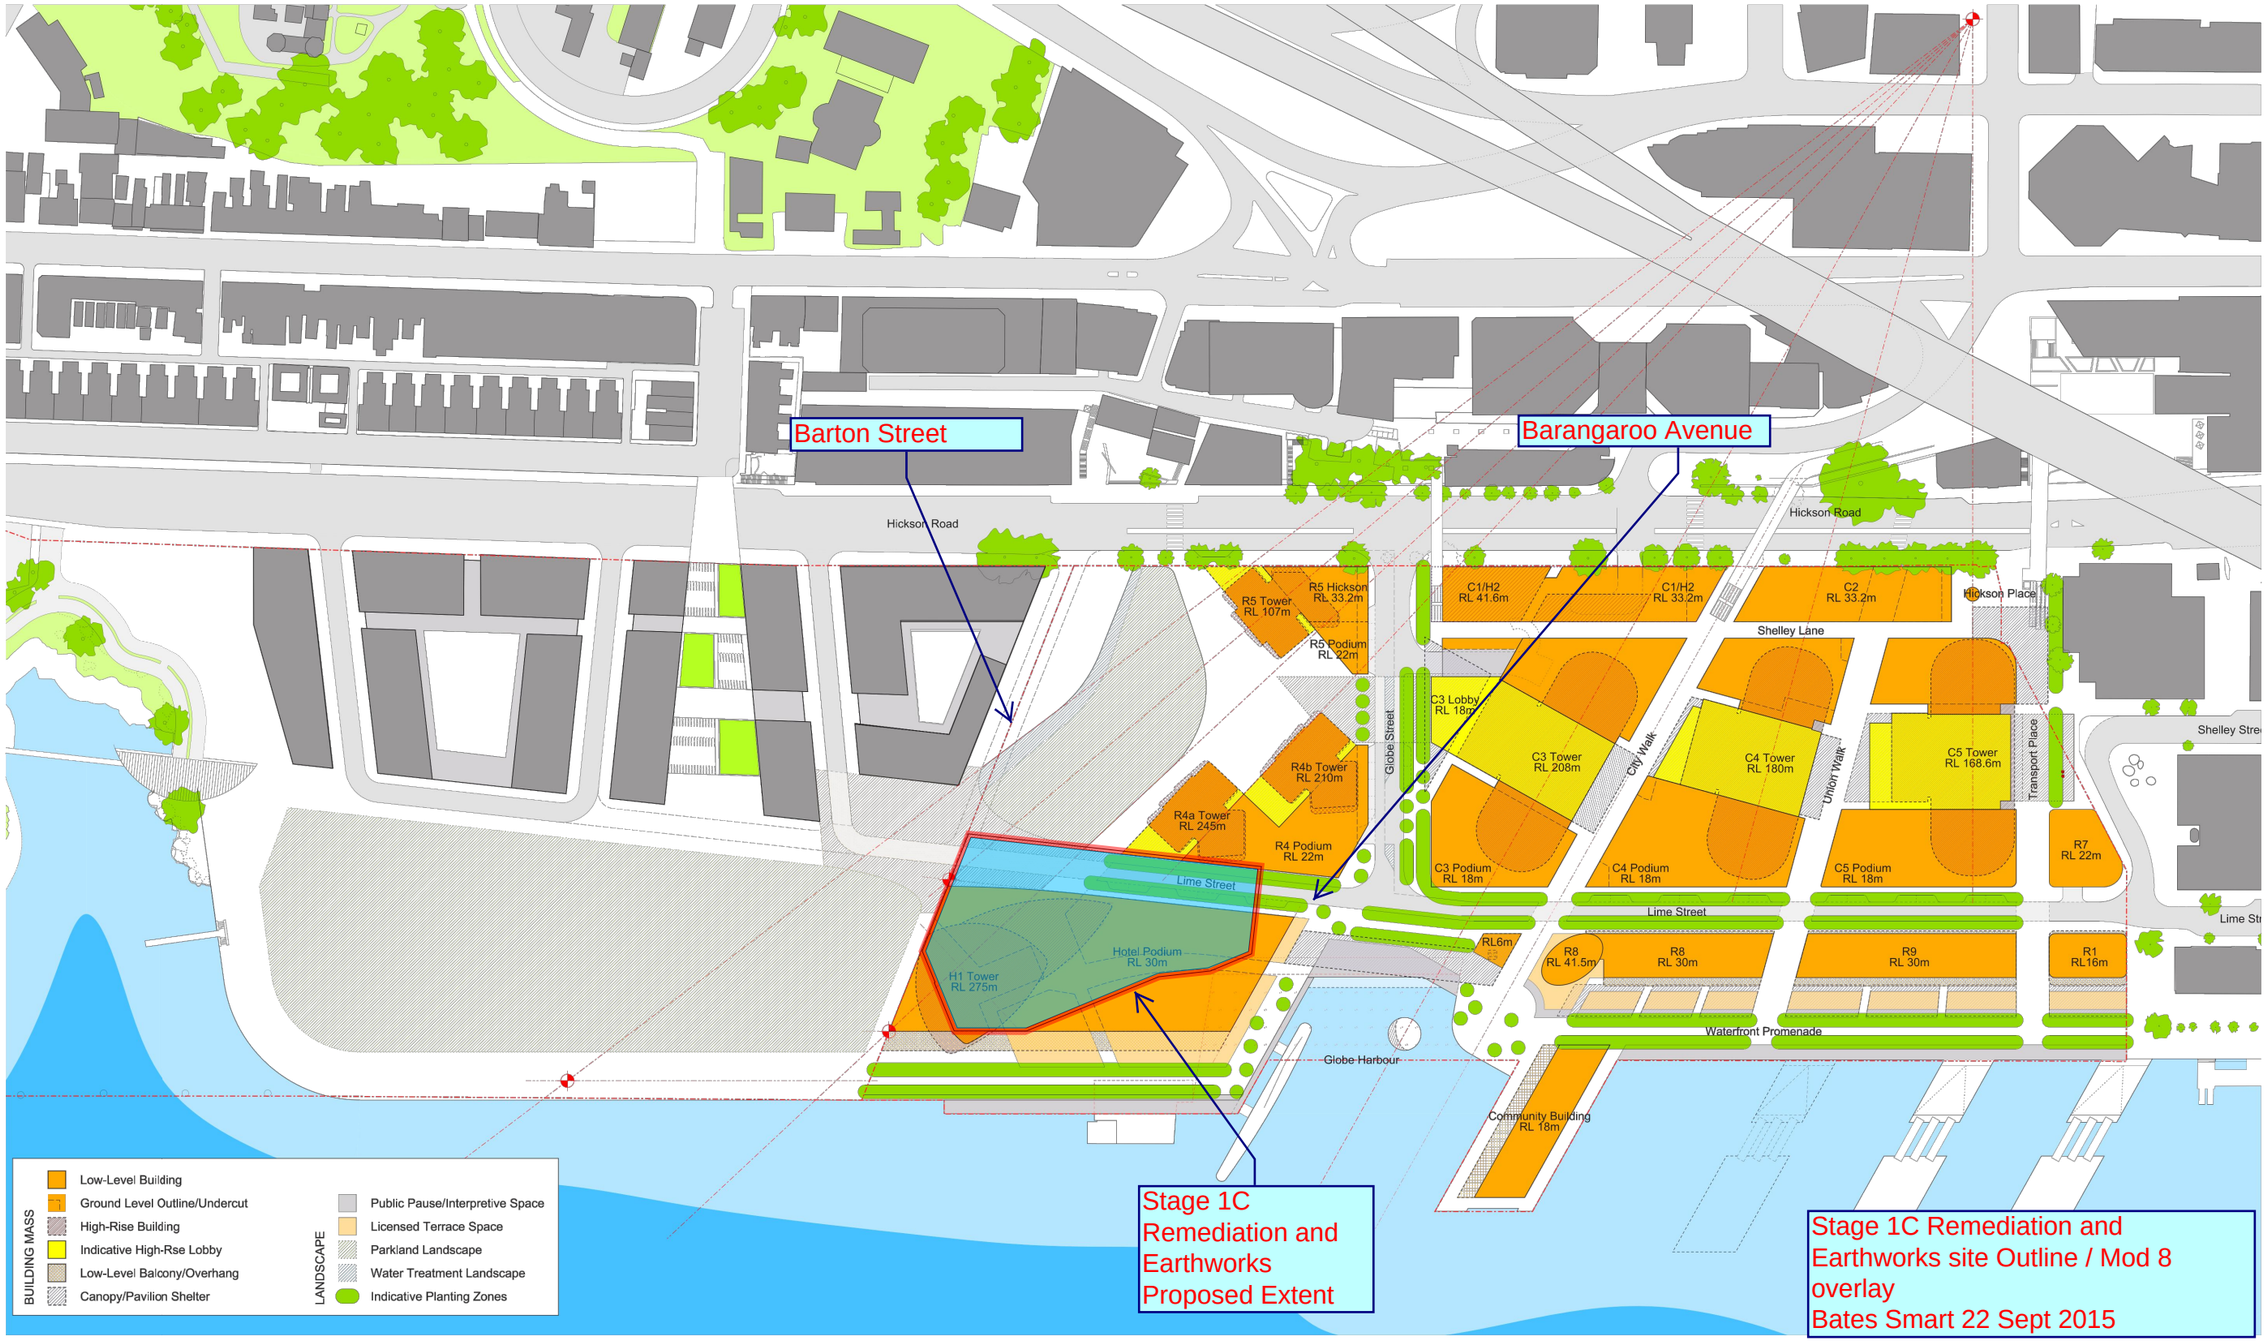
Barangaroo South Masterplan - Indicative Design