


LEGEND:

POTENTIAL SETDOWN FOR DEEP SOIL PLANTING


BOUNDARY LINE

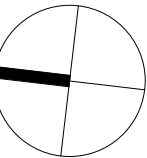

LEGEND:



EDGE FORM TO BE ADDRESSED IN THE FUTURE PUBLIC DOMAIN DEVELOPMENT APPLICATION

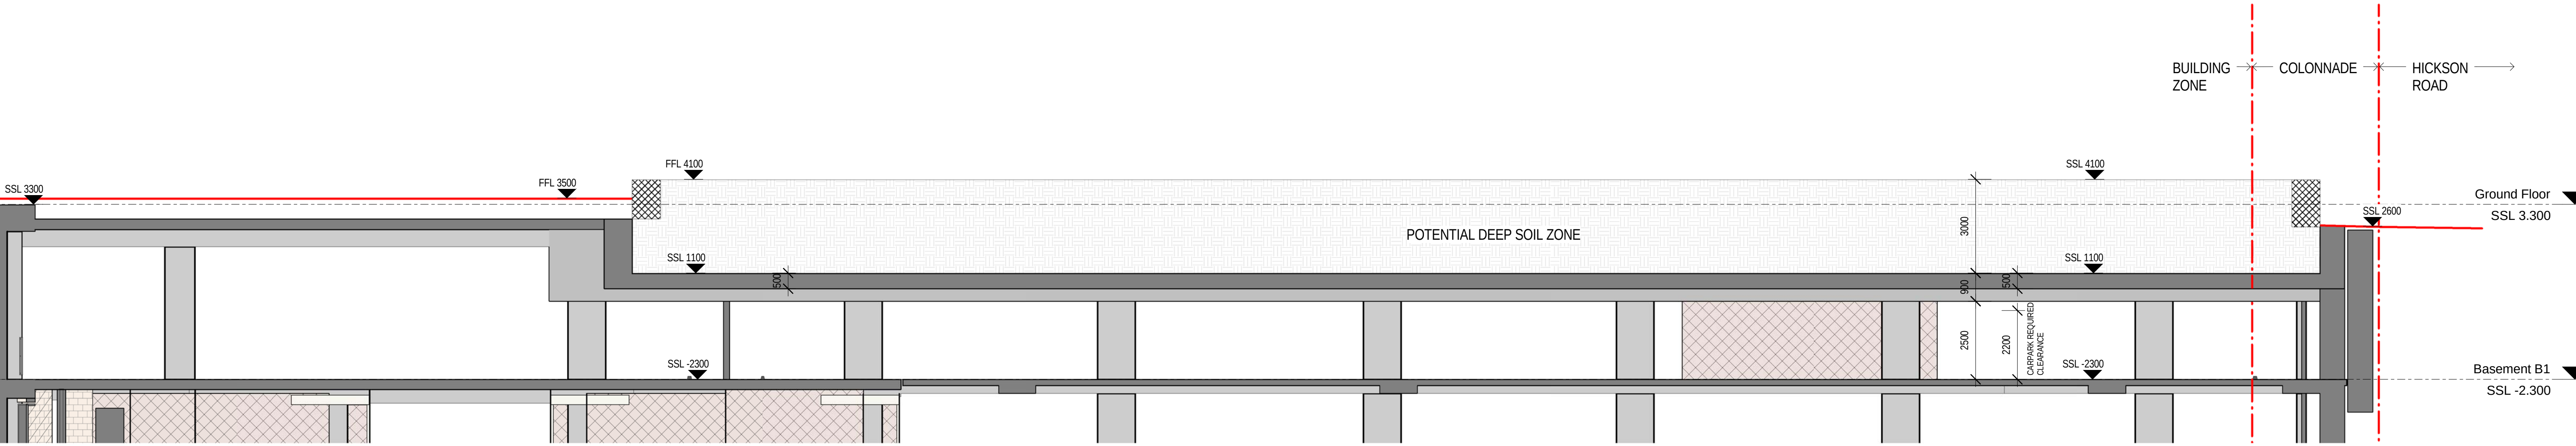

1 POTENTIAL CROSS SECTION OF THE PARKLAND

1 : 100

PRELIMINARY

