


Shadow Coverage	Approx. Area (m ²)
LEP Max	32,897
30% Uplift	8,268
Roof Feature	417
TOTAL	41,582



1 June 21 1pm

- Max LEP Building Shadows
- 30% Uplift Building Shadows
- Roof Feature Shadows (Above Height Plane)
- Surrounding Context Shadows

Shadow Coverage	Approx. Area (m ²)
LEP Max	44,795
30% Uplift	11,070
Roof Feature	555
TOTAL	56,420

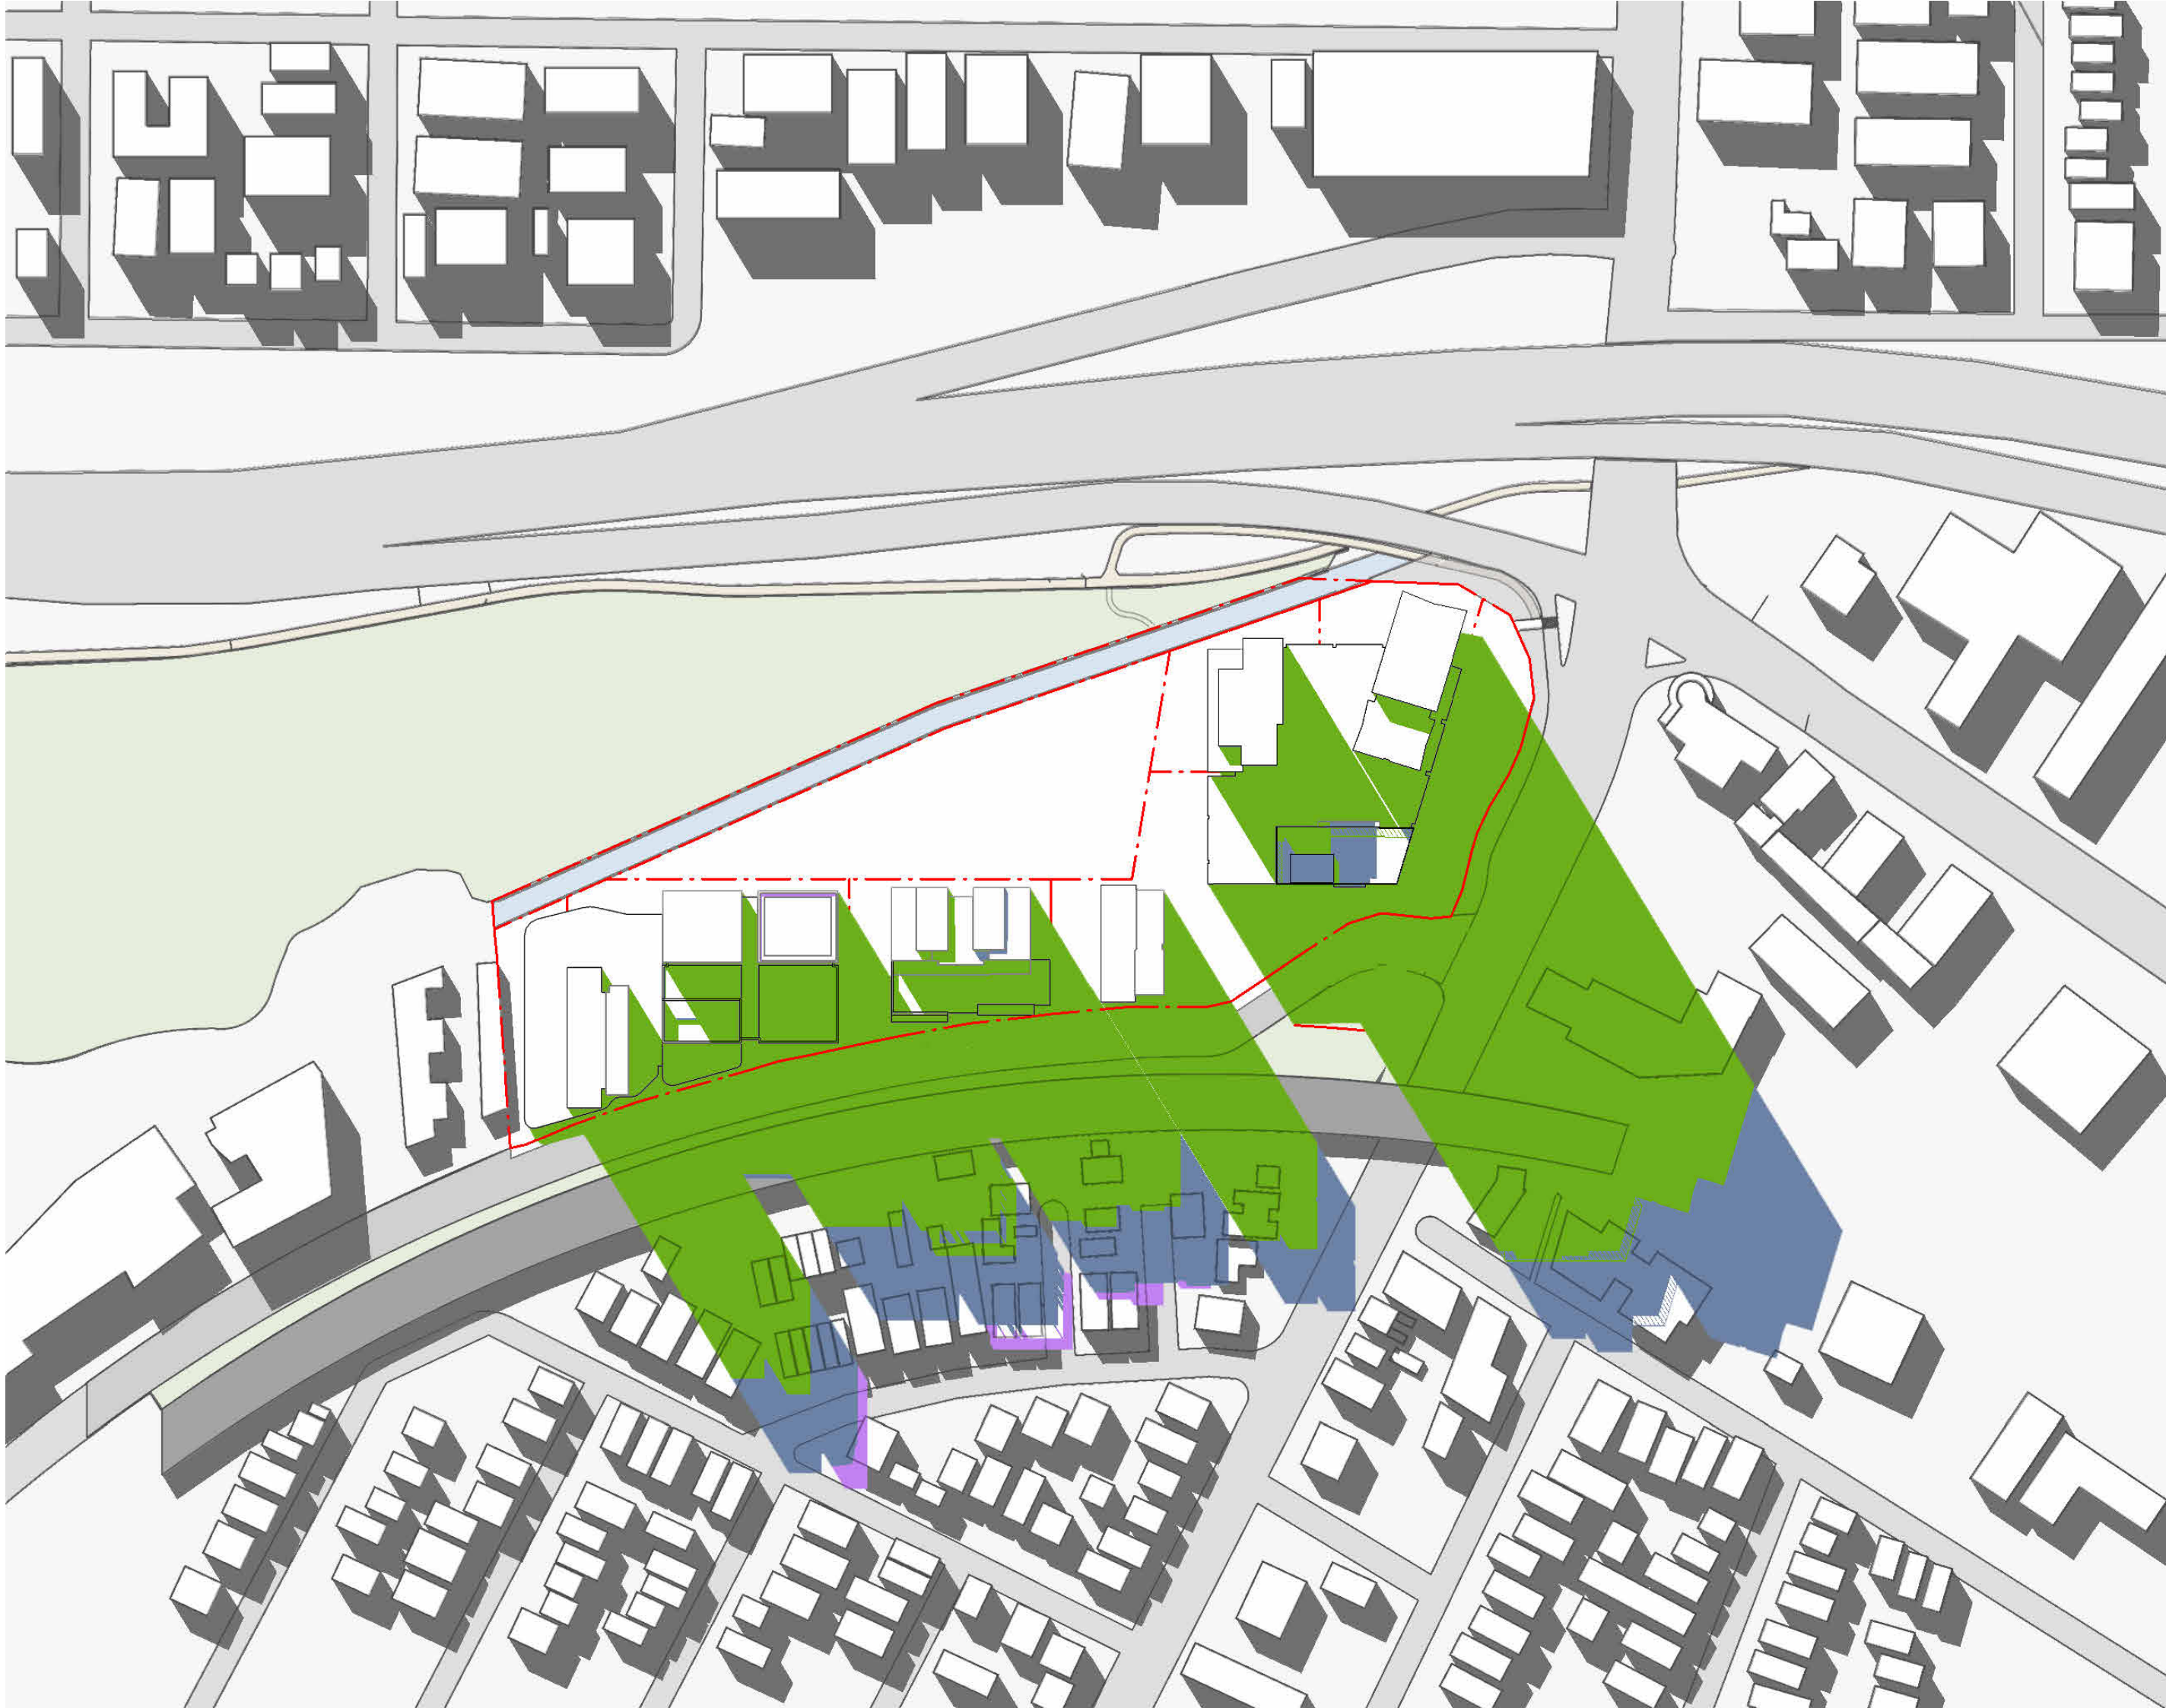

2 June 21 2pm

#	Status	Description	Date	Notes
A		SSDA Submission	08/11/24	Copyright © Woods Bagot 2018 All Rights Reserved No material may be reproduced without prior permission
B		SSDA Submission Update	20/11/24	
C		SSDA Submission Update	13/12/24	
D		SSDA Submission Update	23/01/25	Contractor must verify all dimensions on site before commencing work or preparing shop drawings.

Do not scale drawings.

Project
Crescent Parklands

Client
Tiberius (Holroyd) Pty Ltd (as trustee
for the Holroyd Unit Trust)

Issuer
W-B
WOODS BAGOT

Project number
121784

Size check
25mm

Sheet number
DA -0-8502

Revision
D

Checked
Checker


Approved
Approver

Sheet size
A1

Scale
1:1

Sheet title
Shadow Diagram June 21st 1pm-2pm

Shadow Coverage	Approx. Area (m ²)
LEP Max	65,512
30% Uplift	16,885
Roof Feature	890
TOTAL	83,287

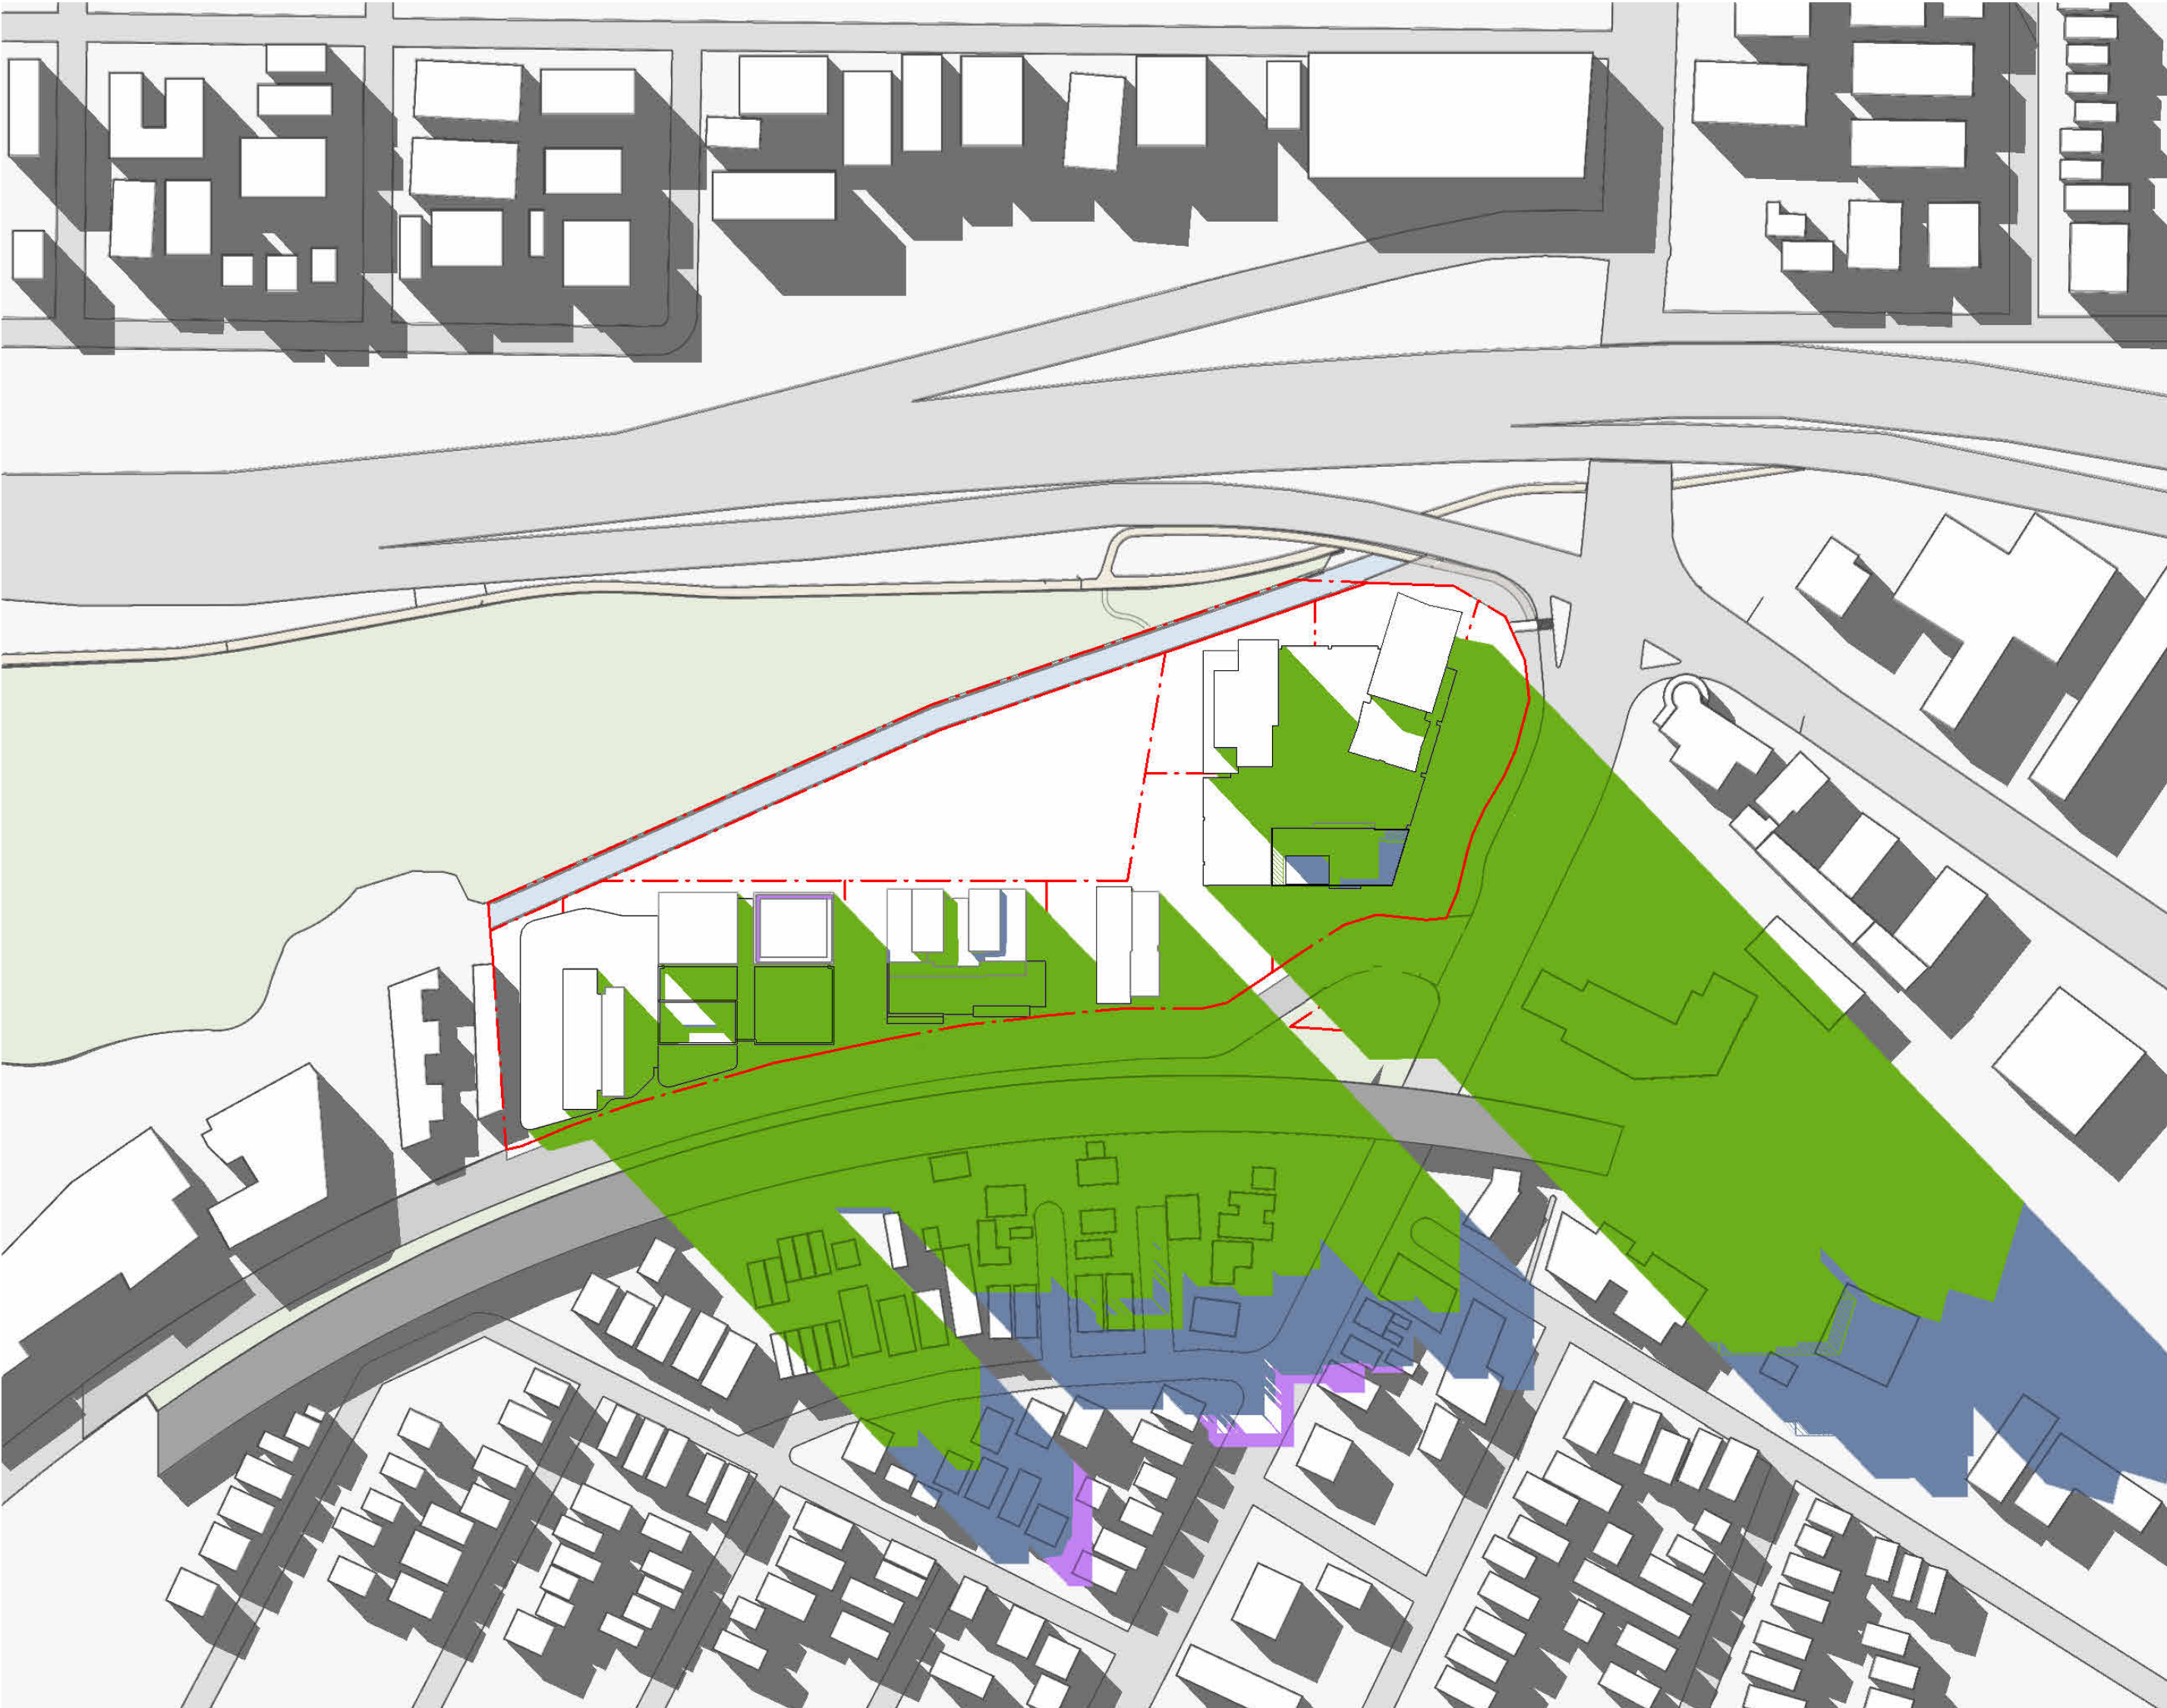

1 June 21 3pm
SCALE 1 : 1

- Max LEP Building Shadows
- 30% Uplift Building Shadows
- Roof Feature Shadows (Above Height Plane)
- Surrounding Context Shadows

Recent revision history			Notes
#	Status	Description	Date
A		SSDA Submission	08/11/24
B		SSDA Submission Update	20/11/24
C		SSDA Submission Update	13/12/24
D		SSDA Submission Update	23/01/25

Copyright © Woods Bagot 2018
All Rights Reserved
No material may be reproduced without prior permission

Contractor must verify all dimensions on site before commencing work or preparing shop drawings.

Do not scale drawings.

Date generated 1/21/2025 2:30:42 PM


Project Crescent Parklands		Issuer W-B WOODS BAGOT		Sheet title Shadow Diagram June 21st 3pm	
Client Tiberius (Holroyd) Pty Ltd (as trustee for the Holroyd Unit Trust)		Project number 121784	Size check 25mm		
Checked Checker	Approved Approver	Sheet size A1	Scale 1 : 1	Sheet number DA -0-8503	Revision D



Recent revision history			Notes
#	Status	Description	Date
A		SSDA Submission	08/11/24
B		SSDA Submission Update	20/11/24
			Copyright © Woods Bagot 2018 All Rights Reserved No material may be reproduced without prior permission Contractor must verify all dimensions on site before commencing work or preparing shop drawings. Do not scale drawings.

Date generated 11/21/2024 7:39:18 PM

Project Crescent Parklands		Issuer W-B WOODS BAGOT		Sheet title Height Plane Overlay - Overall Sheet 1	
Client Tiberius (Holroyd) Pty Ltd (as trustee for the Holroyd Unit Trust)		Project number 121784	Size check 25mm	Sheet number DA -0-8600	Revision B
Checked Checker	Approved Approver	Sheet size A1	Scale Not to Scale	Status For information	

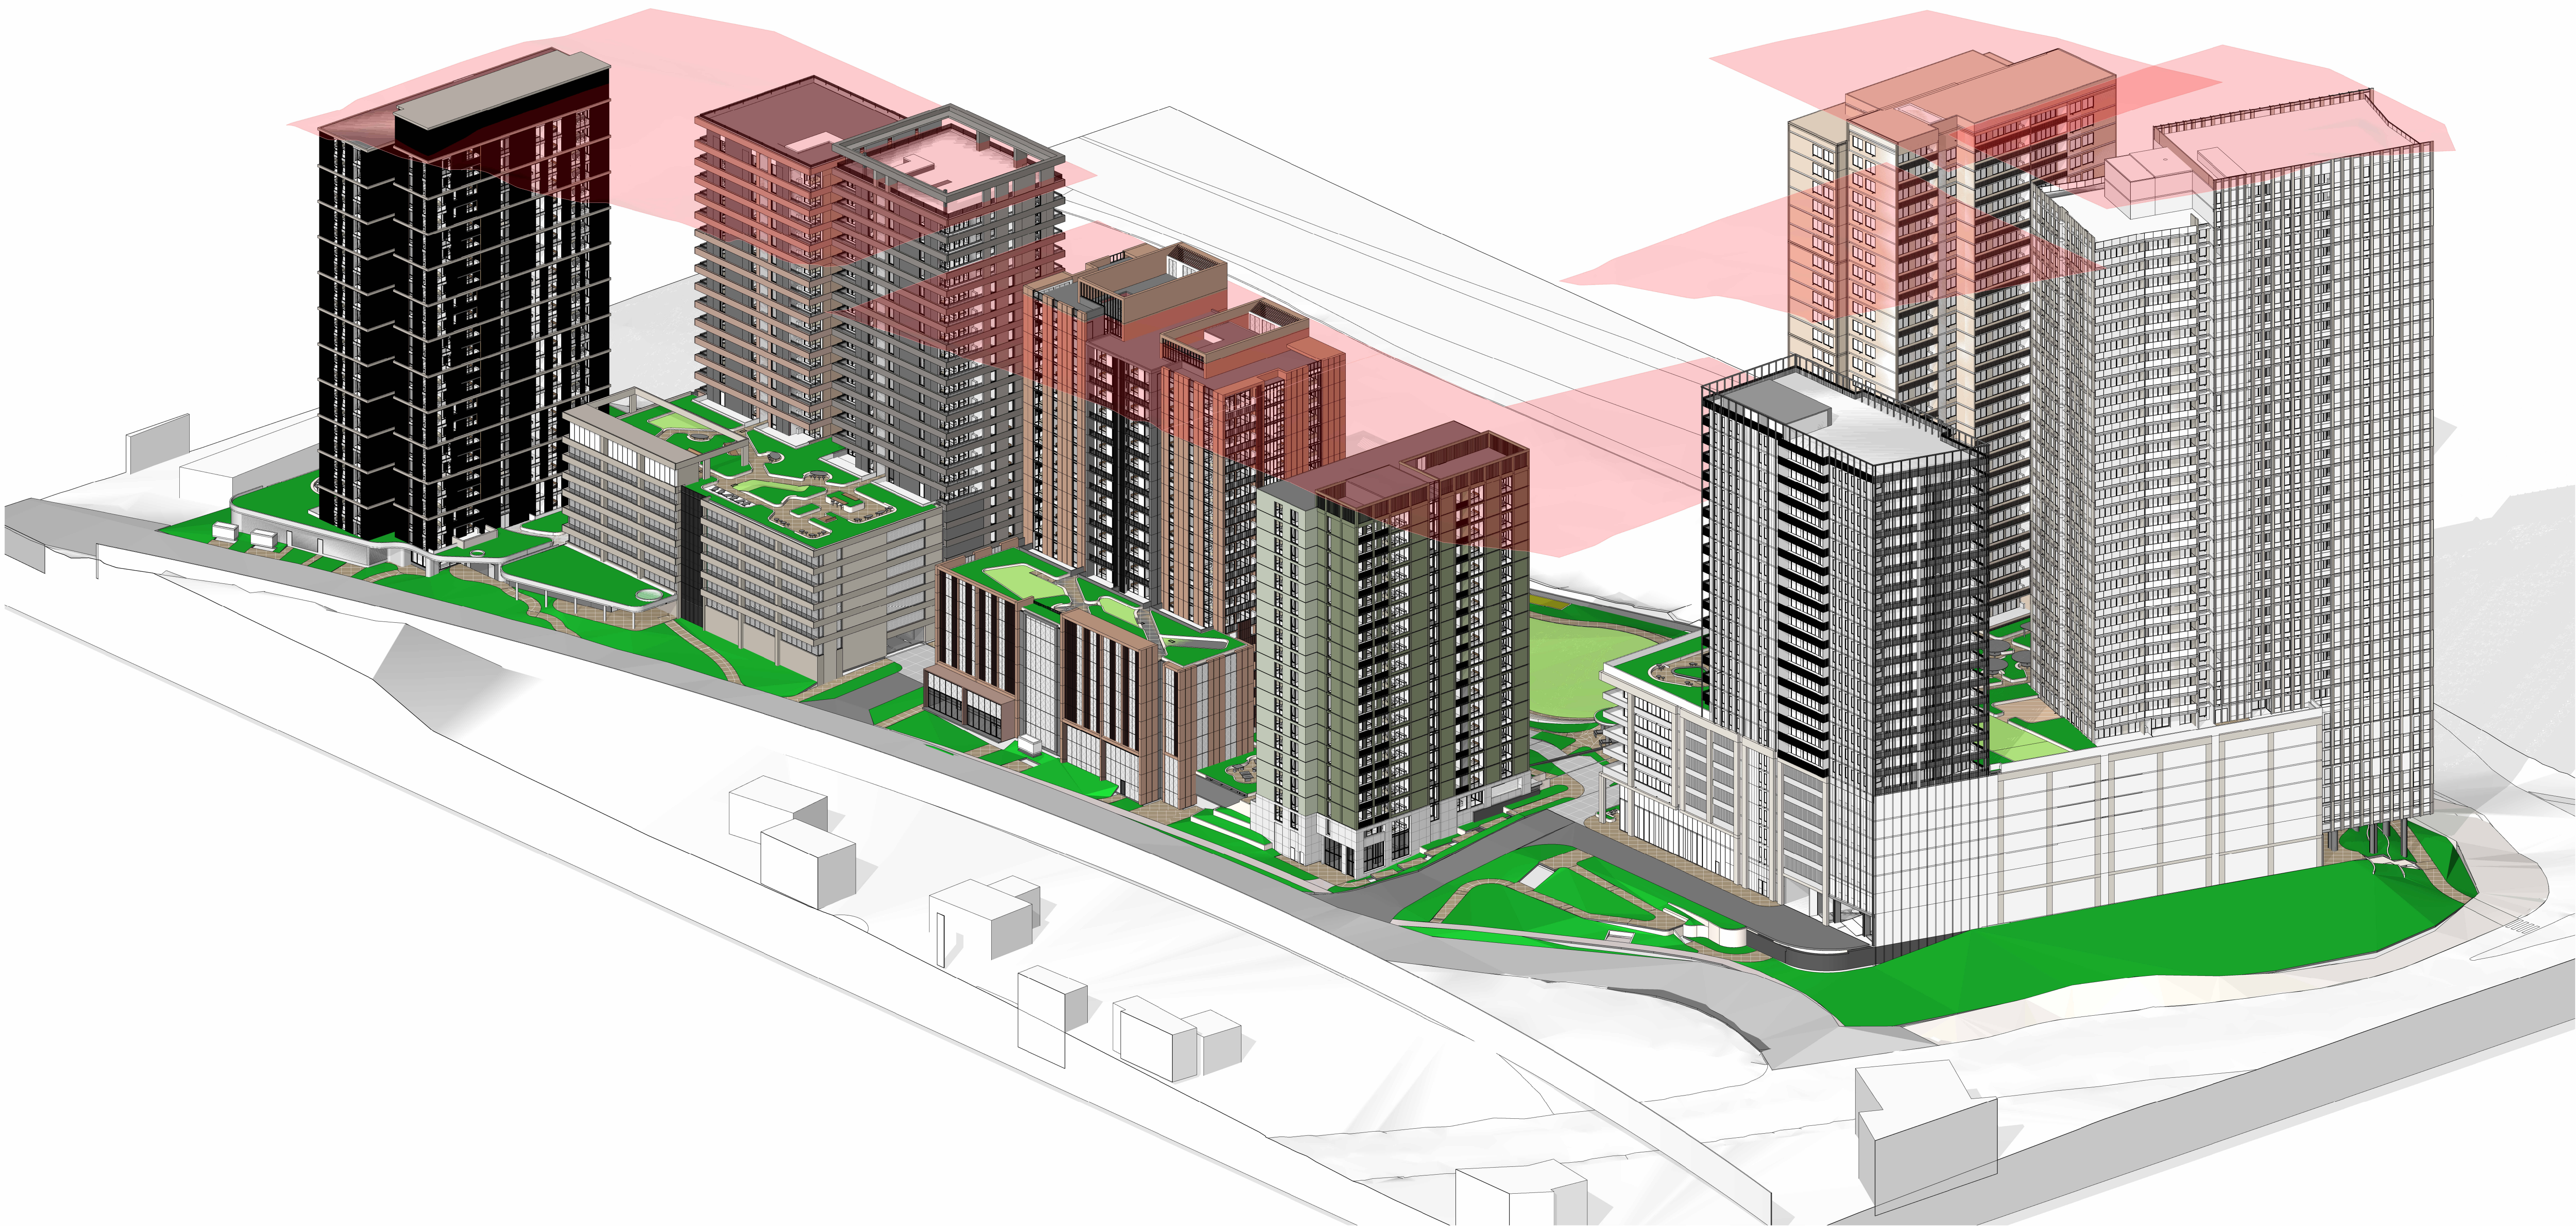

Recent revision history			
#	Status	Description	Date
A		SSDA Submission	08/11/24
B		SSDA Submission Update	20/11/24

Notes


Copyright © Woods Bagot 2018
All Rights Reserved
No material may be reproduced without prior permission

Contractor must verify all dimensions on site before commencing work or preparing shop drawings.


Do not scale drawings.

Date generated 11/21/2024 7:59:02 PM

Project Crescent Parklands		Issuer W-B WOODS BAGOT		Sheet title Height Plane Overlay - Overall Sheet 2	
Client Tiberius (Holroyd) Pty Ltd (as trustee for the Holroyd Unit Trust)		Project number 121784	Size check 25mm	Sheet number DA -0-8601	Revision B
Checked Checker	Approved Approver	Sheet size A1	Scale Not to Scale	Status For information	

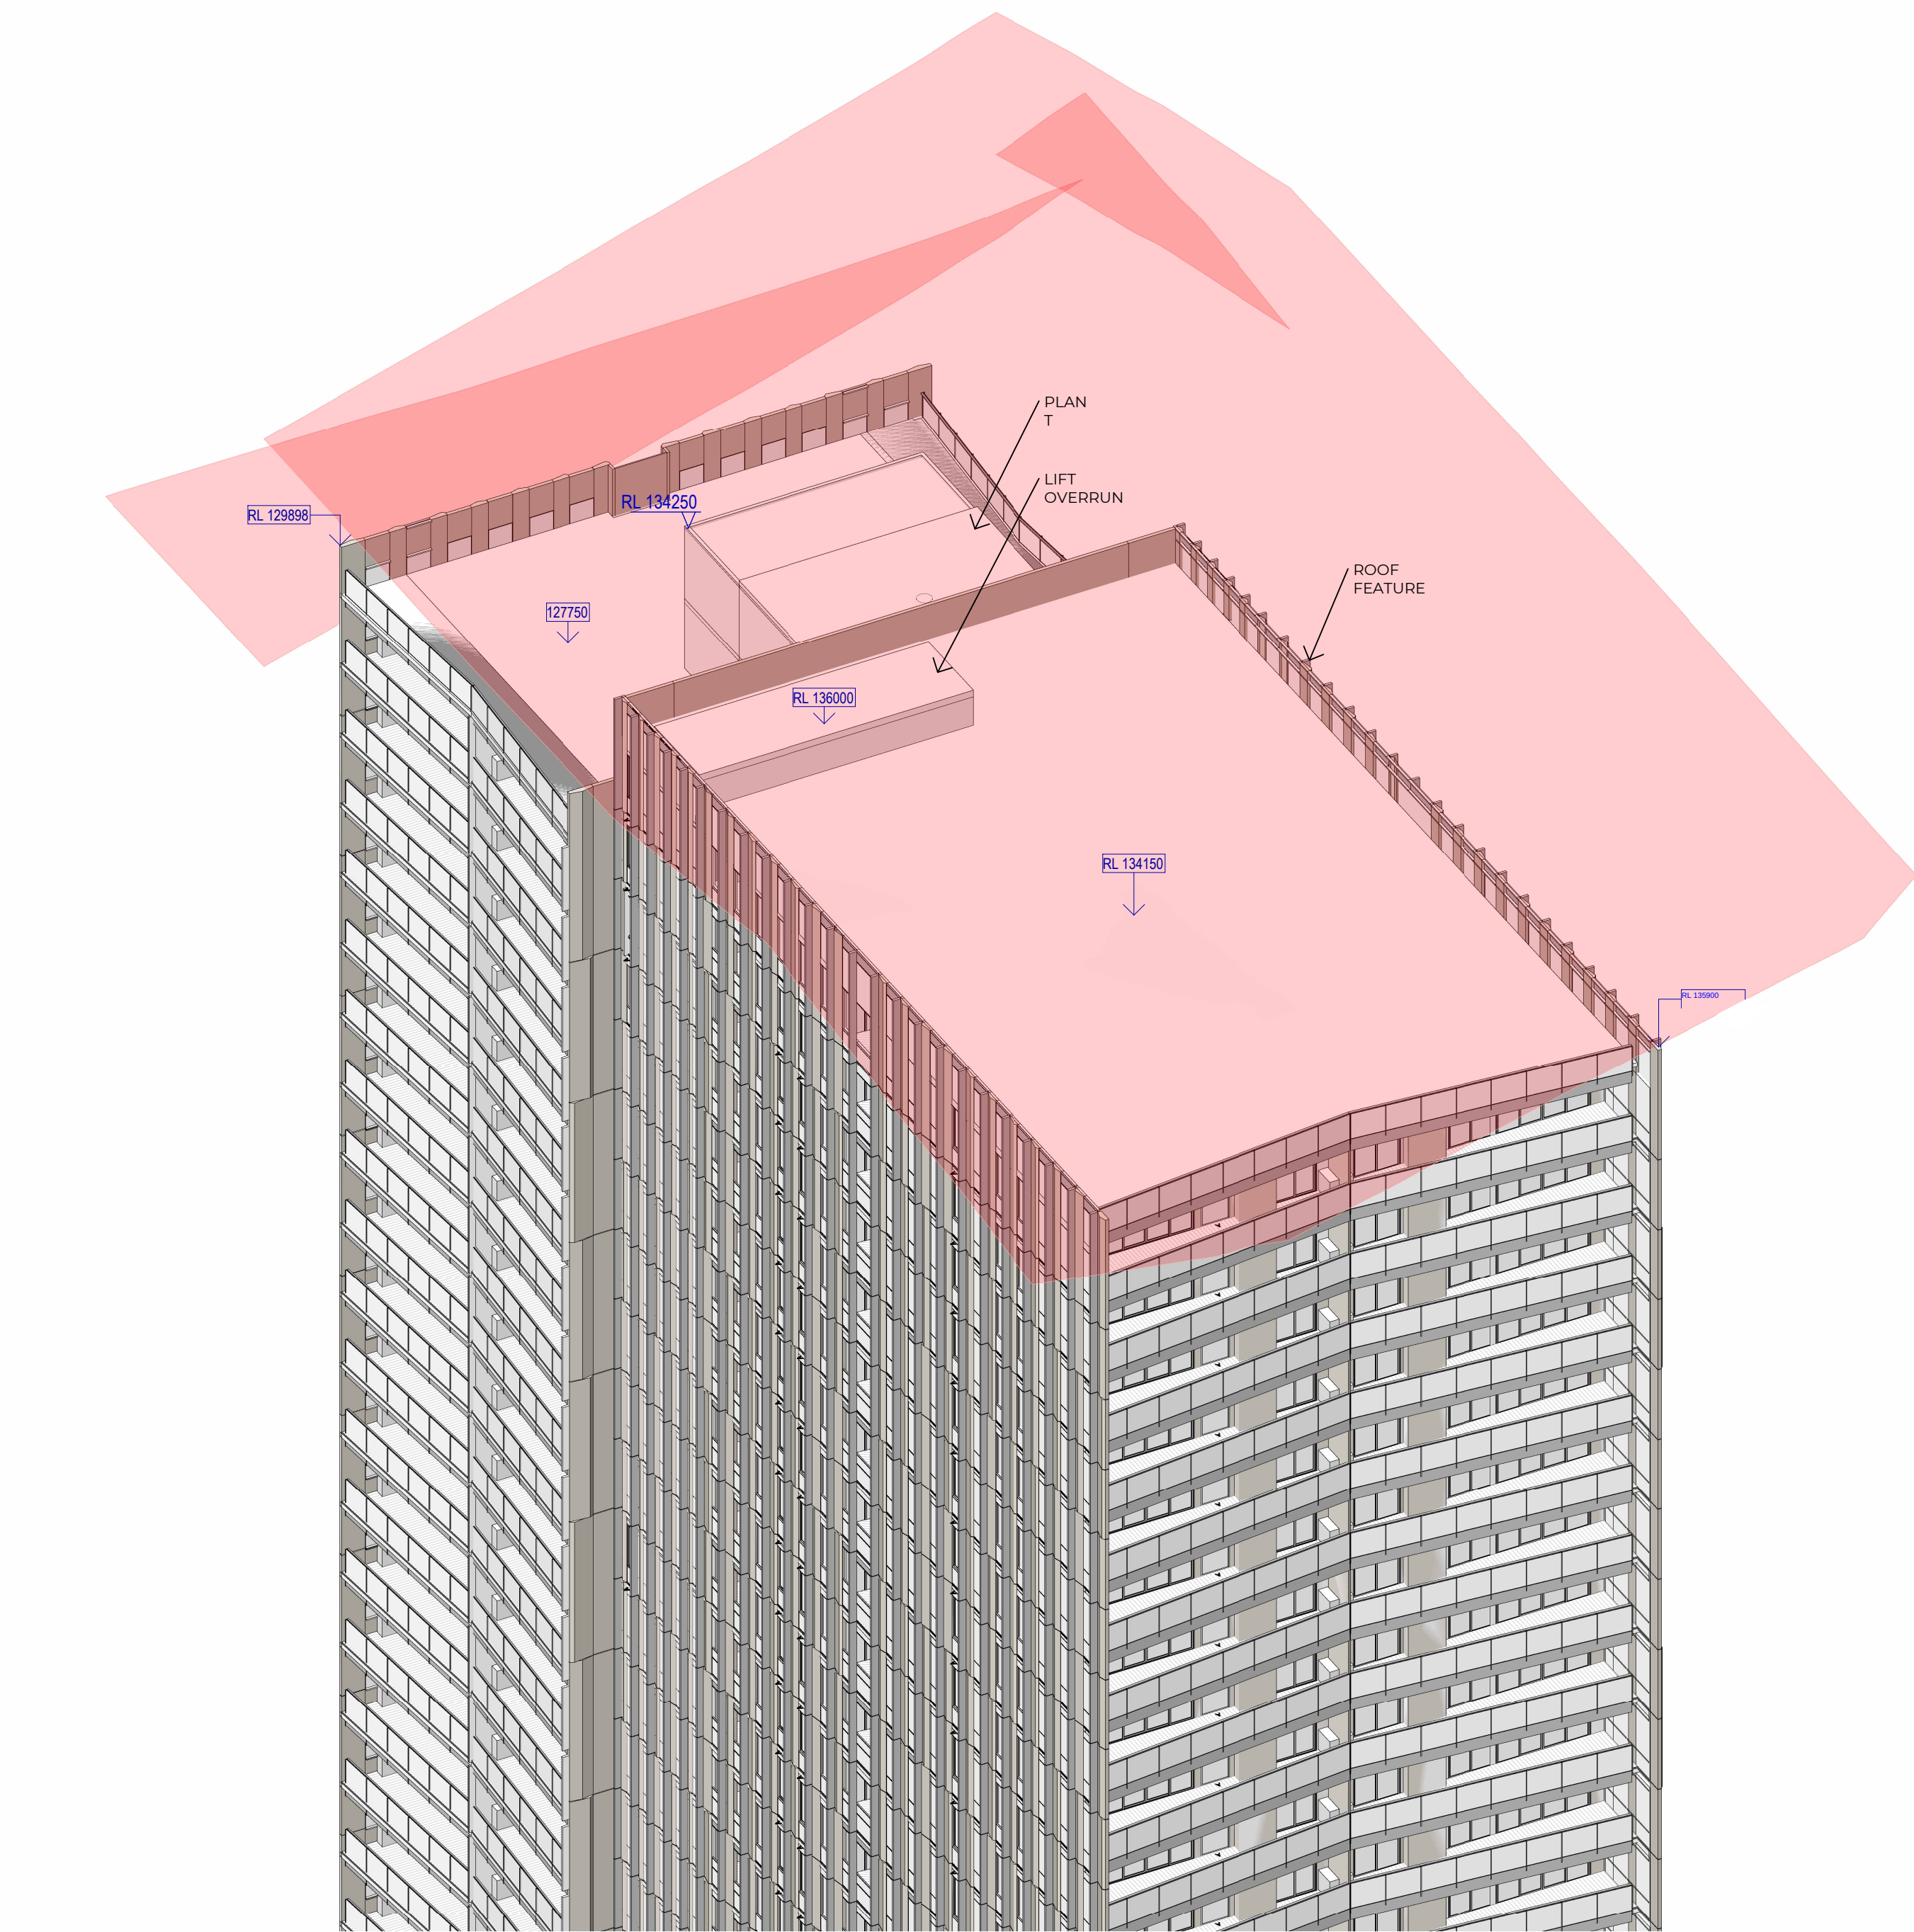

1 Height Control Plane Overlay - B1 View 01

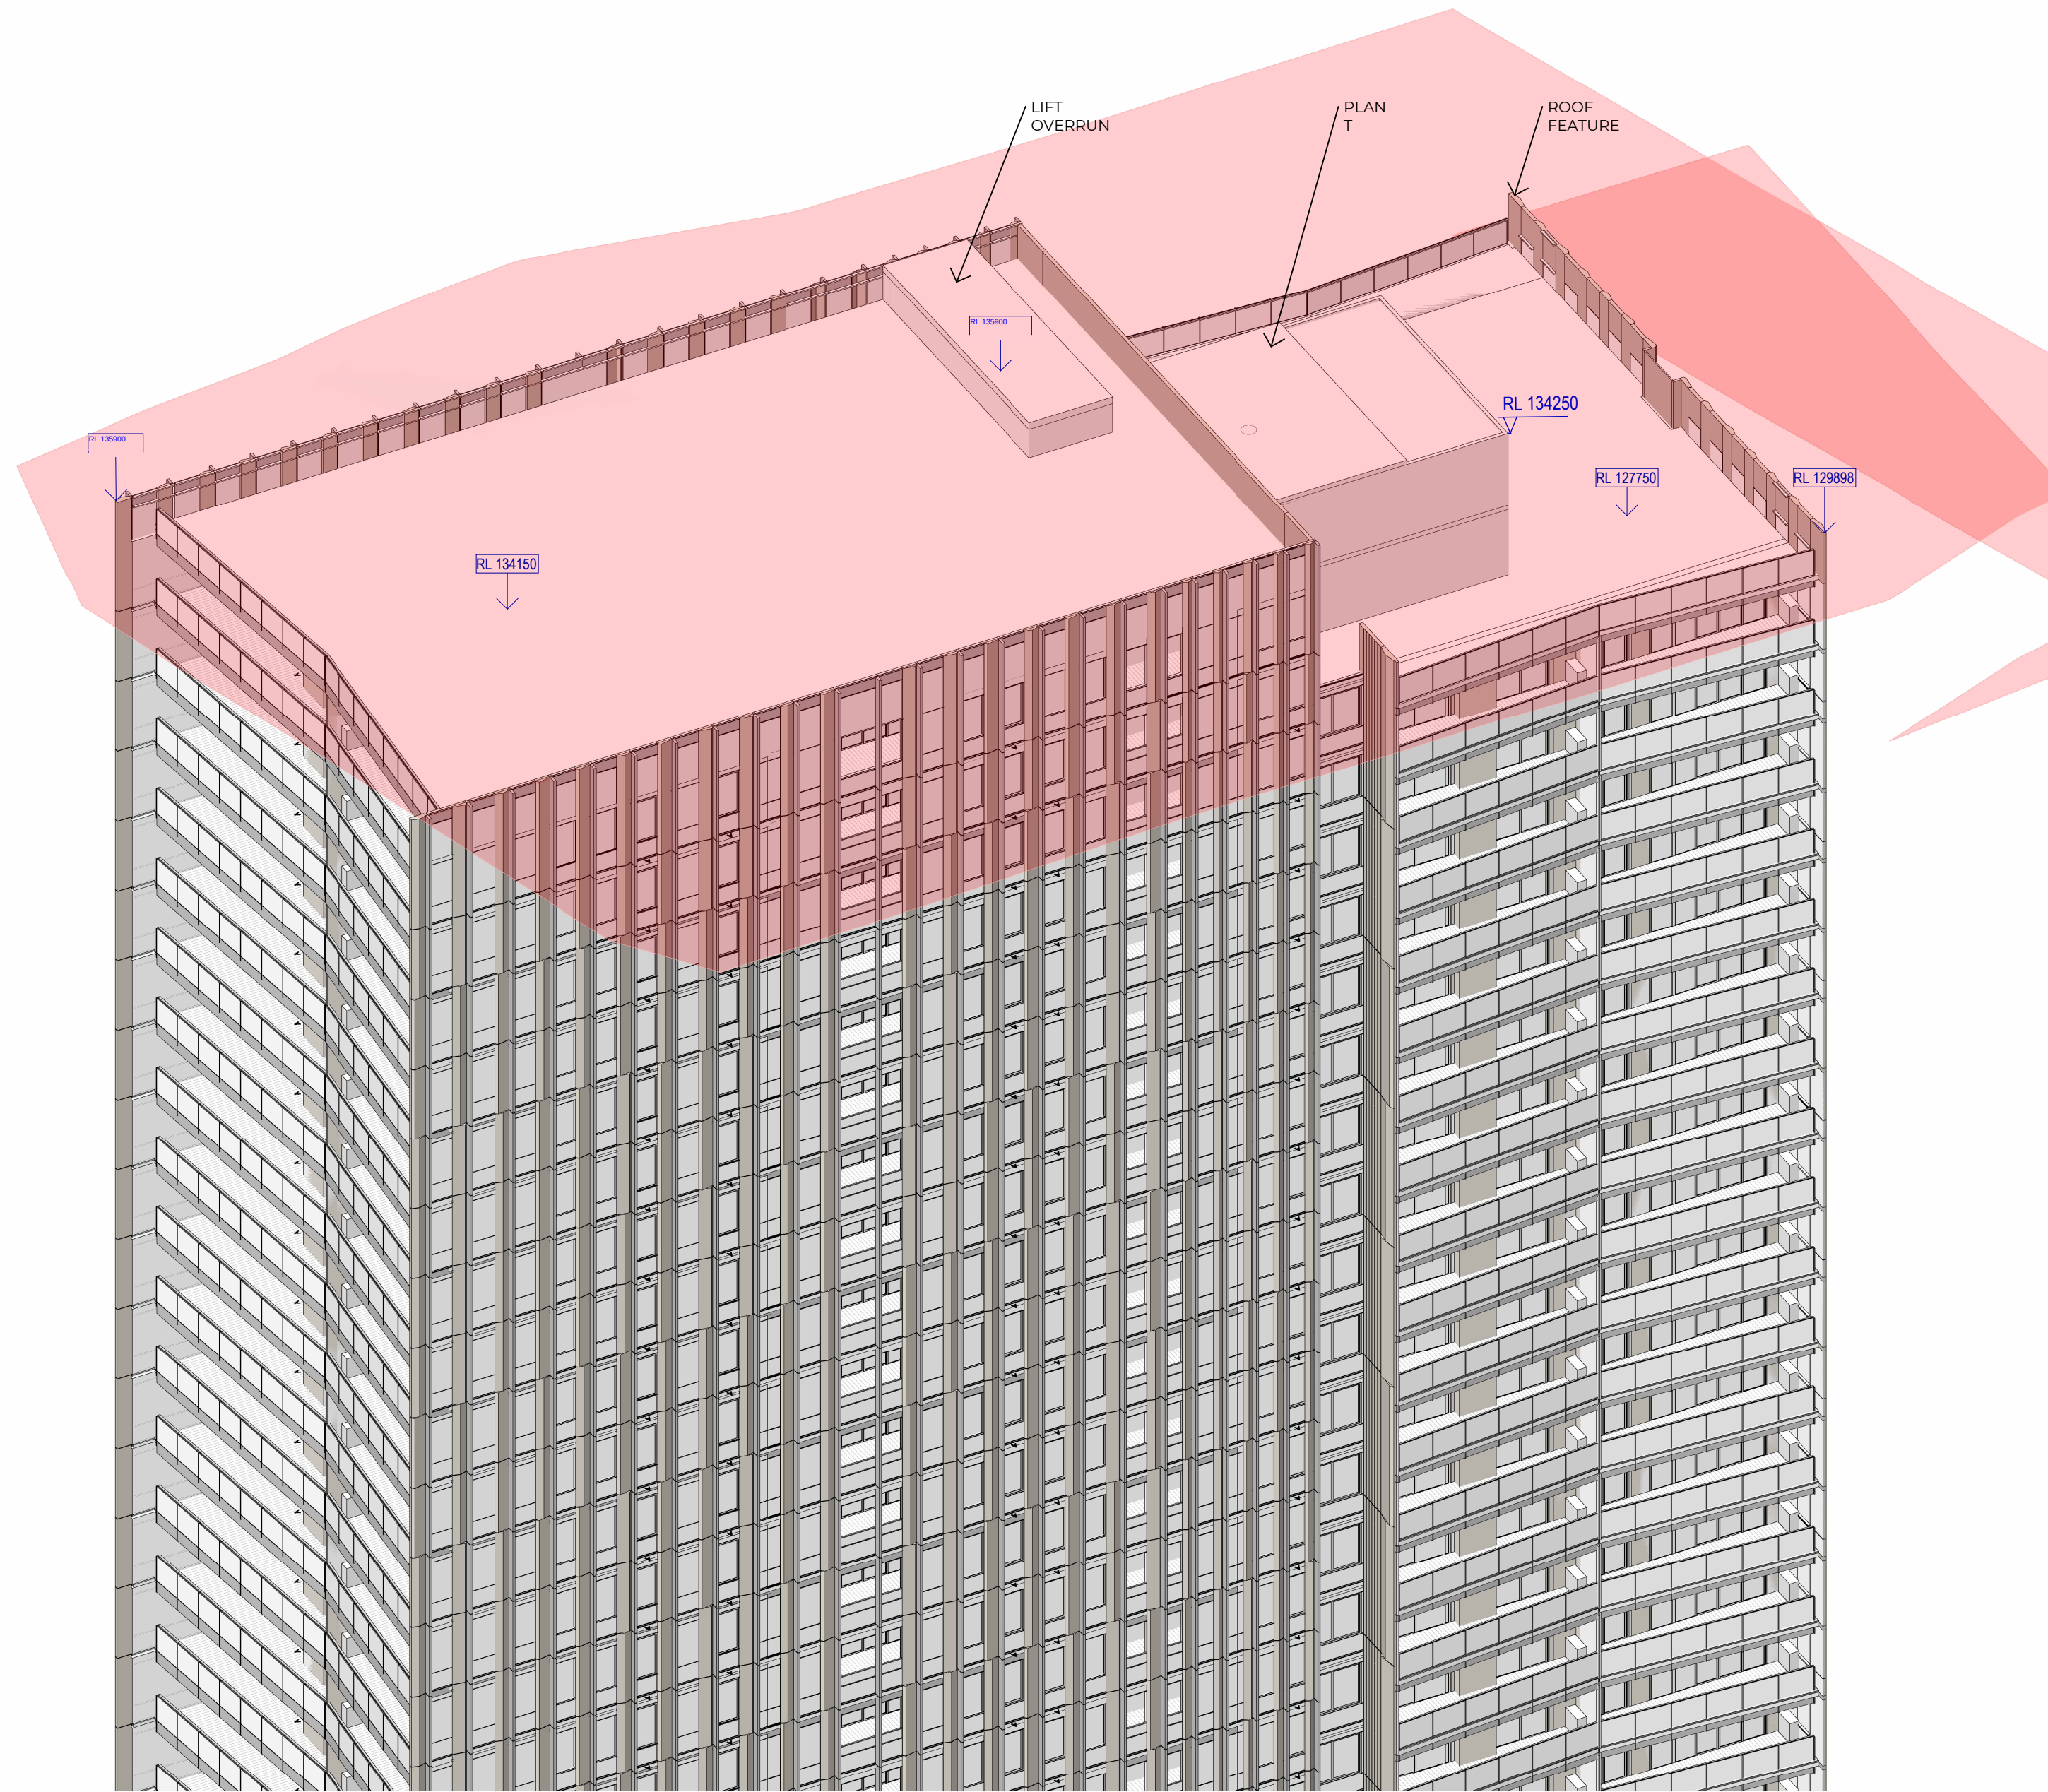

2 Height Control Plane Overlay - B1 View 02

Recent revision history				Notes
#	Status	Description	Date	
A		SSDA Submission Update	13/12/24	
B		SSDA Submission Update	23/01/25	
				Contractor must verify all dimensions on site before commencing work or preparing shop drawings.
				Do not scale drawings.

Date generated 1/23/2025 3:44:42 PM

Project Crescent Parklands		Issuer W-B WOODS BAGOT		Sheet title Height Plane Overlay - Building 1	
Client Tiberius (Holroyd) Pty Ltd (as trustee for the Holroyd Unit Trust)		Project number 121784	Size check 25mm	Sheet number DA -0-8602	Revision B
Checked Checker	Approved Approver	Sheet size A1	Scale Not to Scale	Status For information	