

DA DRAWING LIST

General			
	DA-1000	Cover Sheet	02
	DA-1100	Legends and Abbreviations	02
	DA-1200	Site Plan	02

Plans			
	DA-2000	Ground Floor Plan (Harrington Street)	J
	DA-2001	Level 1 Floor Plan	I
	DA-2002	Level 2 Floor Plan	I
	DA-2003	Level 3 Floor Plan (Gloucester Street)	I
	DA-2004	Level 4 Floor Plan	I
	DA-2005	Level 5 Floor Plan	I
	DA-2006	Level 6 Floor Plan	I
	DA-2007	Level 7 Floor Plan (Setback)	I
	DA-2008	Level 8 Floor Plan	I
	DA-2009	Level 9 Floor Plan	I
	DA-2010	Roof Level	I
	DA-2011	Basement Level 1	J
	DA-2012	Basement Level 2	J
	DA-2013	Basement Level 3	J
	DA-2020	Adaptable Layout - 1 Bedroom	05
	DA-2021	Adaptable Layout - 2 Bedroom	05
	DA-2022	Adaptable Layout - 3 Bedroom	05
	DA-2025	Adaptable and LHG Compliant Key	04


Elevations			
	DA-3001	East Elevation (Harrington Street)	03
	DA-3002	West Elevation (Gloucester Street)	03
	DA-3003	North and South Elevations	03
	DA-3004	Cumberland Place Elevations	03

Sections			
	DA-4001	Sections A and B	03
	DA-4002	Sections C and D	03
	DA-4003	Section E	03

Diagrams			
	DA-5001	Cross Ventilation	02
	DA-5002	Solar Access	02
	DA-5110	SCRA Envelope Comparison	02

Landscape			
	DA-8000	Existing Site Plan	02
	DA-8001	Tree Management Plan	02
	DA-8002	Ground Plane Plan	02
	DA-8003	Cumberland Place	01
	DA-8004	Level 9 Roof Terrace	02
	DA-8010	Section/Elevations	02
	DA-8011	Section/Elevations	02
	DA-8012	Section/Elevations	02
	DA-8013	Section/Elevations	02


9400 Storage Schedule			
	DA-9401	Storage Schedule	02

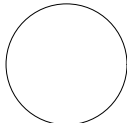

- GENERAL NOTES**
- ALL DIMENSIONS AND EXISITNG CONDITIONS SHALL BE CHECKED AND VERIFIED BY THE CONTRACTOR BEFORE PROCEEDING WITH THE WORK
 - ALL LEVELS RELATIVE TO 'AUSTRALIAN HEIGHT DATUM'
 - DO NOT SCALE DRAWINGS. USE FIGURED DIMENSIONS ONLY

LEGEND

1 BED
2 BED 2 BATH
3 BED
TOWNHOUSE
LOBBY
COMMERCIAL
LIVE/ WORK
RETAIL

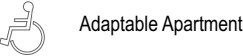

Adaptable Apartment



Cross Ventilation Path



Solar Compliant Apartment



Solar Compliant Balcony

AL1 Powdercoated Aluminium Panel 1

AL2 Powdercoated Aluminium Panel 2

ALP Aluminium Composite Panel

BAL1 Glazed Balustrade 1

BAL2 Glazed Balustrade 2

BAL3 Aluminium Plate Balustrade

BYRK1 Bicycle Rack

GL1 Aluminium Framed Retail Glazing

GL2 Performance Glazed Aluminium Framed Sliding Door

GL3 Glazing With White Interlay & Integrated Venetians

LV1 Sandstone Louvre

PAV1 Paving 1

PC1 Precast Concrete 1

SC1 Perforated Screen

SC2 Integrated Screen

SC3 Louvred Screen

SS1 Sandstone Cladding 1

SS2 Sandstone 2

TC1 Terracotta Cladding 1

TC2 Terracotta Cladding 2

TC3 Terracotta Cladding 3

TIM Timber Composite Panel

02	1/02/2016	Issue for DA	CHS
01	12/01/2016	For Coordination	CHS

REVISION	DATE	DESCRIPTION	BY
----------	------	-------------	----



francis-jones morehen thorp

SYDNEY
Level 5, 70 King Street
Sydney NSW 2000 Australia
T +61 2 9251 7077
F +61 2 9251 7072
E fjmt@fjmt.com.au
W www.fjmt.com.au

NOMINATED ARCHITECT: RICHARD FRANCIS-JONES (REG NO 5301)

PROJECT

85 Harrington Street
The Rocks
GOLDEN AGE & HANNAS THE ROCKS

TITLE

General
Legends and Abbreviations

SCALE	1:200 @ A2	PROJECT CODE
DATE	12/01/2016	GA85H
SHEET NO.	DA-1100	REVISION
		02

For Information