


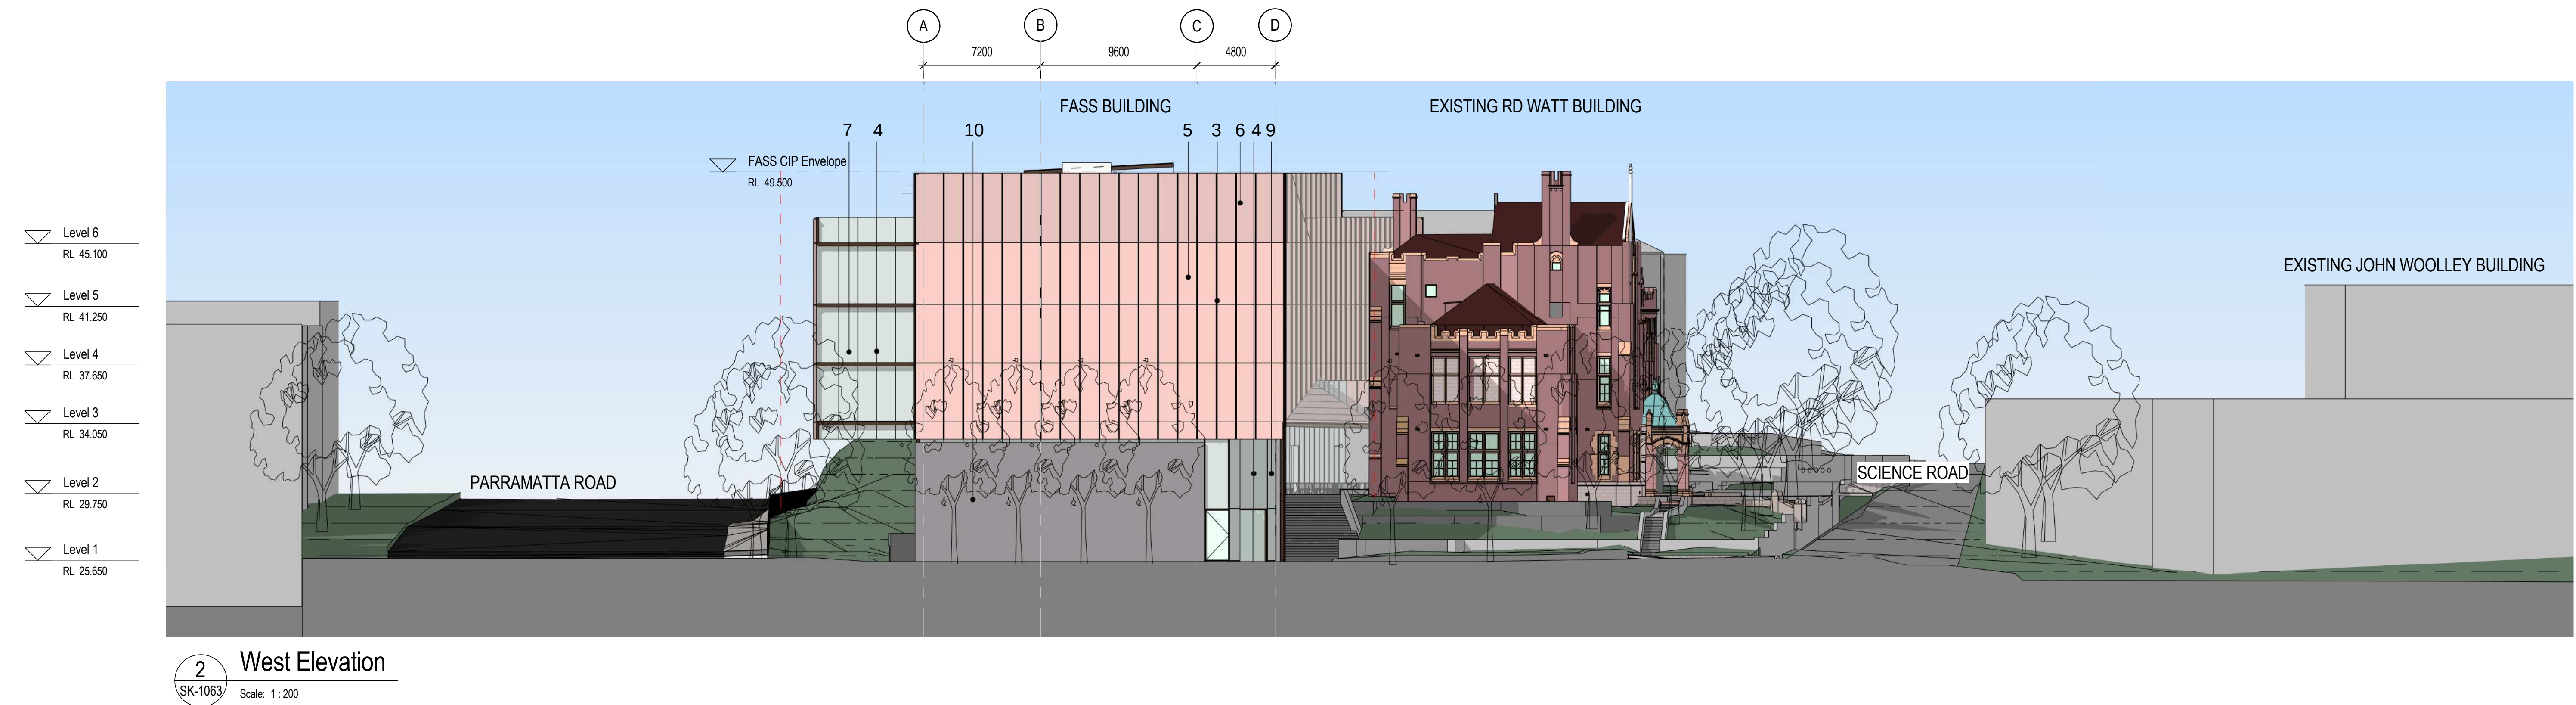

issue	amendment	date
A	DRAFT FOR CONSULTATION	29.04.2016
B	DA DRAFT ISSUE - FOR REVIEW	27.05.2016
C	DA DRAFT ISSUE - FOR REVIEW	02.06.2016
D	DA ISSUE FOR APPROVAL	15.06.2016
E	SSDA ISSUE	16.06.2016
F	SSDA ISSUE	20.06.2016

EXTERNAL FINISHES LEGEND	
1	ROOF SHEETING - LYSAGHT LONGLINE 305 SYSTEM - COSMIC GREY
2	PEBBLES - COWRA WHITE
3	ANODISED ALUMINIUM MULLIONS - WARM METALLIC COLOUR
4	ANODISED ALUMINIUM MULLIONS - NATURAL
5	HIGH PERFORMANCE DOUBLE-GLAZED, CURTAIN WALL SYSTEM WITH INTER-LAYER
6	CURTAIN WALL PANEL TO MATCH MESH SCREEN IN A 2 STAGE LOUVRE SYSTEM
7	CLEAR LOW IRON DOUBLE GLAZED UNIT
8	CLEAR LOW IRON HIGH PERFORMANCE GLASS
9	CLEAR LOW IRON ENGINEERED GLASS FACADE
10	GRANITE - BEDONIA GREY
11	PERFORATED ALUMINIUM SCREEN TO LOUVRE, NATURAL ANODISED

