



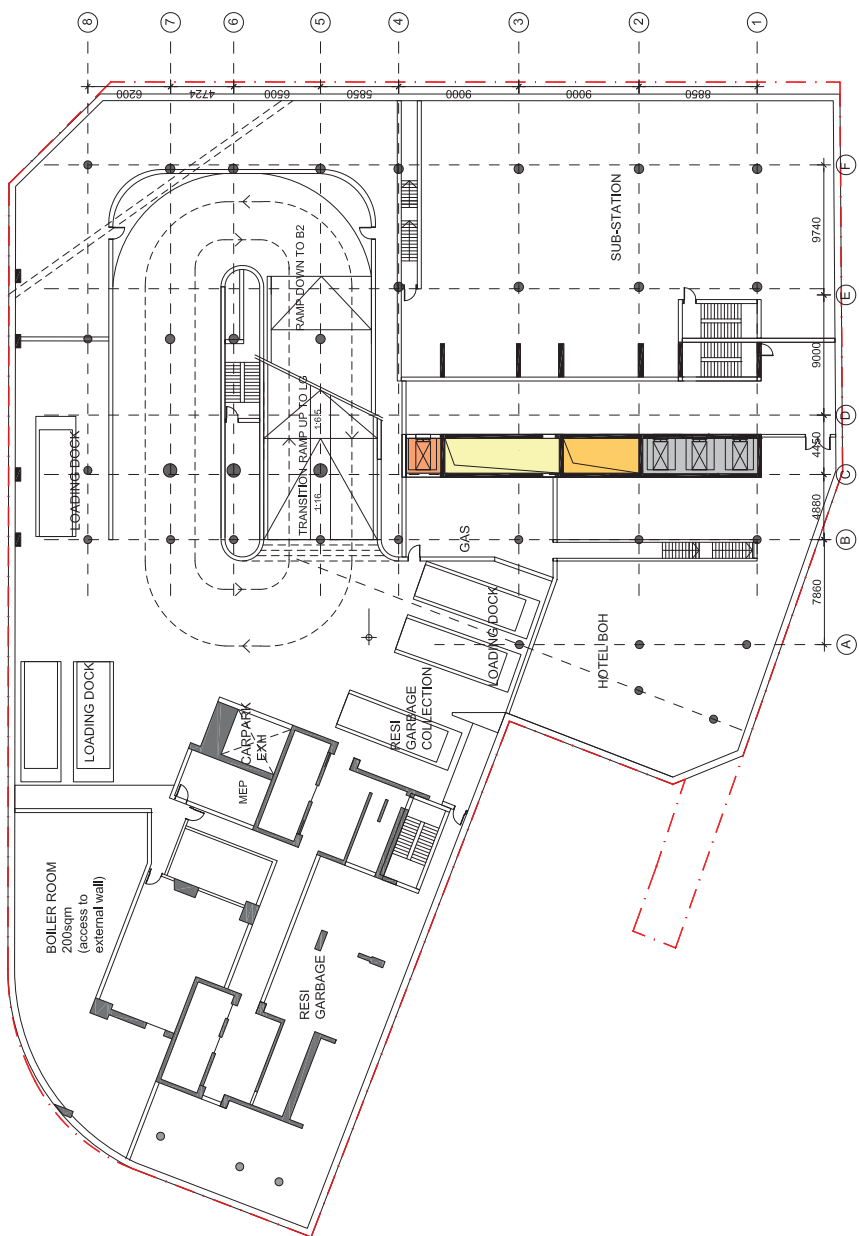


PRELIMINARY

notes All dimensions and details to be verified prior to construction. The architect shall be responsible for the verification of dimensions and details to be verified prior to construction.	quality assurance system authorised by:  date: 06.02.2015	 Client  WANDA ONE SYDNEY Sydney, NSW 2000	client WANDA ONE SYDNEY 1 Alfred Street Sydney, NSW 2000 ARCHITECT CRONE PARTNERS PTY LTD 1 Alfred Street Sydney, NSW 2000 Ph: +61 2 8256 5300 Fax: +61 2 8256 5301	structural engineer ROBERT BIRD GROUP 451 George Street Sydney, NSW 2000, Australia Hydraulic AECOM 451 George Street Sydney, NSW 2000, Australia electrical AECOM 451 George Street Sydney, NSW 2000, Australia	mechanical 1200 @ A1, 1400 @ A3 no. 1 2 3 4 5 6 7 8 9 10 11 12	scale	no. revision note by date	no. revision note by date	no. revision note by date	no. revision note by date	no. revision note by date	project SYDNEY ONE PROJECT 1 ALFRED STREET, 19-31 PITT STREET & 31A PITT STREET, SYDNEY NSW 2000	drawing title BASEMENT 1	drawing no. CA 3054	drawing phase. SK	drawing no. 05	drawing no. A
cronepartners													DEVELOPMENT APPLICATION				
cronepartners													cronepartners				
drawn: SH checked: BS date: 06.02.2015													Consolidated Pty Ltd Sydney, NSW 2000, Australia Ph: +61 2 8256 5301				

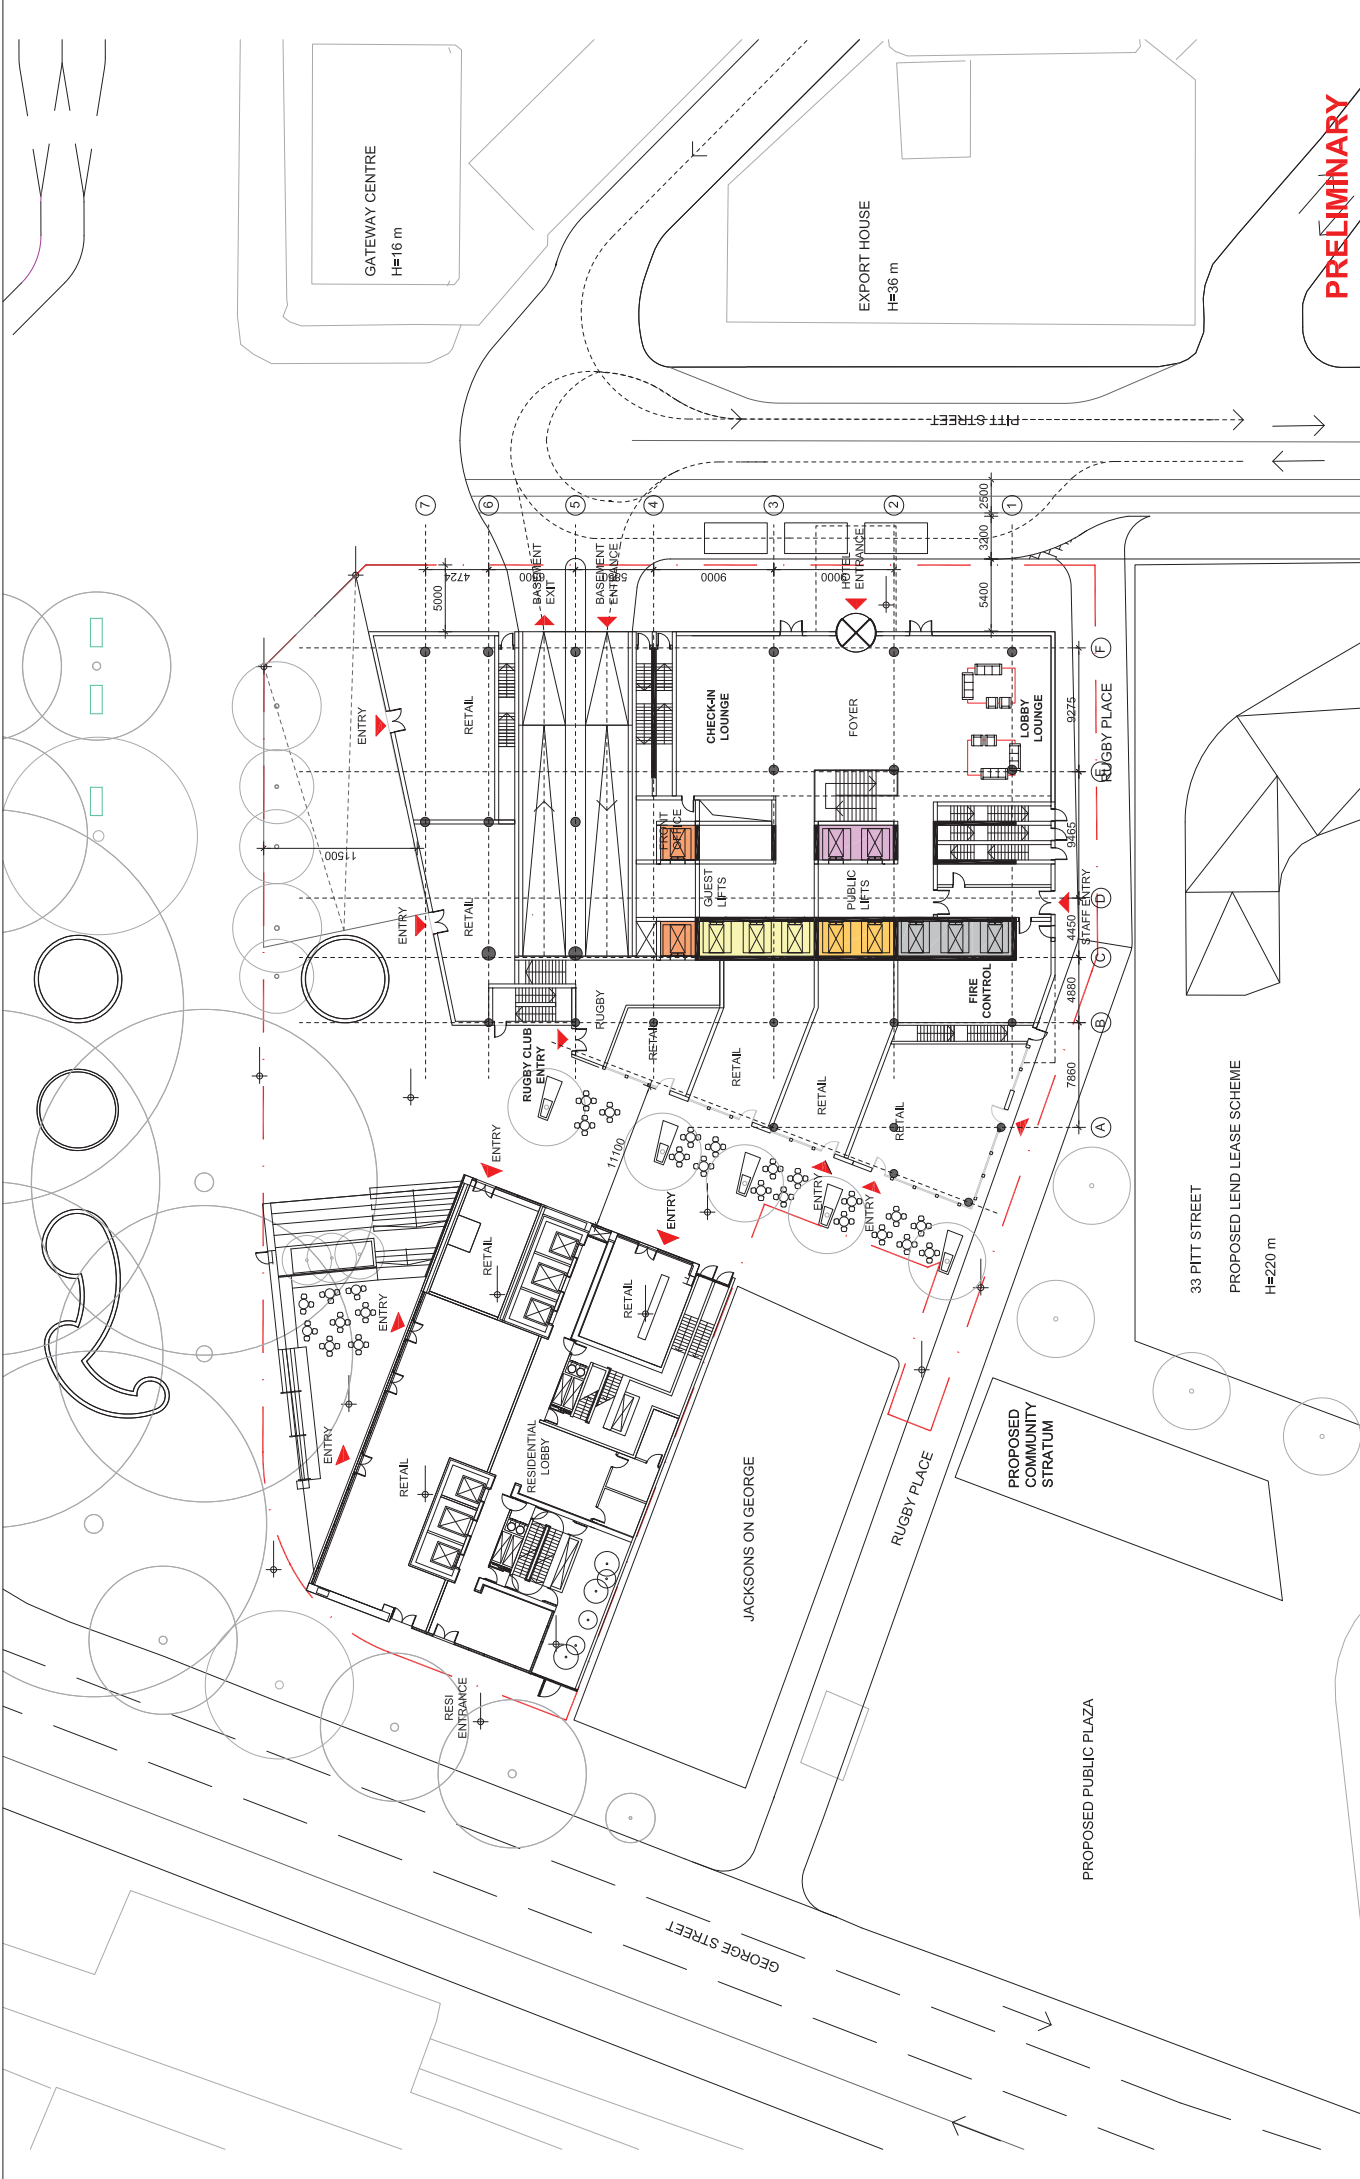

notes		quality assurance system		drawing title		drawing no.	
All dimensions and details to be verified prior to construction. Dimensions of components to be verified to the architect.		authorised by: 		HOTEL GROUND - LOBBY		CA 3054	
copyright		date: 06.05.2015		project		SK	
All rights reserved. No part of this drawing, together with any other documents prepared by crone partners architecture studios, pty ltd (the "documents") may be reproduced, stored in a retrieval system, or transmitted in any form or by any means, electronic, mechanical, photocopying, recording, or by any information storage or retrieval system, without the prior written permission of crone partners architecture studios, pty ltd. The documents are not to be used for any other purpose than that for which they were prepared. date: 06.05.2015		1 ALFRED STREET, 19-31 PITT STREET & 31A PITT STREET, SYDNEY NSW 2000		06	
client		crone partners		drawn: SH		A	
crone partners architecture studios, pty ltd		crone partners architecture studios, pty ltd		checked: BS		crone partners	
1 Alfred Street, Sydney NSW 2000		1 Alfred Street, Sydney NSW 2000		date: 06.05.2015		DEVELOPMENT APPLICATION	
architect		architect		scale		project no.	
crone partners architecture studios, pty ltd		crone partners architecture studios, pty ltd		1:200 @ A1, 1:400 @ A3		CA 3054	
Sydney NSW 2000		Sydney NSW 2000		mechanical		drawing phase	


[illegible]

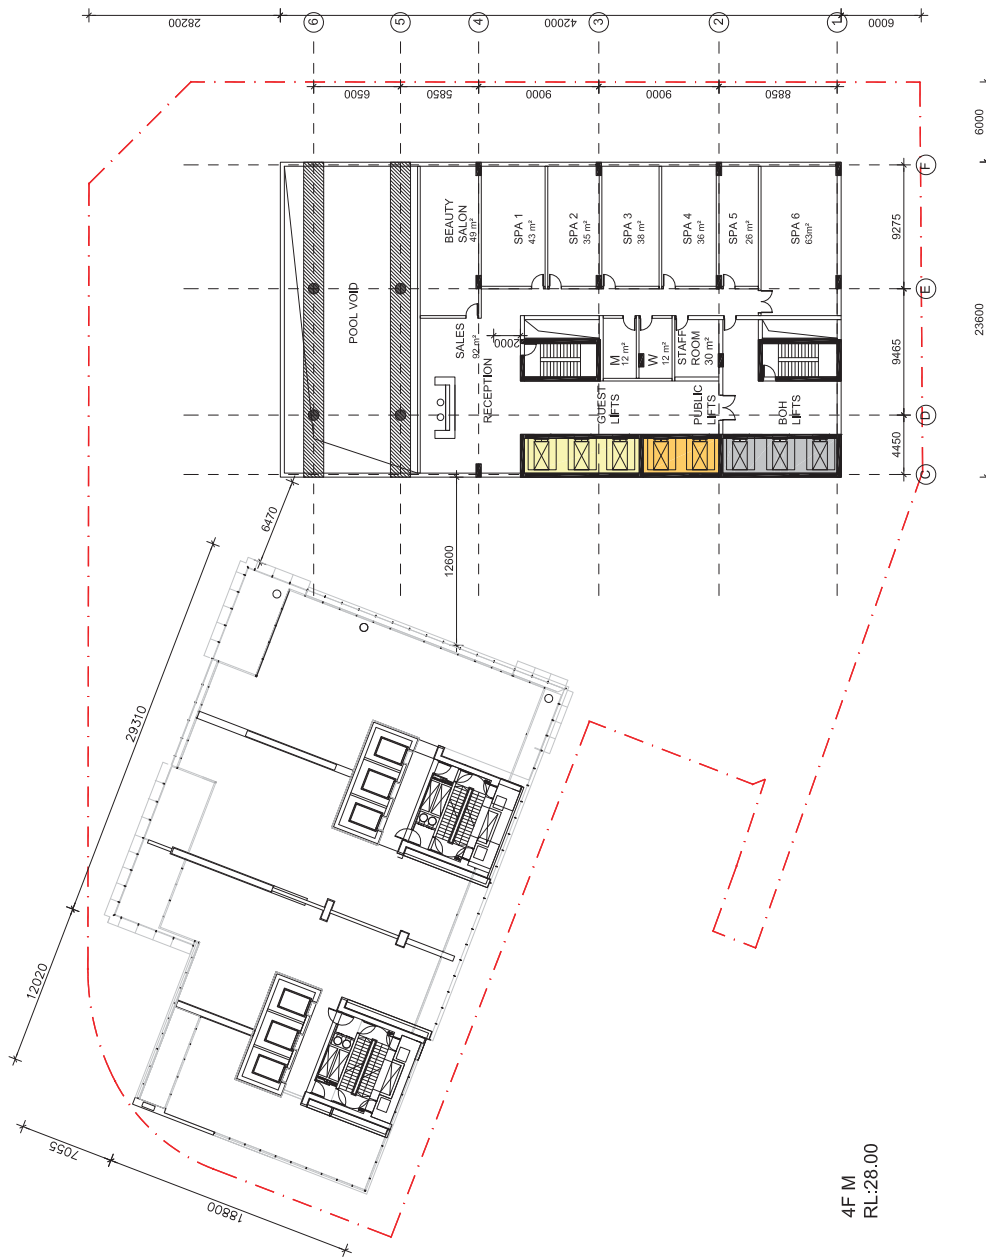

4F M
RL:28.00

notes
All dimensions and details to be verified prior to construction. The architect is not responsible for the accuracy of dimensions or details of construction to be verified to the architect.

copyright
The copyright of the drawings together with any other documents prepared by crone partners architecture studios pty ltd (cp) remains the property of cp. crone partners architecture studios pty ltd is not to be used for any other purpose for which they are intended. The license is not transferable without the permission of cp.


quality assurance system
authorised by:
date: 06.06.2015



client
WANDA ONE SYDNEY
1 Alfred Street
Sydney NSW 2000 Australia
Ph: +61 2 8256 5301 Fax: +61 2 8256 5301

structural engineer
Level 11, 111 Condamine St,
Sydney NSW 2000, Australia
Hydraulic
AECOM
Sydney NSW 2000, Australia

mechanical
Level 21, 420 George Street
Sydney NSW 2000, Australia
electrical
AECOM
Sydney NSW 2000, Australia

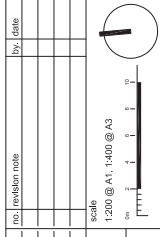

project
SYDNEY ONE PROJECT
1 ALFRED STREET, 19-31 PITT STREET & 31A
PITT STREET, SYDNEY NSW 2000

drawn: SH checked: BS date: 06.06.2015

cronepartners
Cronepartners Pty Ltd
Sydney NSW 2000 Australia
Ph: +61 2 8256 5301

PRELIMINARY

