

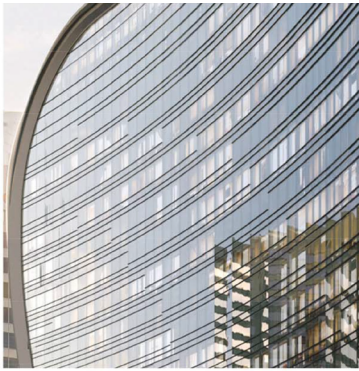


Image: HASSELL

FT-1

Glazed curtain wall system with aluminium framing
LOCATION: North and South elevations
above Podium

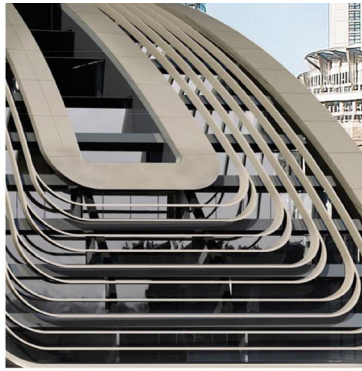


Image: HASSELL

FT-2

Glazed window wall system with aluminium framing
and curved aluminium spandrel cladding
LOCATION: East and West elevations
above Podium



Image: HASSELL

FT-3

Glazed curtain wall system with aluminium framing
LOCATION: Recessed area of East Elevation

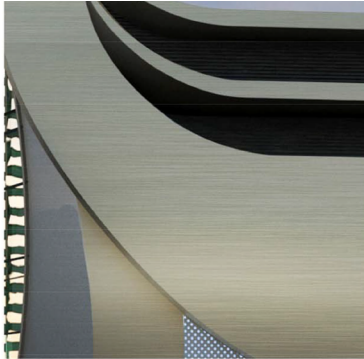


Image: HASSELL

FT-4

Aluminium cladding
LOCATION: Margin to roof; East and West elevation



Image: HASSELL

FT-5

Sun-shading profiles in aluminium cladding
LOCATION: East and West elevation



Image: HASSELL

FT-6

Skylight in clear glass
LOCATION: West Elevation

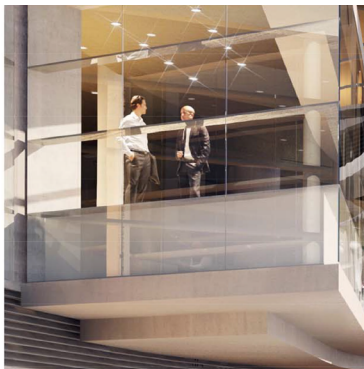


Image: HASSELL

FT-7A

Frameless glass with GRC wall cladding surrounds, parapets
and horizontal louvres
LOCATION: Level 1 Podium - North, East and West Elevations

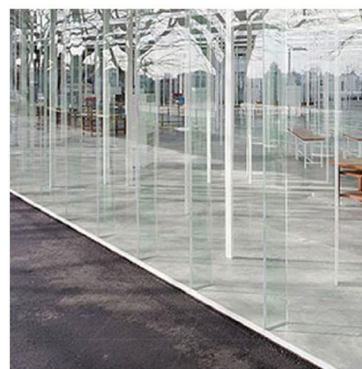


Image: Kanazawa Institute of Technology, Japan

FT-7B

Frameless glass with frameless bi-fold doors
LOCATION: Ground Level Podium - North, East and
West Elevations

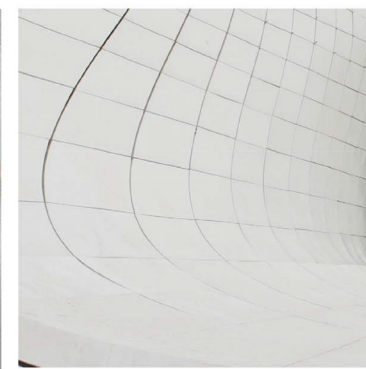


Image: Heydar Aliyev Centre, Azerbaijan

FT-7C

GRC Cladding with horizontal expressed joints
LOCATION: Podium - East, West and North Elevations

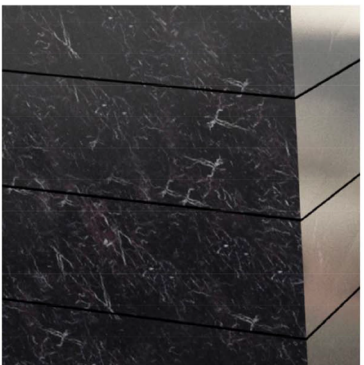


Image: HASSELL

FT-8

Cladding in natural stone or aluminium cladding
LOCATION: Podium - East Elevation

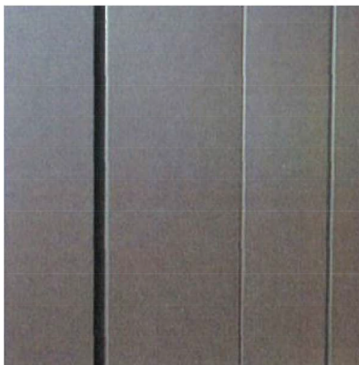


Image: HASSELL

FT-9

Cladding in Aluminium panel
LOCATION: Podium - South Elevation



Image: HASSELL

FT-13

Frameless, 2-stage louvres in extruded aluminium
LOCATION: South and West Elevations above Podium

04 Design elements

External signage

Several façade zones of the building have been nominated to accommodate signage for retail tenancies and hotel branding.

Please refer elevation drawings for signage zones together with separate signage package.