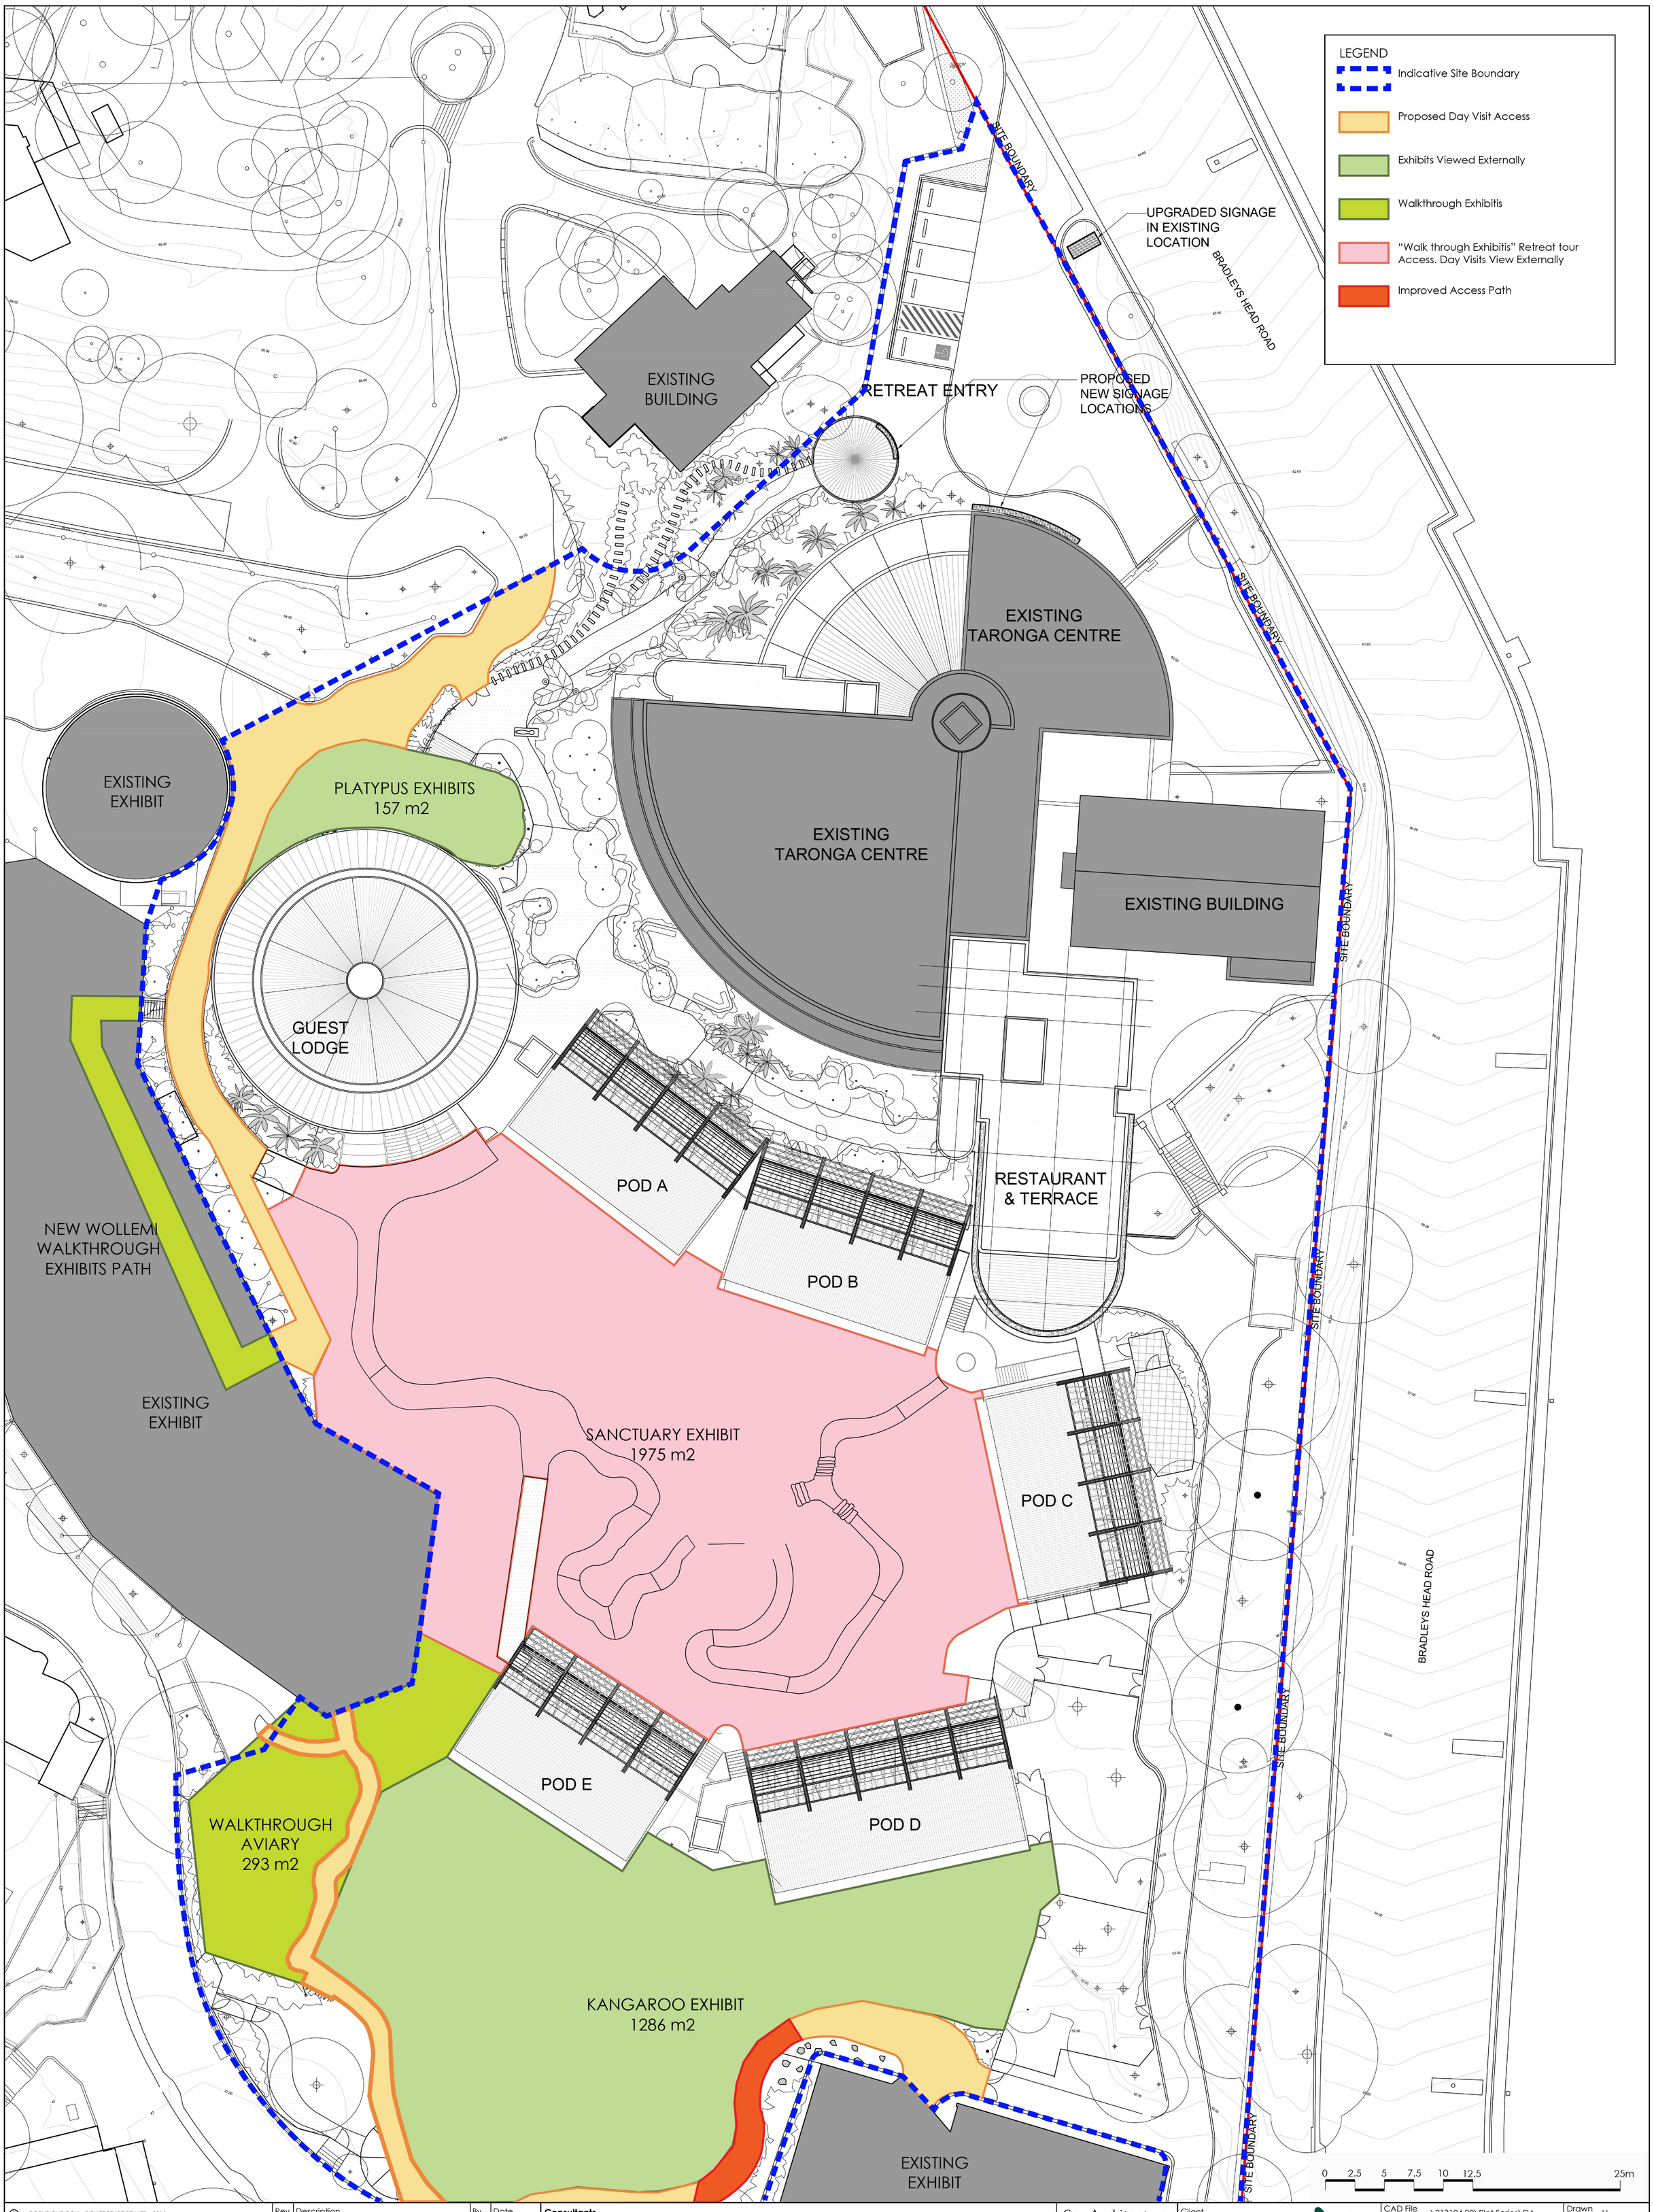

© COPYRIGHT COX ARCHITECTURE PTY LTD 2011

ANY FORM OF REPRODUCTION OF THIS DRAWING IN FULL OR IN PART WITHOUT THE WRITTEN PERMISSION OF COX ARCHITECTURE PTY LTD CONSTITUTES AN INFRINGEMENT OF COPYRIGHT

Rev	Description	By	Date
01	REQUEST FOR SEARS	MD LL	25.11.15
02	ISSUE FOR REVIEW	MD LL	25.01.16
03	DA SUBMISSION	MD LL	10.03.16
04	DA SUBMISSION	MD LL	29.07.16

Rev	Description	By	Date

Consultants

PROJECT MANAGER
Compass Project Management
L7, 56 Berry St
North Sydney NSW 2060
T: 02 8904 9007

LANDSCAPE ARCHITECTS
Turf Design
95 The Kingsway
Cronulla NSW 2230
T: 02 9527 3380

ELECTRICAL ENGINEER
ADP
L2, 350 Kent St
Sydney NSW 2000
T: 02 8203 5447

ESD & HYDRAULIC ENGINEERS
AECOM
L21, 420 George Street
Sydney NSW 2000
T: 02 8934 0635

ZOOLOGICAL EXHIBIT DESIGN
Green & Dale Associates
PO Box 351
Warrandyte VIC 3113
T: 03 9844 5422

STRUCTURAL & CIVIL ENGINEERS
Taylor Thomson Whitting
48 Chandos St
St Leonards NSW 2065
T: 02 9439 7288

QUANTITY SURVEYOR
Wilde & Woollard
L1, 815 Pacific Highway
Chatswood NSW 2067
T: 02 9411 2777

FIRE ENGINEER
Core Engineering
Suite 401, 201 Kent St
Sydney NSW 2000
T: 02 9299 6605

DDA CONSULTANT
Mckenzie Group
Ground Floor, 232 Adelaide St
Brisbane QLD 4000
T: 07 3834 9800

INTERIOR DESIGN
CHADA
L2, 79 Myrtle St
Chippendale NSW 2008
T: 02 9318 2627

MECHANICAL ENGINEER
Donnelley Simpson Cleary
59 Hill St
Roseville NSW 2069
T: 02 9416 1177

HERITAGE CONSULTANT
Jean Rice Architect
13 St. John St
Newtown NSW 2042
T: 02 9029 5982

ACOUSTIC ENGINEER
Renzo Tonin & Associates
L1, 418A Elizabeth St,
Surry Hills NSW 2010
T: 02 8218 0500

BCA CONSULTANT
Mckenzie Group
L6, 189-197 Kent St
Sydney NSW 2000
T: 02 8298 6800

TRAFFIC CONSULTANT
GTA Consultants
L6, 15 Help St
Chatswood NSW 2067
T: 02 8448 1800

Cox Architecture
Level 6, 155 Clarence Street
Sydney, NSW 2000
Email : sydney@cox.com.au
Tel : 02 9267 9599
Fax : 02 9264 5844

COX
Architecture | Planning
Urban Design | Interior Design

Client
TARONGA ZOO

Project
AUSTRALIA HABITAT AND TARONGA WILDLIFE RETREAT
BRADLEYS HEAD ROAD MOSMAN NSW 2088

CAD File	\213194.00\Plot Series\DA	Drawn	LL
Coordinated	CT	Scale	1:250@A1
Project Architect	MD	Date	29/07/16
Project Director	NT	Rev	04
Drawing Number	AR-DA-1302	North	

Drawing Title
SCOPE OF EXHIBITS PLAN PROPOSED

Cox Architecture Pty Ltd ACN 002 535 891