



Job Title

849-859 Pacific Highway
Chatswood

Client

BB Wilson Property Pty Ltd

JMT Consulting
ABN: 32 6358 30054
www.jmtconsulting.com.au
PO Box 99, Kingsford NSW 2032

Drawing Title

Turning Paths
Basement circulation

Drawing No

2456_04

Date

13.06.25

Legend

- Body Envelope
- 300mm Envelope
- Wheel Envelope


Job No

2465

Scale at A3

1:250

Vehicle type(s)

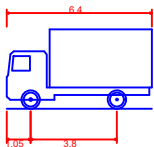

SRV - Small Rigid Vehicle
Overall Length 6.400m
Overall Width 2.330m
Overall Body Height 3.500m
Min Body Ground Clearance 0.398m
Track Width 2.330m
Lock-to-lock time 4.00s
Curb to Curb Turning Radius 7.100m



Job Title

849-859 Pacific Highway
Chatswood

Client

BB Wilson Property Pty Ltd

JMT Consulting
ABN: 32 6358 30054
www.jmtconsulting.com.au
PO Box 99, Kingsford NSW 2032

Drawing Title

Turning Paths
Basement circulation

Drawing No

2456_05

Date

13.06.25

Legend

Body Envelope
300mm Envelope
Wheel Envelope


Job No

2465

Scale at A3

1:250

Vehicle type(s)

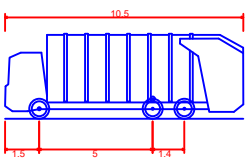

Garbage Truck
Overall Length 10.500m
Overall Width 2.500m
Overall Body Height 3.751m
Min Body Ground Clearance 0.304m
Track Width 2.500m
Lock to Lock Time 5.00 sec
Curb to Curb Turning Radius 11.000m



Job Title

849-859 Pacific Highway
Chatswood

Client

BB Wilson Property Pty Ltd

JMT Consulting
ABN: 32 6358 30054
www.jmtconsulting.com.au
PO Box 99, Kingsford NSW 2032

Drawing Title

Turning Paths
Basement circulation

Drawing No

2456_06

Date

13.06.25

Legend

- Body Envelope
- 300mm Envelope
- Wheel Envelope


Job No

2465

Scale at A3


1:250

Vehicle type(s)

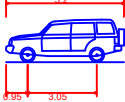

B99 Vehicle (Realistic min radius) (2004)
Overall Length
Overall Width
Overall Body Height
Min Body Ground Clearance
Track Width
Lock-to-lock time
Curb to Curb Turning Radius

5.200m
1.940m
1.878m
0.272m
1.840m
4.00s
6.250m

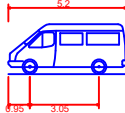

B99 Vehicle
Overall Length
Overall Width
Overall Body Height
Min Body Ground Clearance
Track Width
Lock-to-lock time
Curb to Curb Turning Radius

5.200m
1.940m
1.878m
0.272m
1.840m
4.00s
6.250m