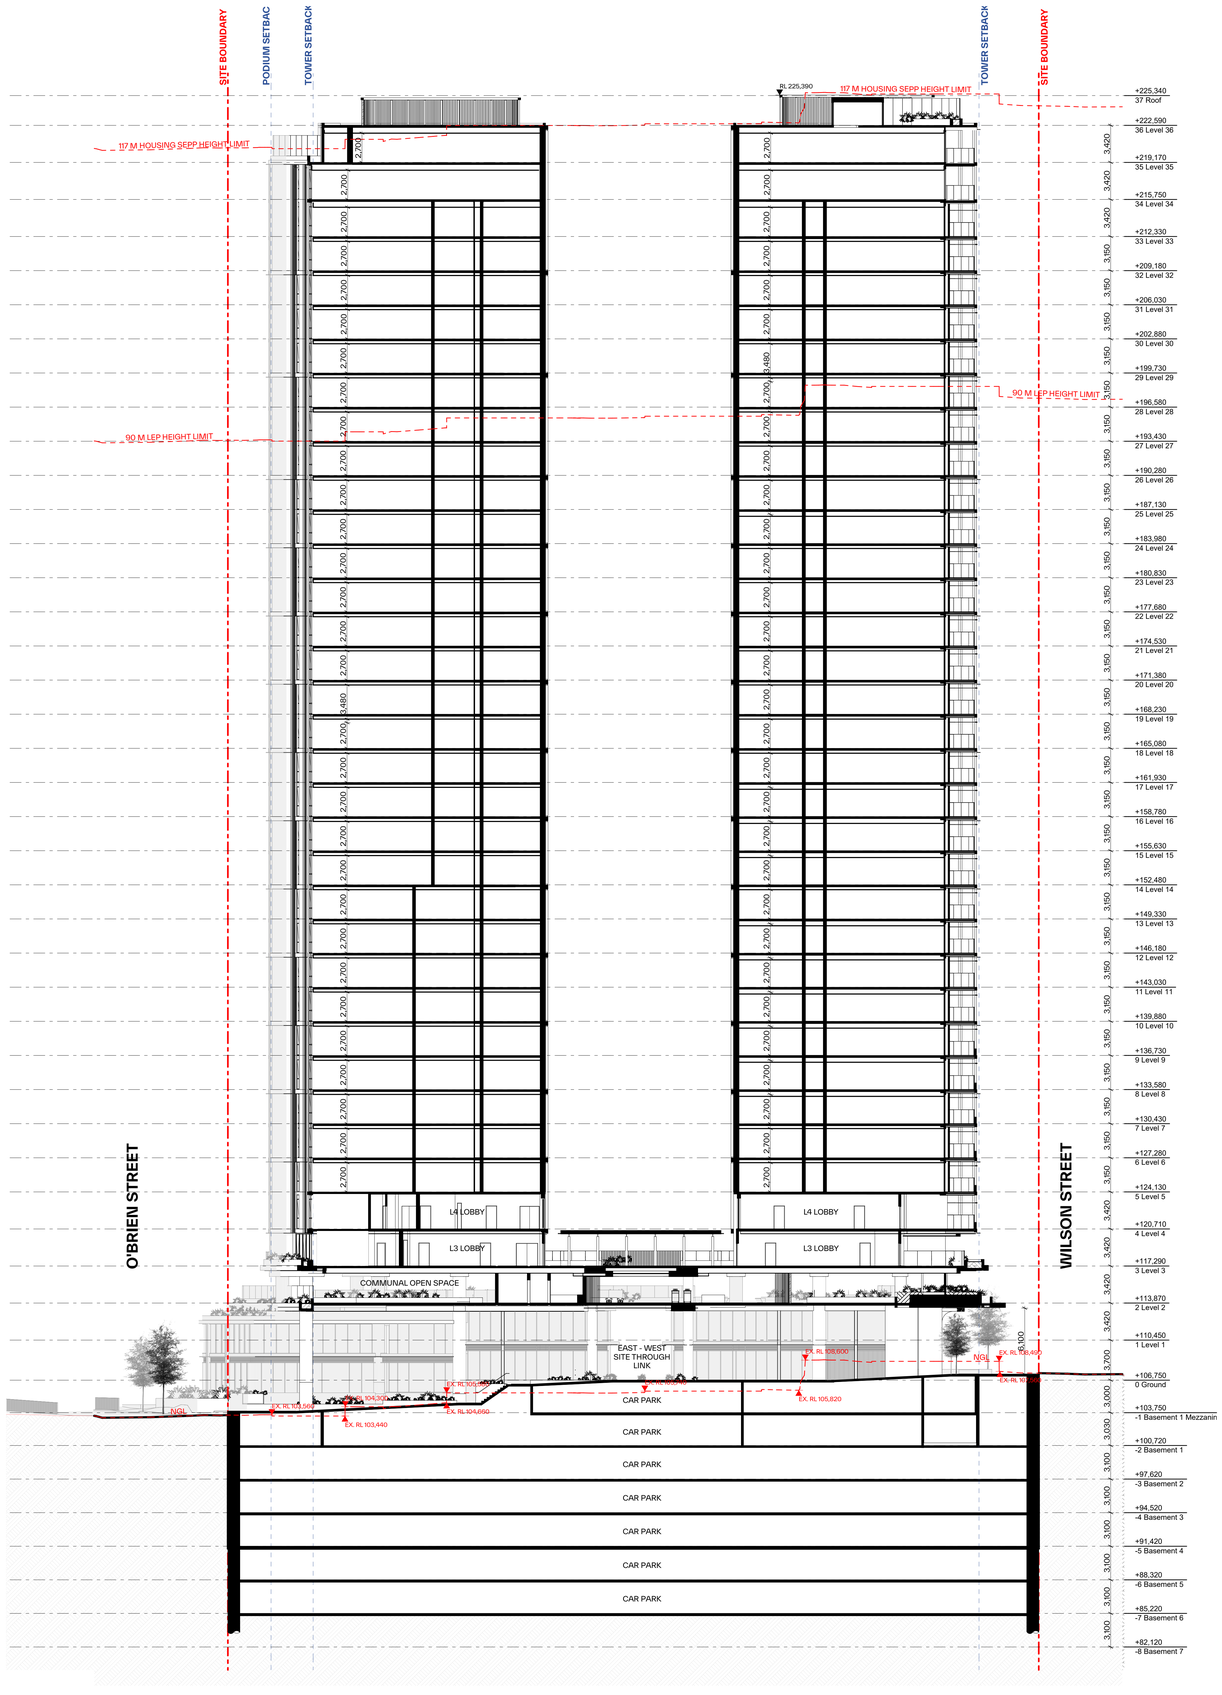

1 Section A 1:200

2 Section B 1:200

GENERAL NOTES:

- ALL WORKS TO COMPLY WITH BUILDING CODE OF AUSTRALIA, REQUIREMENTS OF RELEVENT STATUTORY AUTHORITIES/ LOCAL GOVERNMENT & RELEVENT AUSTRALIAN BUILDING STANDARDS
- DRAWINGS FOR THE PURPOSES OF DA ONLY (NOT FOR CONSTRUCTION) - FURTHER CONSULTANT/ AUTHORITY COORDINATION WILL BE REQUIRED AT CC STAGE WHICH MAY IMPACT ON DESIGN AND PLANNING LAYOUTS
- ARCHITECTURAL PLANS TO BE READ IN CONJUNCTION WITH CONSULTANT'S DRAWINGS, SPECIFICATIONS & REPORTS
- COPYRIGHT OF DESIGN SHOWN HEREON IS RETAINED BY PBD ARCHITECTS AND AUTHORITY IS REQUIRED FOR ANY REPRODUCTION
- AREA SCHEDULES SUPPLIED ARE APPROXIMATE ONLY - FUTURE ALLOWANCE FOR VERTICAL SERVICE DUCTS, STRUCTURAL WALL SYSTEMS AND CONSULTANT INPUT WILL BE REQUIRED

LEGEND:

AW	AWNING
CFP	CENTRAL FIRE PROTECTION RISER
DB	DISTRIBUTION BOARD
GE	GARBAGE EXHAUST RISER
FH	FIRE HYDRANT
FHR	FIRE HOSE REEL
FP	FIRE PUMP EXHAUST RISER
FS	FIRE STAIRS
PB	PLANTER BOX
WF	WATER FEATURE

MATERIALS LEGEND:

AFG	ALUMINIUM FRAMED GLAZING
CONC	CONCRETE
EFx	EXTERNAL FINISH TYPEx
GB	FRAMELESS TOUCHENED GLASS BALUSTRADE (TO BCA/AUS STANDARDS)
MB	METAL BALUSTRADE
PSx	PRIVACY SCREEN (TO FUTURE SELECTION)
PTx	PAINT FINISH TYPEx

Department of Planning, Housing and Infrastructure

Issued under the Environmental Planning and Assessment Act 1979

Approved Application No: SSD 74319707

Approved on: 17 December 2025

Signed: AW

Sheet No: 28 of 39

Issue	Date	Description
01	1/01/2024	Issued for SSDA submission
02	20/10/2025	SSDA Additional Information
03	06/06/2025	SSDA Amendments

Scale Bar 1 : 100 @ A0

0 1 2 3 4 5 Meters

CLIENT:
BB Wilson Property Pty Ltd

pbd architects

P - 02 9698 8140
E - info@pbdarchitects.com.au
W - pbdarchitects.com.au

Level 2,52 Albion Street,
Surry Hills NSW 2010

ABN 36 147 035 550
Nominated Architects
Paul Buljevic NSW 7768

PROJECT:
MIXED USE DEVELOPMENT
849-859 PACIFIC HIGHWAY & 2-8 WILSON STREET, CHATSWOOD

DRAWING TITLE:
Section A & B

DRAWING BY: AA, JM	CHECKED BY: KA	DATE: 06/06/2025
SCALE: 1:200@A0	DRAWING NO: **DA300**	ISSUE: **03**
PROJECT NO: 2308_1		

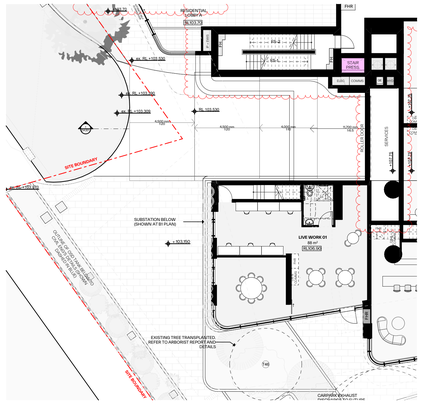
RESIDENTIAL TOWER A
RL 93.570
RL +102.330
RL +103.130
RL +103.930
4,000mm
4,000mm
5,000mm
LIFT 1
LIFT 2
LIFT

EF 1
PAINTED PRECAST CONCRETE
COLOUR BURNT COPPER OR SIMILAR

EF 2
POWDERCOATED ALUMINIUM VERTICAL FINS
POWDERCOATED METAL PLATE TO SLAB EDGE
COPPER COLOUR OR SIMILAR

EF 3
RENDER AND PAINT FINISH
DULUX HAMMER GREY OR SIMILAR

PS 1
POWDERCOATED ALUMINIUM BATTEN SCREEN
OFF-WHITE COLOUR

PS 2
POWDERCOATED ALUMINIUM BATTEN SCREEN
COPPER COLOUR OR SIMILAR

CONC 1
PAINTED PRECAST CONCRETE
OFF-WHITE COLOUR

CONC 2
PAINTED PRECAST CONCRETE
SAND COLOUR

CONC 3
PAINTED PRECAST CONCRETE
LIGHT GREY COLOUR

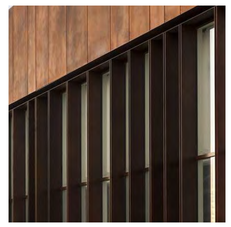

AFG 1
ALUMINIUM FRAMED GLAZING
COPPER COLOUR OR SIMILAR

AFG 2
ALUMINIUM FRAMED GLAZING
DULUX DURATEC ETERNITY CHARCOAL PEARL SATIN OR SIMILAR

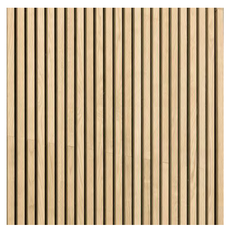

TC
TIMBER LOOK ALUMINIUM BATTENS TO SOFFIT
PREMIUM OAK FINISH OR SIMILAR

GB
FRAMELESS GLASS BALLUSTRADE

AW
METAL AWNING
COPPER COLOUR OR SIMILAR

NSW GOVERNMENT

Department of Planning, Housing and Infrastructure

Issued under the Environmental Planning and Assessment Act 1979

Approved Application No: SSD 74319707

Approved on: 17 December 2025

Signed: AW

Sheet No: 30 of 39

GENERAL NOTES:

- ALL WORKS TO COMPLY WITH BUILDING CODE OF AUSTRALIA, REQUIREMENTS OF RELEVENT STATUTORY AUTHORITIES/ LOCAL GOVERNMENT & RELEVENT AUSTRALIAN BUILDING STANDARDS
- DRAWINGS FOR THE PURPOSES OF DA ONLY (NOT FOR CONSTRUCTION) - FURTHER CONSULTANT/ AUTHORITY COORDINATION WILL BE REQUIRED AT CC STAGE WHICH MAY IMPACT ON DESIGN AND PLANNING LAYOUTS
- ARCHITECTURAL PLANS TO BE READ IN CONJUNCTION WITH CONSULTANT'S DRAWINGS, SPECIFICATIONS & REPORTS
- COPYRIGHT OF DESIGN SHOWN HEREON IS RETAINED BY PBD ARCHITECTS AND AUTHORITY IS REQUIRED FOR ANY REPRODUCTION
- AREA SCHEDULES SUPPLIED ARE APPROXIMATE ONLY - FUTURE ALLOWANCE FOR VERTICAL SERVICE DUCTS, STRUCTURAL WALL SYSTEMS AND CONSULTANT INPUT WILL BE REQUIRED

LEGEND:

AW	AWNING
CFP	CENTRAL FIRE PROTECTION RISER
DB	DISTRIBUTION BOARD
GE	GARBAGE EXHAUST RISER
FH	FIRE HYDRANT
FHR	FIRE HOSE REEL
FP	FIRE PUMP EXHAUST RISER
FS	FIRE STAIRS
PB	PLANTER BOX
WF	WATER FEATURE

MATERIALS LEGEND:

AFG	ALUMINIUM FRAMED GLAZING
CONC	CONCRETE
EFx	EXTERNAL FINISH TYPEx
GB	FRAMELESS TOUCHENED GLASS BALUSTRADE (TO BCA/AUS STANDARDS)
MB	METAL BALUSTRADE
PSx	PRIVACY SCREEN (TO FUTURE SELECTION)
PTx	PAINT FINISH TYPEx

Issue	Date	Description
01	1/11/2024	Issued for SSDA submission
02	06/06/2025	SSDA Amendments

Scale Bar 1 : 100 @ A0

1 2 3 4 5 Meters

N

CLIENT:
BB Wilson Property Pty Ltd

pbd architects

P - 02 9698 8140
E - info@pbdarchitects.com.au
W - pbdarchitects.com.au

Level 2, 52 Albion Street,
Surry Hills NSW 2010

ABN 36 147 035 550
Nominated Architect
Paul Buljevic NSW 7768

PROJECT:
MIXED USE DEVELOPMENT
849-859 PACIFIC HIGHWAY & 2-8 WILSON STREET, CHATSWOOD

DRAWING TITLE:
Finishes Schedule

DRAWING BY: AA, JM	CHECKED BY: KA	DATE: 06/06/2025
SCALE: 1:100@A0	DRAWING NO: DA400	ISSUE: 02
PROJECT NO: 2308_1		

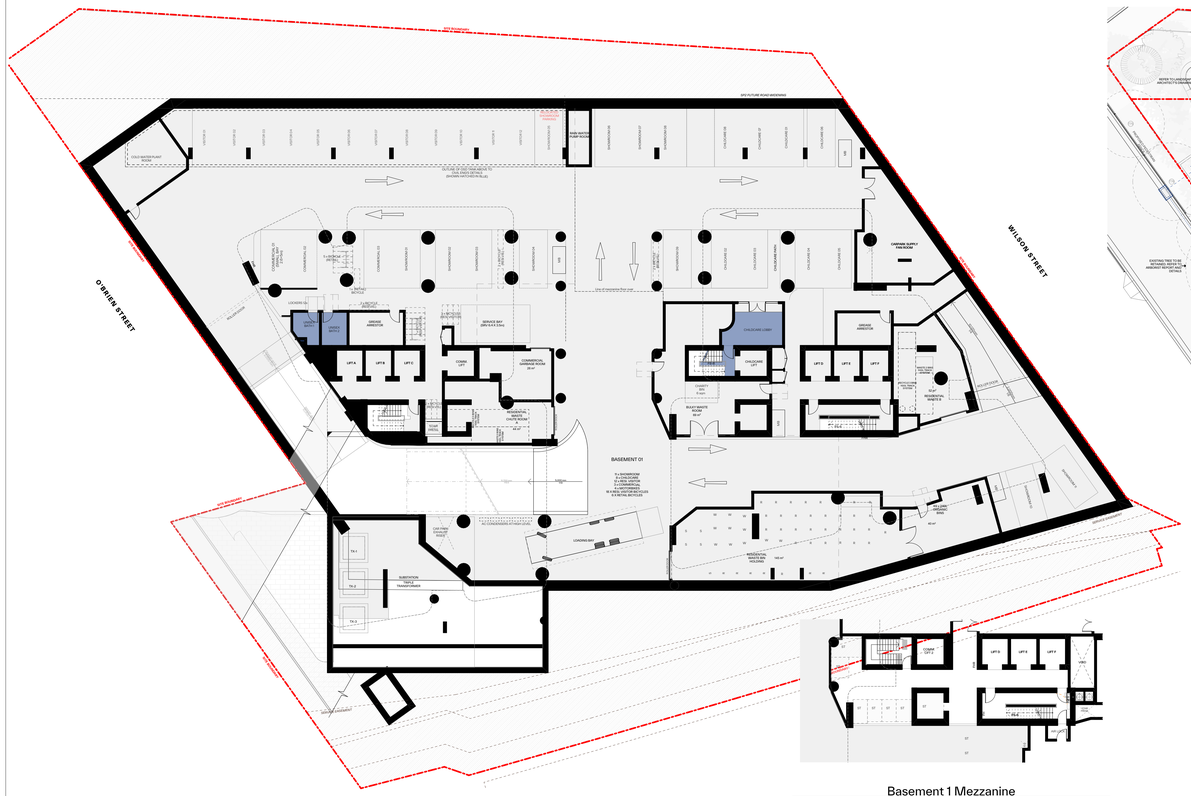
O'BRIEN STREET
WILSON STREET
RAILWAY CORRIDOR
BASEMENT 01

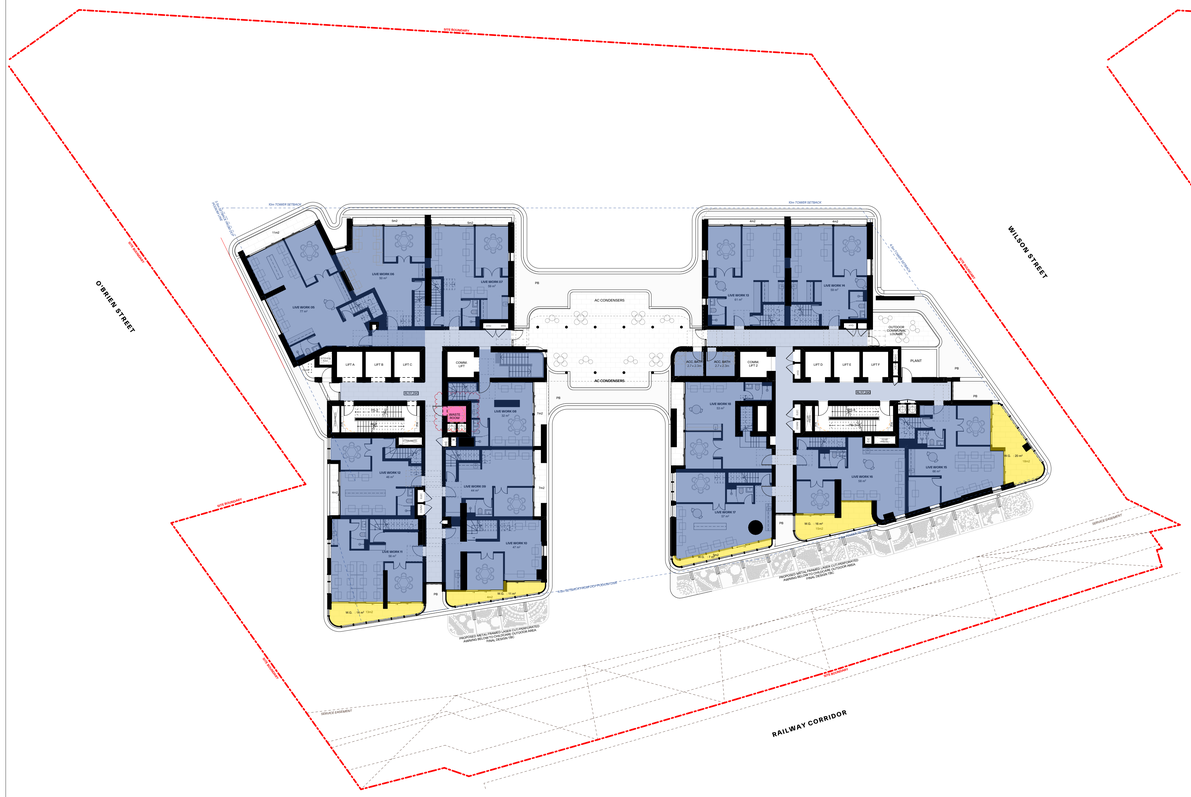
O'BRIEN STREET
WILSON STREET
RAILWAY CORRIDOR
AC CONDENSERS
OUTDOOR COMMUNAL LOUNGE
PLANT
LIFT 1
LIFT 2
LIFT

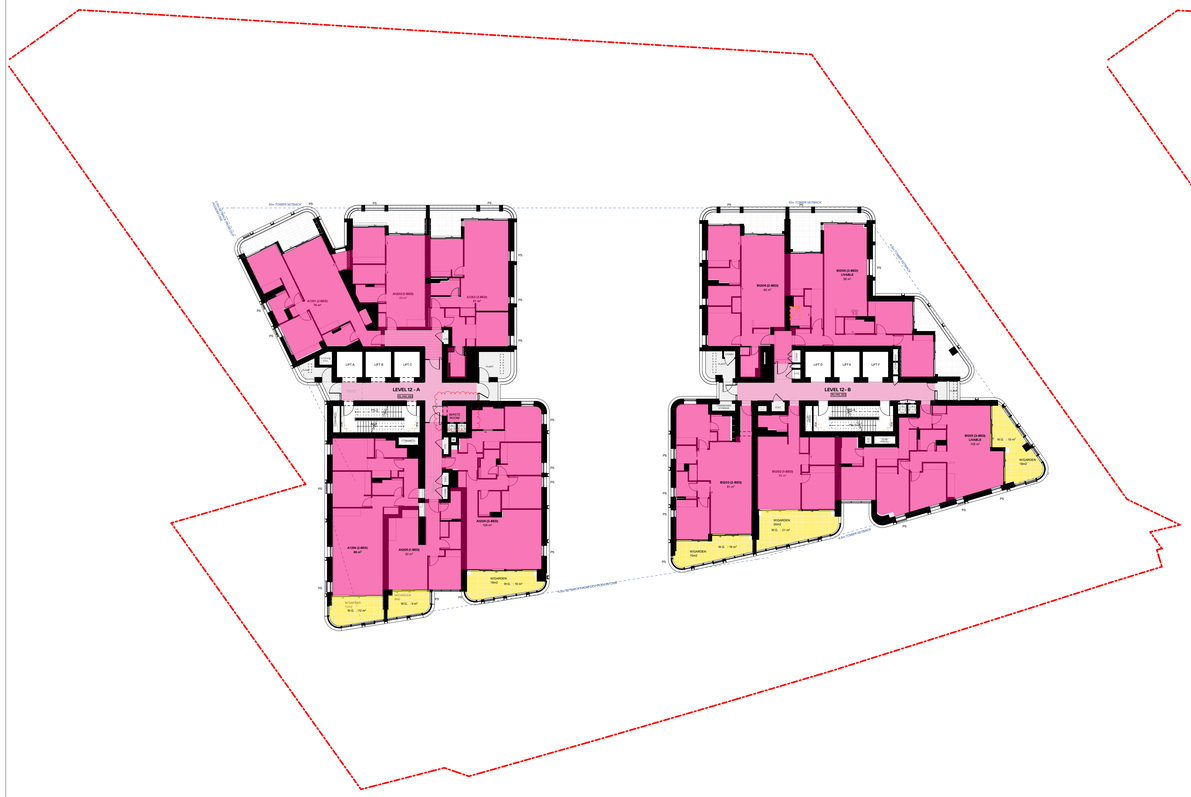

9 Low Rise Type C Level 12 1:200

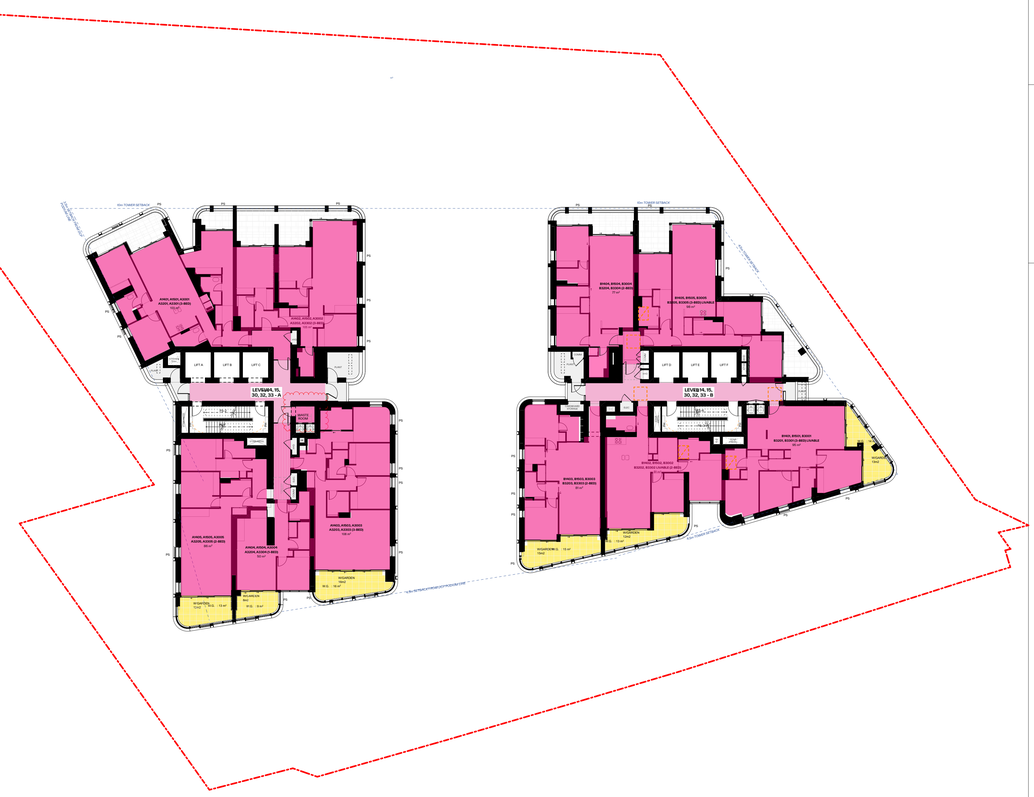

9 Mid Rise Type A (Level 14, 15, 30, 32, 33) 1:200

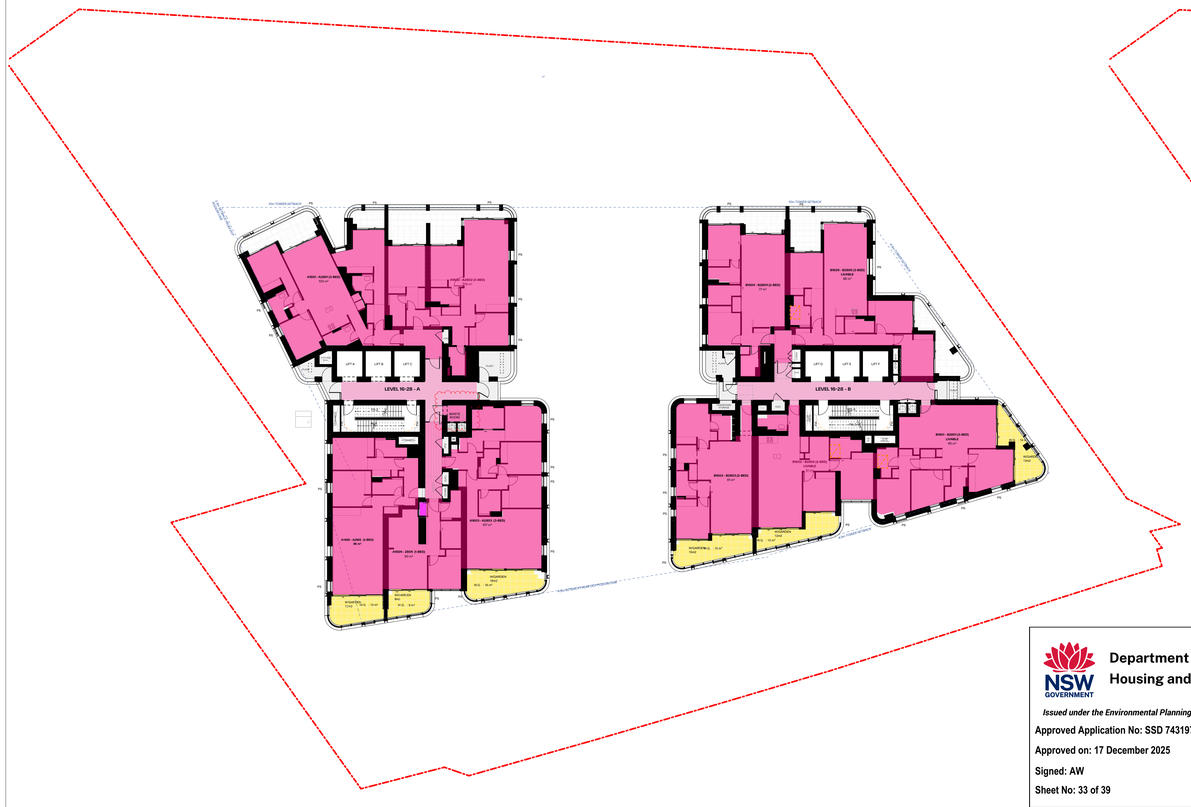

10 Mid Rise Type B (Level 16-28) 1:200

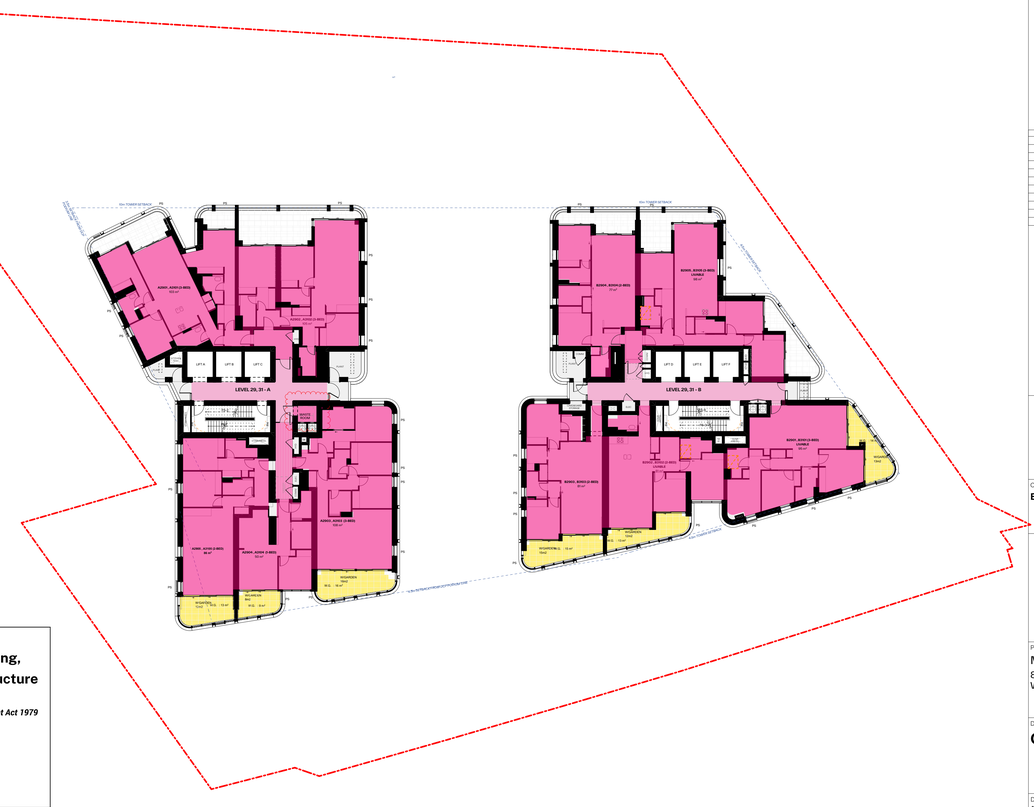

11 Mid Rise Type C (Level 29, 31) 1:200

Department of Planning, Housing and Infrastructure

Issued under the Environmental Planning and Assessment Act 1979

Approved Application No: SSD 74319707

Approved on: 17 December 2025

Signed: AW

Sheet No: 33 of 39

GENERAL NOTES:

- ALL WORKS TO COMPLY WITH BUILDING CODE OF AUSTRALIA, REQUIREMENTS OF RELEVENT STATUTORY AUTHORITIES/ LOCAL GOVERNMENT & RELEVENT AUSTRALIAN BUILDING STANDARDS
- DRAWINGS FOR THE PURPOSES OF DA ONLY (NOT FOR CONSTRUCTION) - FURTHER CONSULTANT/ AUTHORITY COORDINATION WILL BE REQUIRED AT CC STAGE WHICH MAY IMPACT ON DESIGN AND PLANNING LAYOUTS
- ARCHITECTURAL PLANS TO BE READ IN CONJUNCTION WITH CONSULTANT'S DRAWINGS, SPECIFICATIONS & REPORTS
- COPYRIGHT OF DESIGN SHOWN HEREON IS RETAINED BY PBD ARCHITECTS AND AUTHORITY IS REQUIRED FOR ANY REPRODUCTION
- AREA SCHEDULES SUPPLIED ARE APPROXIMATE ONLY - FUTURE ALLOWANCE FOR VERTICAL SERVICE DUCTS, STRUCTURAL WALL SYSTEMS AND CONSULTANT INPUT WILL BE REQUIRED

LEGEND:

AW	AWNING
CFP	CENTRAL FIRE PROTECTION RISER
DB	DISTRIBUTION BOARD
GE	GARBAGE EXHAUST RISER
FH	FIRE HYDRANT
FHR	FIRE HOSE REEL
FP	FIRE PUMP EXHAUST RISER
FS	FIRE STAIRS
PB	PLANTER BOX
WF	WATER FEATURE

MATERIALS LEGEND:

AFG	ALUMINIUM FRAMED GLAZING
CONC	CONCRETE
EFx	EXTERNAL FINISH TYPEx
GB	FRAMELESS TOUCHENED GLASS BALUSTRADE (TO BCA/AUS STANDARDS)
MB	METAL BALUSTRADE
PSx	PRIVACY SCREEN (TO FUTURE SELECTION)
PTx	PAINT FINISH TYPEx

GROSS FLOOR AREA

COMMERCIAL (EXCLUDING WINTER GARDEN & CORRIDOR)		
	Basement 1	41.3
	Ground	1,372.1
	Level 1	1,030.6
	Level 2	513.0
	Level 3	915.0
		3,872.0 m²
COMMERCIAL CORRIDOR		**272.3 m²**
COMMERCIAL WINTERGARDEN		**68.6 m²**
TOTAL COMMERCIAL GFA		**4,212.9 m²**

RESIDENTIAL (EXCLUDING WINTER GARDEN & CORRIDOR)	**29,807.7 m²**
RESIDENTIAL CORRIDOR	**2,214.7 m²**
RESIDENTIAL WINTERGARDEN	**2,778.8 m²**
TOTAL RESIDENTIAL GFA	**34,801.2 m²**

TOTAL GFA WITHOUT WINTERGARDEN	**36,166.7 m²**
TOTAL GFA WITH WINTERGARDEN	**39,014.1 m²**

Issue	Date	Description
01	1/1/2024	Issued for SSDA submission
02	22/05/2025	Preliminary SSDA Amendments
03	06/06/2025	SSDA Amendments
04	16/07/2025	SSDA Amendments

LEGEND:

- COMMERCIAL GFA
- COMMERCIAL CORRIDOR GFA
- RESIDENTIAL GFA
- RESIDENTIAL CORRIDOR GFA
- WINTER GARDEN GFA

Scale Bar 1 : 100 @ A0

1 2 3 4 5 Meters

N

CLIENT:
BB Wilson Property Pty Ltd

pbd architects

P - 02 9698 8140
E - info@pbdarchitects.com.au
W - pbdarchitects.com.au

Level 2, 52 Albion Street, Surry Hills NSW 2010

ABN 36 147 035 550
Nominated Architect: Paul Buljevic NSW 7768

PROJECT:
MIXED USE DEVELOPMENT
849-859 PACIFIC HIGHWAY & 2-8 WILSON STREET, CHATSWOOD

DRAWING TITLE:
GFA Diagram Sheet 3

DRAWING BY: AA, JM	CHECKED BY: KA	DATE: 16/07/2025
SCALE: 1200@A0	DRAWING NO: DA502	ISSUE: 04
PROJECT NO: 2308_1		

9 Level 34 1:200

9 Level 35 1:200

GENERAL NOTES:

- ALL WORKS TO COMPLY WITH BUILDING CODE OF AUSTRALIA, REQUIREMENTS OF RELEVENT STATUTORY AUTHORITIES/ LOCAL GOVERNMENT & RELEVENT AUSTRALIAN BUILDING STANDARDS
- DRAWINGS FOR THE PURPOSES OF DA ONLY (NOT FOR CONSTRUCTION) - FURTHER CONSULTANT/ AUTHORITY COORDINATION WILL BE REQUIRED AT CC STAGE WHICH MAY IMPACT ON DESIGN AND PLANNING LAYOUTS
- ARCHITECTURAL PLANS TO BE READ IN CONJUNCTION WITH CONSULTANT'S DRAWINGS, SPECIFICATIONS & REPORTS
- COPYRIGHT OF DESIGN SHOWN HEREON IS RETAINED BY PBD ARCHITECTS AND AUTHORITY IS REQUIRED FOR ANY REPRODUCTION
- AREA SCHEDULES SUPPLIED ARE APPROXIMATE ONLY - FUTURE ALLOWANCE FOR VERTICAL SERVICE DUCTS, STRUCTURAL WALL SYSTEMS AND CONSULTANT INPUT WILL BE REQUIRED

LEGEND:

AW	AWNING
CFP	CENTRAL FIRE PROTECTION RISER
DB	DISTRIBUTION BOARD
GE	GARBAGE EXHAUST RISER
FH	FIRE HYDRANT
FHR	FIRE HOSE REEL
FP	FIRE PUMP EXHAUST RISER
FS	FIRE STAIRS
PB	PLANTER BOX
WF	WATER FEATURE

MATERIALS LEGEND:

AFG	ALUMINIUM FRAMED GLAZING
CONC	CONCRETE
EFx	EXTERNAL FINISH TYPEx
GB	FRAMELESS TOUCHENED GLASS BALUSTRADE (TO BCA/AUS STANDARDS)
MB	METAL BALUSTRADE
PSx	PRIVACY SCREEN (TO FUTURE SELECTION)
PTx	PAINT FINISH TYPEx

GROSS FLOOR AREA		
COMMERCIAL (EXCLUDING WINTER GARDEN & CORRIDOR)		
	Basement 1	41.3
	Ground	1,372.1
	Level 1	1,030.6
	Level 2	513.0
	Level 3	915.0
		3,872.0 m²
COMMERCIAL CORRIDOR		**272.3 m²**
COMMERCIAL WINTERGARDEN		**68.6 m²**
TOTAL COMMERCIAL GFA		**4,212.9 m²**

RESIDENTIAL (EXCLUDING WINTER GARDEN & CORRIDOR)	**29,807.7 m²**
RESIDENTIAL CORRIDOR	**2,214.7 m²**
RESIDENTIAL WINTERGARDEN	**2,778.8 m²**
TOTAL RESIDENTIAL GFA	**34,801.2 m²**

TOTAL GFA WITHOUT WINTERGARDEN	**36,166.7 m²**
TOTAL GFA WITH WINTERGARDEN	**39,014.1 m²**

Issue	Date	Description
01	1/1/2024	Issued for SSDA submission
02	22/05/2025	Preliminary SSDA Amendments
03	06/06/2025	SSDA Amendments
04	16/07/2025	SSDA Amendments

LEGEND:

- COMMERCIAL GFA
- COMMERCIAL CORRIDOR GFA
- RESIDENTIAL GFA
- RESIDENTIAL CORRIDOR GFA
- WINTER GARDEN GFA

Scale Bar 1 : 100 @ A0

1 2 3 4 5 Meters

N

CLIENT:
BB Wilson Property Pty Ltd

pbd architects

P - 02 9698 8140
E - info@pbdarchitects.com.au
W - pbdarchitects.com.au

Level 2, 52 Albion Street,
Surry Hills NSW 2010

ABN 35 147 035 550
Nominated Architect:
Paul Buljevic NSW 7768

PROJECT:
MIXED USE DEVELOPMENT
849-859 PACIFIC HIGHWAY & 2-8 WILSON STREET, CHATSWOOD

DRAWING TITLE:
GFA Diagram Sheet 4

DRAWING BY:	CHECKED BY:	DATE:
AA, JM	KA	16/07/2025
SCALE: 1200@A0	DRAWING NO: **DA503**	ISSUE: **04**
PROJECT NO: 2308_1		

Department of Planning, Housing and Infrastructure

Issued under the Environmental Planning and Assessment Act 1979

Approved Application No: SSD 74319707

Approved on: 17 December 2025

Signed: AW

Sheet No: 34 of 39

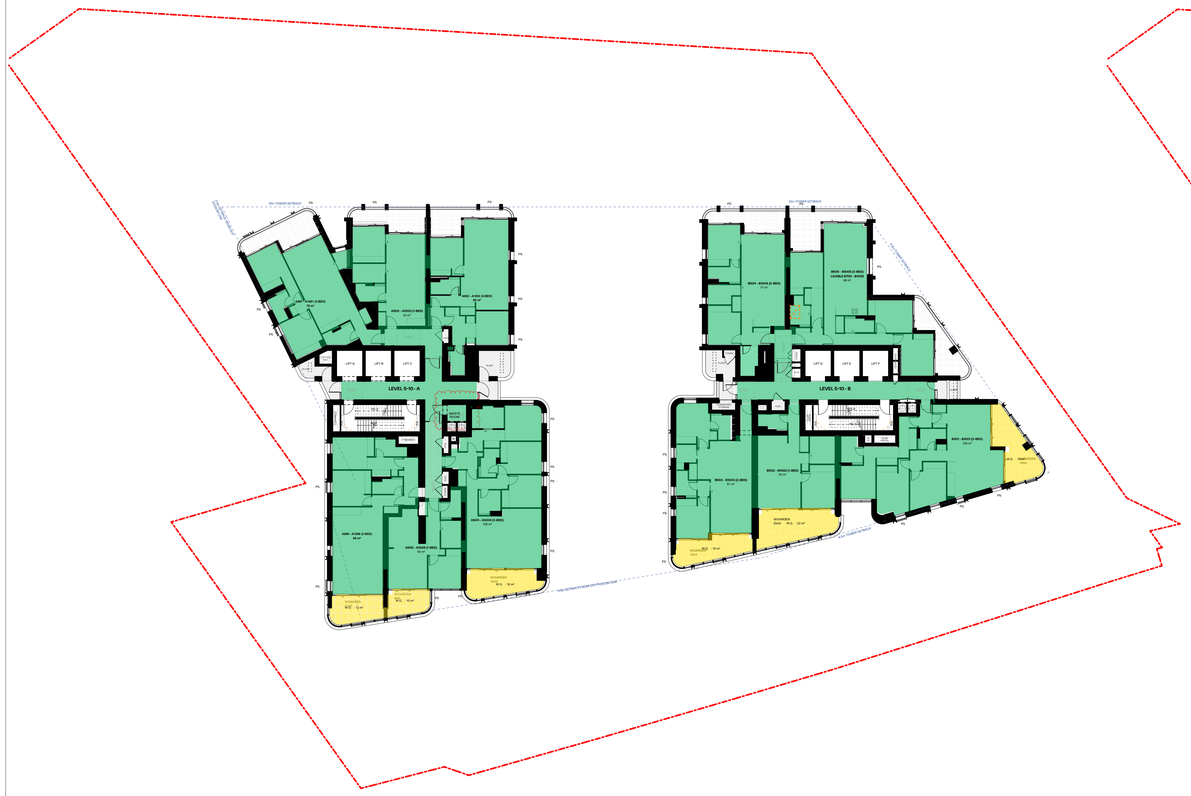

1 Level 5-9 1:200

2 Level 10 1:200

PROPOSED AFFORDABLE HOUSING UNITS

- A501-A901 : 5 UNITS
- A502-A902 : 5 UNITS
- A503-A903 : 5 UNITS
- A504-A904 : 5 UNITS
- A505-A905 : 5 UNITS
- A506-A906 : 5 UNITS
- B501-B1001 : 6 UNITS
- B502-B1002 : 6 UNITS
- B503-B1003 : 6 UNITS
- B504-B904 : 5 UNITS
- B505-B1005 : 6 UNITS

TOTAL NO. OF UNITS : 59 UNITS

Department of Planning, Housing and Infrastructure

Issued under the Environmental Planning and Assessment Act 1979

Approved Application No: SSD 74319707

Approved on: 17 December 2025

Signed: AW

Sheet No: 35 of 39

GENERAL NOTES:

- ALL WORKS TO COMPLY WITH BUILDING CODE OF AUSTRALIA, REQUIREMENTS OF RELEVENT STATUTORY AUTHORITIES/ LOCAL GOVERNMENT & RELEVENT AUSTRALIAN BUILDING STANDARDS
- DRAWINGS FOR THE PURPOSES OF DA ONLY (NOT FOR CONSTRUCTION) - FURTHER CONSULTANT/ AUTHORITY COORDINATION WILL BE REQUIRED AT CC STAGE WHICH MAY IMPACT ON DESIGN AND PLANNING LAYOUTS
- ARCHITECTURAL PLANS TO BE READ IN CONJUNCTION WITH CONSULTANT'S DRAWINGS, SPECIFICATIONS & REPORTS
- COPYRIGHT OF DESIGN SHOWN HEREON IS RETAINED BY PBD ARCHITECTS AND AUTHORITY IS REQUIRED FOR ANY REPRODUCTION
- AREA SCHEDULES SUPPLIED ARE APPROXIMATE ONLY - FUTURE ALLOWANCE FOR VERTICAL SERVICE DUCTS, STRUCTURAL WALL SYSTEMS AND CONSULTANT INPUT WILL BE REQUIRED

LEGEND:

AW	AWNING
CFP	CENTRAL FIRE PROTECTION RISER
DB	DISTRIBUTION BOARD
GE	GARBAGE EXHAUST RISER
FH	FIRE HYDRANT
FHR	FIRE HOSE REEL
FP	FIRE PUMP EXHAUST RISER
FS	FIRE STAIRS
PB	PLANTER BOX
WF	WATER FEATURE

MATERIALS LEGEND:

AFG	ALUMINIUM FRAMED GLAZING
CONC	CONCRETE
EFx	EXTERNAL FINISH TYPEx
GB	FRAMELESS TOUCHENED GLASS BALUSTRADE (TO BCA/AUS STANDARDS)
MB	METAL BALUSTRADE
PSx	PRIVACY SCREEN (TO FUTURE SELECTION)
PTx	PAINT FINISH TYPEx

LEGEND:

AFFORDABLE HOUSING GFA

AFFORDABLE HOUSING WINTER GARDEN GFA

GROSS FLOOR (INCLUDING WINTER GARDEN)		
AFFORDABLE UNITS		
	Level 5	1,081.2
	Level 6	1,081.2
	Level 7	1,081.2
	Level 8	1,081.2
	Level 9	1,081.2
	Level 10	446.0
		5,852.0 m²

Issue	Date	Description
01	20/01/2025	SSDA Additional Information
02	06/06/2025	SSDA Amendments
03	16/07/2025	SSDA Amendments

Scale Bar 1 : 100 @ A0

1 2 3 4 5 Meters

N

CLIENT:
BB Wilson Property Pty Ltd

pbd architects

P - 02 9098 8140
E - info@pbdarchitects.com.au
W - pbdarchitects.com.au

Level 2, 52 Albion Street,
Surry Hills NSW 2010

ABN 36 147 035 550
Nominated Architect:
Paul Bulevic NSW 7768

PROJECT:
MIXED USE DEVELOPMENT
849-859 PACIFIC HIGHWAY & 2-8 WILSON STREET, CHATSWOOD

DRAWING TITLE:
GFA Diagram Sheet 5 - AFH

DRAWING BY:	CHECKED BY:	DATE:
AA, JM	KA	16/07/2025
SCALE: 1:200, 11@A0	DRAWING NO: **DA504**	ISSUE: **03**
PROJECT NO: 2308_1		

O'BRIEN STREET
WILSON STREET
RAILWAY CORRIDOR
SPO FUTURE ROAD WIDENING
6M SETBACK ATTICOM AT

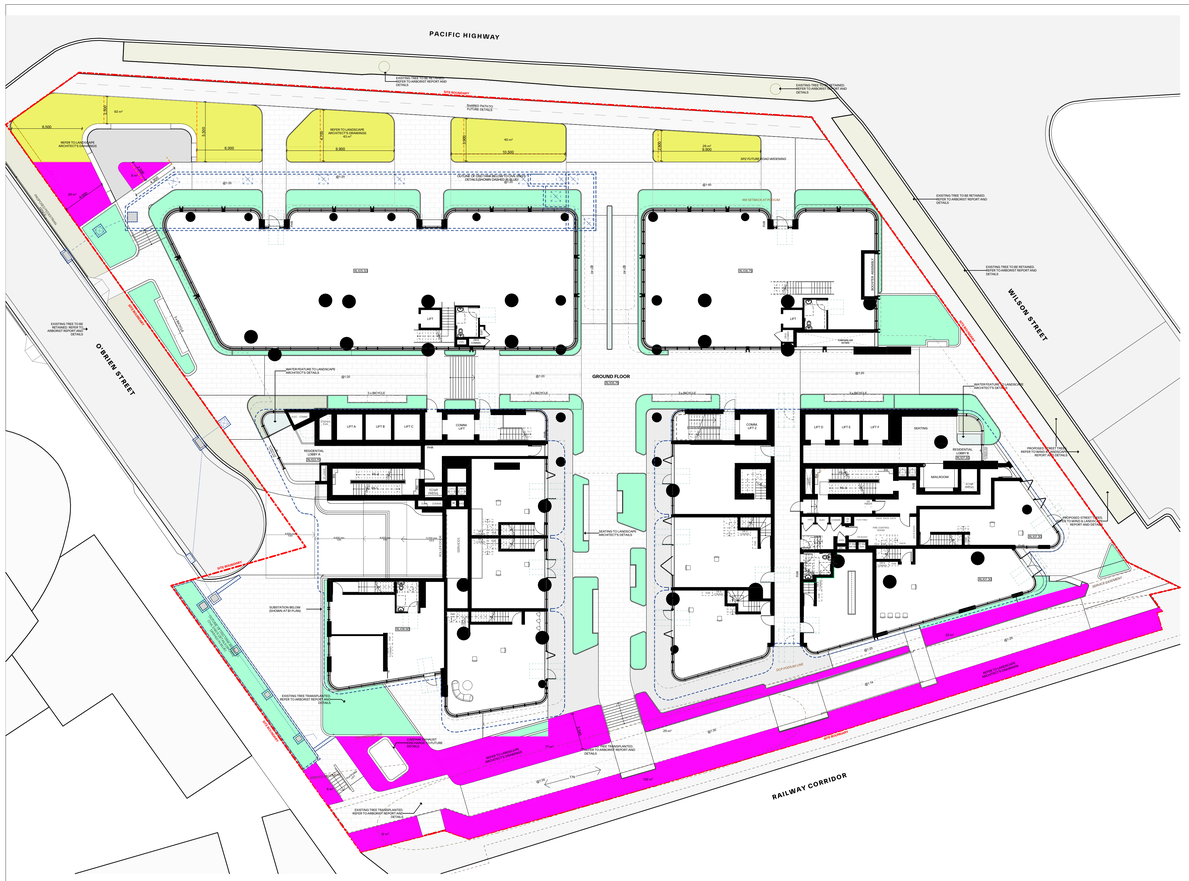
PACIFIC HIGHWAY
O'BRIEN STREET
WILSON STREET
RAILWAY CORRIDOR
GROUND FLOOR
LEVEL 35
LEVEL 36
RESIDENTIAL ABOVE
COMMS LIFT 1
COMMS LIFT 2
LIFT 1
LIFT 2
LIFT

4 Level 3 1:200

5 Level 4 1:200

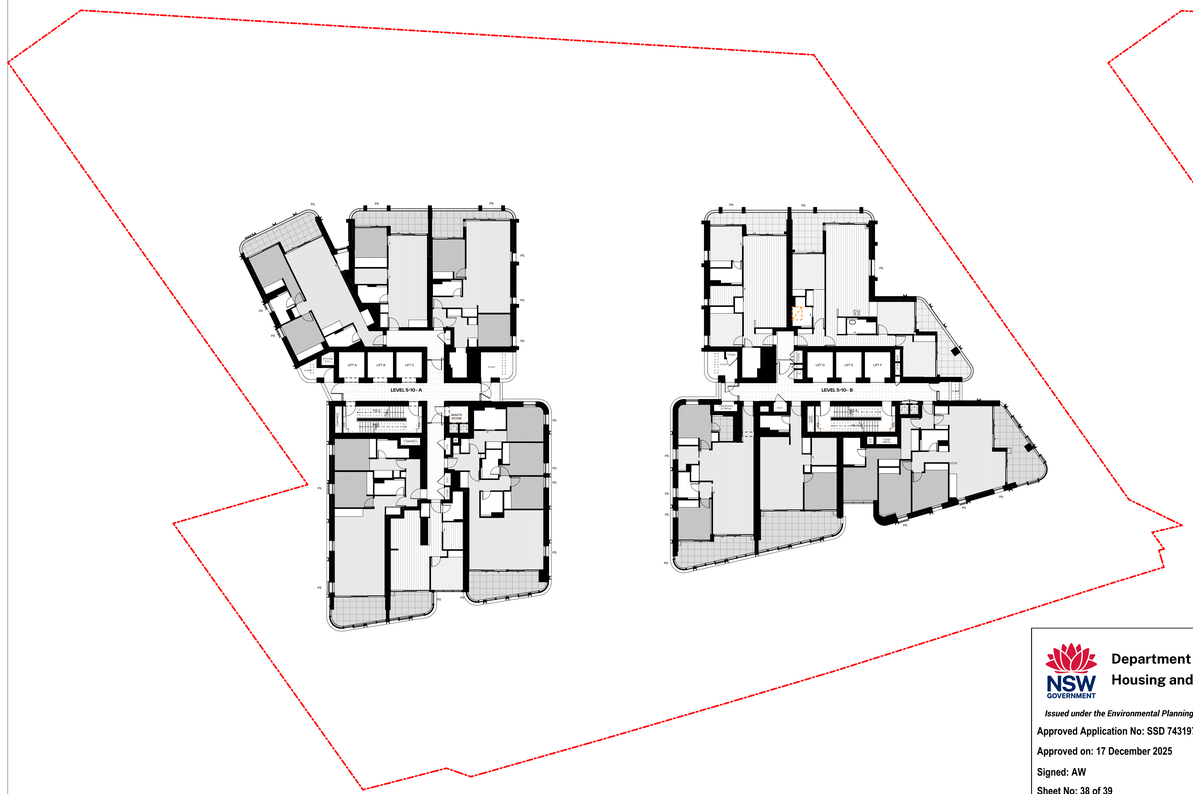

6 Typical Low Rise (Level 5-13) 1:200

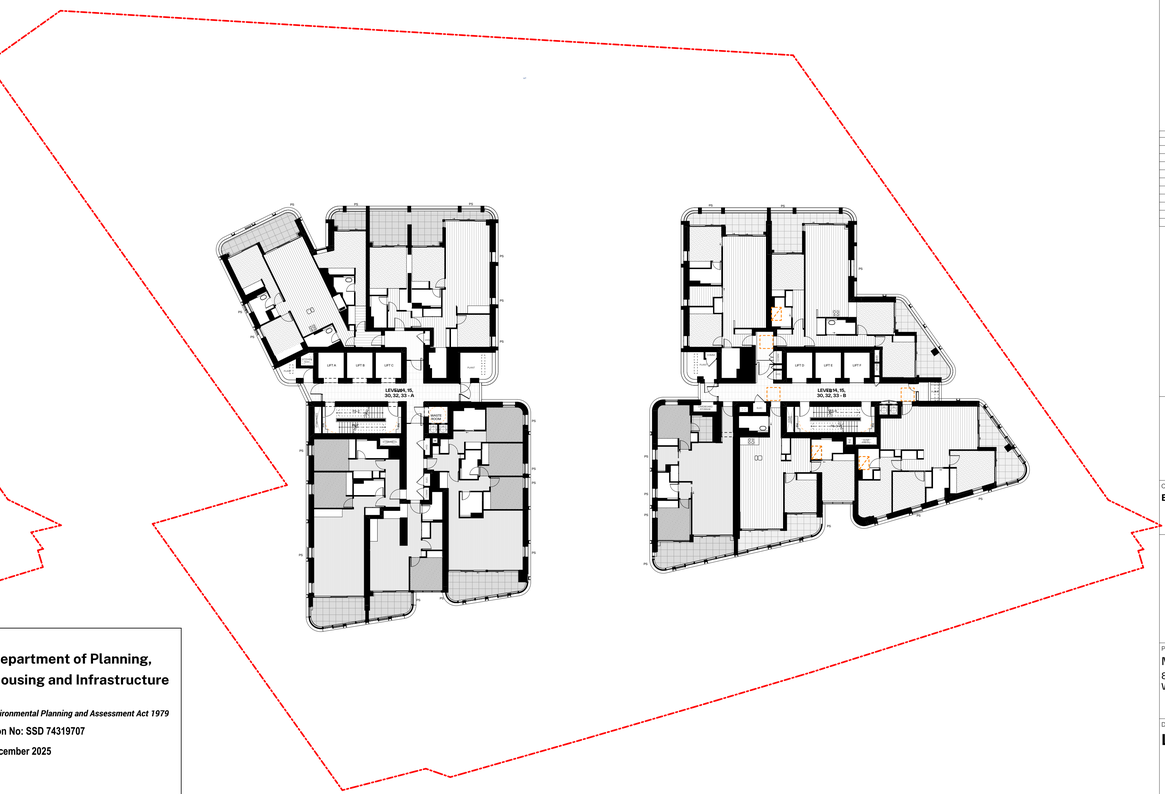

7 Typical Mid Rise (Level 14-33) 1:200

Department of Planning, Housing and Infrastructure

Issued under the Environmental Planning and Assessment Act 1979

Approved Application No: SSD 74319707

Approved on: 17 December 2025

Signed: AW

Sheet No: 38 of 39

GENERAL NOTES:

- ALL WORKS TO COMPLY WITH BUILDING CODE OF AUSTRALIA, REQUIREMENTS OF RELEVENT STATUTORY AUTHORITIES/ LOCAL GOVERNMENT & RELEVENT AUSTRALIAN BUILDING STANDARDS
- DRAWINGS FOR THE PURPOSES OF DA ONLY (NOT FOR CONSTRUCTION) - FURTHER CONSULTANT/ AUTHORITY COORDINATION WILL BE REQUIRED AT CC STAGE WHICH MAY IMPACT ON DESIGN AND PLANNING LAYOUTS
- ARCHITECTURAL PLANS TO BE READ IN CONJUNCTION WITH CONSULTANT'S DRAWINGS, SPECIFICATIONS & REPORTS
- COPYRIGHT OF DESIGN SHOWN HEREON IS RETAINED BY PBD ARCHITECTS AND AUTHORITY IS REQUIRED FOR ANY REPRODUCTION
- AREA SCHEDULES SUPPLIED ARE APPROXIMATE ONLY - FUTURE ALLOWANCE FOR VERTICAL SERVICE DUCTS, STRUCTURAL WALL SYSTEMS AND CONSULTANT INPUT WILL BE REQUIRED

LEGEND:

AW	AWNING
CFP	CENTRAL FIRE PROTECTION RISER
DB	DISTRIBUTION BOARD
GE	GARBAGE EXHAUST RISER
FH	FIRE HYDRANT
FHR	FIRE HOSE REEL
FP	FIRE PUMP EXHAUST RISER
FS	FIRE STAIRS
PB	PLANTER BOX
WF	WATER FEATURE

MATERIALS LEGEND:

AFG	ALUMINIUM FRAMED GLAZING
CONC	CONCRETE
EFx	EXTERNAL FINISH TYPEx
GB	FRAMELESS TOUCHENED GLASS BALUSTRADE (TO BCA/AUS STANDARDS)
MB	METAL BALUSTRADE
PSx	PRIVACY SCREEN (TO FUTURE SELECTION)
PTx	PAINT FINISH TYPEx

LEGEND:

- DEEP SOIL AREA (WITHIN SP2 ZONE)
- DEEP SOIL AREA (OUTSIDE OF SP2 ZONE)
- SOFT LANDSCAPE AREA

Ground	629.6
Level 1	65.8
Level 2	460.8
Level 3	135.5
Level 4	26.2
Level 35	52.9
Level 36	28.0
	1,398.8 m²

Issue	Date	Description
01	1/10/2024	Issued for SSDA submission
02	06/06/2025	SSDA Amendments

Scale Bar 1 : 100 @ A0

1 2 3 4 5 Meters

N

CLIENT:
BB Wilson Property Pty Ltd

pbd architects

P - 02 9698 8140
E - info@pbdarchitects.com.au
W - pbdarchitects.com.au

Level 2, 52 Albion Street, Surry Hills NSW 2010

ABN 36 147 035 550
Nominated Architect: Paul Bulevic NSW 7768

PROJECT:
MIXED USE DEVELOPMENT
849-859 PACIFIC HIGHWAY & 2-8 WILSON STREET, CHATSWOOD

DRAWING TITLE:
Landscape Diagram Sheet 2

DRAWING BY: AA, JM	CHECKED BY: KA	DATE: 06/06/2025
SCALE: 1:200@A0	DRAWING NO: **DA551**	ISSUE: **02**
PROJECT NO: 2308_1		

1 Silver Level Livable - Units B1401 - B3301 1:50

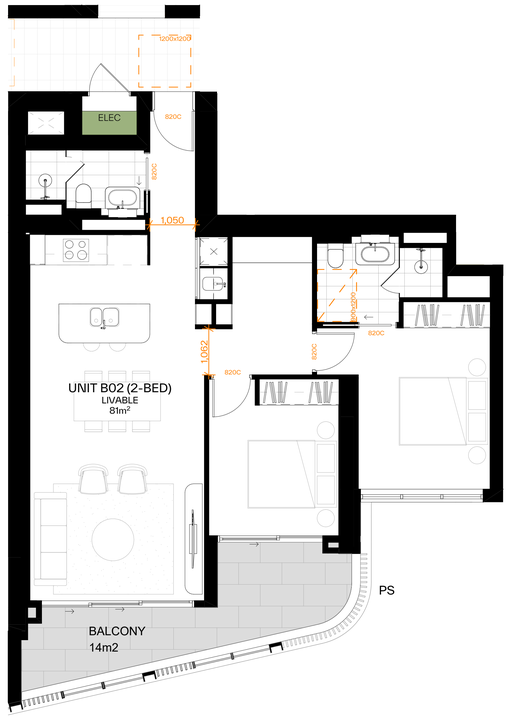

2 Silver Level Livable - Units B1402 - B3302 1:50

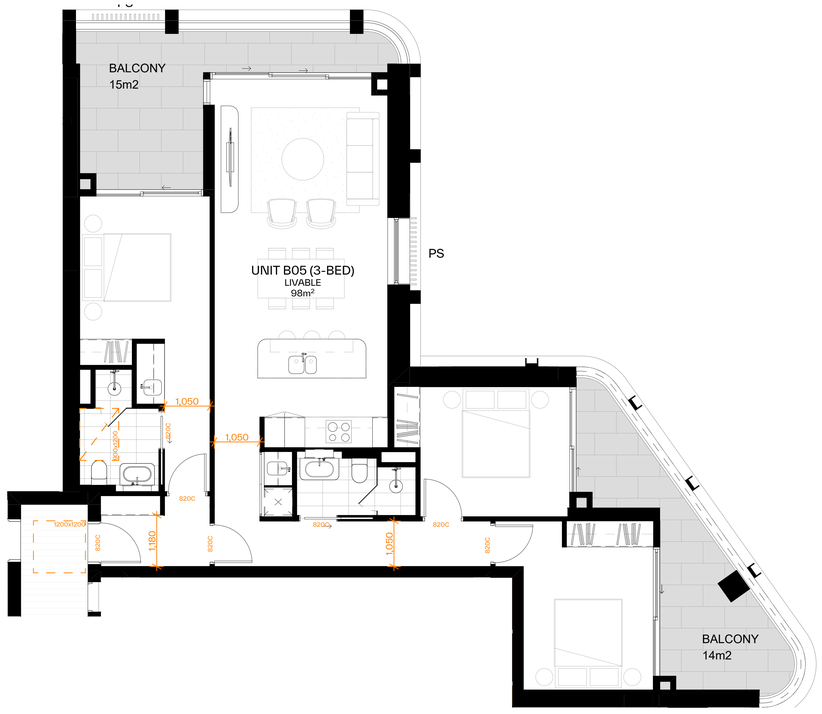

3 Silver Level Livable - Units B705 - B3305 1:50

Department of Planning, Housing and Infrastructure

Issued under the Environmental Planning and Assessment Act 1979

Approved Application No: SSD 74319707

Approved on: 17 December 2025

Signed: AW

Sheet No: 39 of 39

GENERAL NOTES:

- ALL WORKS TO COMPLY WITH BUILDING CODE OF AUSTRALIA, REQUIREMENTS OF RELEVENT STATUTORY AUTHORITIES/ LOCAL GOVERNMENT & RELEVENT AUSTRALIAN BUILDING STANDARDS
- DRAWINGS FOR THE PURPOSES OF DA ONLY (NOT FOR CONSTRUCTION) - FURTHER CONSULTANT/ AUTHORITY COORDINATION WILL BE REQUIRED AT CC STAGE WHICH MAY IMPACT ON DESIGN AND PLANNING LAYOUTS
- ARCHITECTURAL PLANS TO BE READ IN CONJUNCTION WITH CONSULTANTS DRAWINGS, SPECIFICATIONS & REPORTS
- COPYRIGHT OF DESIGN SHOWN HEREON IS RETAINED BY PBD ARCHITECTS AND AUTHORITY IS REQUIRED FOR ANY REPRODUCTION
- AREA SCHEDULES SUPPLIED ARE APPROXIMATE ONLY - FUTURE ALLOWANCE FOR VERTICAL SERVICE DUCTS, STRUCTURAL WALL SYSTEMS AND CONSULTANT INPUT WILL BE REQUIRED

LEGEND:

AW	AWNING
CFP	CENTRAL FIRE PROTECTION RISER
DB	DISTRIBUTION BOARD
GE	GARBAGE EXHAUST RISER
FH	FIRE HYDRANT
FHR	FIRE HOSE REEL
FP	FIRE PUMP EXHAUST RISER
FS	FIRE STAIRS
PB	PLANTER BOX
WF	WATER FEATURE

MATERIALS LEGEND:

AFG	ALUMINIUM FRAMED GLAZING
CONC	CONCRETE
EFx	EXTERNAL FINISH TYPEx
GB	FRAMELESS TOUCHENED GLASS BALUSTRADE (TO BCA/AUS STANDARDS)
MB	METAL BALUSTRADE
PSx	PRIVACY SCREEN (TO FUTURE SELECTION)
PTx	PAINT FINISH TYPEx

Issue	Date	Description
01	1/11/2024	Issued for SSDA submission

Scale Bar 1 : 100 @ A0

1 2 3 4 5 Meters

N

CLIENT:
BB Wilson Property Pty Ltd

pbd architects

P - 02 9698 8940
E - info@pbdarchitects.com.au
W - pbdarchitects.com.au

Level 2, 52 Albion Street,
Surry Hills NSW 2010

ABN 36 147 035 950
Nominated Architect:
Paul Buljevic NSW 7158

PROJECT:
MIXED USE DEVELOPMENT
849-859 PACIFIC HIGHWAY & 2-8 WILSON STREET, CHATSWOOD

DRAWING TITLE:
Livable Unit Sheet 1

DRAWING BY: AA, JM	CHECKED BY: KA	DATE: 1/11/2024
SCALE: 150@A0	DRAWING NO: DA700	ISSUE: 01
PROJECT NO: 2308_1		