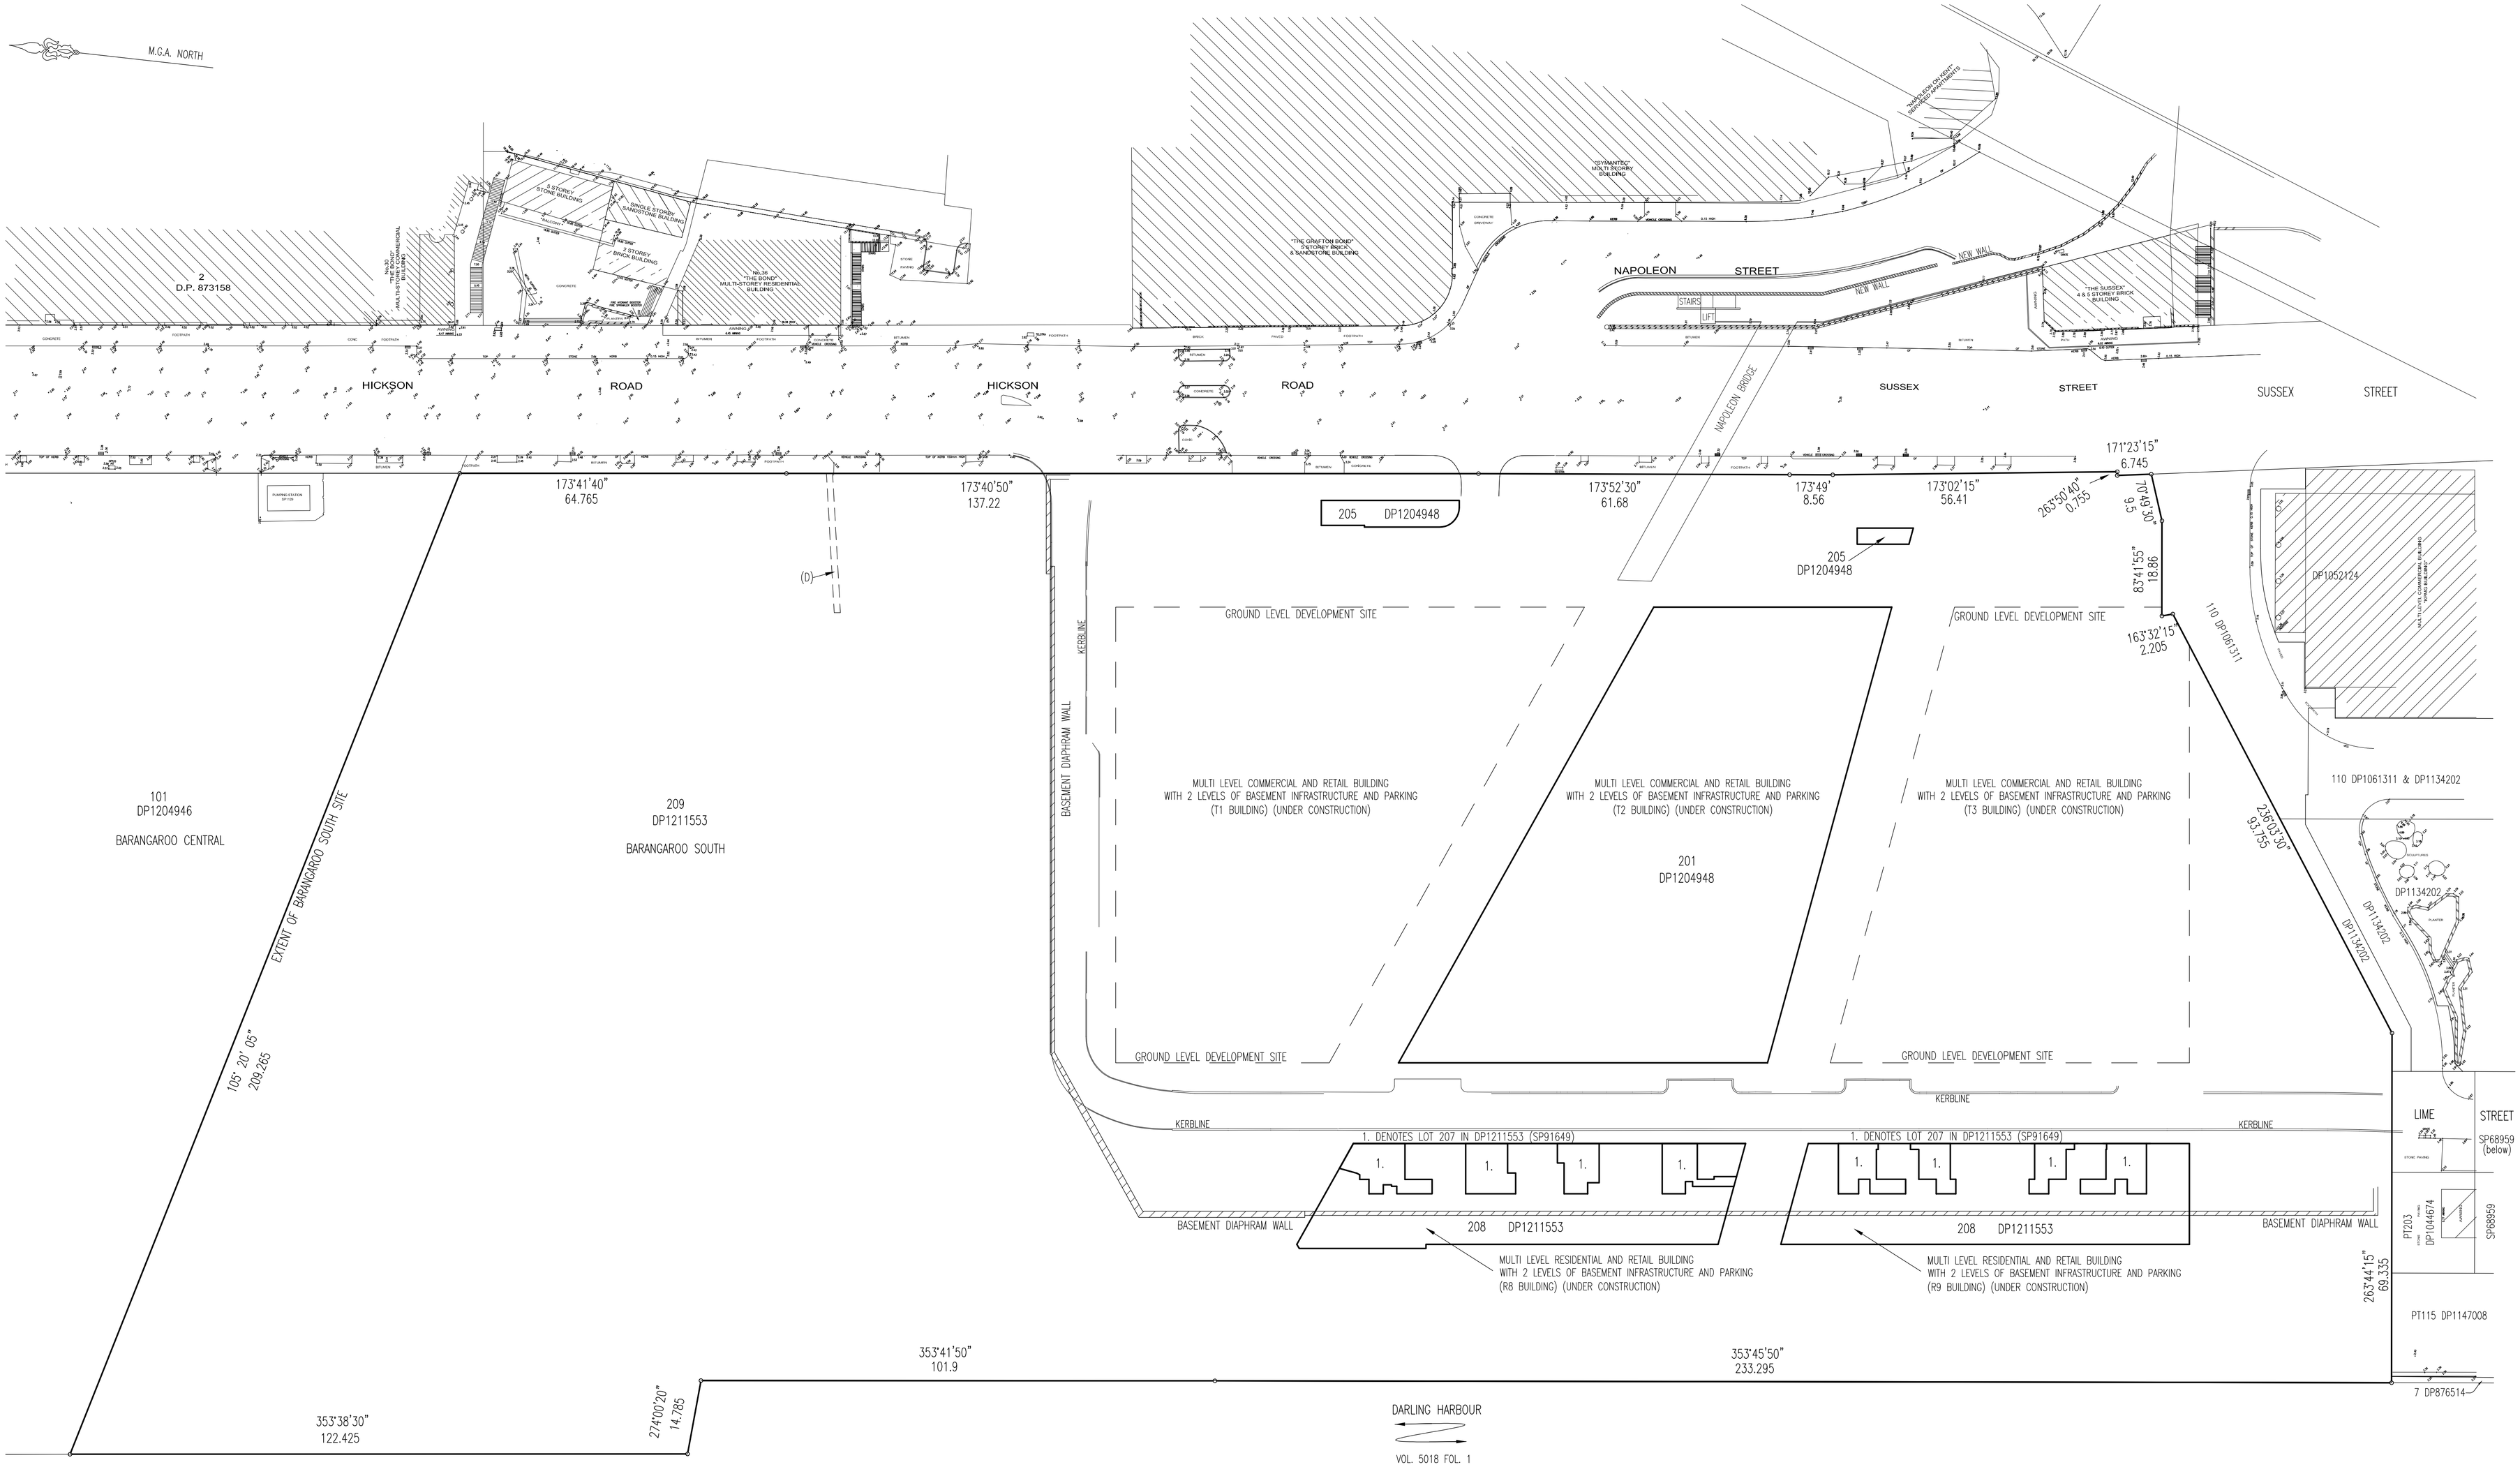

CURRENT LOTS IN DP1204948

LOT 201 DP1204948 – T2 TOWER
LOT 202 DP1204948 – CENTRAL CHILLED WATER PLANT
LOT 203 DP1204948 – RECYCLED WATER PLANT
LOT 204 DP1204948 – EMBEDDED NETWORK
LOT 205 DP1204948 – BICYCLE AND AMENITIES

CURRENT LOTS IN DP1211553

LOT 207 DP1211553 – R8/R9 RESIDENTIAL BUILDING (SP91649)
LOT 208 DP1211553 – R8/R9 RETAIL BUILDING

LOT 209 DP1211553 – BDA RESIDUE LOT

NOTES:
1. ORIGIN OF LEVELS SSM46693 RL2.454 (A.H.D.).
2. THIS PLAN SHOWS CURRENT LOTS WITHIN BARANGAROO SOUTH AT GROUND LEVEL ONLY.
3. REFER TO DP1204948 AND DP1211553 FOR THE EXTENT OF STRATUM LOTS AT OTHER LEVELS.
4. EASEMENTS AFFECTING CURRENT LOTS WITHIN BARANGAROO SOUTH HAVE NOT BEEN SHOWN.
5. SURROUNDING DETAIL IS SHOWN FOR INFORMATION PURPOSES ONLY FROM INFORMATION SUPPLIED BY LEND LEASE AND FIELD SURVEY BY GEOSTRATA.
6. THIS SITE PLAN WAS PREPARED TO ACCOMPANY DEVELOPMENT APPLICATIONS ONLY.

(D) EASEMENT FOR DRAINAGE 1.22 WIDE (J23252 & DP106510)

REVISION	BY	REVISION DESCRIPTION	DATE

SITE PLAN
BARANGAROO SOUTH

GeoStrata
Project Surveying
Land Development and Title Consulting
PO Box 5195
Greenwich NSW 2065
t: 02 9405 2242
f: 02 9405 2216
e: info@geostrata.com.au
www.geostrata.com.au

SCALE: 1:600		DATE: 1/10/2015	
DATUM: AHD		CLIENT: LEND LEASE	
PROJECT No. 1400		SHEET SIZE: A1	
DRAWN	CHECKED	COORDINATED	APPROVED
DD	PW	PW	PW
DRAWING No. 1400 SITE PLAN			REVISION