
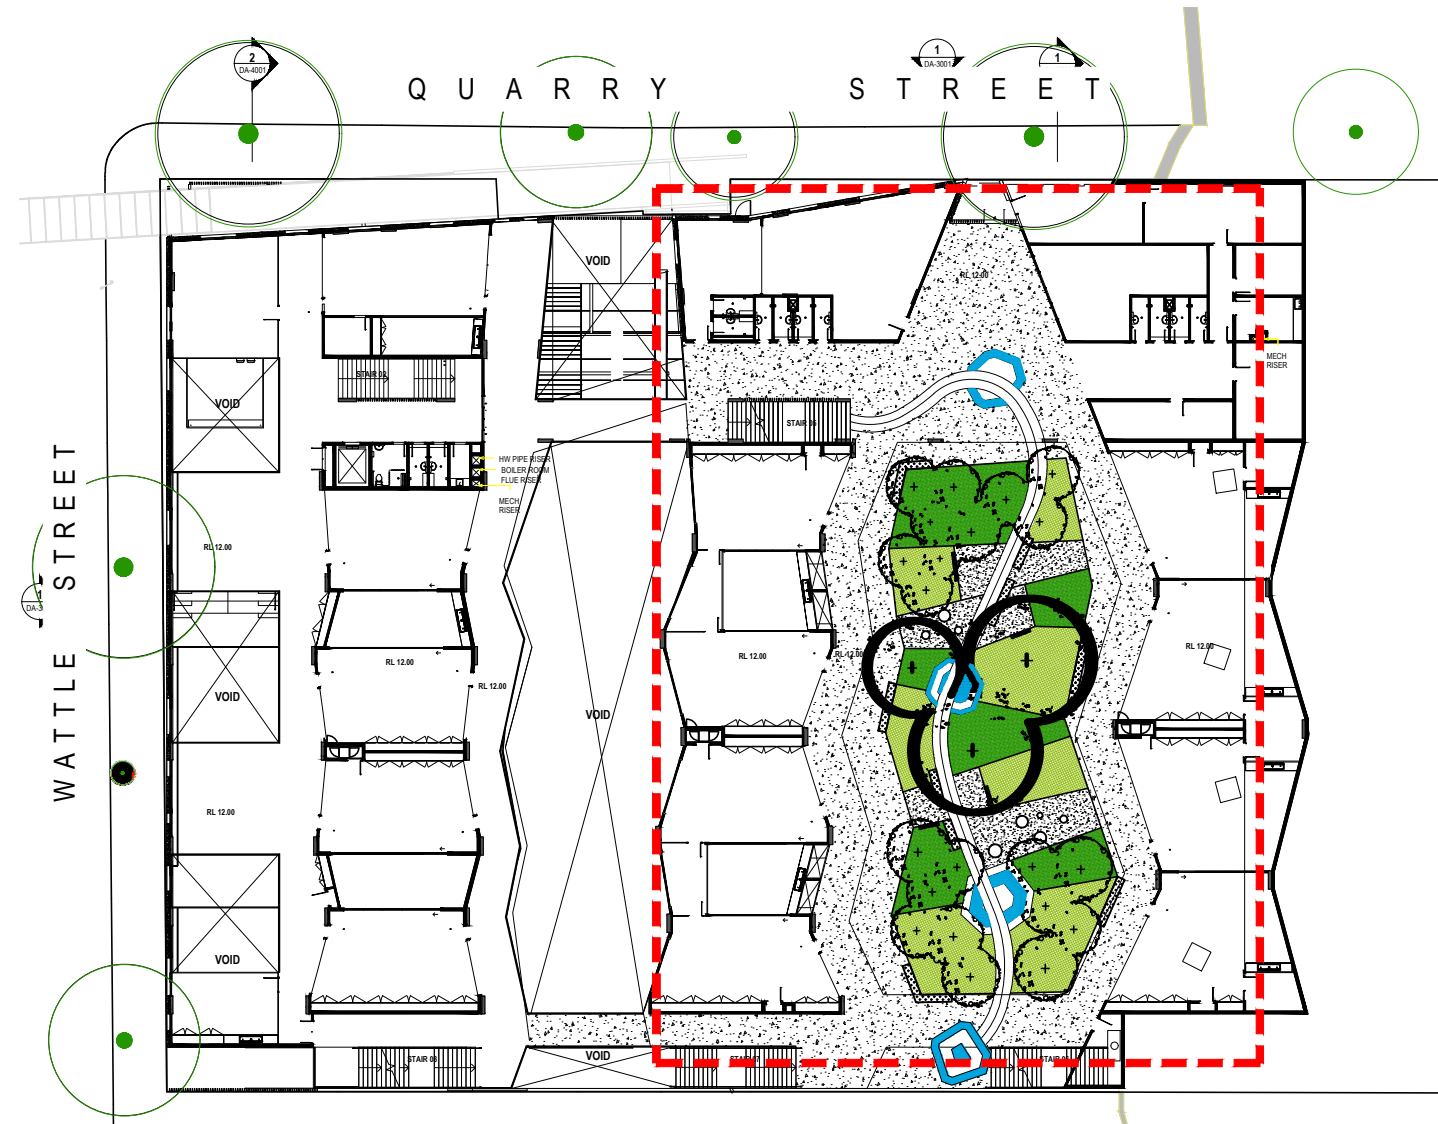


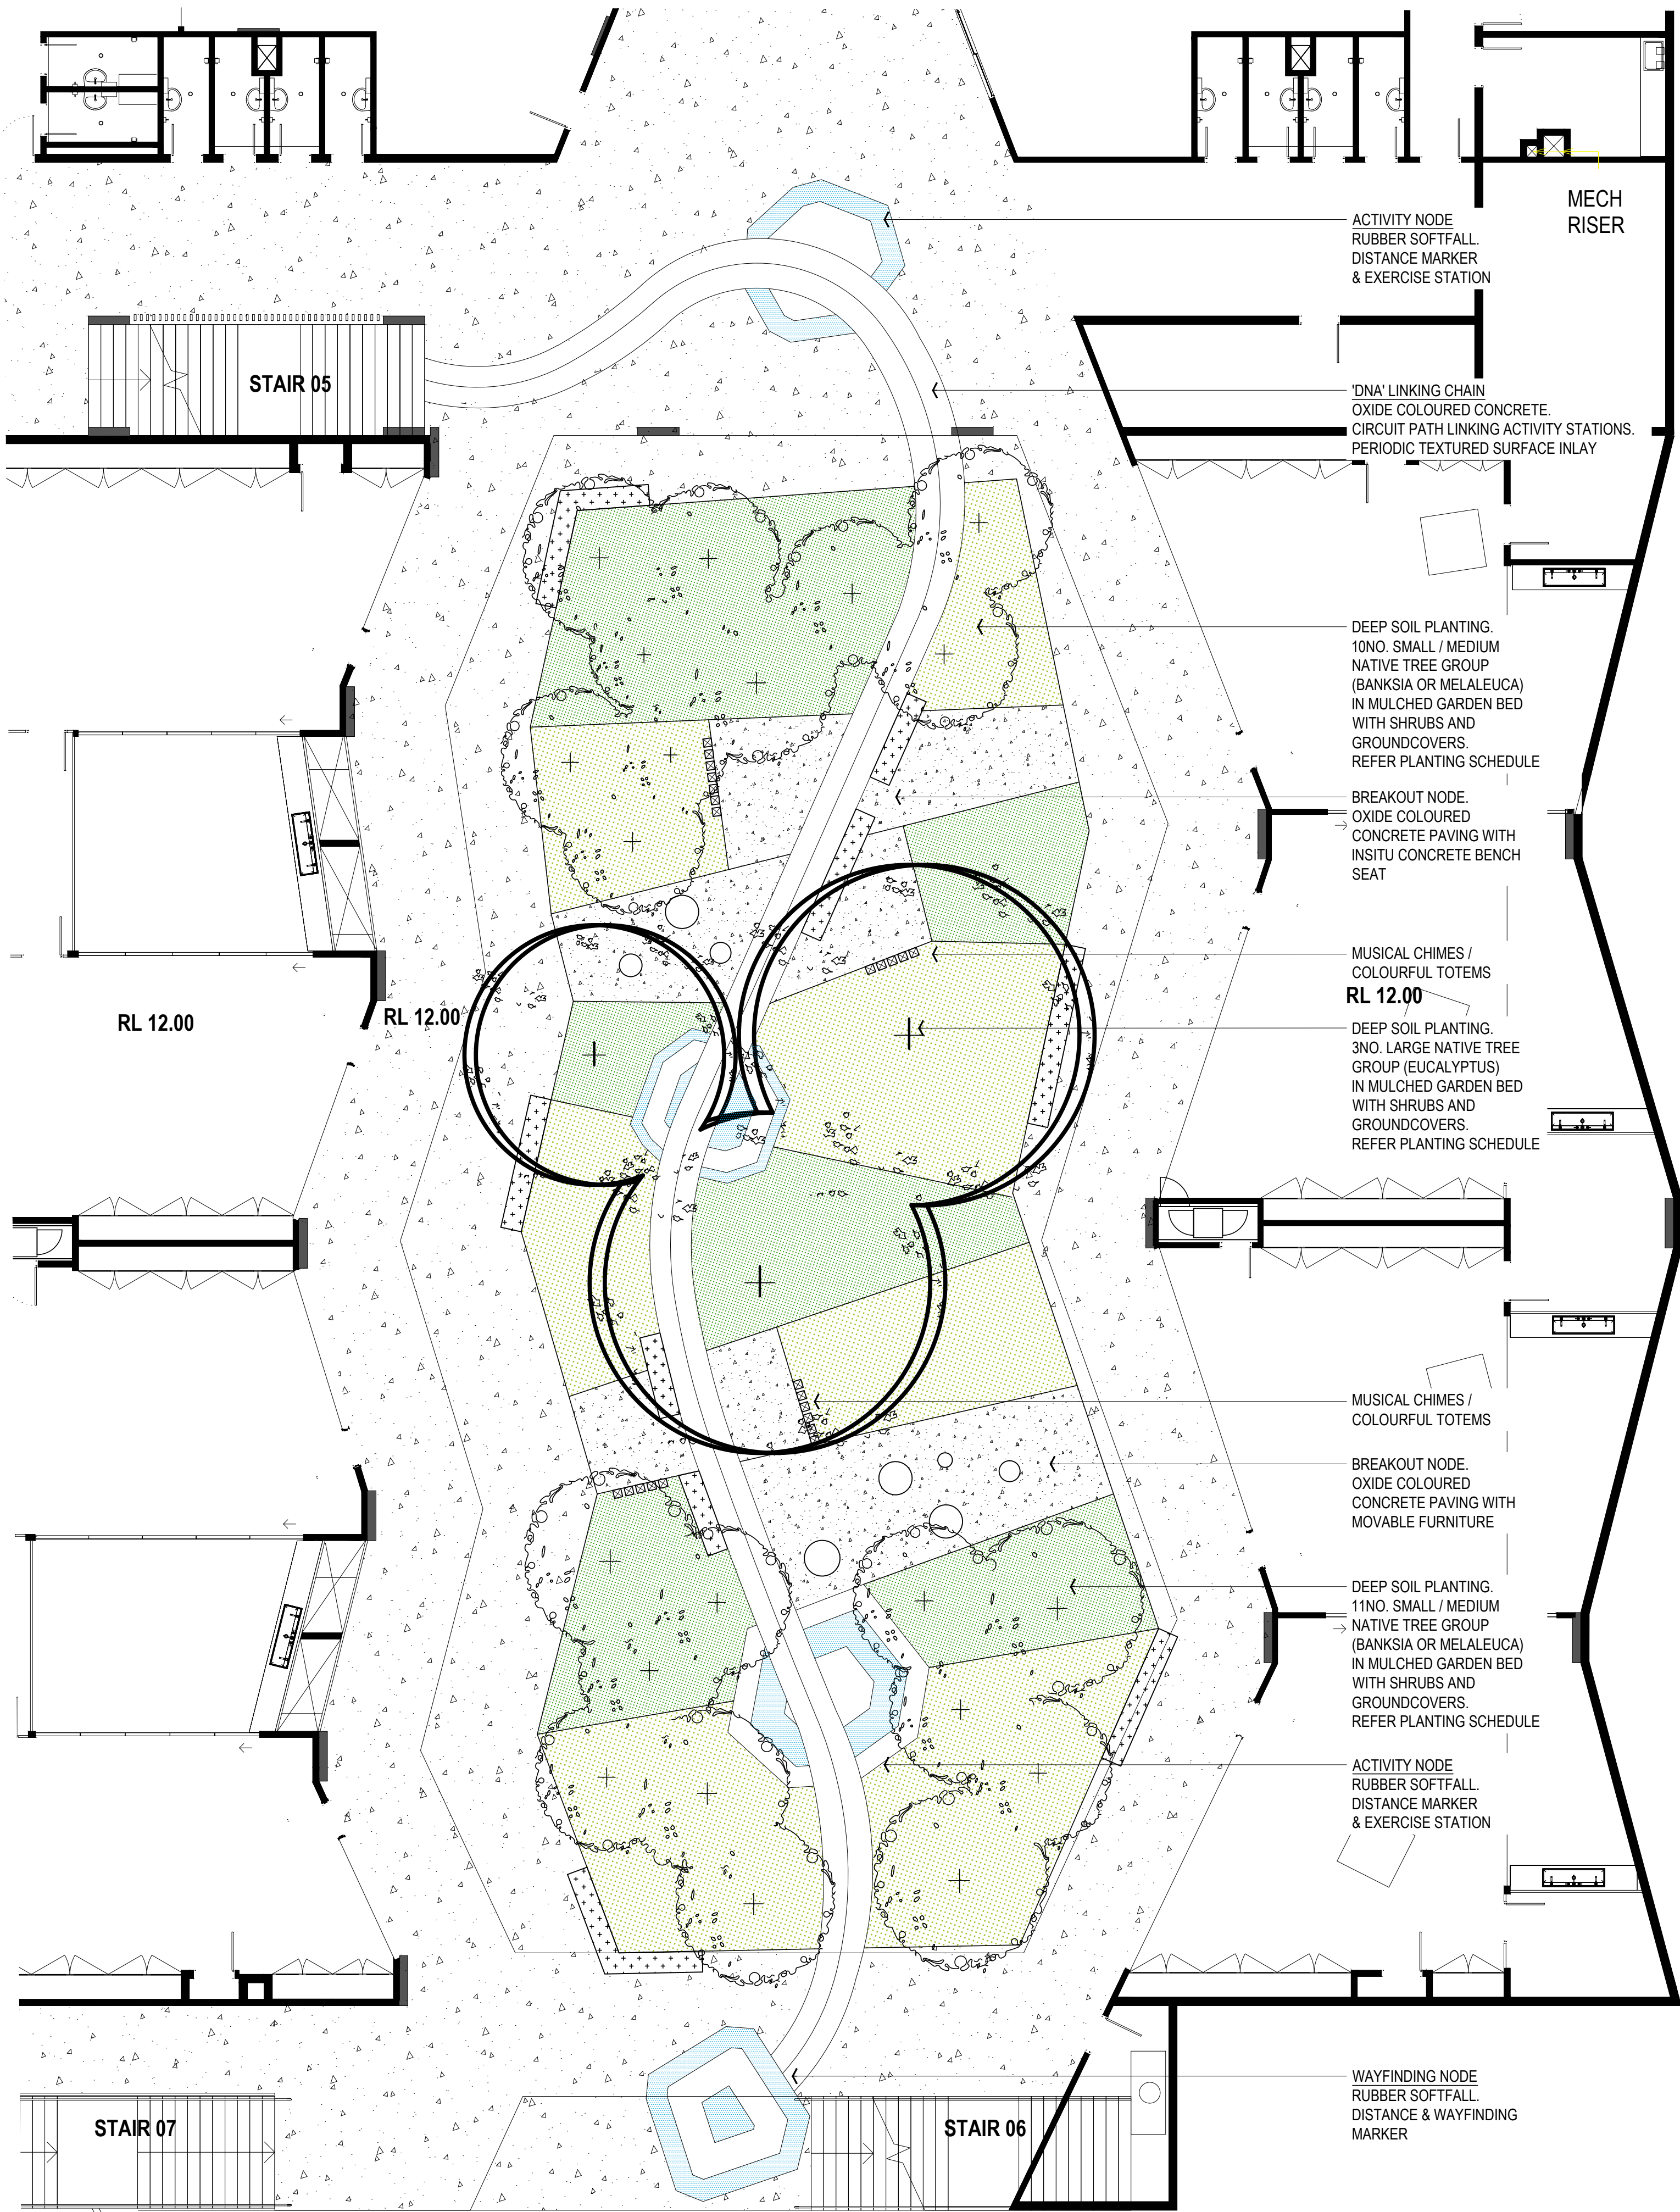

KEY PLAN

BOTANICAL NAME	COMMON NAME	MATURE HEIGHT
Trees		
<i>Banksia integrifolia</i>	Coastal Banksia	15m
<i>Eucalyptus microcorys</i>	Tallowood	40m
<i>Melaleuca linariifolia</i>	Narrow Leaf Paperbark	10m
Shrubs		
<i>Westringia fruticosa</i>	Coastal Rosemary	2m
<i>Banksia spinulosa</i>	Hairpin Banksia	2m
<i>Callistemon 'Little John'</i>	Dwarf Bottlebrush	1.5m
<i>Boronia serrulata</i>	Native Rose	1m
<i>Ricinocarpus pinifolius</i>	Wedding Bush	1-2m
Groundcovers		
<i>Viola hederacea</i>	Native Violet	15cm
<i>Hardenbergia violacea</i>	Sasperilla (prostrate)	2m
<i>Hibbertia scandens</i>	Guinea flower	30cm
<i>Dianella caerulea</i>	Blue-Flax Lily	1m
<i>Wahlenbergia communis</i>	Native Blubell	40cm

MIDDLE GARDEN - AUSTRALIAN NATIVE GARDEN

SOFT LANDSCAPE	m2	m3	NO.	LM
GARDEN BED				
ALLOW 4 SHRUBS / m2	1200			
ALLOW 24 ADVANCED TREES			24	
ALLOW 200mm DEPTH IMPORTED TOPSOIL		60		
ALLOW 75mm DEPTH MULCH		22.5		
HARD LANDSCAPE	m2	m3	NO.	LM
RUBBER SOFTFALL (ACTIVITY NODES)	50			
INSITU CAST CONCRETE BENCH SEAT				50
OXIDE COLOURED CONCRETE PATH (DNA LINKING CHAIN)	60			
OXIDE COLOURED CONCRETE PATH (BREAKOUT NODES)	80			
MISC				
MUSICAL PLAY (ITEMS TBD)				2
COLOURFUL TOTEMS (HARDWOOD TIMBER ART PIECES)				20
EXERCISE EQUIPMENT (TYPE TBD)				4

'AUSTRALIAN NATIVE GARDEN'

Copyright DesignInc Sydney Pty Limited

This drawing is protected by copyright. All rights are reserved. Unless permitted under the Copyright Act 1968, no part of this drawing may in any form or by any means be reproduced, published, transmitted or otherwise made available to the public without the prior written permission of the copyright owner.

Please note

If the Status of this drawing is not signed off For Construction it may be subject to change, alteration or amendment at the discretion of DesignInc Sydney Pty Limited. If so, DesignInc Sydney Pty Limited is not liable for any loss, damage, harm or injury whether special, consequential, direct or indirect, suffered by you or any other person as a result of your use of this drawing for construction purposes.

Figured dimensions take preference to scale readings. Verify all dimensions on site. Report any discrepancies to the Architect for decision before proceeding with the work.

NOMINATED ARCHITECTS: Anthony Quan 5421 Sandeep Amin 7337

No	DATE	REVISIONS	BY
A	06/06/2017	LANDSCAPE CONCEPT FOR DISCUSSION	BS
B	13/09/2017	SCHEMATIC DESIGN	ME
C	09/10/2017	DEVELOPMENT APPLICATION	MS
D	23/10/2017	SSD DA UPDATE	MS

ARCHITECTS IN ASSOCIATION

DesignInc | Lacoste +Stevenson | bmc2

DesignInc Sydney PTY LIMITED ACN 003008820
L12 / 77 PACIFIC HWY NORTH SYDNEY NSW 2060 AUSTRALIA
PO BOX 651 NORTH SYDNEY NSW 2059 AUSTRALIA
T +612 8905 7100 F +612 8905 7199
E sydney@sydney.designinc.com.au www.designinc.com.au

Architecture Urban Design Interiors

CLIENT DEPARTMENT OF EDUCATION

PROJECT NEW ULTIMO PYRMONT PUBLIC SCHOOL REDEVELOPMENT Quarry St, Ultimo NSW

TITLE LANDSCAPE PLAN - MIDDLE PLAYGROUND

0 1M 2M 3M 5M
scale 1:100

DRAWN BY	ME		
SCALES	1 : 100 @ A1		
PLOT DATE	23/10/2017		
PROJECT N°.	P16-077	REVISION	
DRAWING N°.	LA-0003		D
DRAWING STATUS	REVIEWED BY	SIGNATURE	DATE
SCHEMATIC DESIGN	MS		
QUALITY CERTIFIED ISO 9001	Completion of the Drawing Status is evidence the design has been verified as conforming to the requirements of the Project M.S. Plan. Initiating the 'Drawn By' box confirms that this drawing has been prepared in conformity with DesignInc Sydney M.S. procedures.		
SCHEMATIC DESIGN			