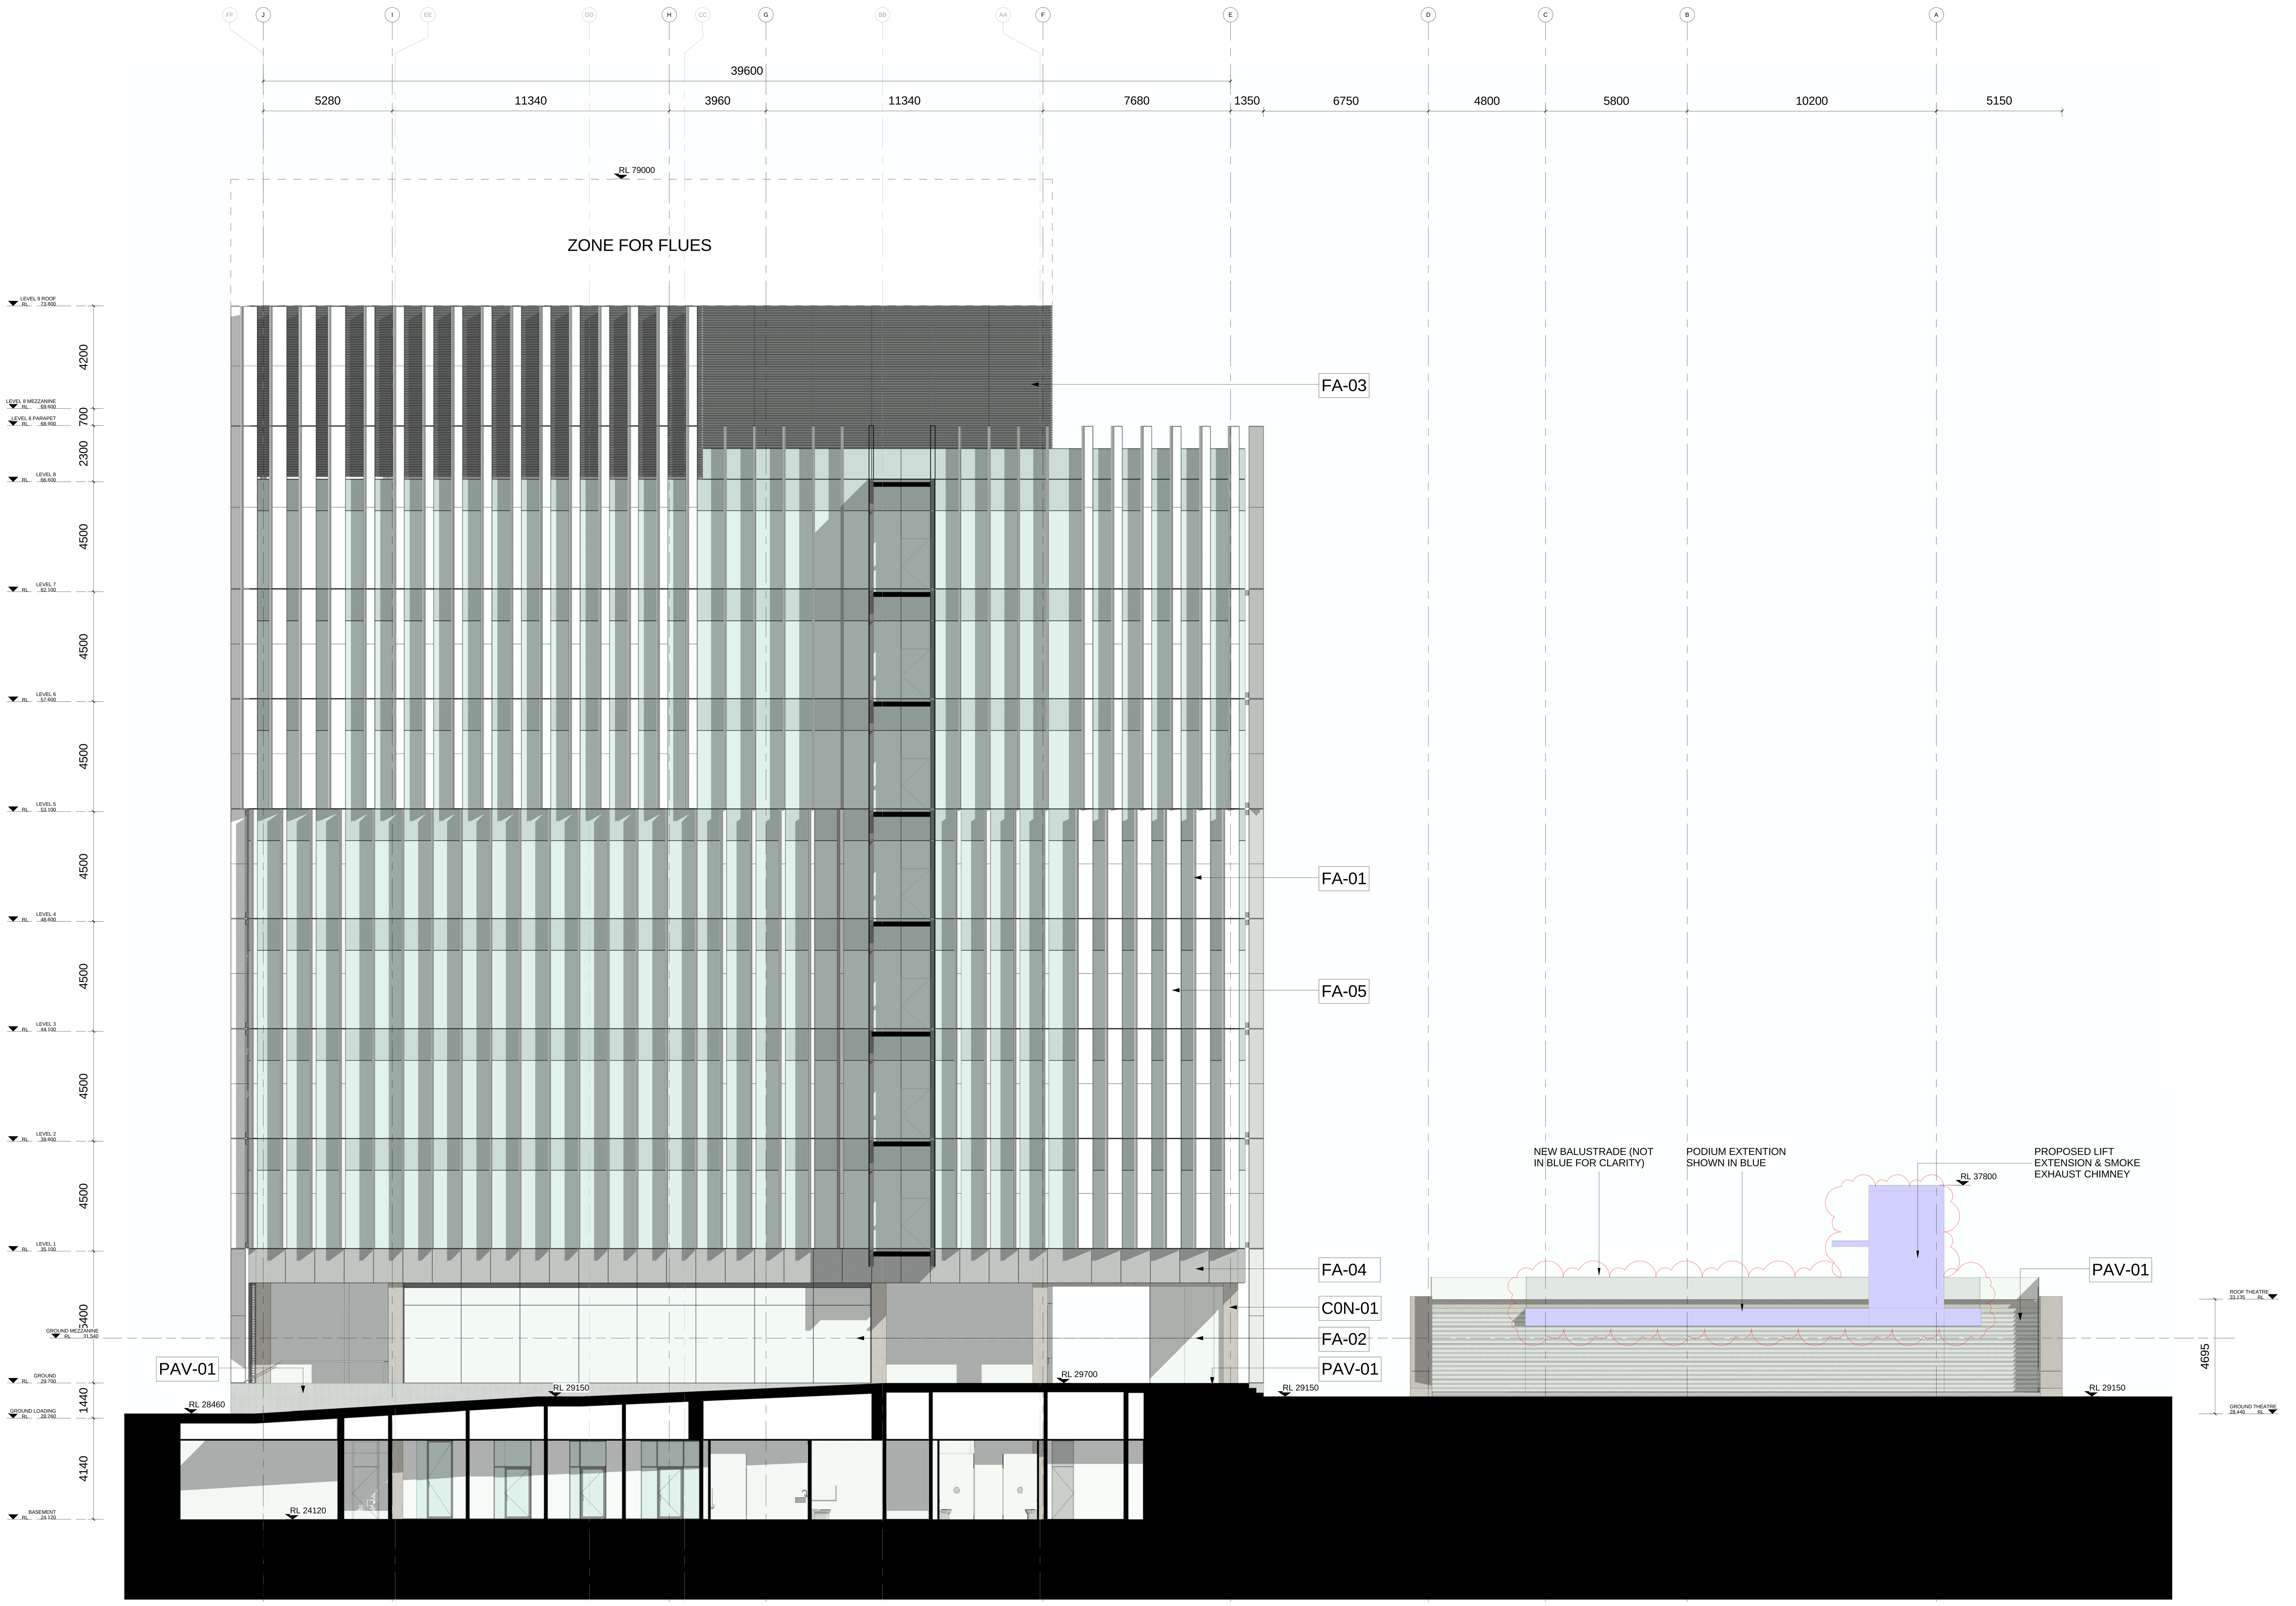

LEGEND - External Finishes

CON-01	Off-form concrete finish (class 2)
CON-02	Off-form white concrete finish (class 2)
FA-01	Unitised curtain wall 'clear' glazing with integrated spandrel panel
FA-02	Clear shopfront glazing system with integrated doors
FA-03	Aluminium louvre screen
FA-04	Panelised rain screen system: GRC panels
FA-05	Vertical solar shading blades comprising GRC panels and aluminium end caps
PAV-01	Precast terrazzo paver

GRIMSHAW | FDR | RICE DAUBNEY

GRIMSHAW Architects
Telephone +61 (02) 9253 0200
Address Level 3, 24 Hickson Rd
Walsh Bay
Sydney NSW 2000
Australia
www.grimshaw-architects.com

INTELLECTUAL PROPERTY

© Copyright Grimshaw architects Pty limited.
Unless otherwise agreed in writing; All rights to use this document are subject to payment in full of all Grimshaw charges; This document may only be used for the express purpose and project for which it has been created and delivered. as notified in writing by Grimshaw and this document may not be otherwise used, or copied; Any unauthorised use of this document is at the user's sole risk and without limiting Grimshaw's rights the user releases and indemifies Grimshaw from and against all loss so arising.

REV	DESCRIPTION	DATE
1	State Significant Development Planning Application	22.07.16
2	Section 96 Planning Application	21.08.17
3	Section 96 Planning Application	02.11.17

CLIENT
UNSW THE UNIVERSITY OF NEW SOUTH WALES

NOTES
1.Structural Information shown on Architectural Drawings is indicative. For full clarification of structural design refer to TTW Structural Design Drawings.

KEY PLAN

DRAWING KEY

PROJECT
SCIENCE AND ENGINEERING BUILDING

ADDRESS
UNSW

GRIMSHAW PROJECT NO.
15083

PROJECT NORTH TRUE NORTH

SCALE
1 : 100@ A0

STATUS
FOR APPROVAL

DRAWING
EAST ELEVATION

DRAWN **DL** CHECKED **CF** AUTHORISED **MJ**

DRAWING NUMBER **A06 1004-SSD** REVISION **3**