



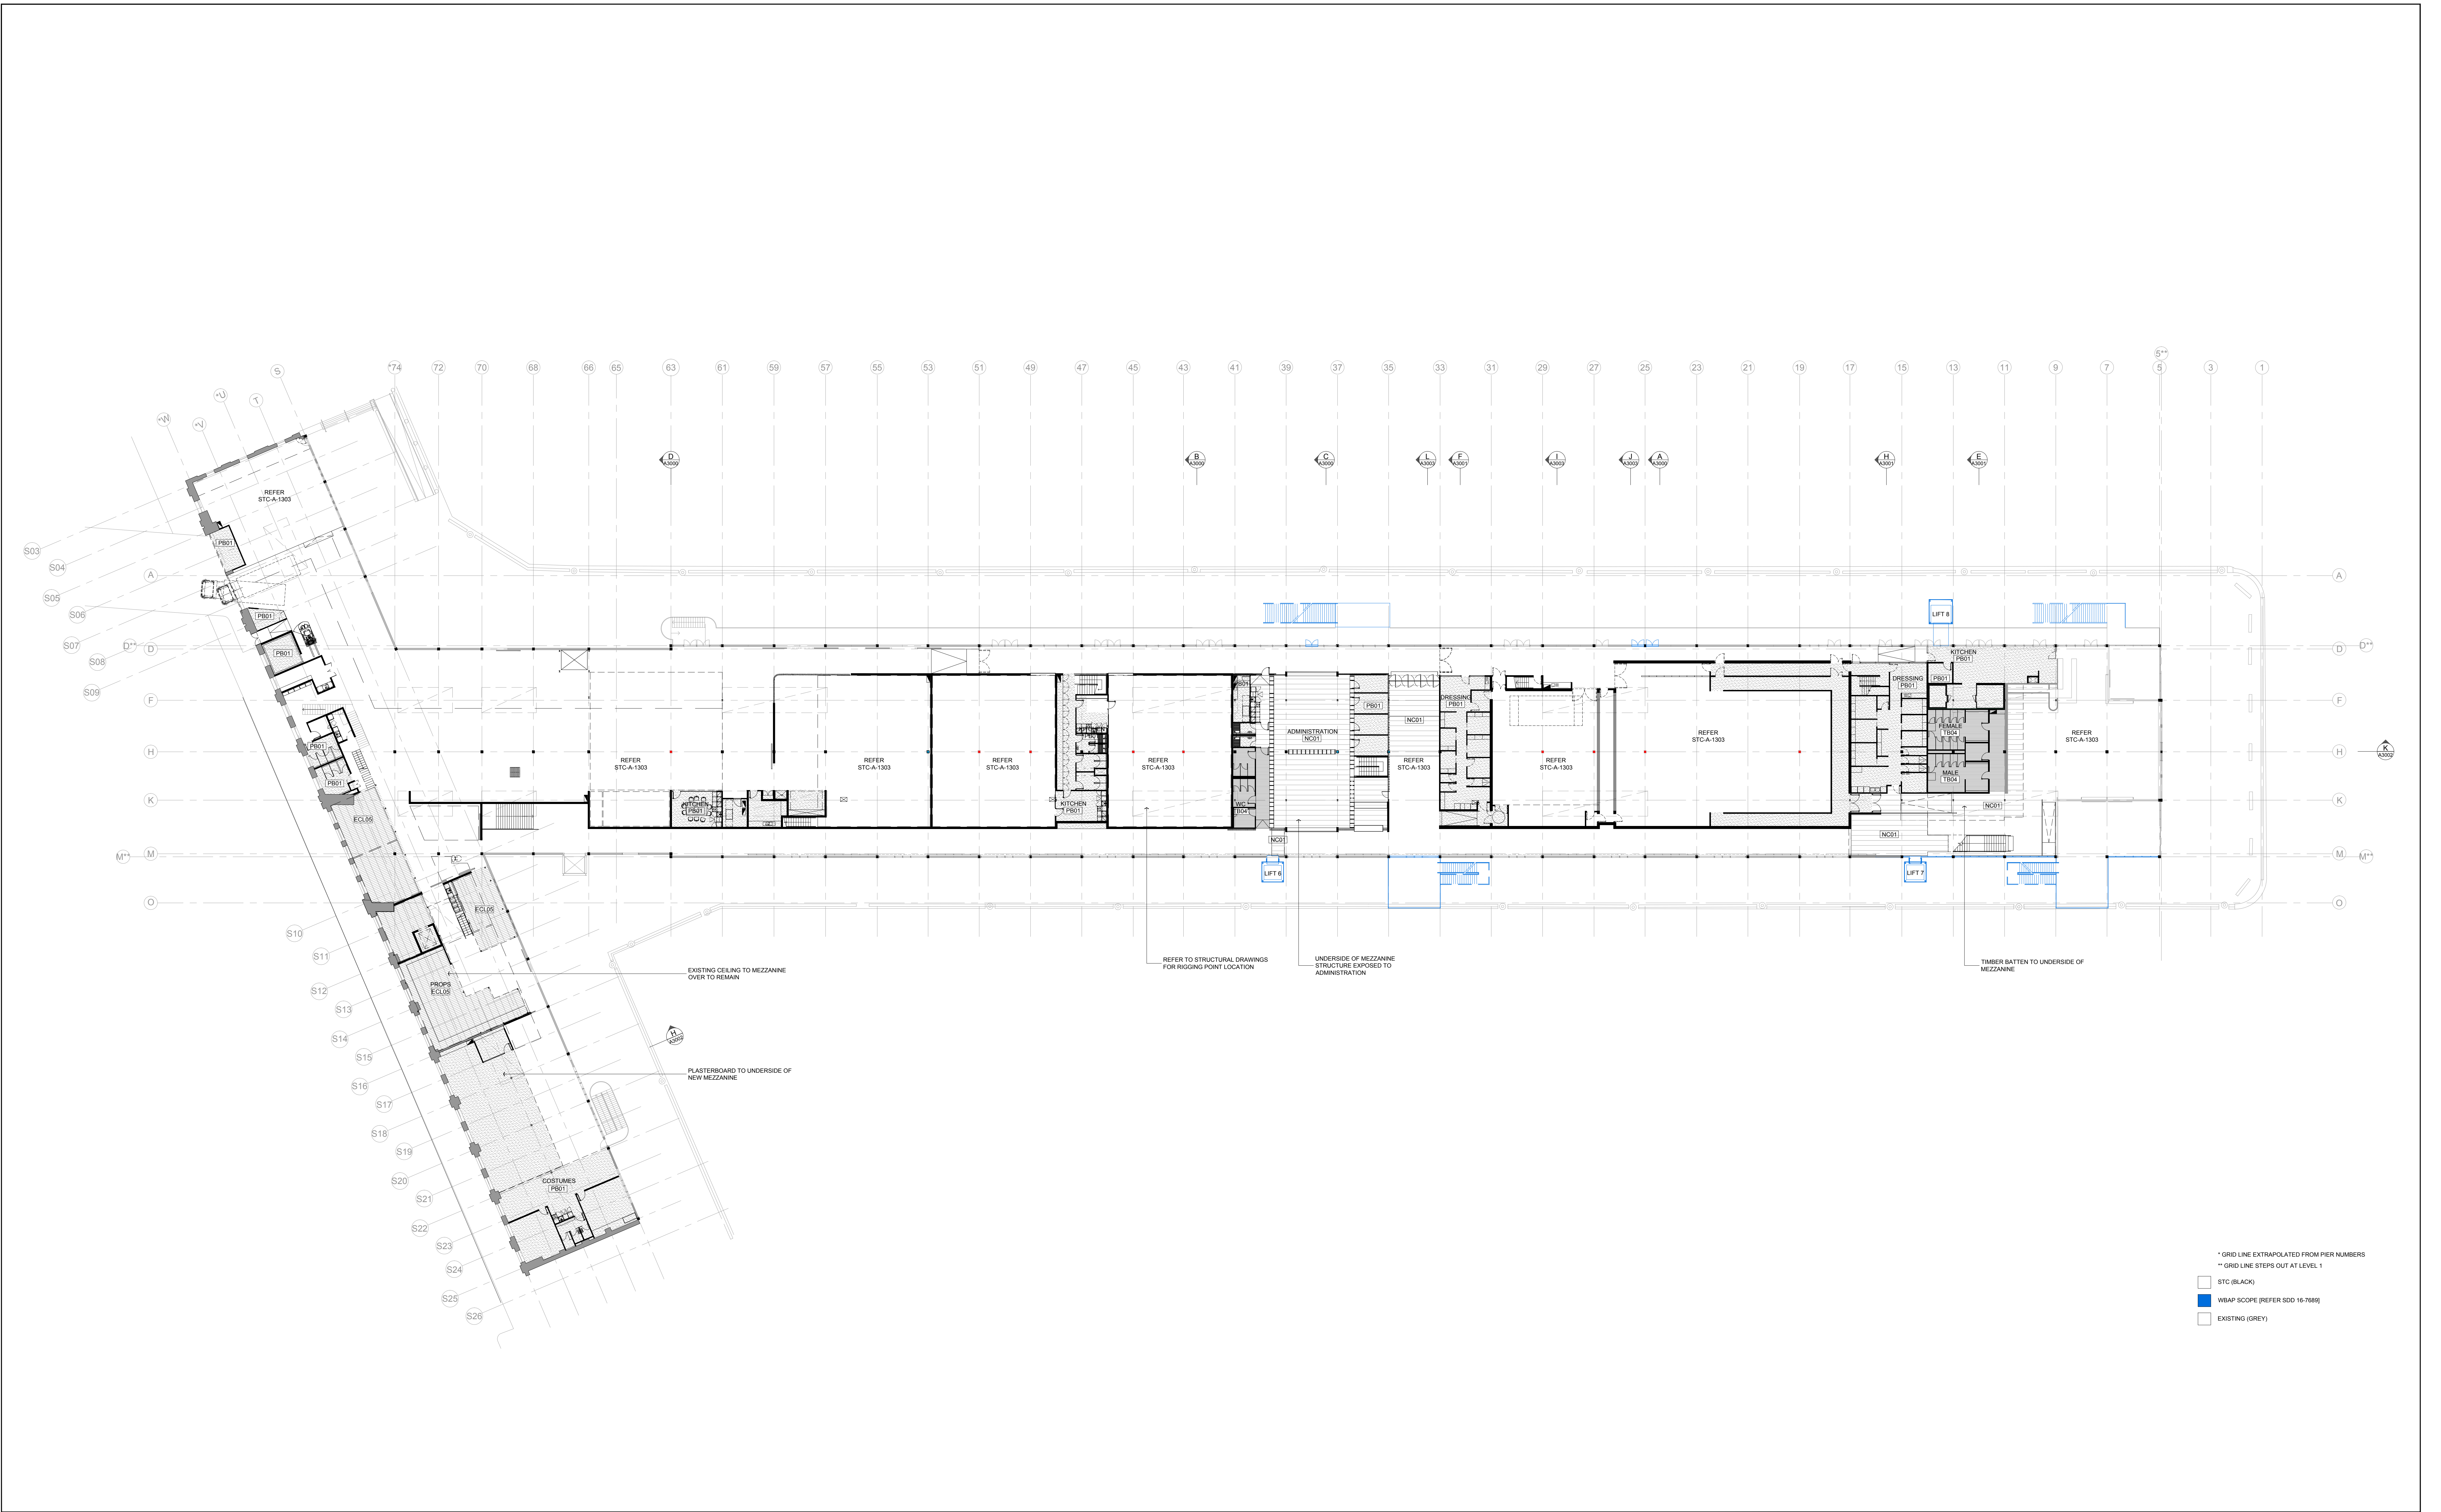

REFERENCE MAP	NOTES 1. DO NOT SCALE DRAWINGS. WRITTEN DIMENSIONS GOVERN. 2. ALL DIMENSIONS ARE IN MILLIMETRES UNLESS NOTED OTHERWISE. 3. ALL DIMENSIONS SHALL BE VERIFIED ON SITE BEFORE PROCEEDING WITH THE WORK. HASSELL SHALL BE NOTIFIED IN WRITING OF ANY DISCREPANCIES. 4. THIS DRAWING MUST BE READ IN CONJUNCTION WITH ALL RELEVANT CONTRACTS, SPECIFICATIONS AND DRAWINGS. © COPYRIGHT OF THIS DRAWING IS VESTED IN HASSELL LTD. 2016 HASSELL LTD. THIS DRAWING IS AN UNCONTROLLED COPY UNLESS NOTED OTHERWISE.	02 ISSUE FOR SDDA 12.10.16 01 ISSUE FOR PRICING 05.10.16 REV DESCRIPTION DATE	MATERIALS AND FINISHES EXISTING ECL01 EXISTING TIMBER BATTENS ECL02 EXISTING FOL ECL03 EXISTING ACOUSTIC CEILING ECL04 EXISTING PLASTERBOARD ECL05 UNDERSIDE EXISTING MEZZ ETW01 EXISTING IRONBARK FLOOR ETW02 EXISTING DECKING ECON1 EXISTING CONCRETE PROPOSED CL01 BATTENS TO MATCH EXISTING TL01 PLYWOOD CEILING TL02 100MM TIMBER BOARD, 20MM GAP PL01 PLASTERBOARD, PAINT FINISH	CONSULTANT ACCESSIBILITY SOLUTIONS CADENCE P: 9655 1940 E: mervyn@cadence.com ACOUSTIC CONSULTANT CHARCOALBLUE P: 03 9417 6524 E: eric.lawrence@charcoalblue.com ACOUSTIC CONSULTANT ARUP P: 9320 9982 E: chris.held@arup.com BCA CONSULTANT BLACKETT MACGILLIVRAY & GOLDSMITH P: 9211 7777 E: bruce@blackettmacgillivray.com.au ESD CONSULTANT ARUP P: 9320 9982 E: eric.lawrence@arup.com FIRE SERVICES ENGINEER ARUP P: 9320 9982 E: rebecca.cadom@arup.com	CONSTRUCTION MANAGEMENT GADENCE P: 9251 3250 E: tropic@tropicarchitects.com.au ELECTRICAL ENGINEER ARUP P: 9320 9982 E: chris.held@arup.com ESD CONSULTANT ARUP P: 9320 9982 E: dm@mbm.com.au FIRE SERVICES ENGINEER ARUP P: 9320 9982 E: rebecca.cadom@arup.com	HERITAGE CONSULTANT TROPICAN AND TROPICAN ARCHITECTS P: 9251 3250 E: tropic@tropicarchitects.com.au MECHANICAL ENGINEER ARUP P: 9320 9982 E: robert.laidman@arup.com STATUTORY PLANNER MG PLANNING P: 9251 3250 E: mervyn@mgplanning.com.au STRUCTURAL ENGINEER TAYLOR THOMSON WHITTING P: 9439 7288 E: jayanne.manning@arup.com WASTE CONSULTANT ARUP P: 9320 9982 E: jayanne.manning@arup.com	VERTICAL TRANSPORT ARUP P: 9320 9982 E: scott.hargreaves@arup.com CLIENT SYDNEY THEATRE COMPANY The Wharf, Pier 4 Hickson Road, Walsh Bay	CONSULTANT HASSELL LIMITED ACN 007 711 435 LEVEL 2 PIER 8/9 23 HICKSON ROAD SYDNEY NSW 2000 AUSTRALIA SYDNEY@HASSELLSTUDIO.COM T 61 2 9101 2000 CHARCOALBLUE THEATRICAL DESIGN	DRAWING TITLE LEVEL 1 CEILING PLAN STATUS FOR INFORMATION SCALE @ A0 DRAWN 1:250 SB CO-ORD REVIEWED CA APPROVED KMcB PROJECT NUMBER DRAWING NUMBER STC50 - 011509 STC_A_1302 REV 02
--------------------------	---	--	---	---	--	---	---	--	--

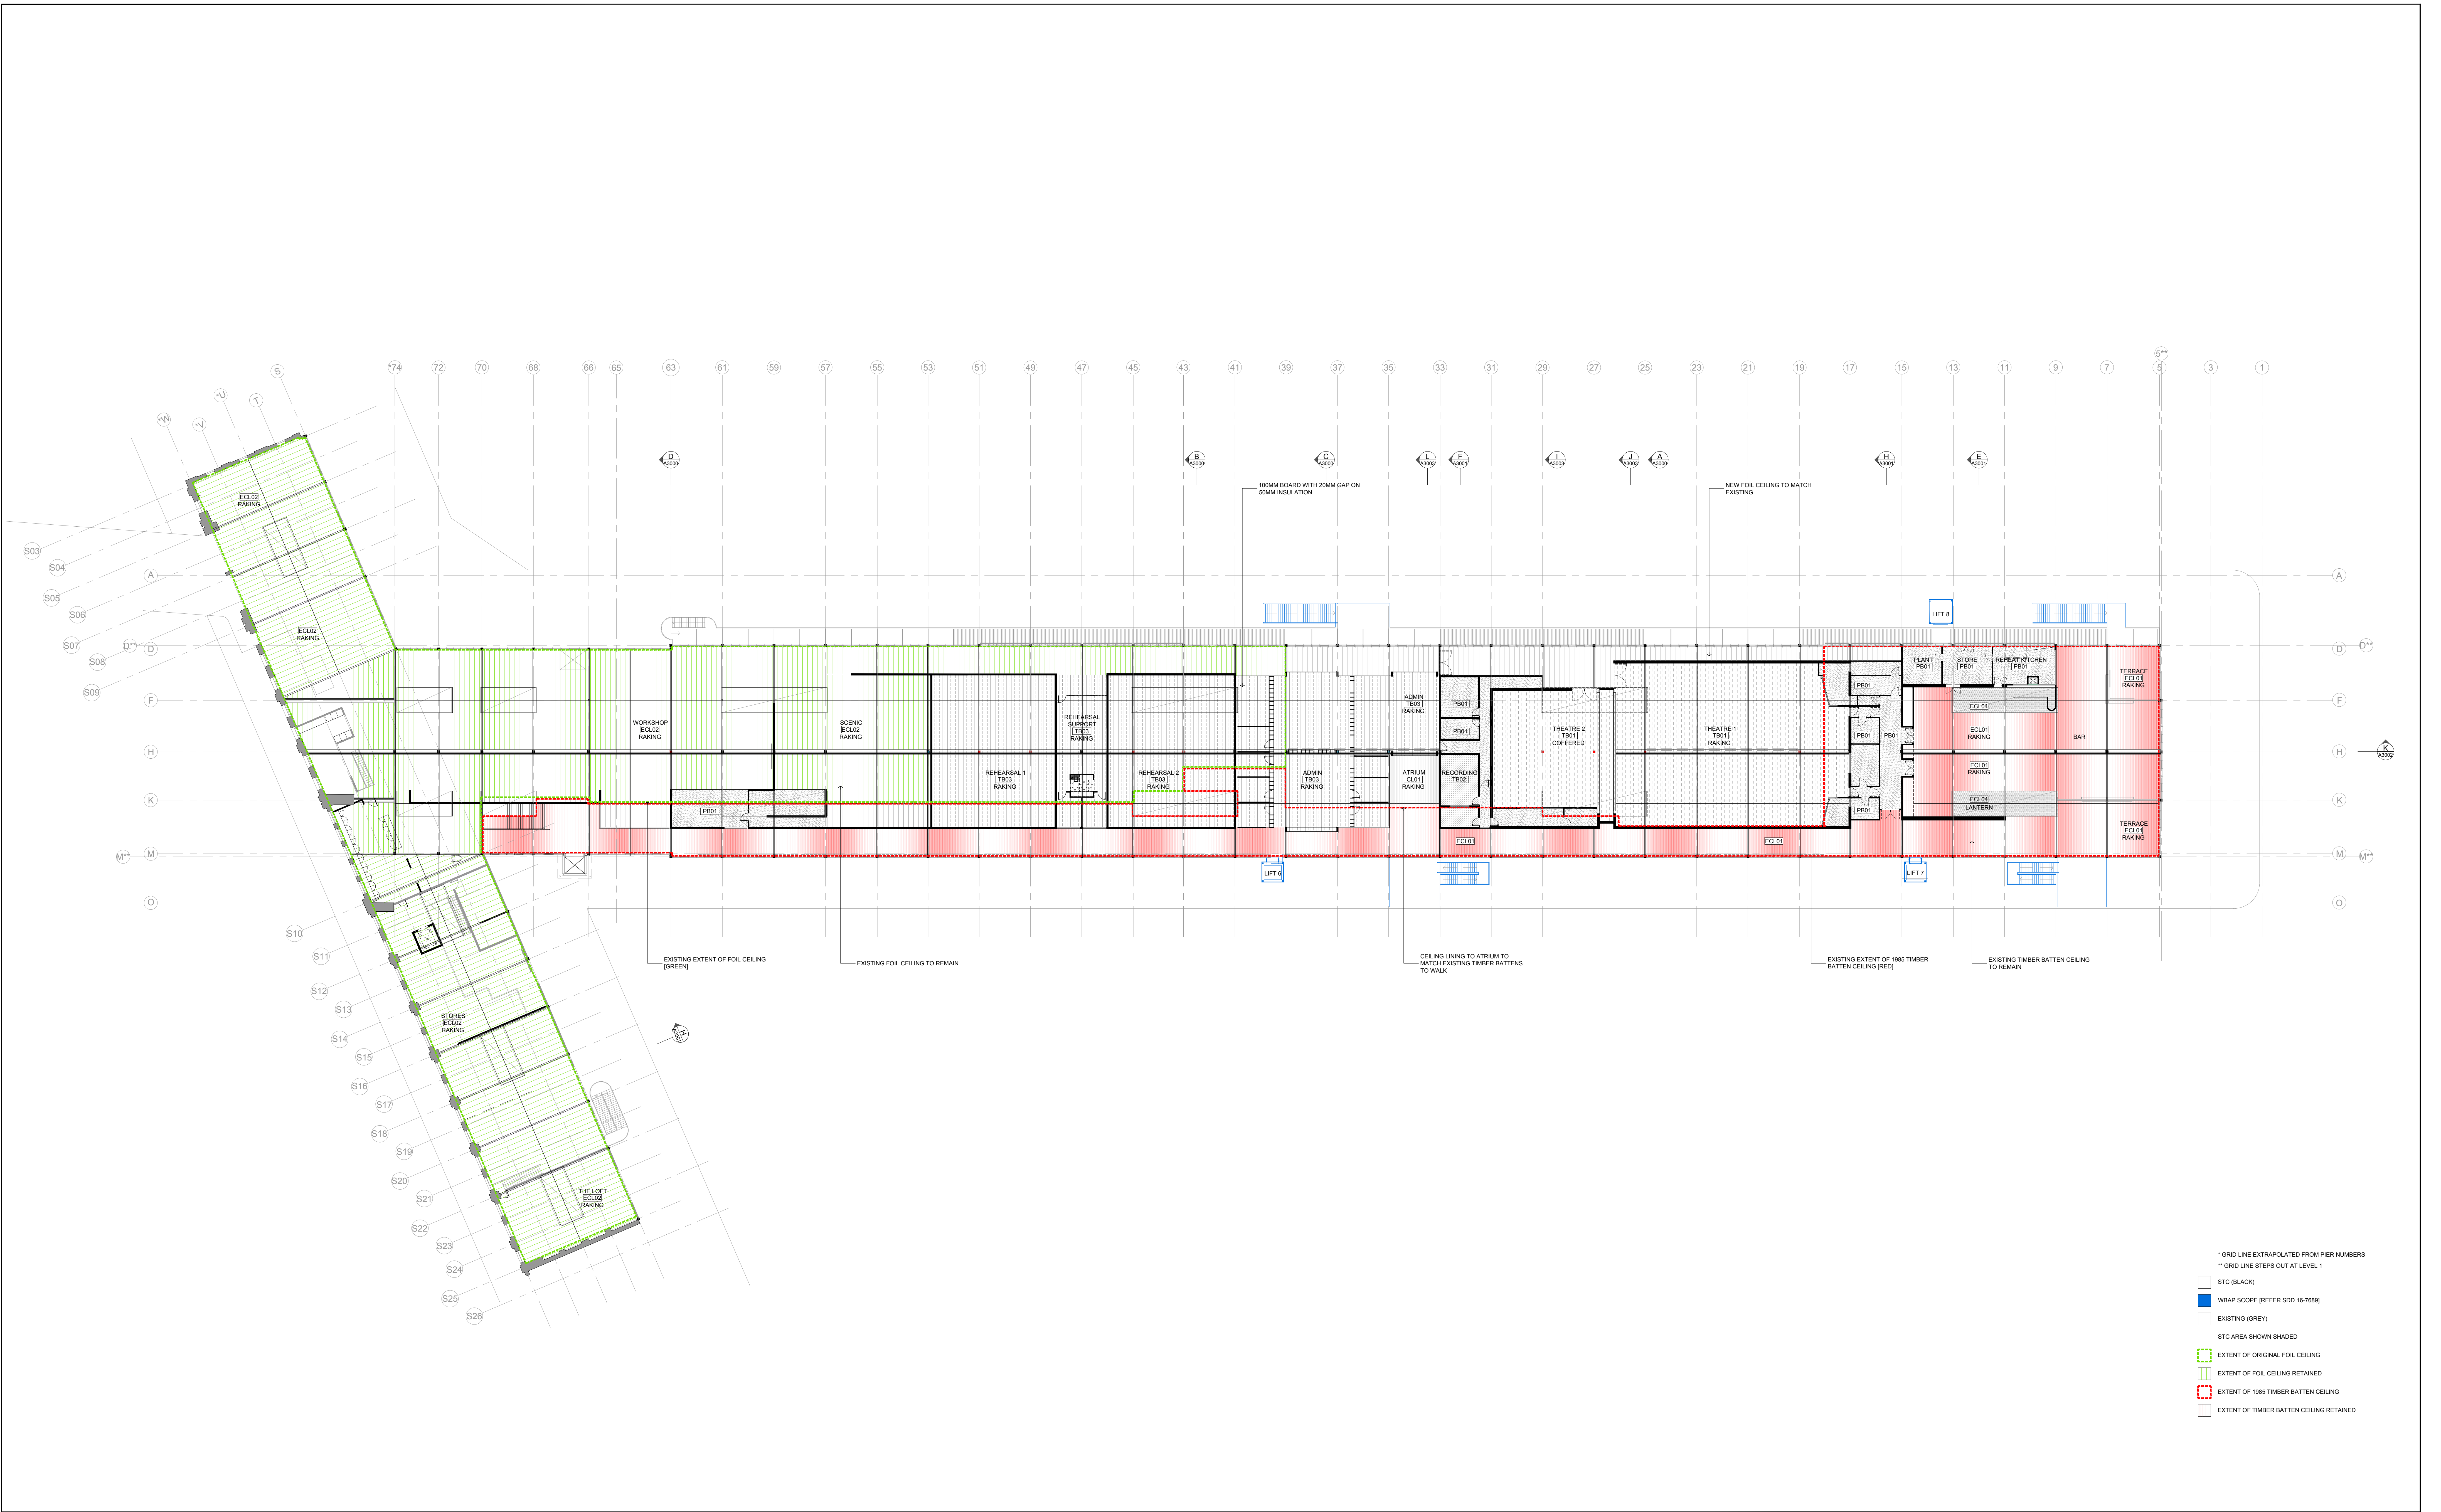

REFERENCE MAP

NOTES

1. DO NOT SCALE DRAWINGS. WRITTEN DIMENSIONS GOVERN.
2. ALL DIMENSIONS ARE IN MILLIMETRES UNLESS NOTED OTHERWISE.
3. ALL DIMENSIONS SHALL BE VERIFIED ON SITE BEFORE PROCEEDING WITH THE WORK. HASSELL SHALL BE NOTIFIED IN WRITING OF ANY DISCREPANCIES.
4. THIS DRAWING MUST BE READ IN CONJUNCTION WITH ALL RELEVANT CONTRACTS, SPECIFICATIONS AND DRAWINGS.

© COPYRIGHT OF THIS DRAWING IS VESTED IN HASSELL LTD. 2016 HASSELL LTD.

THIS DRAWING IS AN UNCONTROLLED COPY UNLESS NOTED OTHERWISE.

0 5 10 20m

REV	DESCRIPTION	DATE
03	SSDA UPDATE	26.10.16
02	ISSUE FOR SSDA	12.10.16
01	ISSUE FOR PRICING	05.10.16

MATERIALS AND FINISHES

EXISTING	PROPOSED
ECL01 EXISTING TIMBER BATTENS	EC001 CONCRETE
ECL02 EXISTING FOIL	TM001 ACUSTIC TIMBER FLOOR
ECL03 EXISTING ACOUSTIC CEILING	TM002 FORKLIFT TRAFFICABLE PLY
ECL04 EXISTING PLASTERBOARD	TM003 PLYWOOD FLOORING
ECL05 EXISTING UNDERSIDE EXISTING MEZZ	TM004 FEATURE TIMBER (PARQUET)
ETM001 EXISTING IRONBARK FLOOR	TM005 MEZZANINE PLYWOOD FLOOR
ETM002 EXISTING DECORING	TL001 KITCHEN TILES
EC001 EXISTING CONCRETE	TL002 FOH FACILITIES TILE
PROPOSED	TL003 BOH FACILITIES TILE
EC001 BATTENS TO MATCH EXISTING	CA001 CARPET TILE 1
TM001 PLYWOOD CEILING	CA002 CARPET TILE 2
TM002 ACOUSTIC PLYWOOD	RF001 RESILIENT FLOOR FINISH
TM003 100MM TIMBER BOARD, 20MM GAP	
TM004 PLASTERBOARD, PAINT FINISH	

CONSULTANT

ACCESS CONSULTANT	CONSTRUCTION MANAGEMENT	HERITAGE CONSULTANT	MECHANICAL ENGINEER	STATUTORY PLANNER	VERTICAL TRANSPORT
CADENCE	TROPICAN AND TROPICAN ARCHITECTS	TROPICAN AND TROPICAN ARCHITECTS	MG PLANNING	MG PLANNING	ARUP
P: 9695 1940	P: 9251 3250	P: 9251 3250	P: 9251 3250	P: 9251 3250	P: 9251 3250
E: marnie@cadence.com.au	E: tropic@tropicanarchitects.com.au	E: tropic@tropicanarchitects.com.au	E: marnie@mgplanning.com.au	E: marnie@mgplanning.com.au	E: scott@arup.com.au

ACOUSTIC CONSULTANT	ELECTRICAL ENGINEER	HYDRAULIC CONSULTANT	PROJECT MANAGEMENT	STRUCTURAL ENGINEER	WASTE CONSULTANT
CHARCOALBLUE	ARUP	ROOT PROJECTS AUSTRALIA	ROOT PROJECTS AUSTRALIA	TAYLOR THOMSON WHITTING	ARUP
P: 03 9417 6524	P: 9320 9982	P: 9320 9982	P: 9320 9982	P: 9439 7288	P: 9320 9982
E: eric.lawrence@charcoalblue.com.au	E: eric.sawer@arup.com.au	E: eric.sawer@arup.com.au	E: eric.sawer@arup.com.au	E: jay@taylorthomsonwhitting.com.au	E: jay@arup.com.au

ACOUSTIC CONSULTANT	ESD CONSULTANT	ICT AND AV ENGINEER	QUANTITY SURVEYOR	SURVEYOR	
ARUP	ARUP	ARUP	MBM	LTS LOCKLEY	
P: 9320 9982	P: 9320 9982	P: 9320 9982	P: 9270 1000	P: 9365 7336	
E: chris.held@arup.com.au	E: eric.sawer@arup.com.au	E: eric.sawer@arup.com.au	E: dm@mbm.com.au	E: glenn@lockley.com.au	

BCA CONSULTANT	FIRE SERVICES ENGINEER	KITCHEN CONSULTANT	SPECIALIST LIGHTING	THEATRE CONSULTANT	
BLACKETT MACGILLIVRAY	ARUP	SANAGISTER DESIGN GROUP	ARUP	CHARCOALBLUE	
P: 9211 7777	P: 9320 9982	P: 9630 0146	P: 9211 7777	P: 03 9417 6524	
E: bruce@blackettmacgillivray.com.au	E: rick.howard@arup.com.au	E: rick.howard@arup.com.au	E: rebecca.cadom@arup.com.au	E: eric.lawrence@charcoalblue.com.au	

CLIENT

SYDNEY THEATRE COMPANY

The Wharf, Pier 4
Hickson Road, Walsh Bay

CONSULTANT

HASSELL LIMITED ACN 007 711 435
LEVEL 2 PIER 8/9 23 HICKSON ROAD
SYDNEY NSW 2000 AUSTRALIA
SYDNEY@HASSELLSTUDIO.COM
T 61 2 9101 2000

HASSELL

PROJECT

STC50 - SYDNEY THEATRE COMPANY

DRAWING TITLE

LEVEL 2 CEILING PLAN


STATUS

FOR INFORMATION

SCALE @ A0	DRAWN	CO-ORD	REVIEWED	APPROVED
1:250	SB	CA	CA	KMcB

PROJECT NUMBER	DRAWING NUMBER	REV
STC50 - 011509	STC_A_1303	03

FILENAME: baydpm0303011509-01A-PVWorkingAubCAD01_SDSheetSTC_A_1303 LEVEL 2 CEILING PLAN.dwg

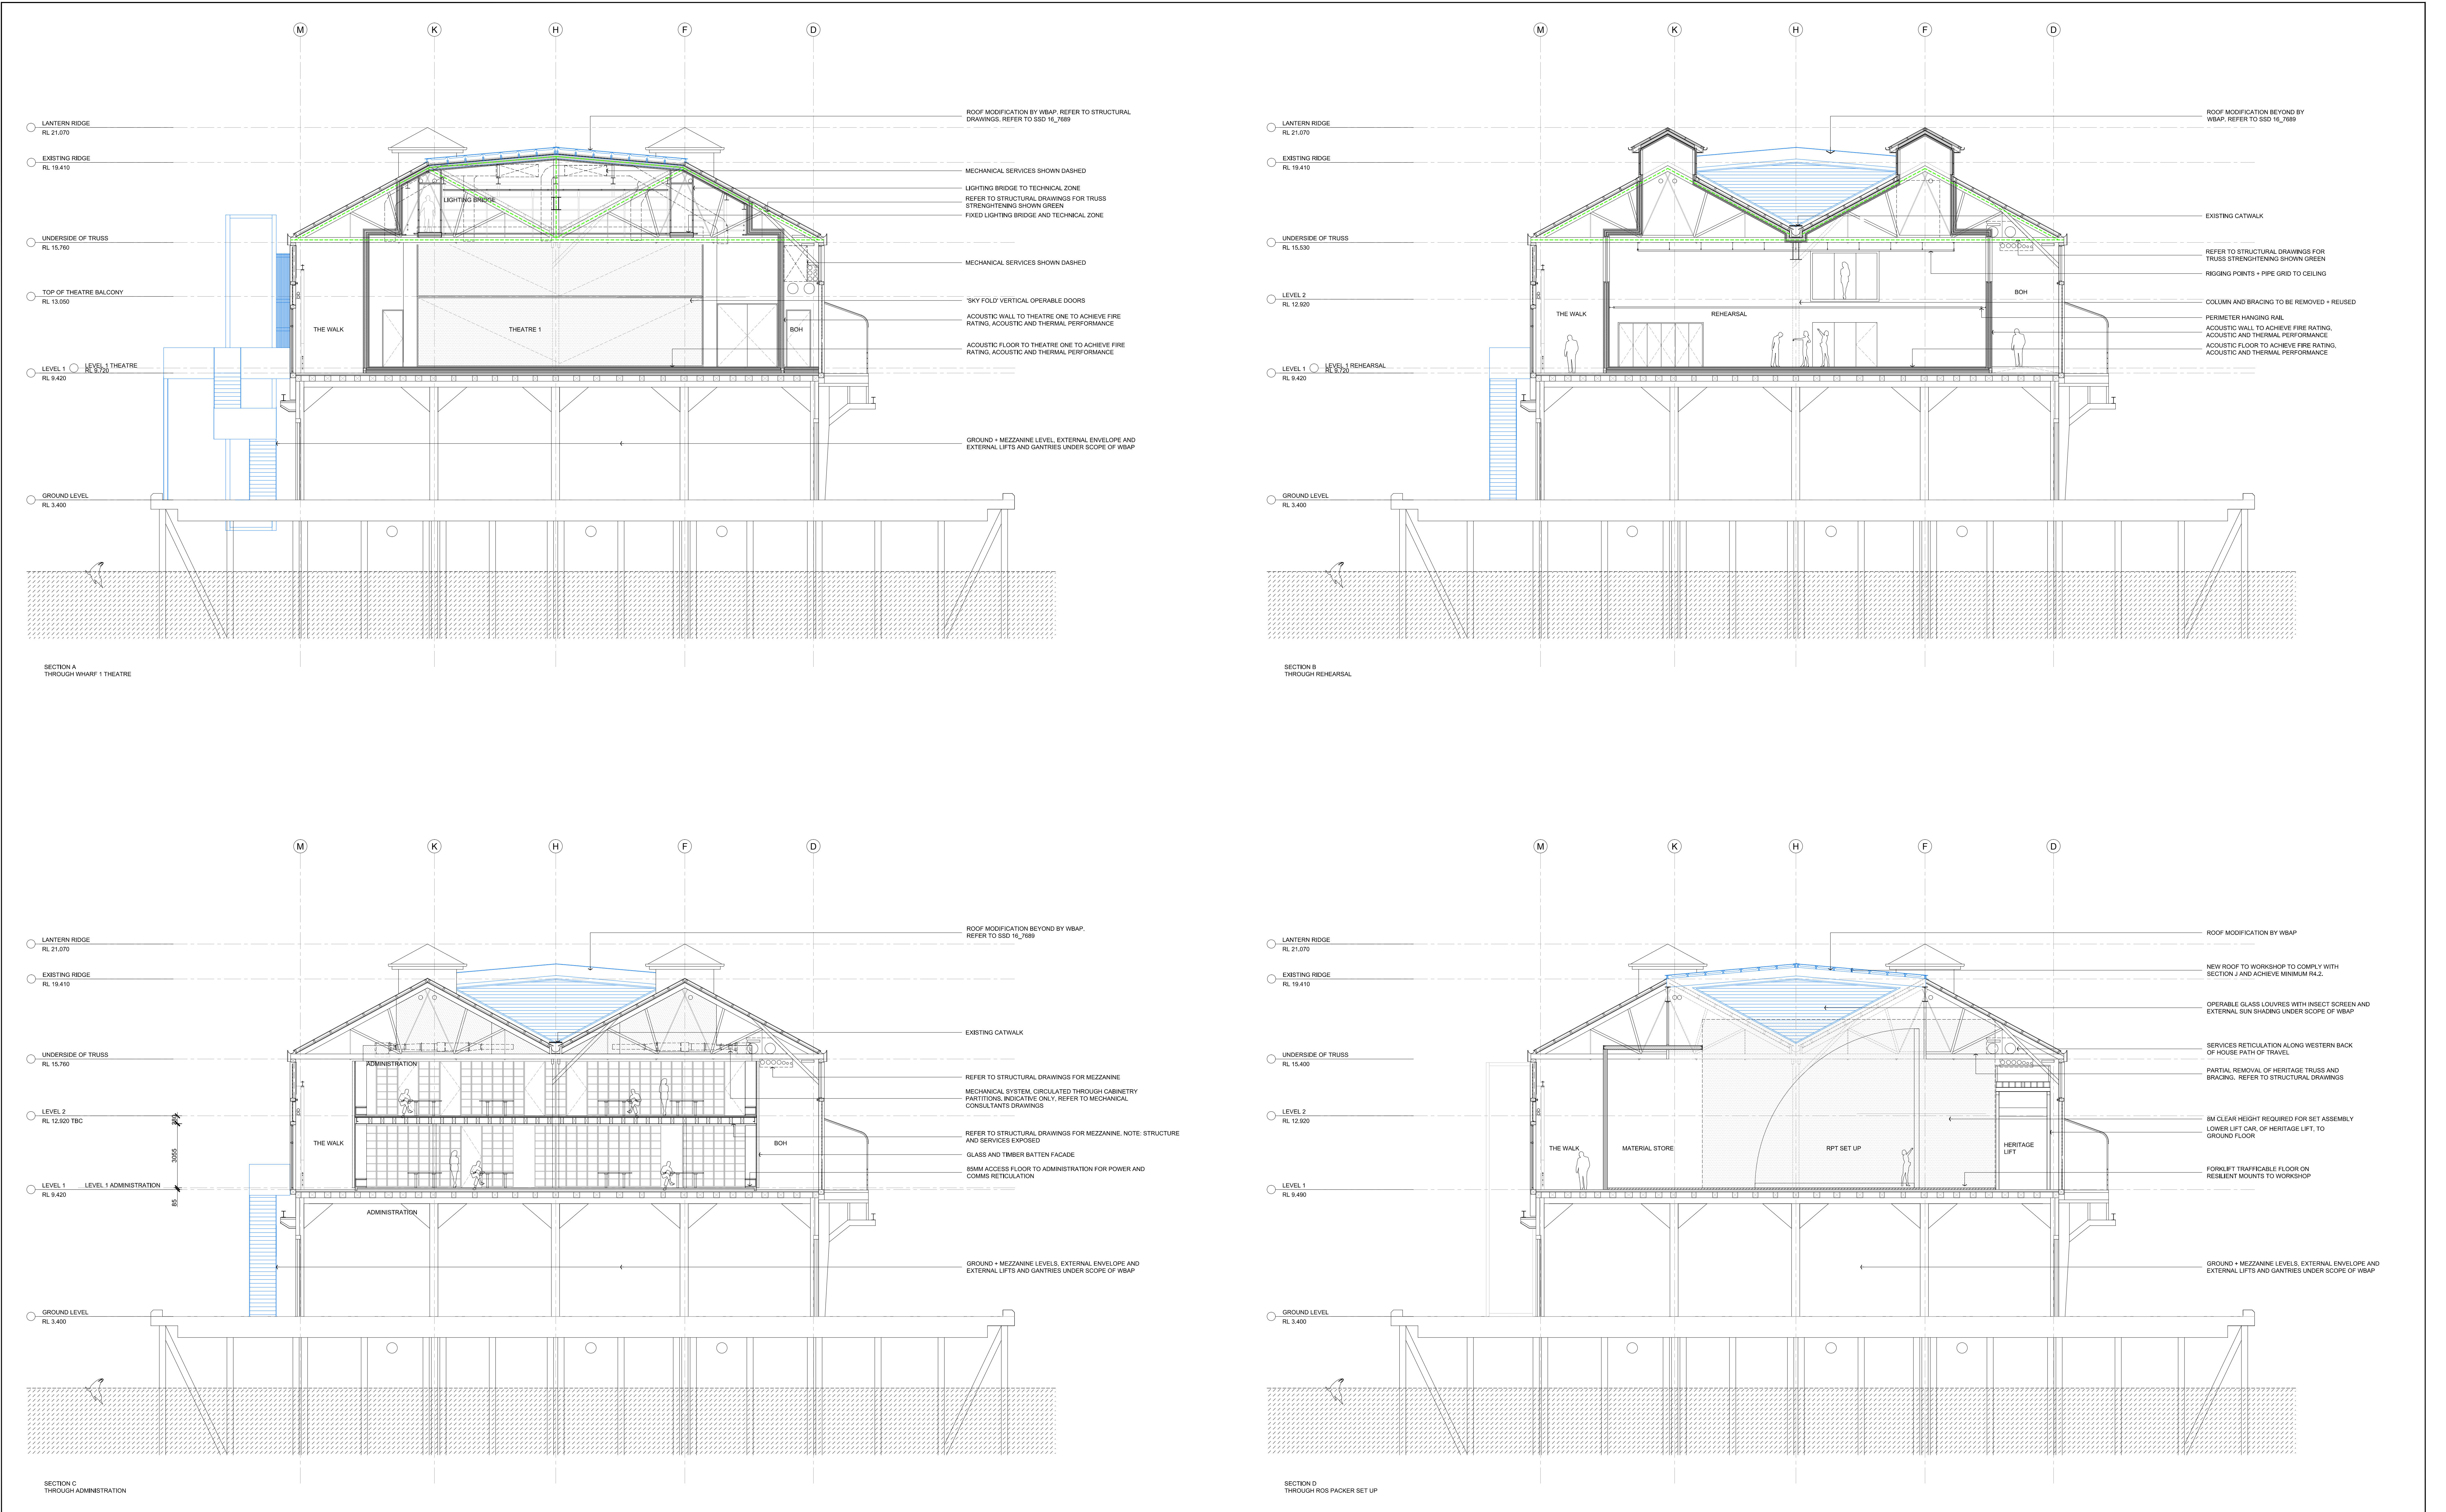

REFERENCE MAP

NOTES

1. DO NOT SCALE DRAWINGS. WRITTEN DIMENSIONS GOVERN.
2. ALL DIMENSIONS ARE IN MILLIMETRES UNLESS NOTED OTHERWISE.
3. ALL DIMENSIONS SHALL BE VERIFIED ON SITE BEFORE PROCEEDING WITH THE WORK. HASSELL SHALL BE NOTIFIED IN WRITING OF ANY DISCREPANCIES.
4. THIS DRAWING MUST BE READ IN CONJUNCTION WITH ALL RELEVANT CONTRACTS, SPECIFICATIONS AND DRAWINGS.

© COPYRIGHT OF THIS DRAWING IS VESTED IN HASSELL LTD. 2016 HASSELL LTD.

THIS DRAWING IS AN UNCONTROLLED COPY UNLESS NOTED OTHERWISE.

REV	DESCRIPTION	DATE
07	SSDA UPDATE	26.10.16
06	ISSUE FOR SSDA	12.10.16
05	ISSUE FOR PRICING	05.10.16
04	FOR PRICING	20.09.16
03	FOR INFORMATION	05.08.16
02	FOR INFORMATION	01.08.16
01	FOR INFORMATION	22.08.16

MATERIALS AND FINISHES

EXISTING	PROPOSED
EC001 EXISTING TIMBER BATTENS	TC001 CONCRETE
EC002 EXISTING JOIN	TM001 ACoustic TIMBER FLOOR
EC003 EXISTING ACoustic CEILING	TM002 FORKLIFT TRAFFICABLE PLY
EC004 EXISTING PLASTERBOARD	TM003 PLYWOOD FLOORING
EC005 UNDERSIDE EXISTING MEZZ	TM004 FEATURE TIMBER (PARQUET)
EC006 EXISTING IRONBARK FLOOR	TM005 MEZZANINE PLYWOOD FLOOR
EC007 EXISTING DECORING	TL001 KITCHEN TILES
EC008 EXISTING CONCRETE	TL002 FOF FACILITIES TILE
EC009 BATTENS TO MATCH EXISTING	CA001 CARPET TILE 1
TM001 PLYWOOD GELING	CA002 CARPET TILE 2
TM002 ACoustic PLYWOOD	RF001 RESILIENT FLOOR FINISH
TM003 100MM TIMBER BOARD, 20MM GAP	
TM004 PLASTERBOARD, PAINT FINISH	

CONSULTANT

ACCESSIBILITY CONSULTANT
ACCESSIBILITY SOLUTIONS
P: 9655 1940
E: toman@tomanarchitects.com.au

ACoustic CONSULTANT
CHARCOALBLUE
P: 03 9417 6524
E: eric.lawrence@charcoalblue.com

ACoustic CONSULTANT
ARUP
P: 9320 9982
E: eric.sawyer@arup.com

BCA CONSULTANT
BLACKETT MACGOWIE - GOLDSMITH
P: 9211 7777
E: bris@omplugs.com.au

CONSTRUCTION MANAGEMENT
CADENCE
P: 9557 8886
E: robert.lashman@arup.com

ELECTRICAL ENGINEER
ARUP
P: 9320 9982
E: tom@arup.com

ESD CONSULTANT
ARUP
P: 9320 9982
E: tom@arup.com

FIRE SERVICES ENGINEER
ARUP
P: 9320 9982
E: rebecca.cadorn@arup.com

HERITAGE CONSULTANT
TROPICAN AND TROPICAN ARCHITECTS
P: 9251 3250
E: tropic@tropicarchitects.com.au

HYDRAULIC CONSULTANT
ROOT PROJECTS AUSTRALIA
P: 8272 9300
E: tom@rootprojects.com.au

ICT AND AV ENGINEER
ARUP
P: 9320 9982
E: tom@arup.com

KITCHEN CONSULTANT
BLACKETT MACGOWIE - GOLDSMITH
P: 9630 0146
E: john@gaugherdesign.com.au

MECHANICAL ENGINEER
ARUP
P: 9320 9982
E: robert.lashman@arup.com

PROJECT MANAGEMENT
TAYLOR THOMSON WHITTING
P: 9439 7288
E: jayanne.manning@arup.com

QUANTITY SURVEYOR
LTS LOCKLEY
P: 9365 7336
E: glenn@lockley.com.au

SPECIALIST LIGHTING
ARUP
P: 9320 9982
E: rebecca.cadorn@arup.com

STATUTORY PLANNER
MG PLANNING
P: 9719 3118
E: tom@mgplanning.com.au

STRUCTURAL ENGINEER
TAYLOR THOMSON WHITTING
P: 9439 7288
E: jayanne.manning@arup.com

THEATRE CONSULTANT
CHARCOALBLUE
P: 03 9417 6524
E: eric.lawrence@charcoalblue.com

VERTICAL TRANSPORT
ARUP
P: 9320 9982
E: scott.harrison@arup.com

WASTE CONSULTANT
ARUP
P: 9320 9982
E: jayanne.manning@arup.com

CLIENT

SYDNEY THEATRE COMPANY

The Wharf, Pier 4
Hickson Road, Walsh Bay

CONSULTANT

HASSELL LIMITED ACN 007 711 435
LEVEL 2 PIER 8/9 23 HICKSON ROAD
SYDNEY NSW 2000 AUSTRALIA
SYDNEY@HASSELLSTUDIO.COM
T 61 2 9101 2000

HASSELL

PROJECT

STC50 - SYDNEY THEATRE COMPANY

DRAWING TITLE

CROSS SECTIONS

STATUS

FOR INFORMATION

SCALE @ A0	DRAWN	CO-ORD	REVIEWED	APPROVED
1:100	SB	CA	KMcB	


PROJECT NUMBER
STC50 - 011509

DRAWING NUMBER
STC_A_3000


REV
07

PRINT INFORMATION: PRINTED BY: Sophie Bond ON: 2016/11/14 _USING PAGESETUP _PDF (A0 L) halfweight.ctb _USING PLOTSTYLE TABLE: halfweight.ctb _PC3: DWG To PDF.ppl _PDLTSCALE: 1 _LTSSCALE: 0.500000


FILENAME: \\sydproj\963011509-614-P\Working\AutoCAD\01_STC50\STC_A_3000 SECTIONS.dwg

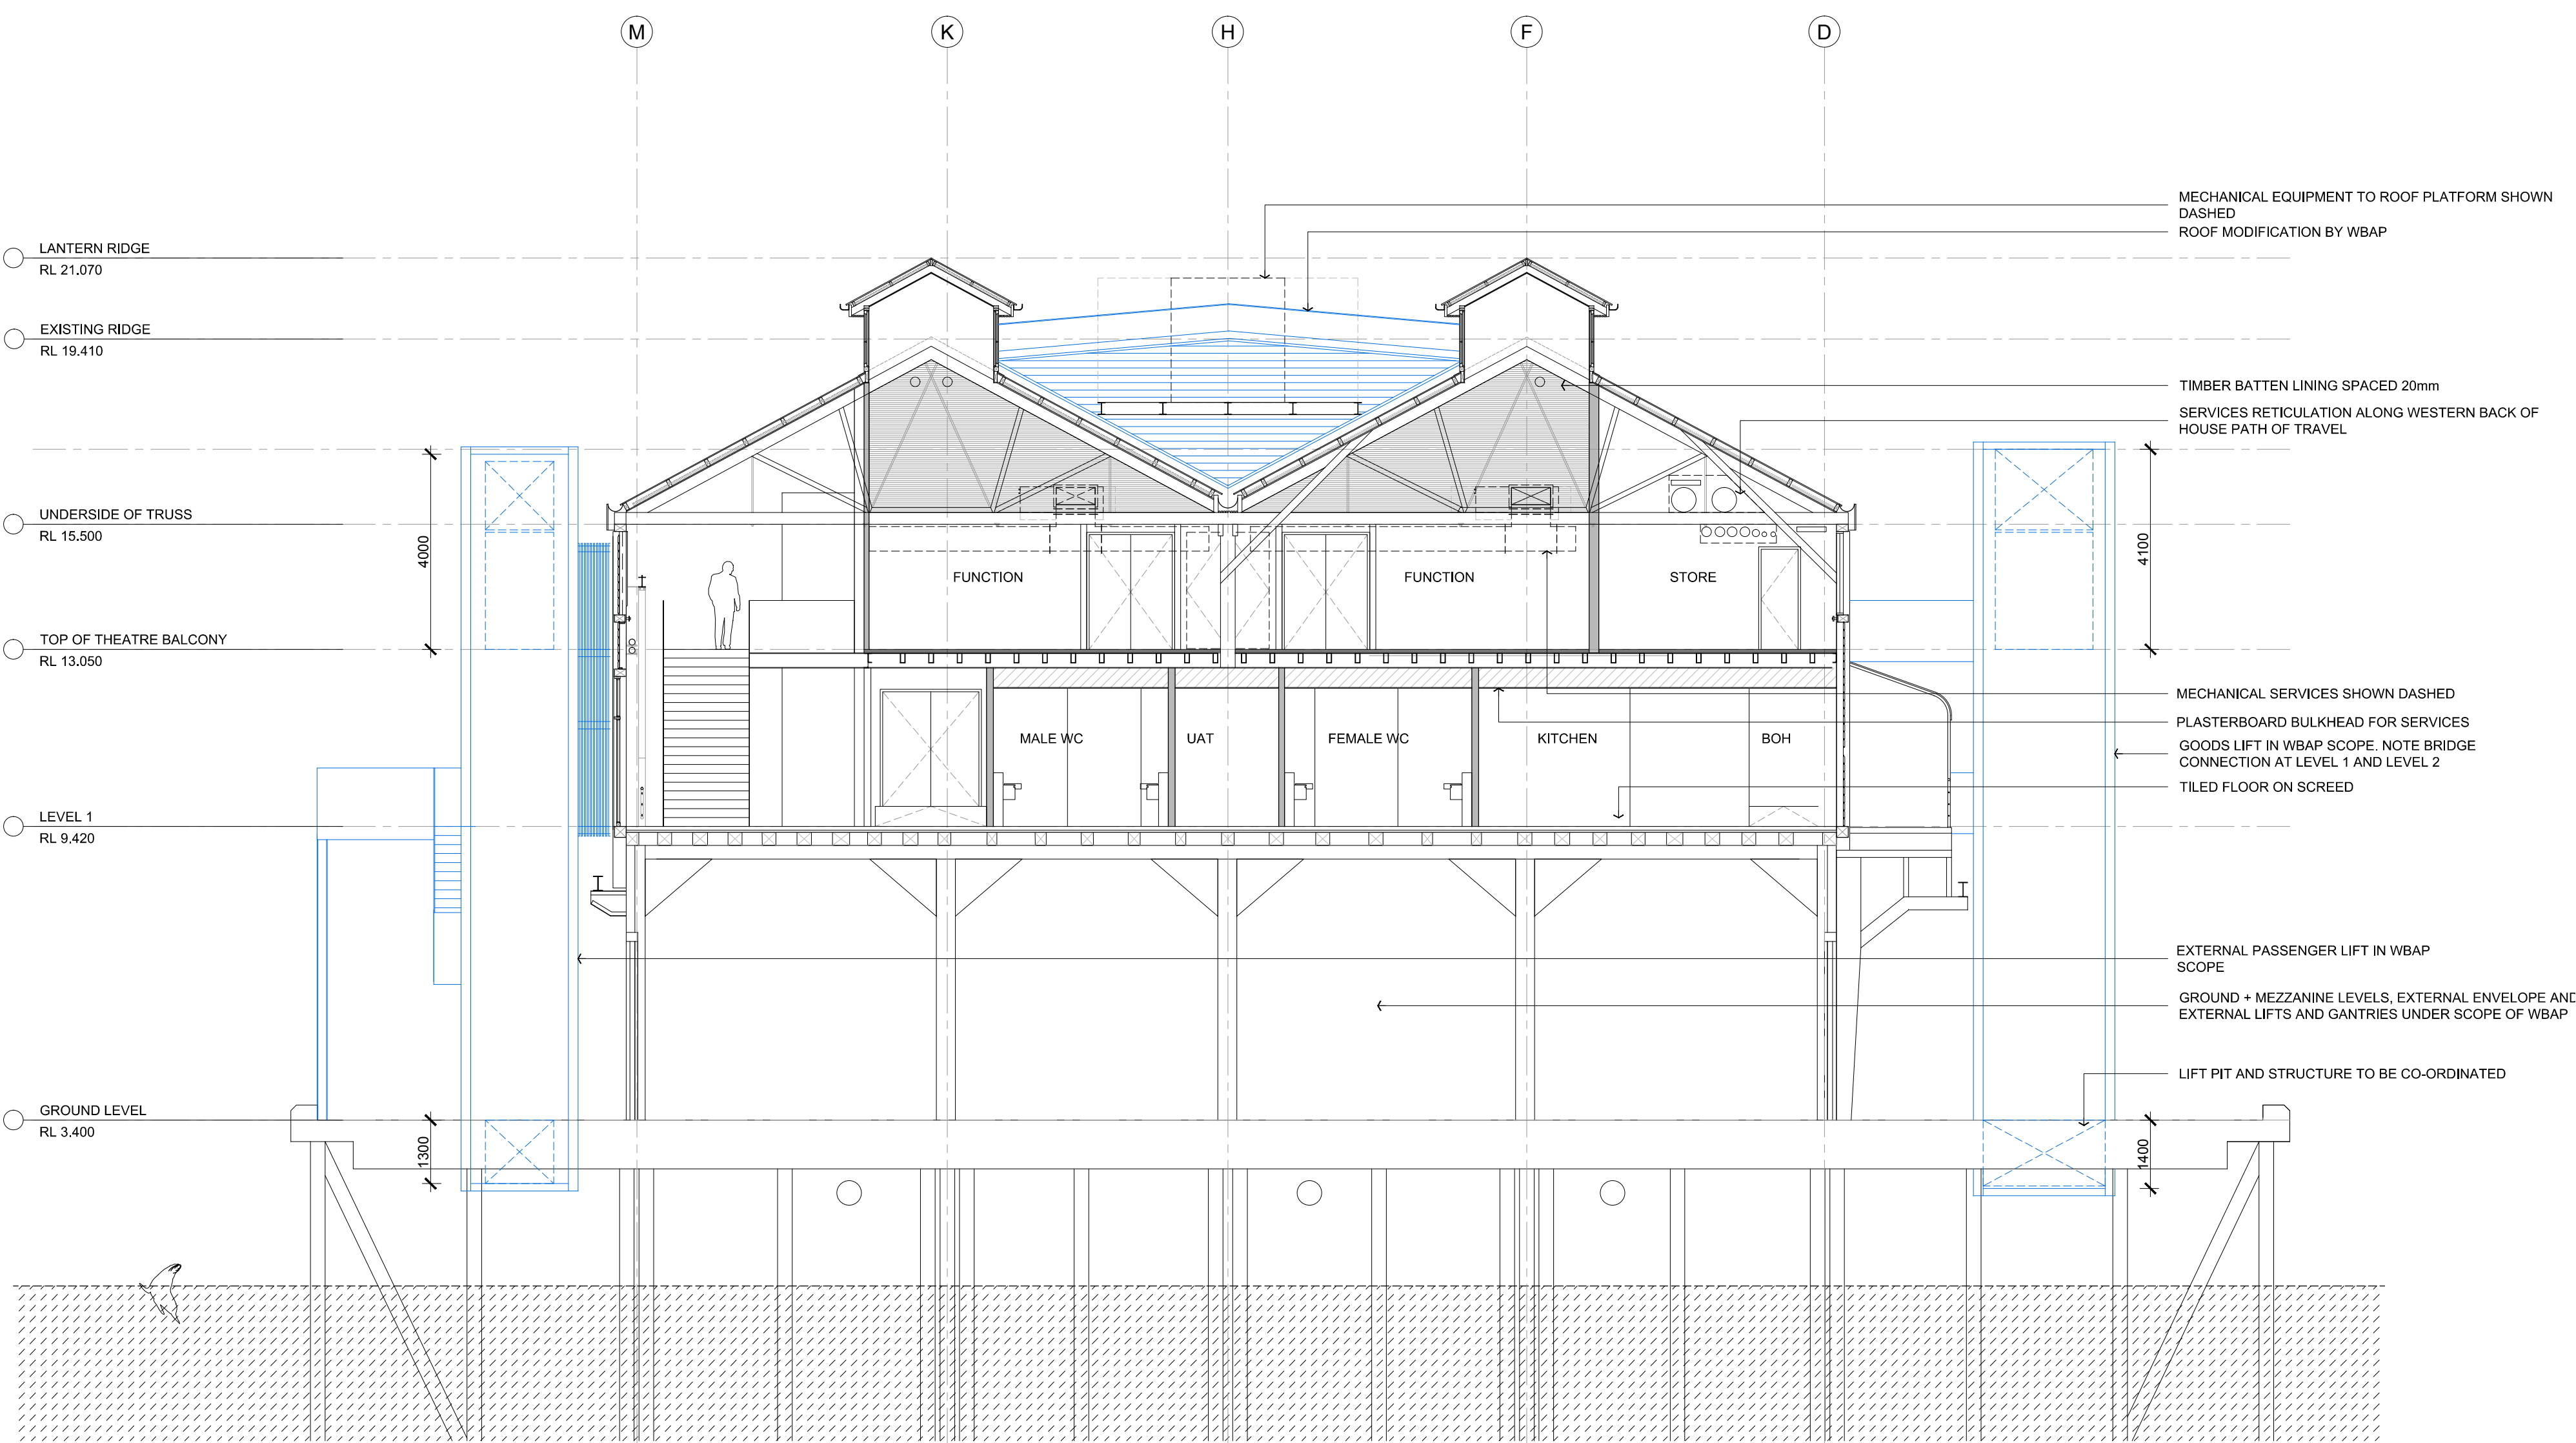


SECTION E
THROUGH FUNCTION ROOM

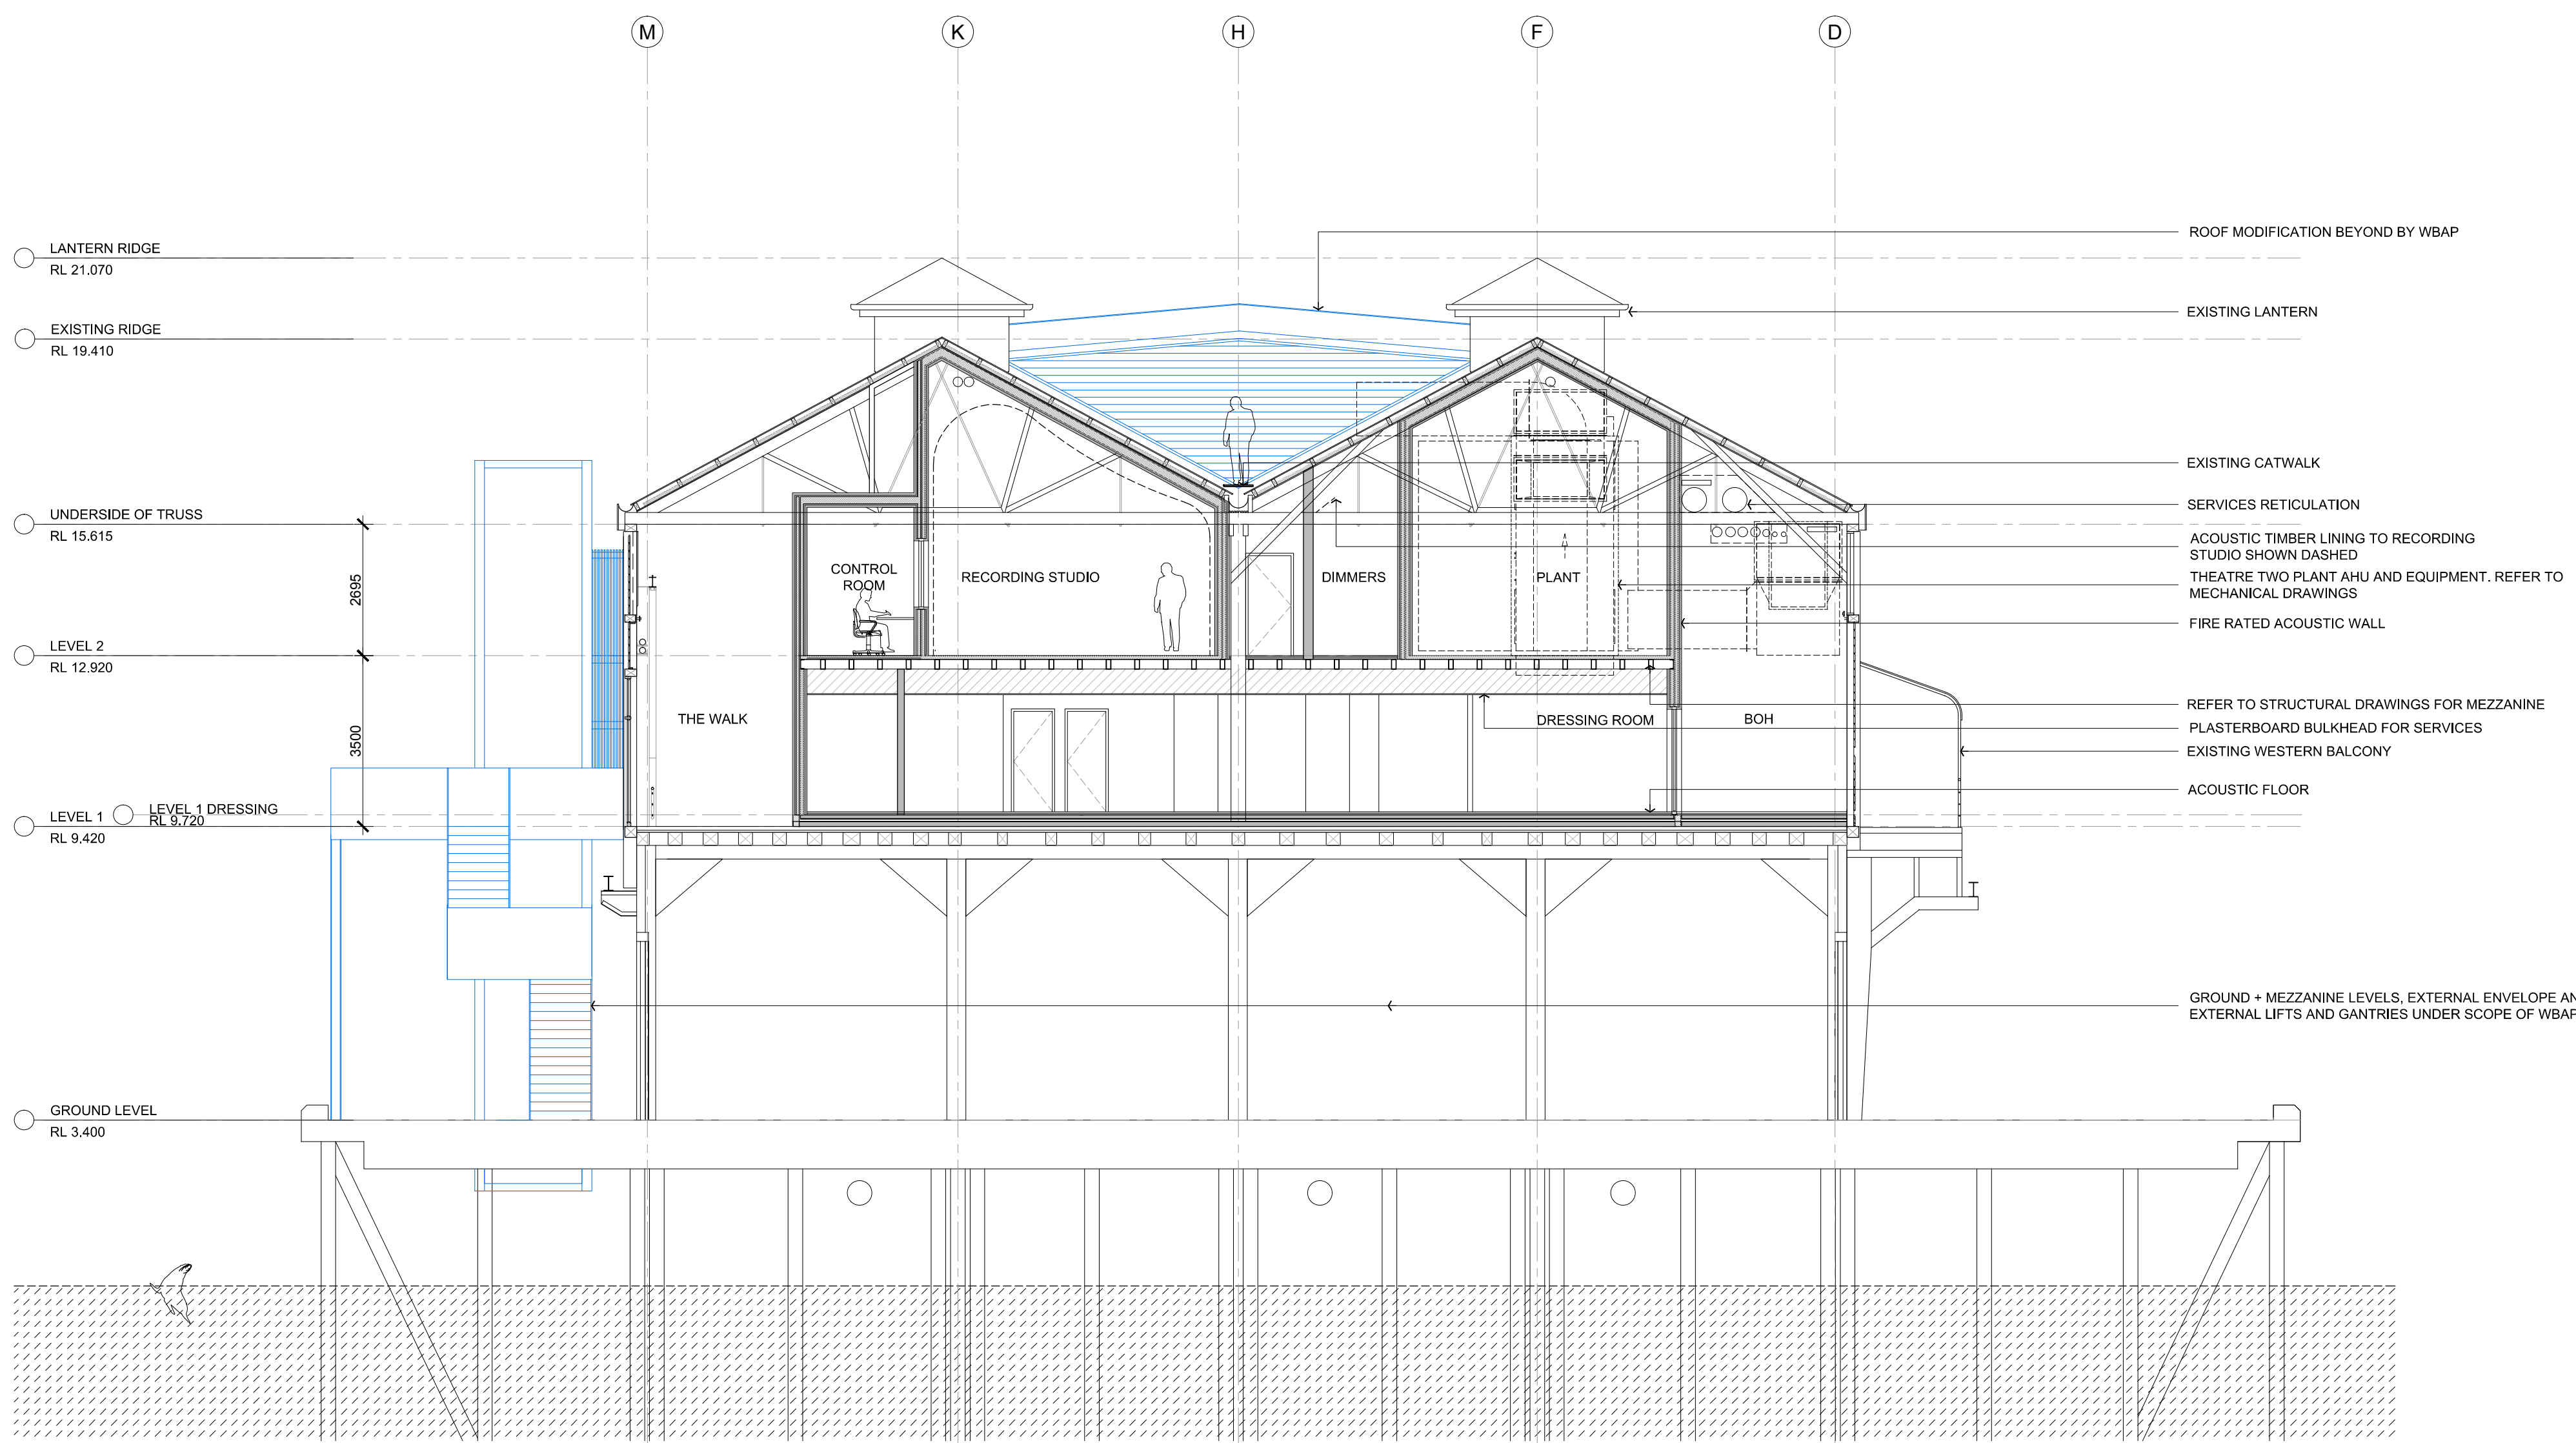


SECTION F
THROUGH RECORDING STUDIO

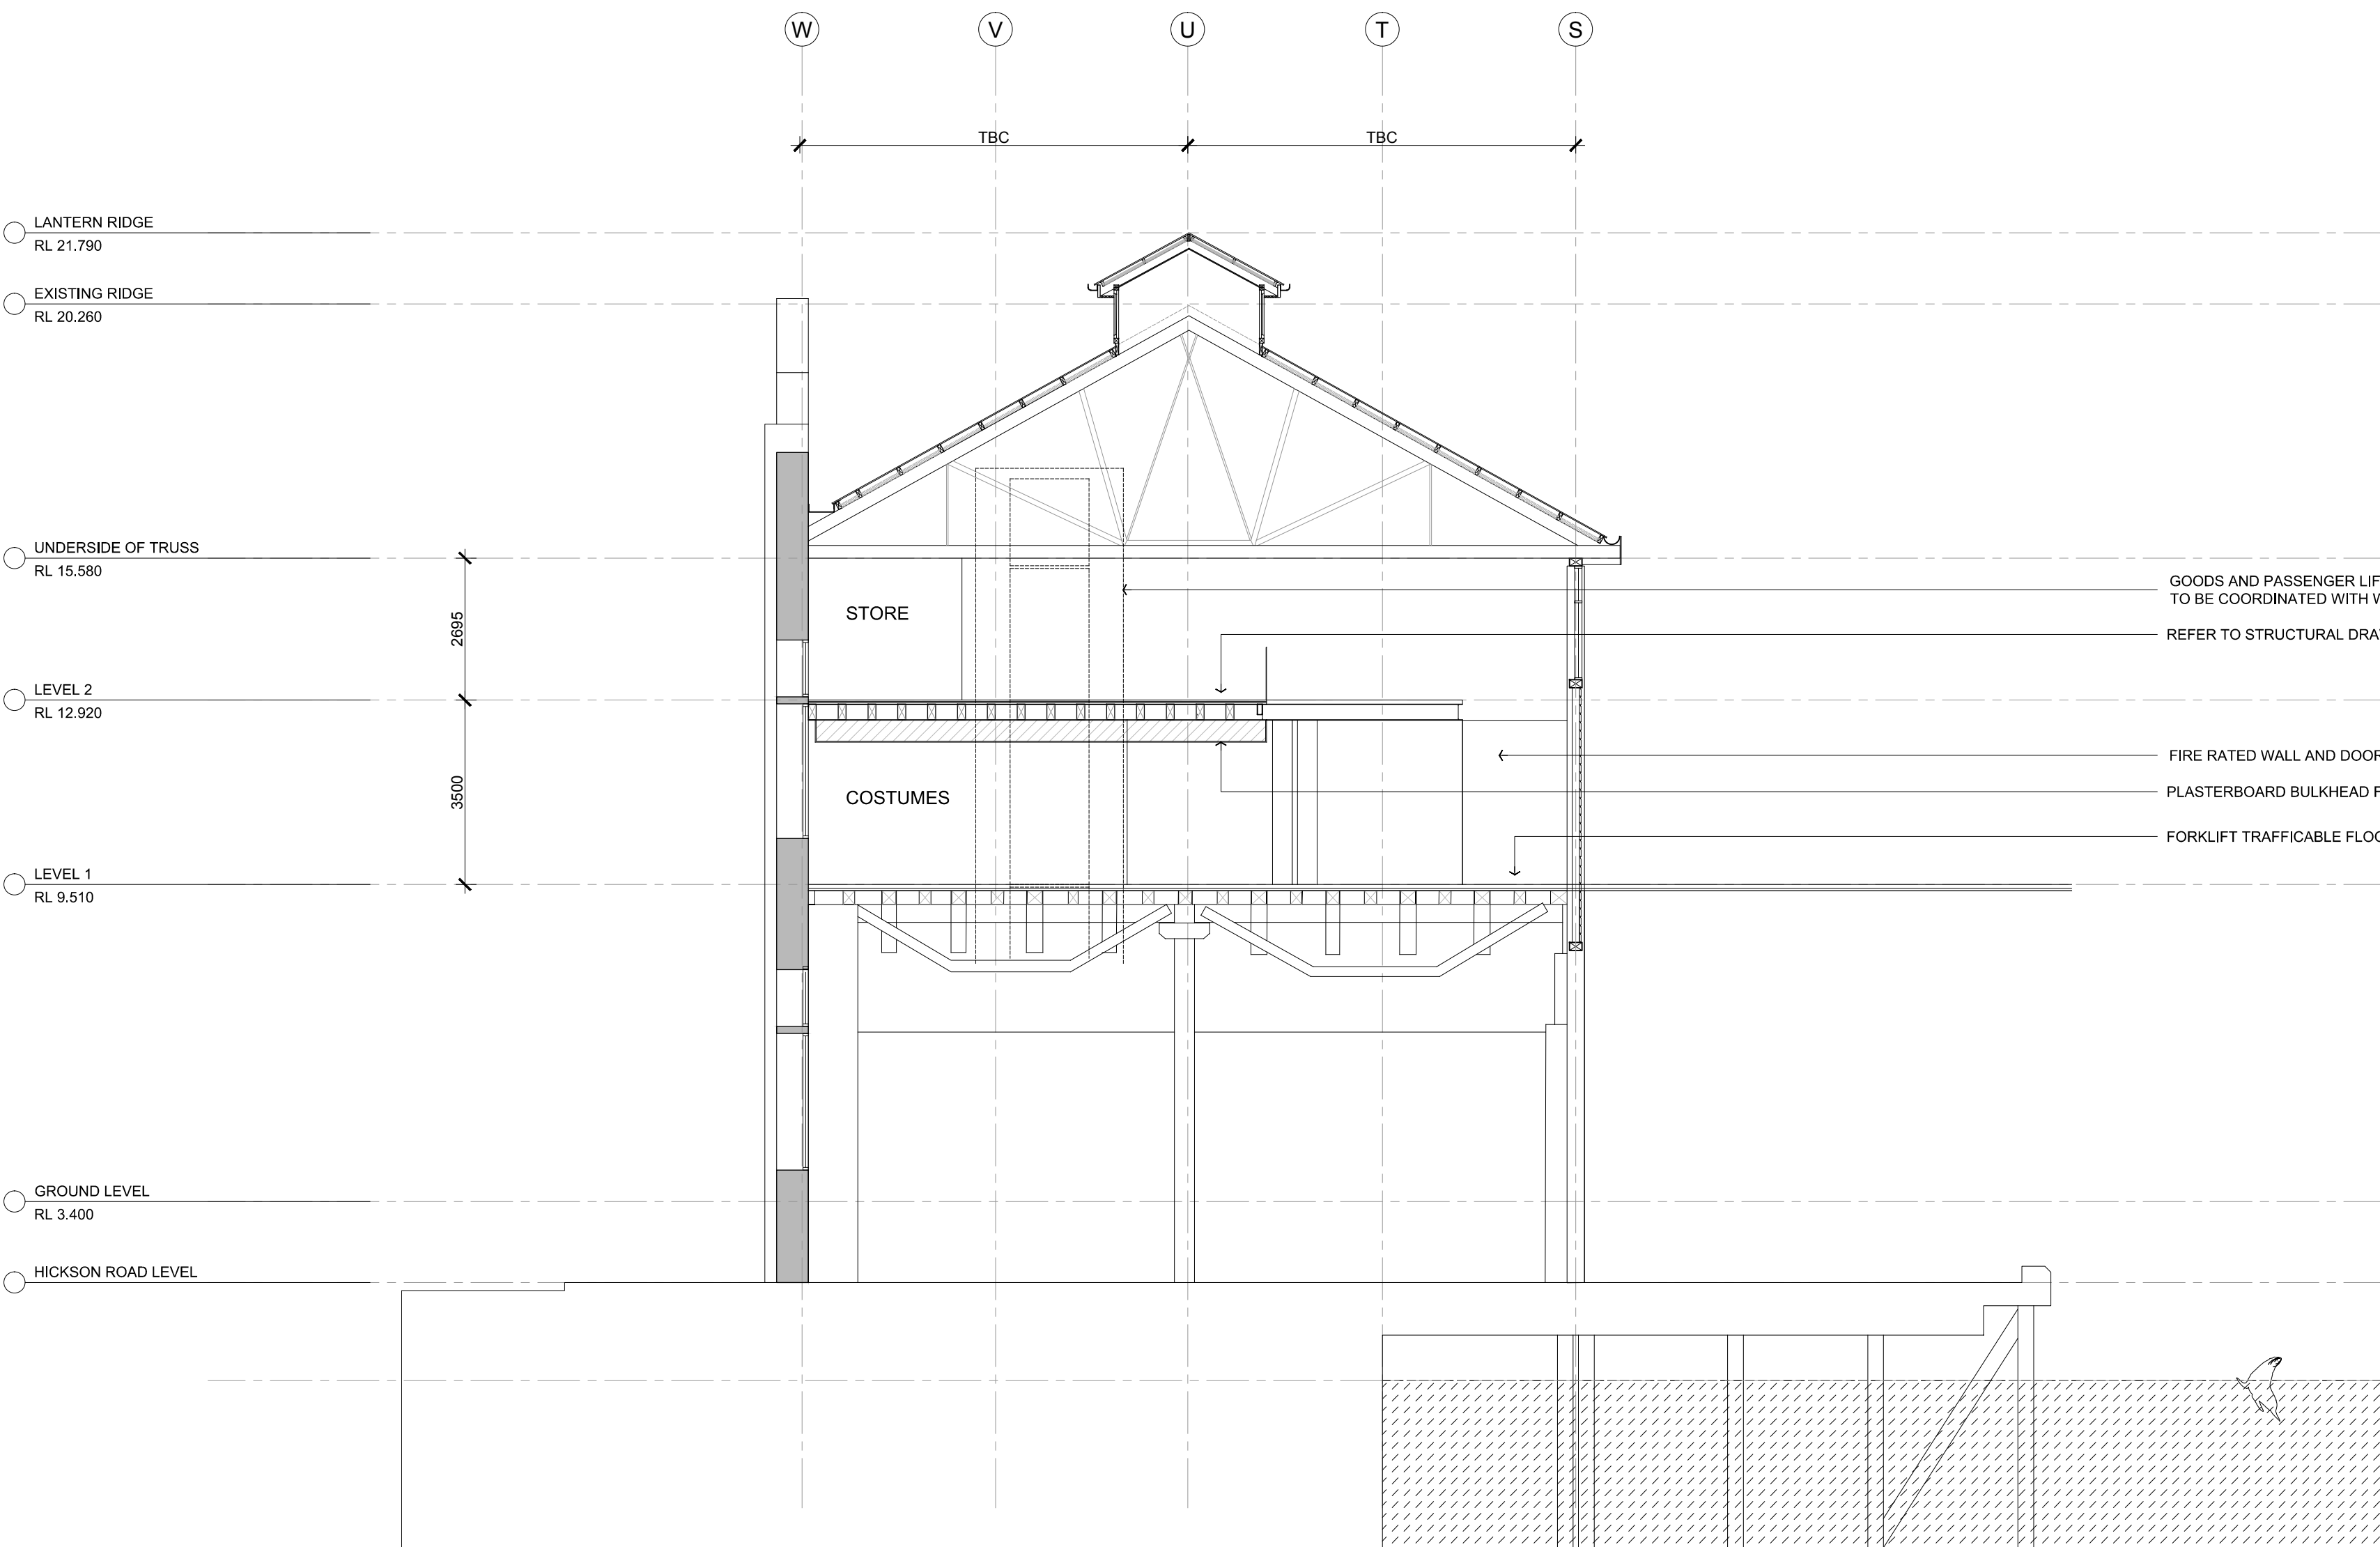

SECTION G
THROUGH SHORE SHED/COSTUMES

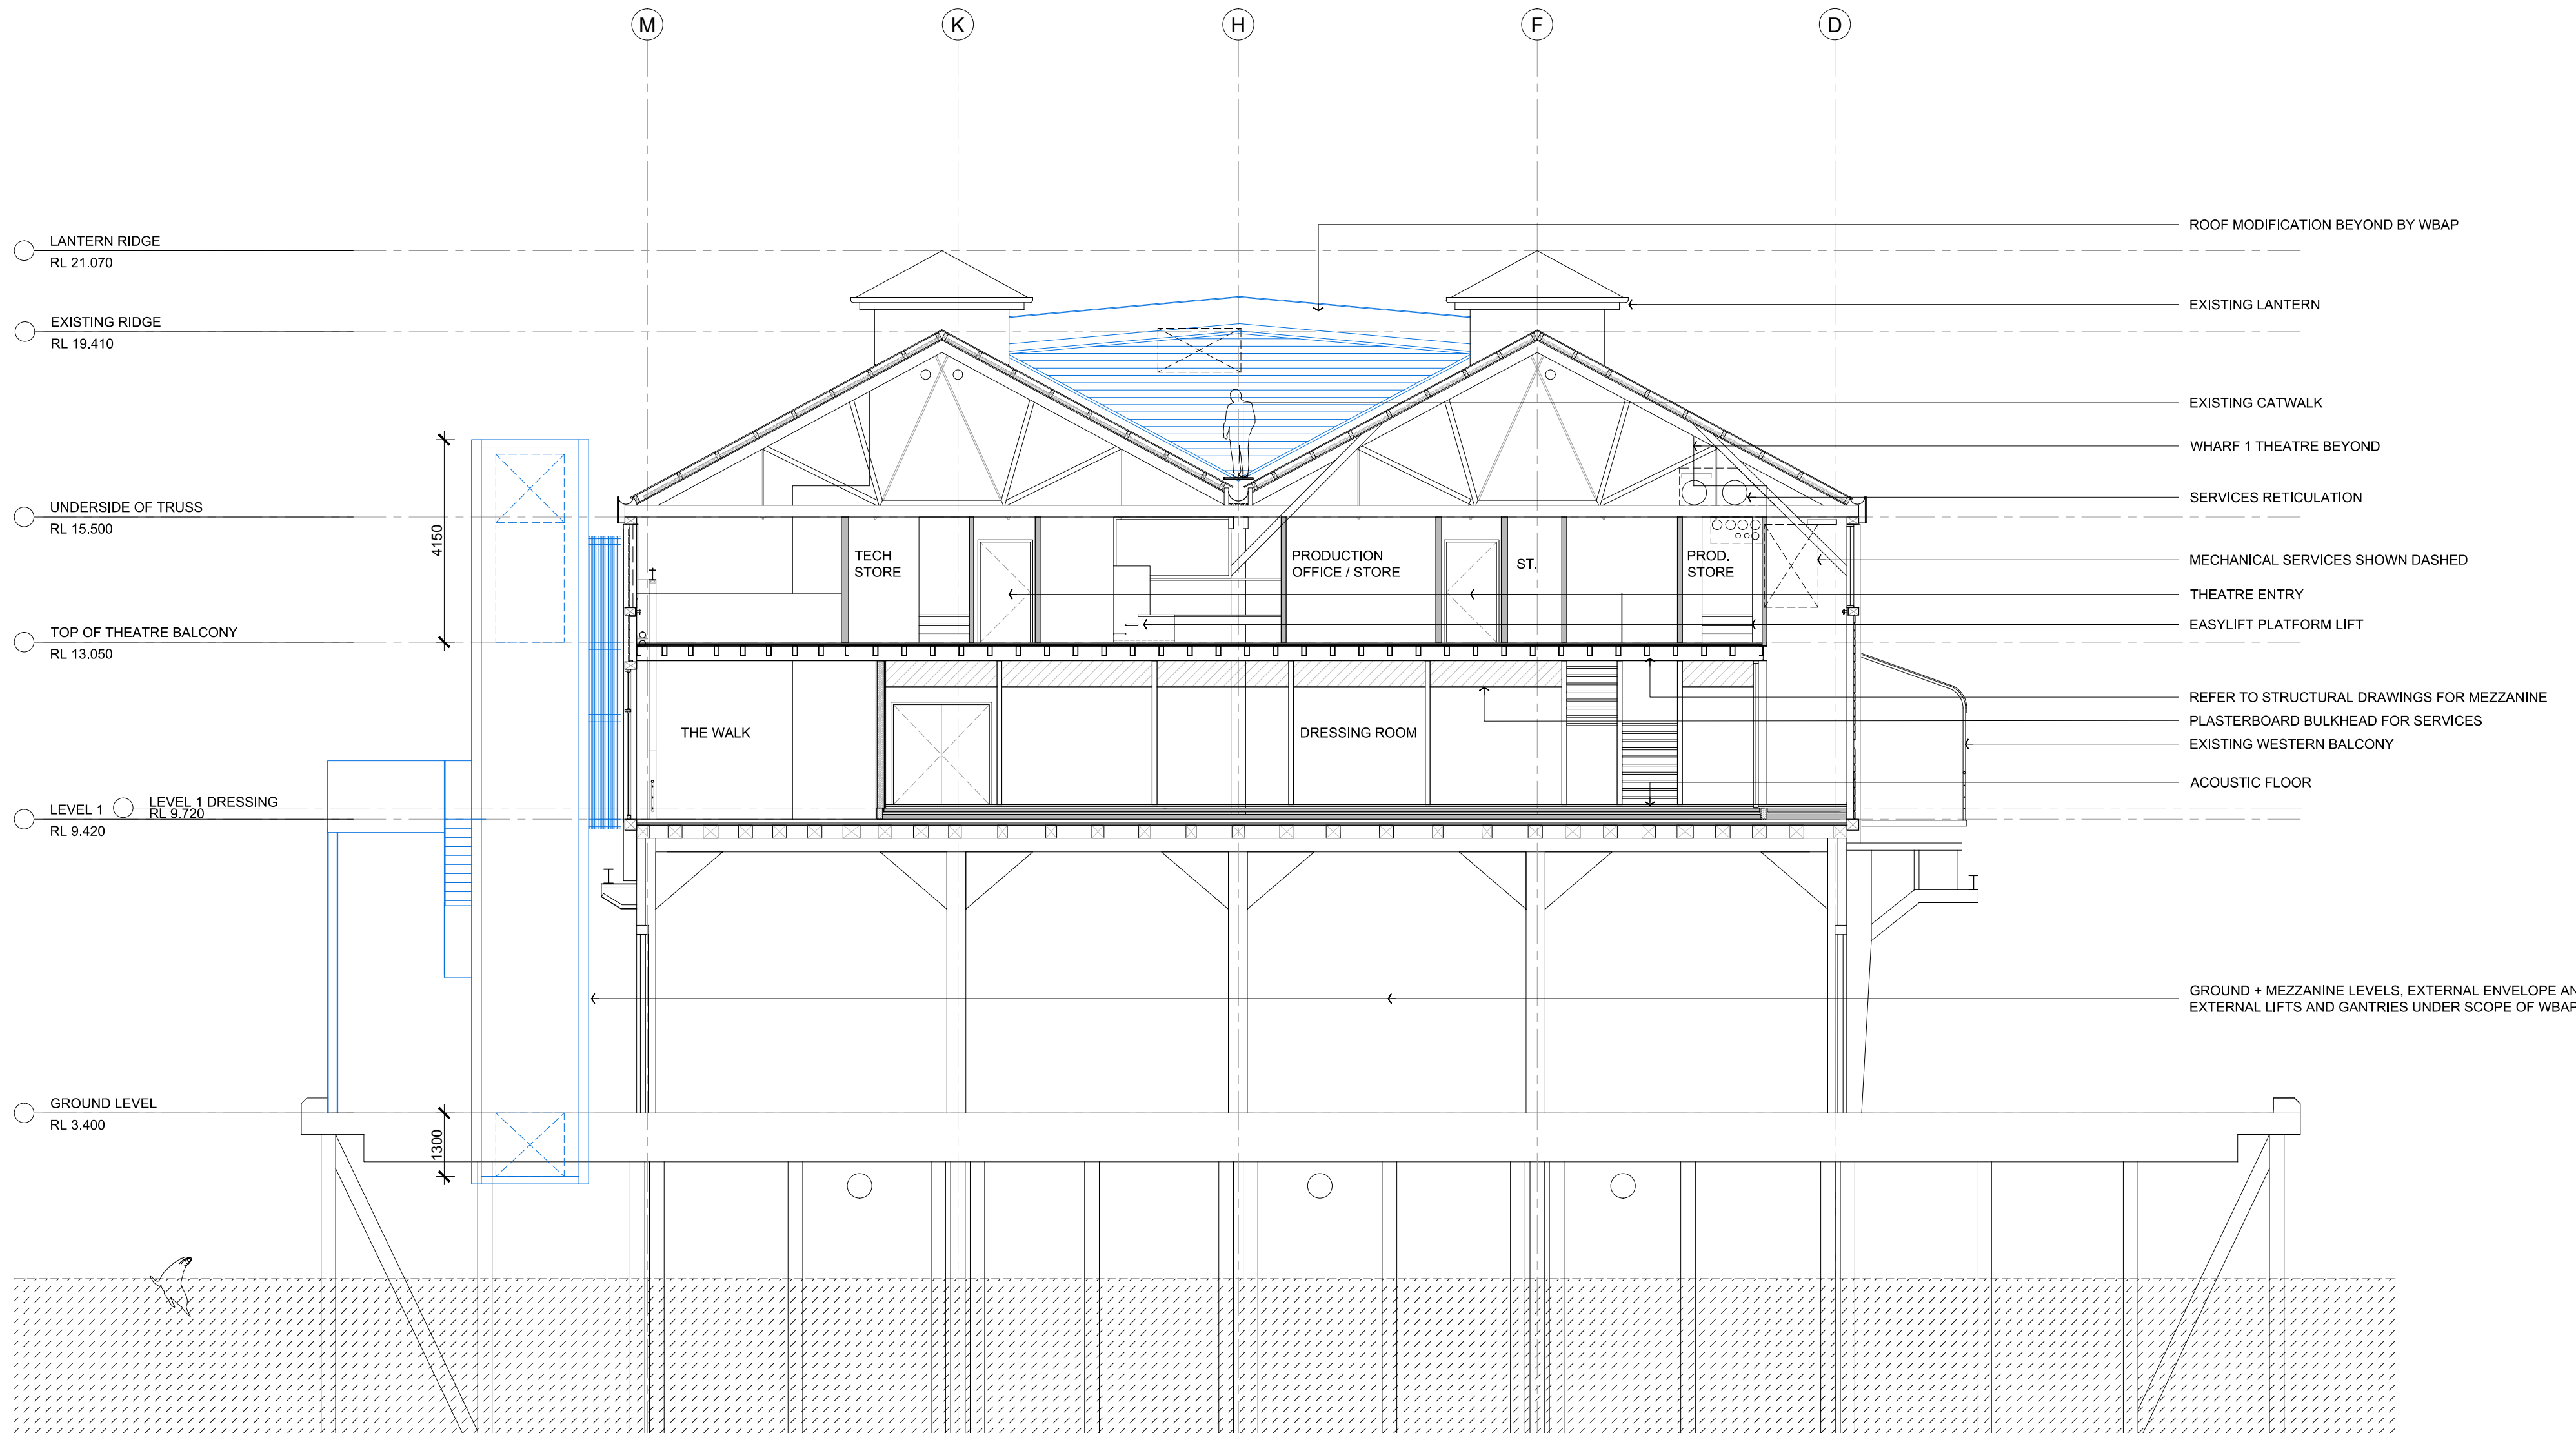

SECTION H
THROUGH THEATRE 1 CONTROL

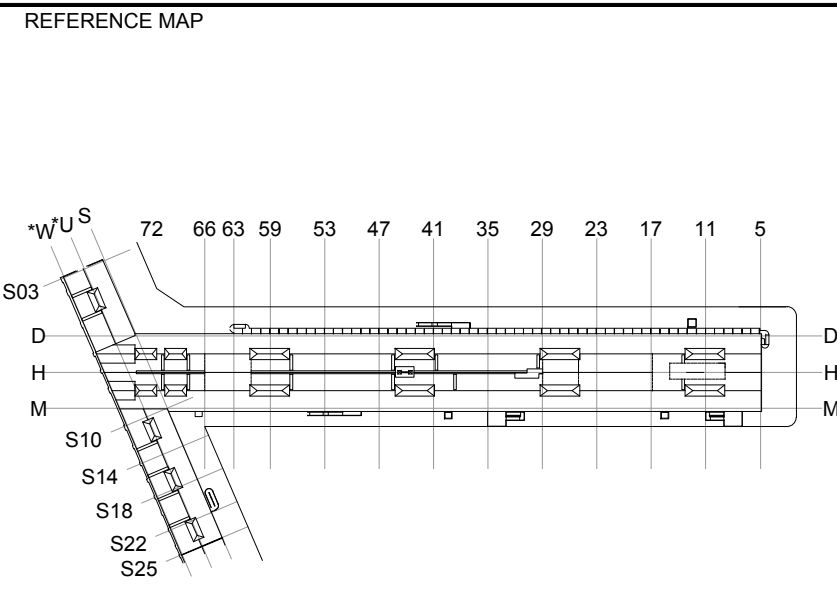

NOTES

- DO NOT SCALE DRAWINGS. WRITTEN DIMENSIONS GOVERN.
- ALL DIMENSIONS ARE IN MILLIMETRES UNLESS NOTED OTHERWISE.
- ALL DIMENSIONS SHALL BE VERIFIED ON SITE BEFORE PROCEEDING WITH THE WORK. HASSELL SHALL BE NOTIFIED IN WRITING OF ANY DISCREPANCIES.
- THIS DRAWING MUST BE READ IN CONJUNCTION WITH ALL RELEVANT CONTRACTS, SPECIFICATIONS AND DRAWINGS.

© COPYRIGHT OF THIS DRAWING IS VESTED IN HASSELL, LTD. 2016 HASSELL, LTD.

THIS DRAWING IS AN UNCONTROLLED COPY, UNLESS NOTED OTHERWISE.

REV	DESCRIPTION	DATE
06	SSDA UPDATE	26.10.16
05	ISSUE FOR SSDA	1.10.16
04	ISSUE FOR PRICING	05.10.16
03	FOR PRICING	20.09.16
02	FOR INFORMATION	05.09.16
01	FOR COORDINATION	01.09.16

MATERIALS AND FINISHES

EXISTING

- EG001 EXISTING TIMBER BATTENS
- EG002 EXISTING FOIL
- EG003 EXISTING ACOUSTIC CEILING
- EG004 EXISTING PLASTERBOARD
- EG005 UNDERSIDE EXISTING MEZZ.
- ET001 EXISTING PROMARK FLOOR
- ET002 EXISTING DECKING
- EG001 EXISTING CONCRETE

PROPOSED

- CL001 BATTENS TO MATCH EXISTING
- TL001 PLYWOOD CEILING
- TL002 ACOUSTIC PLYWOOD
- TL003 100MM TIMBER BOARD, 20MM GAP
- PL001 PLASTERBOARD, PAINT FINISH

PROPOSED

- CO001 CONCRETE
- TM001 ACOUSTIC TIMBER FLOOR
- TM002 FORKLIFT TRAFFICABLE PLY
- TM003 PLYWOOD FLOORING
- TM004 FEATURE TIMBER (PARQUET)
- TM005 MEZZANINE PLYWOOD FLOOR
- TL001 KITCHEN TILES
- TL002 BOH FACILITIES TILE
- TL003 BOH FACILITIES TILE
- CA001 CARPET TILE 1
- CA002 CARPET TILE 2
- RF001 RESILIENT FLOOR FINISH

CONSULTANT

ACCESS CONSULTANT

CADENCE

P: 9595 1940

E: mark@cadence.com

ACOUSTIC CONSULTANT

CHARCOALBLUE

P: 03 9417 6524

E: eric.lawrence@charcoalblue.com

ACOUSTIC CONSULTANT

ARUP

P: 9320 9982

E: eric.serra@arup.com

BCA CONSULTANT

BLACKETT MACDOUGALL - GOLDSMITH

P: 9211 7777

E: brian@mplug.com.au

CONSTRUCTION MANAGEMENT

CADENCE

P: 9595 1940

E: robert.sadman@cadence.com.au

ELECTRICAL ENGINEER

ROOT PROJECTS AUSTRALIA

P: 9320 9982

E: tom@rootprojects.com.au

ESD CONSULTANT

ARUP

P: 9320 9982

E: tm.egood@arup.com

FIRE SERVICES ENGINEER

ARUP

P: 9320 9982

E: rick.howard@arup.com

HERITAGE CONSULTANT

TROPICAN AND TROPICAN ARCHITECTS

P: 9251 3250

E: tropican@tropicanarchitects.com.au

HYDRAULIC CONSULTANT

ROOT PROJECTS AUSTRALIA

P: 9320 9982

E: tom@rootprojects.com.au

ICT AND AV ENGINEER

ARUP

P: 9320 9982

E: eric.serra@arup.com

KITCHEN CONSULTANT

SANDSTRET DESIGN GROUP

P: 9630 0146

E: john@sandstretdesign.com.au

MECHANICAL ENGINEER

ARUP

P: 9320 9982

E: robert.sadman@arup.com

PROJECT MANAGEMENT

ROOT PROJECTS AUSTRALIA

P: 9272 9300

E: tom@rootprojects.com.au

QUANTITY SURVEYOR

MEM

P: 9270 1000

E: eric.serra@arup.com

SPECIALIST LIGHTING

ARUP

P: 9320 9982

E: rebecca.cadorn@arup.com

STATUTORY PLANNER

MS PLANNING

P: 9719 3116

E: tim@msplanning.com.au

STRUCTURAL ENGINEER

TAYLOR THOMSON WHITTING

P: 9439 7288

E: greg@tthw.com.au

SURVEYOR

LTS LOCKEY

P: 9365 7336

E: glenn@lockey.com.au

WASTE CONSULTANT

ARUP

P: 9320 9982

E: joyanne.manning@arup.com

CLIENT

SYDNEY THEATRE COMPANY

The Wharf, Pier 4

Hickson Road, Walsh Bay

CONSULTANT

HASSELL LIMITED ACN 007 711 435

LEVEL 2 PER 6/9 23 HICKSON ROAD

SYDNEY NSW 2000 AUSTRALIA

SYDNEY@HASSELLSTUDIO.COM

T 61 2 9101 2000

PROJECT

STC50 - SYDNEY THEATRE COMPANY

STATUS

FOR INFORMATION

SCALE @ A3	DRAWN	CO-ORD	REVIEWED	APPROVED
1:100	SB		CA	KMcB

PROJECT NUMBER

STC50 - 011509

DRAWING NUMBER

STC_A_3001

REV

06

REFERENCE MAP

NOTES

- DO NOT SCALE DRAWINGS. WRITTEN DIMENSIONS GOVERN.
- ALL DIMENSIONS ARE IN MILLIMETRES UNLESS NOTED OTHERWISE.
- ALL DIMENSIONS SHALL BE VERIFIED ON SITE BEFORE PROCEEDING WITH THE WORK. HASSELL SHALL BE NOTIFIED IN WRITING OF ANY DISCREPANCIES.
- THIS DRAWING MUST BE READ IN CONJUNCTION WITH ALL RELEVANT CONTRACTS, SPECIFICATIONS AND DRAWINGS.

© COPYRIGHT OF THIS DRAWING IS VESTED IN HASSELL, LTD. 2016 HASSELL, LTD.

THIS DRAWING IS AN UNCONTROLLED COPY, UNLESS NOTED OTHERWISE.

REV	DESCRIPTION	DATE
06	SSDA UPDATE	26.10.16
05	ISSUE FOR SSDA	1.10.16
04	ISSUE FOR PRICING	05.10.16
03	FOR PRICING	20.09.16
02	FOR INFORMATION	05.09.16
01	FOR COORDINATION	01.09.16

MATERIALS AND FINISHES

EXISTING

- EG001 EXISTING TIMBER BATTENS
- EG002 EXISTING FOIL
- EG003 EXISTING ACOUSTIC CEILING
- EG004 EXISTING PLASTERBOARD
- EG005 UNDERSIDE EXISTING MEZZ.
- ET001 EXISTING PROMARK FLOOR
- ET002 EXISTING DECKING
- EG001 EXISTING CONCRETE

PROPOSED

- CL001 BATTENS TO MATCH EXISTING
- TL001 PLYWOOD CEILING
- TL002 ACOUSTIC PLYWOOD
- TL003 100MM TIMBER BOARD, 20MM GAP
- PL001 PLASTERBOARD, PAINT FINISH

PROPOSED

- CO001 CONCRETE
- TM001 ACOUSTIC TIMBER FLOOR
- TM002 FORKLIFT TRAFFICABLE PLY
- TM003 PLYWOOD FLOORING
- TM004 FEATURE TIMBER (PARQUET)
- TM005 MEZZANINE PLYWOOD FLOOR
- TL001 KITCHEN TILES
- TL002 BOH FACILITIES TILE
- TL003 BOH FACILITIES TILE
- CA001 CARPET TILE 1
- CA002 CARPET TILE 2
- RF001 RESILIENT FLOOR FINISH

CONSULTANT

ACCESS CONSULTANT

CADENCE

P: 9595 1940

E: mark@cadence.com

ACOUSTIC CONSULTANT

CHARCOALBLUE

P: 03 9417 6524

E: eric.lawrence@charcoalblue.com

ACOUSTIC CONSULTANT

ARUP

P: 9320 9982

E: eric.serra@arup.com

BCA CONSULTANT

BLACKETT MACDOUGALL - GOLDSMITH

P: 9211 7777

E: brian@mplug.com.au

CONSTRUCTION MANAGEMENT

CADENCE

P: 9595 1940

E: robert.sadman@cadence.com.au

ELECTRICAL ENGINEER

ROOT PROJECTS AUSTRALIA

P: 9320 9982

E: tom@rootprojects.com.au

ESD CONSULTANT

ARUP

P: 9320 9982

E: tm.egood@arup.com

FIRE SERVICES ENGINEER

ARUP

P: 9320 9982

E: rick.howard@arup.com

HERITAGE CONSULTANT

TROPICAN AND TROPICAN ARCHITECTS

P: 9251 3250

E: tropican@tropicanarchitects.com.au

HYDRAULIC CONSULTANT

ROOT PROJECTS AUSTRALIA

P: 9320 9982

E: tom@rootprojects.com.au

ICT AND AV ENGINEER

ARUP

P: 9320 9982

E: eric.serra@arup.com

KITCHEN CONSULTANT

SANDSTRET DESIGN GROUP

P: 9630 0146

E: john@sandstretdesign.com.au

MECHANICAL ENGINEER

ARUP

P: 9320 9982

E: robert.sadman@arup.com

PROJECT MANAGEMENT

ROOT PROJECTS AUSTRALIA

P: 9272 9300

E: tom@rootprojects.com.au

QUANTITY SURVEYOR

MEM

P: 9270 1000

E: eric.serra@arup.com

SPECIALIST LIGHTING

ARUP

P: 9320 9982

E: rebecca.cadorn@arup.com

STATUTORY PLANNER

MS PLANNING

P: 9719 3116

E: tim@msplanning.com.au

STRUCTURAL ENGINEER

TAYLOR THOMSON WHITTING

P: 9439 7288

E: greg@tthw.com.au

SURVEYOR

LTS LOCKEY

P: 9365 7336

E: glenn@lockey.com.au

WASTE CONSULTANT

ARUP

P: 9320 9982

E: joyanne.manning@arup.com

CLIENT

SYDNEY THEATRE COMPANY

The Wharf, Pier 4

Hickson Road, Walsh Bay

CONSULTANT

HASSELL LIMITED ACN 007 711 435

LEVEL 2 PER 6/9 23 HICKSON ROAD

SYDNEY NSW 2000 AUSTRALIA

SYDNEY@HASSELLSTUDIO.COM

T 61 2 9101 2000

PROJECT

STC50 - SYDNEY THEATRE COMPANY

STATUS

FOR INFORMATION

SCALE @ A3	DRAWN	CO-ORD	REVIEWED	APPROVED
1:100	SB		CA	KMcB

PROJECT NUMBER


STC50 - 011509

DRAWING NUMBER

STC_A_3001

REV

06

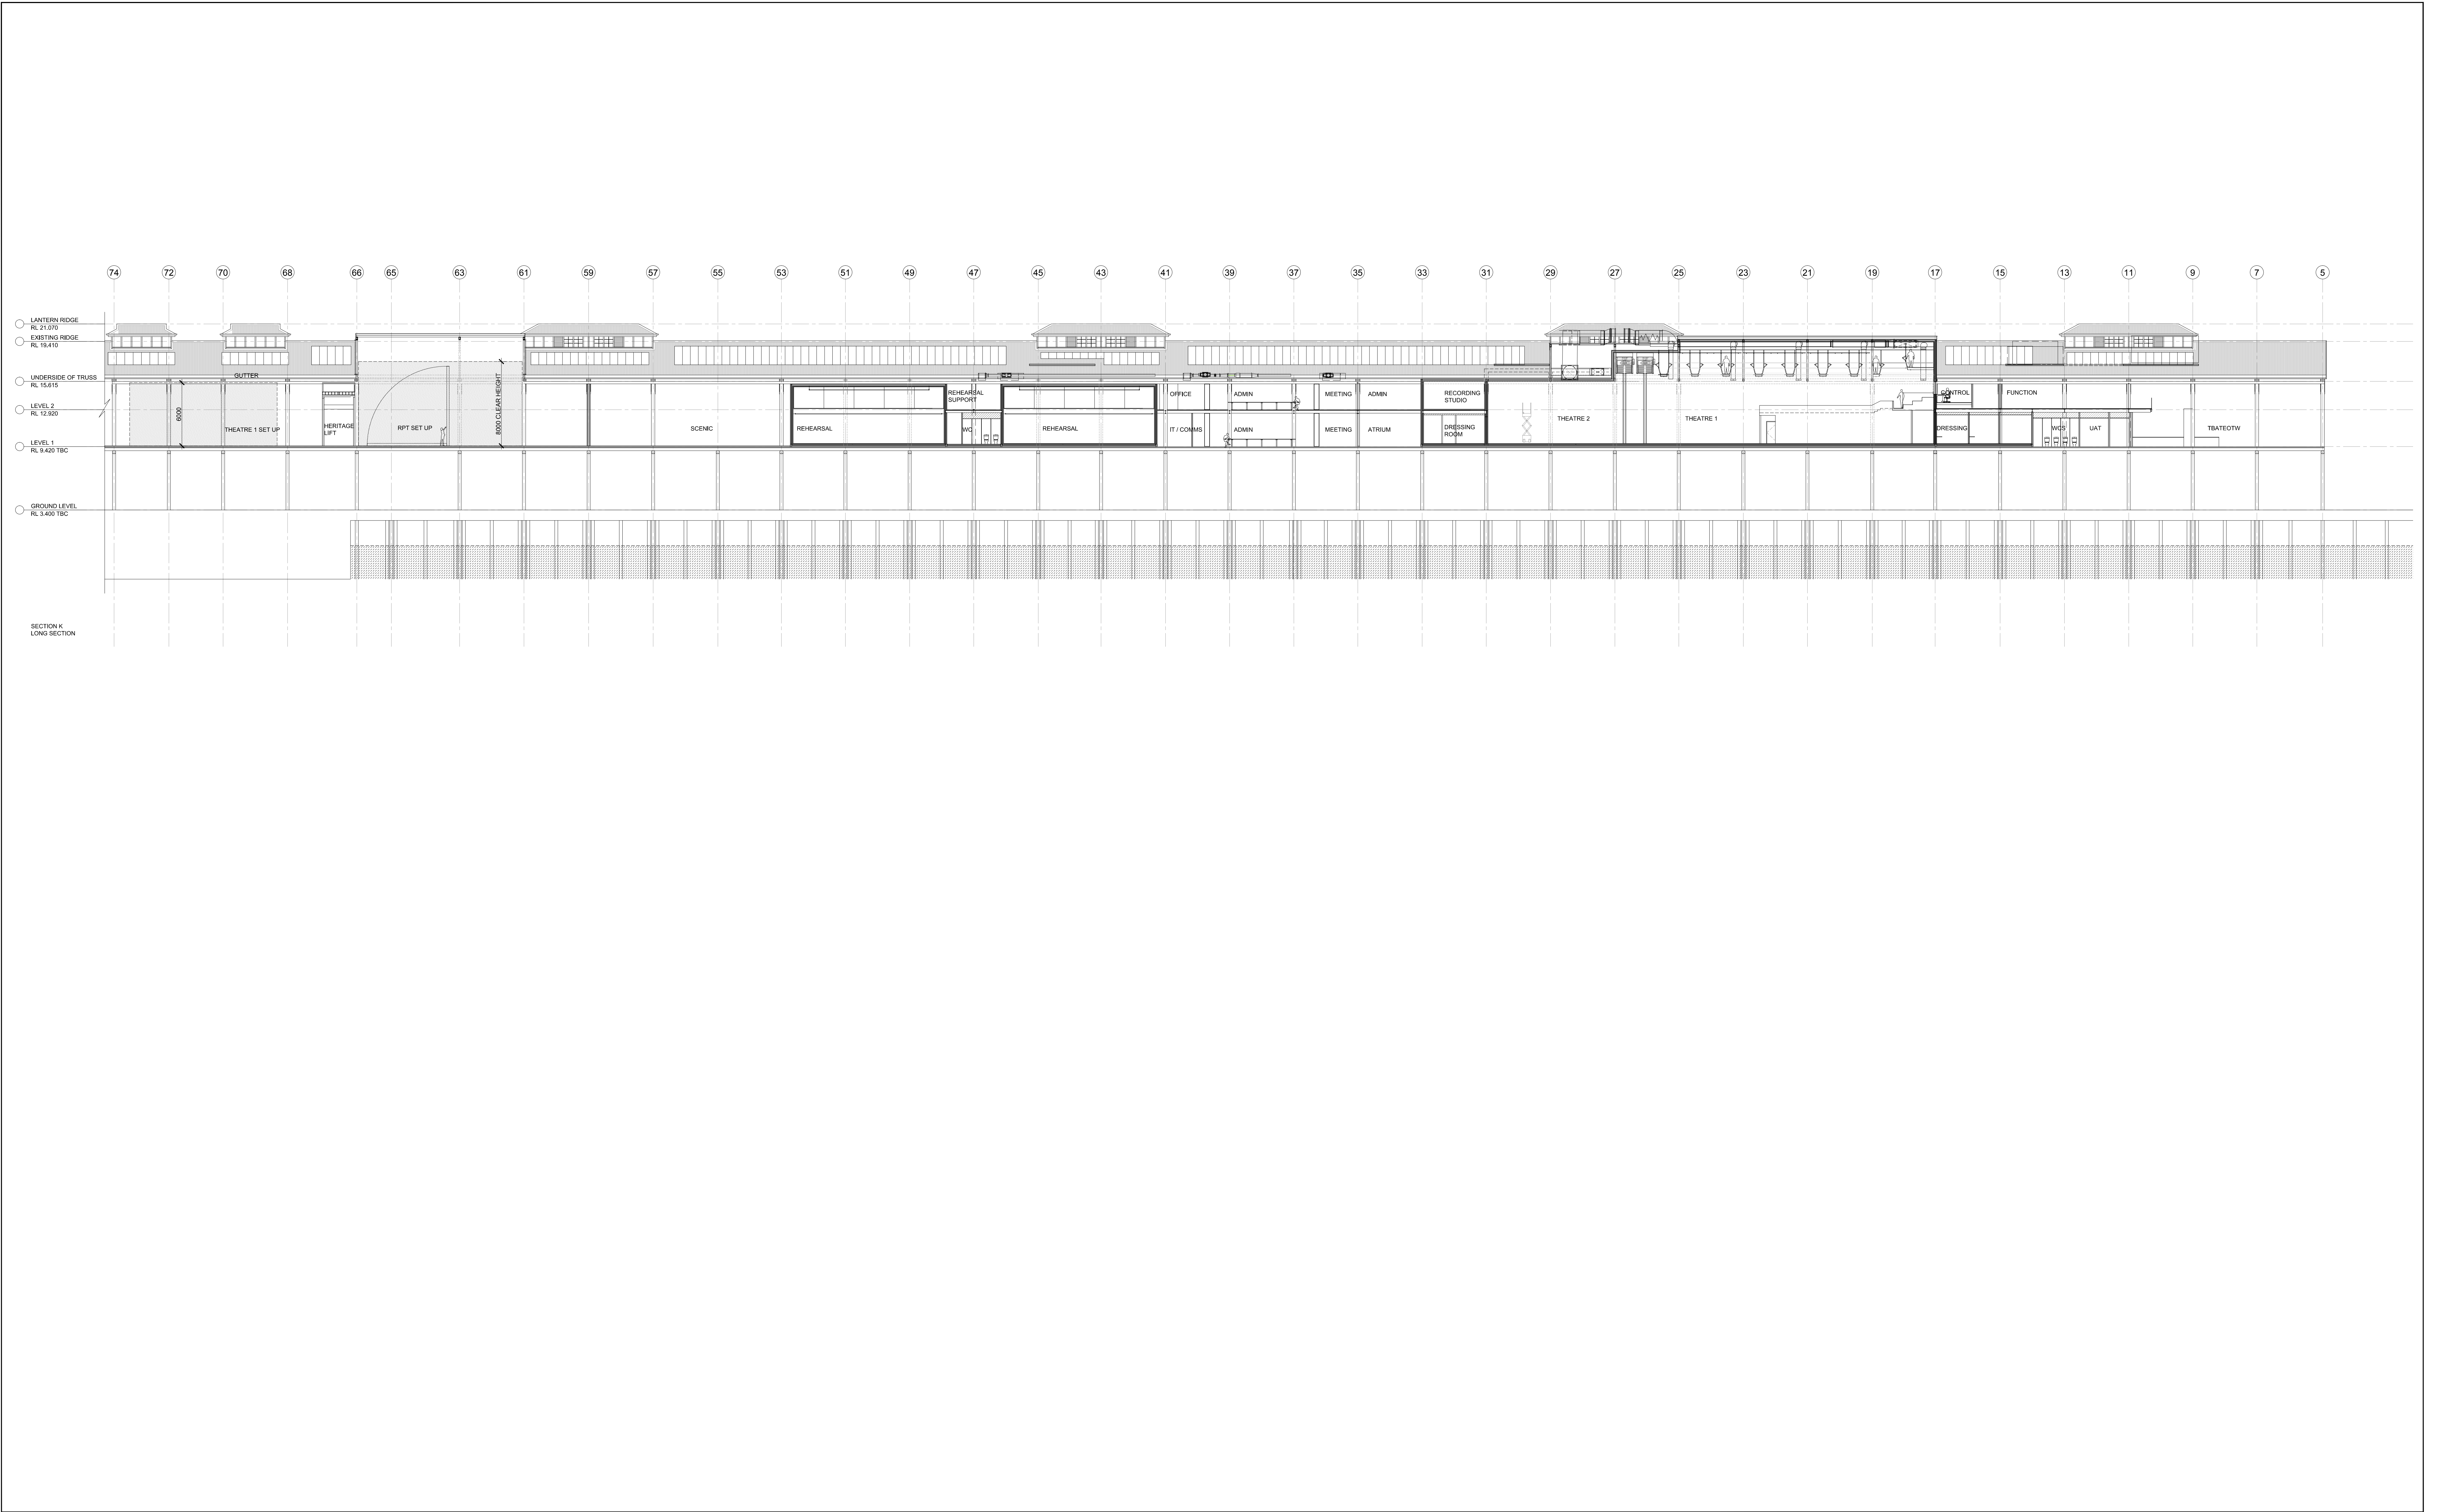

REFERENCE MAP

NOTES

1. DO NOT SCALE DRAWINGS. WRITTEN DIMENSIONS GOVERN.
2. ALL DIMENSIONS ARE IN MILLIMETRES UNLESS NOTED OTHERWISE.
3. ALL DIMENSIONS SHALL BE VERIFIED ON SITE BEFORE PROCEEDING WITH THE WORK. HASSELL SHALL BE NOTIFIED IN WRITING OF ANY DISCREPANCIES.
4. THIS DRAWING MUST BE READ IN CONJUNCTION WITH ALL RELEVANT CONTRACTS, SPECIFICATIONS AND DRAWINGS.

© COPYRIGHT OF THIS DRAWING IS VESTED IN HASSELL LTD. 2016 HASSELL LTD.

THIS DRAWING IS AN UNCONTROLLED COPY UNLESS NOTED OTHERWISE.

REV	DESCRIPTION	DATE
06	ISSUE FOR SDA	12.10.16
05	ISSUE FOR PRICING	05.10.16
04	FOR PRICING	20.09.16
03	FOR INFORMATION	05.09.16
02	FOR INFORMATION	01.09.16
01	FOR INFORMATION	22.08.16

MATERIALS AND FINISHES

EXISTING

- ECLO1 EXISTING TIMBER BATTENS
- ECLO2 EXISTING JOIL
- ECLO3 EXISTING ACOUSTIC CEILING
- ECLO4 EXISTING PLASTERBOARD
- ECLO5 UNDERSIDE EXISTING MEZZ
- ETM01 EXISTING IRONBARK FLOOR
- ETM02 EXISTING DECORING
- EC011 EXISTING CONCRETE

PROPOSED

- CL011 BATTENS TO MATCH EXISTING
- TL001 PLYWOOD CEILING
- TL002 ACOUSTIC PLYWOOD
- TL003 100MM TIMBER BOARD, 20MM GAP
- TL004 PLASTERBOARD, PAINT FINISH

PROPOSED

- CO01 CONCRETE
- TM001 ACOUSTIC TIMBER FLOOR
- TM002 FORKLIFT TRAFFICABLE PLY
- TM003 PLYWOOD FLOORING
- TM004 FEATURE TIMBER (PARQUET)
- TM005 MEZZANINE PLYWOOD FLOOR
- TL001 KITCHEN TILES
- TL002 BOH FACILITIES TILE
- CA01 CARPET TILE 1
- CA02 CARPET TILE 2
- RF01 RESILIENT FLOOR FINISH

CONSULTANT

ACCESS CONSULTANT

ACCESSIBILITY SOLUTIONS
P: 9655 1940
E: marnie@sigsond.com

ACOUSTIC CONSULTANT

CHARCOALBLUE
P: 03 9417 6524
E: eric.lawrence@charcoalblue.com

ACOUSTIC CONSULTANT

ARUP
P: 9320 9982
E: chris.felton@arup.com

BCA CONSULTANT

BLACKETTY MACGUIRE + GOLDSMITH
P: 9630 0146
E: brislan@omplugs.com.au

CONSTRUCTION MANAGEMENT

CADENCE
P: 9557 8866
E: jayden@cadenceaust.com

HERITAGE CONSULTANT

TROPMAN AND TROPMAN ARCHITECTS
P: 9251 3250
E: tropman@tropmanarchitects.com.au

HYDRAULIC CONSULTANT

ARUP
P: 9320 9982
E: nola.howard@arup.com

ICT AND AV ENGINEER

ARUP
P: 9320 9982
E: im.algood@arup.com

KITCHEN CONSULTANT

BLACKETTY MACGUIRE + GOLDSMITH
P: 9630 0146
E: john@gaugherdesign.com.au

MECHANICAL ENGINEER

ARUP
P: 9320 9982
E: robert.lashman@arup.com

PROJECT MANAGEMENT

ROOT PROJECTS AUSTRALIA
P: 8272 9300
E: root@rootprojects.com.au

QUANTITY SURVEYOR

MSM
P: 9270 1000
E: dm@msmpl.com.au

SPECIALIST LIGHTING

ARUP
P: 9320 9982
E: rebecca.cadom@arup.com

STATUTORY PLANNER

MG PLANNING
P: 9715 3118
E: tim@mgplanning.com.au

STRUCTURAL ENGINEER

TAYLOR THOMSON WHITTING
P: 9439 7288
E: gavin@twh.com.au

THEATRE CONSULTANT

CHARCOALBLUE
P: 03 9417 6524
E: eric.lawrence@charcoalblue.com

VERTICAL TRANSPORT

ARUP
P: 9320 9982
E: scott.hampson@arup.com

WASTE CONSULTANT

ARUP
P: 9320 9982
E: jayanne.manning@arup.com

CLIENT

SYDNEY THEATRE COMPANY

The Wharf, Pier 4
Hickson Road, Walsh Bay

CONSULTANT

HASSELL LIMITED ACN 007 711 435
LEVEL 2 PIER 8/9 23 HICKSON ROAD
SYDNEY NSW 2000 AUSTRALIA
SYDNEY@HASSELLSTUDIO.COM
T 61 2 9101 2000

HASSELL

PROJECT

STC50 - SYDNEY THEATRE COMPANY

DRAWING TITLE


LONG SECTION

STATUS


FOR INFORMATION

SCALE @ A0	DRAWN	CO-ORD	REVIEWED	APPROVED
1:200	SB	CA	KMcB	

PROJECT NUMBER	DRAWING NUMBER	REV
STC50 - 011509	STC_A_3002	06

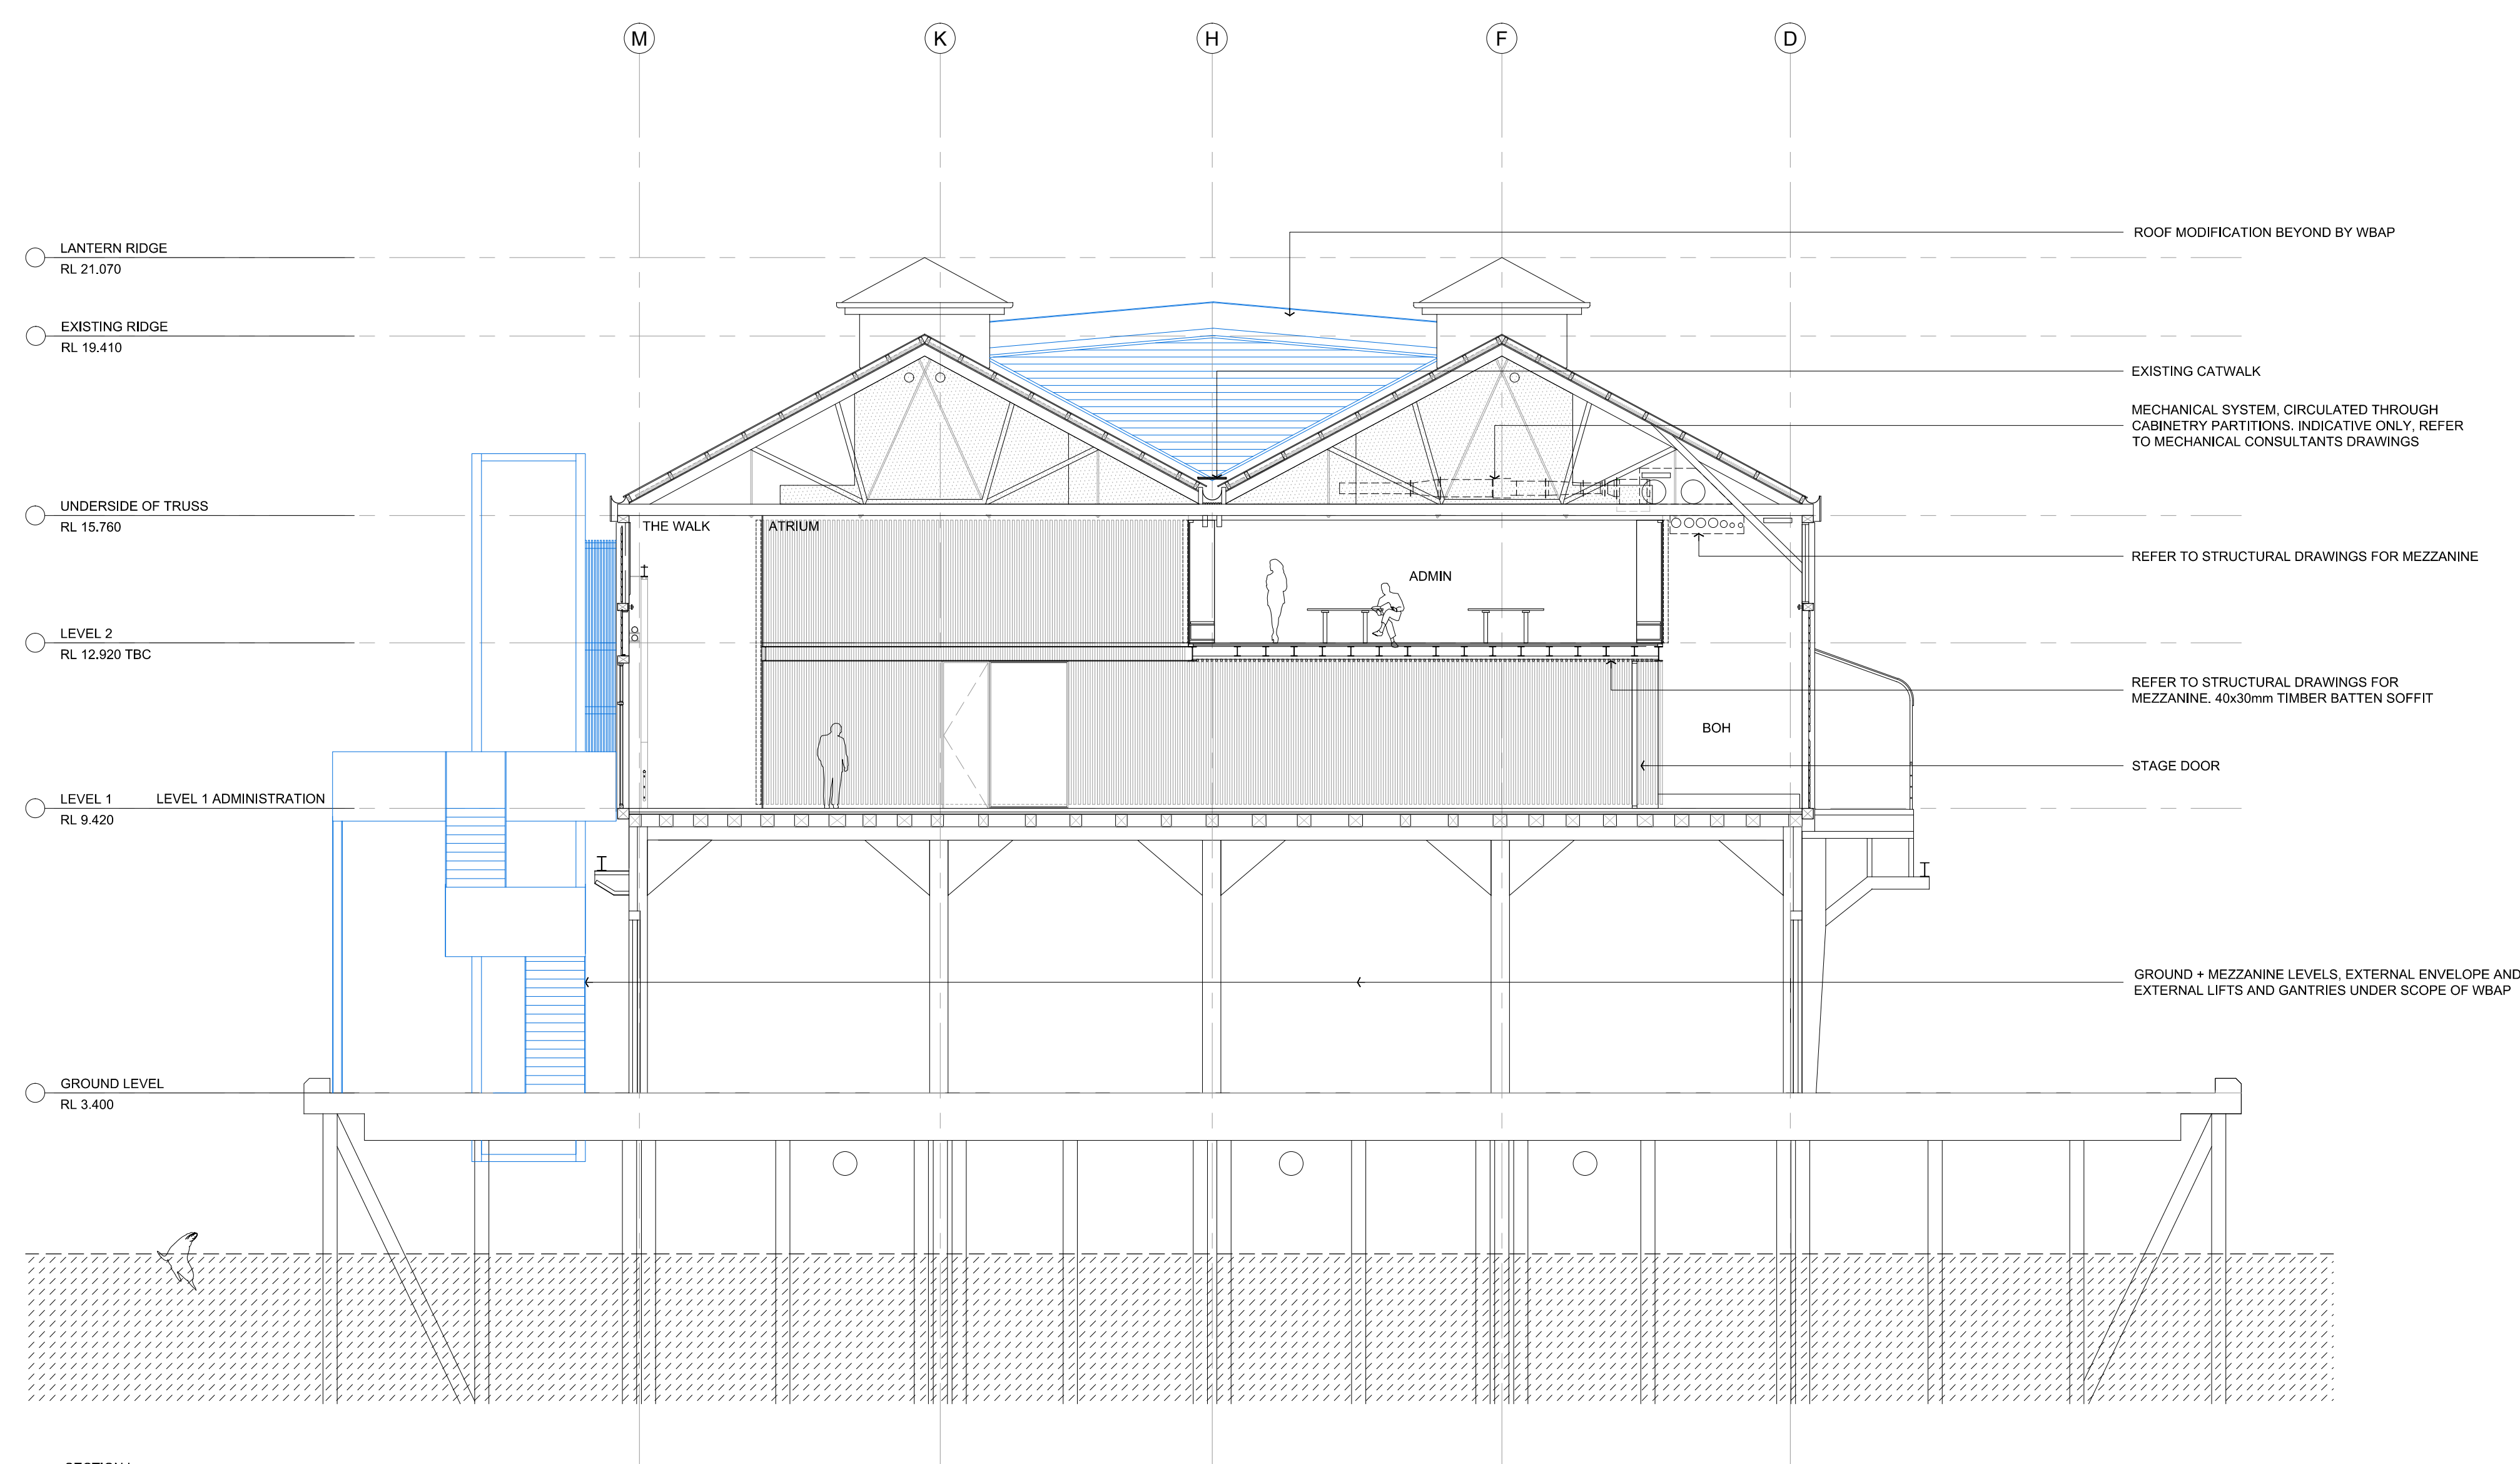SECTION L
THROUGH ATRIUM

SECTION J
THROUGH THEATRE 1 LOWER ROOF MODIFICATION

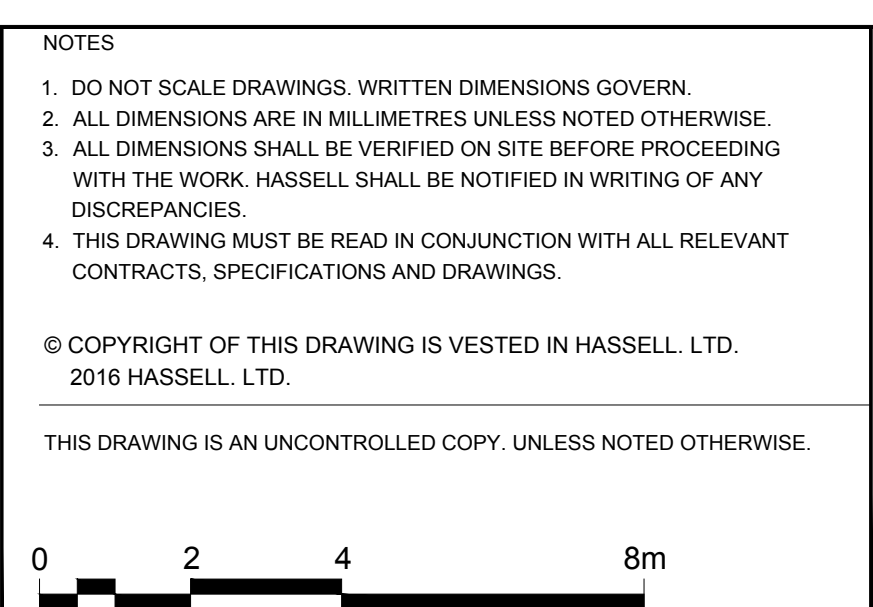

MATERIALS AND FINISHES	
	EXISTING
	EC001 EXISTING TIMBER BATTENS
	EC002 EXISTING FOIL
	EC003 EXISTING ACOUSTIC CEILING
	EC004 EXISTING PLASTERBOARD
	EC005 UNDERSIDE EXISTING MIEZZ
	ET001 EXISTING IRONBAR FLOOR
	ET002 EXISTING DECKING
	EC011 EXISTING CONCRETE
	PROPOSED
26.10.16	EC001 BATTENS TO MATCH EXISTING
12.10.16	ET001 PLYWOOD CEILING
05.10.16	ET002 ACOUSTIC PLYWOOD
20.09.16	ET003 100MM TIMBER BOARD, 20MM GAP

CONSTRUCTION MANAGEMENT
CADENCE
P: 9557 8806
E: janvickin@cadenceaust.com

ELECTRICAL ENGINEER
ARUP
P: 9320 9982
E: eric.sermes@arup.com

ESD CONSULTANT
ARUP
P: 9320 9982
E: tim.elgood@arup.com

FIRE SERVICES ENGINEER
ARUP

T MECHANICAL ENGINEER
CTS ARUP
P: 9320 9982
E: robert.saidman@arup.com

NT PROJECT MANAGEMENT
ROOT PROJECTS AUSTRALIA
P: 8722 9300
E: tiona@rootprojects.com.au

QUANTITY SURVEYOR
MBM
P: 9270 1000
E: dm@mbmpt.com.au

SPECIALIST LIGHTING
ARUP

	CLIENT
T	SYDNEY THEATRE COMPANY The Wharf, Pier 4 Hickson Road, Walsh Bay

DRAWING TITLE			
CROSS SECTIONS			
STATUS			
FOR INFORMATION			
SCALE @ A/DRAWN	CO-ORD	REVIEWED	APPROVED
1:100	SB	CA	KMcB
PROJECT NUMBER	DRAWING NUMBER		REV