


AREA SCHEDULE

Lower Floor	732 m ²
Upper Floor	746 m ²
Total Area	1,478 m²

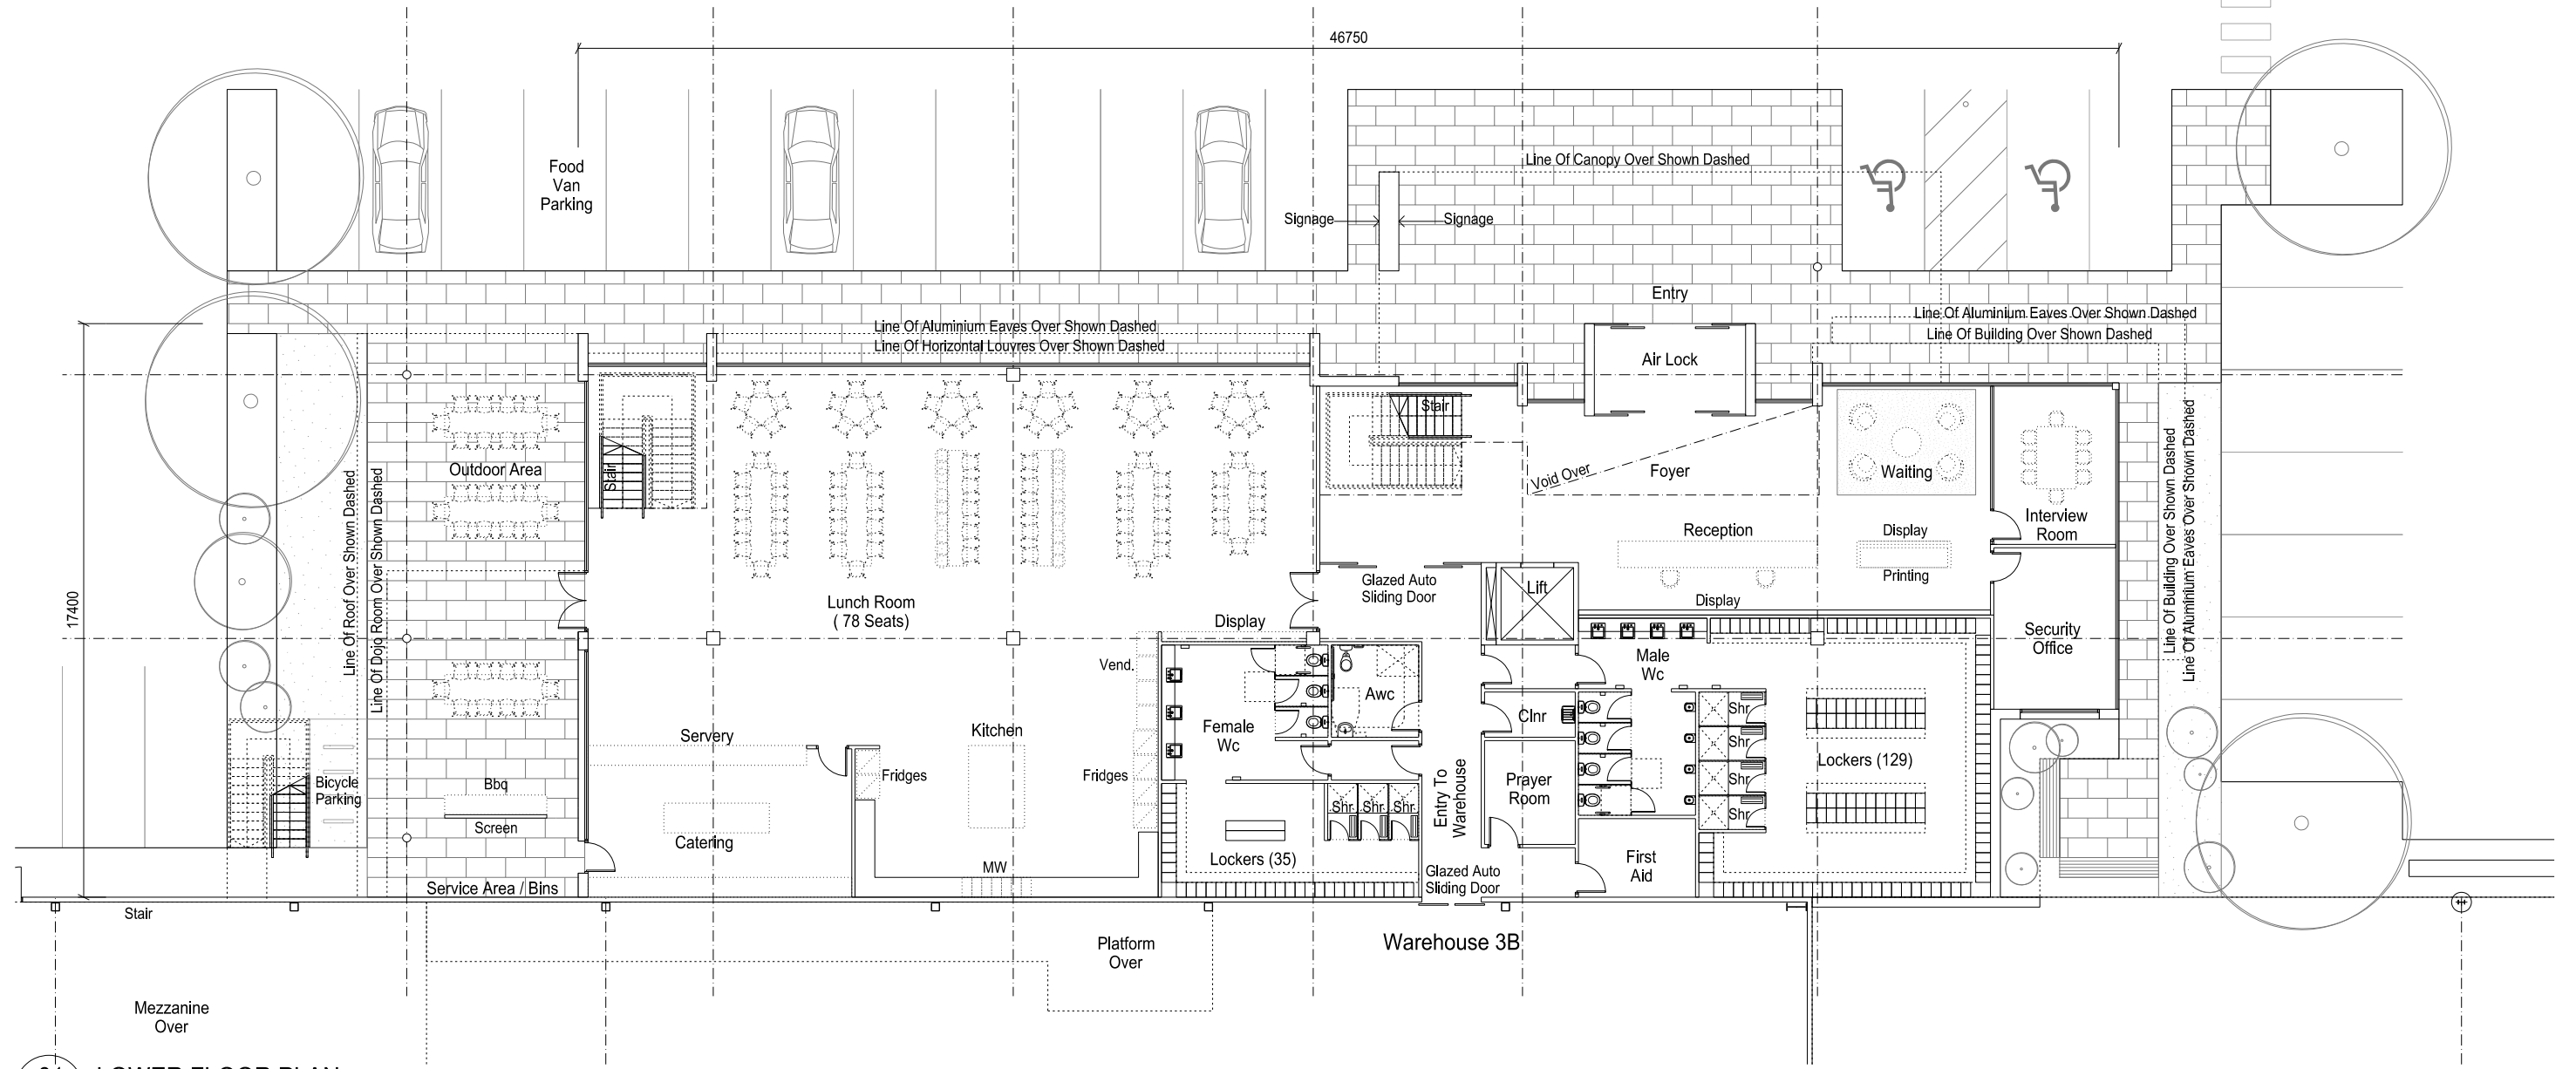

01 LOWER FLOOR PLAN
OFFICE 3B