


WALSH BAY ARTS PRECINCT - STAGE 2

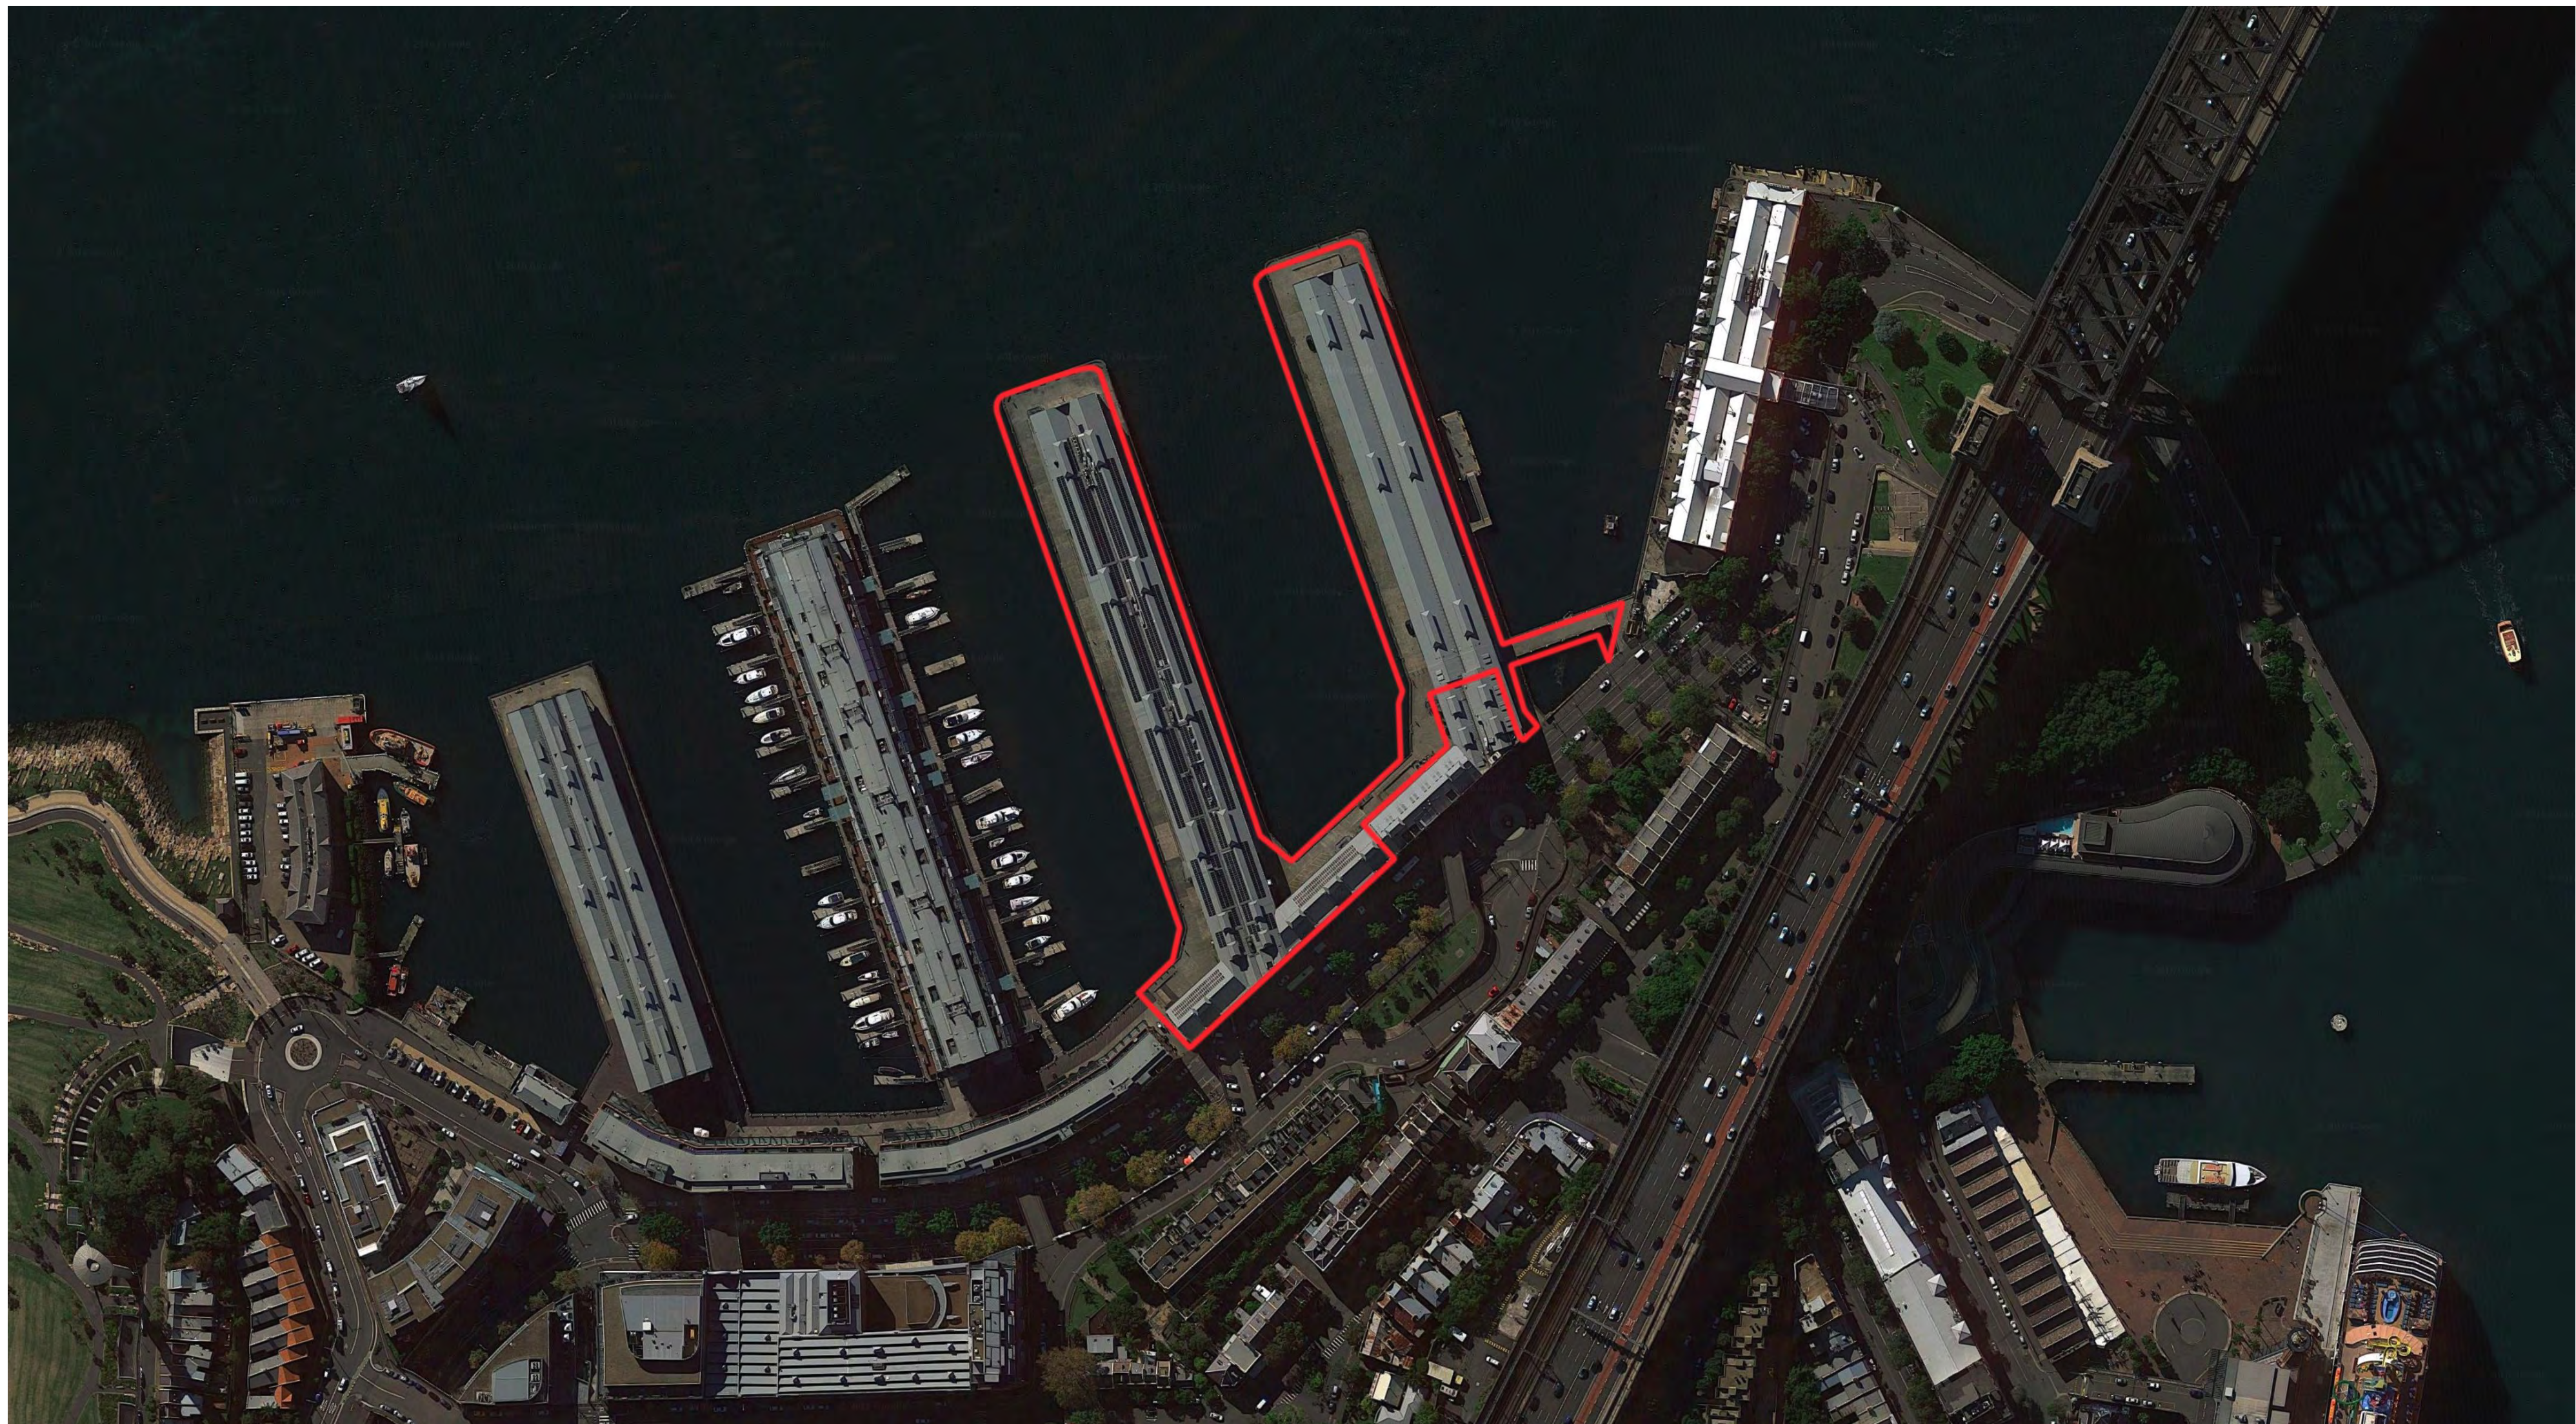

1 LOCATION PLAN



2 ARTIST'S PERSPECTIVE PUBLIC DOMAIN

DRAWING LIST - SSDA

Scale @ A0		
A- 000 GENERAL INFORMATION		
A-000	COVER SHEET + DRAWING LIST	
A-001	LEGEND	
A-002	SITE ANALYSIS PLAN	1:1000
A- 050 DEMOLITION + CONSERVATION PLANS		
A-050	GROUND FLOOR DEMOLITION PLAN	1:250
A-051	MEZZANINE DEMOLITION PLAN	1:250
A-052	LEVEL 1 DEMOLITION PLAN	1:250
A-053	LEVEL 2 DEMOLITION PLAN	1:250
A-054	ROOF DEMOLITION PLAN	1:250
A- 060 DEMOLITION + CONSERVATION SECTIONS		
A-060	PIER 2_3 - CROSS SECTIONS - DEMOLITION + CONSERVATION	1:100
A-061	PIER 2_3 - LONG SECTION GRID H - DEMOLITION + CONSERVATION	1:250, 1:100
A-062	WHARF 4_5 - CROSS SECTIONS - DEMOLITION + CONSERVATION	1:100
A-063	WHARF 4_5 - LONG SECTION - DEMOLITION + CONSERVATION	1:250, 1:100
A-064	SHORE SHEDS - SECTIONS - DEMOLITION + CONSERVATION	1:100
A- 070 DEMOLITION + CONSERVATION ELEVATIONS		
A-070	PIER 2_3 - EAST ELEVATION - DEMOLITION	1:250, 1:100
A-071	PIER 2_3 - WEST ELEVATION - DEMOLITION	1:100, 1:250
A-072	WHARF 4_5 - EAST ELEVATION - DEMOLITION	1:100, 1:250
A-073	WHARF 4_5 - WEST ELEVATION - DEMOLITION	1:100, 1:250
A-074	PIER 2_3 + WHARF 4_5 - NORTH + SOUTH ELEVATIONS - DEMOLITION	1:100
A-075	SHORE SHEDS - SOUTH ELEVATION (HICKSON ROAD) - DEMOLITION	1:100, 1:250
A-076	SHORE SHEDS - NORTH ELEVATION - DEMOLITION	1:100, 1:250
A- 100 GENERAL ARRANGEMENT PLANS		
A-100	GROUND FLOOR PLAN	1:250
A-101	MEZZANINE PLAN	1:250
A-102	LEVEL 1 PLAN	1:250
A-103	LEVEL 2 PLAN	1:250
A-104	LEVEL 3 PLAN	1:250
A-105	ROOF PLAN	1:250
A- 200 SECTIONS		
A-200	PIER 2_3 - CROSS SECTIONS - PROPOSED	1:100
A-201	PIER 2_3 - LONG SECTION - PROPOSED	1:250, 1:100
A-202	WHARF 4_5 - CROSS SECTIONS - PROPOSED	1:100
A-203	WHARF 4_5 - LONG SECTION - PROPOSED	1:250, 1:100
A-204	SHORE SHEDS - SECTIONS - PROPOSED	1:100
A-205	PUBLIC DOMAIN - SECTIONS - PROPOSED	1:100
A- 300 ELEVATIONS		
A-300	PIER 2_3 - EAST ELEVATION - PROPOSED	1:250, 1:100
A-301	PIER 2_3 - WEST ELEVATION - PROPOSED	1:100, 1:250
A-302	WHARF 4_5 - EAST ELEVATION - PROPOSED	1:100, 1:250
A-303	WHARF 4_5 - WEST ELEVATION - PROPOSED	1:100, 1:250
A-304	PIER 2_3 + WHARF 4_5 - NORTH + SOUTH ELEVATIONS - PROPOSED	1:100
A-305	SHORE SHEDS - SOUTH ELEVATION (HICKSON ROAD) - PROPOSED	1:100, 1:250
A-306	SHORE SHEDS - NORTH ELEVATION - PROPOSED	1:100, 1:250
A- 400 SHADOW DIAGRAMS		
A-401	SHADOW DIAGRAM SUMMER SOLSTICE	1:1000
A-402	SHADOW DIAGRAM WINTER SOLSTICE	1:1000


DATE	REV	NOTES	ACCESS CONSULTANT Accessibility Solutions Phone: 9859 1940 Email: naved@access.com.au	ACOUSTIC ENGINEER ARUP Phone: 9320 9308 Email: nic.koules@arup.com	BCA CONSULTANT Blackett Meryn & Associates Phone: 9211 7777 Email: brian.blackett@arup.com.au	PROGRAMME MANAGEMENT Cadence Phone: 9557 8886 Email: jessica@cadenceusd.com	ELECTRICAL ENGINEER ARUP Phone: 9320 9928 Email: rick.bates@arup.com	ESD CONSULTANT ARUP Phone: 9320 9480 Email: helen.coffey@arup.com	WASTE CONSULTANT ARUP Phone: 9320 9272 Email: helen.coffey@arup.com	MARINE ECOLOGIST Jacobs Phone: 9532 1077 Email: marie.jacobs@jacobs.com	CLIENT: ARTS NSW DELIVERY AGENCY: INFRASTRUCTURE NSW Phone: 8516 0133 Email: richard.wolf@infrastructure.nsw.gov.au	PROJECT: WALSH BAY ARTS PRECINCT PROJECT NO.: 16005	ARCHITECT TONKIN ZULANKHA GREER ARCHITECTS 117 Reservoir Street ABN: 4602722349 P: (02) 9215 4900 F: (02) 9215 4901 EMAIL: info@tbg.com.au WEB: www.tbg.com.au	DRAWING TITLE COVER SHEET + DRAWING LIST SCALES @A2 @A0 PHASE FOR APPROVAL	DRAWING NO A-000 REV	DRAWN BY GSM/WRKL JH/CW/TS/ABN CHECKED PT DATE 14/11/2016
------	-----	-------	--	---	--	--	---	--	--	--	--	---	---	--	----------------------------	---


SSDA ISSUE


LEGEND

CODE	Description	CODE	Description
AC	Air-Conditioning	X	Existing
ACC	Accessible	XAC	Existing Air Conditioning
AV	Audio Visual	XAFC	Existing Asbestos containing Fibre Cement sheeting
BG	Balustrade, Glass	XBG	Existing Balustrade Glazing
BIT	Bitumen	XBR	Existing Brickwork, fair faced
BOL	Bollard	XBRRP	Existing Brickwork, Rendered and Painted
BR	Brickwork, fair faced	XC	Existing Concrete
BRRP	Brickwork, Rendered and Painted	XCP	Existing Concrete Painted (or sealed)
CFB	Concrete Finish, Broomed	XCPT	Existing Carpet
CFC	Compressed Fibre Cement	XCTF	Existing Ceramic Tiles
CFS	Concrete Finish, Steel trowel	XD	Existing Door
CFW	Concrete Finish, Wood float	XDB	Existing Distribution Board
CPT	Carpet	XDП	Existing Downpipes
CTF	Ceramic Tiles, Floor	XDSR	Existing Door Salvaged Reused
DP	Down Pipe	XGL	Existing Glazing
ESB	External Bin	XGLL	Existing Glass Louvres
ESS	External Seat	XMB	Existing Metal Balustrade
FCP	Fibre Cement Panel, paint finish	XMBK	Existing Metal Bicycle Rack
FF	Floating acoustic Floor	XMI	Existing corrugated Metal Infill panel
FRG	Fibreglass Rienforced Grate	XML	Existing Metal Louvre
FSL	Finished Structural Level	XMM	Existing Metal Mesh infill
GLFP	Glass, Frameless door, Pivot	XMR	Existing Metal Roof
GLL	Glass Louvres	XMRBG	Existing Metal Roof Box Gutter
GLTA	Glass, Toughened - Awning	XMREG	Existing Metal Roof Eaves Gutter
LA	Stainless steel Ladder	XMS	Existing Metal Stair
MBK	Metal Bicycle Rack	XP	Existing, Painted
MC	Metal Cladding	XPBP	Existing Plasterboard Painted
MD	Metal Door	XPF	Existing Paint Finish
MDG	Metal framed Glazed Door	XPV	Existing Photovoltaic cells
MLF	Metal Louvre, Fixed	XRP	Existing Rendered and Painted
MLO	Metal Louvre, Operable	XRWH	Existing Rainwater Head
MPBP	Moisture resistant Plasterboard ceiling, Paint finish	XSL	Existing Skylight
MR	Metal Roof	XTB	Existing Timber Balustrade
MRBG	Metal Roof Box Gutter	XTCW	Existing Timber Weatherboards, paint finish
MREG	Metal Roof Eaves Gutter	XTDC	Existing Timber Cargo doors, paint finish
MS	Metal Stair	XTDP	Existing Timber Door Protector, no finish
MW	Metal framed Window	XTF	Existing Timber Floor
PBP	13mm Plasterboard Paint finish	XTGD	Existing Timber framed Glazed Door
PF	Paint Finish	XTL	Existing Timber Louvre
PV	Photovoltaic cells	XTN	Existing Timber No finish
RC	Render, Cement	XTNI	Existing Timber No finish, Internal
RCP	Render, Cement Paint finish	XTS	Existing Timber Stair
RCS	Render, Set	XTWD	Existing Timber framed Window + Door assembly
RF	Resilient Flooring	XTWN	Existing Timber Weatherboards, No finish
RFR	Resilient Flooring, Pirelli Rubber		
RS	Roller Shutter		
RWH	Rain Water Head		
SH	Shower		
SKY	Skylight		
SS	Stainless Steel		
SSL	Structural Slab Level		
ST	Sandstone		
TD	Timber Deck		
TDG	Timber framed Glazed Door		
TF	Timber Flooring		
TFF	Timber Floor Finish		
TFS	Timber Floor Sprung		
THR	Threshold Ramp max. 1 in 8		
TI	Tactile Indicators		
TL	Timber Louvre		
TME	To Match Existing		
TOW	Top Of Wall		
TW	Window, Timber framed		
UIO	Unless Indicated Otherwise		

DATE	REV	NOTES:	ACCESS CONSULTANT Accessibility Solutions Phone: 989 1940 Email: naresh@gsdpcd.com	ACOUSTIC ENGINEER ARUP Phone: 9320 9308 Email: nic.boulter@arup.com	BCA CONSULTANT Blackett McGuire & Associates Phone: 921 7777 Email: brian@blackettmcguire.com.au	PROGRAMME MANAGEMENT Cadence Phone: 957 8886 Email: jacob@cadenceusd.com	ELECTRICAL ENGINEER ARUP Phone: 9320 9928 Email: ross.bates@arup.com	ESD CONSULTANT ARUP Phone: 9320 9972 Email: helen.coffey@arup.com	WASTE CONSULTANT ARUP Phone: 9320 9972 Email: helen.coffey@arup.com	MARINE ECOLOGIST Jacobs Phone: 9532 1077 Email: Martin.burrows@jacobs.com	CLIENT: ARTS NSW DELIVERY AGENCY: INFRASTRUCTURE NSW Phone: 8016 0133 Email: nicholas.wolf@infrastructure.nsw.gov.au	PROJECT: WALSH BAY ARTS PRECINCT PROJECT NO.: 16005	ARCHITECT TONKIN ZULAKHA GREER ARCHITECTS 117 Reservoir Street ABN: 4602722349 P: (02) 9215 4900 F: (02) 9215 4901 EMAIL: info@tbg.com.au WEB: www.tbg.com.au	DRAWING TITLE LEGEND SCALES @A PHASE FOR APPROVAL	DRAWING NO A-001	DRAWN BY GSJMMVRKL JHHCWVTS/ABN CHECKED PT DATE 14/11/2016 REV
------	-----	--------	---	--	---	---	---	--	--	--	---	---	--	--	---------------------	---

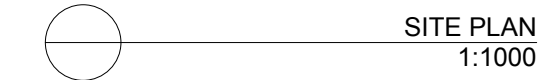

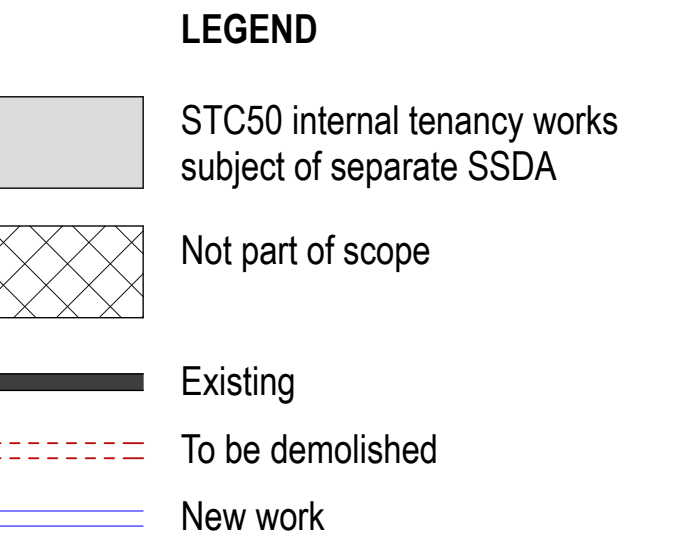SSDA ISSUE

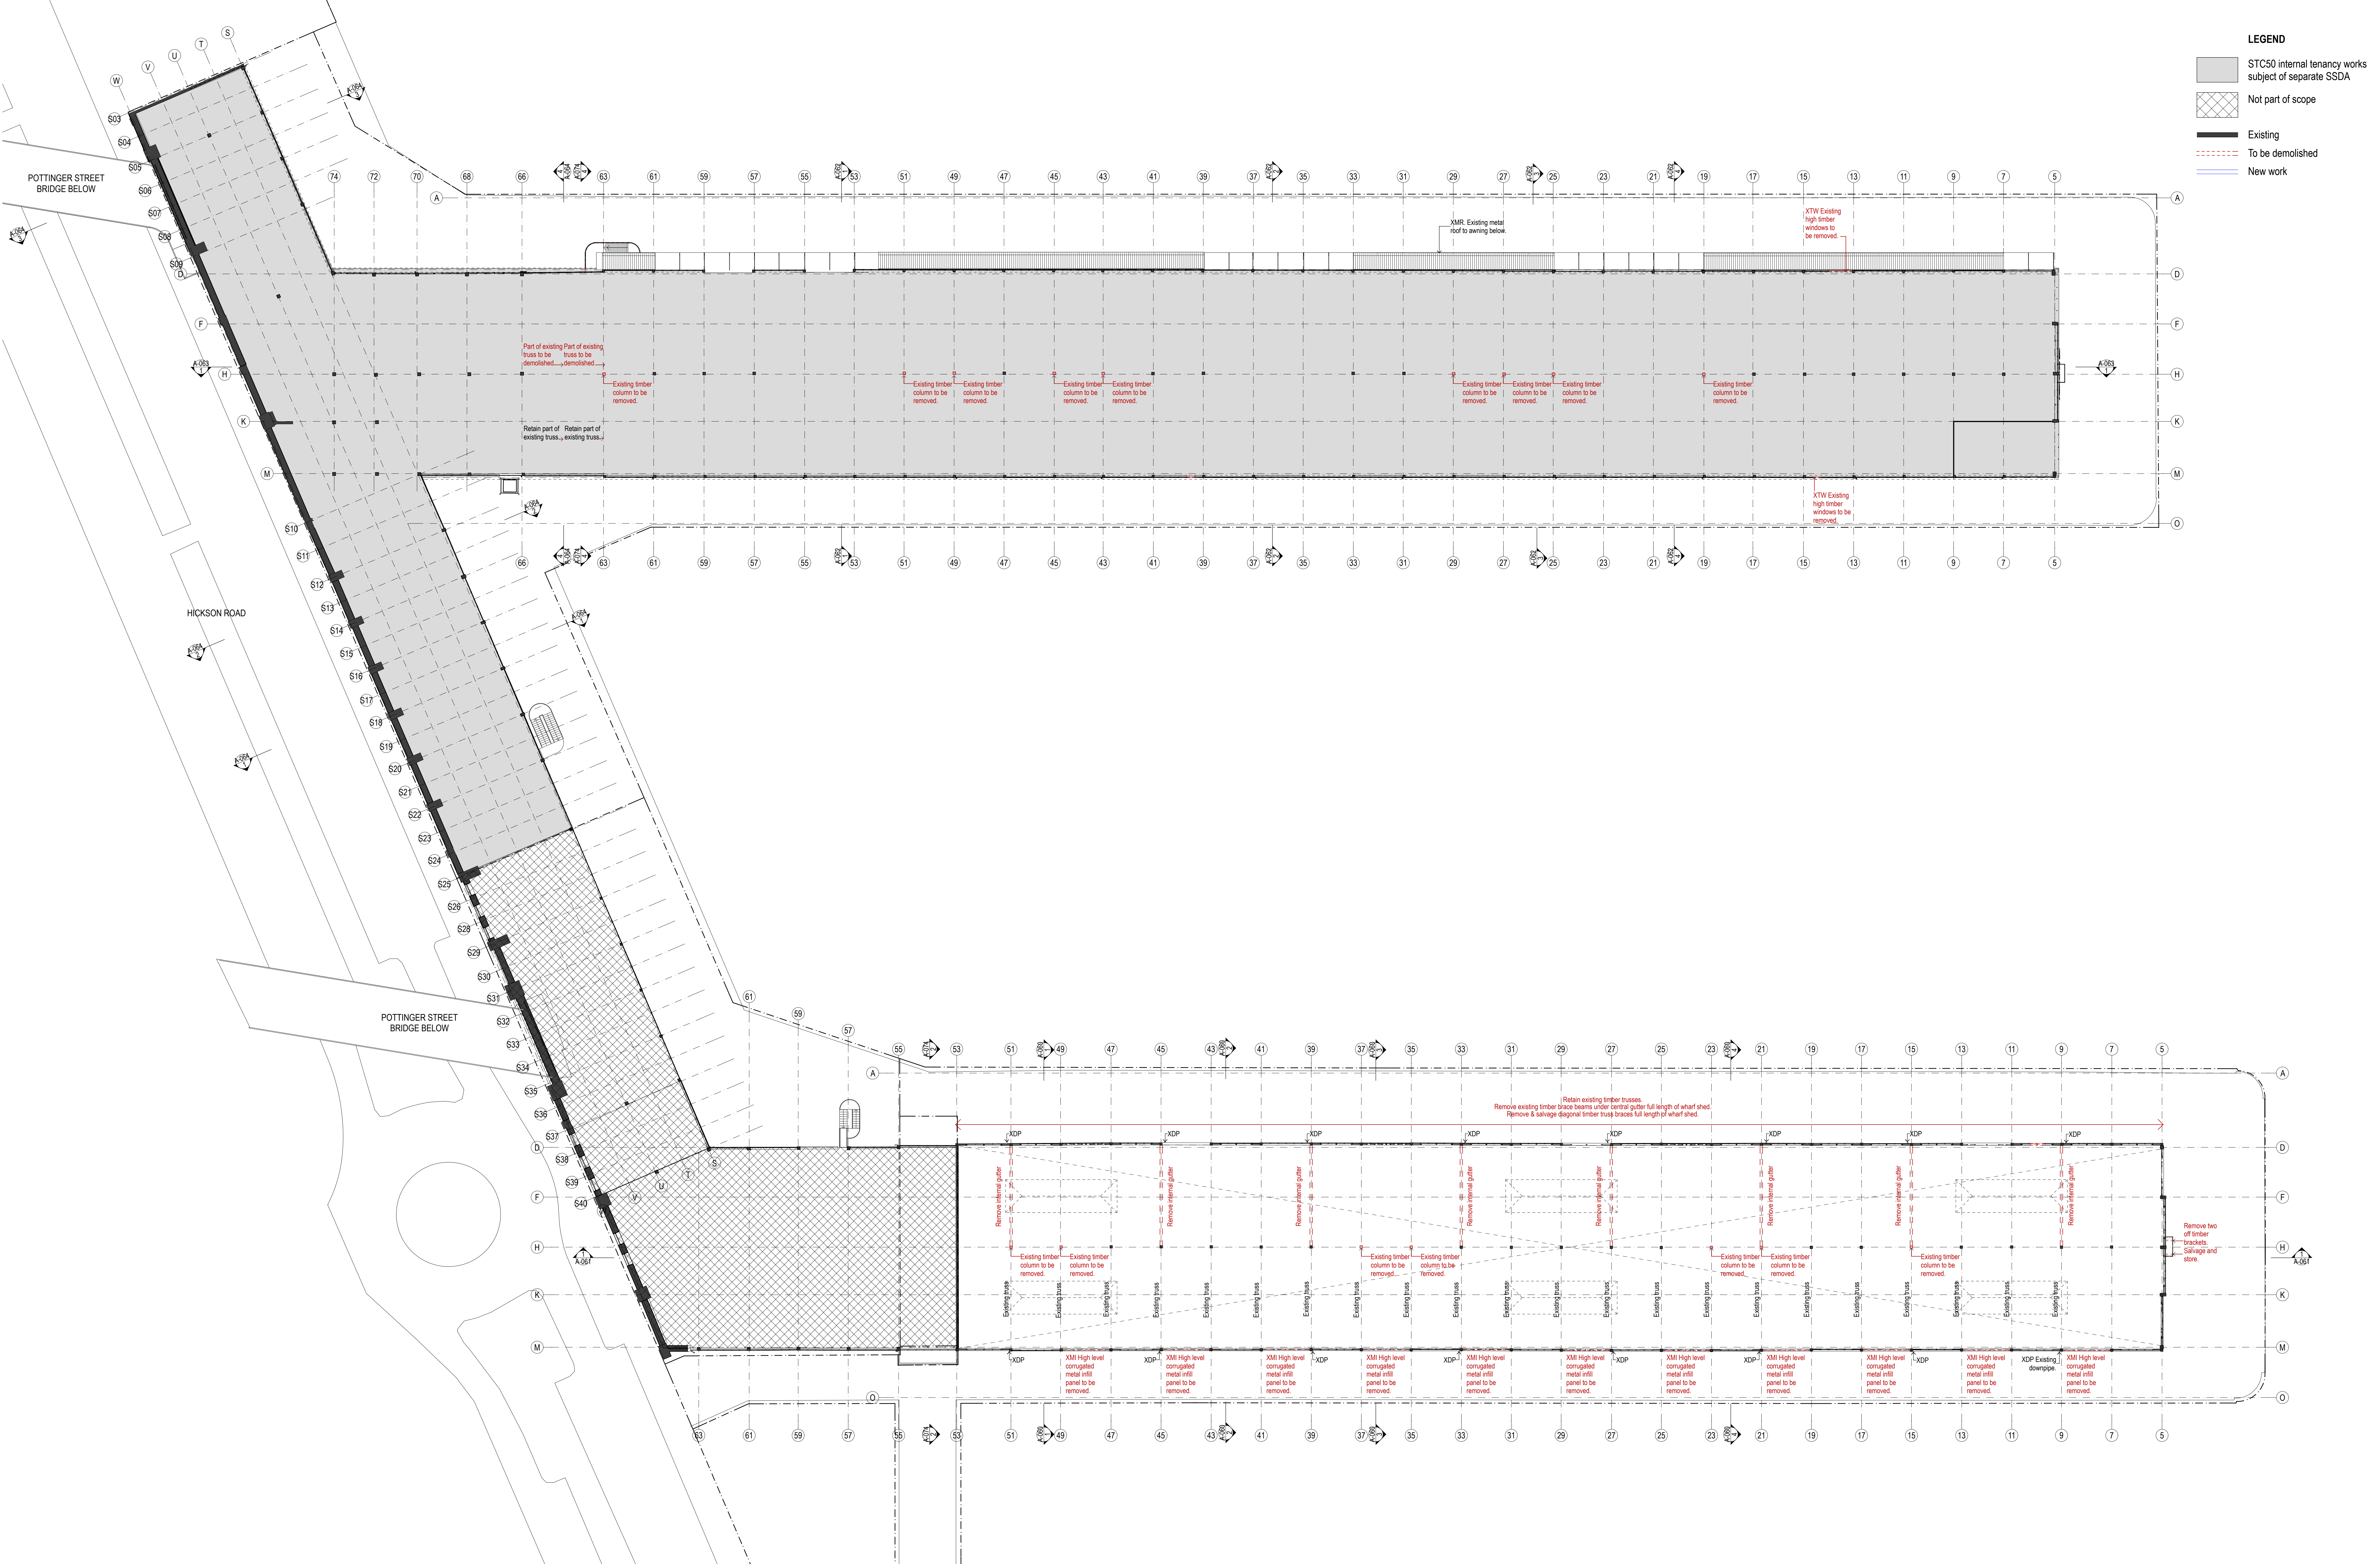

LEGEND

STC50 internal tenancy works
subject of separate SSDA

Not part of scope


Existing

To be demolished

New work

DATE	REV	NOTES	ACCESS CONSULTANT Accessibility Solutions Phone: 988 1940 Email: nass@access.com.au	ACOUSTIC ENGINEER ARUP Phone: 920 9208 Email: nic.koules@arup.com	BCA CONSULTANT Blackett Murgin & Associates Phone: 921 7777 Email: brian.blackett@arup.com.au	PROGRAMME MANAGEMENT Cadence Phone: 957 8896 Email: jason.cadence@arup.com	ELECTRICAL ENGINEER ARUP Phone: 920 9208 Email: ryan.bates@arup.com	ESD CONSULTANT ARUP Phone: 920 9480 Email: rano.schepers@arup.com	WASTE CONSULTANT ARUP Phone: 920 9272 Email: hana.coffey@arup.com	MARINE ECOLOGIST Jacobs Phone: 922 1077 Email: Mark.Jacobson@jacobs.com	CLIENT: ARTS NSW DELIVERY AGENCY: INFRASTRUCTURE NSW Phone: 8016 0133 Email: nicholas.wolf@infrastructure.nsw.gov.au	PROJECT: WALSH BAY ARTS PRECINCT PROJECT NO.: 16005	ARCHITECT TONKIN ZULAKHA GREER ARCHITECTS 117 Reservoir Street ABN: 4602722349 P: (02) 9215 4800 F: (02) 9216 4901 EMAIL: info@tzg.com.au WEB: www.tzg.com.au	DRAWING TITLE LEVEL 2 DEMOLITION PLAN SCALES 1:500@A2 1:250@A0 PHASE FOR APPROVAL	DRAWN BY GSJ/MVR/KL JH/HCW/TS/ABN CHECKED PT DATE 14/11/2016 REV
		NOTES: Do not scale off drawings. Use figure dimensions only. Report any discrepancies to the architect. These design plans, specifications and the copyright therein are the property of Tonkin Zulaikha Greer Architects Pty Ltd. and must not be reproduced or copied wholly or in part without written permission of Tonkin Zulaikha Greer Architects Pty Ltd.	HERITAGE CONSULTANT Trengren & Trengren Phone: 9231 3292 Email: thomas@trengrenarchitects.com.au	HYDRAULIC ENGINEER ARUP Phone: 920 9204 Email: nic.koules@arup.com	LANDSCAPE ARCHITECT McGregor Cowd Phone: 9577 3863 Email: emi.dwyer@mcgregorcowd.com	MECHANICAL ENGINEER ARUP Phone: 920 9662 Email: stuart.doherty@arup.com	STRUCTURAL/CIVIL/FACADES SURVEYOR LTS Loukey Phone: 9439 7288 Email: gert.loukey@lts.com.au	SURVEYOR ARUP Phone: 920 9272 Email: Tim.Carlisle@arup.com	SPECIALIST LIGHTING ENGINEER Cadence Phone: 957 8896 Email: jason.cadence@arup.com	CONSTRUCTION PROGRAM Cadence Phone: 957 8896 Email: jason.cadence@arup.com			ARCHITECT TONKIN ZULAKHA GREER ARCHITECTS 117 Reservoir Street ABN: 4602722349 P: (02) 9215 4800 F: (02) 9216 4901 EMAIL: info@tzg.com.au WEB: www.tzg.com.au		

SSDA ISSUE

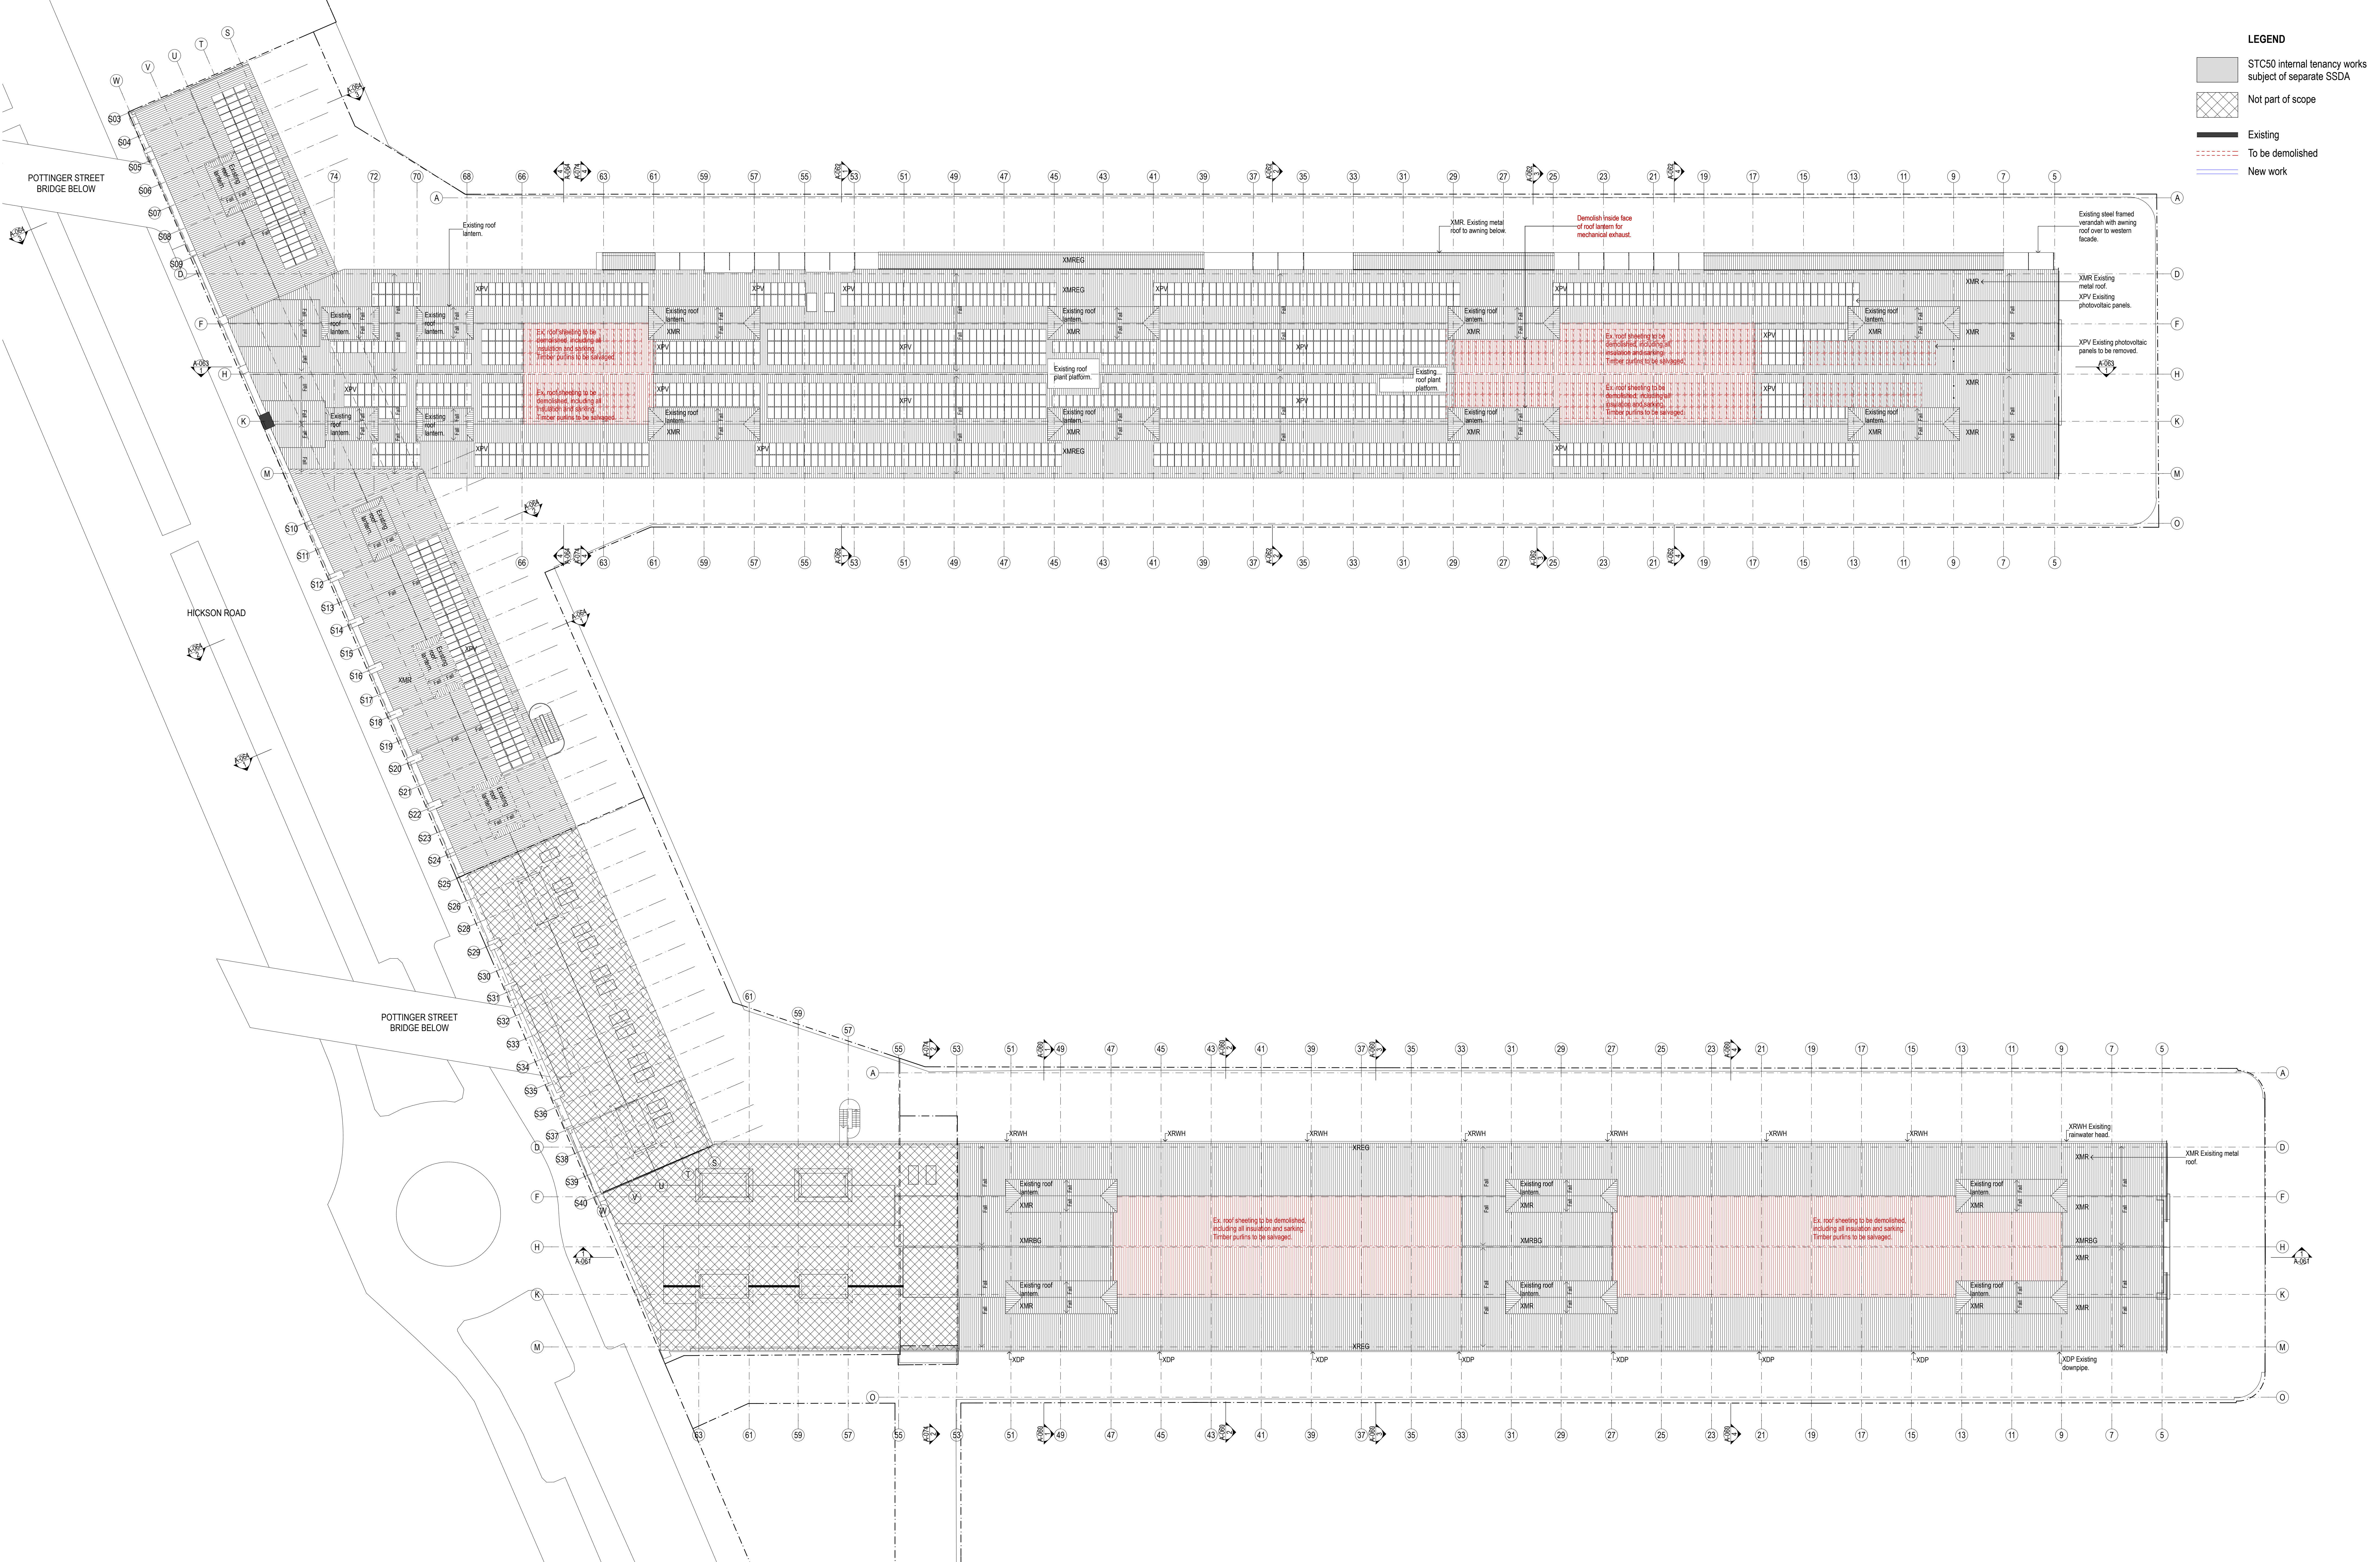

LEGEND

- STC50 internal tenancy works subject of separate SSDA
- Not part of scope
- Existing
- To be demolished
- New work

DATE	REV	NOTES	ACCESS CONSULTANT Accessability Solutions ARUP Phone: 955 1940 Email: naresh@arup.com	ACOUSTIC ENGINEER ARUP Phone: 920 9208 Email: nic.koules@arup.com	BCA CONSULTANT Blackett McGuire & Associates ARUP Phone: 921 7777 Email: brian.burke@arup.com	PROGRAMME MANAGEMENT Cadence Phone: 957 8896 Email: jessica@cadenceusd.com	ELECTRICAL ENGINEER ARUP Phone: 920 9928 Email: ryan.brown@arup.com	ESD CONSULTANT ARUP Phone: 920 9272 Email: helen.coffey@arup.com	WASTE CONSULTANT ARUP Phone: 920 9272 Email: helen.coffey@arup.com	MARINE ECOLOGIST Jacobs Phone: 952 1077 Email: marie.brown@jacobs.com	CLIENT: ARTS NSW DELIVERY AGENCY: INFRASTRUCTURE NSW Phone: 8516 0133 Email: nicholas.wolf@infrastructure.nsw.gov.au	PROJECT: WALSH BAY ARTS PRECINCT PROJECT NO.: 16005	ARCHITECT TONKIN ZULAIKHA GREER ARCHITECTS 117 Reservoir Street ABN: 4602272349 P: (02) 9215 4900 F: (02) 9215 4901 EMAIL: info@tbg.com.au WEB: www.tbg.com.au	DRAWING TITLE ROOF DEMOLITION PLAN SCALES 1:500@A2 1:250@A0 PHASE FOR APPROVAL	DRAWN BY GSJ/MWR/KL JH/HCW/TS/ABN CHECKED PT DATE 14/11/2016 REV
------	-----	-------	---	--	---	---	--	---	---	--	---	---	---	--	---

SSDA ISSUE