


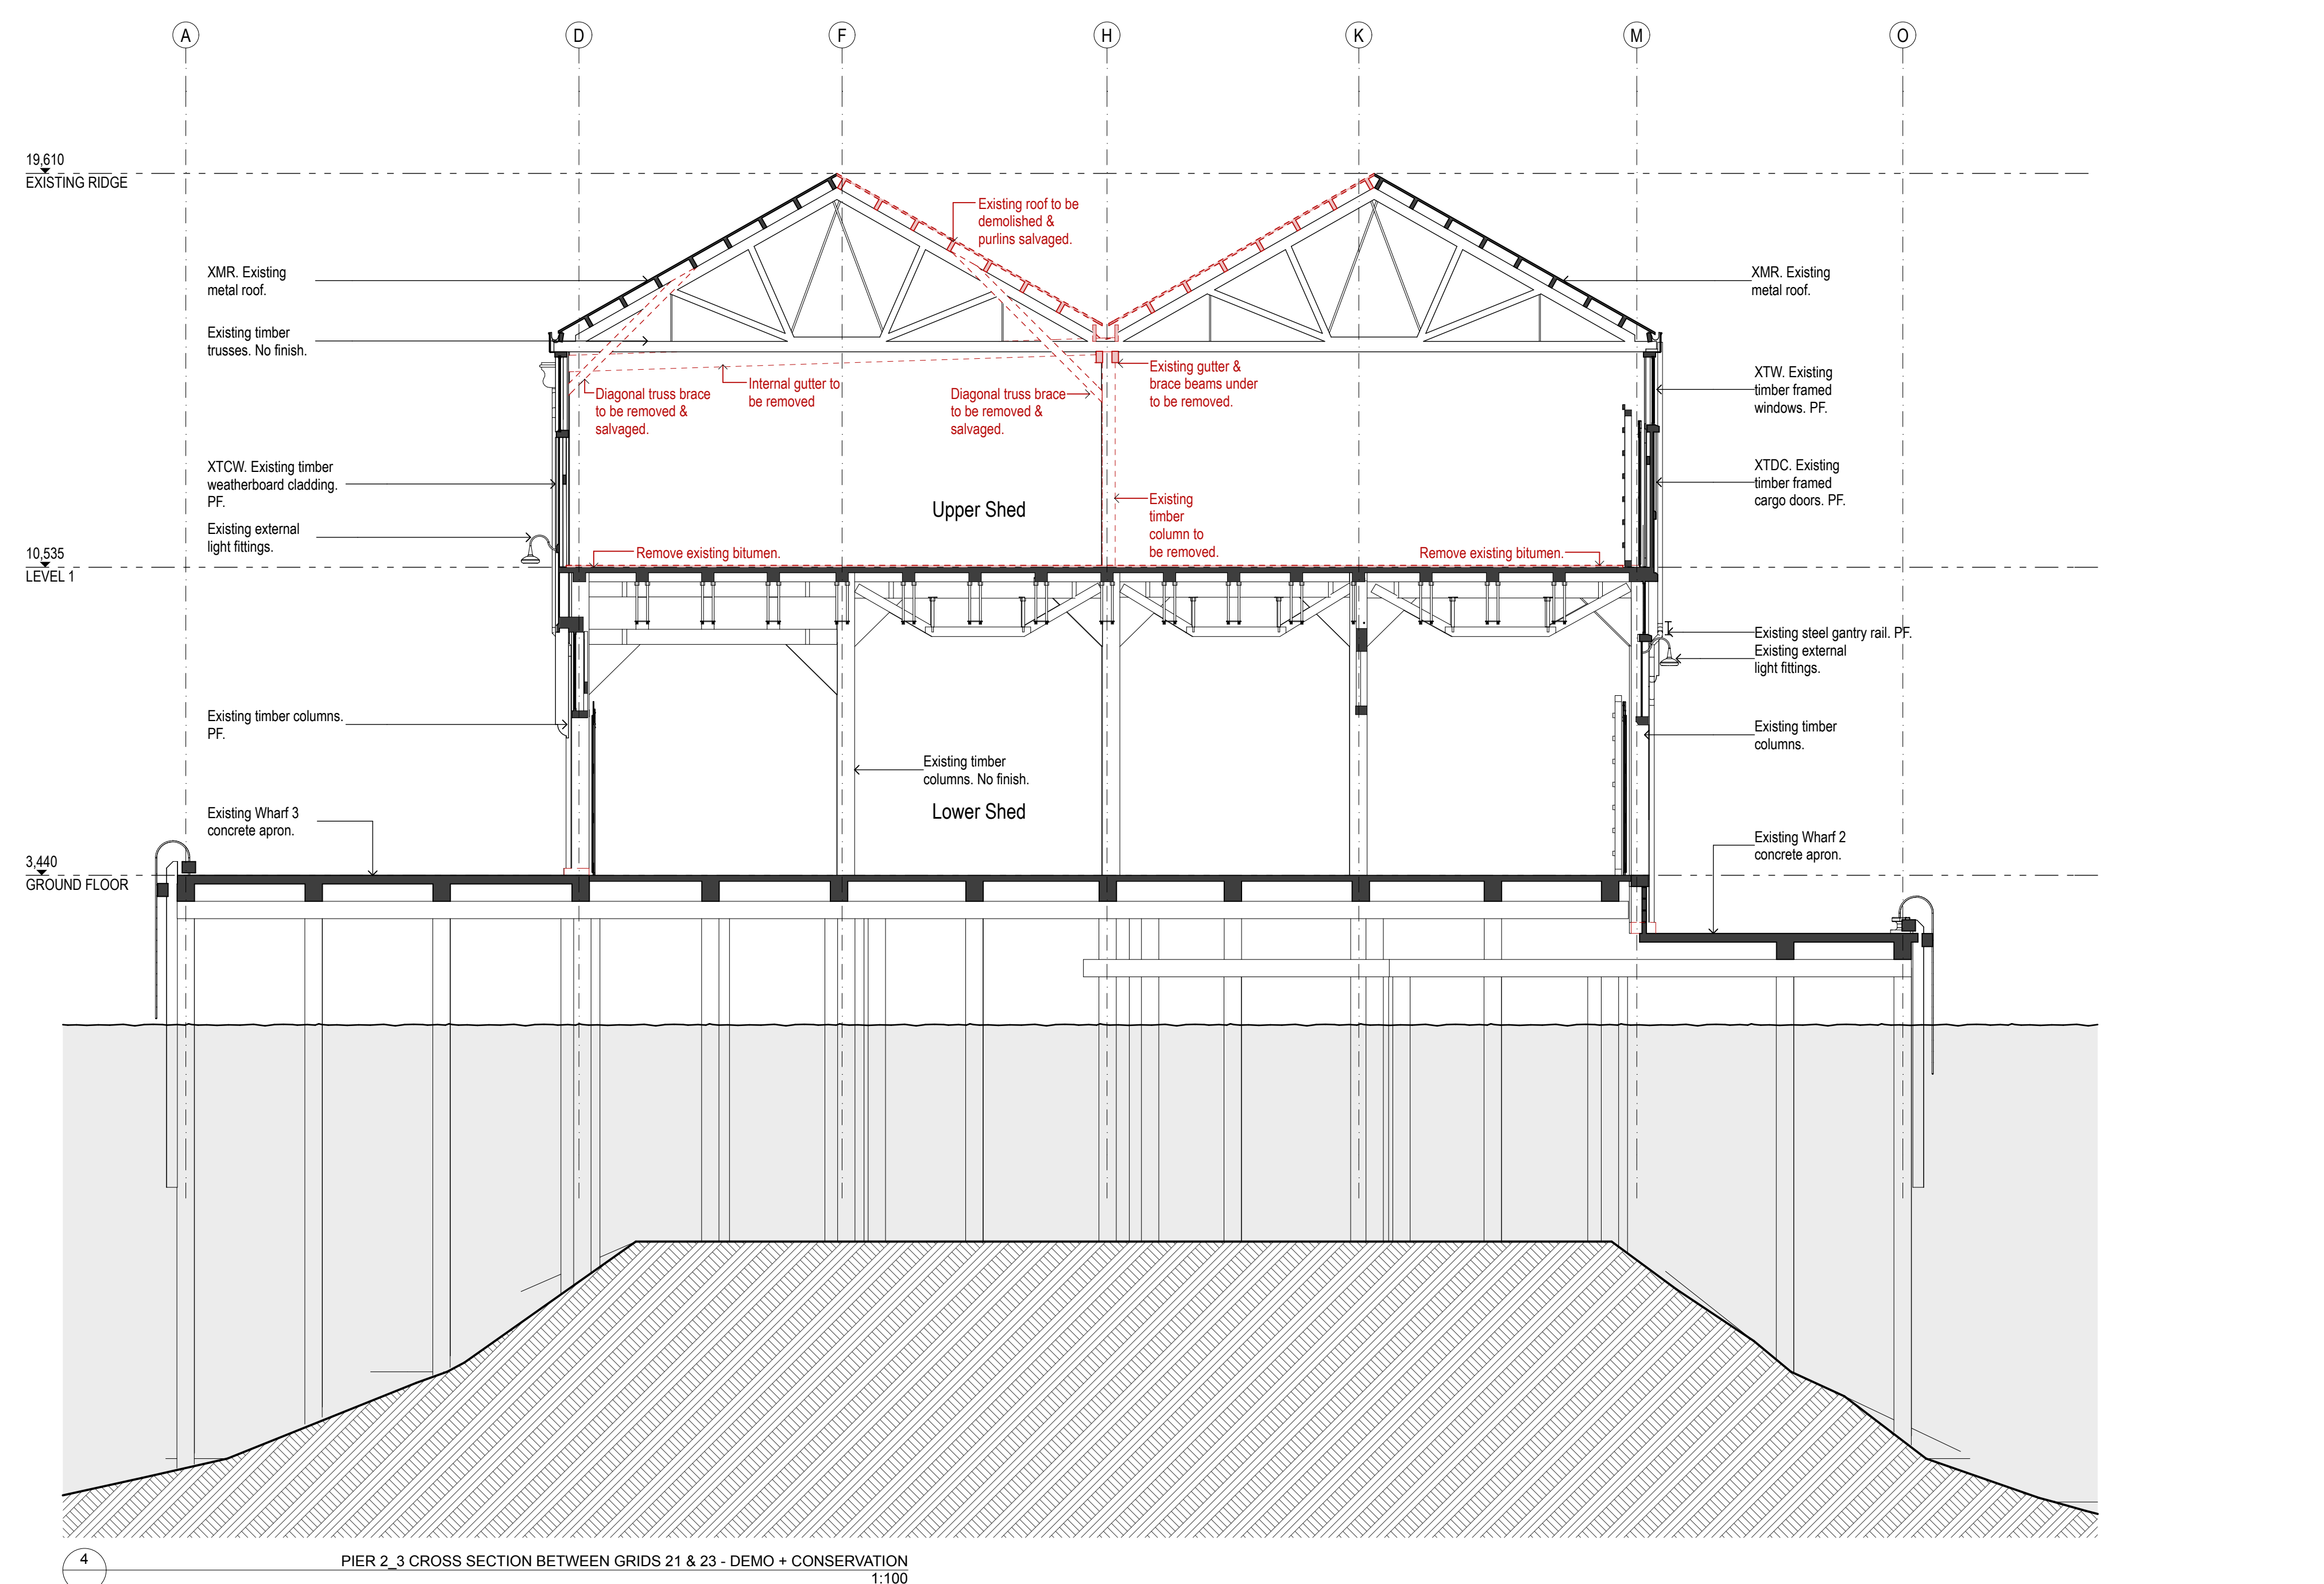
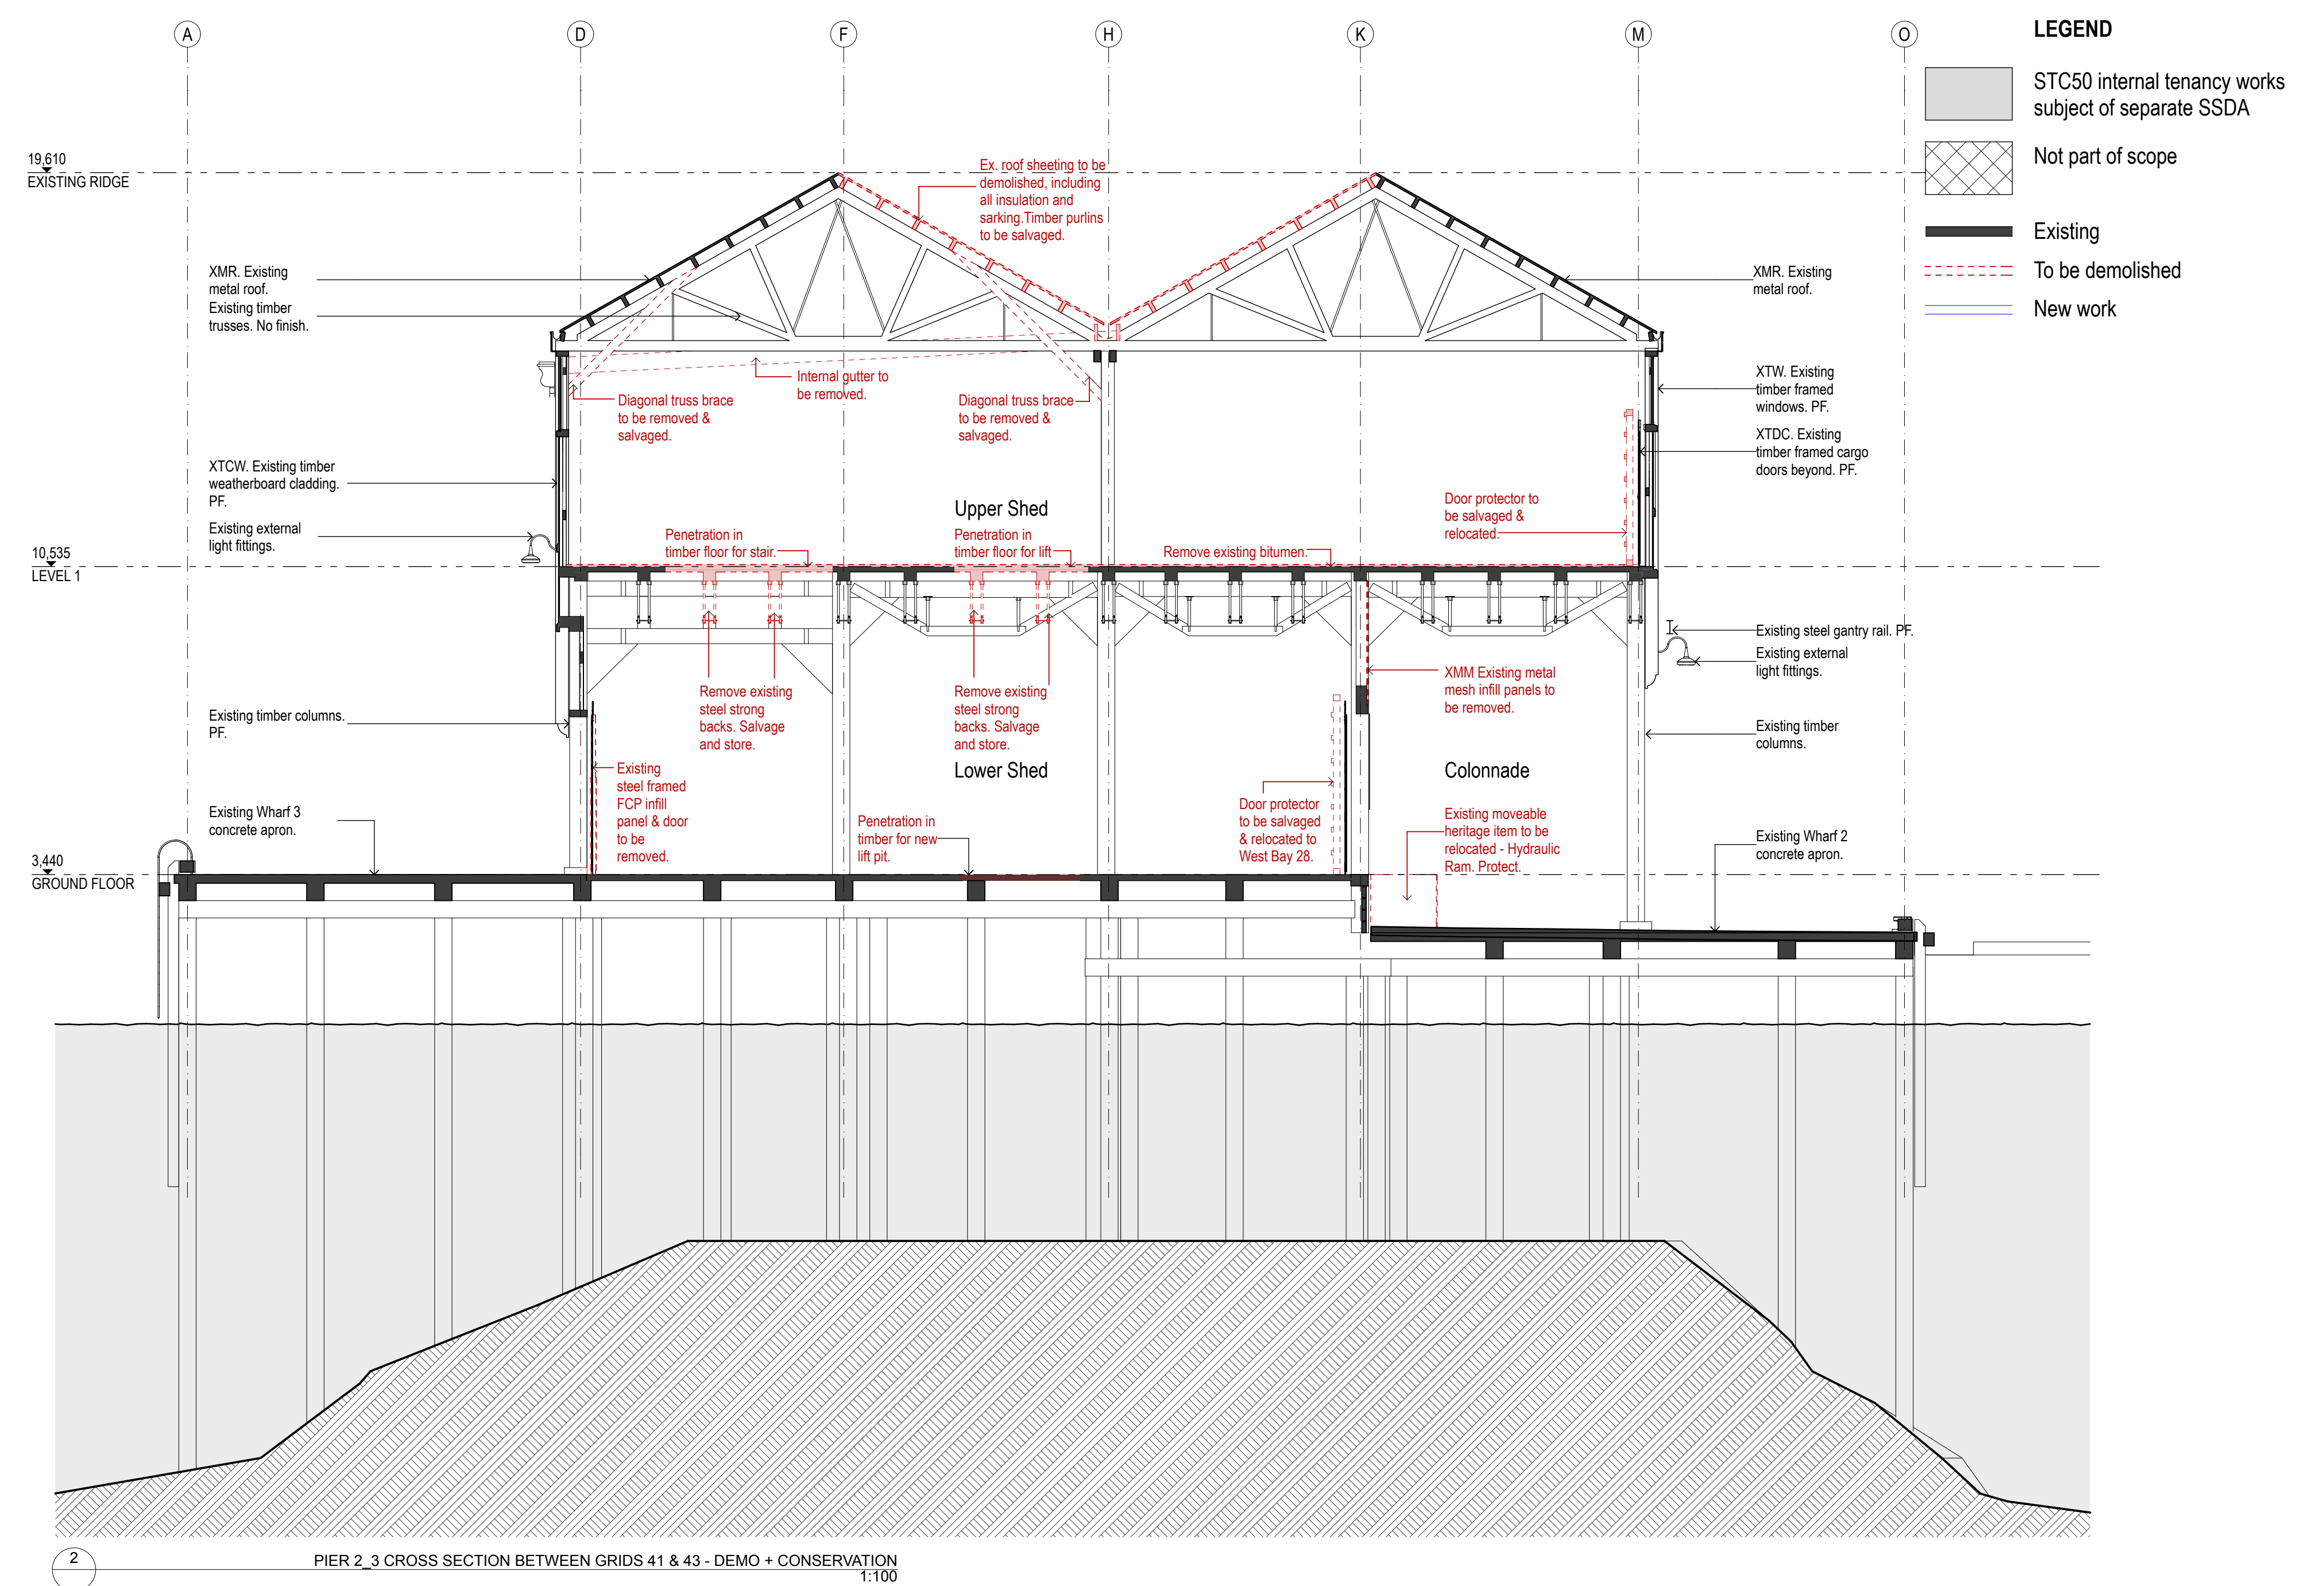
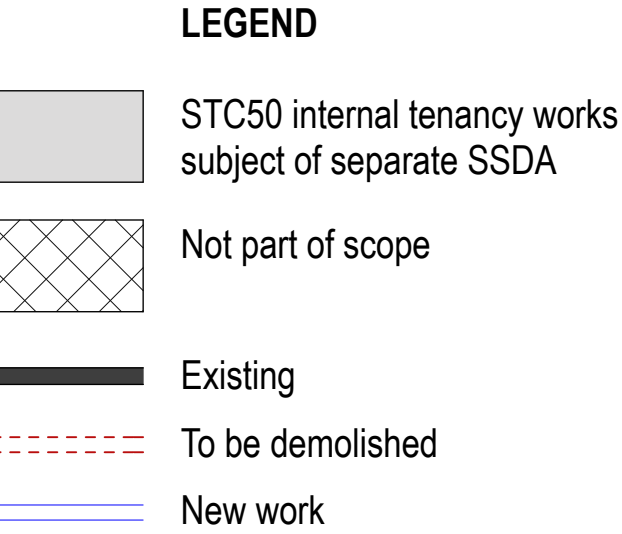
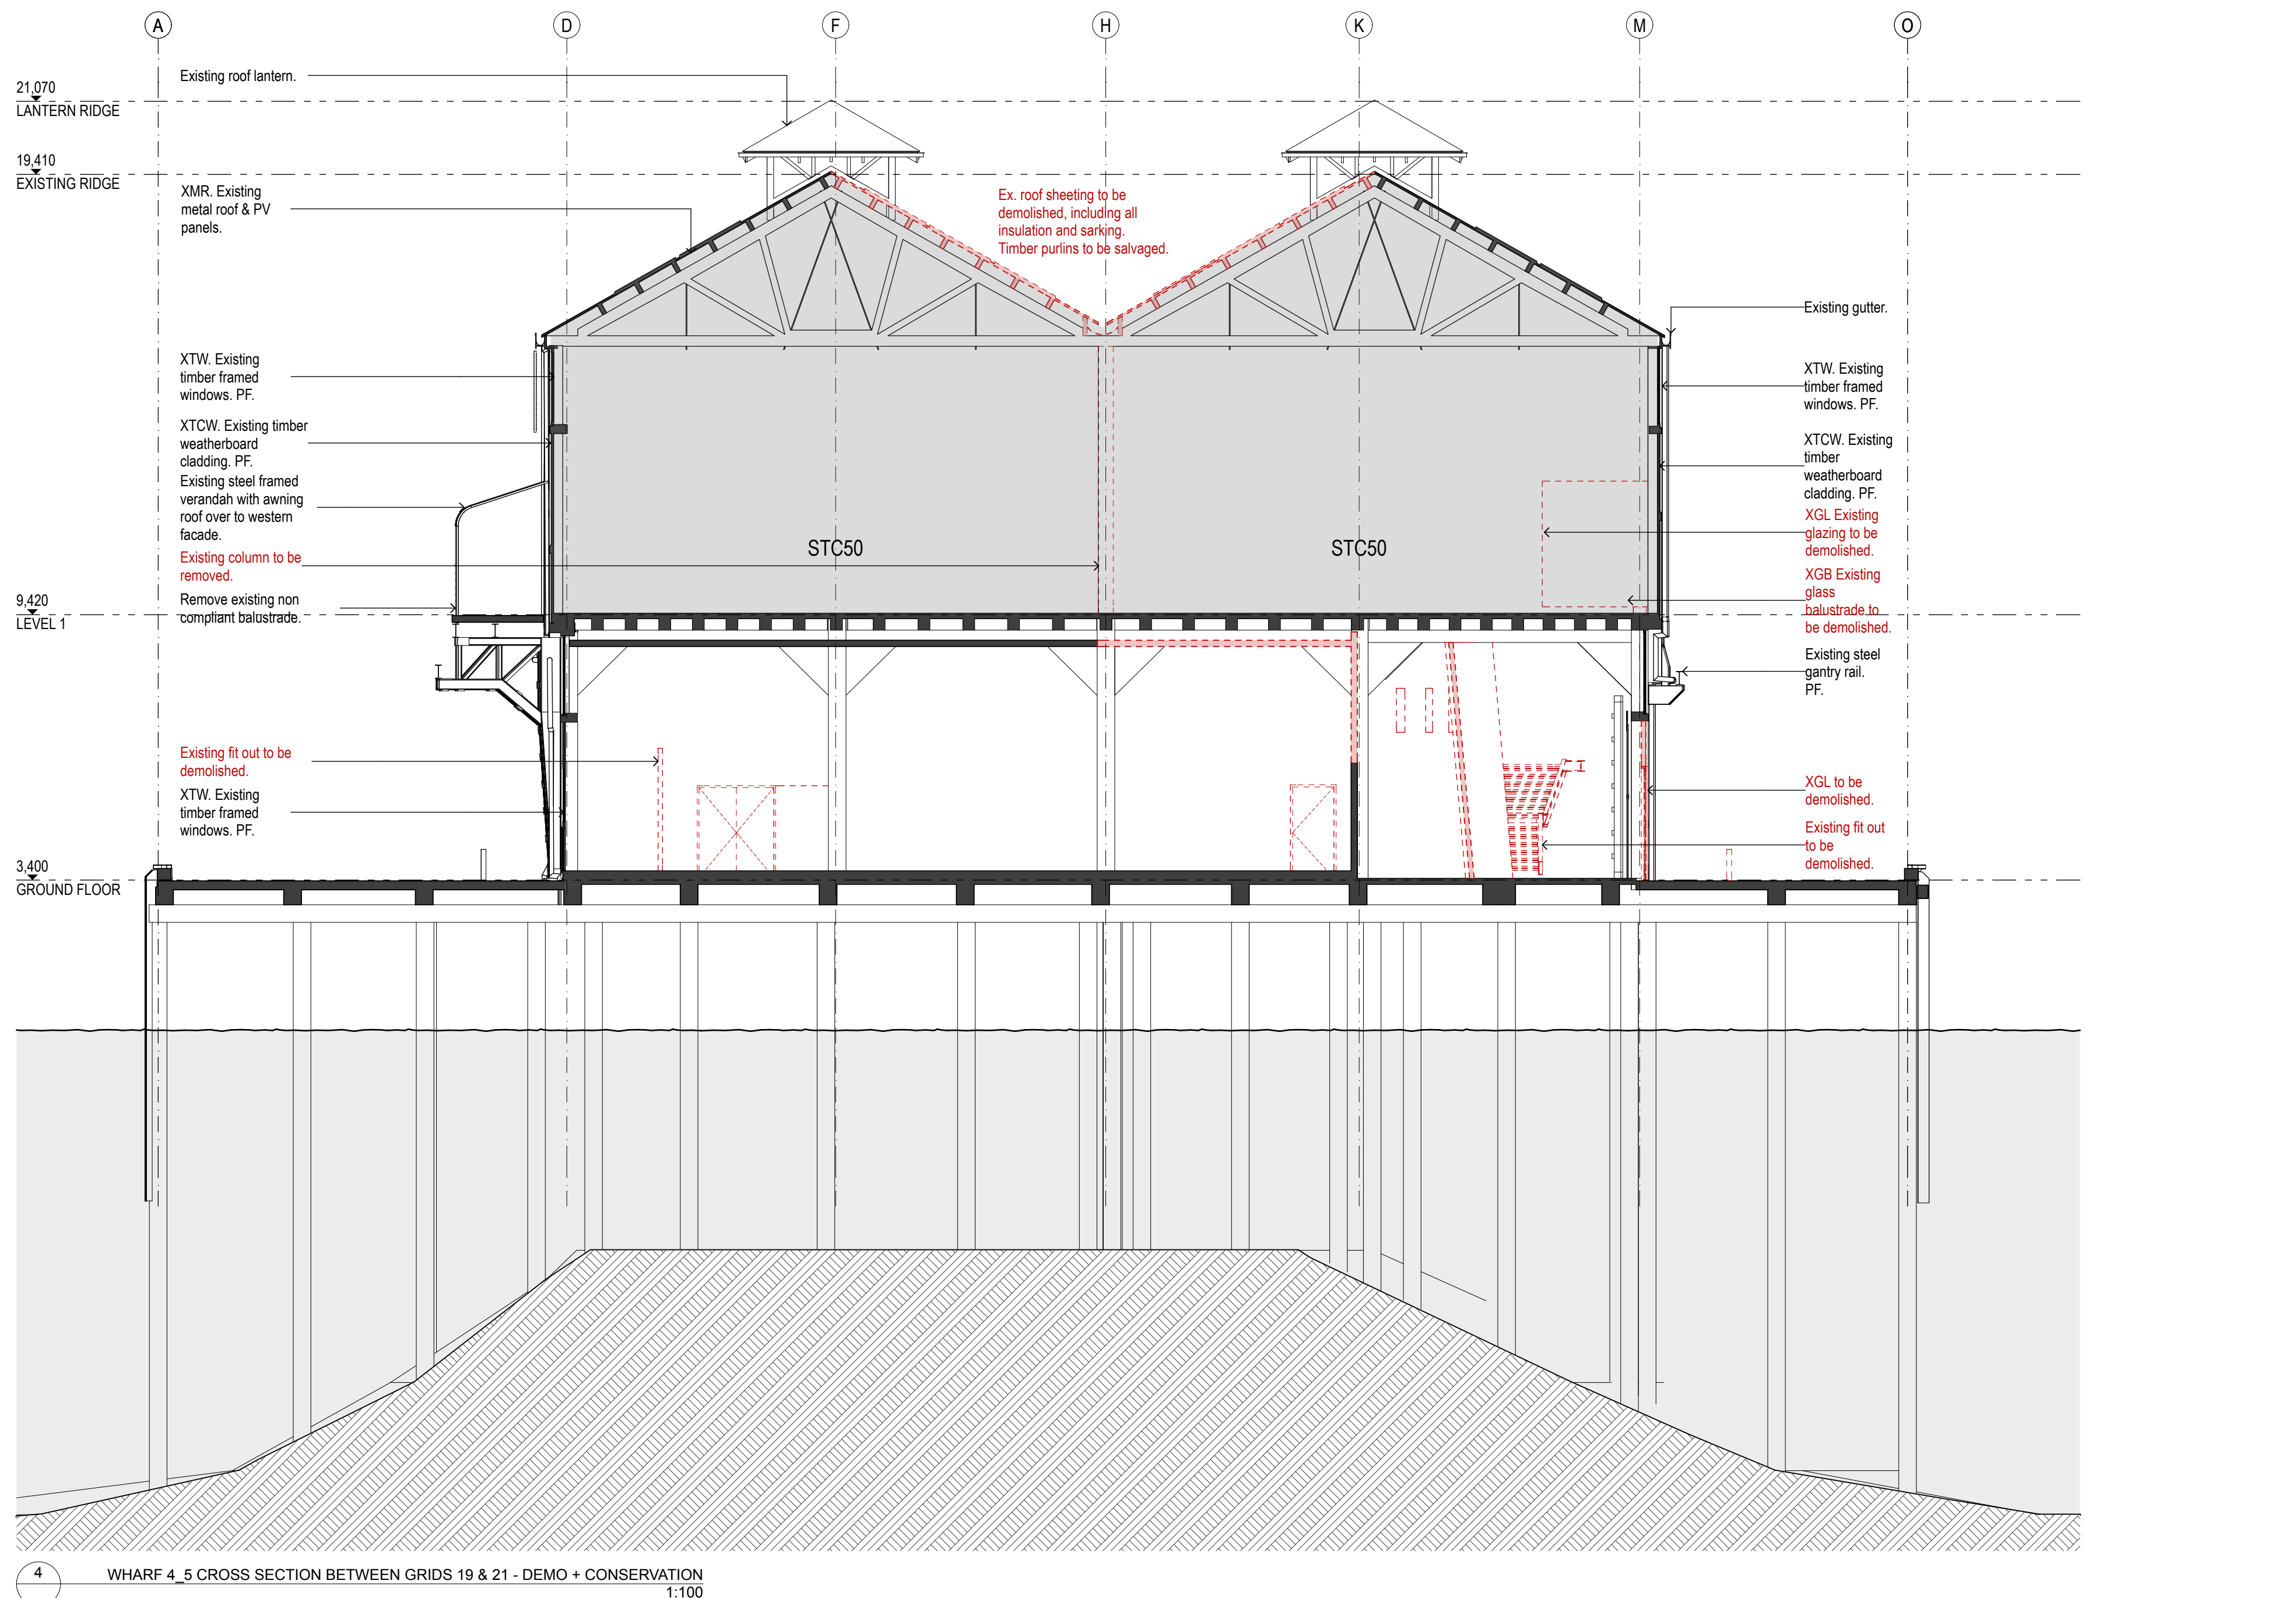


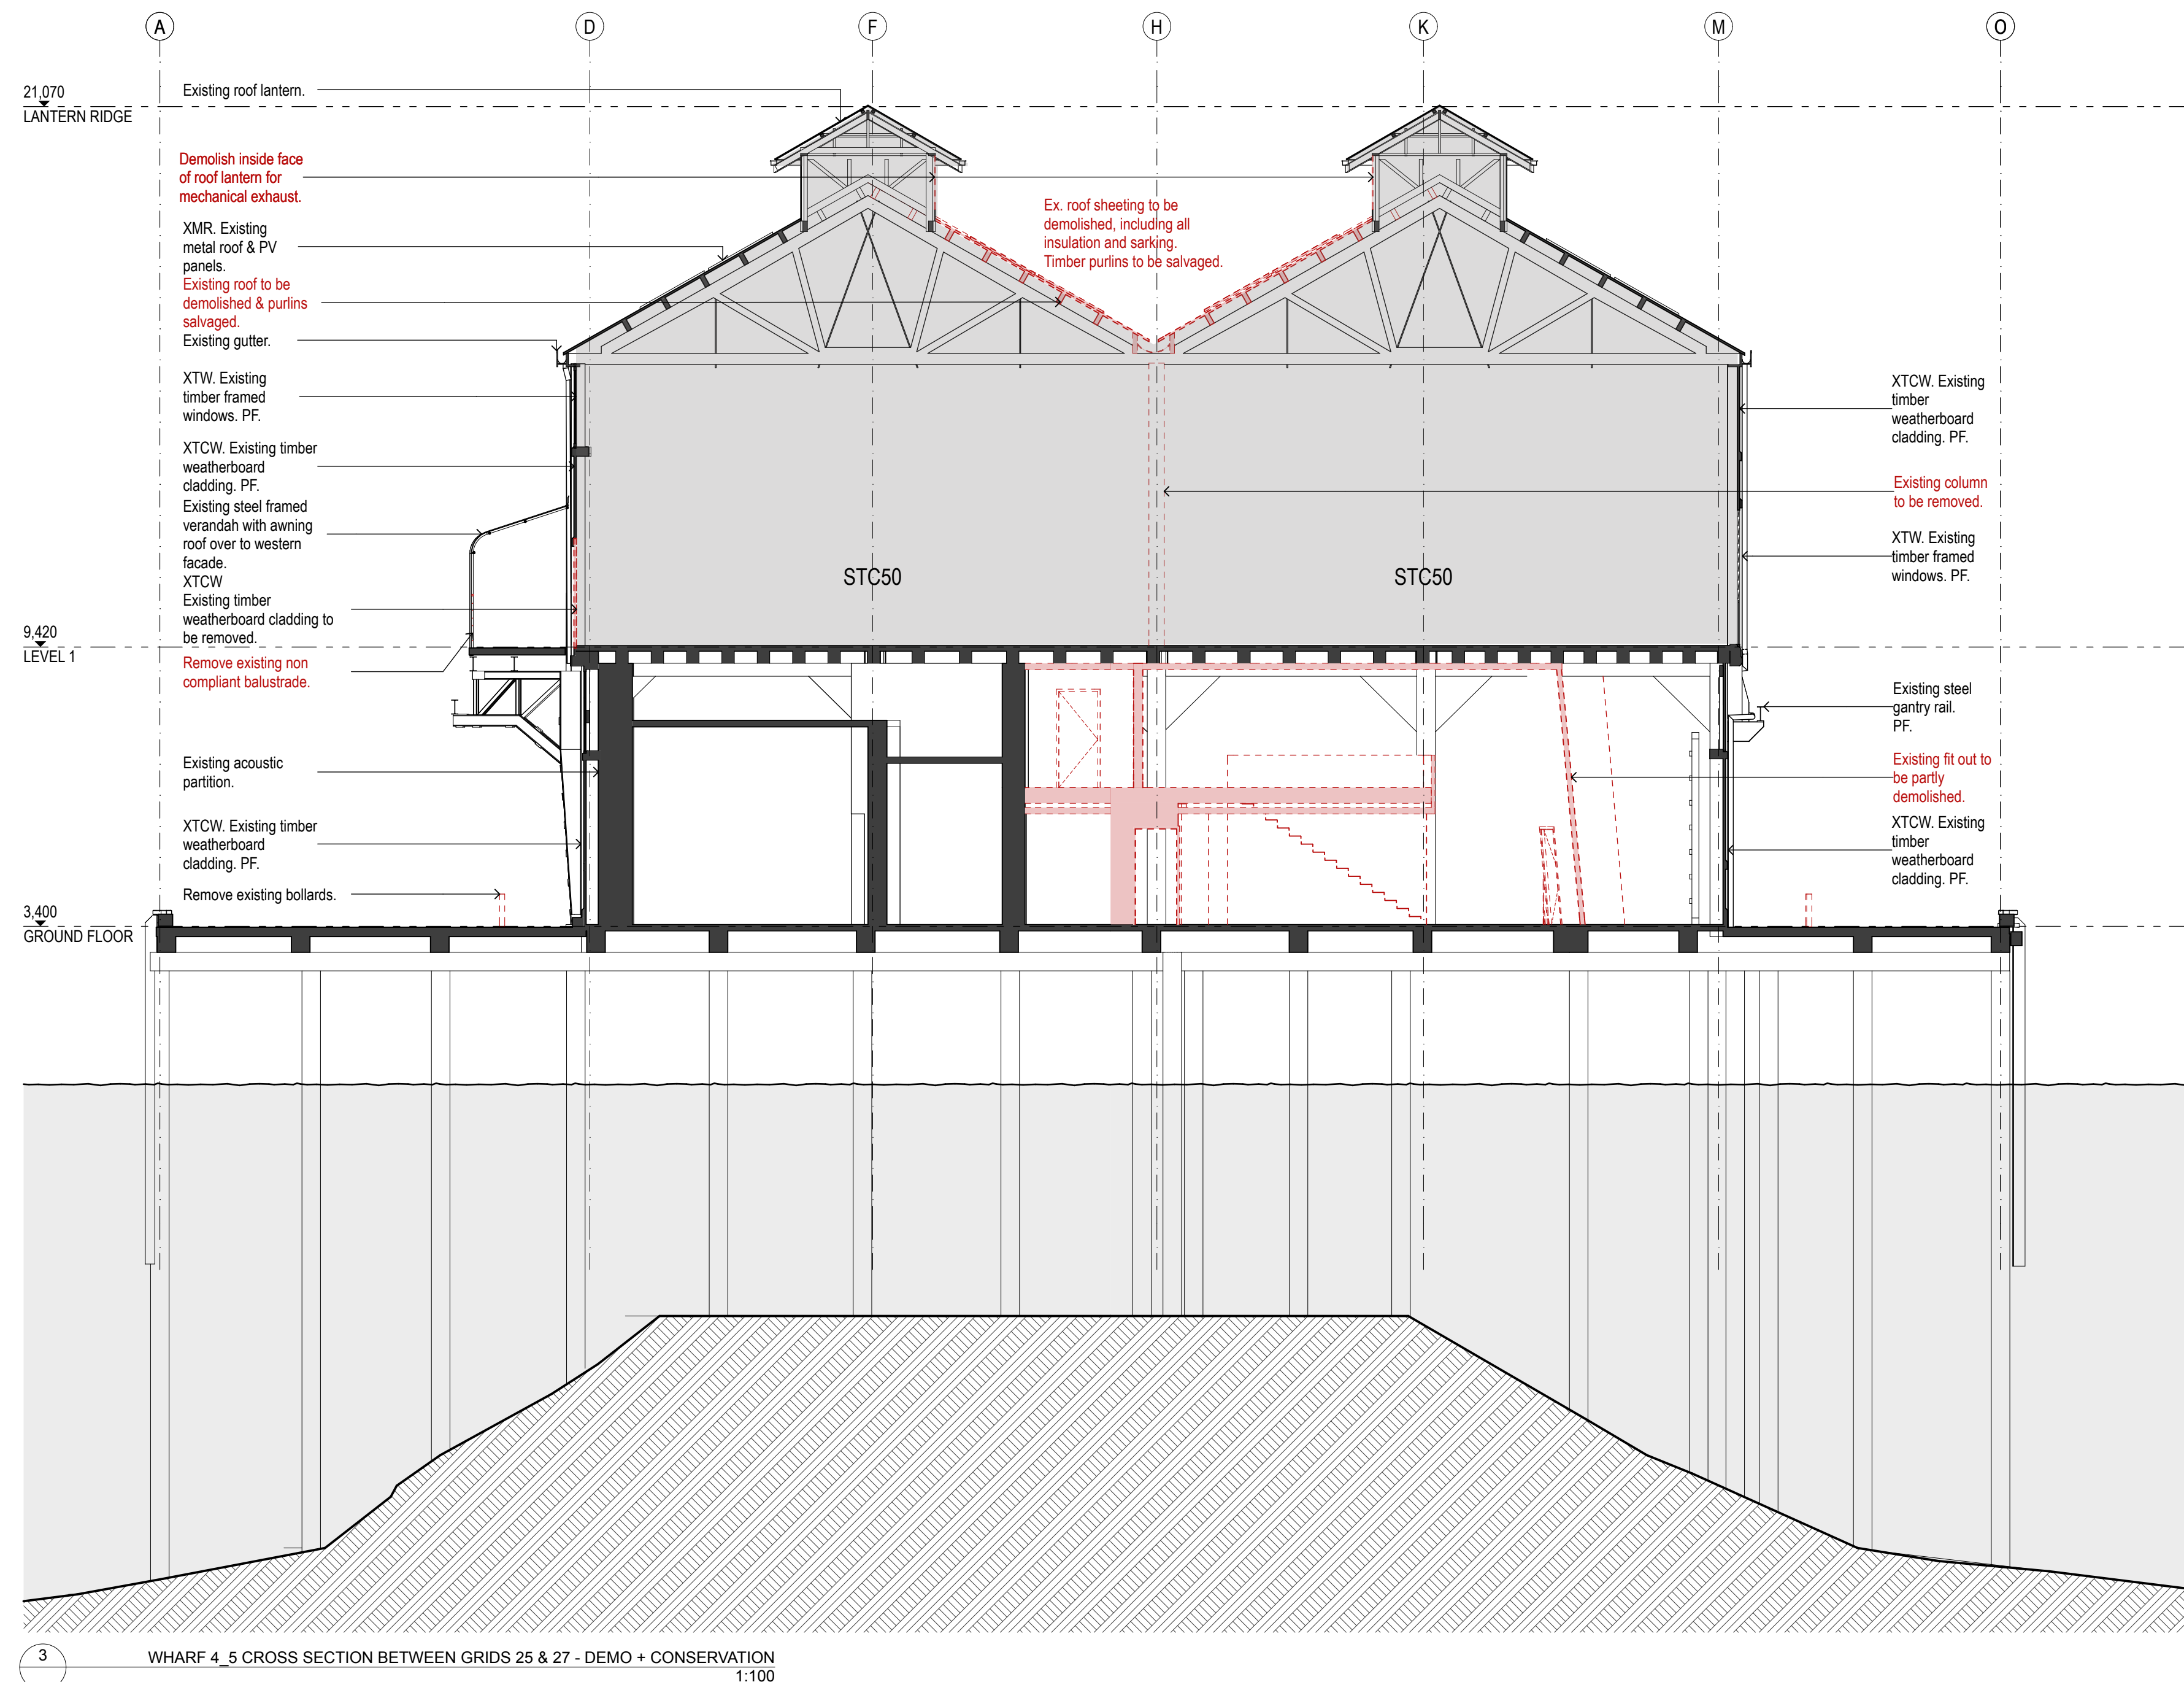




DATE	REV	NOTES:	NOTES: Do not scale of drawings. Use figured dimensions only. Report any discrepancies to the architect. These designs, plans, specifications and the copyright therein are the property of Tonkin Zulaika Greer Architects Pty Ltd and must not be reproduced or copied, wholly or in part without written permission of Tonkin Zulaika Greer Architects Pty Ltd.	ACCESS CONSULTANT Accessibility Solutions ARUP Phone: 9320 9098 Email: rick.bourke@arup.com	ACOUSTIC ENGINEER BACA CONSULTANT ARUP Phone: 9320 9098 Email: jonny.baca@arup.com.au	PROGRAMME MANAGEMENT Calender Phone: 9557 8866 Email: jonvicki@calender.com.au	ELECTRICAL ENGINEER ARUP Phone: 9320 9098 Email: hana.schepers@arup.com	ESD CONSULTANT WASTE CONSULTANT MARINE ECOLOGIST Jacobs Phone: 9032 1077 Email: Minie.Vanheenen@jacobs.com	CLIENT ARTS NSW DELIVERY AGENCY: INFRASTRUCTURE NSW Phone: 9216 4103 Email: nicholas.wolf@infrastructure.nsw.gov.au	PROJECT: WALSH BAY ARTS PRECINCT	DRAWING TITLE PIER 2 - 3 - CROSS SECTIONS - DEMOLITION + CONSERVATION	DRAWN BY GSJ/MW/KRL JHH/CW/TSAI	
				HERITAGE CONSULTANT MARITIME CONSULTANT ARUP Phone: 9211 3250 Email: tommy.hughes@arup.com.au	HYDRAULIC ENGINEER ARUP Phone: 9320 9098 Email: rick.bourke@arup.com	MECHANICAL ENGINEER LANDSCAPE ARCHITECT Bougeur Group Phone: 9977 3835 Email: tom@bougeurgroup.com	STRUCTURAL/CIVIL/CADES SURVEYOR ARUP Phone: 9320 9098 Email: tim.coleman@arup.com	SPECIALIST LIGHTING ENGINEER ARUP Phone: 9320 9098 Email: jason.schneider@arup.com	CONSTRUCTION PROGRAM ITW Phone: 9527 8866 Email: jason.schneider@arup.com				
				STATUTORY PLANNER MD Planning Phone: 9320 9118 Email: ngbcoo@mdplanning.com.au	THEATRE PLANNER & AV Ansp Phone: 9320 9098 Email: bret.naymer@ansp.com	QUANTITY SURVEYOR WT Partnership Phone: 9923 1432 Email: jhm@wtpartnership.com.au	KITCHEN CONSULTANT Sangster Design Group Phone: 9320 9098 Email: jhm@sangstergroup.com.au	TRAFFIC ENGINEER GTA Phone: 9448 1819 Email: stefan.maynard@gta.com.au	FIRE SERVICES ENGINEER ARUP Phone: 9320 9098 Email: stefan.maynard@arup.com				
										PROJECT NO. : 16005			
											DATE 14/11/2016		
											SCALES 1:200@A2 1:100@A0		
											PHASE FOR APPROVAL	DRAWING NO A-060	REV

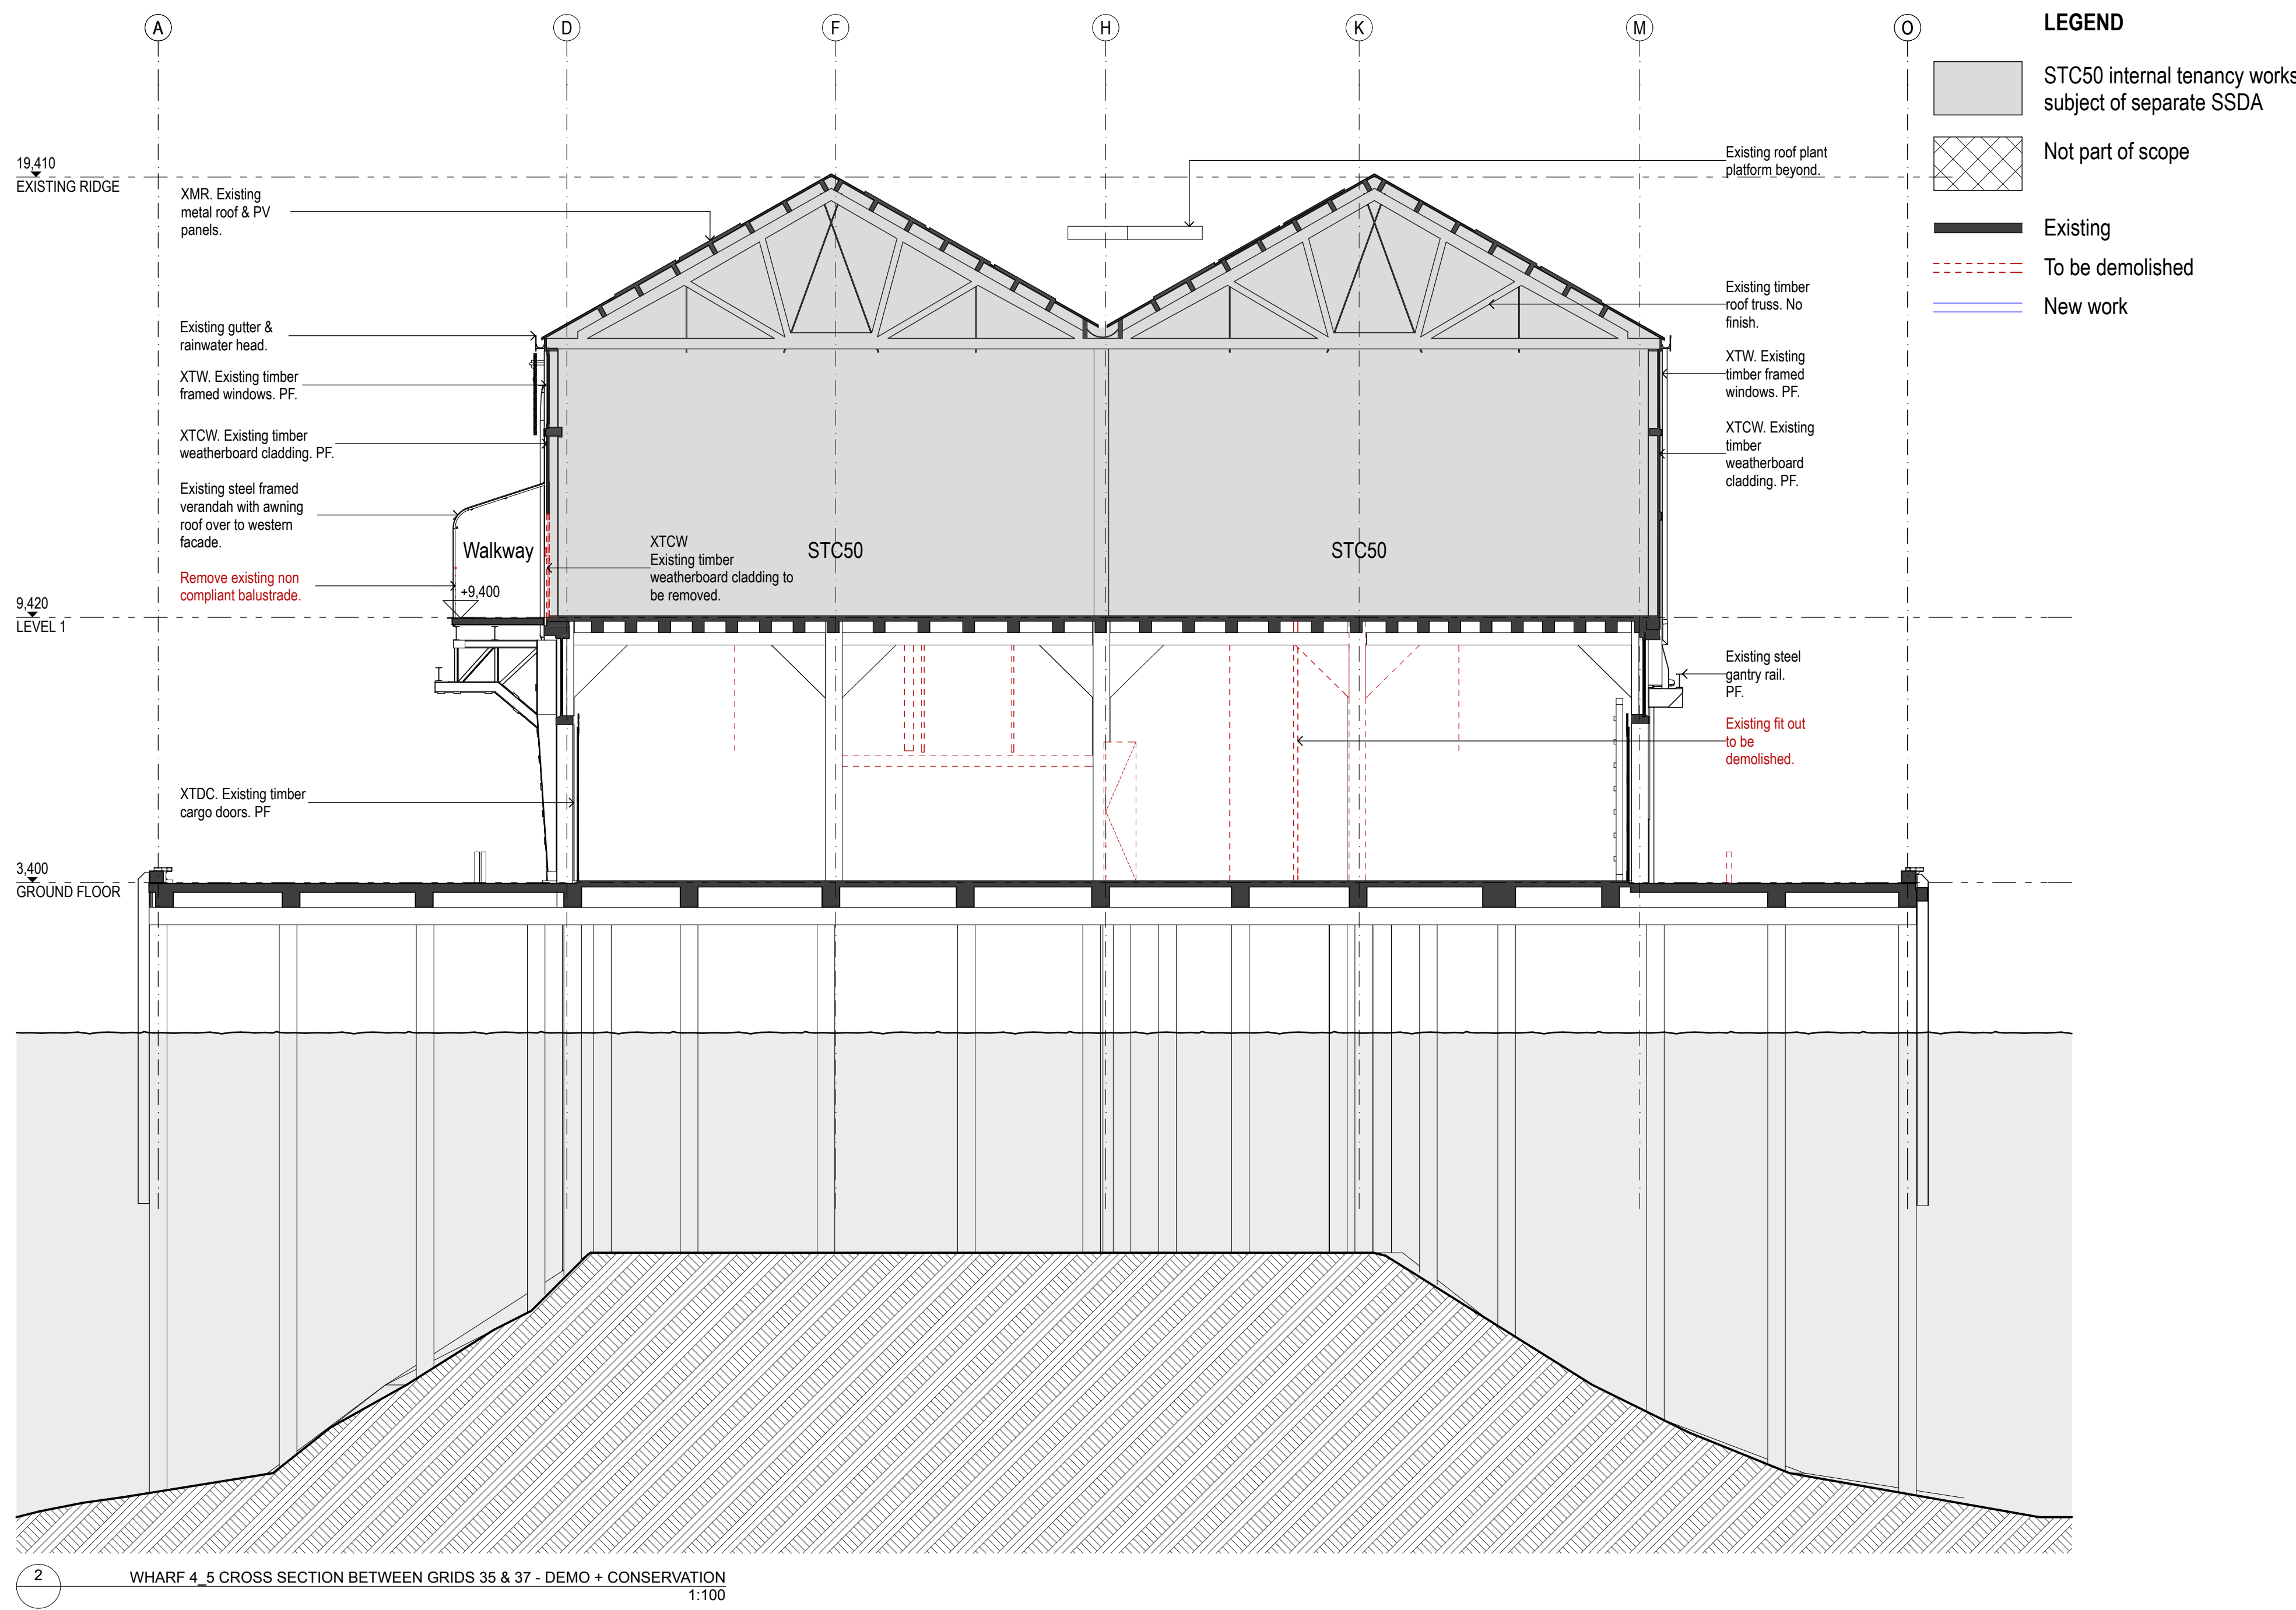




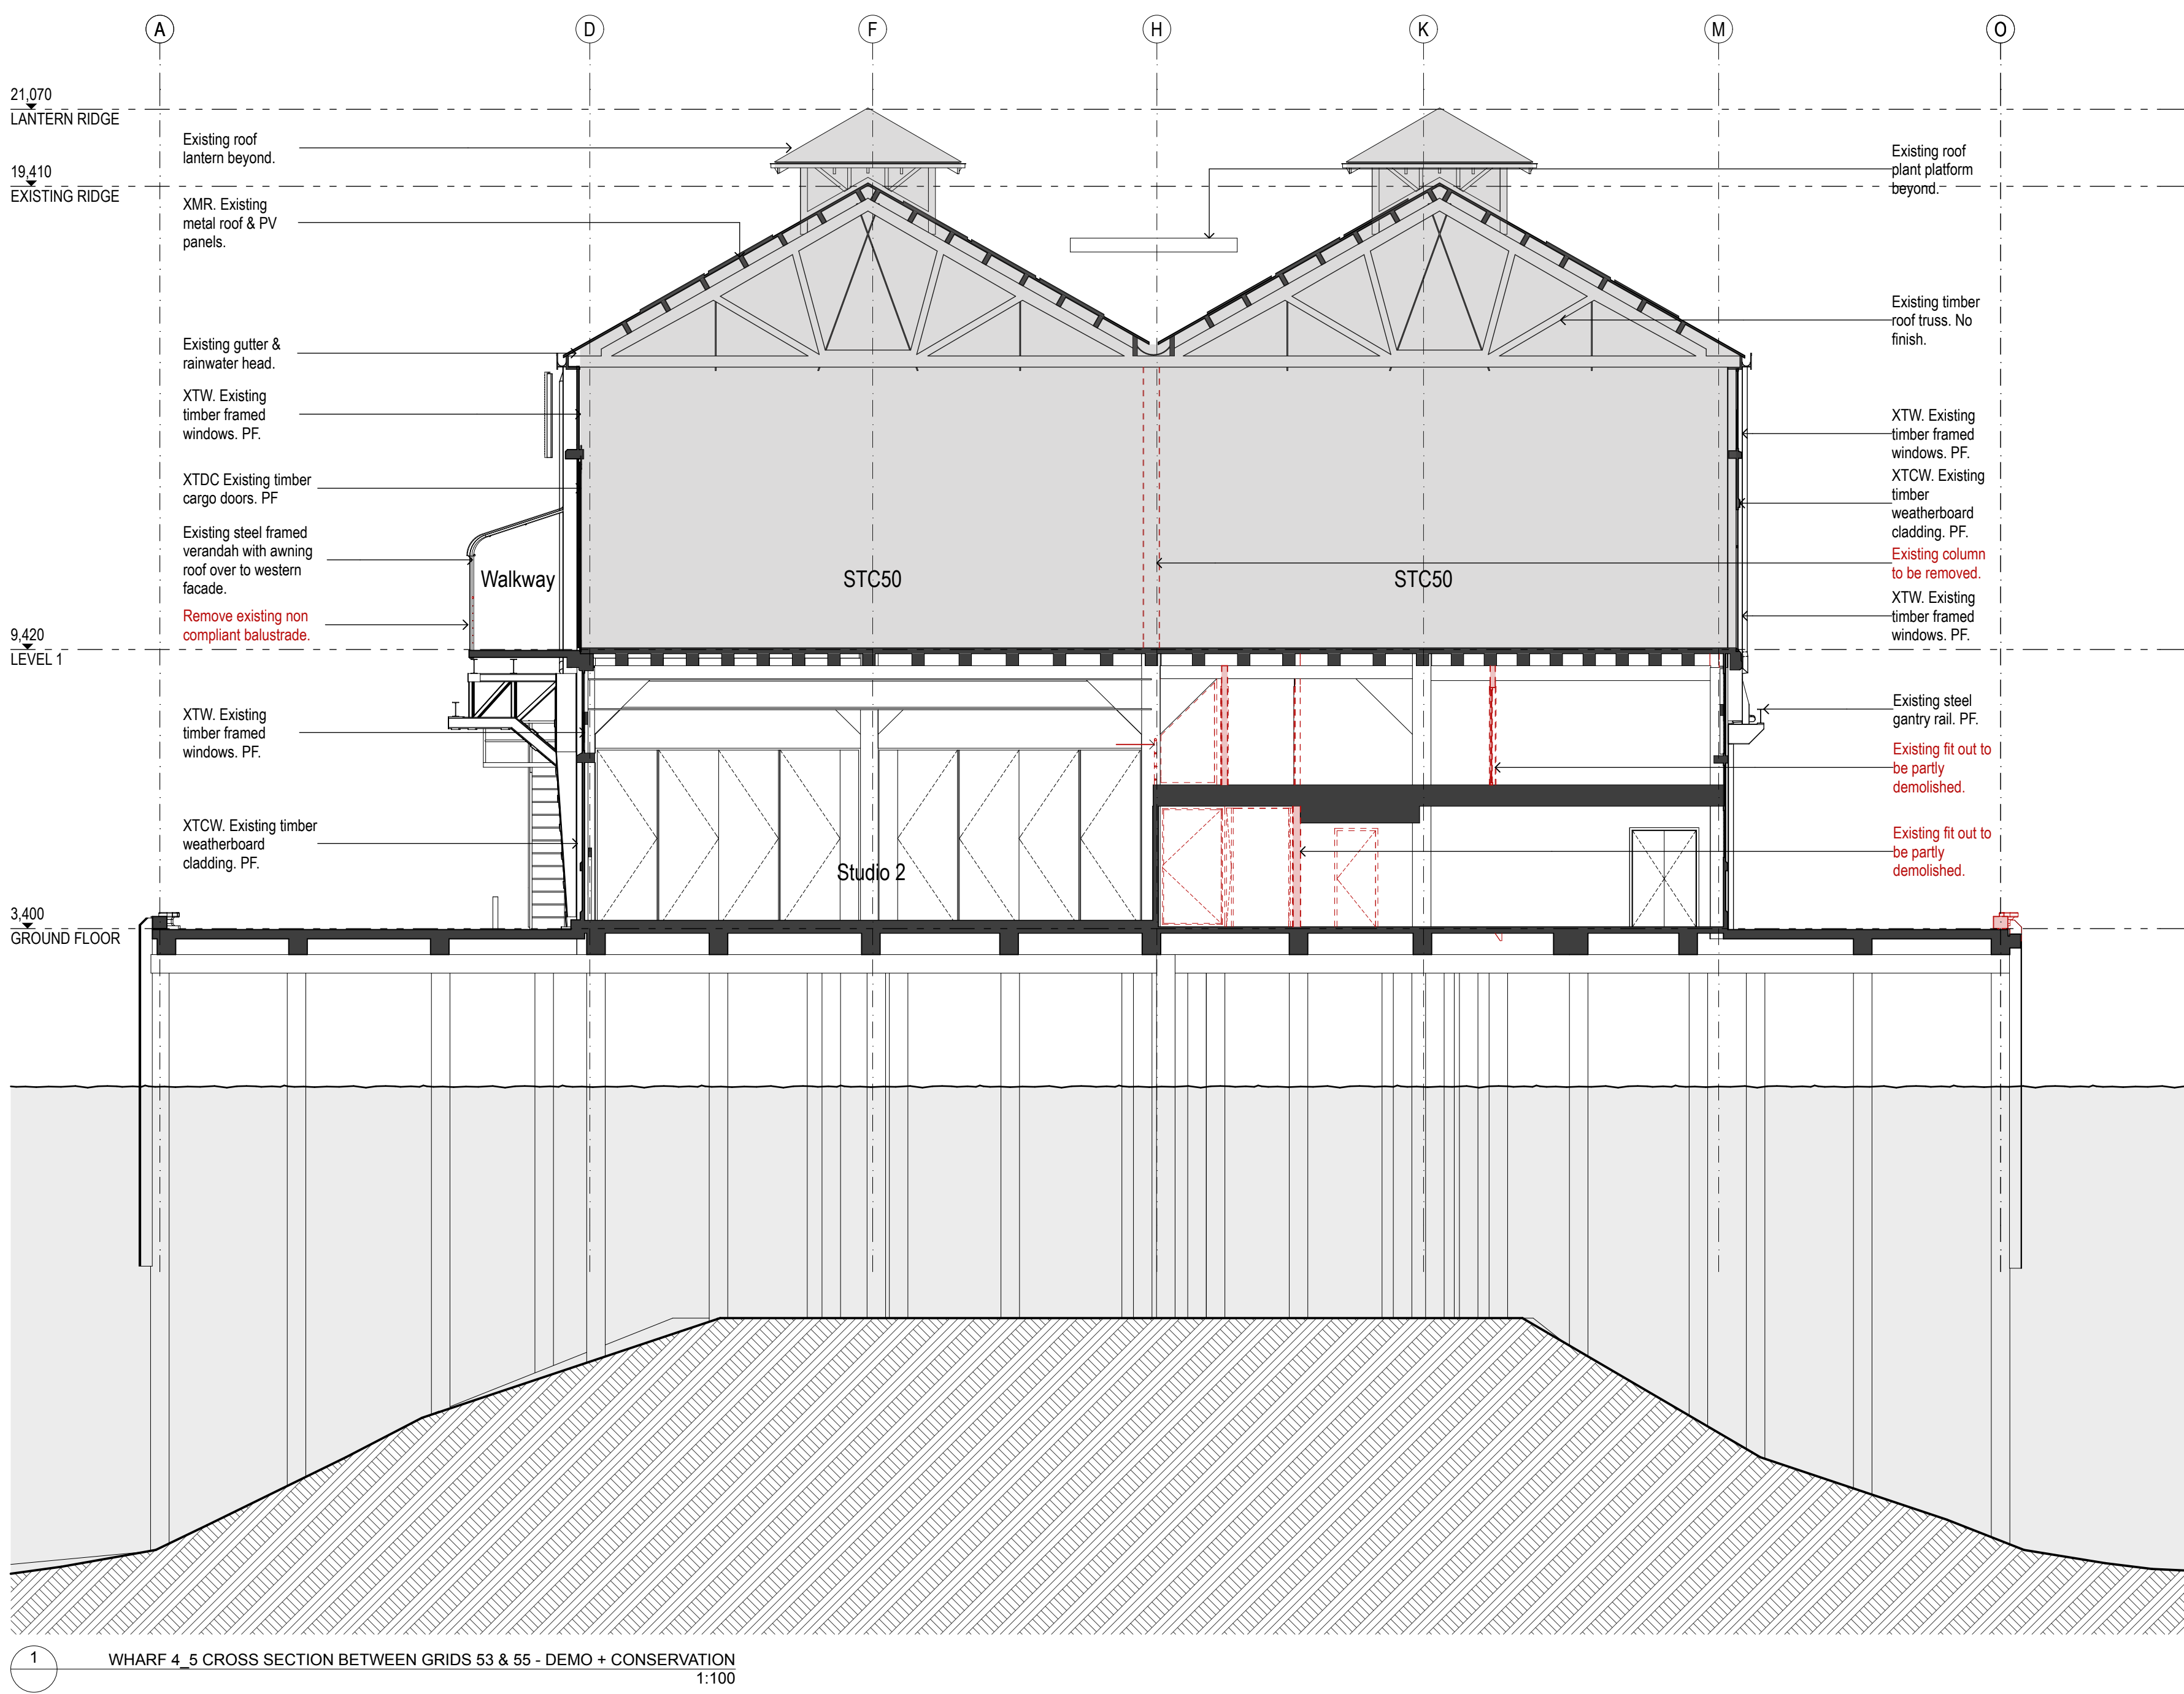


- LEGEND**
- STC50 internal tenancy works subject of separate SSDA
 - Not part of scope
 - Existing
 - To be demolished
 - New work

DATE	REV	NOTES:	</
------	-----	--------	--	--	----

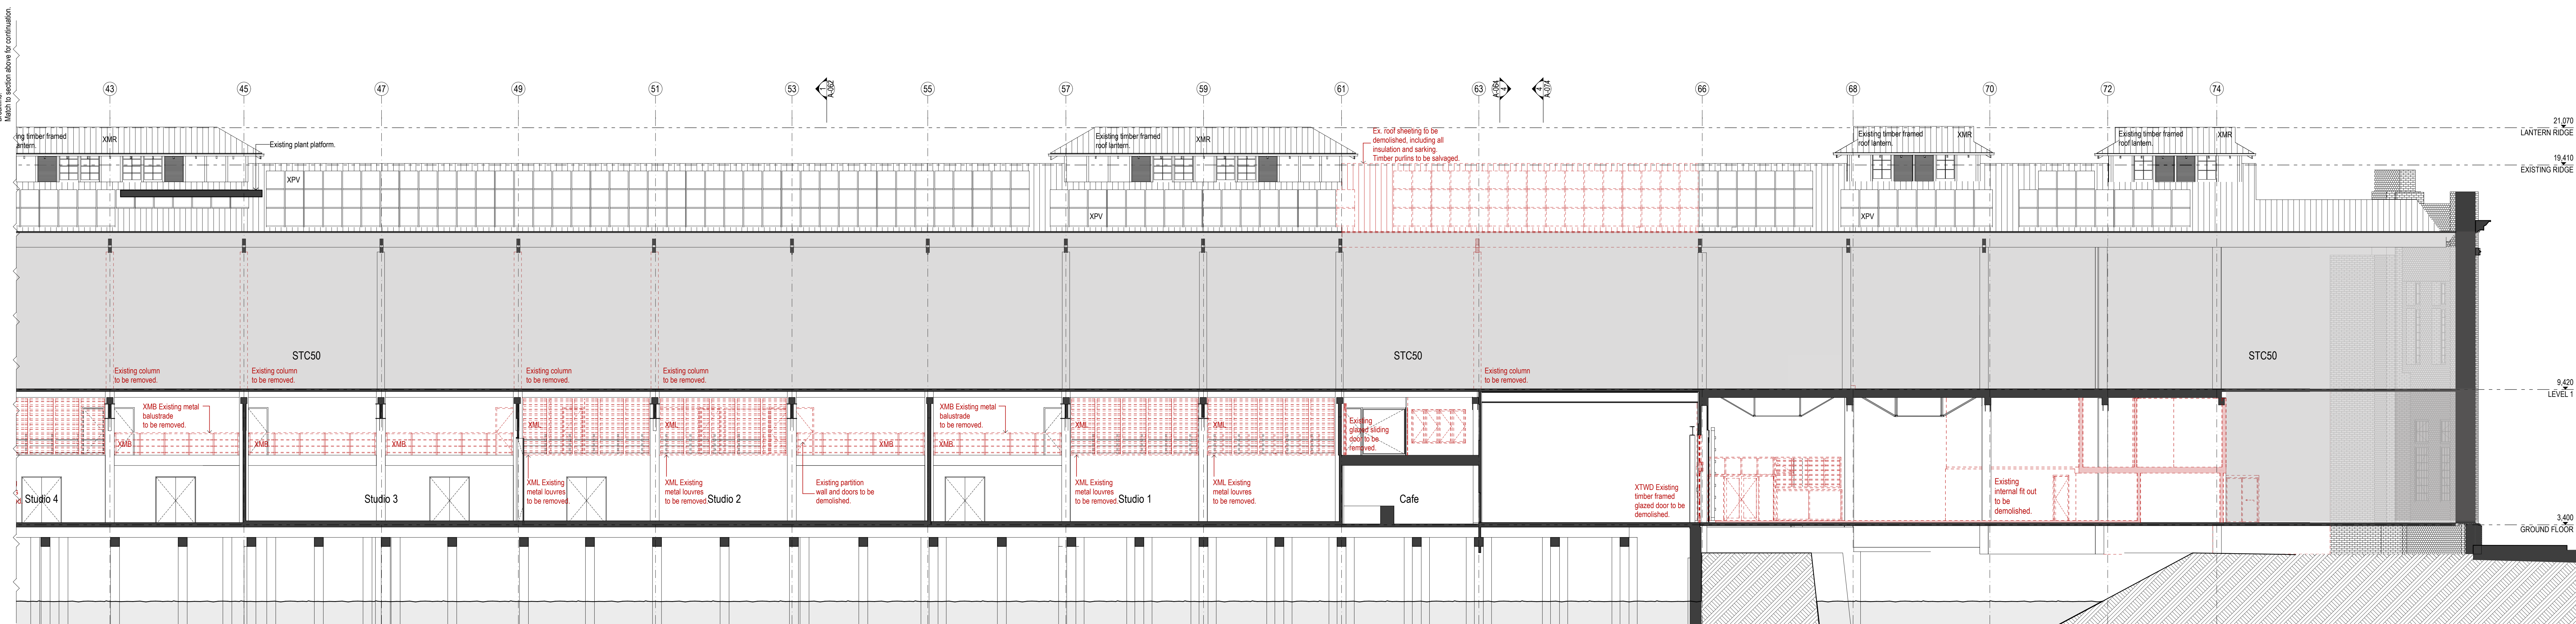
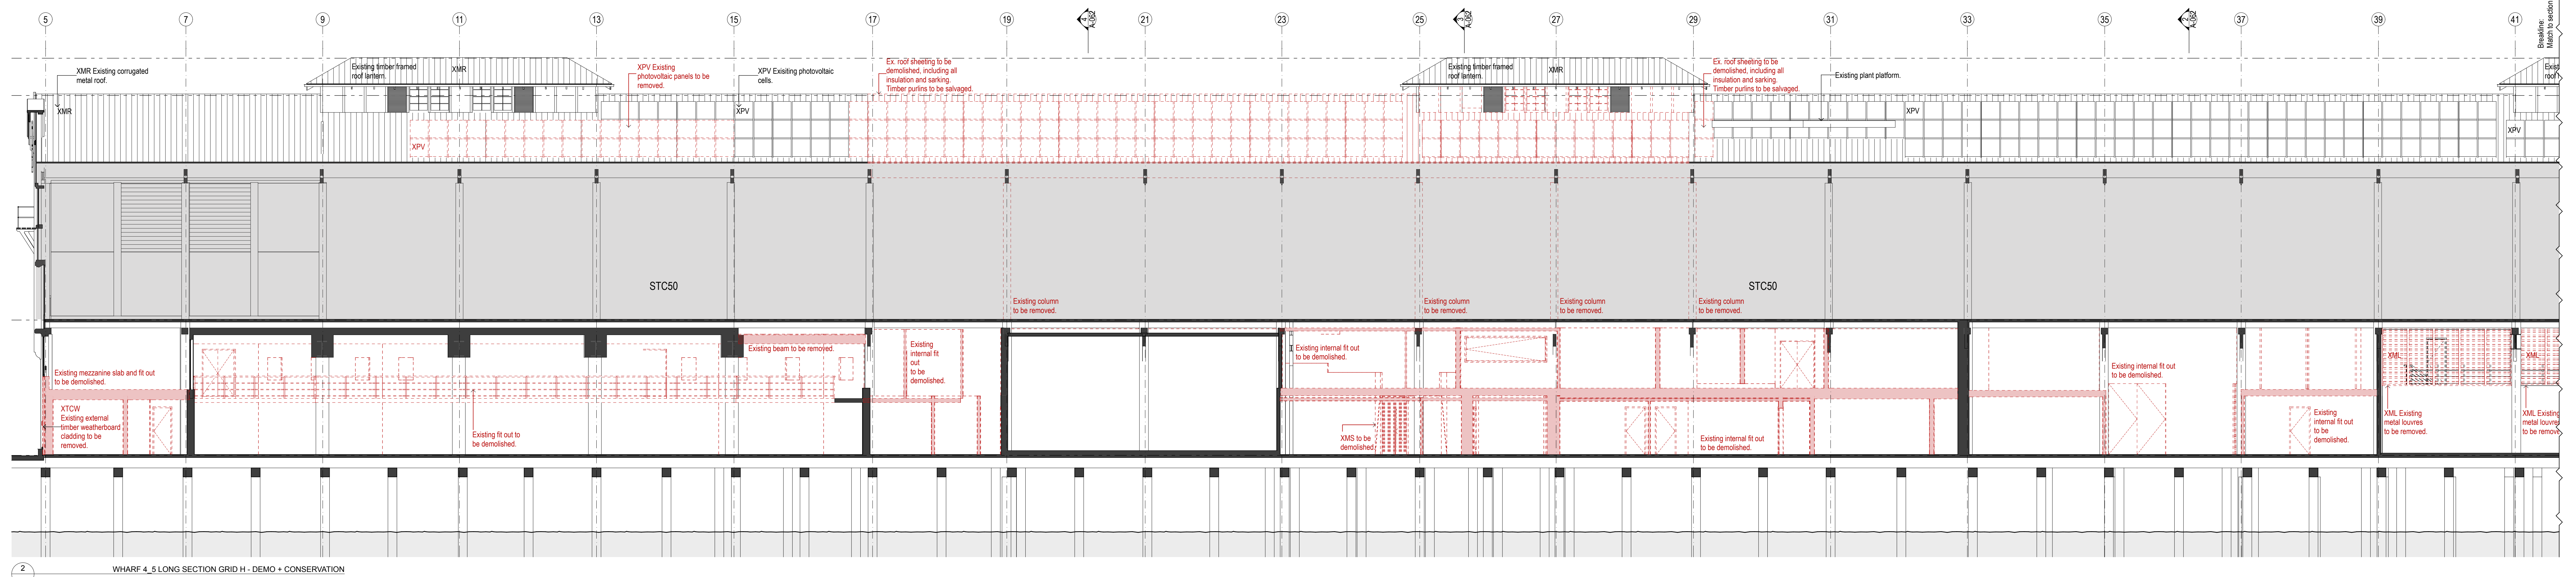
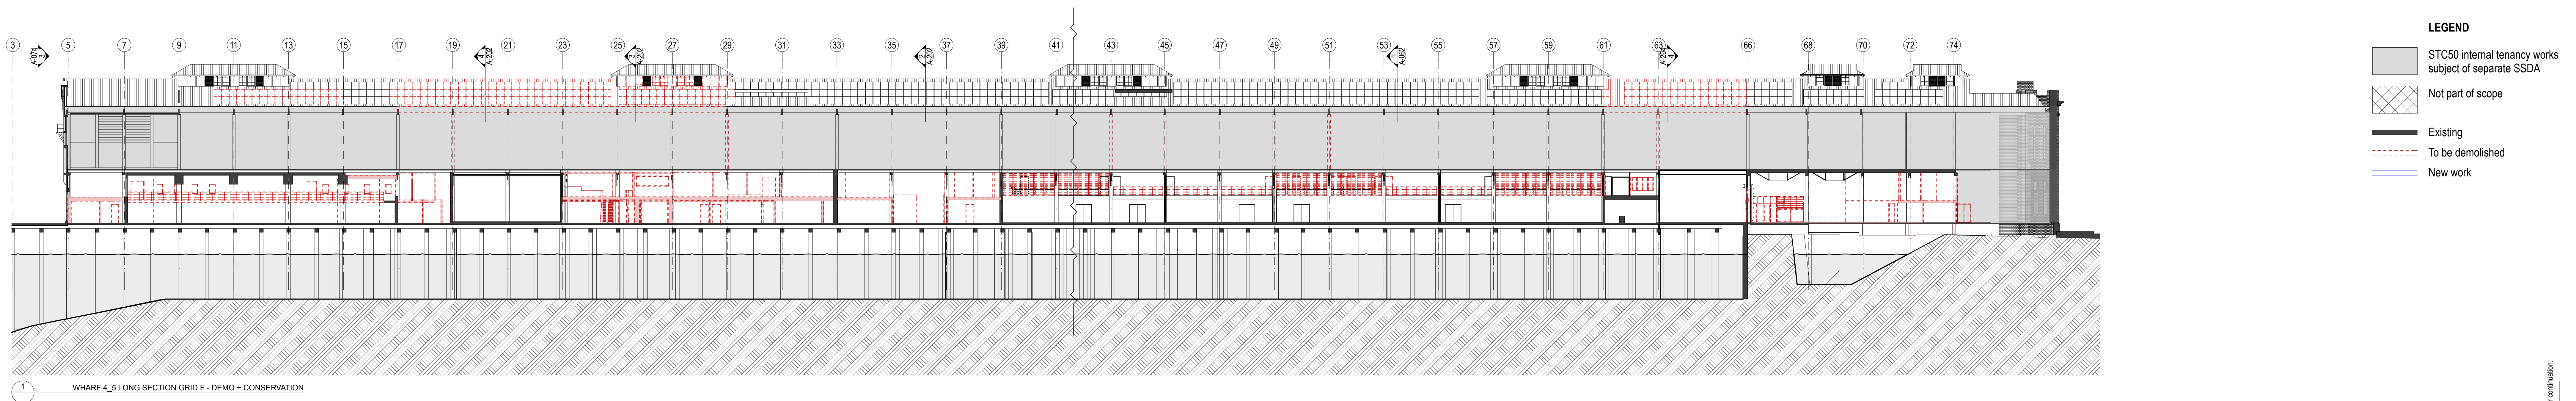


DATE	REV	NOTES:	NOTES: Do not scale off drawings. Use figured dimensions only. Report any discrepancies to the architect. These design plans, specifications and the copyright therein are the property of Tonkin Zulaika Greer Architects Pty Ltd, and must not be reproduced or copied wholly or in part without written permission of Tonkin Zulaika Greer Architects Pty Ltd.	ACCESS CONSULTANT Accessibility Solutions Aurup Phone: 9055 7546 Email: mark@accessgold.com HERITAGE CONSULTANT Heritage & Trusts Aurup Phone: 9320 3250 Email: tom@heritageandtrusts.com.au STATUTORY PLANNER MG Planning Phone: 9713 3118 Email: karen@mgplanning.com.au	BCA CONSULTANT Acoustic Engineering Aurup Phone: 9320 9008 Email: nick.toulton@aurup.com HYDRAULIC CONSULTANT Hydrogen & Traps Aurup Phone: 9320 8054 Email: rich.tweed@aurup.com THEATRE PLANNER & AV Aurup Phone: 9320 8216 Email: karen@aurup.com	ACOUSTIC ENGINEER Blacket Rogers & Associates Aurup Phone: 9251 7772 Email: jason@blacket.co.nz LANDSCAPE ARCHITECT McGee & Trapp Phone: 9977 3563 Email: rich.mcgee@trapp.co.nz KITCHEN CONSULTANT WT Partnership Phone: 9923 7422 Email: graham@wtpartnership.com.au	PROGRAMME MANAGEMENT Clendine Aurup Phone: 9557 8686 Email: jason@clendine.co.nz MECHANICAL ENGINEER McGee & Trapp Phone: 9320 9682 Email: rich.mcgee@trapp.co.nz KITCHEN CONSULTANT Sugarist Design Group Phone: 9630 1148 Email: josh@sugardesigngroup.com	ELECTRICAL ENGINEER Aurup Phone: 9320 9008 Email: rich.fisher@aurup.com STRUCTURAL CIVIL/FAÇADES Surveyor Aurup Phone: 9439 7288 Email: paul@surveyor.co.nz VERTICAL TRANSPORT ENGINEER Aurup Phone: 9320 8666 Email: steve@aurup.co.nz	ESD CONSULTANT Jacobs Aurup Phone: 9320 9480 Email: haco.schepers@jacobs.com SURVEYOR URS Inquiry Aurup Phone: 9365 7238 Email: tim@ursinquiry.co.nz FIRE SERVICES ENGINEER Aurup Phone: 9320 8666 Email: steve@aurup.co.nz	WASTE CONSULTANT URS Inquiry Aurup Phone: 9320 9272 Email: haco.schepers@jacobs.com SPECIALIST LIGHTING ENGINEER URS Inquiry Aurup Phone: 9320 9272 Email: tim@ursinquiry.co.nz FIRE SERVICES ENGINEER Aurup Phone: 9320 8666 Email: steve@aurup.co.nz	MARINE ECOLOGIST Jacobs Aurup Phone: 9320 1077 Email: Mirella.Vorheven@jacobs.com CONSTRUCTION PROGRAM URS Inquiry Aurup Phone: 9320 9272 Email: haco.schepers@jacobs.com	ARTS CURATOR DELIVERY AGENCY: INFRASTRUCTURE NSW Phone: 935 0115 Email: nicholas.wolf@infrastructure.nsw.gov.au	PROJECT : WALSH BAY ARTS PRECINCT	ARCHITECT TONKIN ZULAIKA GREER ARCHITECTS 117 Reservoir Street Ainb: 46002722349 Phone: 935 0115 P: 0202 9215 4900 F: 0202 9215 4901 Email: info@tbg.com.au WEB: www.tbg.com.au	DRAWING TITLE WHARF 4 5 - LONG SECTION - DEMOLITION + CONSERVATION	DRAWN BY GSJ/MWIKR JH/CW/TS/AB CHECKED ☒ DATE 14/11/2017	SCALES 1:500, 1:200@A2, 1:250, 1:100@A0 PHASE FOR APPROVAL DRAWING NO A-063 REV
------	-----	--------	---	---	--	---	---	---	---	--	---	--	--	--	---	--	--

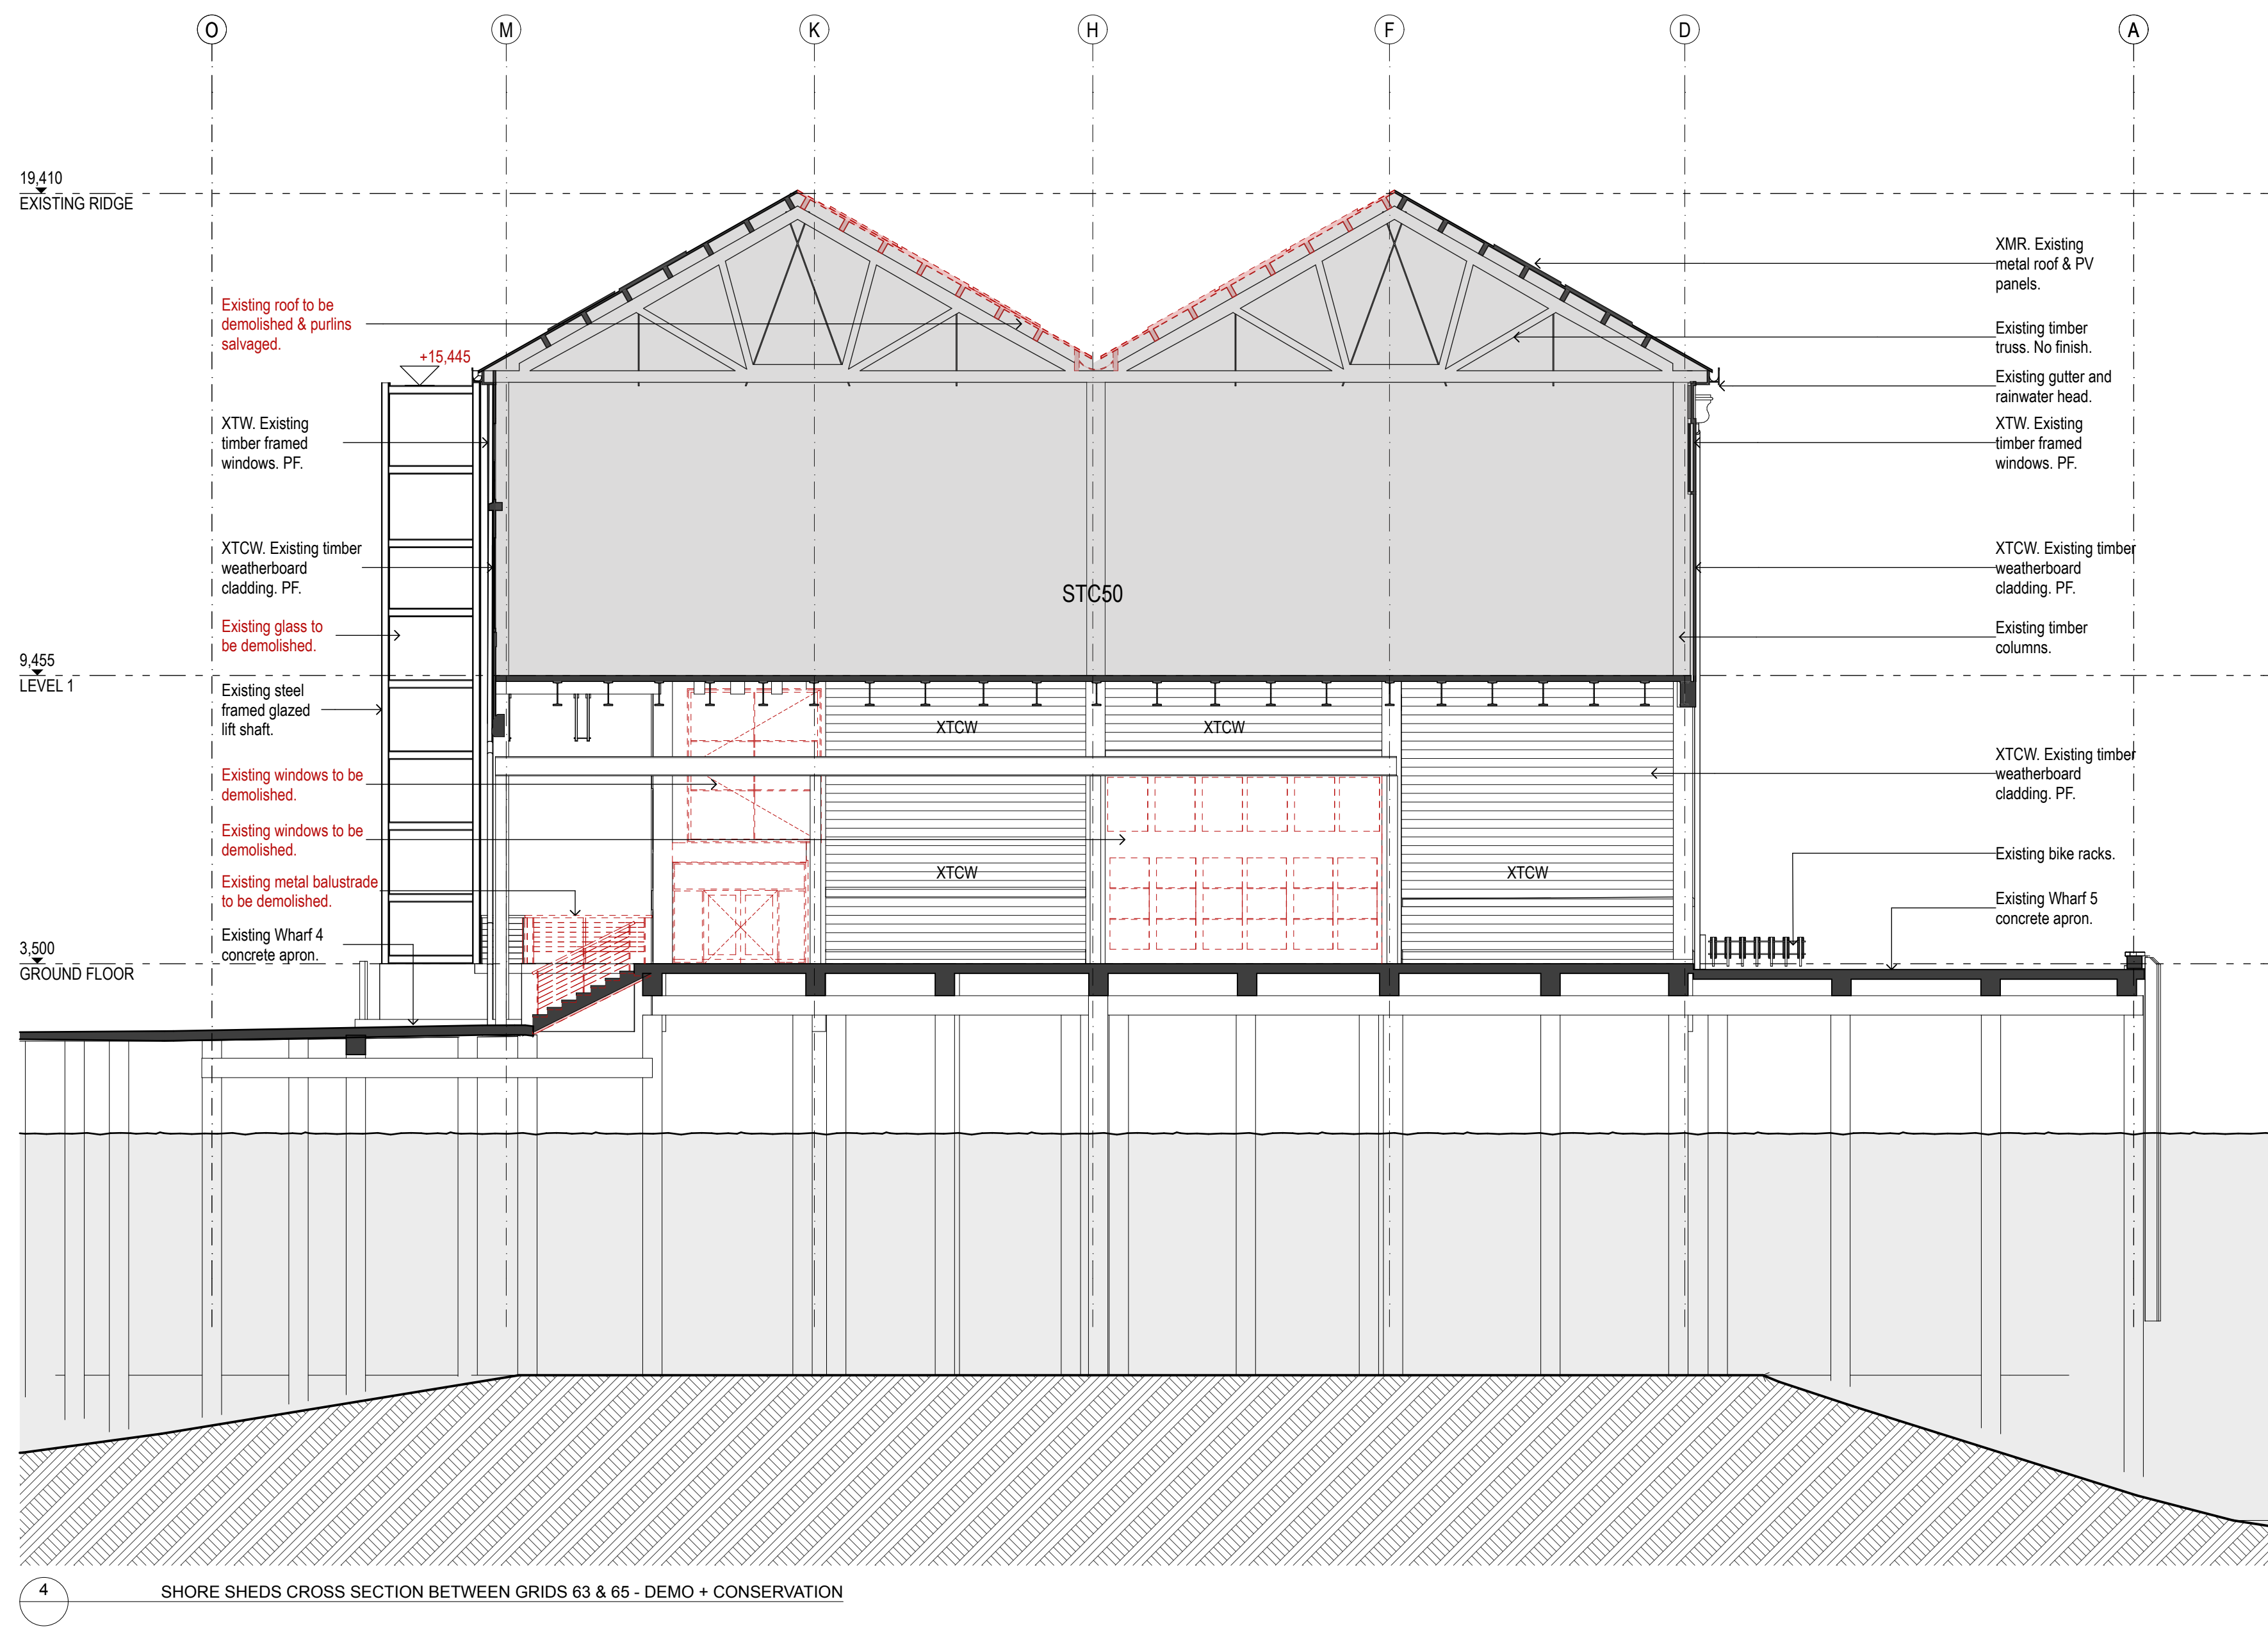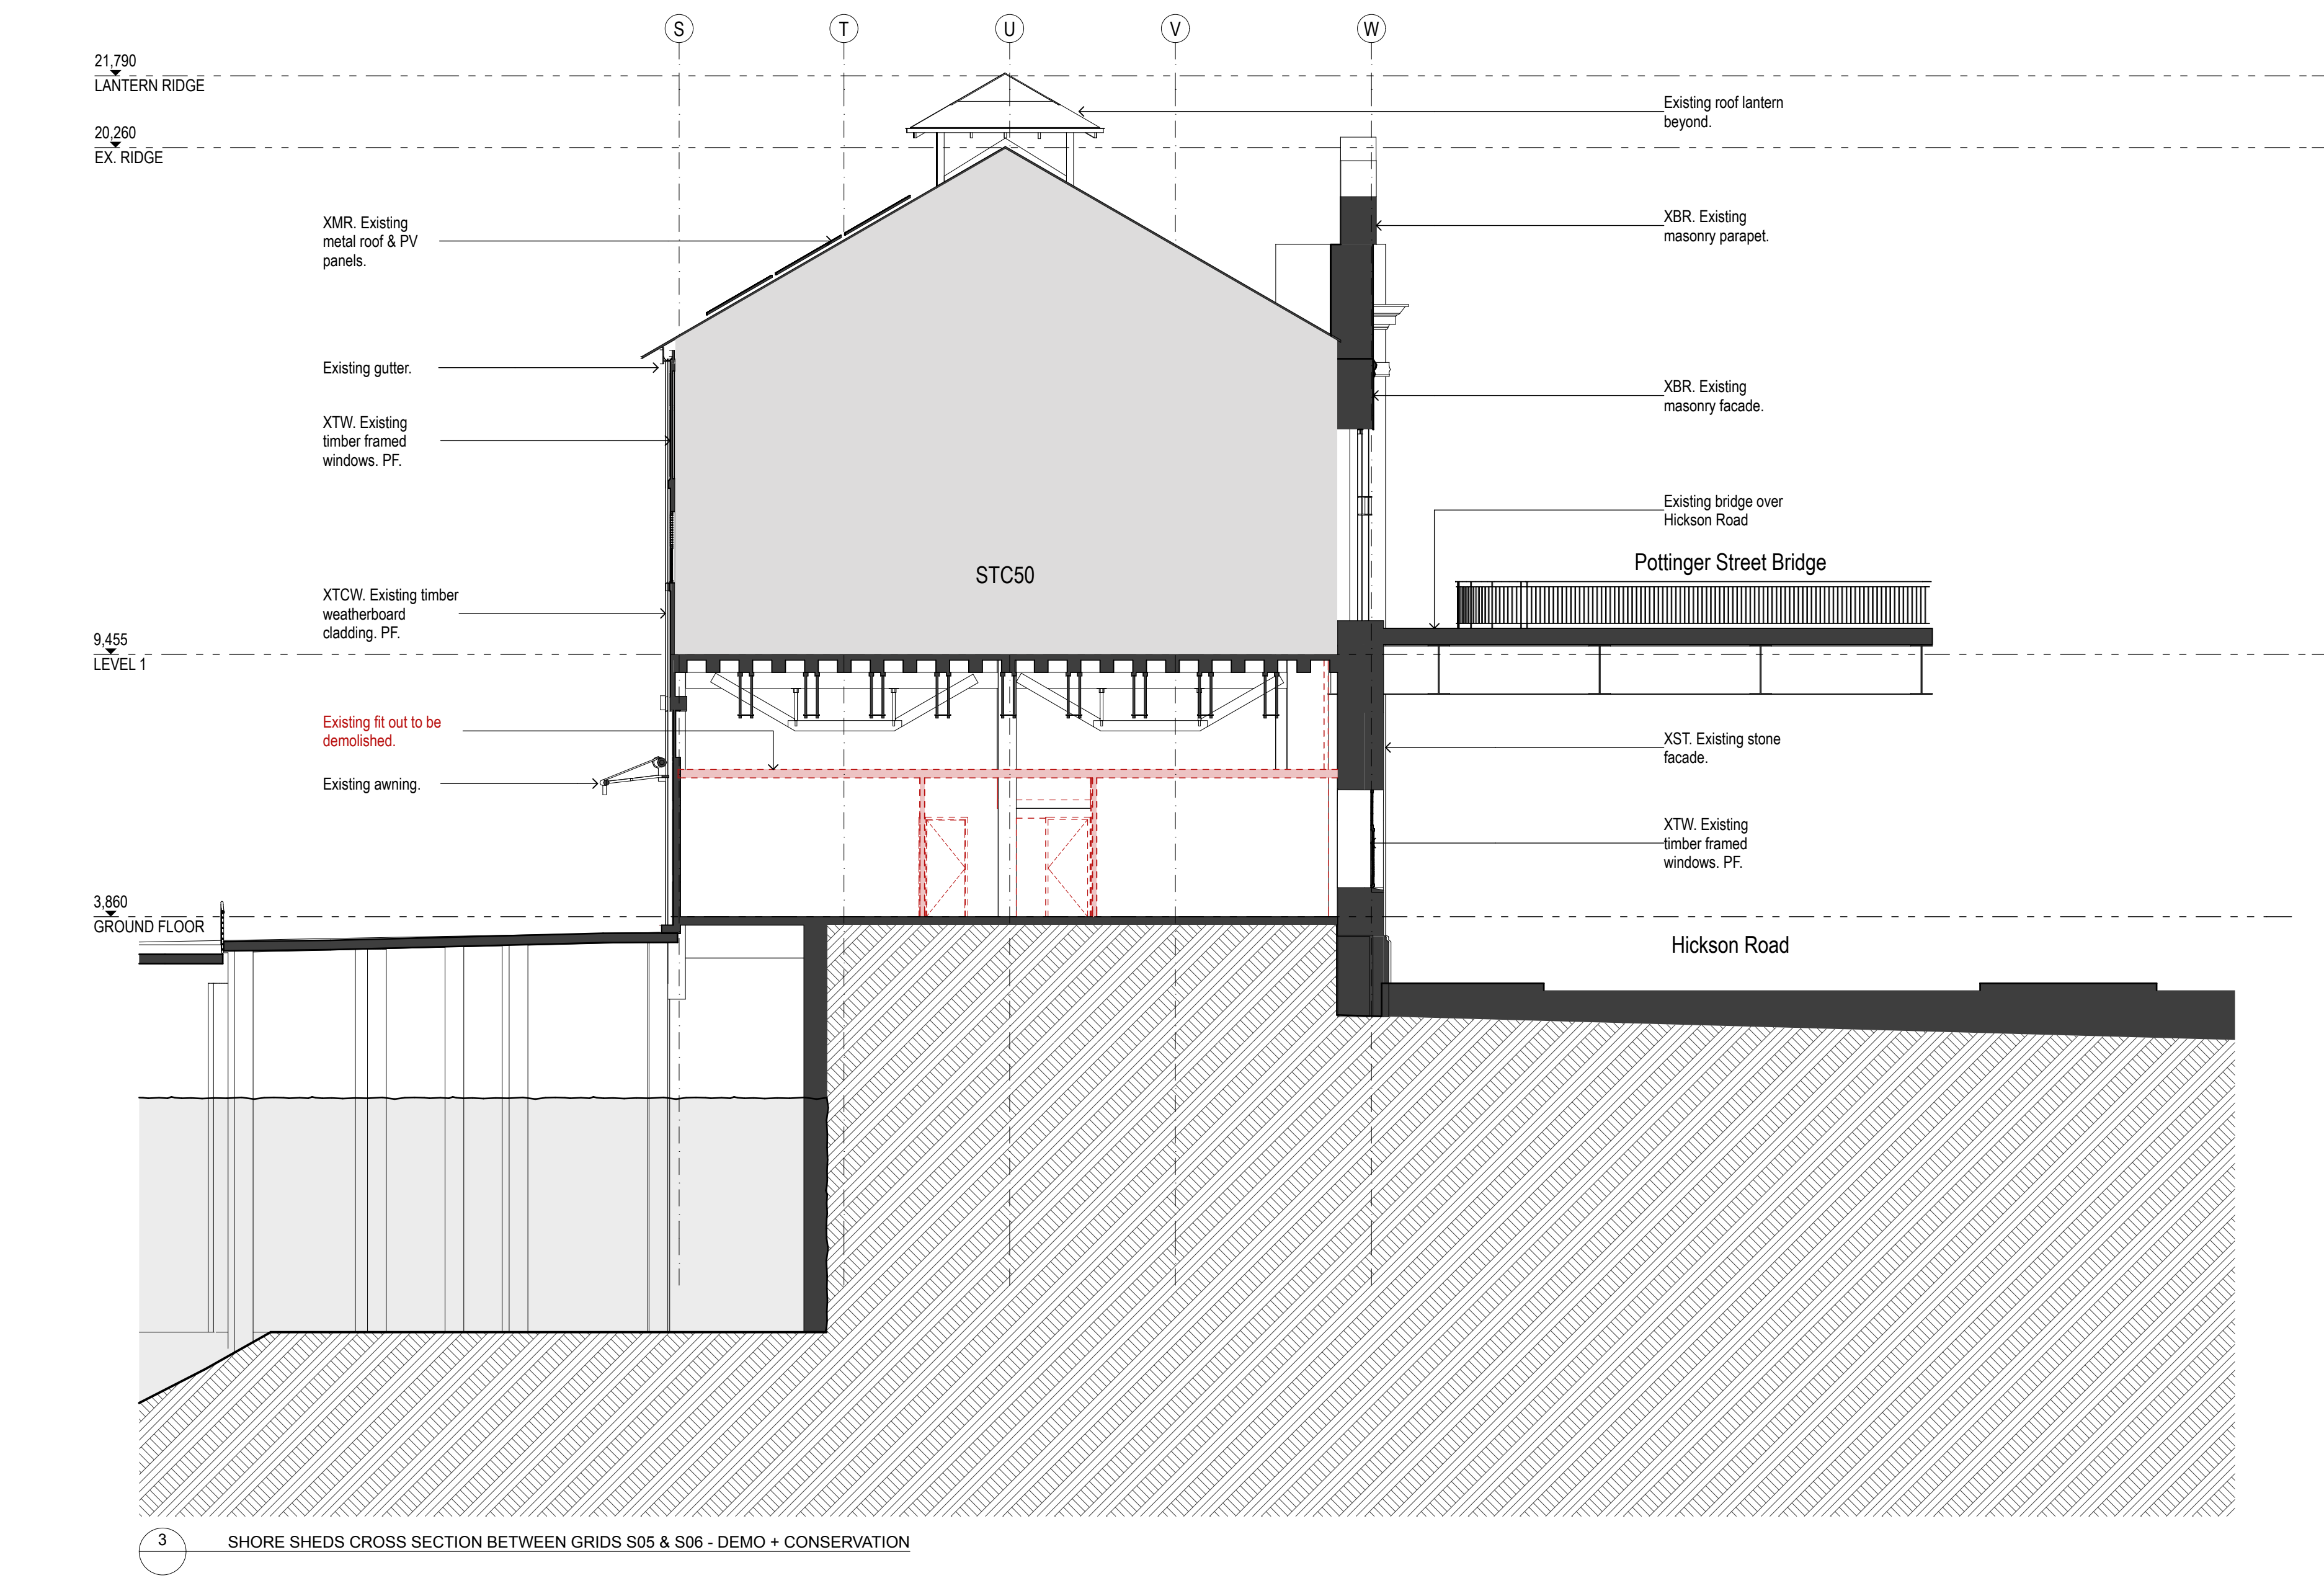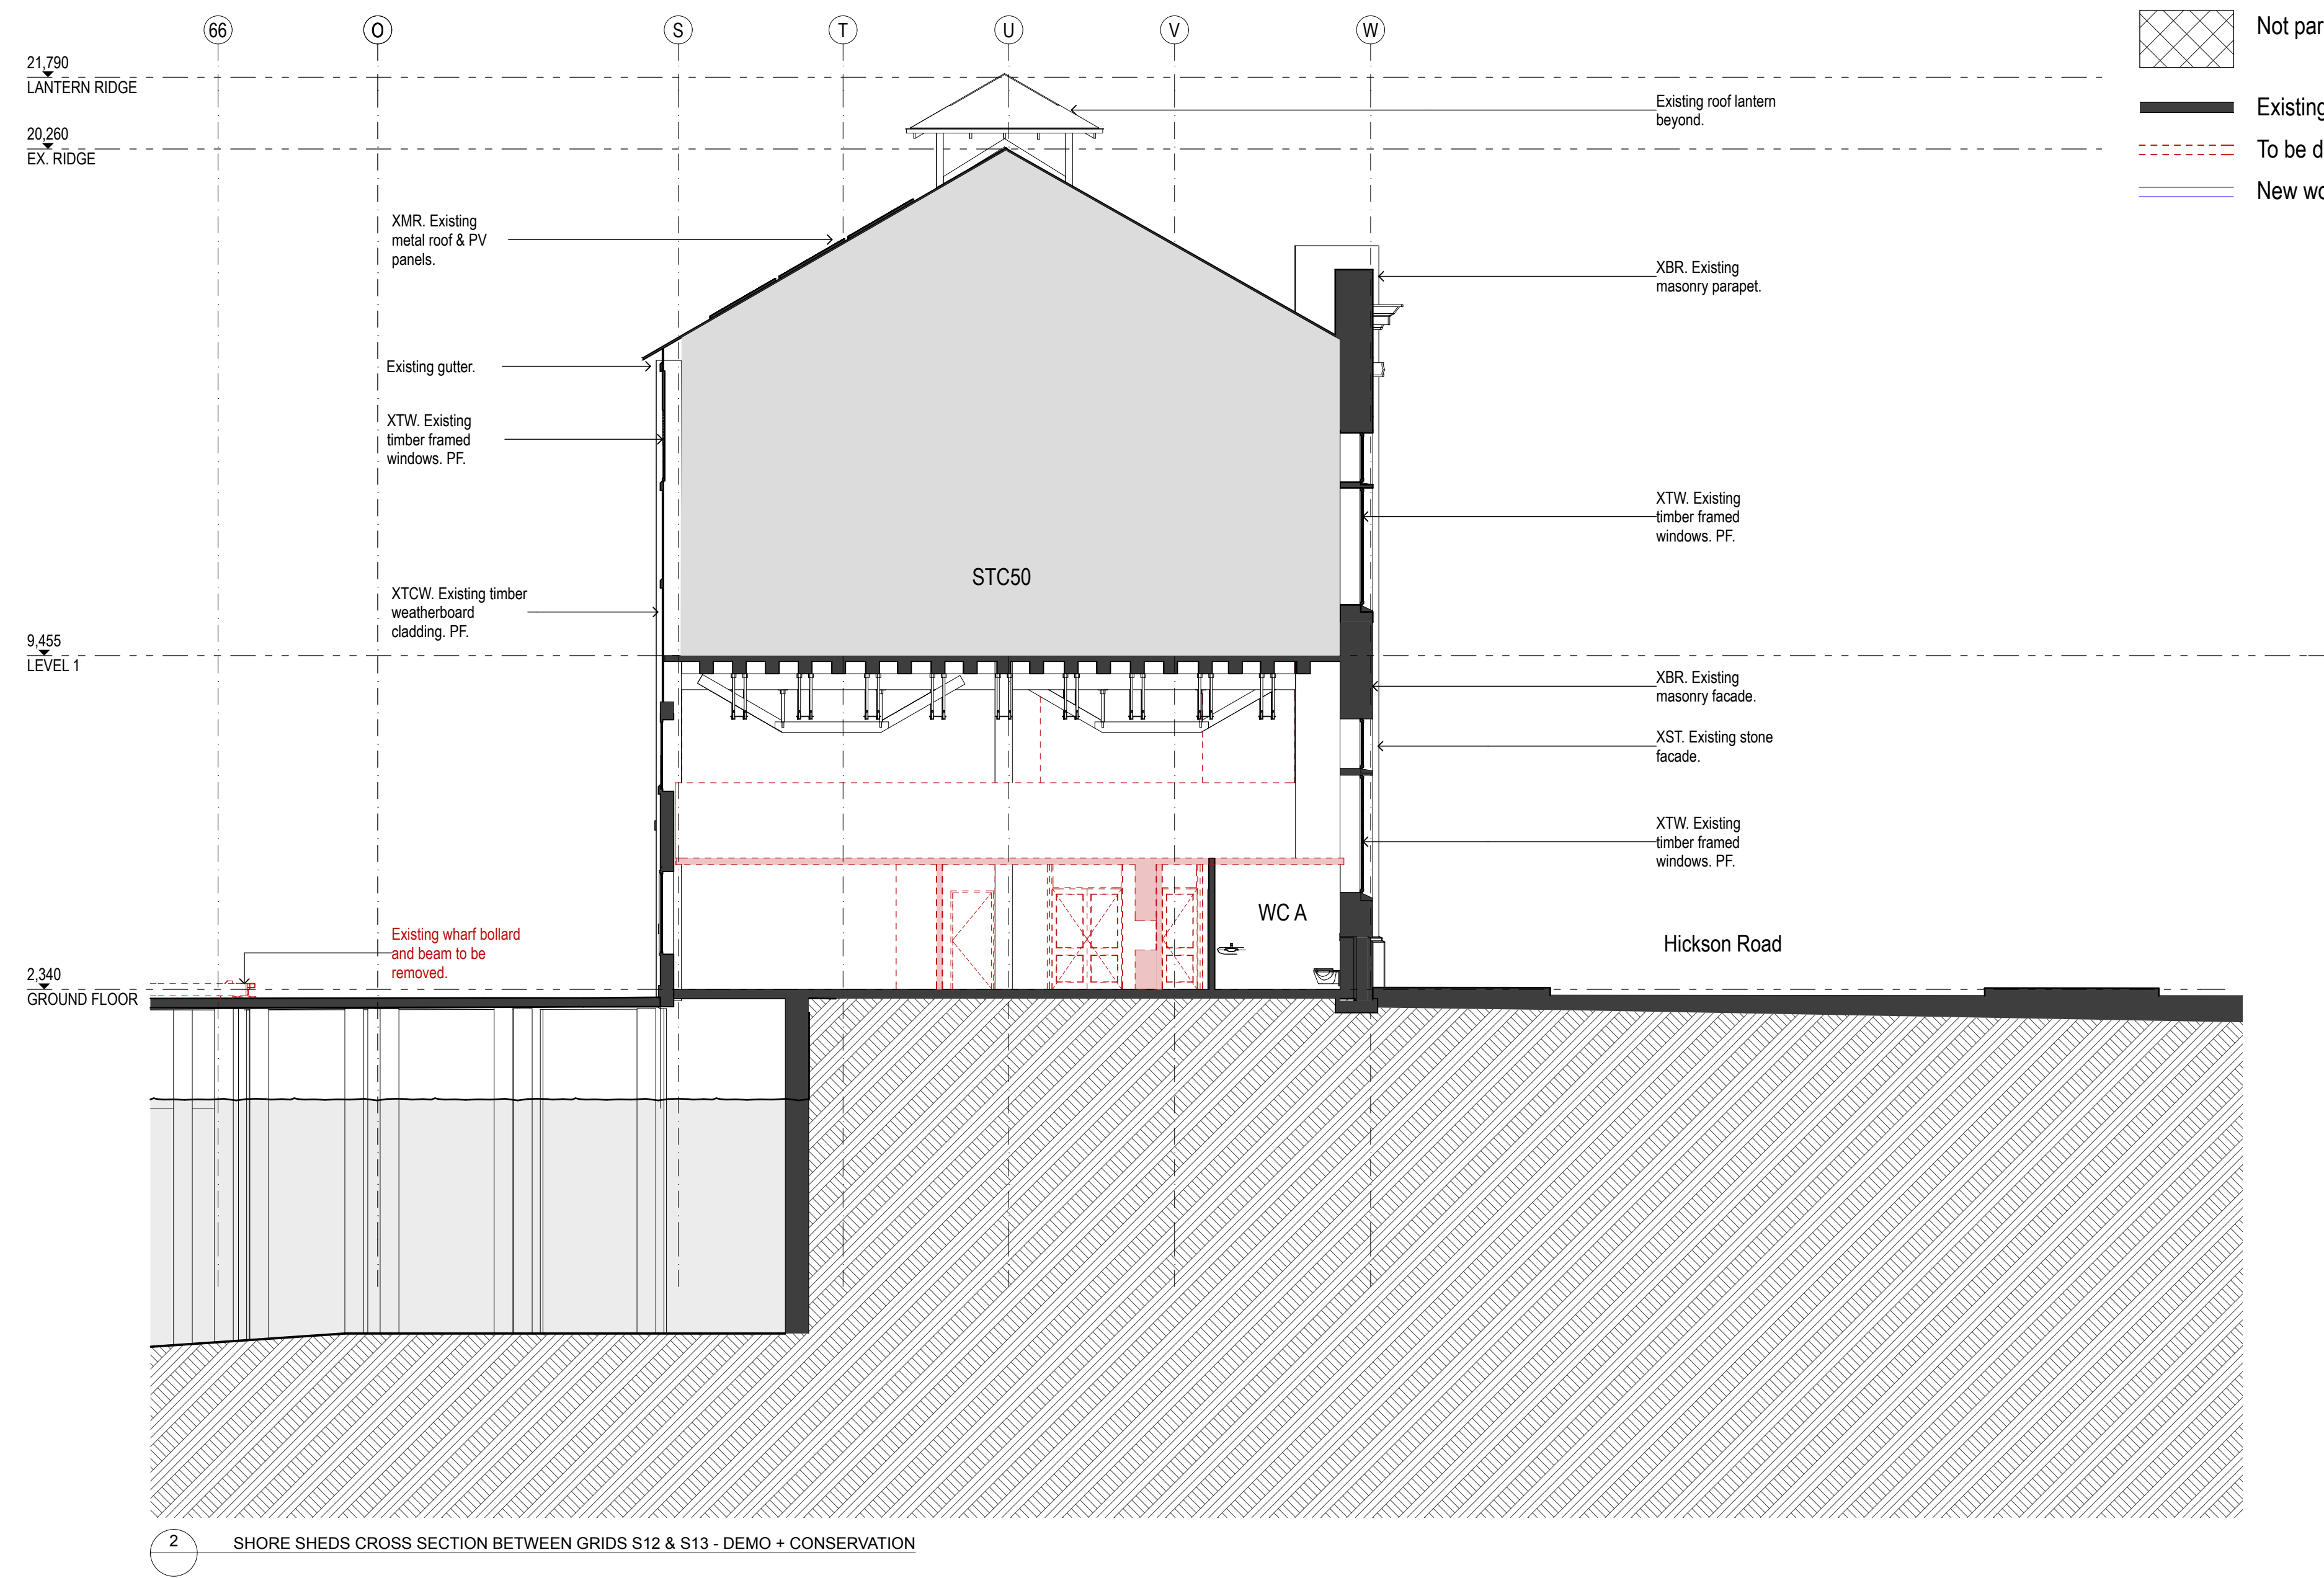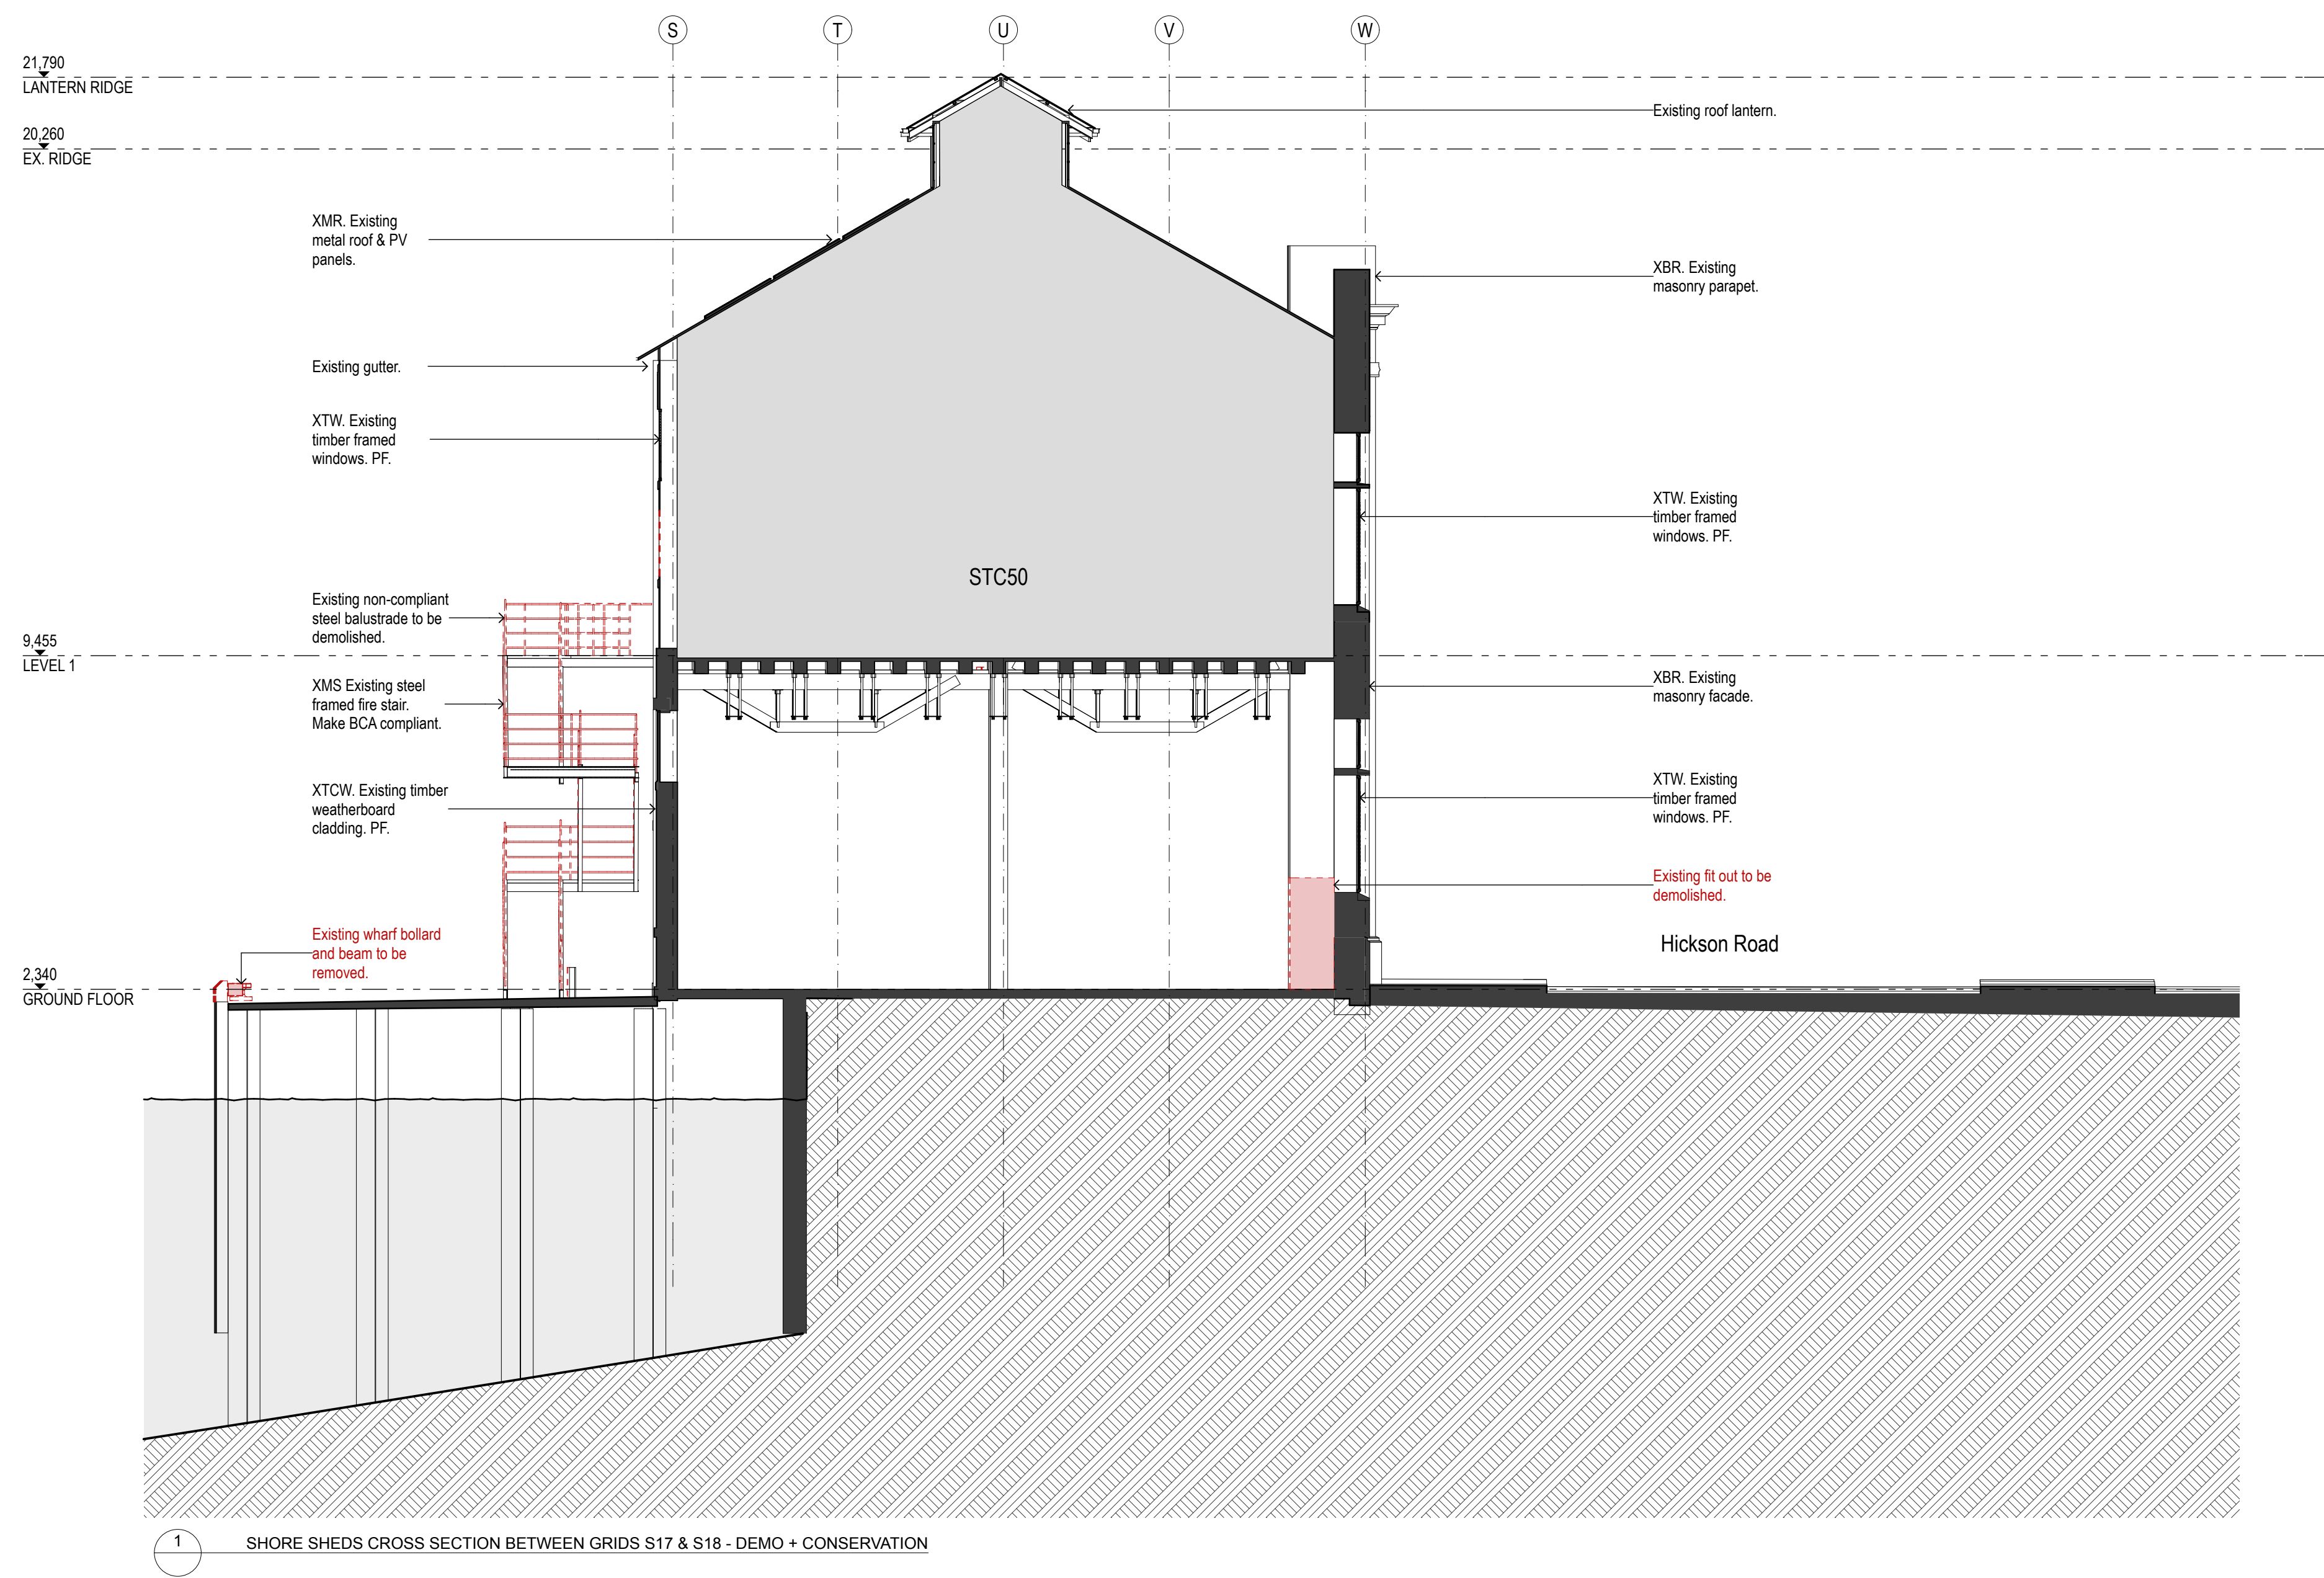

- LEGEND**
- STC50 internal tenancy works subject of separate SSDA
 - Not part of scope
 - Existing
 - To be demolished
 - New work

DATE	REV	NOTES	ACCESS CONSULTANT	ACOUSTIC ENGINEER	BCA CONSULTANT	PROGRAMME MANAGEMENT	ELECTRICAL ENGINEER	ESD CONSULTANT	WASTE CONSULTANT	MARINE ECOLOGIST	CLIENT	PROJECT	ARCHITECT	DRAWING TITLE	DRAWN BY
			Accessability Solutions Phone: 9551 1940 Email: nava@accessability.com.au	ARUP Phone: 9320 9308 Email: nic.koules@arup.com	Blackett Murgue & Associates Phone: 9211 7777 Email: bsa@blackettmurgue.com.au	Cadence Phone: 9557 8886 Email: jacob@cadence.com.au	ARUP Phone: 9320 9928 Email: ryan.brown@arup.com	ARUP Phone: 9320 9480 Email: helen.coffey@arup.com	ARUP Phone: 9320 9272 Email: helen.coffey@arup.com	Jacobs Phone: 9552 1077 Email: helen.coffey@jacobs.com	CLIENT: ARTS NSW DELIVERY AGENCY: INFRASTRUCTURE NSW Phone: 8016 0133 Email: nicholas.wolf@infrastructure.nsw.gov.au	PROJECT: WALSH BAY ARTS PRECINCT PROJECT NO: 16005	ARCHITECT TONKIN ZULAKHA GREER ARCHITECTS 117 Reservoir Street ABN: 4602722349 P: (02) 9215 4900 F: (02) 9215 4901 EMAIL: info@tbg.com.au WEB: www.tbg.com.au	SHORE SHEDS - SECTIONS - DEMOLITION + CONSERVATION	GSJ/MWR/KL JH/HCW/TS/ABN
			HERITAGE CONSULTANT Engineer & Planner Phone: 9251 3290 Email: thomas@transmanarchitects.com.au	HYDRAULIC ENGINEER ARUP Phone: 9320 9304 Email: nic.koules@arup.com	LANDSCAPE ARCHITECT McGregor Gould Phone: 9577 3853 Email: em.duggan@mcgregorgould.com.au	MECHANICAL ENGINEER ARUP Phone: 9320 9952 Email: diane.doherty@arup.com	STRUCTURAL/CIVIL/FACADES SURVEYOR LTS Loukey Phone: 9385 7326 Email: gerry@loukey.com.au	SPECIALIST LIGHTING ENGINEER Golder Phone: 9320 9272 Email: Tim.Carl@arup.com	CONSTRUCTION PROGRAM Golder Phone: 9557 8886 Email: jess@skidmore.com	CONSTRUCTION PROGRAM Golder Phone: 9557 8886 Email: jess@skidmore.com			TONKIN ZULAKHA GREER ARCHITECTS 117 Reservoir Street ABN: 4602722349 P: (02) 9215 4900 F: (02) 9215 4901 EMAIL: info@tbg.com.au WEB: www.tbg.com.au	SCALES 1:200@A2 1:100@A0	DATE 14/11/2016
			STATUTORY PLANNER ING Planning Phone: 9179 3115 Email: ngibson@ingplanning.com.au	THEATRE PLANNER & AV Arup Phone: 9320 9218 Email: ben.moore@arup.com	WT Partnership Phone: 9523 7423 Email: gheator@wtpartnership.com.au	KITCHEN CONSULTANT Sangster Design Group Phone: 9330 5148 Email: john@sangsterdesign.com.au	TRAFFIC ENGINEER GTA Phone: 8448 1810 Email: brent.maynard@gtg.com.au	VERTICAL TRANSPORT ENGINEER ARUP Phone: 9320 9885 Email: scott.hampson@arup.com	FIRE SERVICES ENGINEER ARUP Phone: 9320 9955 Email: elaine.morrison@arup.com				PHASE FOR APPROVAL	DRAWING NO A-064	REV

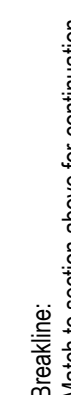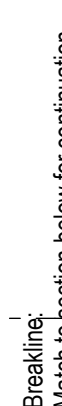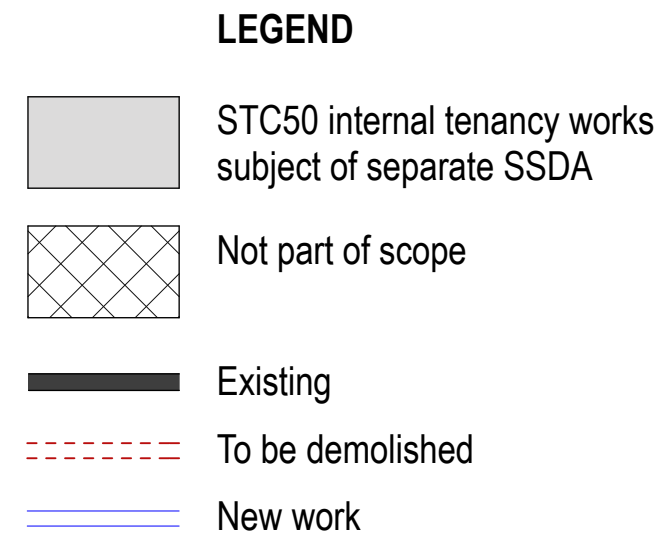

Plot date: 14/11/2016 File: #File Page: