

MARRICKVILLE TIMBERYARDS

MARRICKVILLE, 2204, NSW

DRAWING SCHEDULE

DRAWING NO.	DRAWING TITLE
L-000	COVER SHEET
L-100	LANDSCAPE MASTERPLAN
L-101	DEEP SOIL ZONING
L-400	PLANTING SCHEDULE
L-401	SOFTWORKS PLAN SHEET 1 - GROUND HYBRID
L-402	SOFTWORKS PLAN SHEET 2 - GROUND HYBRID
L-403	SOFTWORKS PLAN SHEET 3 - GROUND HYBRID
L-404	SOFTWORKS PLAN SHEET 4 - GROUND HYBRID
L-405	SOFTWORKS PLAN SHEET 5 - GROUND HYBRID
L-406	SOFTWORKS PLAN SHEET 6 - GROUND HYBRID
L-407	SOFTWORKS PLAN SHEET 7 - GROUND HYBRID
L-408	SOFTWORKS PLAN SHEET 8 - GROUND HYBRID
L-409	SOFTWORKS PLAN SHEET 9 - GROUND HYBRID
L-410	SOFTWORKS PLAN SHEET 10 - GROUND HYBRID
L-411	SOFTWORKS PLAN SHEET 11 - GROUND HYBRID
L-412	SOFTWORKS PLAN SHEET 12 - GROUND HYBRID
L-413	SOFTWORKS PLAN SHEET 13 - UPPER GROUND
L-414	SOFTWORKS PLAN SHEET 14 - UPPER GROUND
L-415	SOFTWORKS PLAN SHEET 15 - LEVEL 1
L-416	SOFTWORKS PLAN SHEET 16 - LEVEL 1
L-417	SOFTWORKS PLAN SHEET 17 - LEVEL 1
L-418	SOFTWORKS PLAN SHEET 18 - LEVEL 2
L-419	SOFTWORKS PLAN SHEET 19 - LEVEL 2
L-420	SOFTWORKS PLAN SHEET 20 - LEVEL 2
L-421	SOFTWORKS PLAN SHEET 21 - LEVEL 2
L-422	SOFTWORKS PLAN SHEET 22 - LEVEL 3
L-423	SOFTWORKS PLAN SHEET 23 - LEVEL 3
L-424	SOFTWORKS PLAN SHEET 24 - LEVEL 3
L-425	SOFTWORKS PLAN SHEET 25 - LEVEL 4
L-426	SOFTWORKS PLAN SHEET 26 - LEVEL 5
L-427	SOFTWORKS PLAN SHEET 27 - LEVEL 5
L-428	SOFTWORKS PLAN SHEET 28 - LEVEL 5
L-429	SOFTWORKS PLAN SHEET 29 - LEVEL 5
L-430	SOFTWORKS PLAN SHEET 30 - LEVEL 5
L-431	SOFTWORKS PLAN SHEET 31 - LEVEL 6
L-432	SOFTWORKS PLAN SHEET 32 - LEVEL 7
L-433	SOFTWORKS PLAN SHEET 33 - LEVEL 8
L-434	SOFTWORKS PLAN SHEET 34 - LEVEL 9
L-435	SOFTWORKS PLAN SHEET 35 - LEVEL 10
L-436	SOFTWORKS PLAN SHEET 36 - LEVEL 10
L-437	SOFTWORKS PLAN SHEET 37 - LEVEL 11
L-610	LANDSCAPE DETAILS

ALL DRAWINGS TO BE READ IN CONJUNCTION WITH [PROJECT NO.],L-SP-001 LANDSCAPE SPECIFICATION

Copyright remains the property of Arcadia Design Group Pty Ltd. Use only figured dimensions. Any other required dimensions are to be referred to and supplied by the landscape architect. All discrepancies to be referred to the project manager and Arcadia Design Group Pty Ltd prior to construction. Ensure compliance with the Building Code of Australia and all relevant Australian Standards and Authority requirements.

A	Issue for SSDA	CR	CT	13.12.24
Issue	Revision Description	Drawn	Check	Date

Not For Construction

Project

Marrickville
Timberyards
Marrickville, 2204, NSW
SSDA

Client

RTL.co

Drawing No.	Drawing Name
L-000	COVER SHEET

Job No.	24-1042	
Issue	A	
Scale	NTS	

Sydney, Suite 70, Jones Bay
Wharf, 26-32 Pirrama Road,
Pyrmont NSW 2009
E sydney@arcadiala.com.au
T 02 8571 2900

ARCADIA

SITE METRICS

SITE AREA	22,771m2
SITE AREA (excluding SP2 Zone)	22,564m2
R4 ZONE SITE AREA	18,138m2
MU1 ZONE SITE AREA	4,426m2
ADG OBJECTIVE 3E-1*	7% minimum 1,580m2

DEEP SOIL METRICS

PLANTING IN DEEP SOIL ZONE (GREATER than 6m within R4 Zone*)	1,746m2 9.62%
PLANTING IN DEEP SOIL (LESS than 6m within R4 Zone*)	325m2 1.79%
PERMEABLE PAVING (over deep soil within R4 Zone*)	376m2 2.07%
TOTAL	2,447m2 13.49%

NOTES

*ADG Objective 3E-1 Definition:

DESIGN CRITERIA

"Deep soil zones are to meet the following minimum requirements:

Greater than 1,500 m²: 6m minimum dimension
and 7% (deep soil zone) of the site area

DESIGN GUIDANCE

"On some sites it may be possible to provide larger deep soil zones, depending on the site area and context:

15% of the site as deep soil on sites greater than 1,500m²

FIGURE 3E.4

Pedestrian pathways and paving which is specifically designed for tree root growth can occupy up to 10% of the deep soil zone



A	Issue for SSDA	CR	CT	13.12.24
Issue	Revision Description	Drawn	Check	Date

Not For Construction

Project

**Marrickville
Timberyards**
Marrickville, 2204, NSW
SSDA

Client


RTL.co

Drawing No.	Drawing Name
L-101	DEEP SOIL ZONING

Job No.	24-1042
Issue	A
Scale	1:400 @ A1
0 2 4 8 12 20m	

Sydney, Suite 70, Jones Bay
Wharf, 26-32 Pirrama Road,
Pyrmont NSW 2009
E sydney@arcadiala.com.au
T 02 8571 2900

ARCADIA

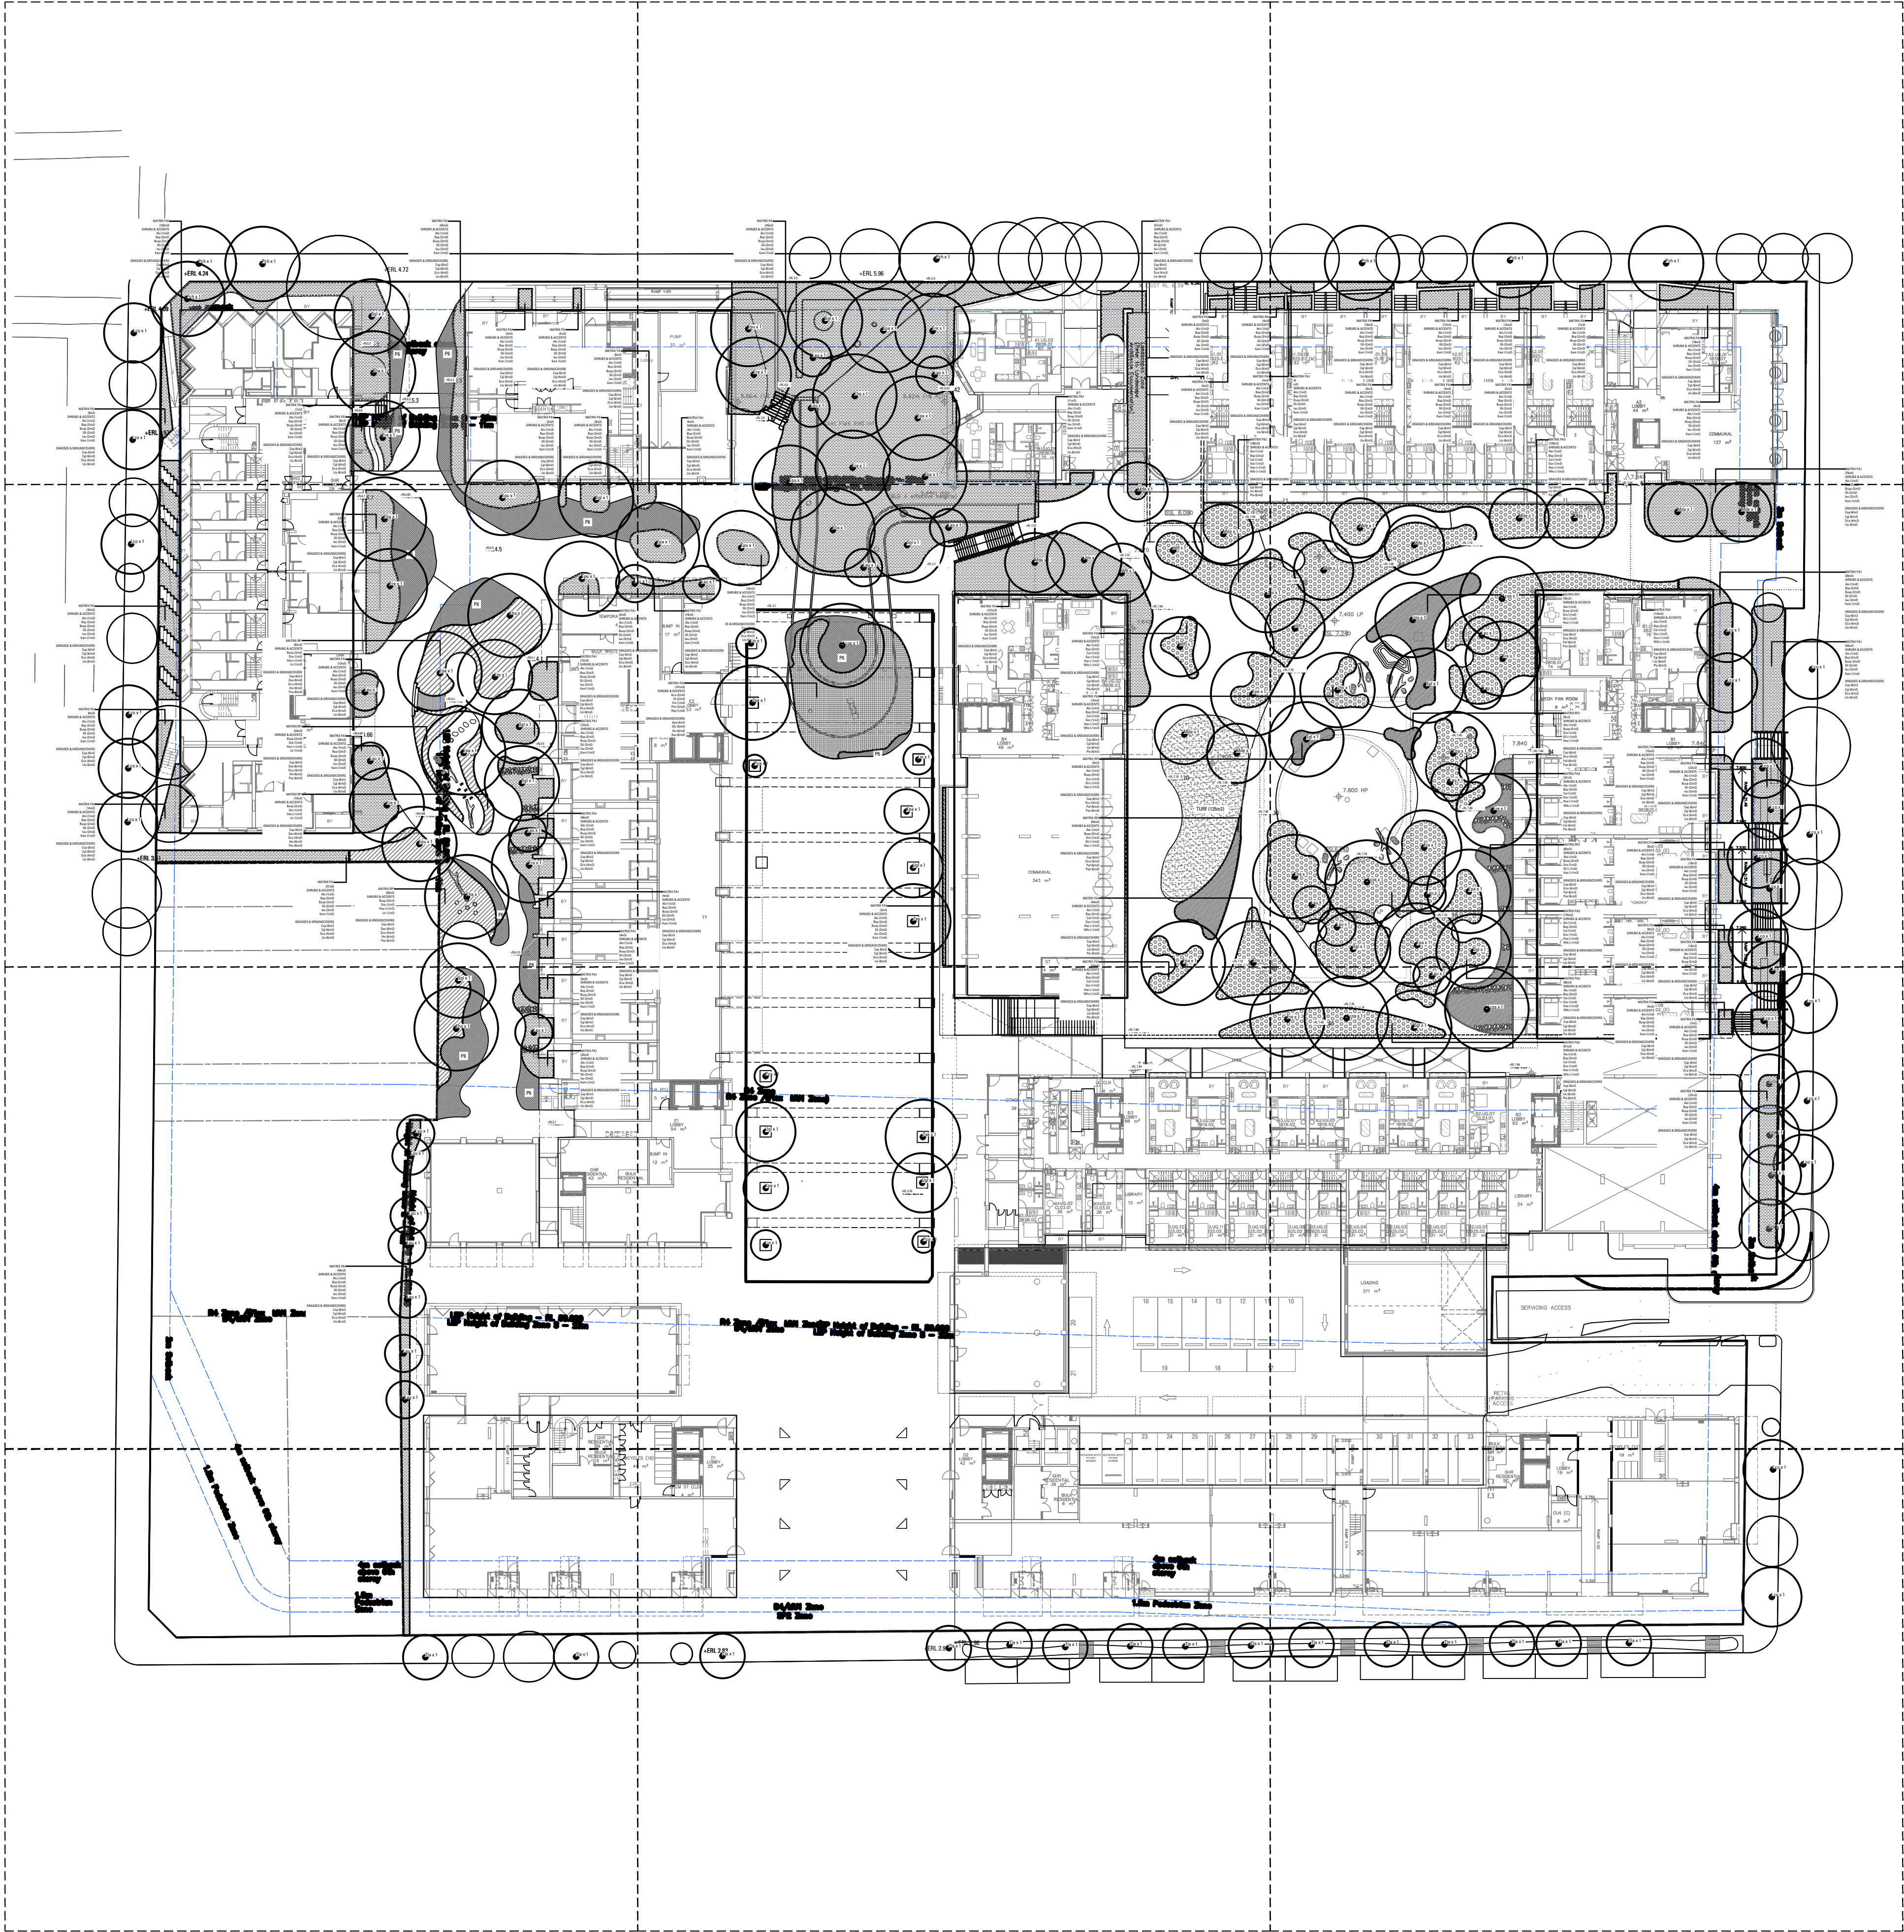

A	Issue for SSDA	CR	CT	13.12.24
Issue	Revision Description	Drawn	Check	Date

Not For Construction

Project
**Marrickville
Timberyards**
Marrickville, 2204, NSW
SSDA

Client
RTL.co

Drawing No.	Drawing Name
L-100	Landscape Masterplan Ground Floor

Job No.	24-1042
Issue	A
Scale	1:400 @ A1

Sydney, Suite 70, Jones Bay
Wharf, 26-32 Pirrama Road,
Pyrmont NSW 2009
E sydney@arcadia.com.au
T 02 8571 2900

24-1042 MARRICKVILLE TIMBERYARDS - PLANTING SCHEDULE

CODE	BOTANIC NAME	COMMON NAME	MATURE SIZE (h x w) (m)	PROPOSED POT SIZE	DENSITY	QUANTITY
------	--------------	-------------	----------------------------	-------------------	---------	----------

GROUND LEVEL AND UPPER GROUND LEVEL

TREES

Acos	<i>Angophora costata</i>	Sydney Red Gum	15 x 12	100L	AS SHOWN	5
Ere	<i>Elaeocarpus reticulatus</i>	Blueberry Ash	15 x 10	100L	AS SHOWN	12
Eha	<i>Eucalyptus haemastoma</i>	Scribbly Gum	12 x 12	100L	AS SHOWN	11
Epa	<i>Eucalyptus paniculata</i>	Grey Ironbark	12 x 12	100L	AS SHOWN	9
Epu	<i>Eucalyptus punctata</i>	Grey Gum	20 x 10	100L	AS SHOWN	8
Jmi	<i>Jacaranda mimosifolia</i>	Jacaranda	15 x 10	100L	AS SHOWN	4
Kpa	<i>Koelreuteria paniculata</i>	Goldren Rain Tree	8 x 6	100L	AS SHOWN	2
Lin	<i>Lagerstroemia indica</i>	Crape Myrtle	6 x 4	100L	AS SHOWN	3
Lau	<i>Livistona australis</i>	Cabbage Tree Palm	7 x 5	45L	AS SHOWN	25
Lco	<i>Lophostemon confertus</i>	Brush Box	10 x 8	100L	AS SHOWN	26
Mde	<i>Melaleuca decora</i>	White Feather Honeymyrtle	10 x 8	100L	AS SHOWN	12
Pch	<i>Pistacia chinensis</i>	Chinese Pistache	15 x 10	100L	AS SHOWN	7
Pca	<i>Pyrus calleryana</i>	Callery Pear	8 x 3	100L	AS SHOWN	3
Sgl	<i>Syncarpia glomulifera</i>	Turpentine	15 x 10	100L	AS SHOWN	12
Tla	<i>Tristanopsis laurina</i>	Water Gum	12 x 6	100L	AS SHOWN	16
Ugl	<i>Ulmus glabra</i>	Wych Elm	10 x 8	100L	AS SHOWN	3
Wfl	<i>Waterhousea floribunda</i>	Weeping Lilly Pilly	12 x 8	100L	AS SHOWN	5
Zse	<i>Zelkova serrata</i>	Green Vase	15 x 10	100L	AS SHOWN	3

GENERAL PLANTING AREA (PA1)					AREA		1377m2
SHRUBS & ACCENTS							
Alo	<i>Acacia longifolia</i>	Sydney Golden Wattle	4 x 2.5	300mm	1/m2	138	
Bsp	<i>Banksia spinulosa</i>	Hairpin Banksia	1.5 x 1	300mm	2/m2	267	
Busp	<i>Bursaria spinosa</i>	Sweet Bursaria	1.5 x 1	300mm	2/m2	267	
Gli	<i>Grevillea linearifolia</i>	White Spider Flower	2 x 1	300mm	2/m2	267	
Iau	<i>Indigofera australis</i>	Austral Indigo	1.5 x1	300mm	2/m2	267	
Kam	<i>Kunzea ambigua</i>	Tick Bush	3 x 2	300mm	1/m2	138	
GRASSES & GROUNDCOVERS & CLIMBERS							
Cap	<i>Carex appresa</i>	Tall Sedge	0.5 x 0.5	200mm	6/m2	802	
Cgl	<i>Carpobrotus glaucescens</i>	Pigface	0.2 x 2	200mm	6/m2	802	
Dca	<i>Dianella caerulea</i>	Blue Flax-Lily	0.5 x 2	200mm	4/m2	535	
Llo	<i>Lomandra longifolia "Tanika"</i>	Spiny Headed Mat Rush	1 x 1	200mm	6/m2	802	

GENERAL PLANTING AREA (PA2)					AREA		141m2
SHRUBS & ACCENTS							
Aco	<i>Acacia cognata 'Limelight'</i>	River Wattle	1 x 1.2	300mm	2/m2	30	
Cli	<i>Callistemon linearis</i>	Narrowleaved Bottlebrush	2 x 1.5	300mm	2/m2	30	
Eni	<i>Eremophila nivea</i>	Emu Bush	2 x 2	300mm	1/m2	15	
Pmi	<i>Pittosporum 'Miss Muffet'</i>	Dwarf Pittosporum	1 x 1.5	300mm	2/m2	30	
Rsp	<i>Rhagodia spinescens</i>	Spiny Saltbush	1.5 x 2	200mm	1/m2	15	
GRASSES & GROUNDCOVERS & CLIMBERS							
Aye	<i>Anigozanthos 'Yellow Gem'</i>	Kangaroo Paw	1 x 1	200mm	4/m2	60	
Glc	<i>Glycine clandestina</i>	Love Creeper	0.2 x 2	200mm	6/m2	90	
Hvi	<i>Hardenbergia violacea</i>	False Sasparilla	0.2 x 2	200mm	6/m2	90	
Sse	<i>Senecio serpens</i>	Blue Chalksticks	0.3 x 0.9	200mm	6/m2	90	

GENERAL PLANTING AREA (PA3)					AREA		848m2
SHRUBS & ACCENTS							
Alo	<i>Acacia longifolia</i>	Sydney Golden Wattle	4 x 2.5	300mm	1/m2	84	
Bsp	<i>Banksia spinulosa</i>	Hairpin Banksia	1.5 x 1	300mm	2/m2	170	
Cal	<i>Correa alba</i>	White Correa	1 x 2	300mm	1/m2	84	
Gov	<i>Goodenia ovata</i>	Hop Goodenia	2 x 2	300mm	1/m2	84	
Hse	<i>Hakea sericea</i>	Needlebush	2 x 3	300mm	>1/m2	84	
Wfr	<i>Westringia fruticosa</i>	Coastal Rosemary	2 x 3	200mm	>1/m2	84	
GRASSES & GROUNDCOVERS							
Cap	<i>Carex appressa</i>	Tall Sedge	0.5 x 0.5	200mm	6/m2	500	
Cgl	<i>Casuarina glauca</i> 'Cousin It'	She Oak	0.2 x 2	200mm	6/m2	500	
Llo	<i>Lomandra longifolia</i> 'Tanika'	Spiny Headed Mat Rush	1 x 1	200mm	6/m2	500	
Pla	<i>Poa labillardieri</i>	Tussock Grass	1.2 x 0.5	200mm	6/m2	500	

RIPARIAN PLANTING AREA (RP1)					AREA		204m2
SHRUBS & ACCENTS							
Busp	<i>Bursaria spinosa</i>	Sweet Bursaria	1.5 x 1	300mm	2/m2		44
Dre	<i>Dillwynia retorta</i>	Healthy Parrot Pea	1 x 2	300mm	1/m2		22
Hse	<i>Hakea sericea</i>	Needlebush	2 x 3	300mm	>1/m2		22
Ltr	<i>Leptospermum trinervium</i>	Flaky-Barked-Tea-Tree	3 x 2	300mm	1/m2		22
GRASSES & GROUNDCOVERS							
Cap	<i>Carex appressa</i>	Tall Sedge	0.5 x 0.5	200mm	6/m2		132
Das	<i>Doodia aspera</i>	Prickly Rasp Fern	0.5 x 0.5	200mm	6/m2		132
Dca	<i>Dianella caerulea</i>	Blue Flax-Lily	0.5 x 2	200mm	4/m2		88
Hvi	<i>Hardenbergia violacea</i>	False Sasparilla	0.2 x 2	200mm	6/m2		132
Pes	<i>Pteridium esculentum</i>	Bracken Fern	0.2 x 2	200mm	6/m2		132

RIPARIAN PLANTING AREA (RP2)					AREA		184m2
SHRUBS & ACCENTS							
Ate	<i>Acacia terminalis</i>	Sunshine Wattle	1.5 x 2	300mm	1/m2	20	
Busp	<i>Bursaria spinosa</i>	Sweet Bursaria	1.5 x 1	300mm	2/m2	40	
Dre	<i>Dillwynia retorta</i>	Healthy Parrot Pea	1 x 2	300mm	1/m2	20	
Gli	<i>Grevillea linearifolia</i>	White Spider Flower	2 x 5	300mm	>1/m2	20	
Hse	<i>Hakea sericea</i>	Needlebush	2 x 3	300mm	>1/m2	20	
GRASSES & GROUNDCOVERS							
Cap	<i>Carex appressa</i>	Tall Sedge	0.5 x 0.5	200mm	6/m2	122	
Dca	<i>Dianella caerulea</i>	Blue Flax-Lily	0.5 x 2	200mm	4/m2	80	
Paf	<i>Poa affinis</i>	Tussock Grass	0.5 x 0.5	200mm	6/m2	122	
Pes	<i>Pteridium esculentum</i>	Bracken Fern	0.2 x 2	200mm	6/m2	122	

TURF	AREA	135m2
------	------	-------

24-1042 MARRICKVILLE TIMBERYARDS - PLANTING SCHEDULE

CODE	BOTANIC NAME	COMMON NAME	MATURE SIZE (h x w) (m)	PROPOSED POT SIZE	DENSITY	QUANTITY
------	--------------	-------------	----------------------------	-------------------	---------	----------

ROOFTOPS - LEVELS 05,08,09,10,11

TREES

Bmy	<i>Backhousia myrtifolia</i>	Grey Myrtle	6 x 2	100L	AS SHOWN	4
Bas	<i>Banksia serrata</i>	Old Man Banksia	6 x 2	100L	AS SHOWN	6
Cof	<i>Corymbia ficifolia 'Summer Beauty'</i>	Summer Beauty	6 x 3	100L	AS SHOWN	5
Eul	<i>Eucalyptus leucoxylon 'Euky Dwarf'</i>	Euky Dwarf	6 x 4	100L	AS SHOWN	4
Mev	<i>Melaleuca viridiflora 'Burgundy Weeper'</i>	Burgundy Weeper	7 x 4	100L	AS SHOWN	5

GENERAL PLANTING AREA (PA 4)					AREA		989m2
SHRUBS & ACCENTS							
Bsp	<i>Banksia spinulosa</i>	Hairpin Banksia	1.5 x 1	200mm	2/m2	283	
Iau	<i>Indigofera australis</i>	Austral Indigo	1.5 x1	200mm	2/m2	283	
Mth	<i>Melaleuca thymifolia</i>	Thyme Honey-Myrtle	1 x1.2	200mm	1/m2	141	
Wfr	<i>Westringia fruticosa</i>	Coastal Rosemary	2 x 3	200mm	>1/m2	141	
GRASSES & GROUNDCOVERS							
Aye	<i>Anigozanthos 'Yellow Gem'</i>	Kangaroo Paw	1 x 1	200mm	4/m2	565	
Cgl	<i>Casuarina glauca 'Cousin It'</i>	She Oak	0.2 x 2	200mm	6/m2	848	
Llo	<i>Lomandra longifolia 'Tanika'</i>	Spiny Headed Mat Rush	1 x 1	200mm	6/m2	848	

GENERAL PLANTING AREA (PA5)					AREA		105m2
GRASSES & GROUNDCOVERS							
Aye	<i>Anigozanthos 'Yellow Gem'</i>	Kangaroo Paw	1 x 1	200mm	4/m2	70	
Dca	<i>Dianella caerulea</i>	Blue Flax Lily	0.5 x 2	200mm	4/m2	70	
Lpa	<i>Libertia paniculata</i>	Grass flag	0.5 x 4	200mm	6/m2	105	
CLIMBERS & CASCADING							
Cgl	<i>Casuarina glauca 'Cousin It'</i>	She Oak	0.2 x 2	200mm	6/m2	105	
Dir	<i>Dichondra repens</i>	Kidney Weed	0.5 x 2	200mm	6/m2	105	
Hvi	<i>Hardenbergia violacea</i>	False Sasparilla	0.2 x 2	200mm	6/m2	105	

GREENROOFS - LEVEL 02

GREEN ROOF AREA (GR1)					AREA		334m2
GRASSES & GROUNDCOVERS							
Cgl	<i>Casuarina glauca 'Cousin It'</i>	She Oak	0.2 x 2	200mm	6/m2	401	
Dre	<i>Dichondra repens</i>	Kidney Weed	0.5 x 2	200mm	6/m2	401	
Llo	<i>Lomandra longifolia 'Tanika'</i>	Spiny Headed Mat Rush	1 x 1	200mm	6/m2	401	
Mpa	<i>Casuarina glauca 'Cousin It'</i>	Creeping Boobilla	0.3 x 2	200mm	6/m2	401	
Sse	<i>Senecio serpens</i>	Blue Chalksticks	0.3 x 0.9	200mm	6/m2	401	

Copyright remains the property of Arcadia Design Group Pty Ltd. Use only figured dimensions. Any other required dimensions are to be referred to and supplied by the landscape architect. All discrepancies to be referred to the project manager and Arcadia Design Group Pty Ltd prior to construction. Ensure compliance with the Building Code of Australia and all relevant Australian Standards and Authority requirements.

A	Issue for SSDA	CR	CT	13.12.24
Issue	Revision Description	Drawn	Check	Date

Not For Construction

Project

Marrickville
Timberyards
Marrickville, 2204, NSW
SSDA

Client

RTL.co

Drawing No.	Drawing Name
L-400	PLANT SCHEDULE

Job No.	24-1042
Issue	A
Scale	NTS

Sydney, Suite 70, Jones Bay
Wharf, 26-32 Pirrama Road,
Pyrmont NSW 2009
E sydney@arcadiala.com.au
T 02 8571 2900

ARCADIA



SOFTWORKS

GENERAL PLANTING AREA (PA1)
Refer Planting Schedule

GENERAL PLANTING AREA (PA2)
Refer Planting Schedule

GENERAL PLANTING AREA (PA3)
Refer Planting Schedule

RIPARIAN PLANTING AREA (RP1)
Refer Planting Schedule


RIPARIAN PLANTING AREA (RP2)
Refer Planting Schedule

TURF
Refer Planting Schedule

P6 PERMEABLE PAVING WITH TURF

EXISTING TREE

PROPOSED TREE

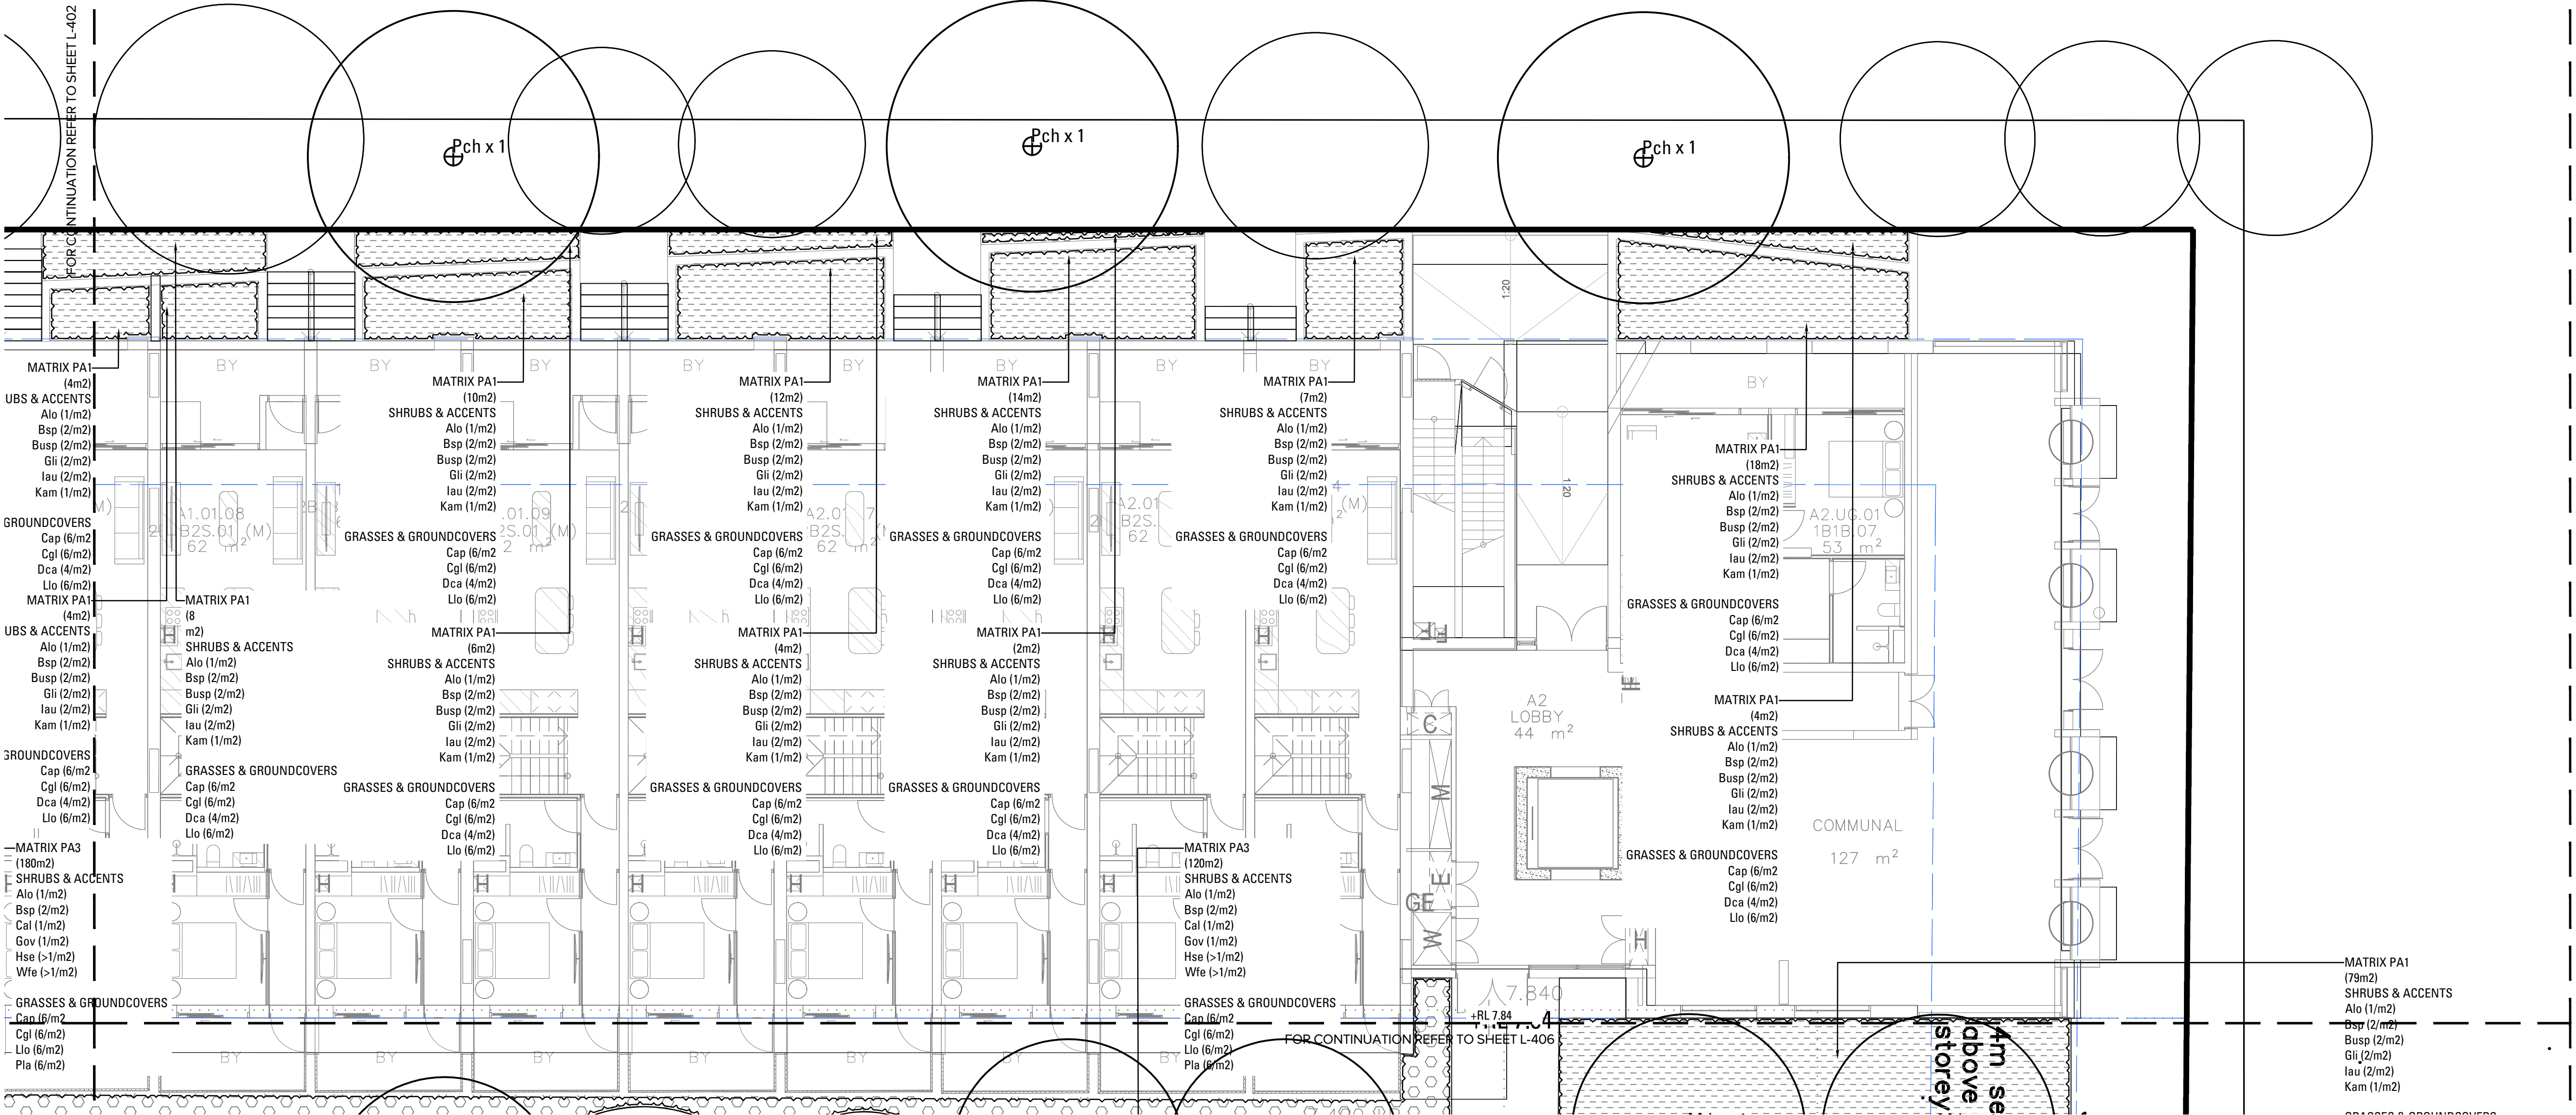

A	Issue for SSDA	CR	CT	13.12.24
Issue	Revision Description	Drawn	Check	Date

Not For Construction

Project

**Marrickville
Timberr yards**
Marrickville, 2204, NSW
SSDA

Client

RTL.co

Drawing No. Drawing Name

L-403 SOFTWORKS PLAN SHEET 3
GROUND HYBRID

Job No. 24-1042

Issue A

Scale 1:100 @ A1

0 1 2 3 4 5m

Sydney, Suite 70, Jones Bay

Wharf, 26-32 Pirrama Road,

Pymont NSW 2009

E:sydney@arcadia.com.au

T:02 8571 2900

ARCADIA

SOFTWARES

- GENERAL PLANTING AREA (PA1)
Refer Planting Schedule
- GENERAL PLANTING AREA (PA2)
Refer Planting Schedule
- GENERAL PLANTING AREA (PA3)
Refer Planting Schedule
- RIPARIAN PLANTING AREA (RP1)
Refer Planting Schedule
- RIPARIAN PLANTING AREA (RP2)
Refer Planting Schedule
- TURF
Refer Planting Schedule
- P6
PERMEABLE PAVING WITH TURF

EXISTING TREE

PROPOSED TREE

A	Issue for SSDA	CR	CT	13.12.24
Issue	Revision Description	Drawn	Check	Date

Not For Construction

Project

**Marrickville
Timberyards**
Marrickville, 2204, NSW
SSDA

Client

RTL.co


Drawing No. Drawing Name

L-404 SOFTWARES PLAN SHEET 4
GROUND HYBRID

Job No. 24-1042
Issue A
Scale 1:100 @ A1
0 1 2 3 4 5m

Sydney, Suite 70, Jones Bay
Wharf, 26-32 Pirrama Road,
Pyrmont NSW 2009
E sydney@arcadia.com.au
T 02 8571 2900

ARCADIA

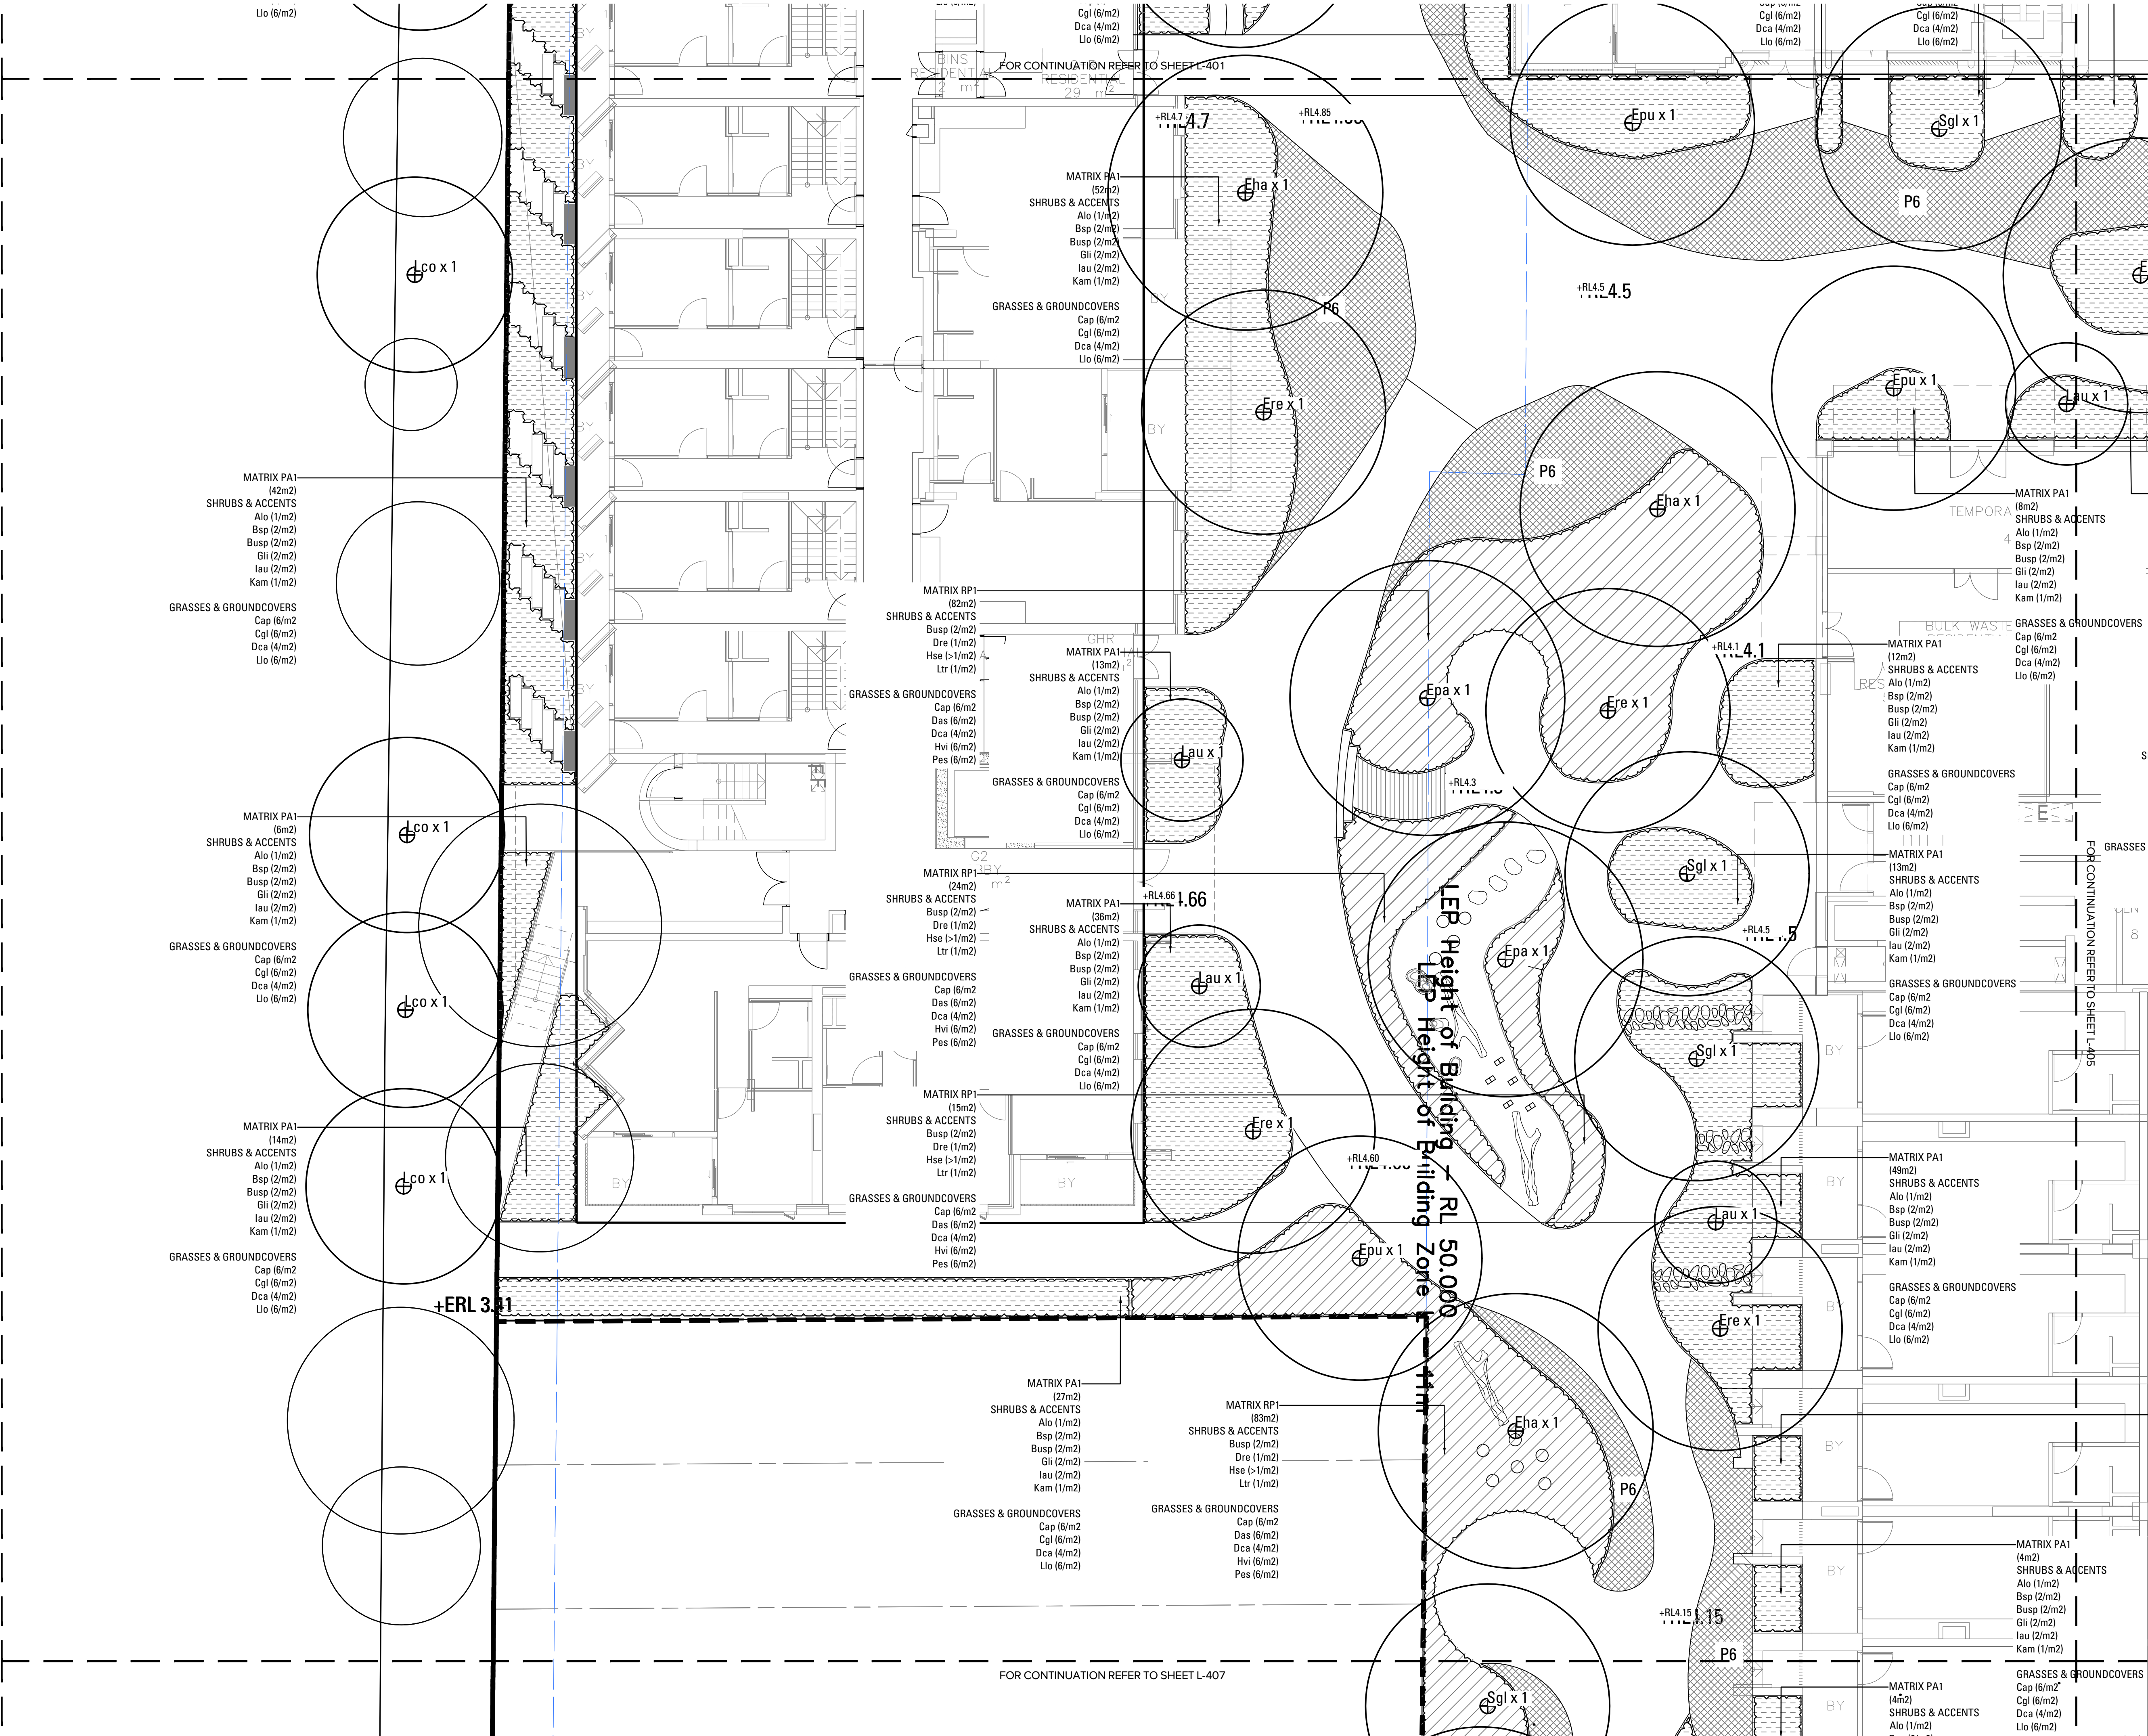

FOR CONTINUATION REFER TO SHEET L-407

Gov (1/m2)
Hse (>1/m2)
Wfe (>1/m2)

GRASSES & GROUNDCOVERS
Cap (6/m2)
Cgl (6/m2)
Llo (6/m2)
Pla (6/m2)

Gov (1/m2)
Hse (>1/m2)
Wfe (>1/m2)

GRASSES & GROUNDCOVERS
Cap (6/m2)
Cgl (6/m2)
Llo (6/m2)
Pla (6/m2)

MATRIX PA1
(79m2)
SHRUBS & ACCENTS
Alo (1/m2)
Bsp (2/m2)
Busp (2/m2)
Gli (2/m2)
lau (2/m2)
Kam (1/m2)

GRASSES & GROUNDCOVERS
Cap (6/m2)
Cgl (6/m2)
Dca (4/m2)
Llo (6/m2)

MATRIX PA1
(38m2)
SHRUBS & ACCENTS
Alo (1/m2)
Bsp (2/m2)
Busp (2/m2)
Gli (2/m2)
lau (2/m2)
Kam (1/m2)

GRASSES & GROUNDCOVERS
Cap (6/m2)
Cgl (6/m2)
Dca (4/m2)
Llo (6/m2)

MATRIX PA1
(48m2)
SHRUBS & ACCENTS
Alo (1/m2)
Bsp (2/m2)
Busp (2/m2)
Gli (2/m2)
lau (2/m2)
Kam (1/m2)

GRASSES & GROUNDCOVERS
Cap (6/m2)
Cgl (6/m2)
Dca (4/m2)
Llo (6/m2)

Copyright remains the property of Arcadia Design Group Pty Ltd. Use only figured dimensions. Any other required dimensions are to be referred to and supplied by the landscape architect. All discrepancies to be referred to the project manager and Arcadia Design Group Pty Ltd prior to construction. Ensure compliance with the Building Code of Australia and all relevant Australian Standards and Authority requirements.

SOFTWARES

GENERAL PLANTING AREA (PA1)
Refer Planting Schedule

GENERAL PLANTING AREA (PA2)
Refer Planting Schedule

GENERAL PLANTING AREA (PA3)
Refer Planting Schedule

RIPARIAN PLANTING AREA (RP1)
Refer Planting Schedule

RIPARIAN PLANTING AREA (RP2)
Refer Planting Schedule

TURF
Refer Planting Schedule

P6 PERMEABLE PAVING WITH TURF

EXISTING TREE

PROPOSED TREE

A Issue for SSDA CR CT 13.12.24
Issue Revision Description Drawn Check Date

Not For Construction

Project

**Marrickville
Timberyards**
Marrickville, 2204, NSW
SSDA

Client

RTL.co

Drawing No. Drawing Name

L-406 SOFTWARES PLAN SHEET 6
GROUND HYBRID

Job No.

24-1042

Issue

A


Scale

1:100 @ A1

0 1 2 3 4 5m

Sydney, Suite 70, Jones Bay
Wharf, 26-32 Pirrama Road,
Pyrmont NSW 2009
E sydney@arcadia.com.au
T 02 8571 2900

ARCADIA

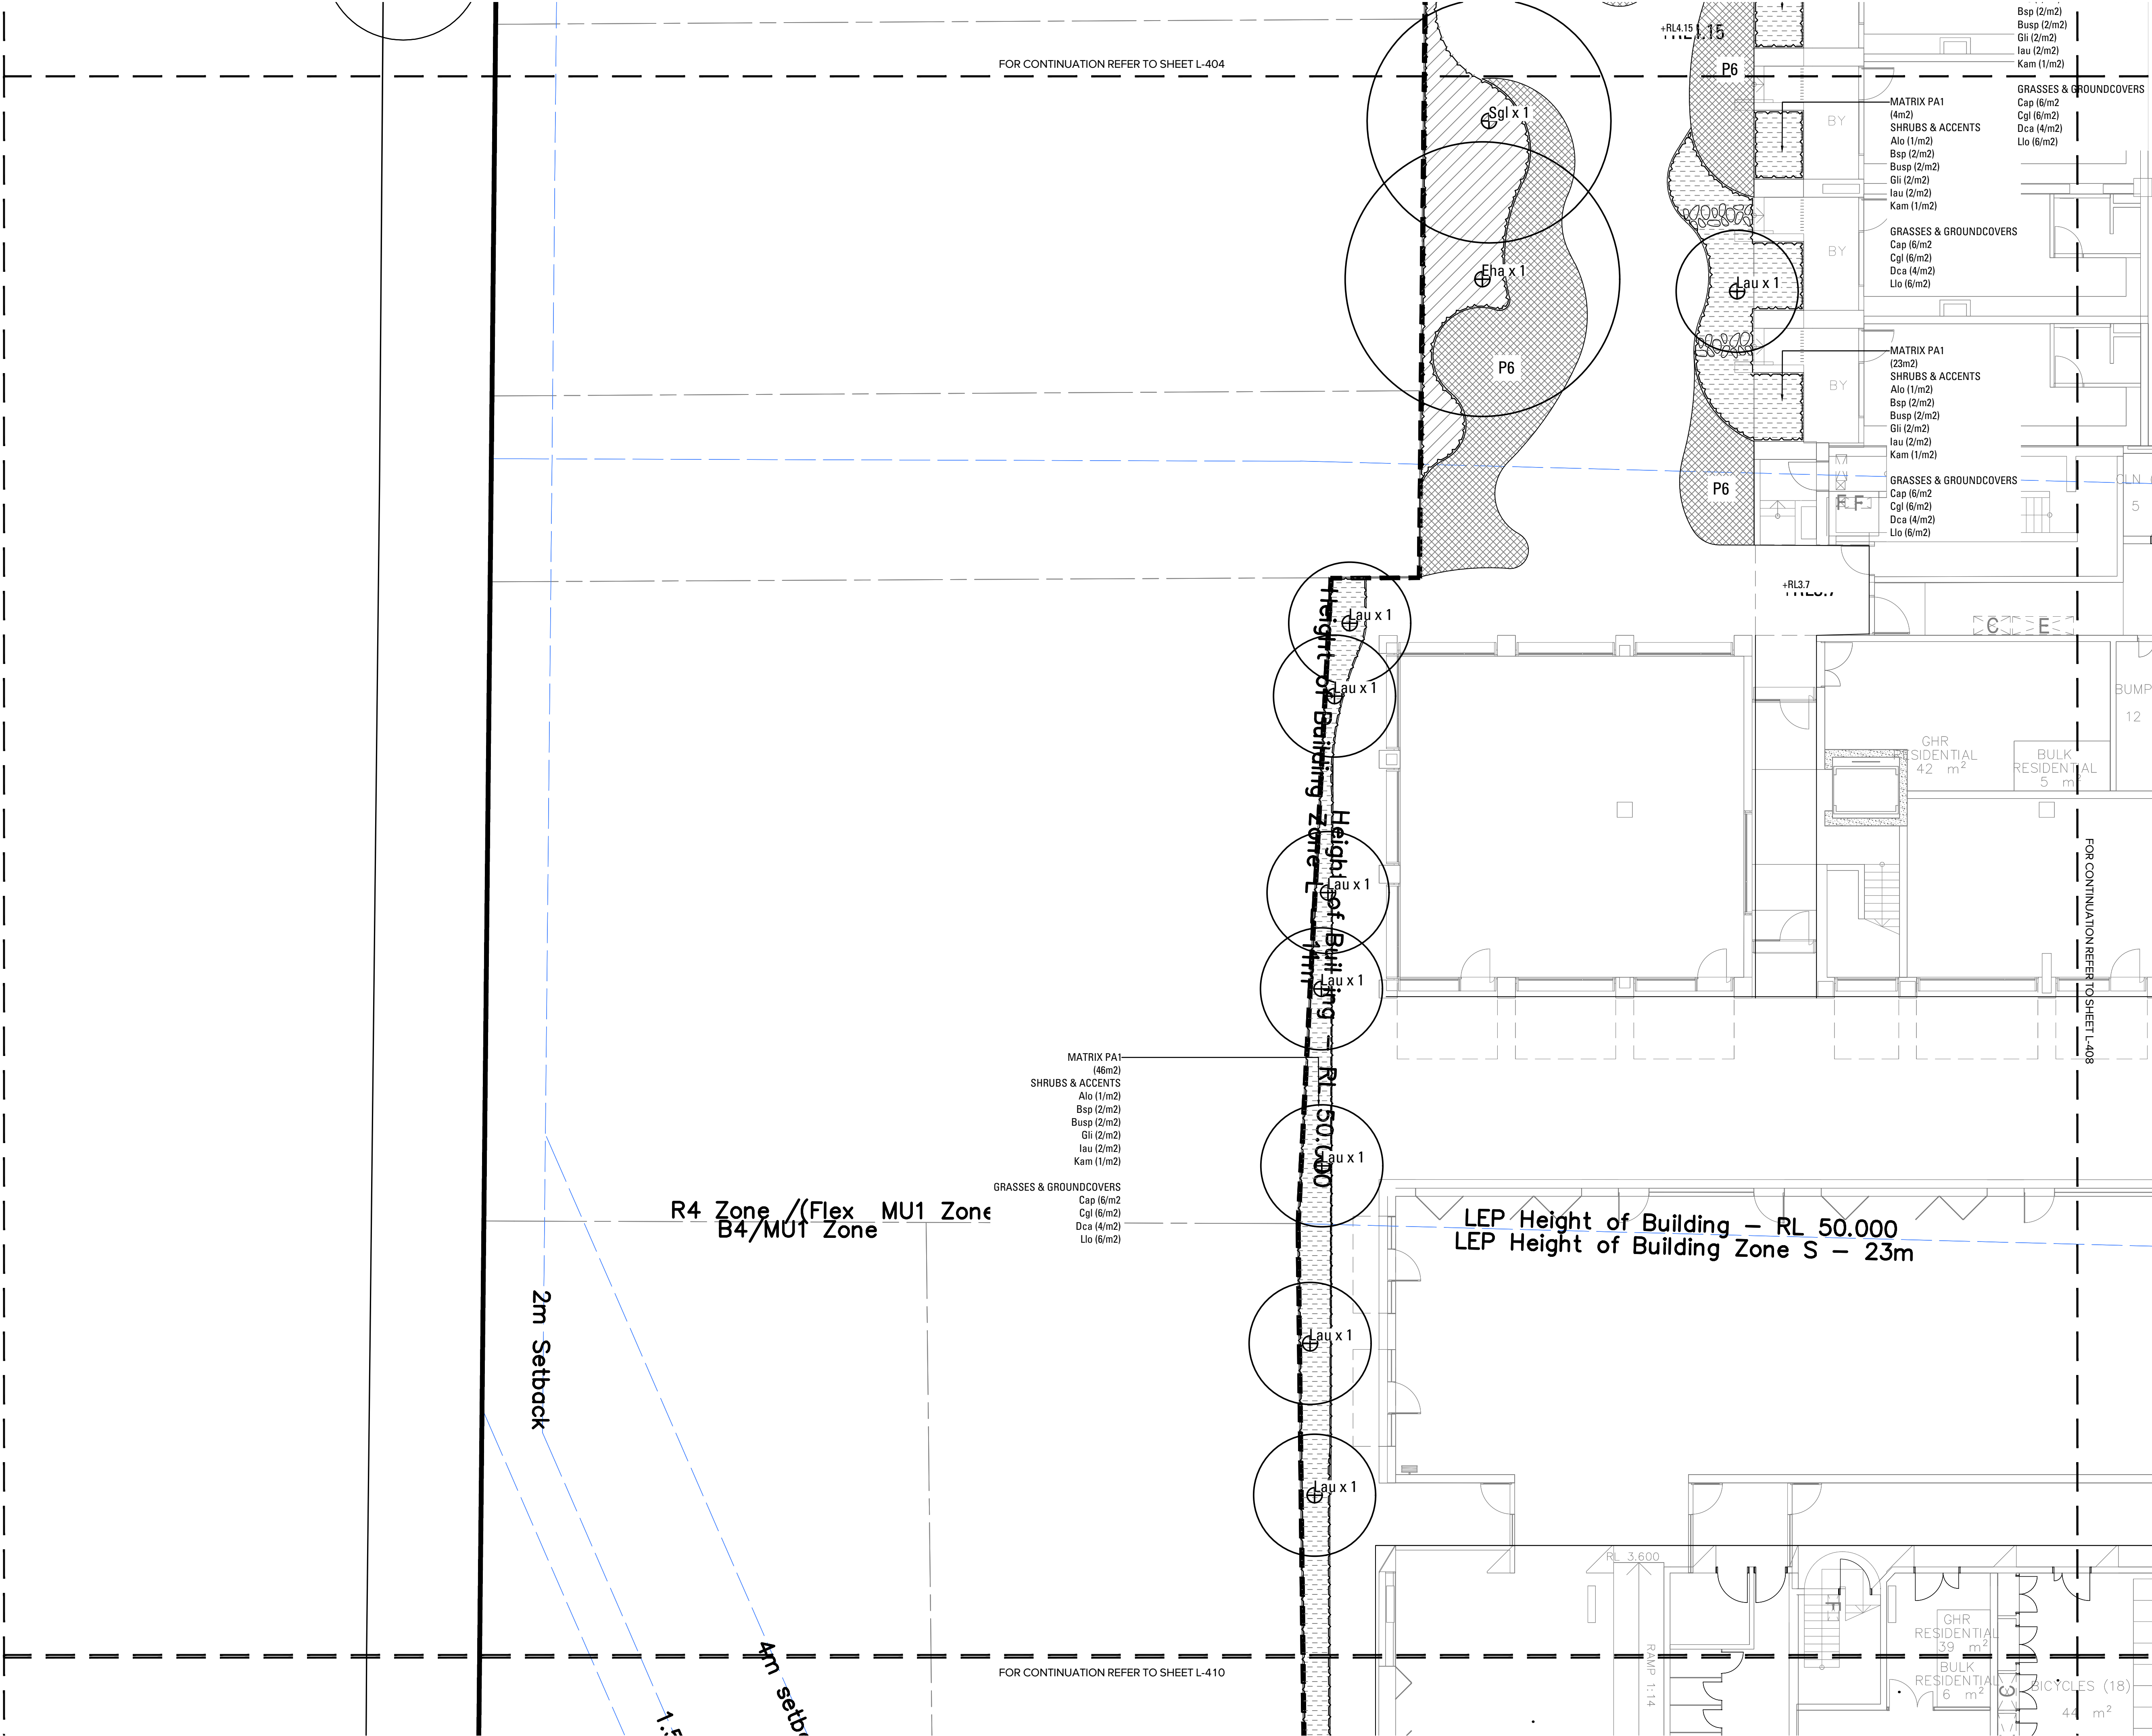

Copyright remains the property of Arcadia Design Group Pty Ltd. Use only figured dimensions. Any other required dimensions are to be referred to and supplied by the landscape architect. All discrepancies to be referred to the project manager and Arcadia Design Group Pty Ltd prior to construction. Ensure compliance with the Building Code of Australia and all relevant Australian Standards and Authority requirements.

SOFTWORKS

- GENERAL PLANTING AREA (PA1)
Refer Planting Schedule
- GENERAL PLANTING AREA (PA2)
Refer Planting Schedule
- GENERAL PLANTING AREA (PA3)
Refer Planting Schedule
- RIPARIAN PLANTING AREA (RP1)
Refer Planting Schedule
- RIPARIAN PLANTING AREA (RP2)
Refer Planting Schedule
- TURF
Refer Planting Schedule
- P6
PERMEABLE PAVING WITH TURF
- EXISTING TREE
- PROPOSED TREE

A	Issue for SSDA	CR	CT	13.12.24
Issue	Revision Description	Drawn	Check	Date

Not For Construction

Project
**Marrickville
Timberyards**
Marrickville, 2204, NSW
SSDA


Client
RTL.co

Drawing No.	Drawing Name
L-407	SOFTWORKS PLAN SHEET 7 GROUND HYBRID

Job No.	24-1042
Issue	A
Scale	1:100 @ A1

Sydney, Suite 70, Jones Bay
Wharf, 26-32 Pirrama Road,
Pyrmont NSW 2009
E sydney@arcadiala.com.au
T 02 8571 2900

ARCADIA

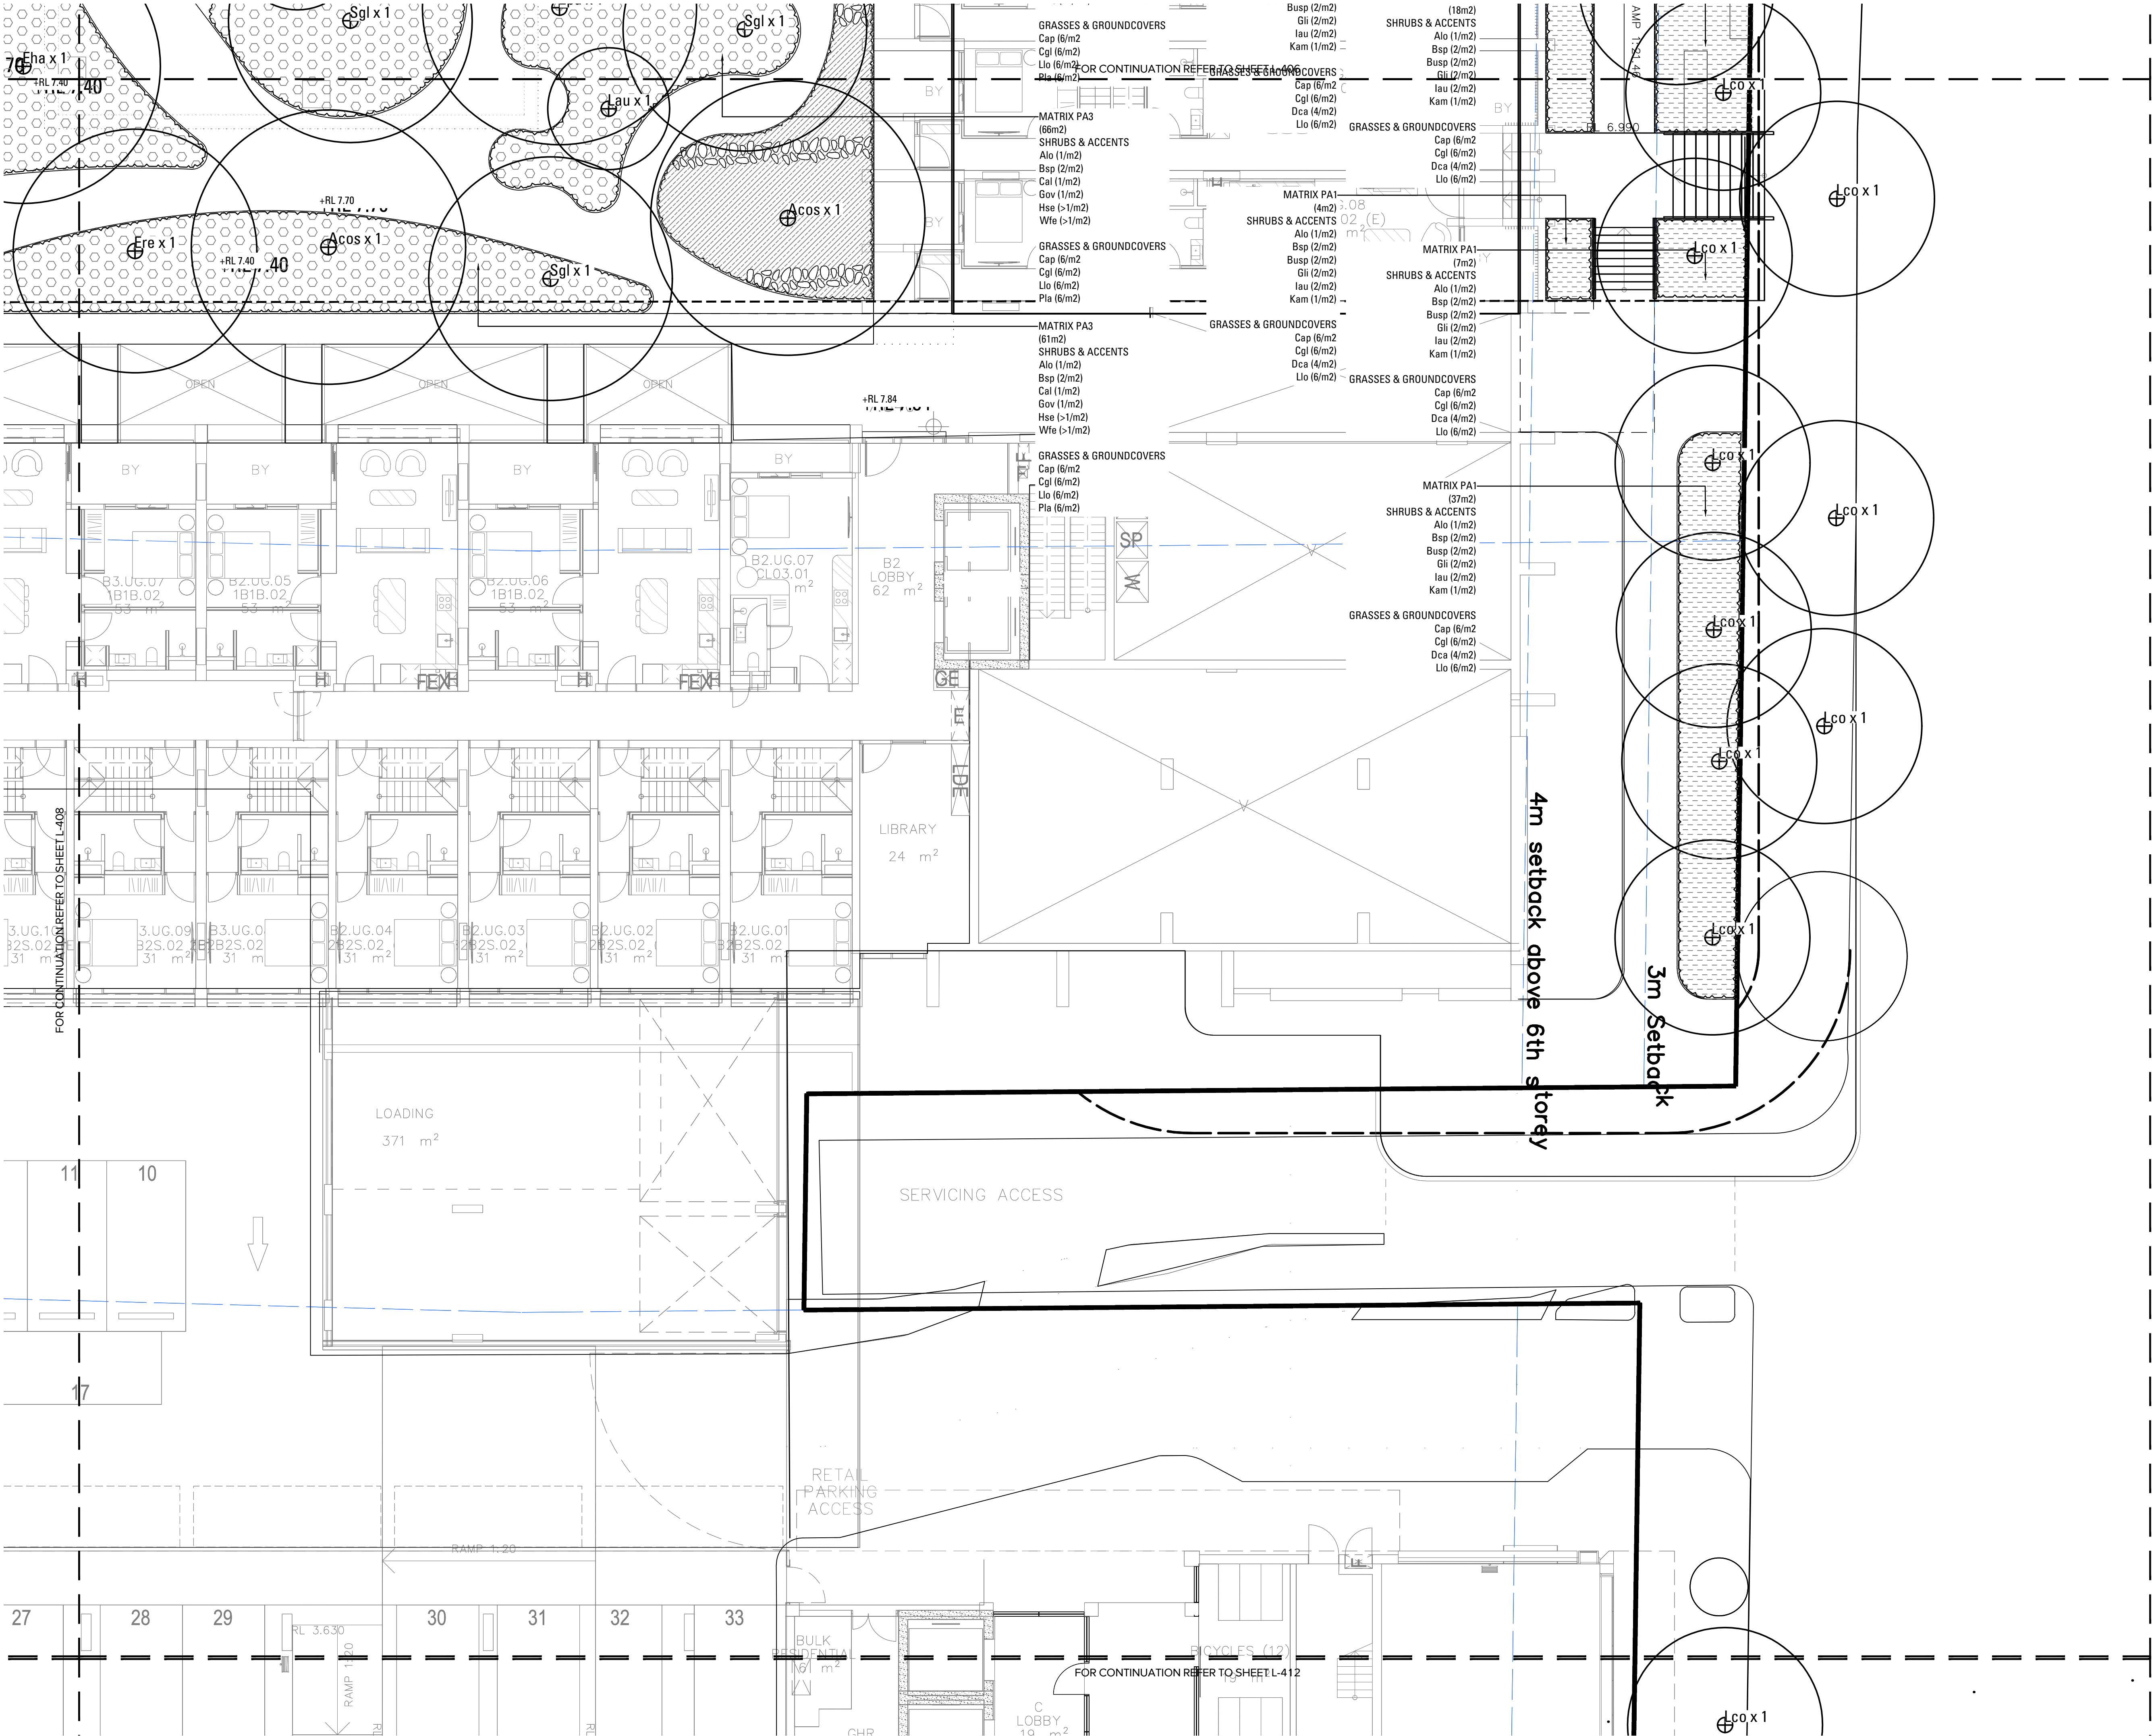

Copyright remains the property of Arcadia Design Group Pty Ltd. Use only figured dimensions. Any other required dimensions are to be referred to and supplied by the landscape architect. All discrepancies to be referred to the project manager and Arcadia Design Group Pty Ltd prior to construction. Ensure compliance with the Building Code of Australia and all relevant Australian Standards and Authority requirements.

SOFTWARES

- GENERAL PLANTING AREA (PA1)
Refer Planting Schedule
- GENERAL PLANTING AREA (PA2)
Refer Planting Schedule
- GENERAL PLANTING AREA (PA3)
Refer Planting Schedule
- RIPARIAN PLANTING AREA (RP1)
Refer Planting Schedule
- RIPARIAN PLANTING AREA (RP2)
Refer Planting Schedule
- TURF
Refer Planting Schedule
- P6 PERMEABLE PAVING WITH TURF
- EXISTING TREE
- PROPOSED TREE

A	Issue for SSDA	CR	CT	13.12.24
Issue	Revision Description	Drawn	Check	Date

Not For Construction

Project

**Marrickville
Timberyards**
Marrickville, 2204, NSW
SSDA

Client

RTL.co

Drawing No. Drawing Name

L-409 SOFTWARES PLAN SHEET 9
GROUND HYBRID

Job No.

24-1042

Issue

A

Scale

1:100 @ A1

Sydney, Suite 70, Jones Bay
Wharf, 26-32 Pirrama Road,
Pyrmont NSW 2009
E: sydney@arcadia.com.au
T: 02 8571 2900

ARCADIA

Copyright remains the property of Arcadia Design Group Pty Ltd. Use only figured dimensions. Any other required dimensions are to be referred to and supplied by the landscape architect. All discrepancies to be referred to the project manager and Arcadia Design Group Pty Ltd prior to construction. Ensure compliance with the Building Code of Australia and all relevant Australian Standards and Authority requirements.

SOFTWARES

- | | |
|---|---|
|  | GENERAL PLANTING AREA (PA1)
Refer Planting Schedule |
|  | GENERAL PLANTING AREA (PA2)
Refer Planting Schedule |
|  | GENERAL PLANTING AREA (PA3)
Refer Planting Schedule |
|  | RIPARIAN PLANTING AREA (RP1)
Refer Planting Schedule |
|  | RIPARIAN PLANTING AREA (RP2)
Refer Planting Schedule |
|  | TURF
Refer Planting Schedule |
|  | PERMEABLE PAVING WITH TURF |

- EXISTING TREE
- PROPOSED TREE

A	Issue for SSDA	CR	CT	13.12.24
Issue	Revision Description	Drawn	Check	Date

Not For Construction

Project

**Marrickville
Timberyards**
Marrickville, 2204, NSW
SSDA

Client
RTL.co

Drawing No.	Drawing Name
-------------	--------------

L-410 SOFTWARES PLAN SHEET 10
GROUND HYBRID


Job No. 24-1042

Issue	A
-------	---

Scale 1:100 @ A1

Sydney, Suite 70, Jones Bay,
Wharf, 26-32 Pirrama Road,
Pyrmont NSW 2009
E sydney@arcadiala.com.au
T 02 8571 2900

ARCADIA

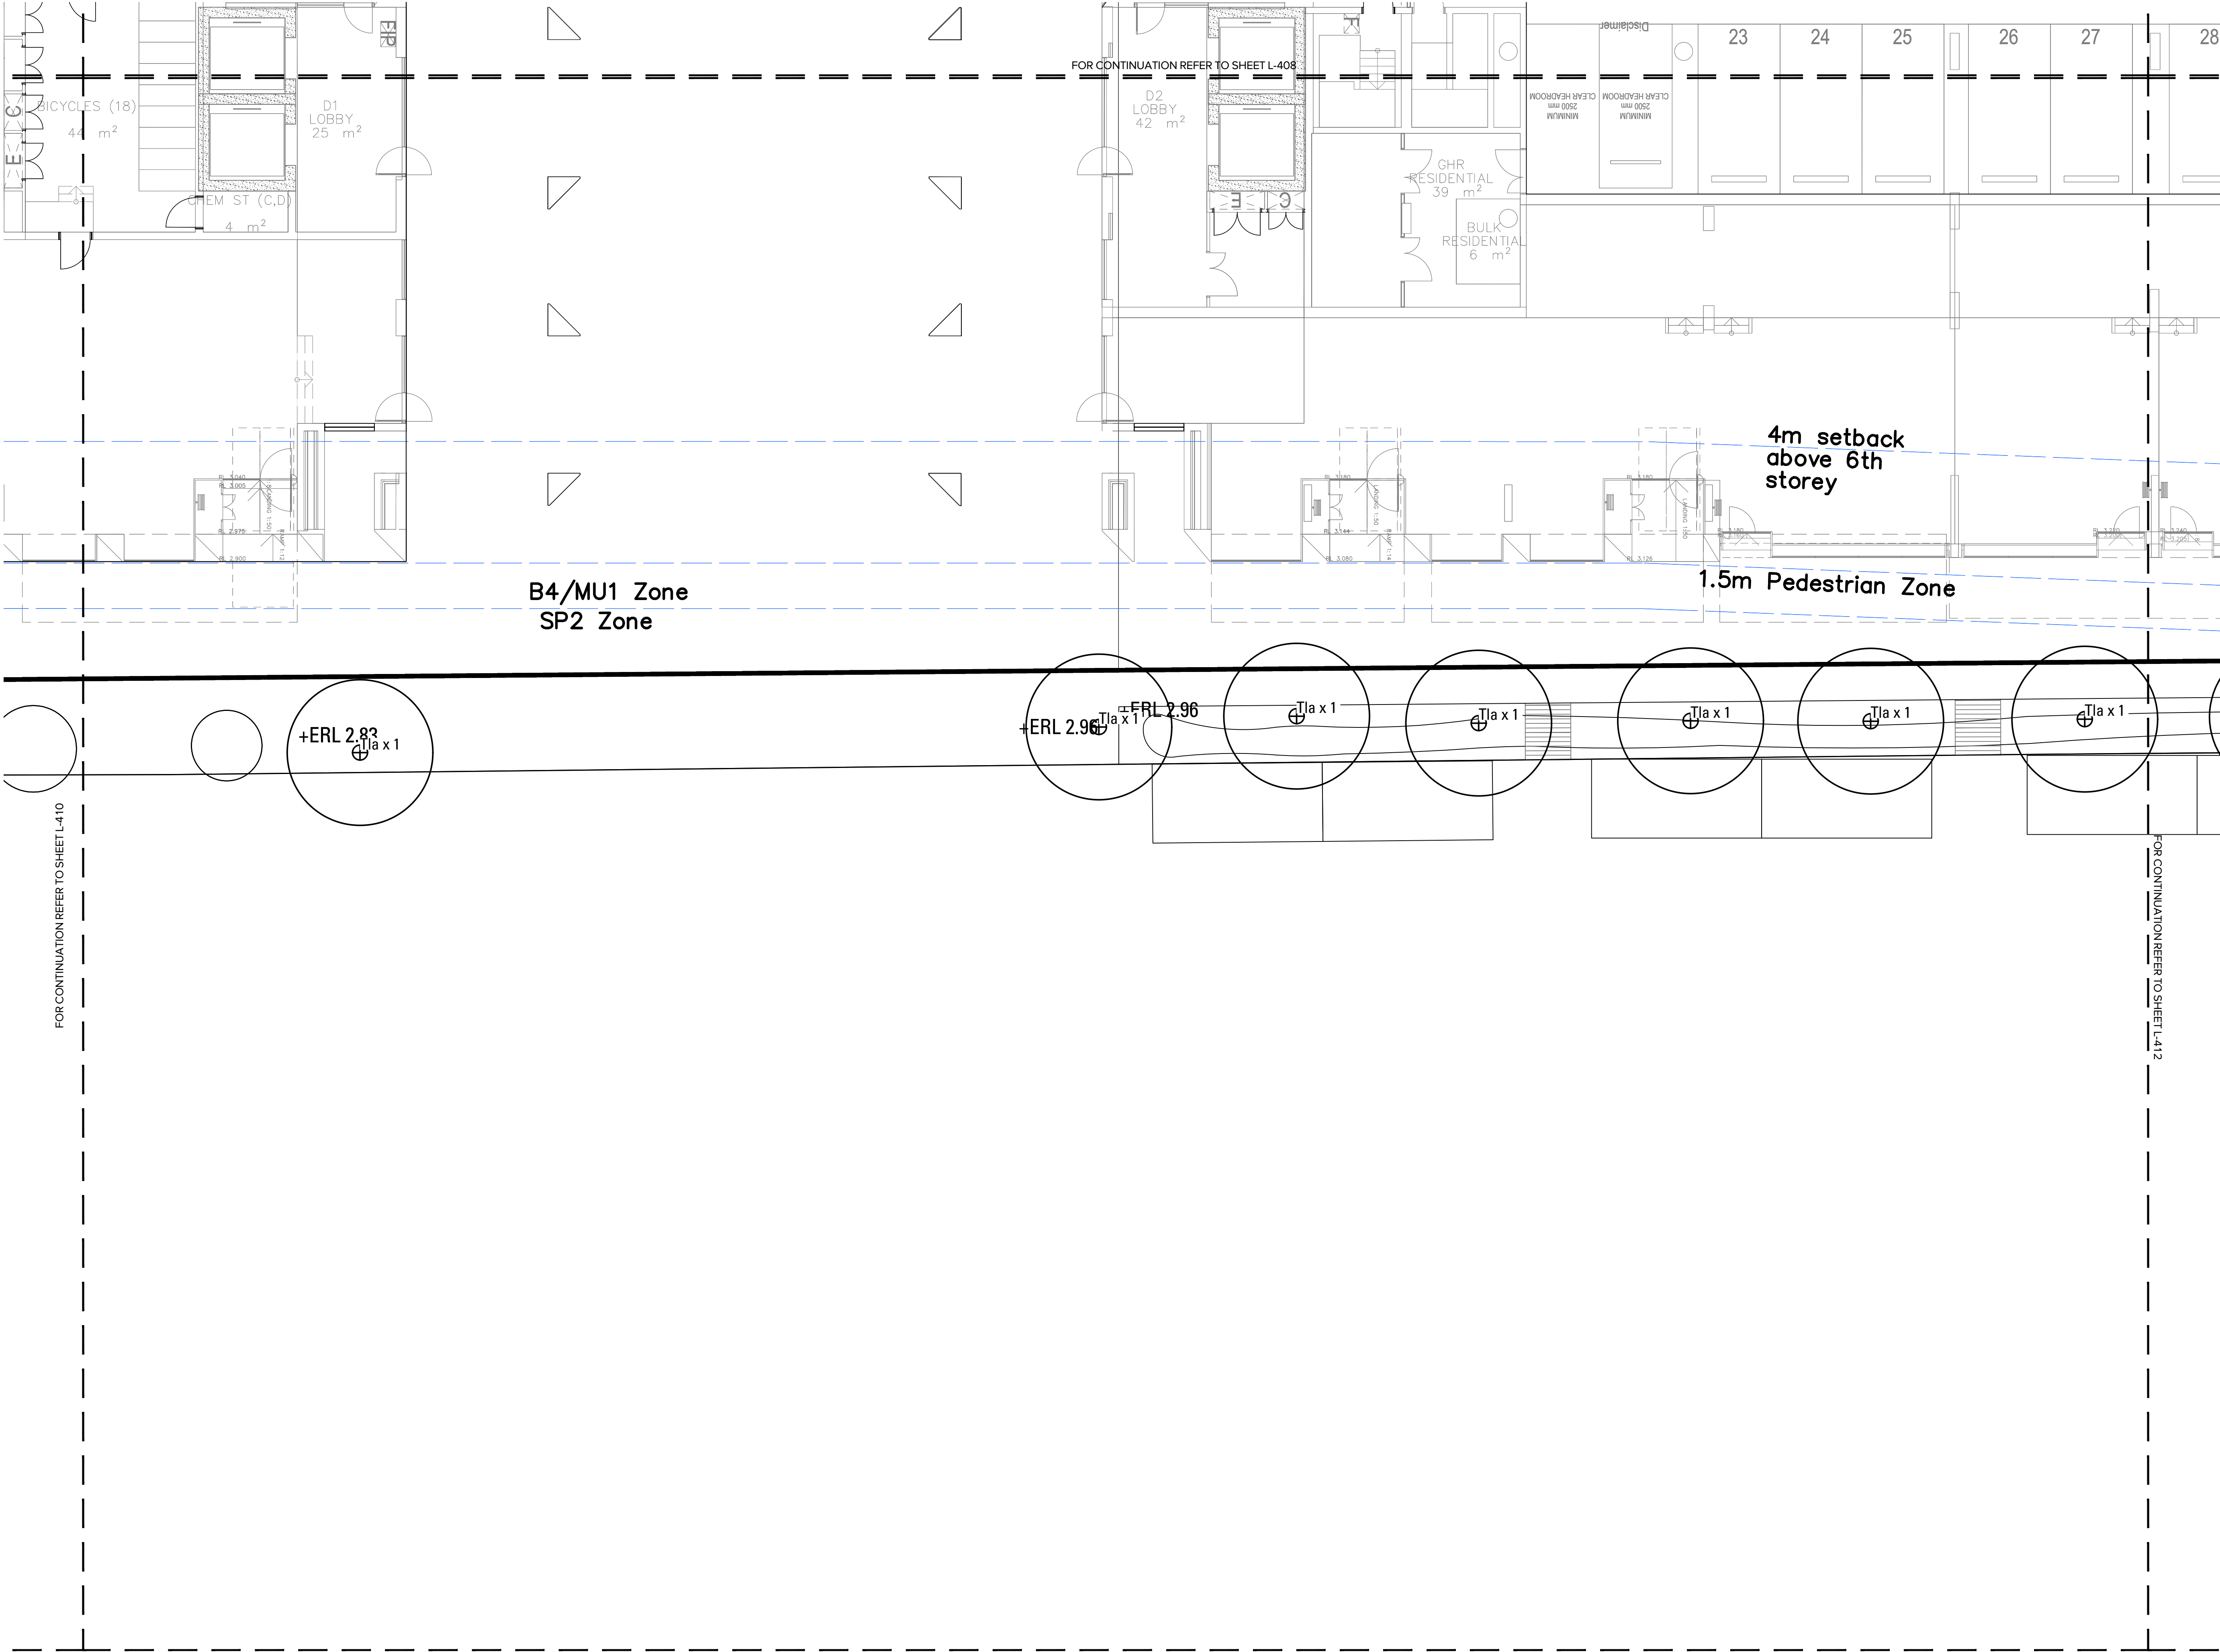

Copyright remains the property of Arcadia Design Group Pty Ltd. Use only figured dimensions. Any other required dimensions are to be referred to and supplied by the landscape architect. All discrepancies to be referred to the project manager and Arcadia Design Group Pty Ltd prior to construction. Ensure compliance with the Building Code of Australia and all relevant Australian Standards and Authority requirements.

SOFTWORKS

GENERAL PLANTING AREA (PA1)
Refer Planting Schedule

GENERAL PLANTING AREA (PA2)
Refer Planting Schedule

GENERAL PLANTING AREA (PA3)
Refer Planting Schedule

RIPARIAN PLANTING AREA (RP1)
Refer Planting Schedule

RIPARIAN PLANTING AREA (RP2)
Refer Planting Schedule

TURF
Refer Planting Schedule

P6
PERMEABLE PAVING WITH TURF

EXISTING TREE

PROPOSED TREE

A	Issue for SSDA	CR	CT	13.12.24
Issue	Revision Description	Drawn	Check	Date

Not For Construction

Project

**Marrickville
Timberyards**
Marrickville, 2204, NSW
SSDA

Client

RTL.co

Drawing No. Drawing Name

L-411 SOFTWORKS PLAN SHEET 11
GROUND HYBRID

Job No. 24-1042


Issue A

Scale 1:100 @ A1

0 1 2 3 4 5m

Sydney, Suite 70, Jones Bay
Wharf, 26-32 Pirrama Road,
Pyrmont NSW 2009
E sydney@arcadiala.com.au
T 02 8571 2900

ARCADIA

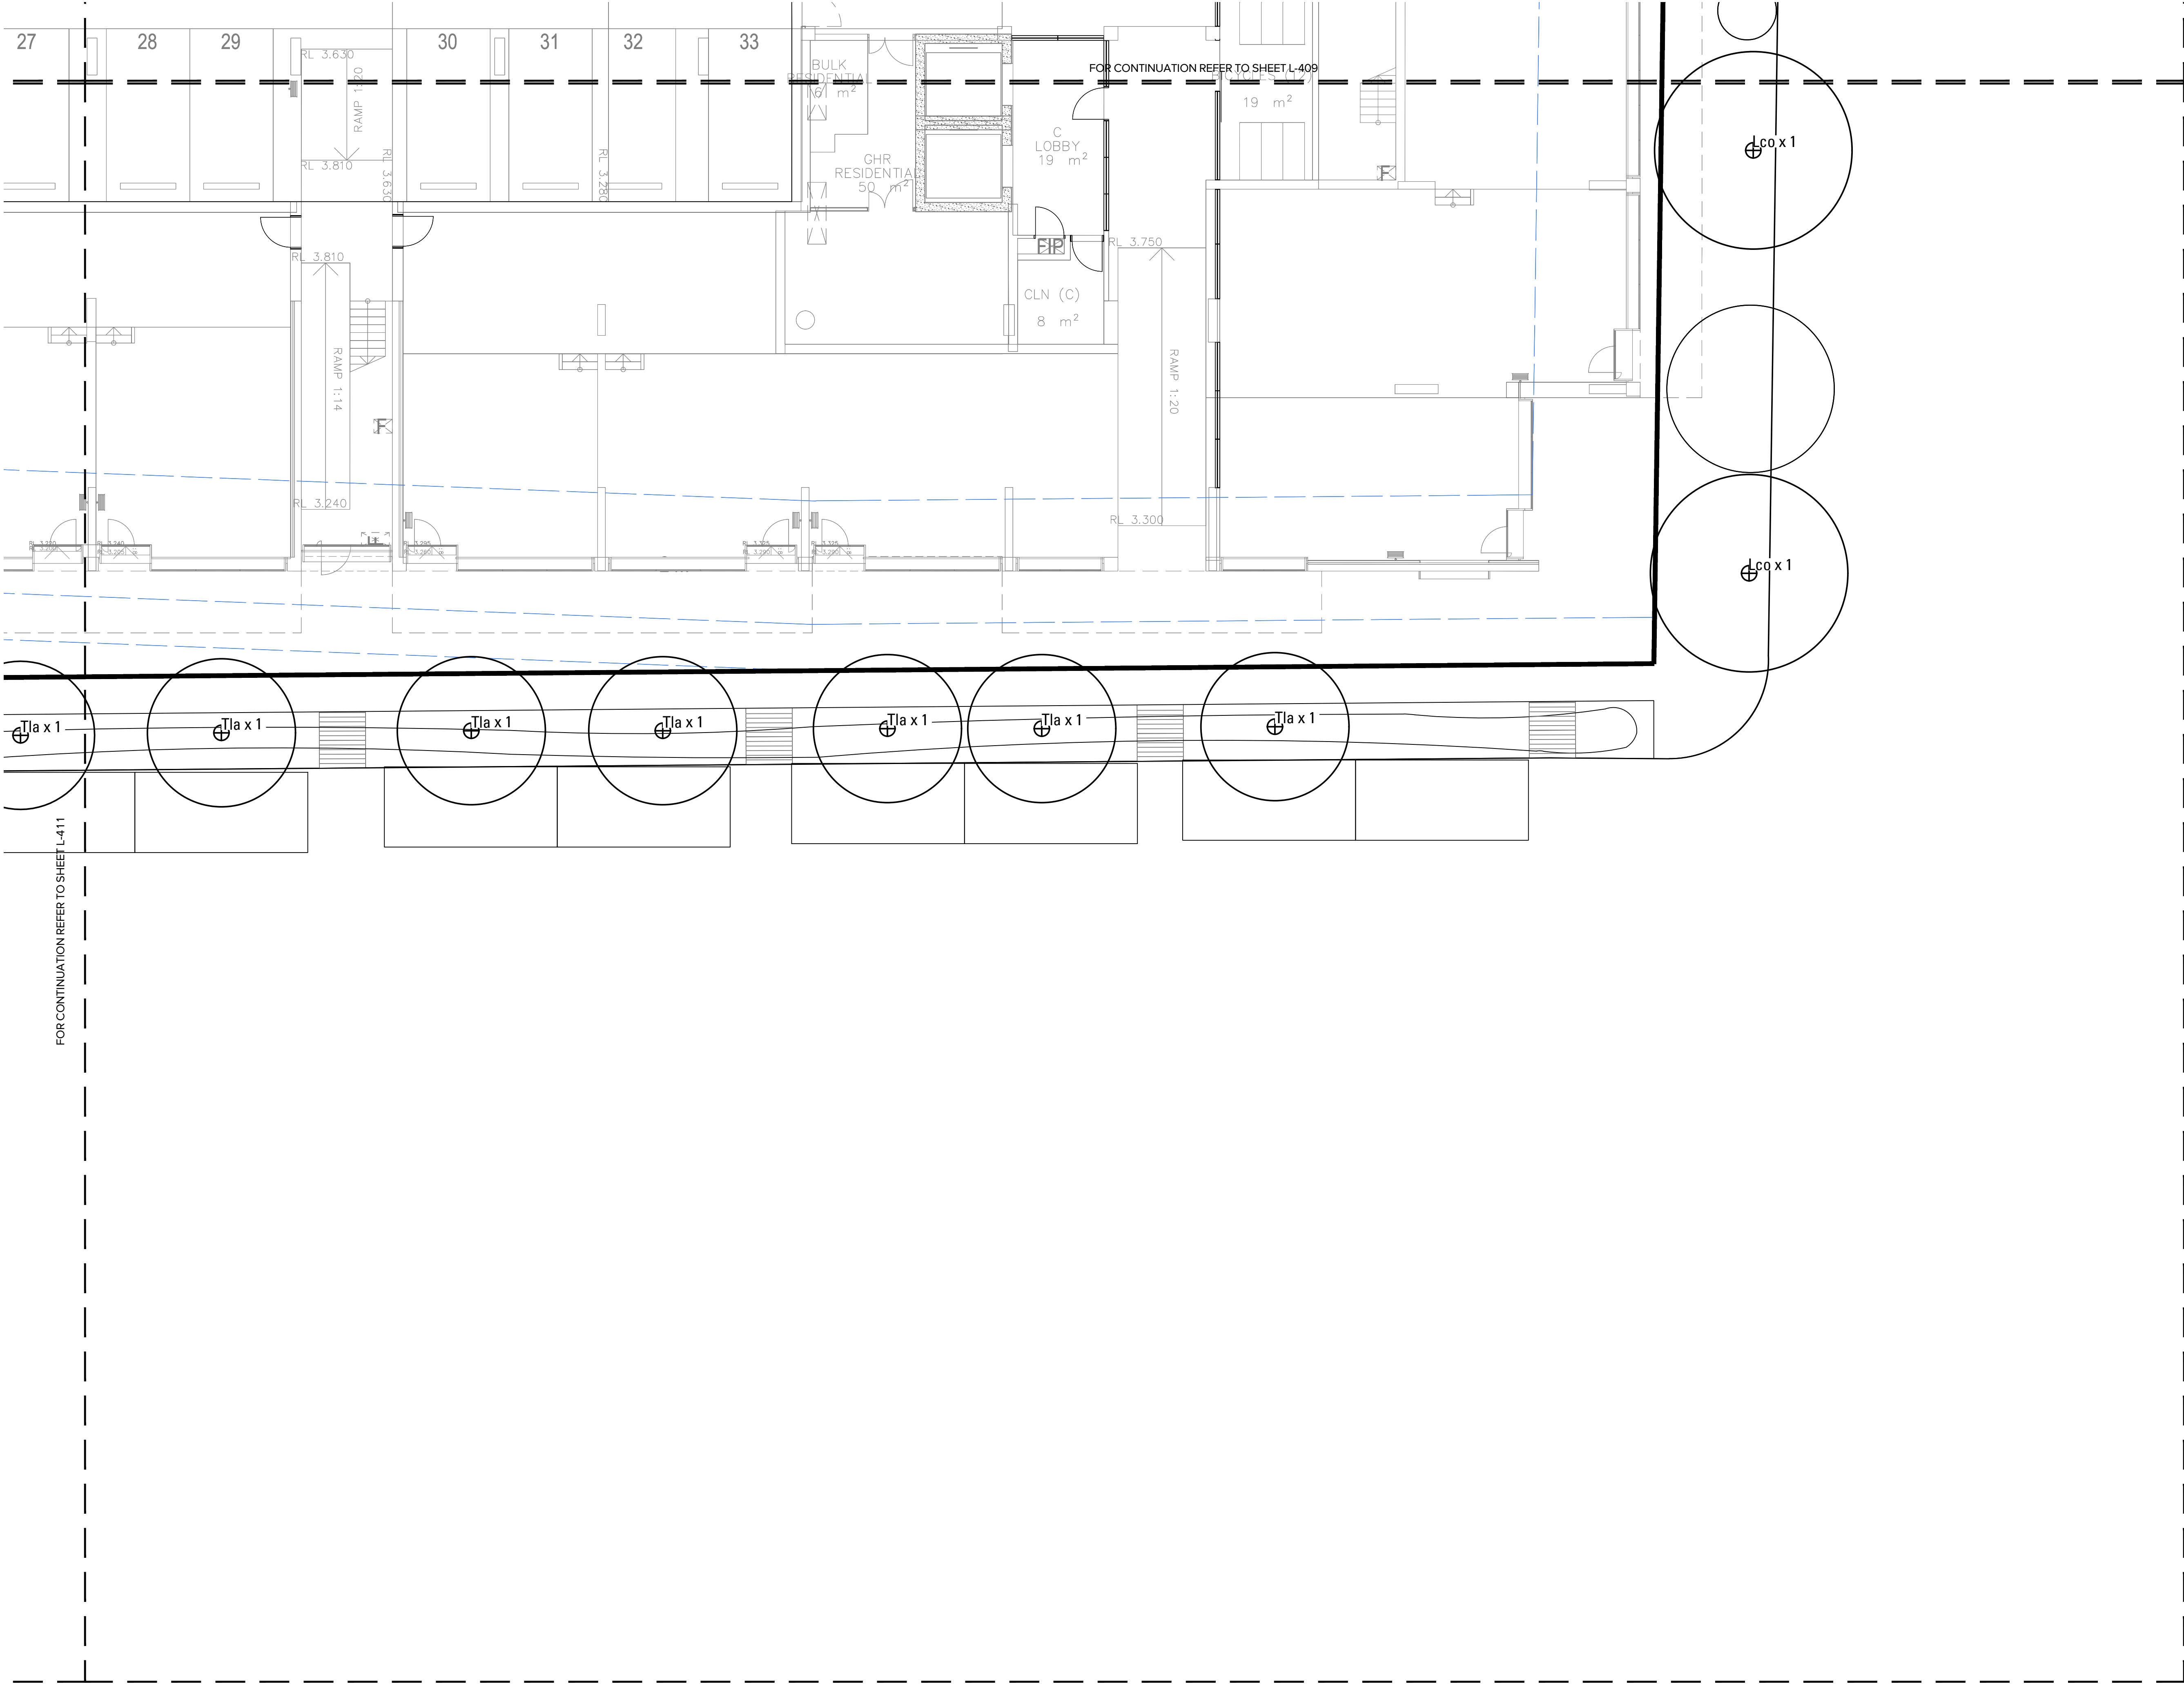

Copyright remains the property of Arcadia Design Group Pty Ltd. Use only figured dimensions. Any other required dimensions are to be referred to and supplied by the landscape architect. All discrepancies to be referred to the project manager and Arcadia Design Group Pty Ltd prior to construction. Ensure compliance with the Building Code of Australia and all relevant Australian Standards and Authority requirements.

SOFTWORKS

- GENERAL PLANTING AREA (PA1)
Refer Planting Schedule
- GENERAL PLANTING AREA (PA2)
Refer Planting Schedule
- GENERAL PLANTING AREA (PA3)
Refer Planting Schedule
- RIPARIAN PLANTING AREA (RP1)
Refer Planting Schedule
- RIPARIAN PLANTING AREA (RP2)
Refer Planting Schedule
- TURF
Refer Planting Schedule
- P6 PERMEABLE PAVING WITH TURF

EXISTING TREE

PROPOSED TREE

A	Issue for SSDA	CR	CT	13.12.24
Issue	Revision Description	Drawn	Check	Date

Not For Construction

Project

**Marrickville
Timberyards**
Marrickville, 2204, NSW
SSDA

Client

RTL.co

Drawing No. Drawing Name

L-412 SOFTWORKS PLAN SHEET 12
GROUND HYBRID

Job No.

24-1042

Issue


A

Scale

1:100 @ A1

Sydney, Suite 70, Jones Bay
Wharf, 26-32 Pirrama Road,
Pyrmont NSW 2009
E sydney@arcadiala.com.au
T 02 8571 2900

ARCADIA

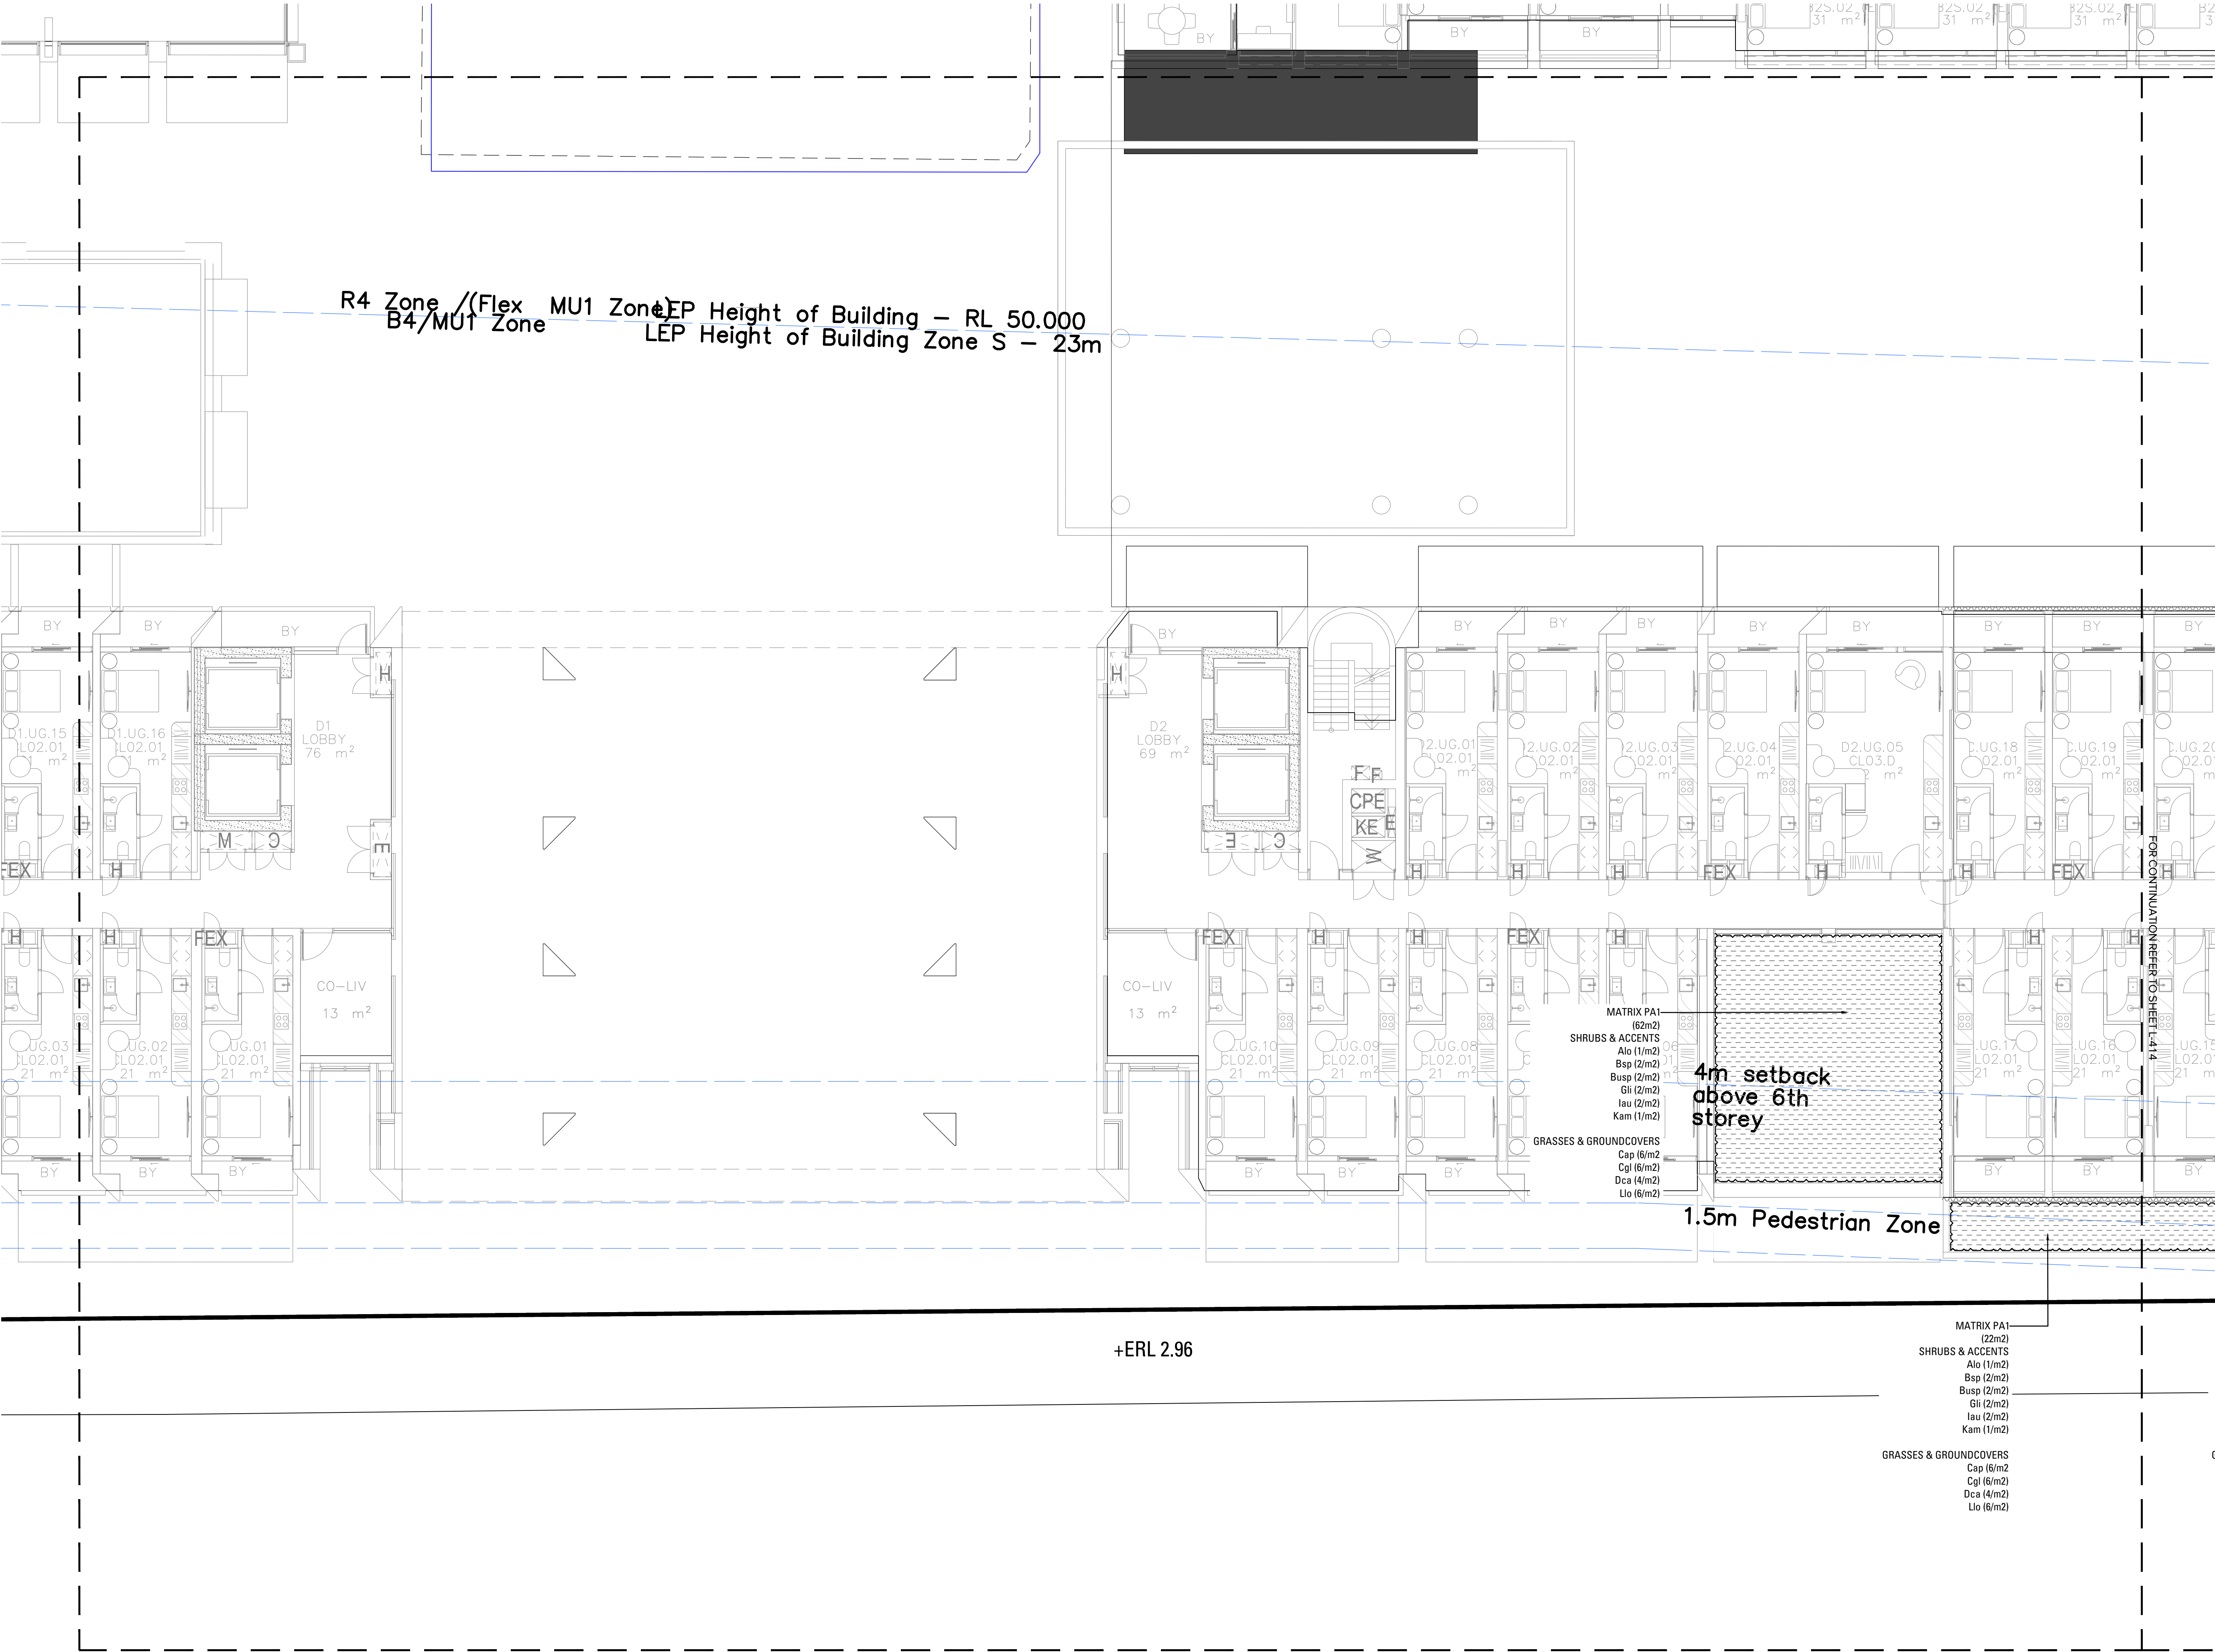

Copyright remains the property of Arcadia Design Group Pty Ltd. Use only figured dimensions. Any other required dimensions are to be referred to and supplied by the landscape architect. All discrepancies to be referred to the project manager and Arcadia Design Group Pty Ltd prior to construction. Ensure compliance with the Building Code of Australia and all relevant Australian Standards and Authority requirements.

SOFTWORKS

GENERAL PLANTING AREA (PA1)
Refer Planting Schedule

GENERAL PLANTING AREA (PA2)
Refer Planting Schedule

GENERAL PLANTING AREA (PA3)
Refer Planting Schedule

RIPARIAN PLANTING AREA (RP1)
Refer Planting Schedule

RIPARIAN PLANTING AREA (RP2)
Refer Planting Schedule

TURF
Refer Planting Schedule

P6 PERMEABLE PAVING WITH TURF

EXISTING TREE

PROPOSED TREE

A	Issue for SSDA	CR	CT	13.12.24
Issue	Revision Description	Drawn	Check	Date

Not For Construction

Project

**Marrickville
Timberyards**
Marrickville, 2204, NSW
SSDA

Client

RTL.co

Drawing No. Drawing Name

L-413 SOFTWORKS PLAN SHEET 13
UPPER GROUND

Job No.

24-1042

Issue

A

Scale

1:100 @ A1

0 1 2 3 4 5m

Sydney, Suite 70, Jones Bay
Wharf, 26-32 Pirrama Road,
Pyrmont NSW 2009
E sydney@arcadiala.com.au
T 02 8571 2900

ARCADIA

- EXISTING TREE

- 
- PROPOSED TREE

Not For Construction

Project

**Marrickville
Timberyards**
Marrickville, 2204, NSW
SSDA

Client
RTL.co

Drawing No.	Drawing Name
-------------	--------------

L-414 SOFTWARES PLAN SHEET 14
UPPER GROUND

Job No. 24-1042
Issue A
Scale 1:100 @ A1

Sydney, Suite 70, Jones Bay Wharf, 26-32 Pirrama Road, Pyrmont NSW 2009
E sydney@arcadiala.com.au
T 02 8571 2900



Project

Client
RTL.co

Drawing No.	Drawing Name
-------------	--------------

L-415 SOFTWORKS PLAN SHEET 15
LEVEL 1

Job No. _____

24-1042

Issue	A
-------	---

Scale 1:100 @ A1


0 1 2 3 4 5m

**Sydney, Suite 70, Jones Bay
Wharf, 26-32 Pirrama Road,**

Pymont NSW 2009
E sydney@arcadiala.com.au

T 02 8571 2900

ARCADIA

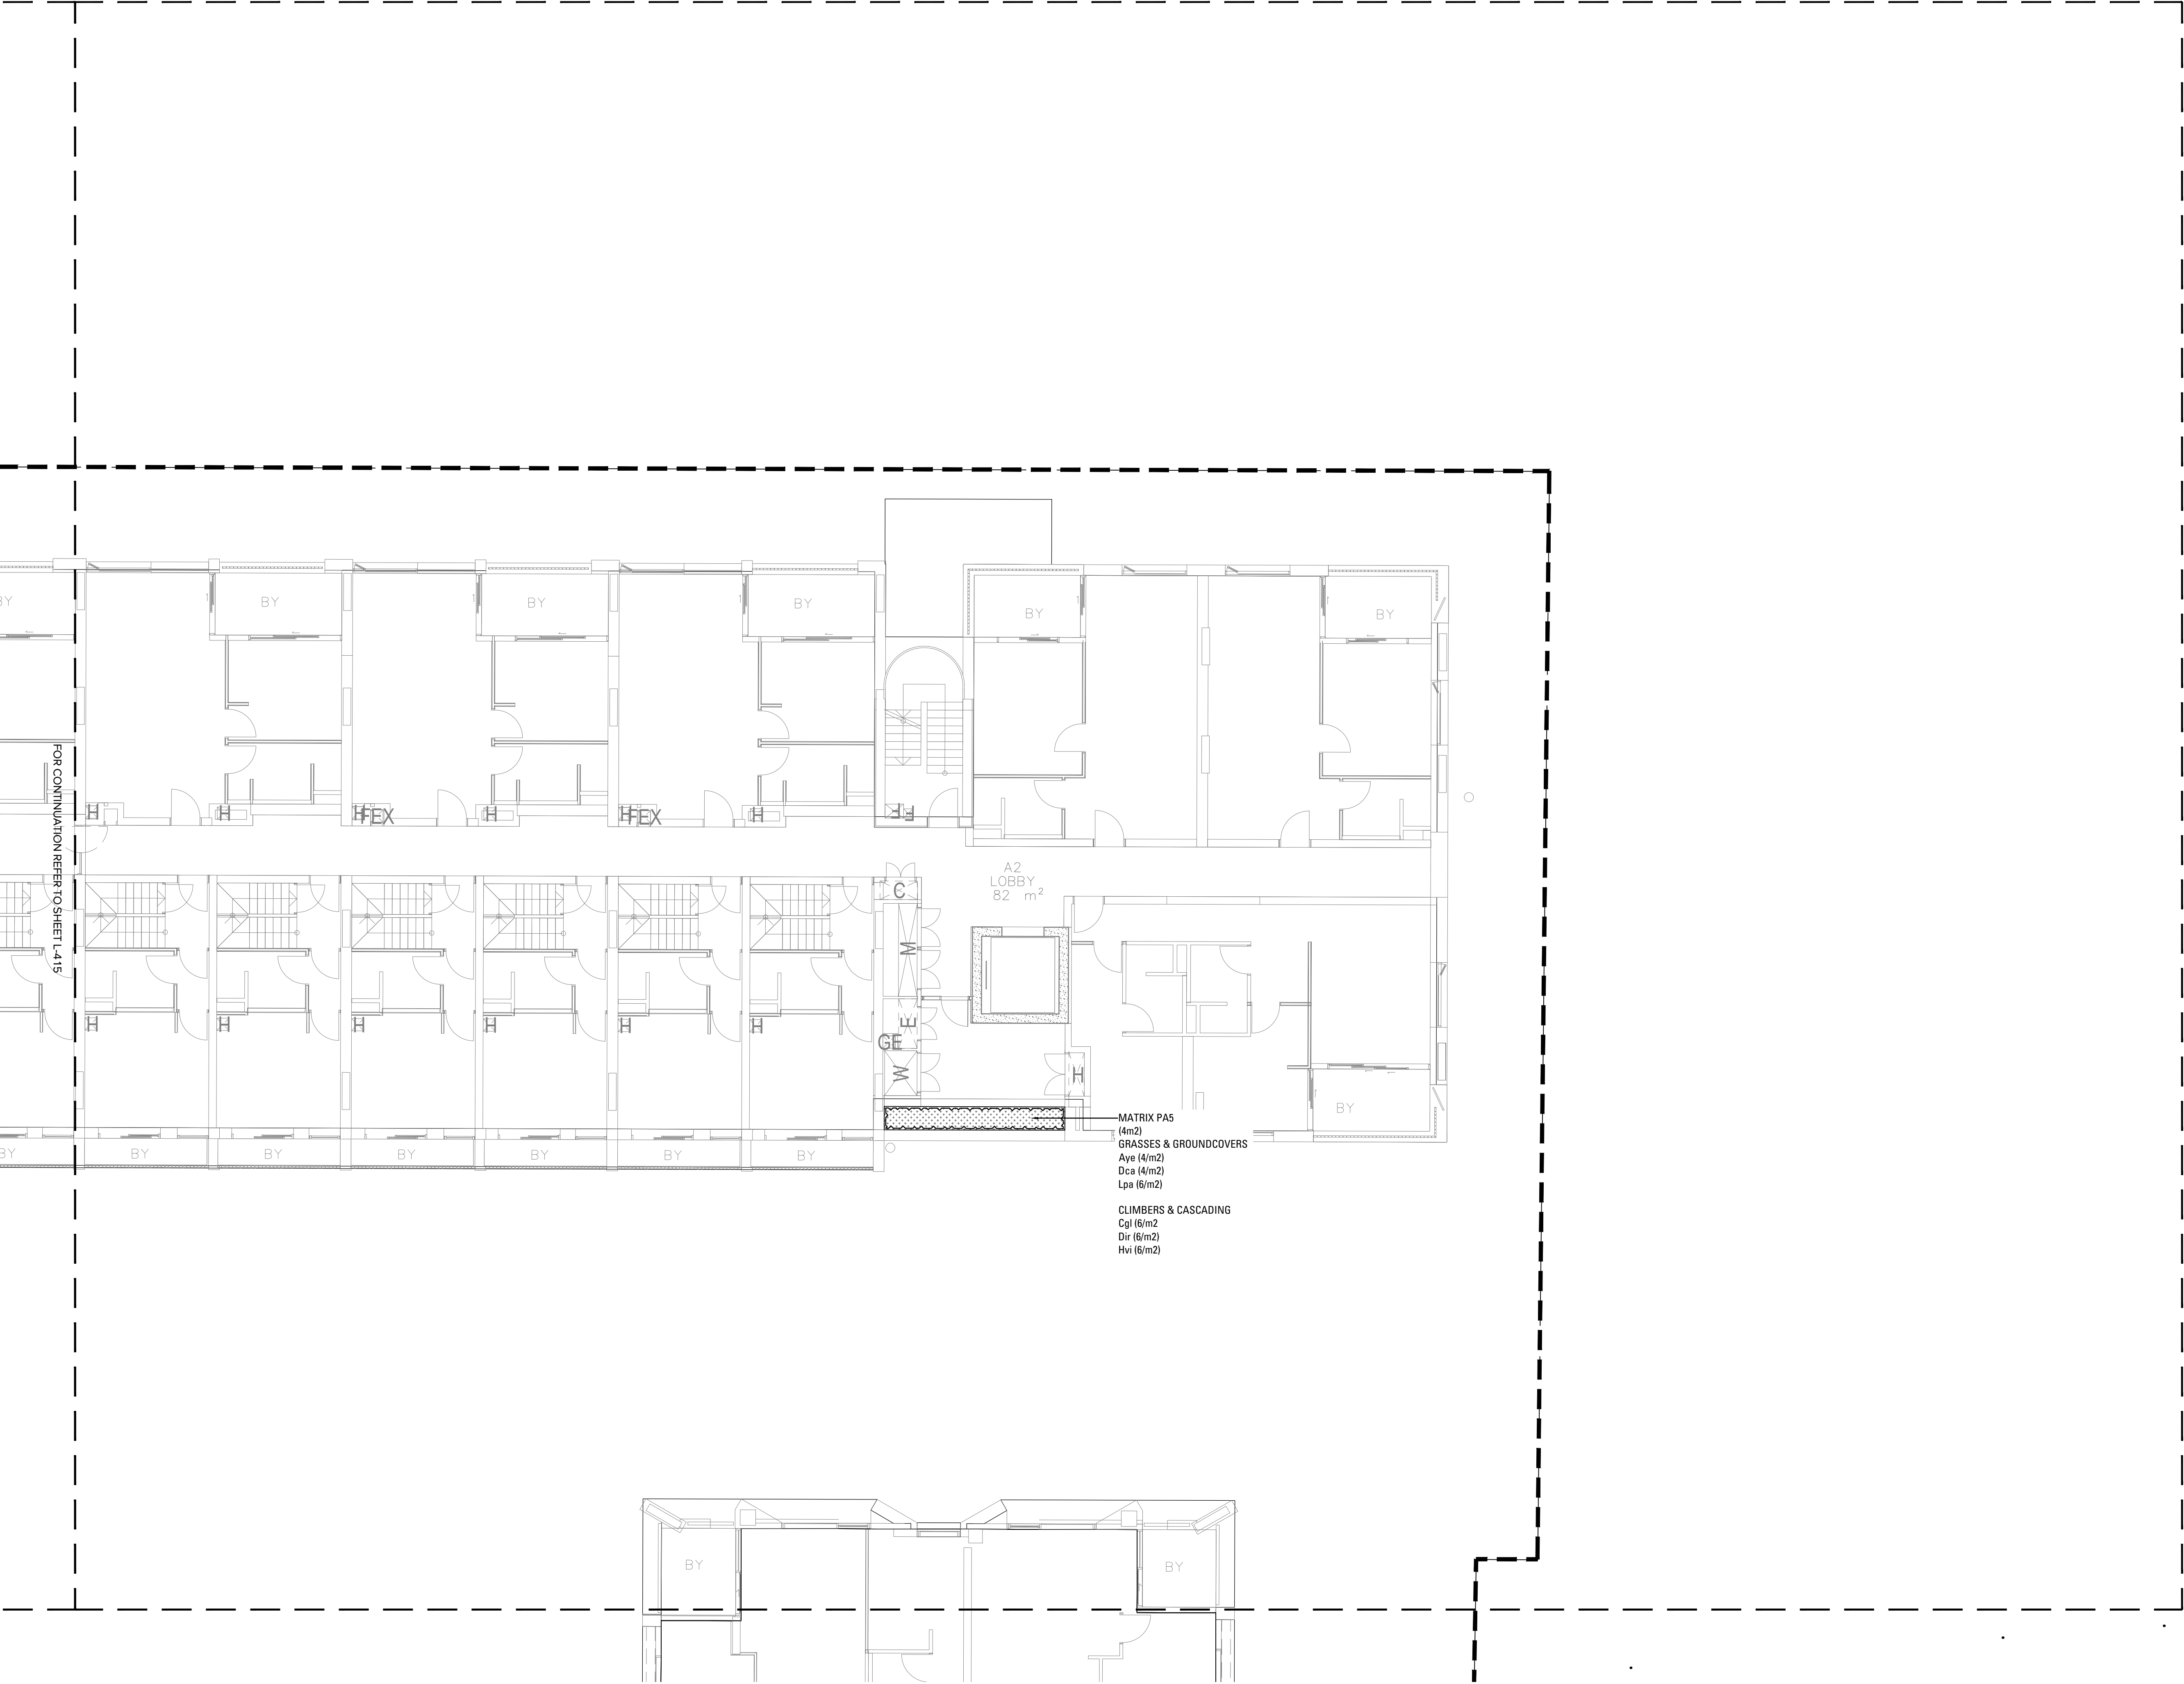

Copyright remains the property of Arcadia Design Group Pty Ltd. Use only figured dimensions. Any other required dimensions are to be referred to and supplied by the landscape architect. All discrepancies to be referred to the project manager and Arcadia Design Group Pty Ltd prior to construction. Ensure compliance with the Building Code of Australia and all relevant Australian Standards and Authority requirements.

LEGEND (ROOFTOPS)

- BACKHOUSIA MYRTIFOLIA
- BANKSIA SERRATA
- CORYMBIA FICIFOLIA 'SUMMER BEAUTY'
- EUCALYPTUS LEUCOXYLON 'EUKY DWARF'
- MELALEUCA VIRIDIFLORA 'BURGUNDY WEEPER'

GENERAL PLANTING AREA (PA4)
Refer Planting Schedule

GENERAL PLANTING AREA (PA5)
Refer Planting Schedule

GREEN ROOF AREA (GR1)
Refer Planting Schedule

P8 DECOMPOSED GRANITE

A	Issue for SSDA	CR	CT	13.12.24
Issue	Revision	Description	Drawn	Check Date

Not For Construction

Project

**Marrickville
Timberyards**
Marrickville, 2204, NSW
SSDA

Client

RTL.co

Drawing No. Drawing Name

L-416 SOFTWARES PLAN SHEET 16
LEVEL 1

Job No. 24-1042

Issue A

Scale 1:100 @ A1

0 1 2 3 4 5m

Sydney, Suite 70, Jones Bay
Wharf, 26-32 Pirrama Road,
Pyrmont NSW 2009
E sydney@arcadiala.com.au
T 02 8571 2900

ARCADIA

LEGEND (ROOFTOPS)

BACKHOUSIA MYRTIFOLIA

BANKSIA SERRATA

CORYMBIA FICIFOLIA

'SUMMER BEAUTY'

EUCALYPTUS LEUCOXYLON

'EUKY DWARF'

MELALEUCA VIRIDIFLORA

'BURGUNDY WEEPER'

GENERAL PLANTING AREA (PA4)

Refer Planting Schedule


GENERAL PLANTING AREA (PA5)

Refer Planting Schedule

GREEN ROOF AREA (GR1)

Refer Planting Schedule

P8 DECOMPOSED GRANITE

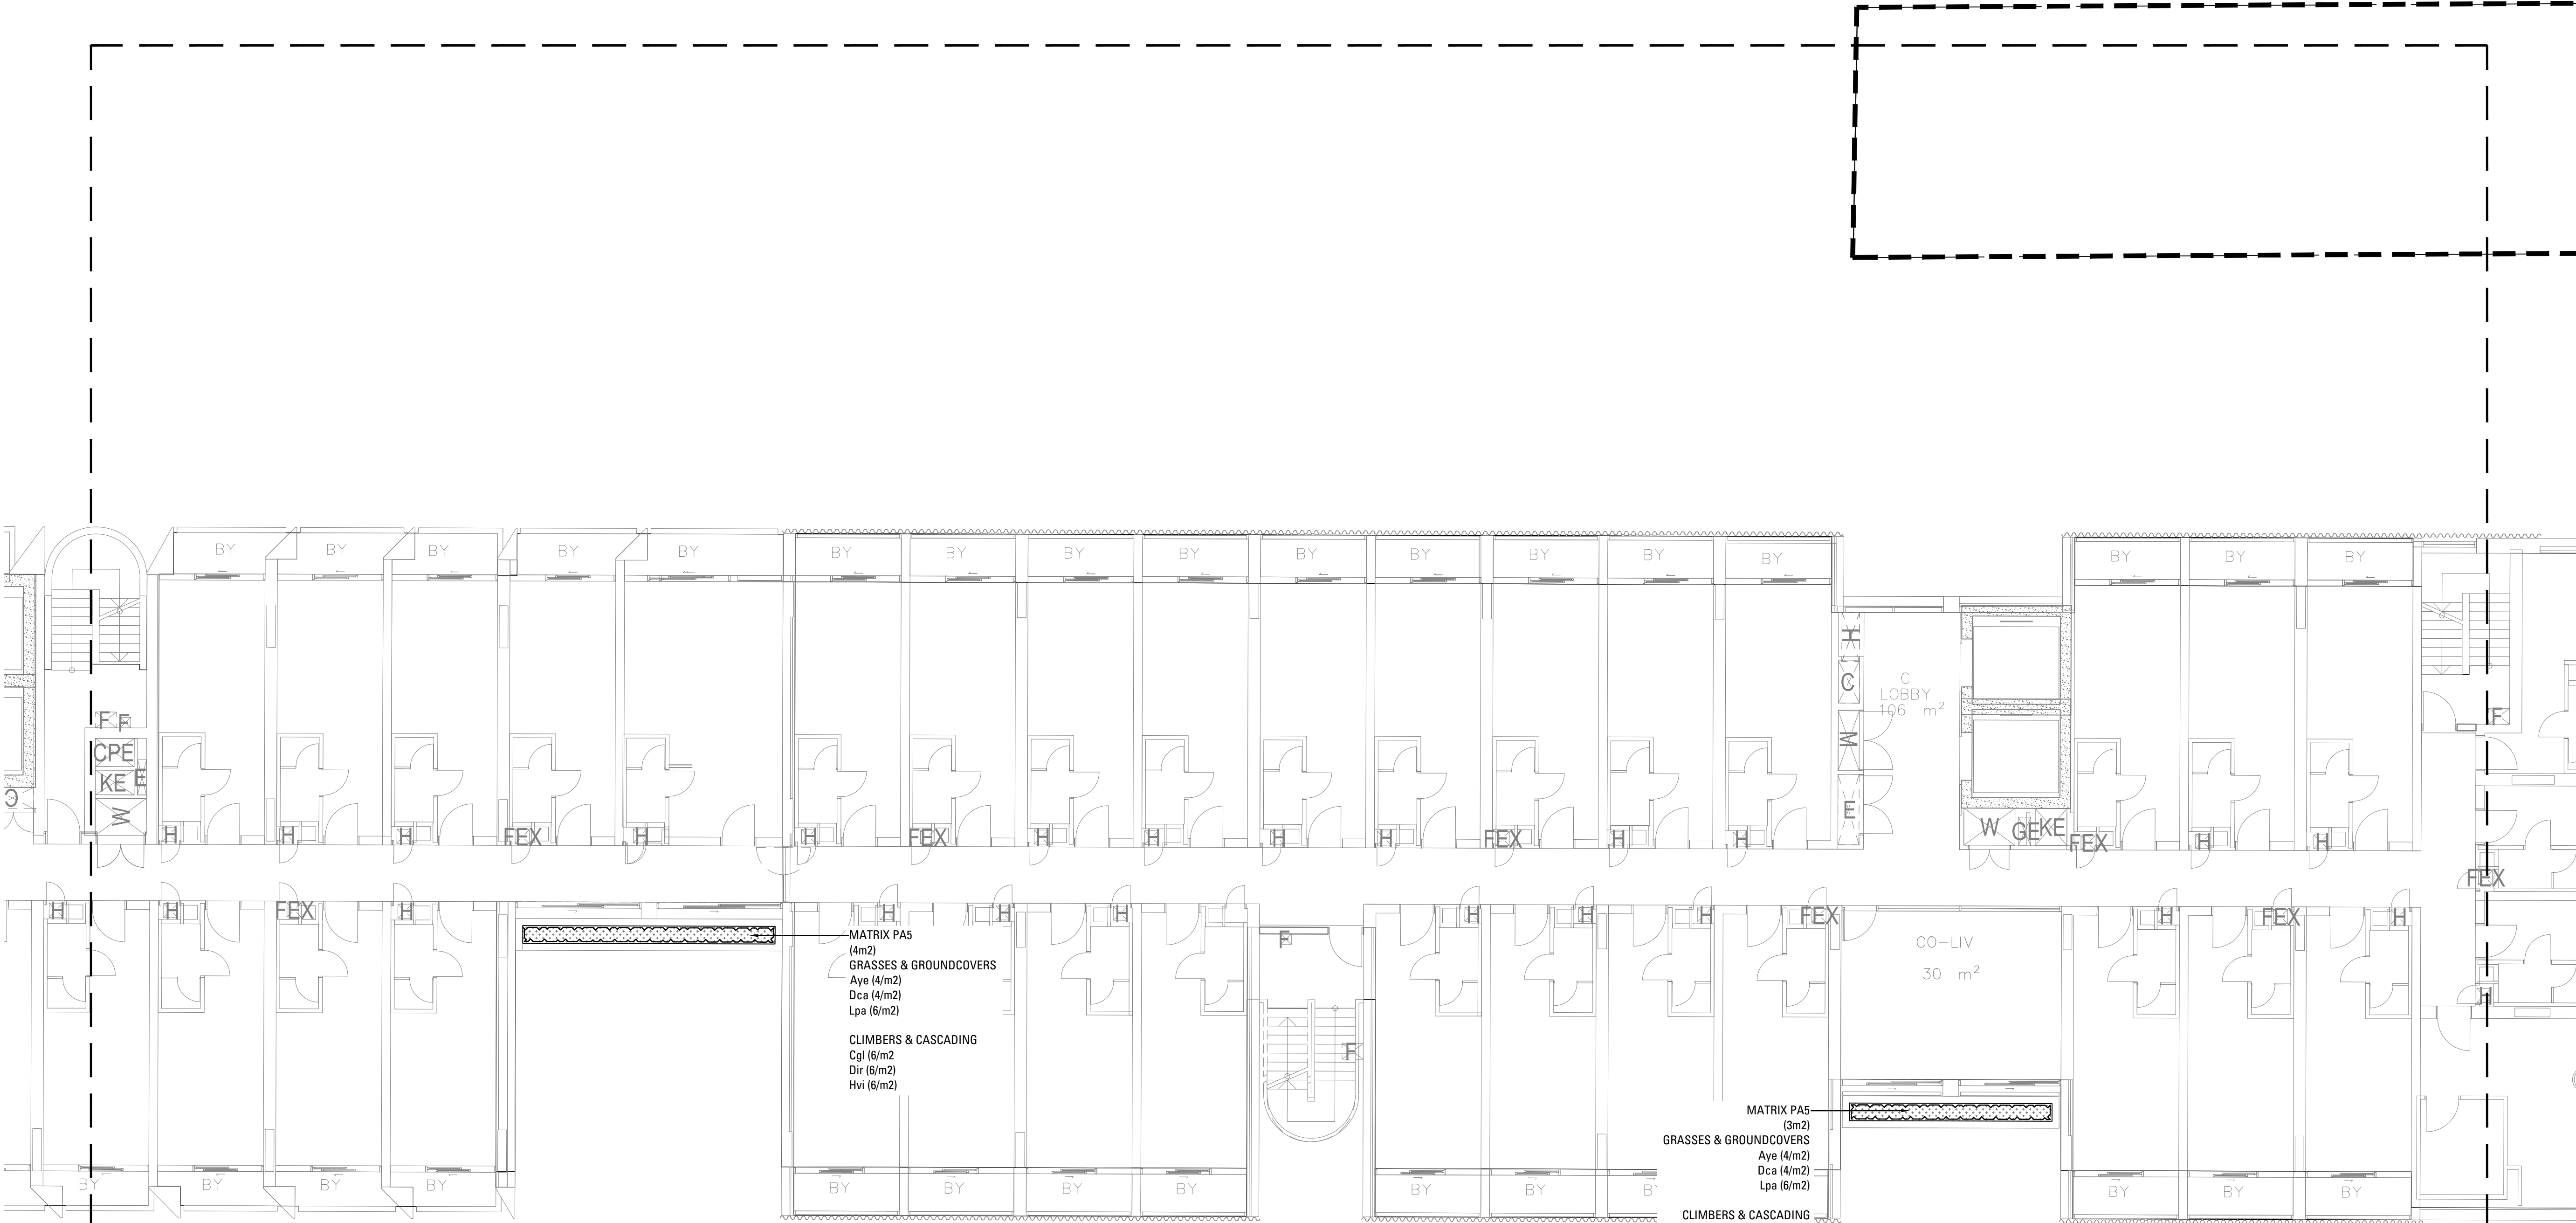

A	Issue for SSDA	CR	CT	13.12.24
Issue	Revision Description	Drawn	Check	Date

Not For Construction

Project

Marrickville

Timberyards

Marrickville, 2204, NSW

SSDA

Client

RTL.co

Drawing No. Drawing Name

L-417 SOFTWARES PLAN SHEET 17
LEVEL 1

Job No. 24-1042

Issue A

Scale 1:100 @ A1

0 1 2 3 4 5m

Sydney, Suite 70, Jones Bay
Wharf, 26-32 Pirrama Road,
Pyrmont NSW 2009
E sydney@arcadiala.com.au
T 02 8571 2900

ARCADIA

LEGEND (ROOFTOPS)

- BACKHOUSIA MYRTIFOLIA
- BANKSIA SERRATA
- CORYMBIA FICIFOLIA 'SUMMER BEAUTY'
- EUCALYPTUS LEUCOXYLON 'EUKY DWARF'
- MELALEUCA VIRIDIFLORA 'BURGUNDY WEEPER'

GENERAL PLANTING AREA (PA4)
Refer Planting Schedule

GENERAL PLANTING AREA (PA5)
Refer Planting Schedule

GREEN ROOF AREA (GR1)
Refer Planting Schedule

P8 DECOMPOSED GRANITE

A	Issue for SSDA	CR	CT	13.12.24
Issue	Revision Description	Drawn	Check	Date

Not For Construction

Project

**Marrickville
Timberyards**
Marrickville, 2204, NSW
SSDA

Client

RTL.co

Drawing No. Drawing Name

L-418 SOFTWARES PLAN SHEET 18
LEVEL 2

Job No. 24-1042


Issue A

Scale 1:100 @ A1

0 1 2 3 4 5m

Sydney, Suite 70, Jones Bay
Wharf, 26-32 Pirrama Road,
Pyrmont NSW 2009
E sydney@arcadiala.com.au
T 02 8571 2900

ARCADIA

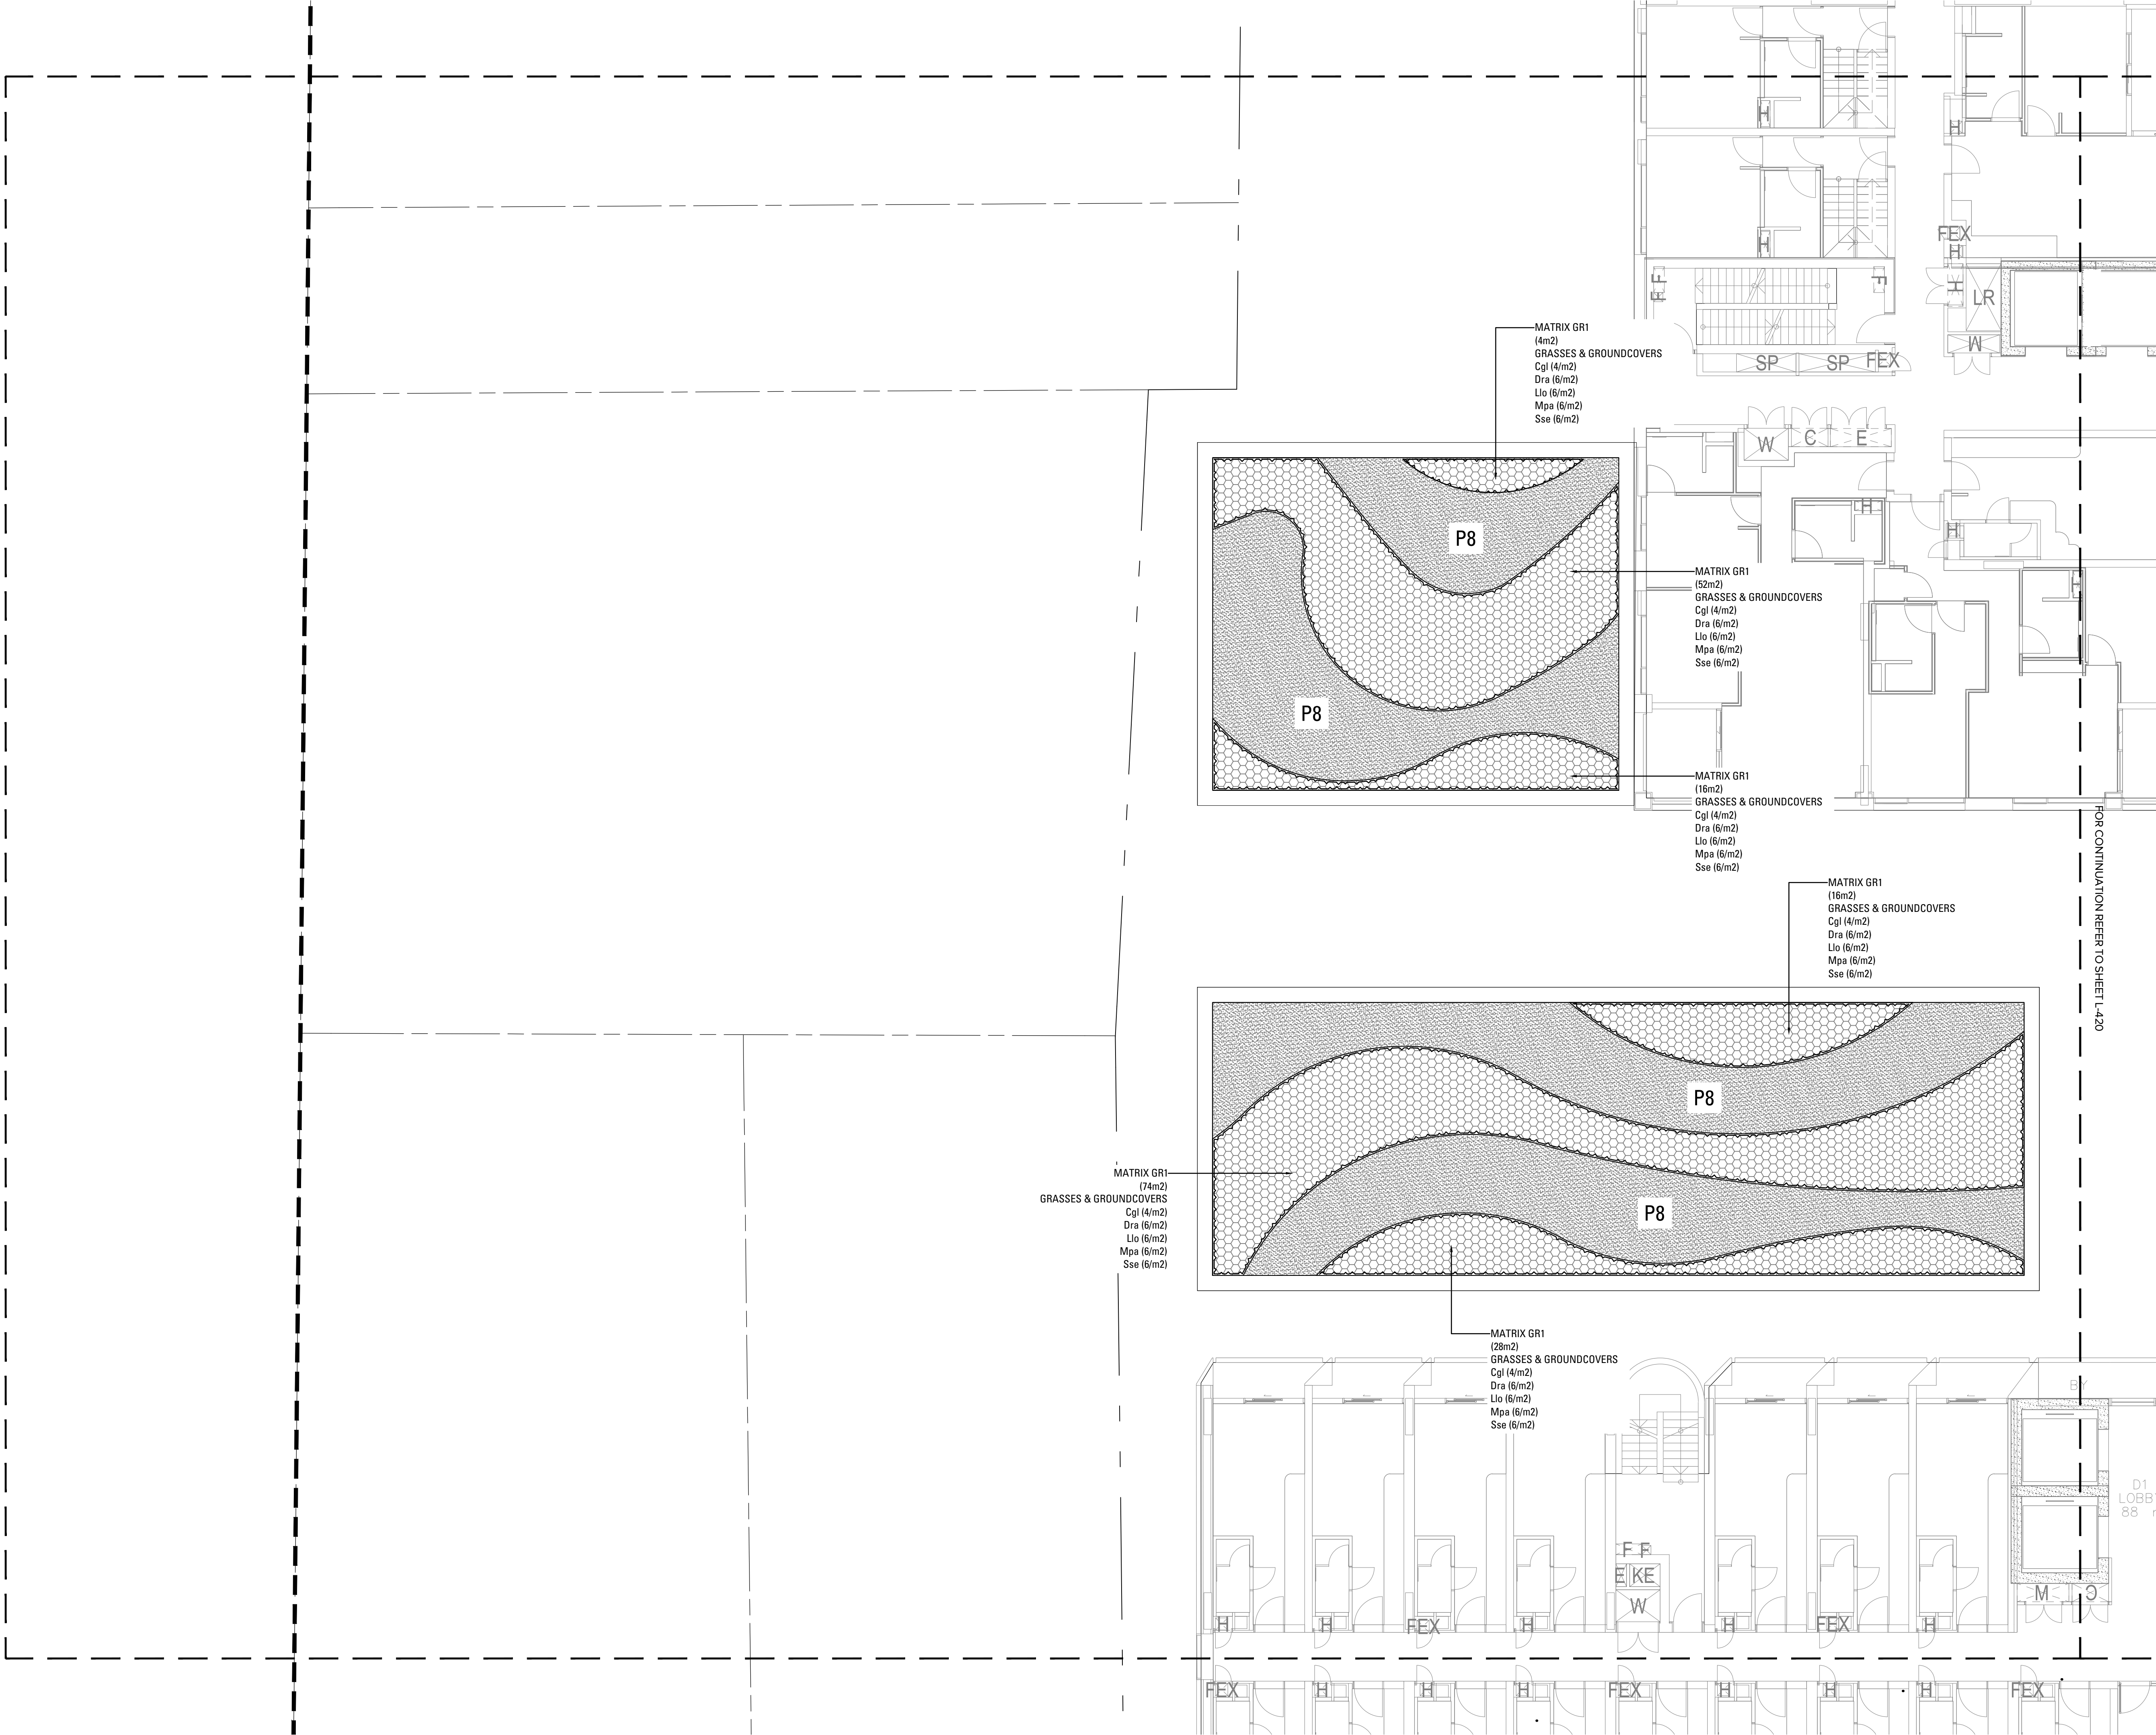

Copyright remains the property of Arcadia Design Group Pty Ltd. Use only figured dimensions. Any other required dimensions are to be referred to and supplied by the landscape architect. All discrepancies to be referred to the project manager and Arcadia Design Group Pty Ltd prior to construction. Ensure compliance with the Building Code of Australia and all relevant Australian Standards and Authority requirements.

LEGEND (ROOFTOPS)

- BACKHOUSIA MYRTIFOLIA
- BANKSIA SERRATA
- CORYMBIA FICIFOLIA 'SUMMER BEAUTY'
- EUCALYPTUS LEUCOXYLON 'EUKY DWARF'
- MELALEUCA VIRIDIFLORA 'BURGUNDY WEEPER'

GENERAL PLANTING AREA (PA4)
Refer Planting Schedule

GENERAL PLANTING AREA (PA5)
Refer Planting Schedule

GREEN ROOF AREA (GR1)
Refer Planting Schedule

P8
DECOMPOSED GRANITE

A	Issue for SSDA	CR	CT	13.12.24
Issue	Revision Description	Drawn	Check	Date

Not For Construction

Project

**Marrickville
Timberyards**
Marrickville, 2204, NSW
SSDA

Client

RTL.co

Drawing No. Drawing Name

L-419 SOFTWARES PLAN SHEET 19
LEVEL 2

Job No.

24-1042

Issue



A

Scale

1:100 @ A1

Sydney, Suite 70, Jones Bay
Wharf, 26-32 Pirrama Road,
Pyrmont NSW 2009
E sydney@arcadiala.com.au
T 02 8571 2900


ARCADIA

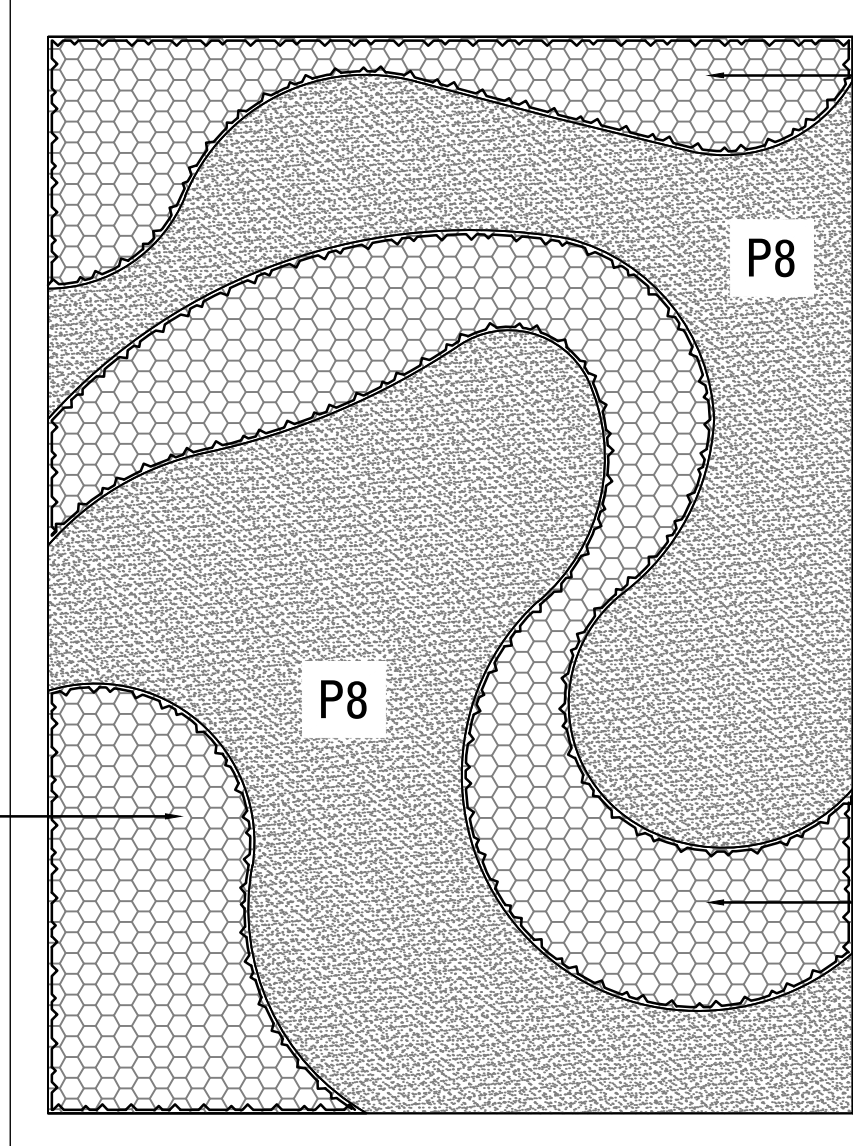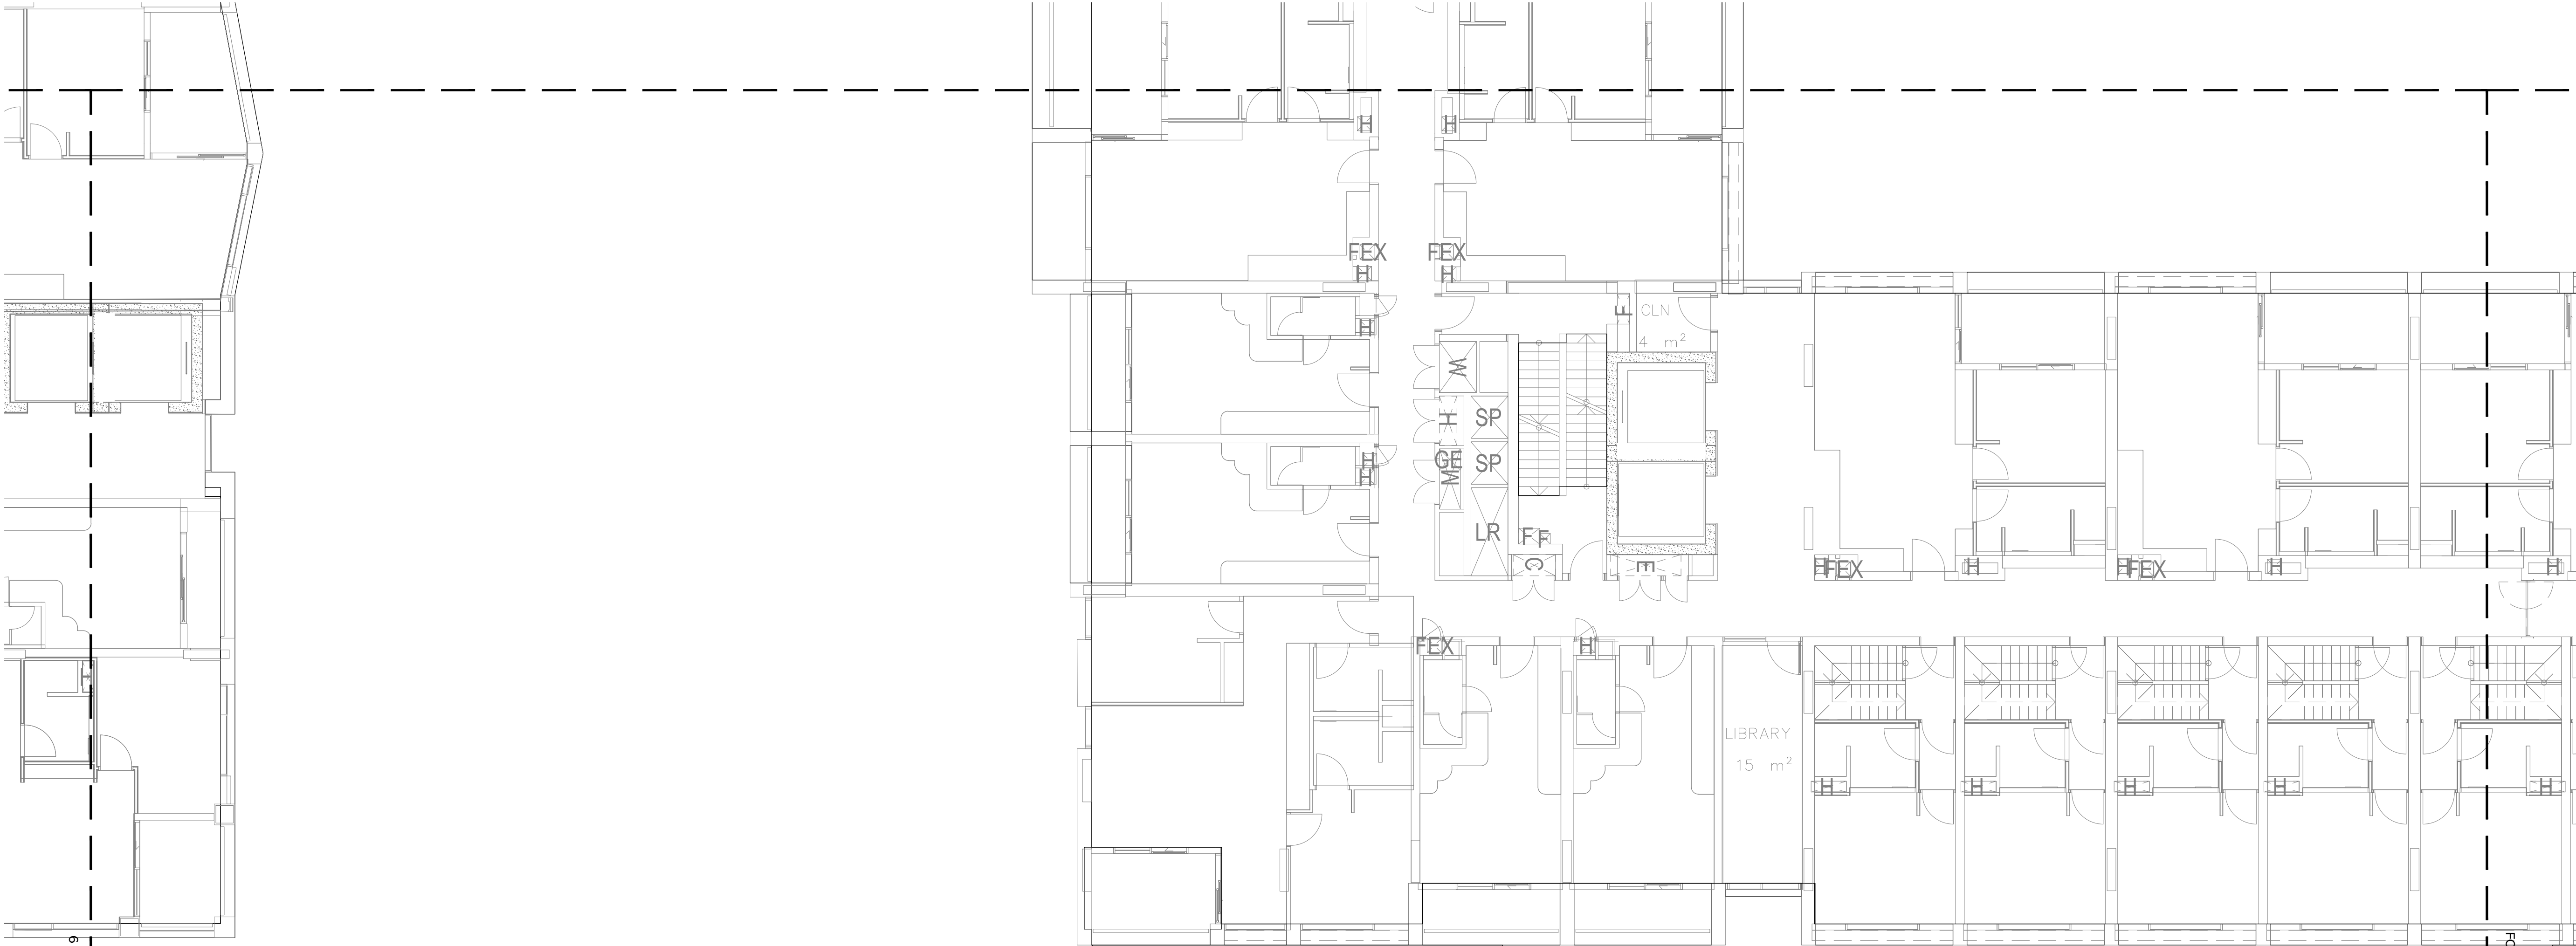

MATRIX GR1
(16m2)
GRASSES & GROUNDCOVERS
Cgl (4/m2)
Dra (6/m2)
Llo (6/m2)
Mpa (6/m2)
Sse (6/m2)

MATRIX GR1
(15m2)
GRASSES & GROUNDCOVERS
Cgl (4/m2)
Dra (6/m2)
Llo (6/m2)
Mpa (6/m2)
Sse (6/m2)

MATRIX GR1
(33m2)
GRASSES & GROUNDCOVERS
Cgl (4/m2)
Dra (6/m2)
Llo (6/m2)
Mpa (6/m2)
Sse (6/m2)

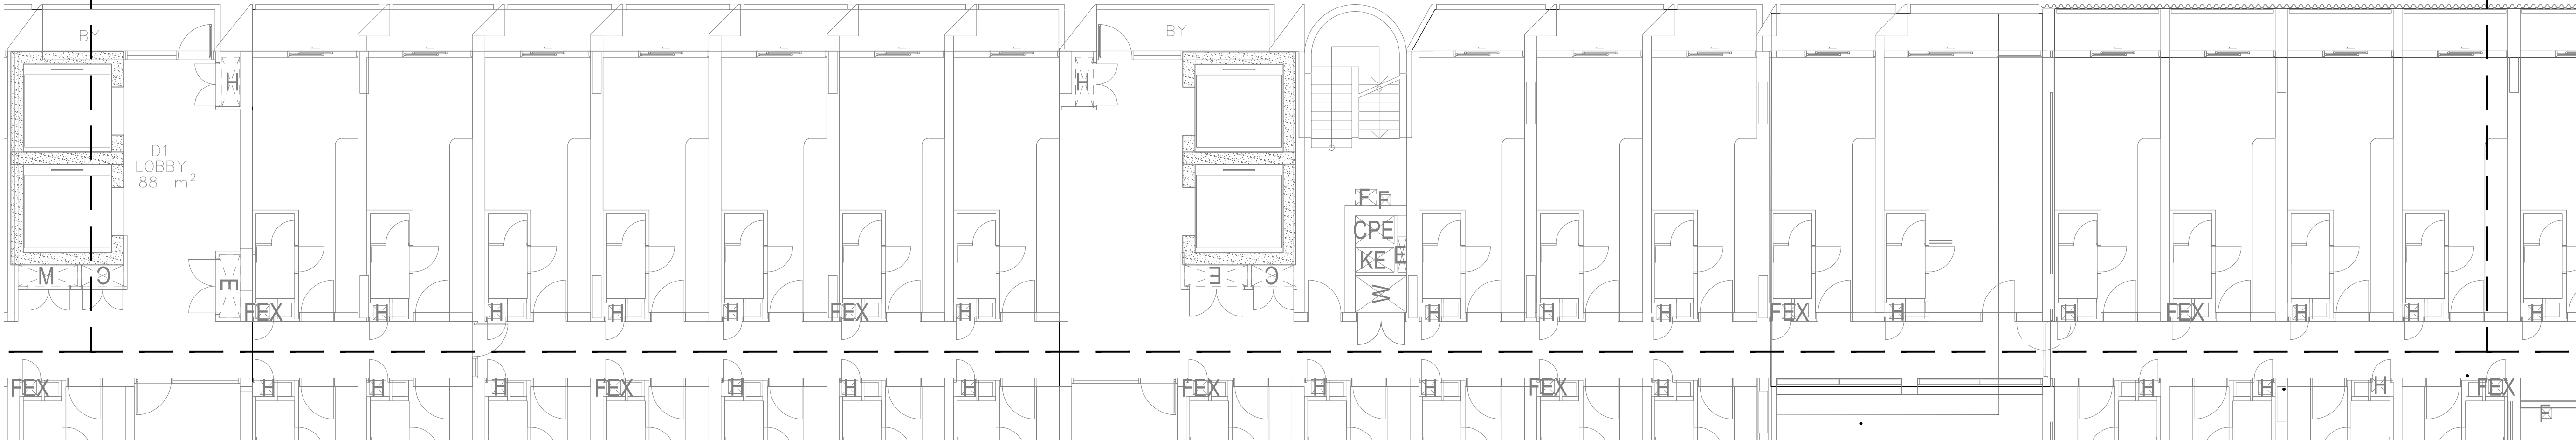

Copyright remains the property of Arcadia Design Group Pty Ltd. Use only figured dimensions. Any other required dimensions are to be referred to and supplied by the landscape architect. All discrepancies to be referred to the project manager and Arcadia Design Group Pty Ltd prior to construction. Ensure compliance with the Building Code of Australia and all relevant Australian Standards and Authority requirements.

LEGEND (ROOFTOPS)

- BACKHOUSIA MYRTIFOLIA
- BANKSIA SERRATA
- CORYMBIA FICIFOLIA 'SUMMER BEAUTY'
- EUCALYPTUS LEUCOXYLON 'EUKY DWARF'
- MELALEUCA VIRIDIFLORA 'BURGUNDY WEEPER'

GENERAL PLANTING AREA (PA4)
Refer Planting Schedule

GENERAL PLANTING AREA (PA5)
Refer Planting Schedule

GREEN ROOF AREA (GR1)
Refer Planting Schedule

P8
DECOMPOSED GRANITE

A	Issue for SSDA	CR	CT	13.12.24
Issue	Revision Description	Drawn	Check	Date

Not For Construction

Project

**Marrickville
Timberyards**
Marrickville, 2204, NSW
SSDA

Client

RTL.co

Drawing No. Drawing Name

L-420 SOFTWARES PLAN SHEET 20
LEVEL 2

Job No.

24-1042

Issue

A

Scale

1:100 @ A1


0 1 2 3 4 5m

Sydney, Suite 70, Jones Bay
Wharf, 26-32 Pirrama Road,
Pyrmont NSW 2009
E sydney@arcadiala.com.au
T 02 8571 2900

ARCADIA

Copyright remains the property of Arcadia Design Group Pty Ltd. Use only figured dimensions. Any other required dimensions are to be referred to and supplied by the landscape architect. All discrepancies to be referred to the project manager and Arcadia Design Group Pty Ltd prior to construction. Ensure compliance with the Building Code of Australia and all relevant Australian Standards and Authority requirements.

LEGEND (ROOFTOPS)

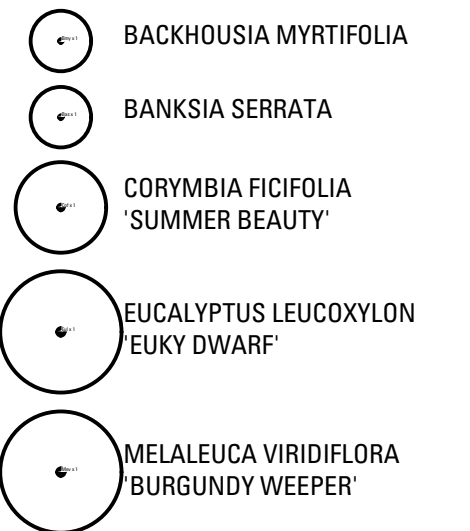

 GENERAL PLANTING AREA (PA4)
Refer Planting Schedule

 GENERAL PLANTING AREA (PA5)
Refer Planting Schedule

 GREEN ROOF AREA (GR1)
Refer Planting Schedule

P8 DECOMPOSED GRANITE

FOR CONTINUATION REFER TO SHEET L-420

—MATRIX GR1
(28m2)
GRASSES & GROUNDCOVERS
Cgl (4/m2)
■ Dra (6/m2)
Llo (6/m2)
Mpa (6/m2)
Sse (6/m2)

—MATRIX GR1
 ■ (34m2)
 GRASSES & GROUNDCOVERS
 Cgl (4/m2)
 Dra (6/m2)
 Llo (6/m2)
 Mpa (6/m2)
 Sse (6/m2)

—MATRIX GR1
(18m2)
GRASSES & GROUNDCOVERS
Cgl (4/m2)
Dra (6/m2)
Llo (6/m2)
Mpa (6/m2)
Sse (6/m2)

MATRIX PA5
(9m2)
GRASSES & GROUNDCOVERS
Aye (4/m2)
Dca (4/m2)
Lpa (6/m2)

CLIMBERS & CASCADING
Cgl (6/m2)
Dir (6/m2)
Hvi (6/m2)

LOBBY
106 m²

~~W GEKE~~

CO-LIV

A	Issue for SSDA	CR	CT	13.12.24
Issue	Revision Description	Drawn	Check	Date

Not For Construction

Project

**Marrickville
Timberyards**
Marrickville, 2204, NSW
SSDA

Client
RTL.co

Drawing No.	Drawing Name
-------------	--------------

L-421 SOFTWORKS PLAN SHEET 21
LEVEL 2

Job No. 24-1042

Issue	A
-------	---

Scale 1:100 @ A1

Sydney, Suite 70, Jones Bay

Wharf, 26-32 Pirrama Road,
Pyrmont NSW 2009

E sydney@arcadiala.com.au
T 02 8571 2900

ADCA DI

ARCADE

ARCADE

LEGEND (ROOFTOPS)

- BACKHOUSIA MYRTIFOLIA
- BANKSIA SERRATA
- CORYMBIA FICIFOLIA
'SUMMER BEAUTY'
- EUCALYPTUS LEUCOXYLON
'EUKY DWARF'
- MELALEUCA VIRIDIFLORA
'BURGUNDY WEEPER'

GENERAL PLANTING AREA (PA4)
Refer Planting Schedule

GENERAL PLANTING AREA (PA5)
Refer Planting Schedule

GREEN ROOF AREA (GR1)
Refer Planting Schedule

P8 DECOMPOSED GRANITE

FOR CONTINUATION REFER TO SHEET L-423

MATRIX PA5
(5m2)
GRASSES & GROUNDCOVERS
Aye (4/m2)
Dca (4/m2)
Lpa (6/m2)

CLIMBERS & CASCADING
Cgl (6/m2)
Dir (6/m2)
Hvi (6/m2)

MATRIX PA5
(4m2)
GRASSES & GROUNDCOVERS
Aye (4/m2)
Dca (4/m2)
Lpa (6/m2)

CLIMBERS & CASCADING
Cgl (6/m2)
Dir (6/m2)
Hvi (6/m2)

A	Issue for SSDA	CR	CT	13.12.24
Issue	Revision Description	Drawn	Check	Date

Not For Construction

Project

**Marrickville
Timberyards**
Marrickville, 2204, NSW
SSDA

Client

RTL.co

Drawing No. Drawing Name

L-422 SOFTWARES PLAN SHEET 22
LEVEL 3

Job No. 24-1042


Issue A

Scale 1:100 @ A1

0 1 2 3 4 5m

Sydney, Suite 70, Jones Bay
Wharf, 26-32 Pirrama Road,
Pyrmont NSW 2009
E sydney@arcadiala.com.au
T 02 8571 2900

ARCADIA

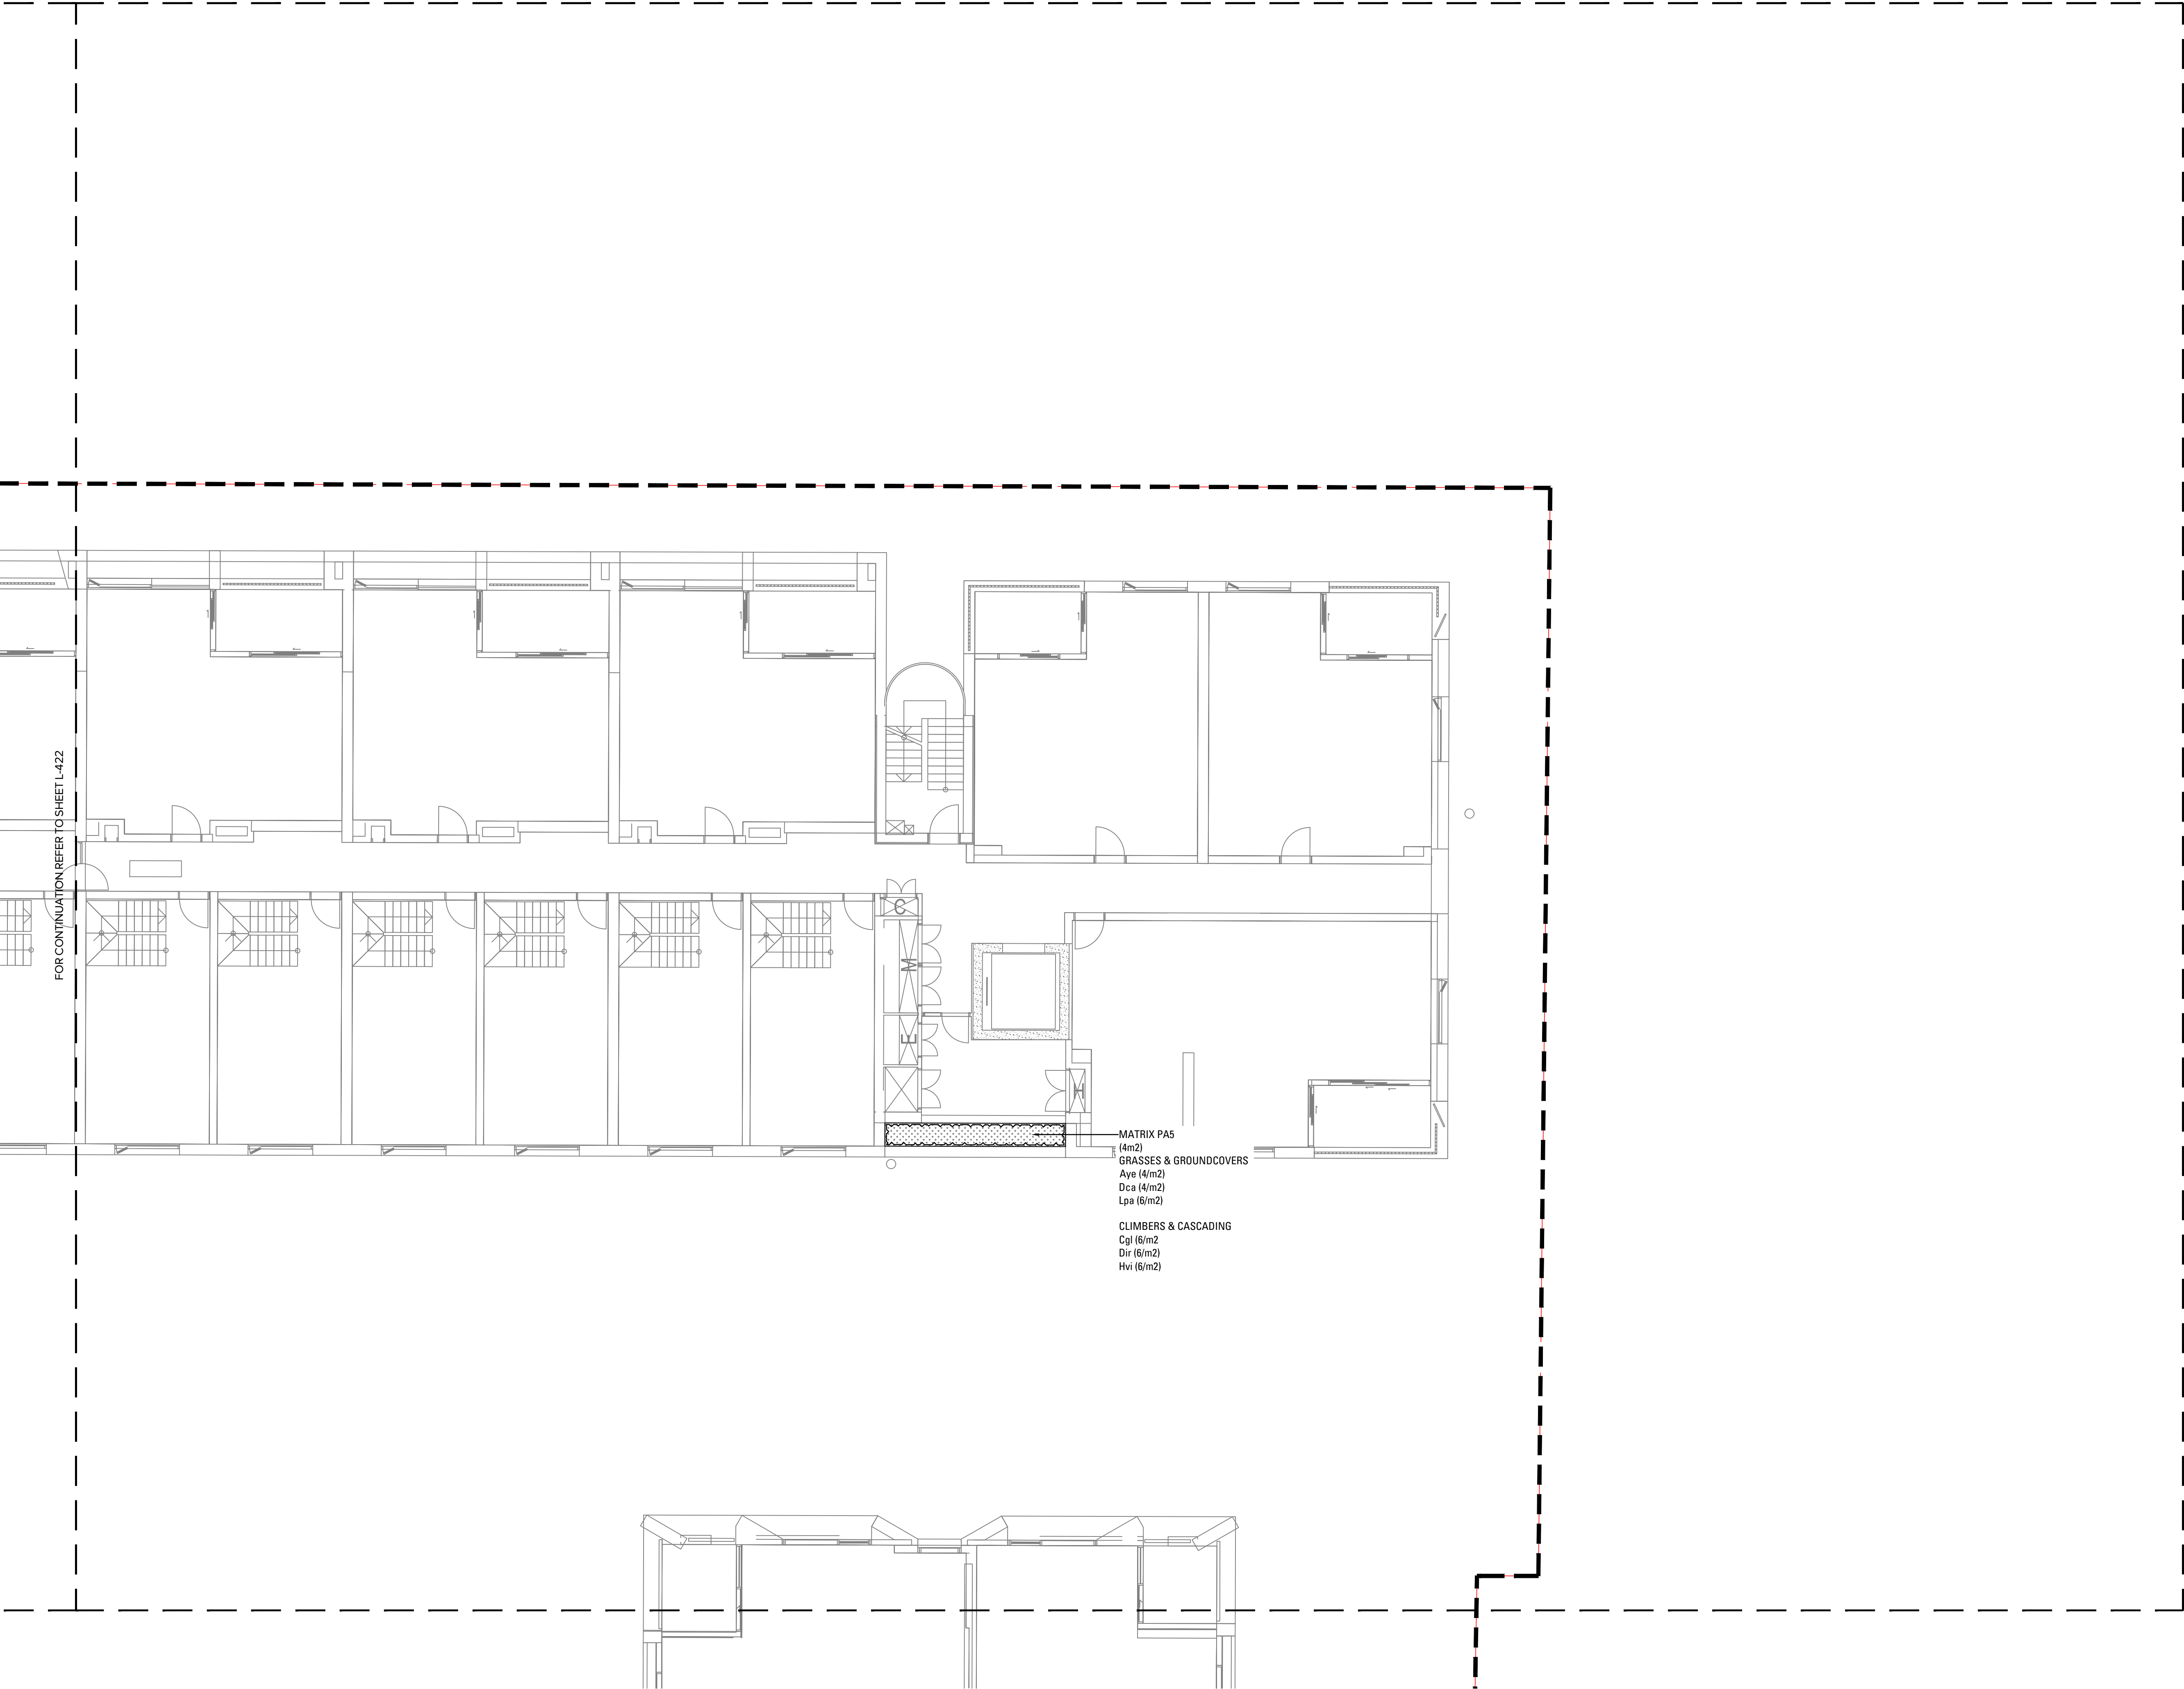

FOR CONTINUATION REFER TO SHEET L-422

MATRIX PA5
(4m2)
GRASSES & GROUNDCOVERS
Aye (4/m2)
Dca (4/m2)
Lpa (6/m2)

CLIMBERS & CASCADING
Cgl (6/m2)
Dir (6/m2)
Hvi (6/m2)

Copyright remains the property of Arcadia Design Group Pty Ltd. Use only figured dimensions. Any other required dimensions are to be referred to and supplied by the landscape architect. All discrepancies to be referred to the project manager and Arcadia Design Group Pty Ltd prior to construction. Ensure compliance with the Building Code of Australia and all relevant Australian Standards and Authority requirements.

LEGEND (ROOFTOPS)

- BACKHOUSIA MYRTIFOLIA
- BANKSIA SERRATA
- CORYMBIA FICIFOLIA
'SUMMER BEAUTY'
- EUCALYPTUS LEUCOXYLON
'EUKY DWARF'
- MELALEUCA VIRIDIFLORA
'BURGUNDY WEEPER'

GENERAL PLANTING AREA (PA4)
Refer Planting Schedule

GENERAL PLANTING AREA (PA5)
Refer Planting Schedule

GREEN ROOF AREA (GR1)
Refer Planting Schedule

P8
DECOMPOSED GRANITE

A	Issue for SSDA	CR	CT	13.12.24
Issue	Revision Description	Drawn	Check	Date

Not For Construction

Project

**Marrickville
Timberyards**
Marrickville, 2204, NSW
SSDA

Client

RTL.co

Drawing No. Drawing Name

L-422 SOFTWARES PLAN SHEET 22
LEVEL 3

Job No.

24-1042

Issue

A

Scale

1:100 @ A1

Sydney, Suite 70, Jones Bay
Wharf, 26-32 Pirrama Road,
Pyrmont NSW 2009
E sydney@arcadiala.com.au
T 02 8571 2900

ARCADIA

LEGEND (ROOFTOPS)

BACKHOUSIA MYRTIFOLIA

BANKSIA SERRATA

CORYMBIA FICIFOLIA

'SUMMER BEAUTY'

EUCALYPTUS LEUCOXYLON

'EUKY DWARF'

MELALEUCA VIRIDIFLORA

'BURGUNDY WEEPER'

GENERAL PLANTING AREA (PA4)

Refer Planting Schedule


GENERAL PLANTING AREA (PA5)

Refer Planting Schedule

GREEN ROOF AREA (GR1)

Refer Planting Schedule

P8 DECOMPOSED GRANITE

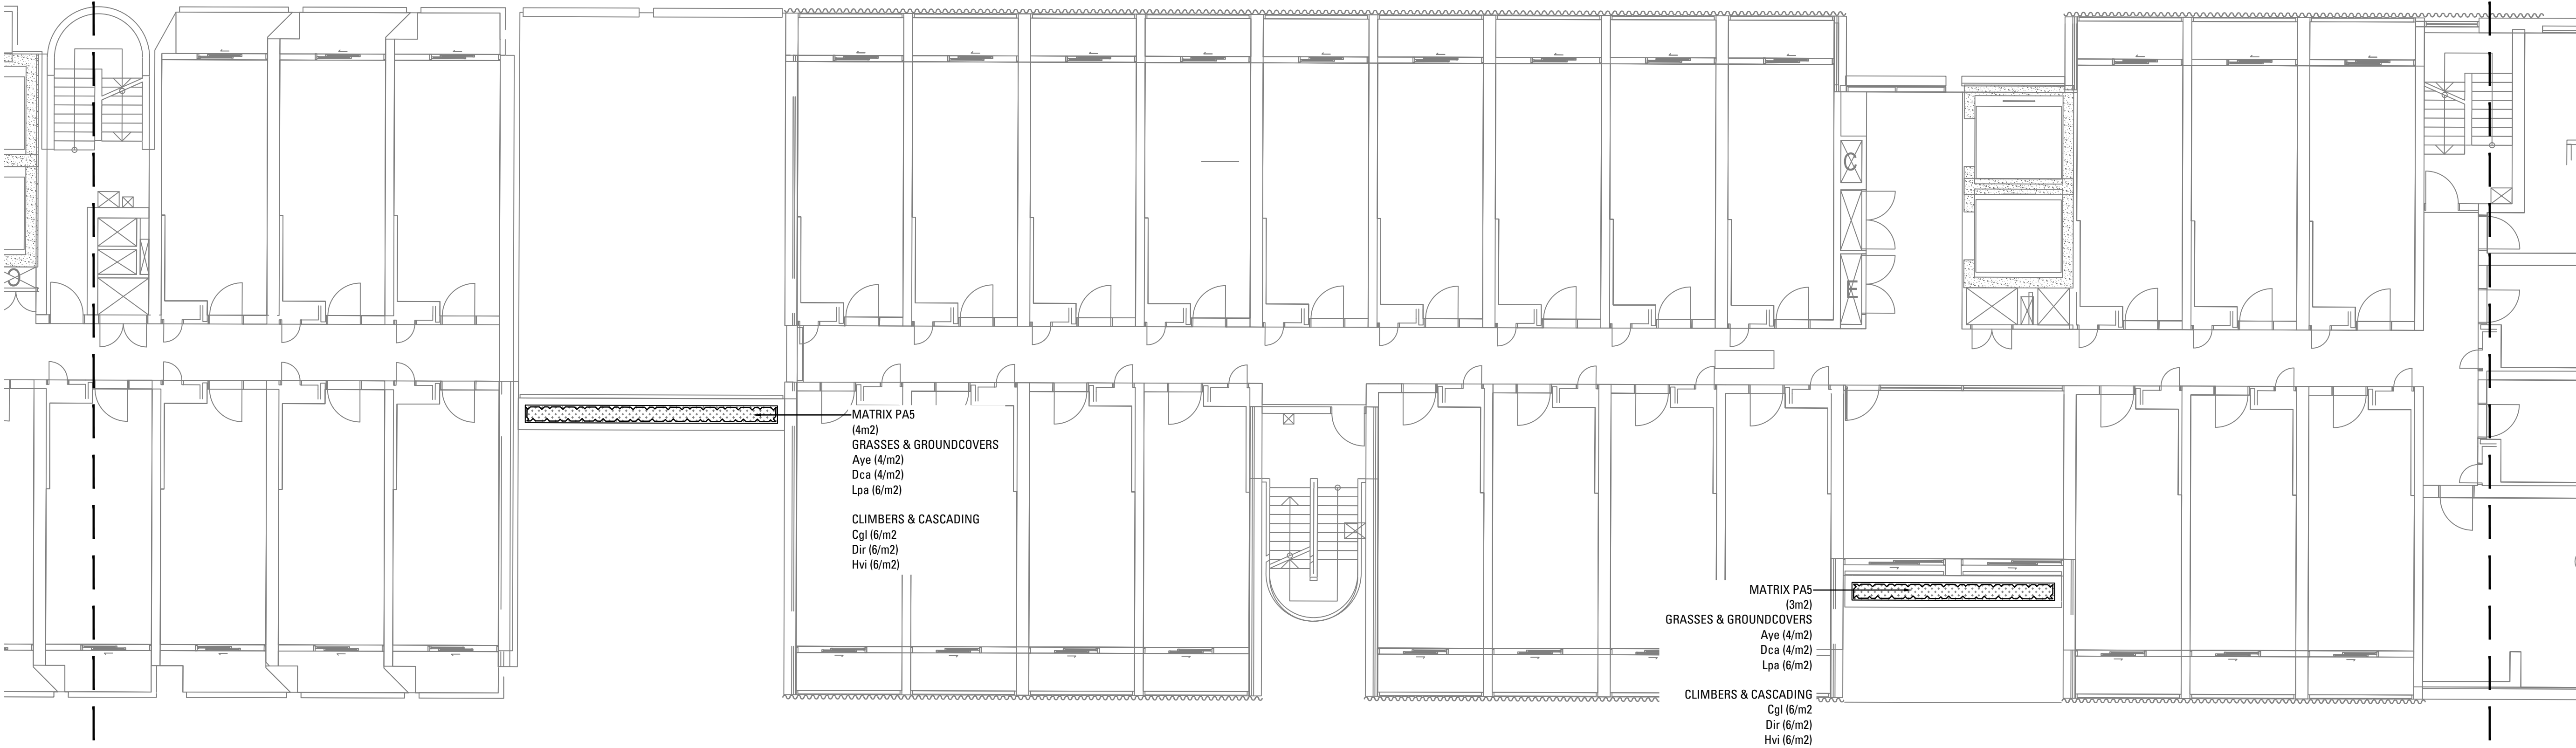

A	Issue for SSDA	CR	CT	13.12.24
Issue	Revision Description	Drawn	Check	Date

Not For Construction

Project

Marrickville

Timberyards

Marrickville, 2204, NSW

SSDA

Client

RTL.co

Drawing No. Drawing Name

L-424 SOFTWARES PLAN SHEET 24
LEVEL 3

Job No. 24-1042


Issue A

Scale 1:100 @ A1

0 1 2 3 4 5m

Sydney, Suite 70, Jones Bay
Wharf, 26-32 Pirrama Road,
Pyrmont NSW 2009
E sydney@arcadiala.com.au
T 02 8571 2900

ARCADIA

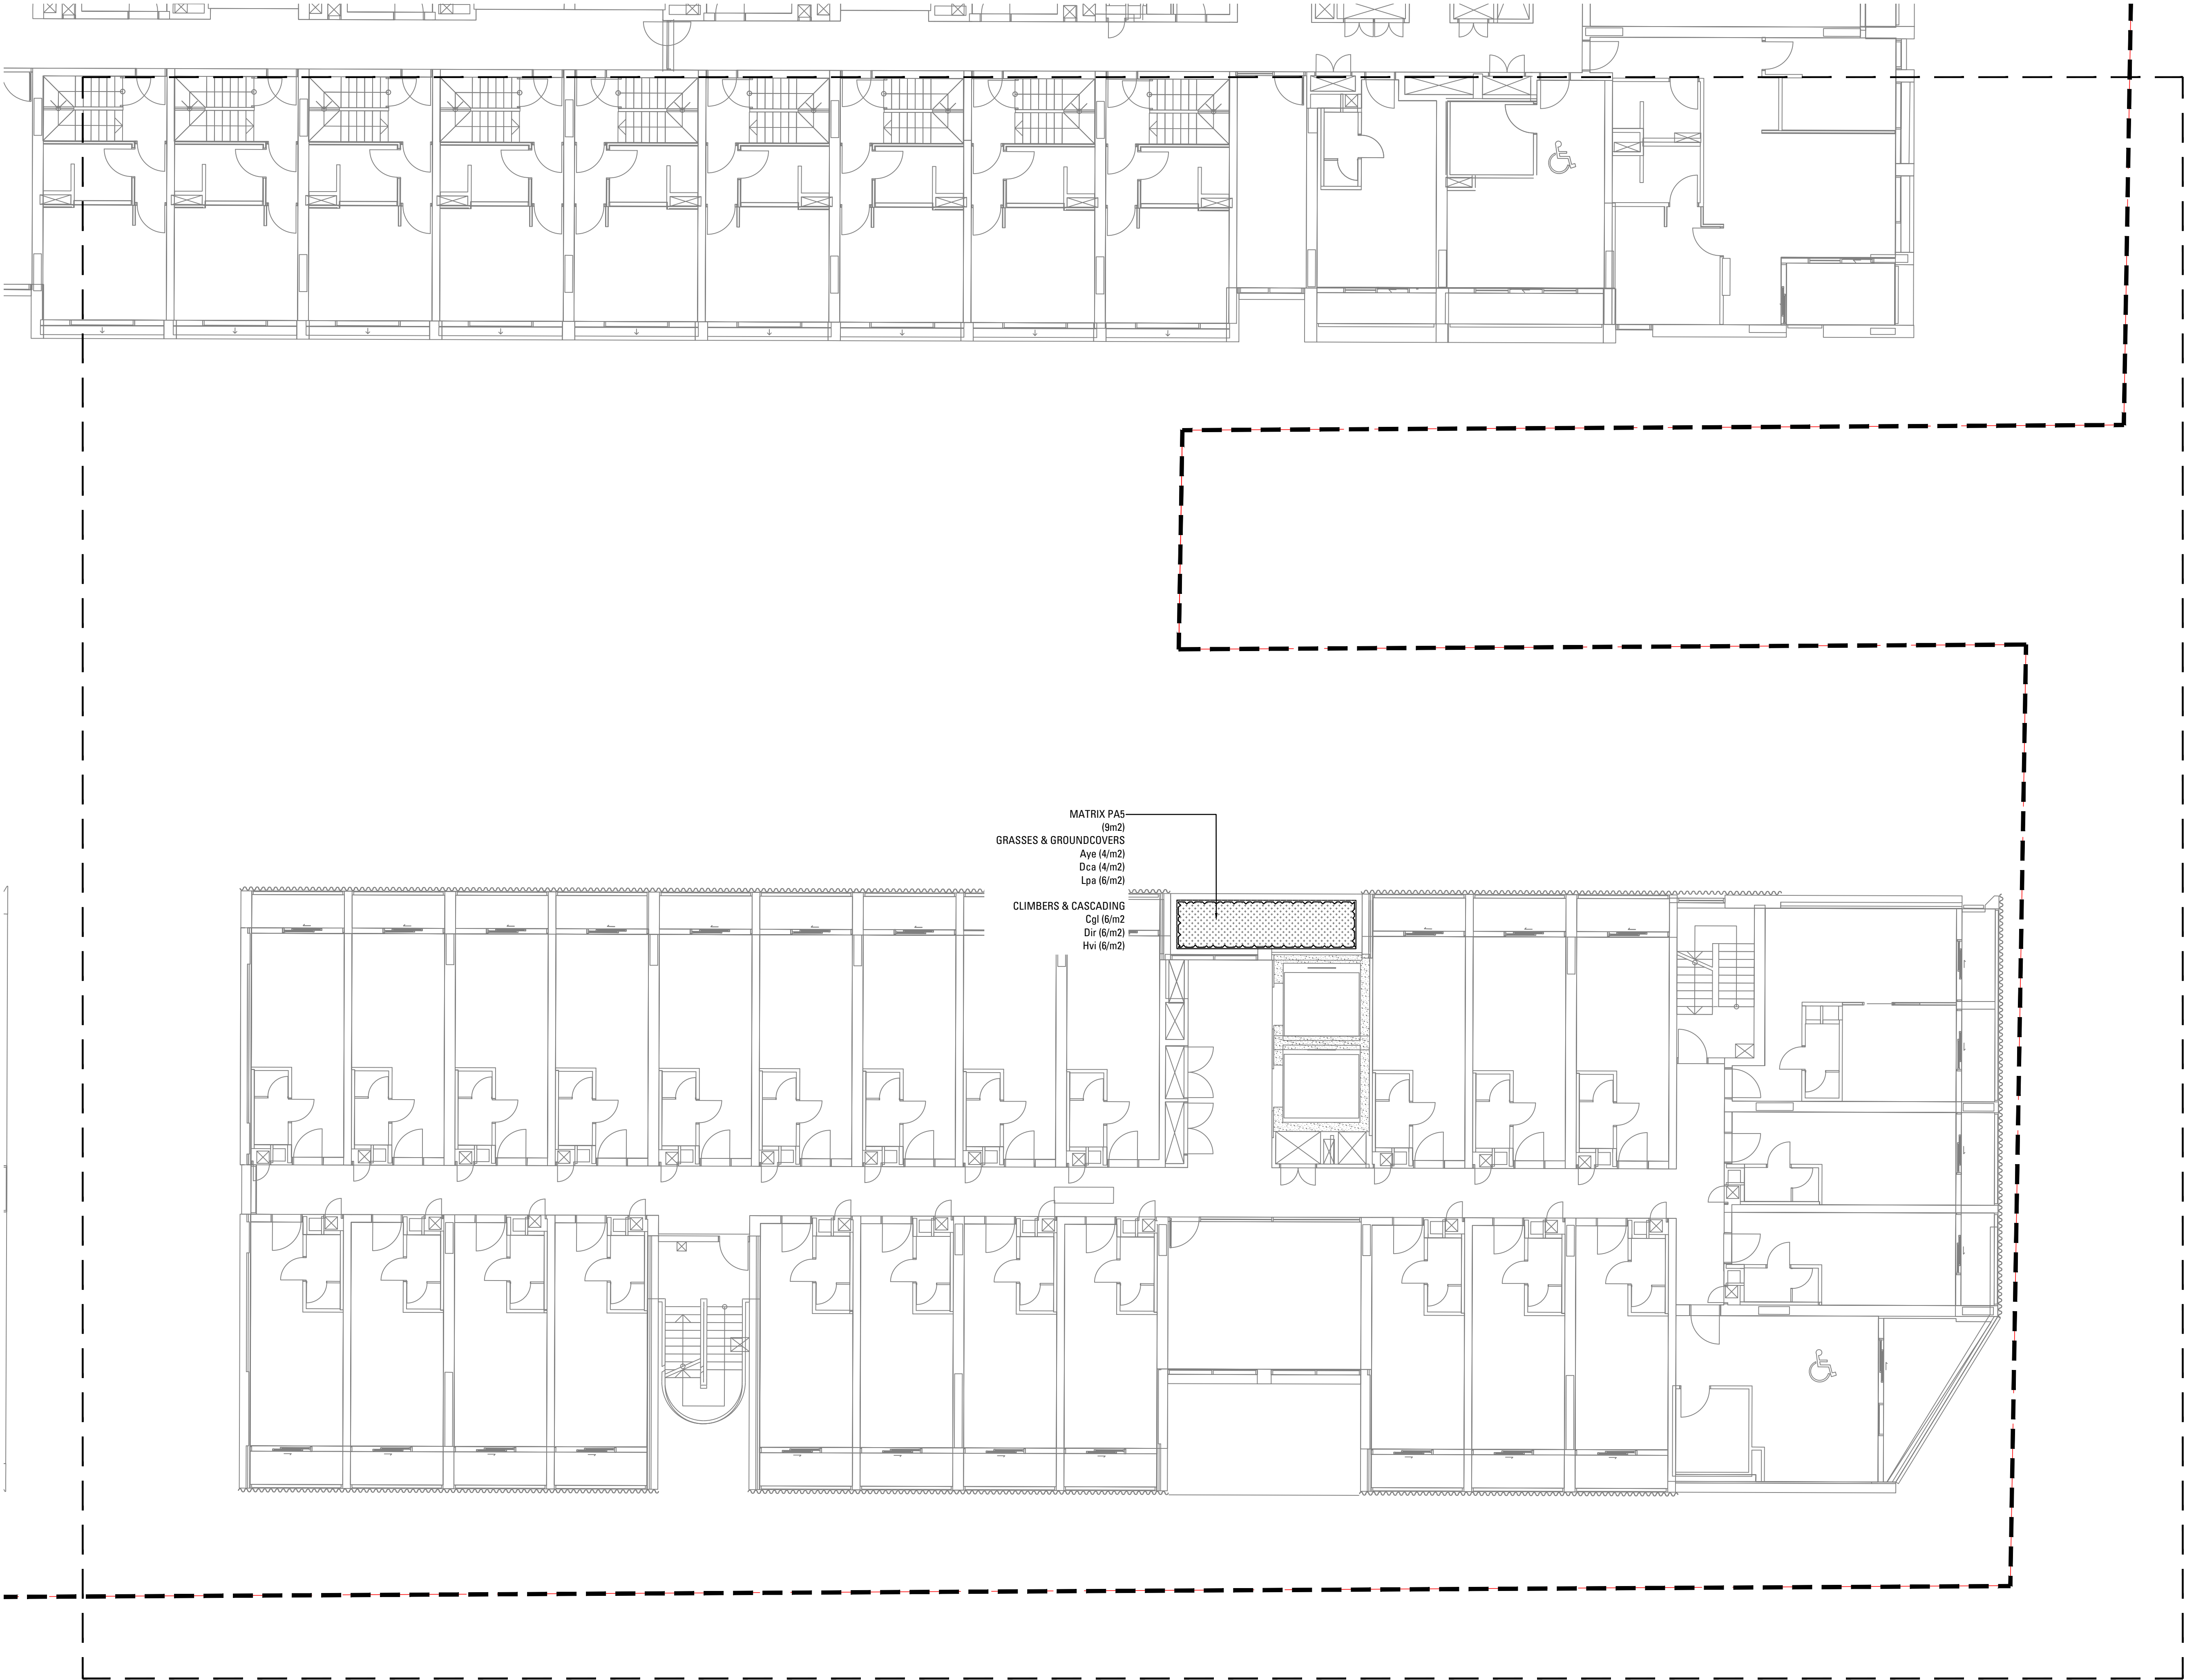

Copyright remains the property of Arcadia Design Group Pty Ltd. Use only figured dimensions. Any other required dimensions are to be referred to and supplied by the landscape architect. All discrepancies to be referred to the project manager and Arcadia Design Group Pty Ltd prior to construction. Ensure compliance with the Building Code of Australia and all relevant Australian Standards and Authority requirements.

LEGEND (ROOFTOPS)

- BACKHOUSIA MYRTIFOLIA
- BANKSIA SERRATA
- CORYMBIA FICIFOLIA 'SUMMER BEAUTY'
- EUCALYPTUS LEUCOCXYLON 'EUKY DWARF'
- MELALEUCA VIRIDIFLORA 'BURGUNDY WEEPER'

GENERAL PLANTING AREA (PA4)
Refer Planting Schedule

GENERAL PLANTING AREA (PA5)
Refer Planting Schedule

GREEN ROOF AREA (GR1)
Refer Planting Schedule

P8 DECOMPOSED GRANITE

Issue	Revision Description	Drawn	Check	Date
A	Issue for SSDA	CR	CT	13.12.24

Not For Construction

Project

**Marrickville
Timberyards**
Marrickville, 2204, NSW
SSDA

Client

RTL.co

Drawing No. Drawing Name

L-425 SOFTWARES PLAN SHEET 25
LEVEL 4

Job No.

24-1042

Issue

A

Scale

1:100 @ A1

0 1 2 3 4 5m

Sydney, Suite 70, Jones Bay
Wharf, 26-32 Pirrama Road,
Pyrmont NSW 2009
E sydney@arcadiala.com.au
T 02 8571 2900

ARCADIA

LEGEND (ROOFTOPS)

- BACKHOUSIA MYRTIFOLIA
- BANKSIA SERRATA
- CORYMBIA FICIFOLIA 'SUMMER BEAUTY'
- EUCALYPTUS LEUCOXYLON 'EUKY DWARF'
- MELALEUCA VIRIDIFLORA 'BURGUNDY WEEPER'

GENERAL PLANTING AREA (PA4)
Refer Planting Schedule

GENERAL PLANTING AREA (PA5)
Refer Planting Schedule

GREEN ROOF AREA (GR1)
Refer Planting Schedule

P8 DECOMPOSED GRANITE

A	Issue for SSDA	CR	CT	13.12.24
Issue	Revision Description	Drawn	Check	Date

Not For Construction

Project

**Marrickville
Timberyards**
Marrickville, 2204, NSW
SSDA

Client

RTL.co

Drawing No. Drawing Name

L-426 SOFTWARES PLAN SHEET 26
LEVEL 5

Job No. 24-1042


Issue A

Scale 1:100 @ A1

0 1 2 3 4 5m

Sydney, Suite 70, Jones Bay
Wharf, 26-32 Pirrama Road,
Pyrmont NSW 2009
E sydney@arcadia.com.au
T 02 8571 2900

ARCADIA

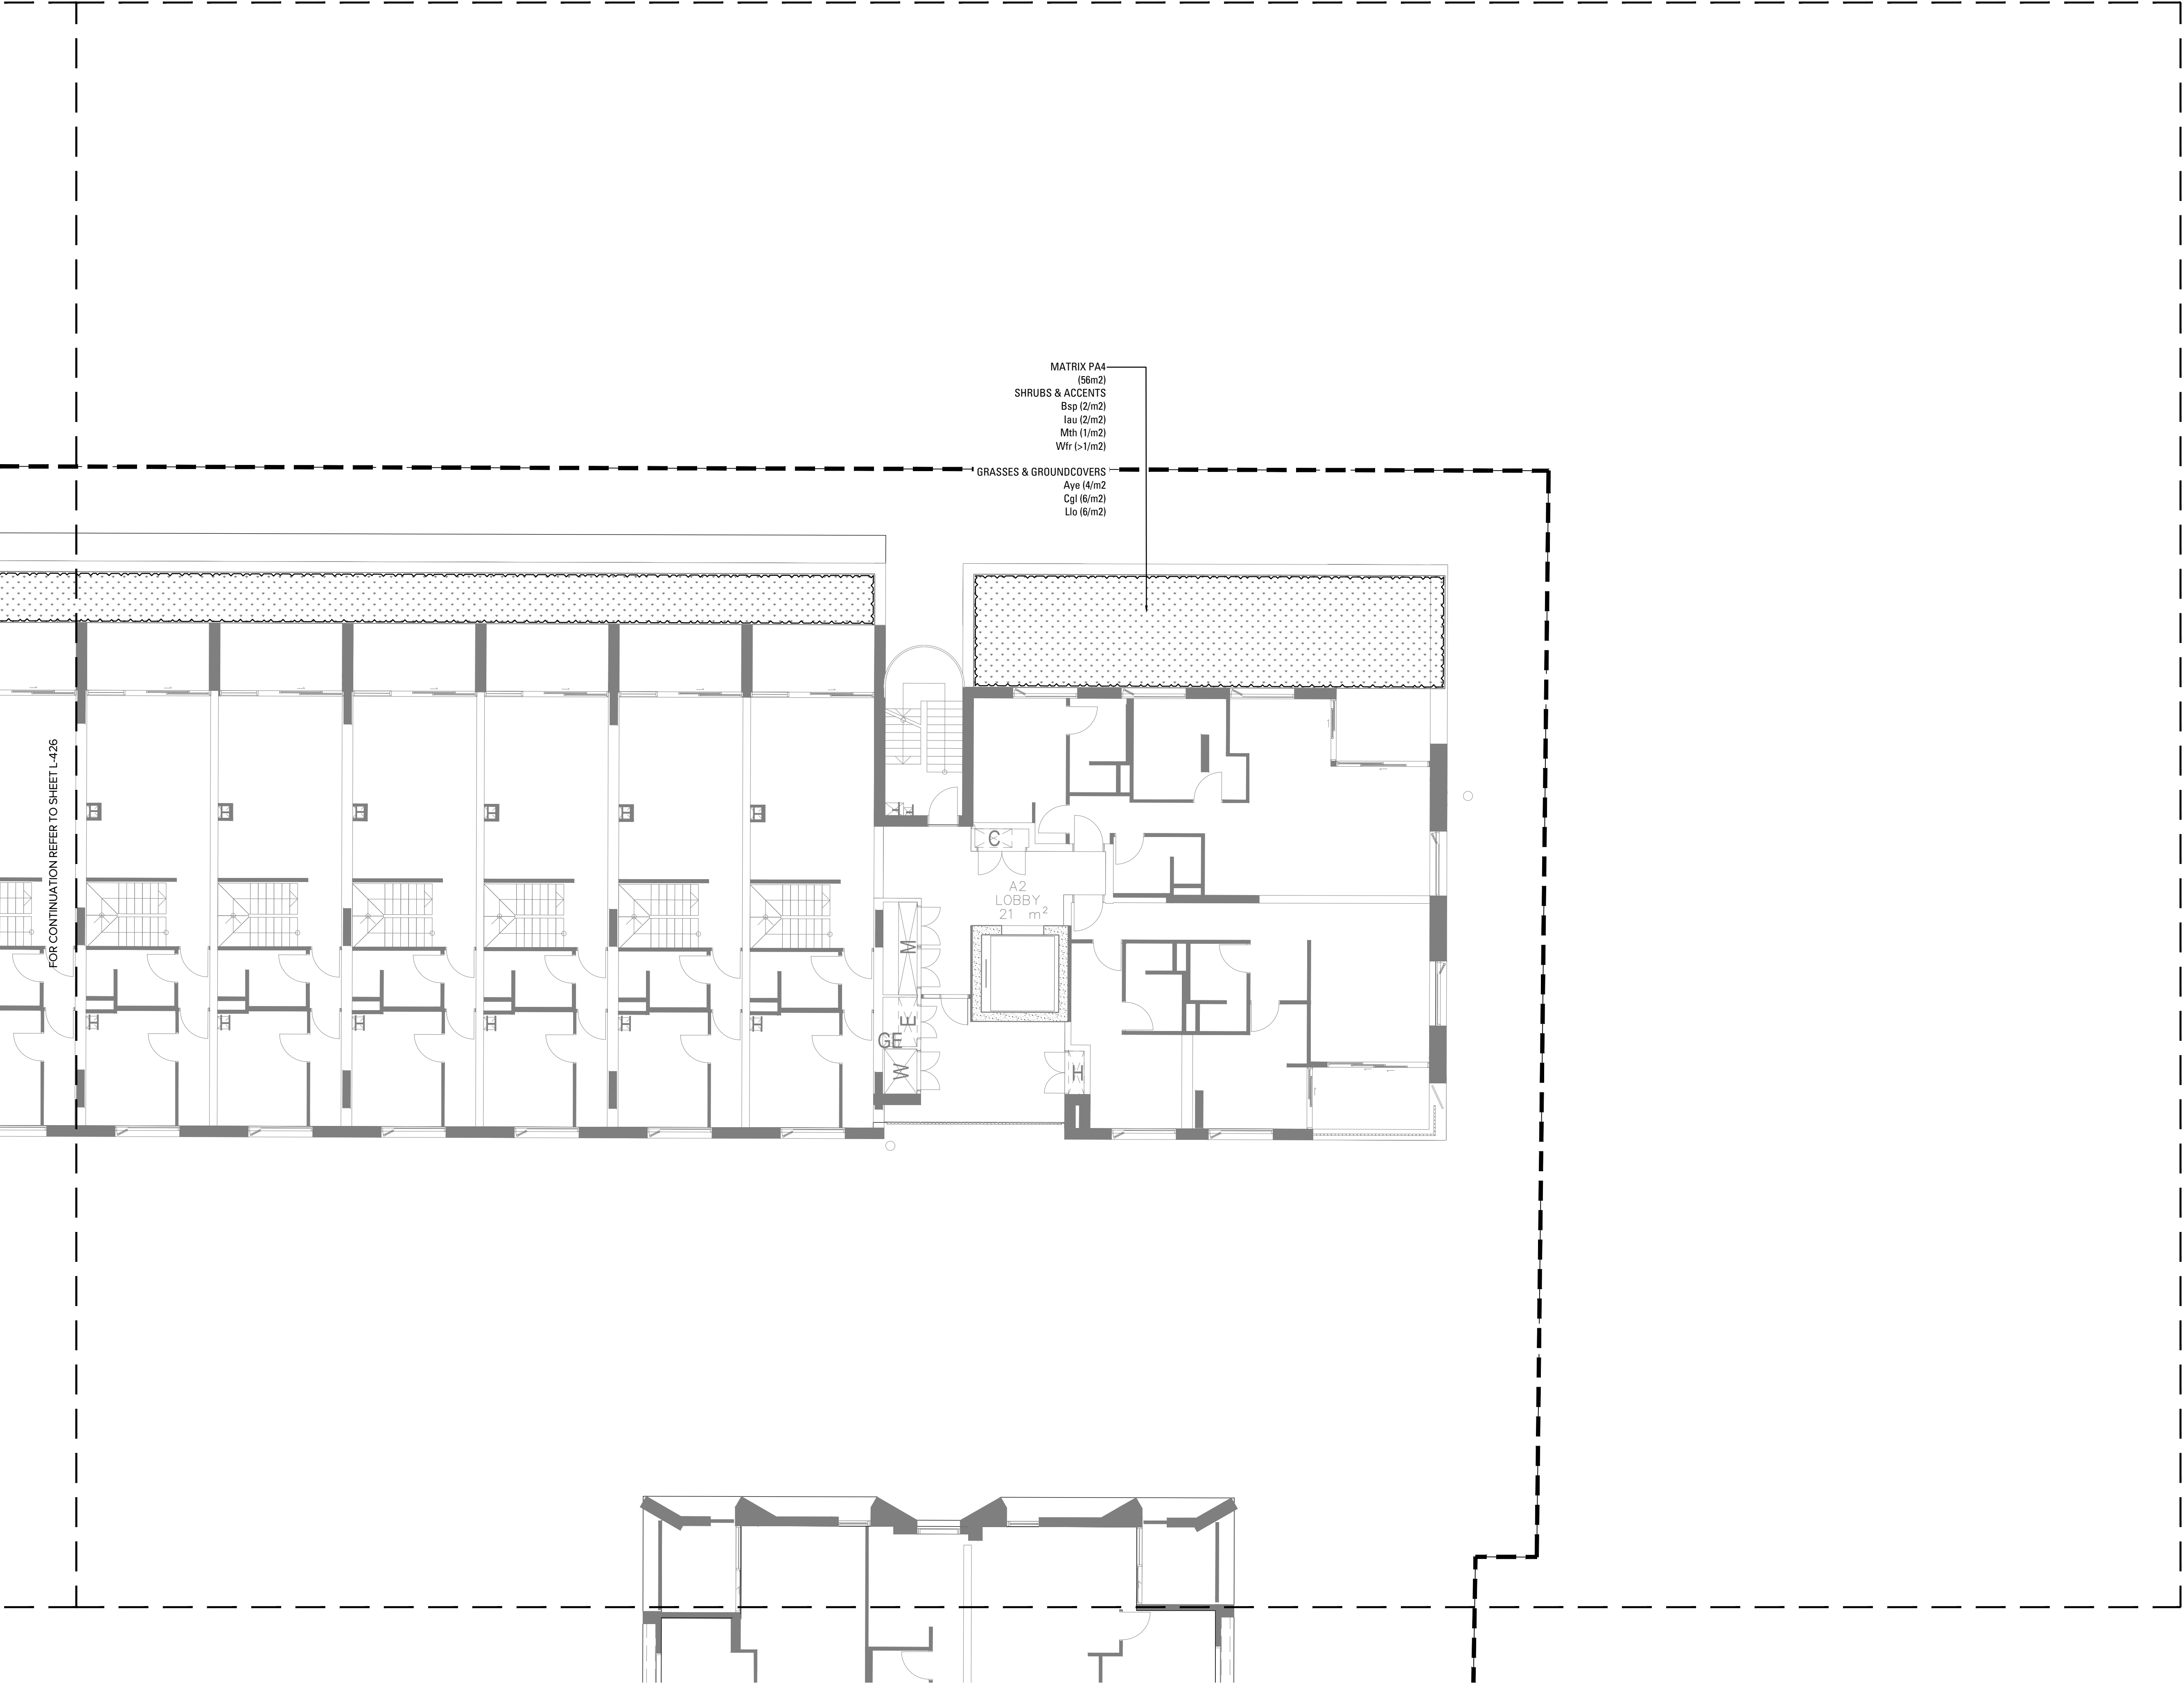

Copyright remains the property of Arcadia Design Group Pty Ltd. Use only figured dimensions. Any other required dimensions are to be referred to and supplied by the landscape architect. All discrepancies to be referred to the project manager and Arcadia Design Group Pty Ltd prior to construction. Ensure compliance with the Building Code of Australia and all relevant Australian Standards and Authority requirements.

LEGEND (ROOFTOPS)

- BACKHOUSIA MYRTIFOLIA
- BANKSIA SERRATA
- CORYMBIA FICIFOLIA 'SUMMER BEAUTY'
- EUCALYPTUS LEUCOXYLON 'EUKY DWARF'
- MELALEUCA VIRIDIFLORA 'BURGUNDY WEEPER'

GENERAL PLANTING AREA (PA4)
Refer Planting Schedule

GENERAL PLANTING AREA (PA5)
Refer Planting Schedule

GREEN ROOF AREA (GR1)
Refer Planting Schedule

P8 DECOMPOSED GRANITE

A	Issue for SSDA	CR	CT	13.12.24
Issue	Revision	Description	Drawn	Check Date

Not For Construction

Project

**Marrickville
Timberyards**
Marrickville, 2204, NSW
SSDA

Client

RTL.co

Drawing No. Drawing Name

L-427 SOFTWARES PLAN SHEET 27
LEVEL 5

Job No. 24-1042

Issue A

Scale 1:100 @ A1

0 1 2 3 4 5m

Sydney, Suite 70, Jones Bay
Wharf, 26-32 Pirrama Road,
Pyrmont NSW 2009
E sydney@arcadiala.com.au
T 02 8571 2900

ARCADIA

LEGEND (ROOFTOPS)


- BACKHOUSIA MYRTIFOLIA
- BANKSIA SERRATA
- CORYMBIA FICIFOLIA 'SUMMER BEAUTY'
- EUCALYPTUS LEUCOXYLON 'EUKY DWARF'
- MELALEUCA VIRIDIFLORA 'BURGUNDY WEEPER'

GENERAL PLANTING AREA (PA4)
Refer Planting Schedule

GENERAL PLANTING AREA (PA5)
Refer Planting Schedule

GREEN ROOF AREA (GR1)
Refer Planting Schedule

P8 DECOMPOSED GRANITE

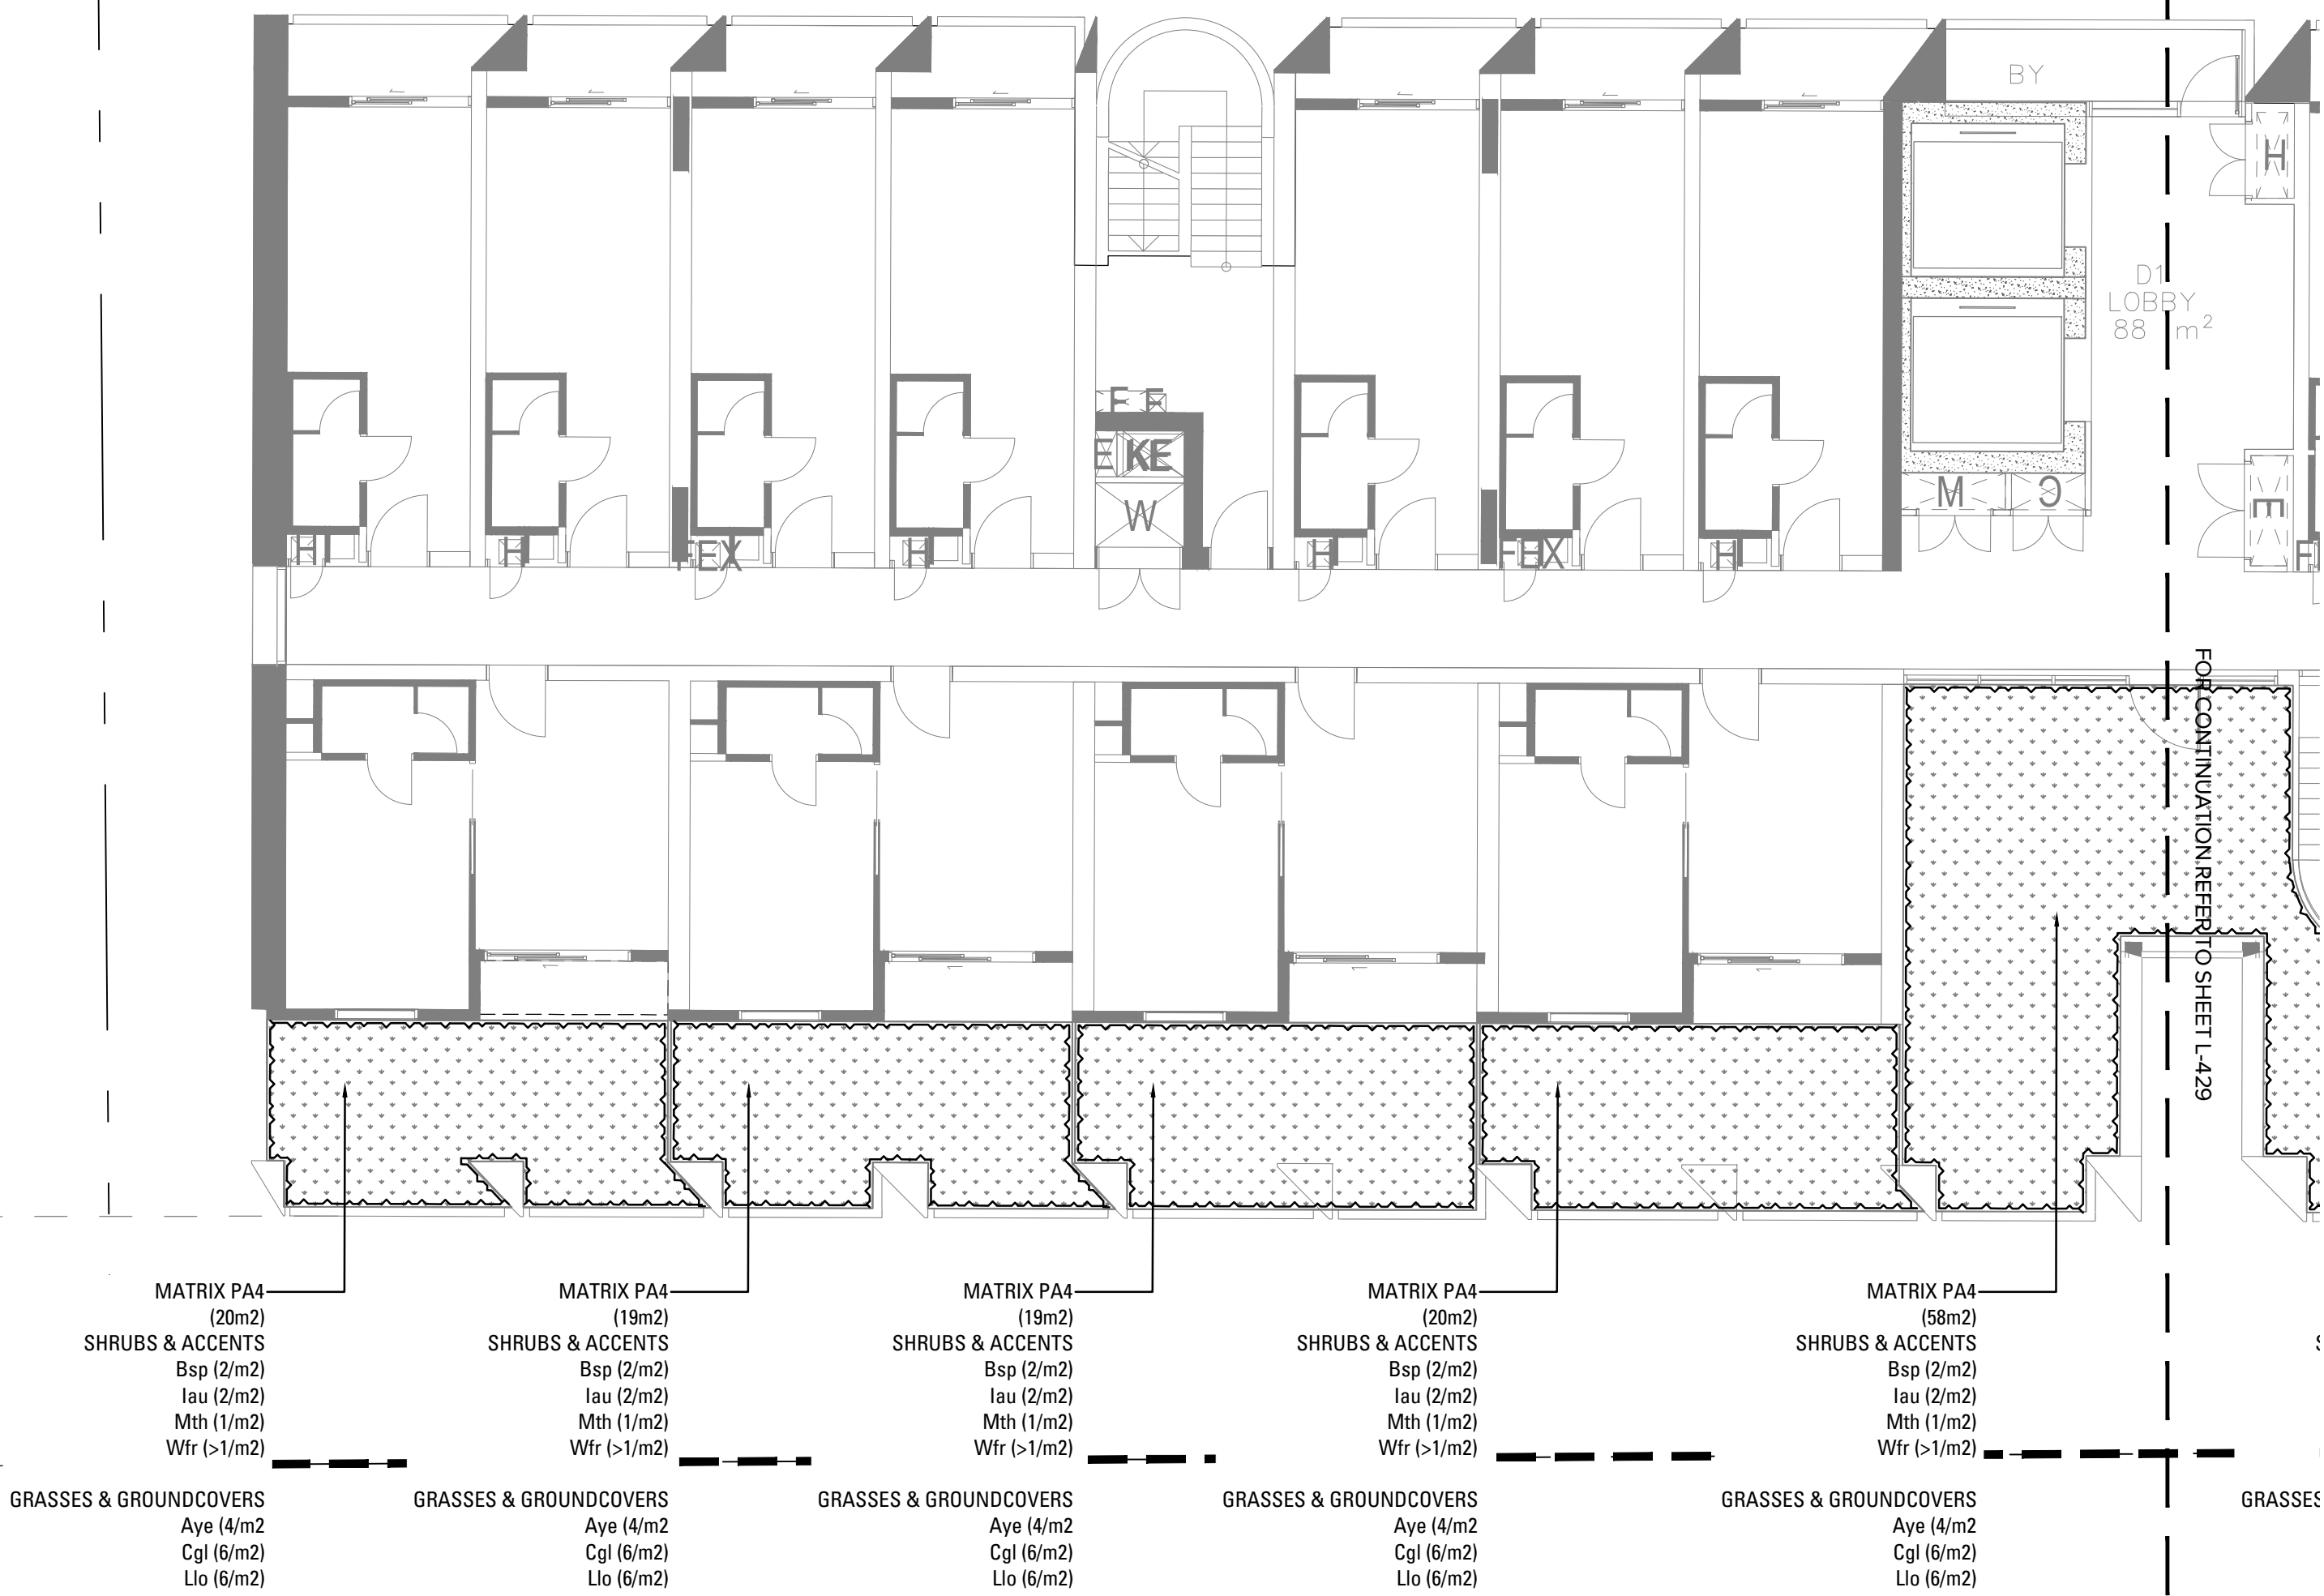

A	Issue for SSDA	CR	CT	13.12.24
Issue	Revision Description	Drawn	Check	Date

Not For Construction

Project

**Marrickville
Timberyards**
Marrickville, 2204, NSW
SSDA

Client

RTL.co

Drawing No. Drawing Name

L-428 SOFTWARES PLAN SHEET 28
LEVEL 5

Job No.

24-1042

Issue

A

Scale

1:100 @ A1

Sydney, Suite 70, Jones Bay
Wharf, 26-32 Pirrama Road,
Pyrmont NSW 2009
E sydney@arcadiala.com.au
T 02 8571 2900

ARCADIA

LEGEND (ROOFTOPS)


- BACKHOUSIA MYRTIFOLIA
- BANKSIA SERRATA
- CORYMBIA FICIFOLIA 'SUMMER BEAUTY'
- EUCALYPTUS LEUCOXYLON 'EUKY DWARF'
- MELALEUCA VIRIDIFLORA 'BURGUNDY WEEPER'

GENERAL PLANTING AREA (PA4)
Refer Planting Schedule

GENERAL PLANTING AREA (PA5)
Refer Planting Schedule

GREEN ROOF AREA (GR1)
Refer Planting Schedule

P8 DECOMPOSED GRANITE

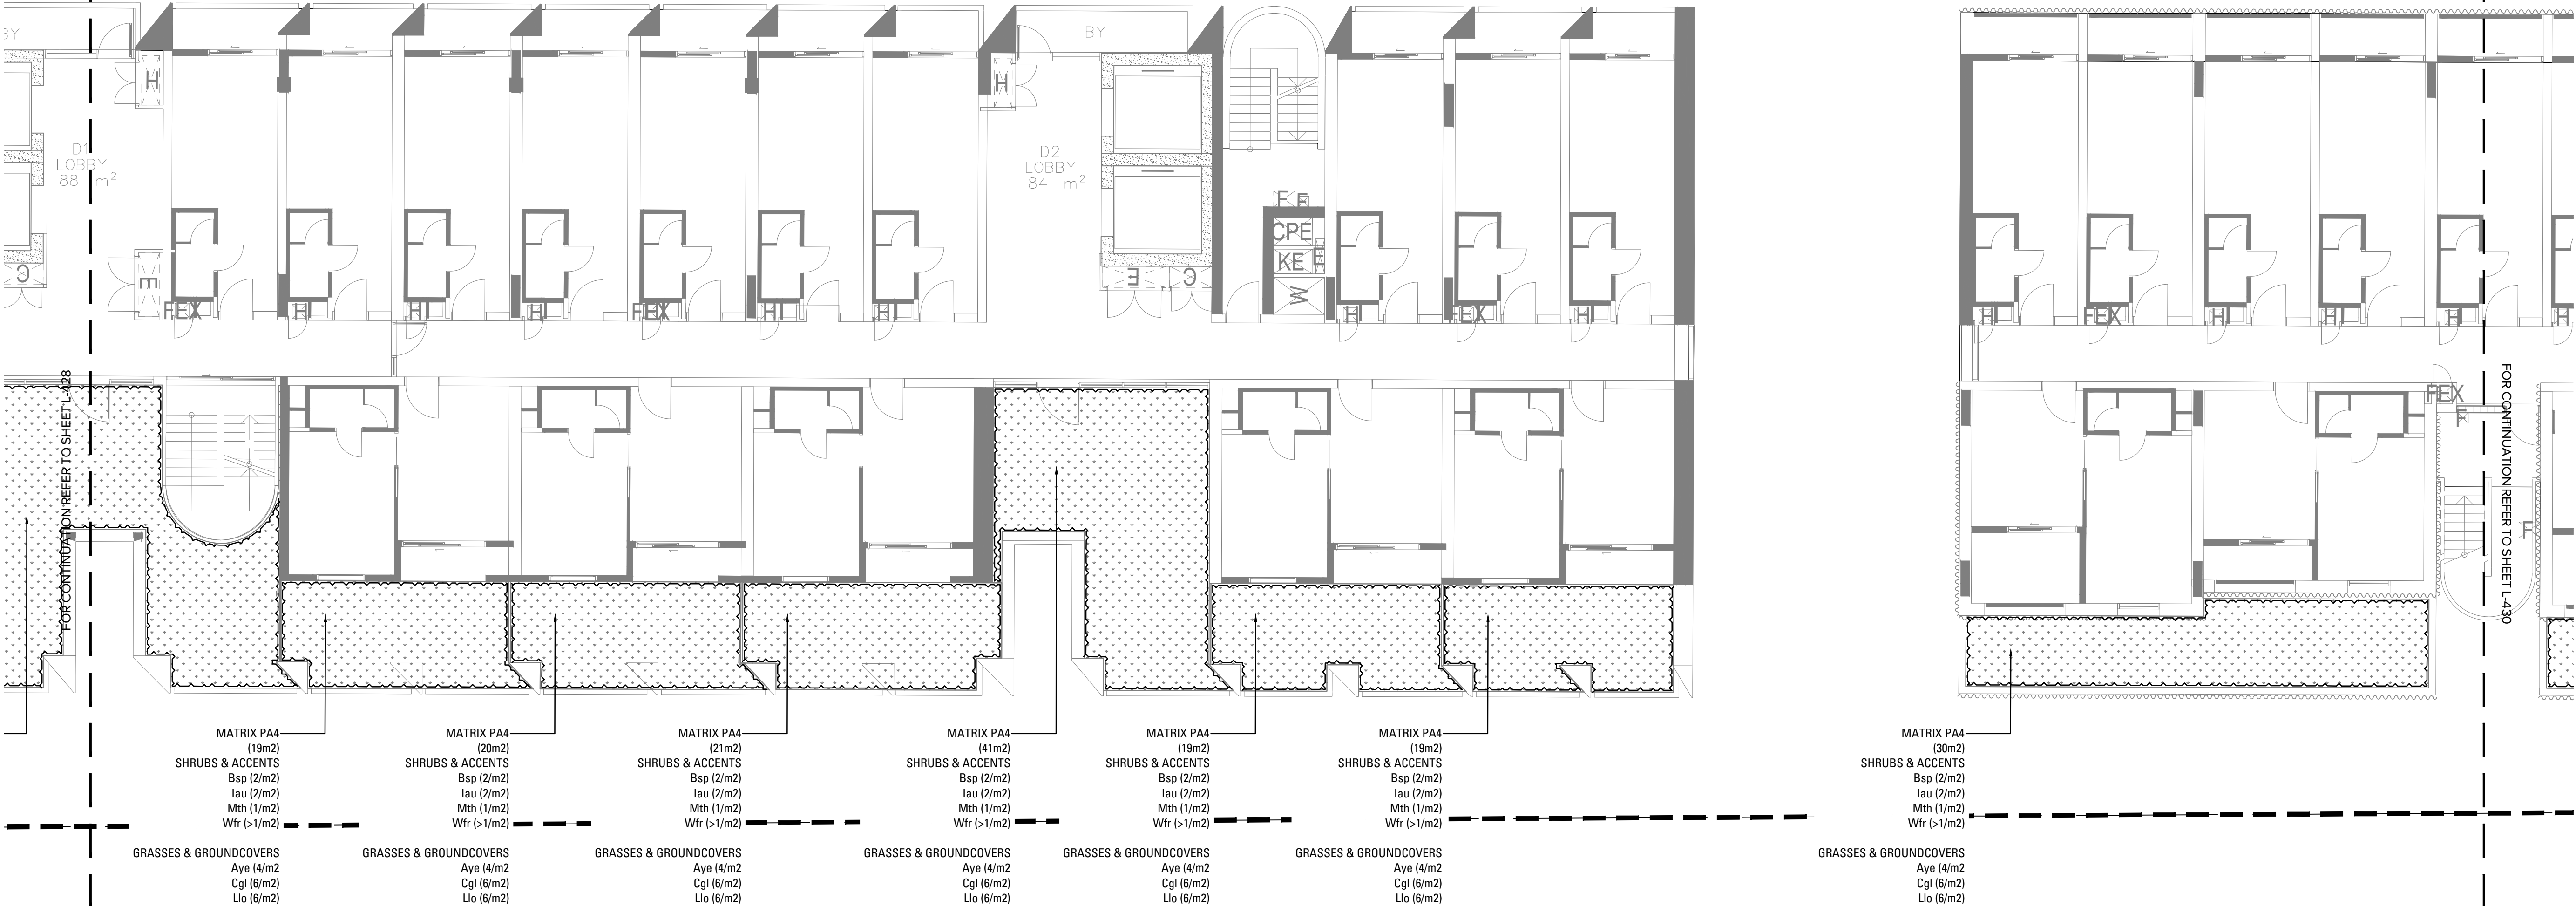

A	Issue for SSDA	CR	CT	13.12.24
Issue	Revision	Description	Drawn	Check Date

Not For Construction

Project

**Marrickville
Timberyards**
Marrickville, 2204, NSW
SSDA

Client

RTL.co

Drawing No. Drawing Name

L-429 SOFTWARES PLAN SHEET 29
LEVEL 5

Job No.

24-1042

Issue


A

Scale

1:100 @ A1

Sydney, Suite 70, Jones Bay
Wharf, 26-32 Pirrama Road,
Pyrmont NSW 2009
E sydney@arcadiala.com.au
T 02 8571 2900

ARCADIA

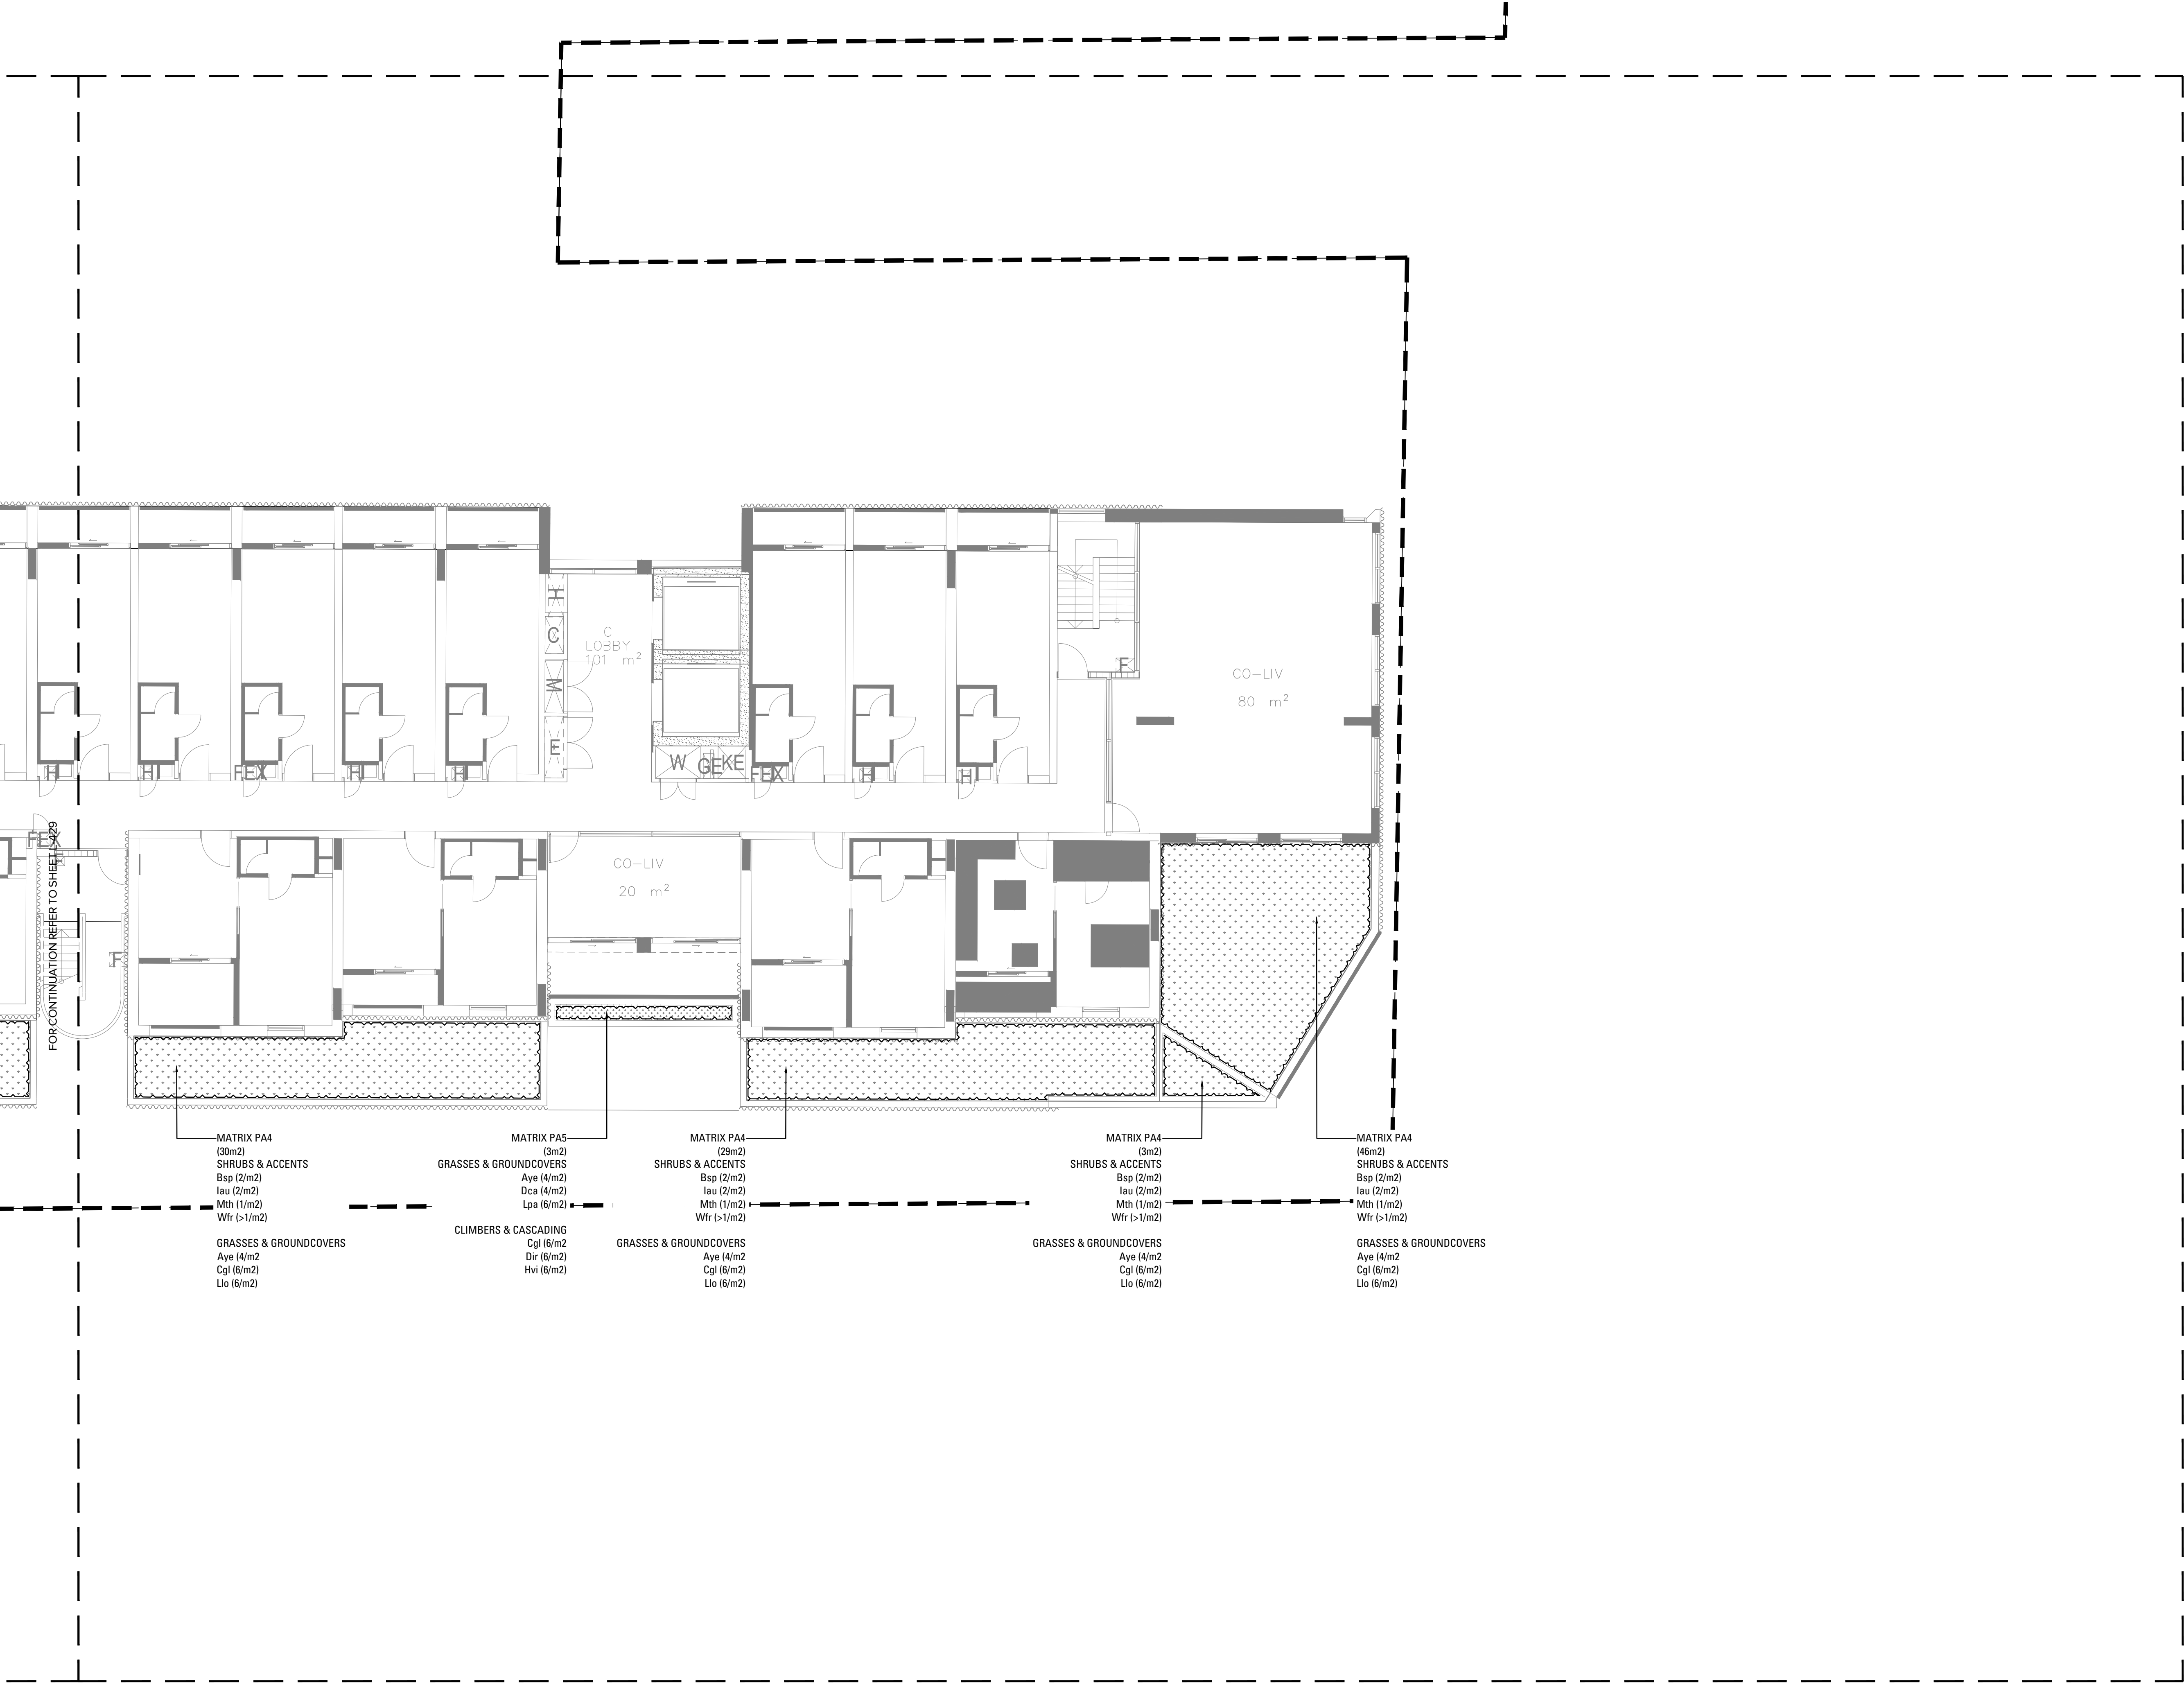

Copyright remains the property of Arcadia Design Group Pty Ltd. Use only figured dimensions. Any other required dimensions are to be referred to and supplied by the landscape architect. All discrepancies to be referred to the project manager and Arcadia Design Group Pty Ltd prior to construction. Ensure compliance with the Building Code of Australia and all relevant Australian Standards and Authority requirements.

LEGEND (ROOFTOPS)

- BACKHOUSIA MYRTIFOLIA
- BANKSIA SERRATA
- CORYMBIA FICIFOLIA 'SUMMER BEAUTY'
- EUCALYPTUS LEUCOXYLON 'EUKY DWARF'
- MELALEUCA VIRIDIFLORA 'BURGUNDY WEEPER'

GENERAL PLANTING AREA (PA4)
Refer Planting Schedule

GENERAL PLANTING AREA (PA5)
Refer Planting Schedule

GREEN ROOF AREA (GR1)
Refer Planting Schedule

P8 DECOMPOSED GRANITE

A	Issue for SSDA	CR	CT	13.12.24
Issue	Revision	Description	Drawn	Check Date

Not For Construction

Project

**Marrickville
Timberr yards**
Marrickville, 2204, NSW
SSDA

Client

RTL.co

Drawing No. Drawing Name

L-430 SOFTWARES PLAN SHEET 30
LEVEL 5

Job No.

24-1042

Issue

A

Scale

1:100 @ A1

0

1

2


3

4

5m

Sydney, Suite 70, Jones Bay
Wharf, 26-32 Pirrama Road,
Pyrmont NSW 2009
E sydney@arcadiala.com.au
T 02 8571 2900

ARCADIA

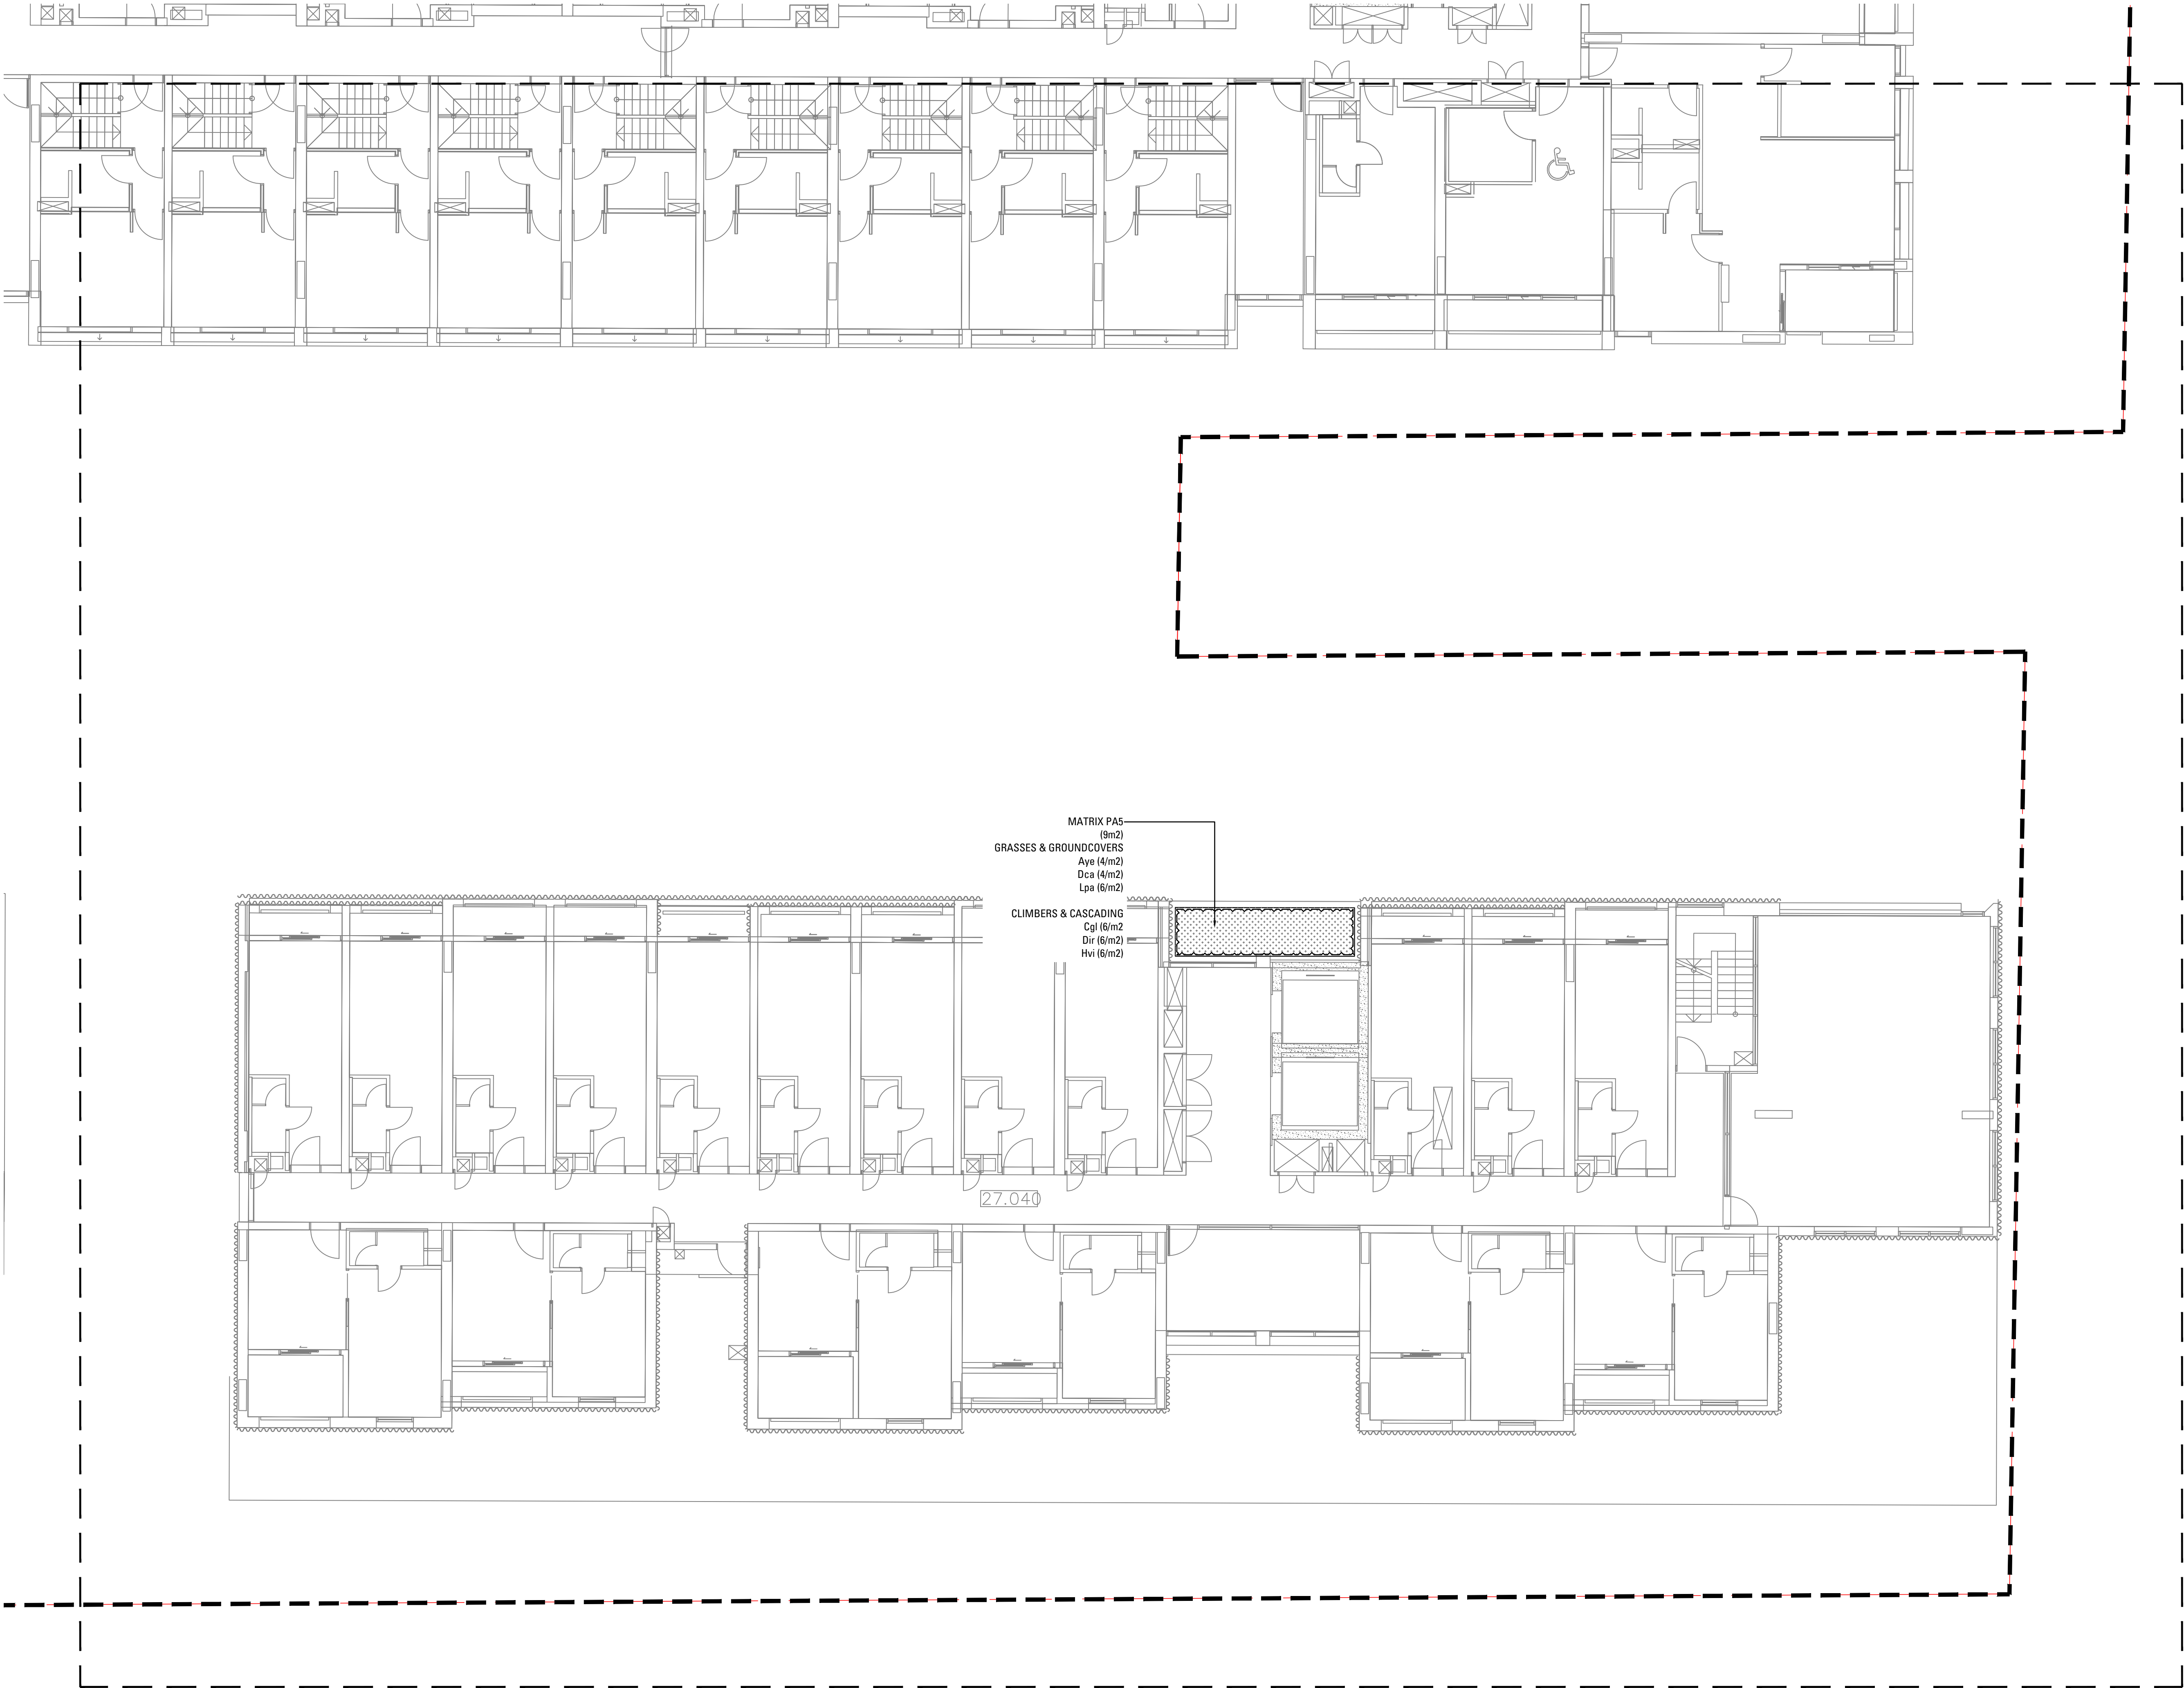

Copyright remains the property of Arcadia Design Group Pty Ltd. Use only figured dimensions. Any other required dimensions are to be referred to and supplied by the landscape architect. All discrepancies to be referred to the project manager and Arcadia Design Group Pty Ltd prior to construction. Ensure compliance with the Building Code of Australia and all relevant Australian Standards and Authority requirements.

LEGEND (ROOFTOPS)

- BACKHOUSIA MYRTIFOLIA
- BANKSIA SERRATA
- CORYMBIA FICIFOLIA 'SUMMER BEAUTY'
- EUCALYPTUS LEUCOXYLON 'EUKY DWARF'
- MELALEUCA VIRIDIFLORA 'BURGUNDY WEEPER'

GENERAL PLANTING AREA (PA4)
Refer Planting Schedule

GENERAL PLANTING AREA (PA5)
Refer Planting Schedule

GREEN ROOF AREA (GR1)
Refer Planting Schedule

P8 DECOMPOSED GRANITE

A	Issue for SSDA	CR	CT	13.12.24
Issue	Revision Description	Drawn	Check	Date

Not For Construction

Project

**Marrickville
Timberyards**
Marrickville, 2204, NSW
SSDA

Client

RTL.co

Drawing No. Drawing Name

L-431 SOFTWARES PLAN SHEET 31
LEVEL 6

Job No.

24-1042

Issue

A

Scale

1:100 @ A1

0 1 2 3 4 5m

Sydney, Suite 70, Jones Bay
Wharf, 26-32 Pirrama Road,
Pyrmont NSW 2009
E sydney@arcadiala.com.au
T 02 8571 2900

ARCADIA

LEGEND (ROOFTOPS)


- BACKHOUSIA MYRTIFOLIA
- BANKSIA SERRATA
- CORYMBIA FICIFOLIA 'SUMMER BEAUTY'
- EUCALYPTUS LEUCOXYLON 'EUKY DWARF'
- MELALEUCA VIRIDIFLORA 'BURGUNDY WEEPER'

GENERAL PLANTING AREA (PA4)
Refer Planting Schedule

GENERAL PLANTING AREA (PA5)
Refer Planting Schedule

GREEN ROOF AREA (GR1)
Refer Planting Schedule

P8 DECOMPOSED GRANITE

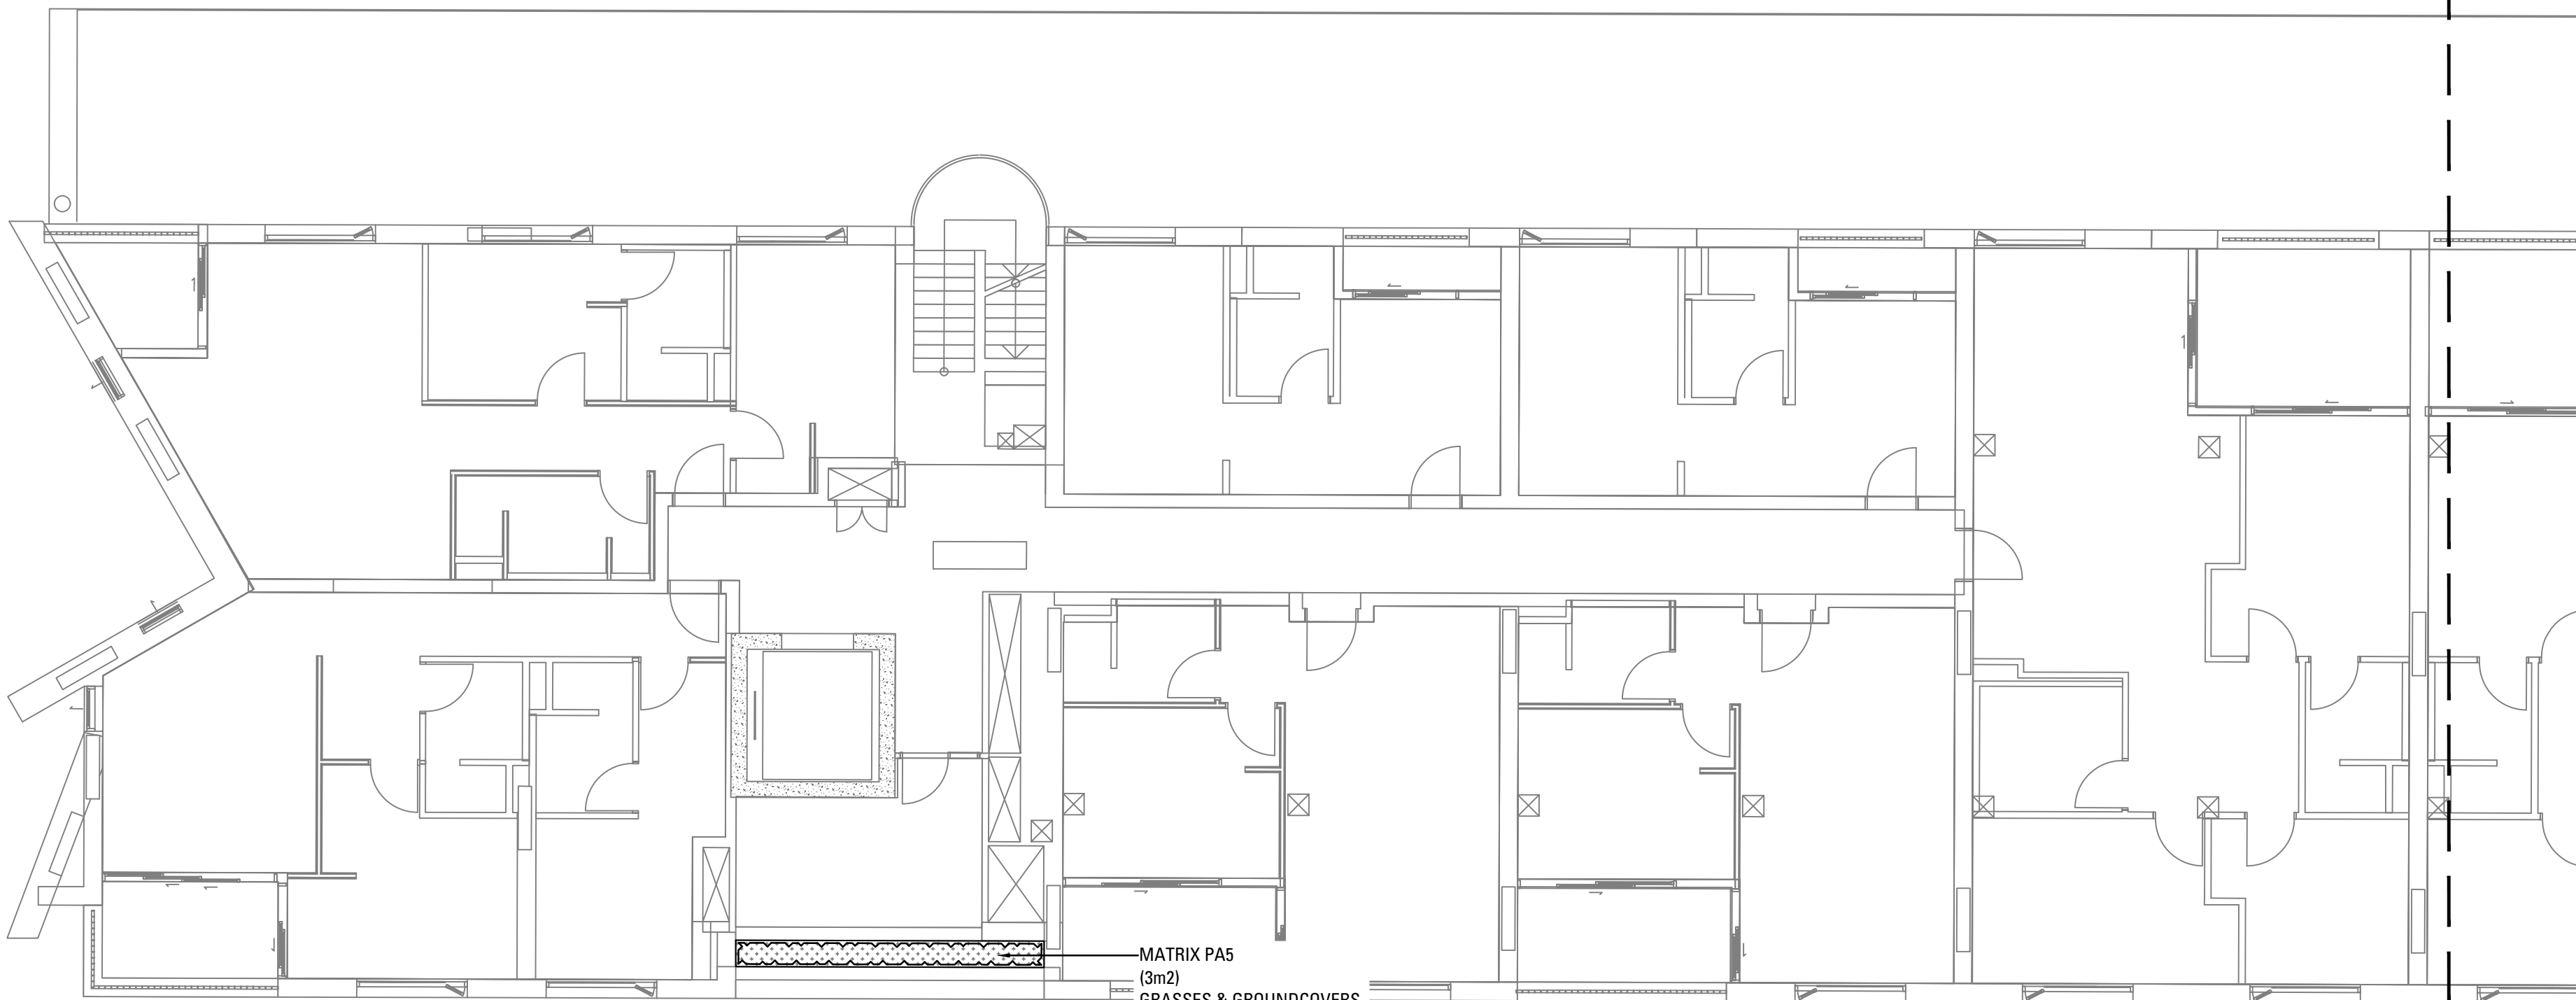

MATRIX PA5
(3m2)
GRASSES & GROUNDCOVERS
Aye (4/m2)
Dca (4/m2)
Lpa (6/m2)

CLIMBERS & CASCADING
Cgl (6/m2)
Dir (6/m2)
Hvi (6/m2)

A	Issue for SSDA	CR	CT	13.12.24
Issue	Revision Description	Drawn	Check	Date

Not For Construction

Project

**Marrickville
Timberyards**
Marrickville, 2204, NSW
SSDA

Client

RTL.co

Drawing No. Drawing Name

L-432 SOFTWARES PLAN SHEET 32
LEVEL 7

Job No.

24-1042

Issue

A

Scale

1:100 @ A1

0 1 2 3 4 5m

Sydney, Suite 70, Jones Bay
Wharf, 26-32 Pirrama Road,
Pyrmont NSW 2009
E sydney@arcadiala.com.au
T 02 8571 2900

ARCADIA

LEGEND (ROOFTOPS)

- BACKHOUSIA MYRTIFOLIA
- BANKSIA SERRATA
- CORYMBIA FICIFOLIA
'SUMMER BEAUTY'
- EUCALYPTUS LEUCOXYLON
'EUKY DWARF'
- MELALEUCA VIRIDIFLORA
'BURGUNDY WEEPER'

GENERAL PLANTING AREA (PA4)
Refer Planting Schedule

GENERAL PLANTING AREA (PA5)
Refer Planting Schedule

GREEN ROOF AREA (GR1)
Refer Planting Schedule

P8
DECOMPOSED GRANITE

A	Issue for SSDA	CR	CT	13.12.24
Issue	Revision	Description	Drawn	Check Date

Not For Construction

Project

**Marrickville
Timberyards**
Marrickville, 2204, NSW
SSDA

Client

RTL.co

Drawing No. Drawing Name

L-433 SOFTWARES PLAN SHEET 33
LEVEL 8

Job No. 24-1042


Issue A

Scale 1:100 @ A1

0 1 2 3 4 5m

Sydney, Suite 70, Jones Bay
Wharf, 26-32 Pirrama Road,
Pyrmont NSW 2009
E sydney@arcadiala.com.au
T 02 8571 2900

ARCADIA

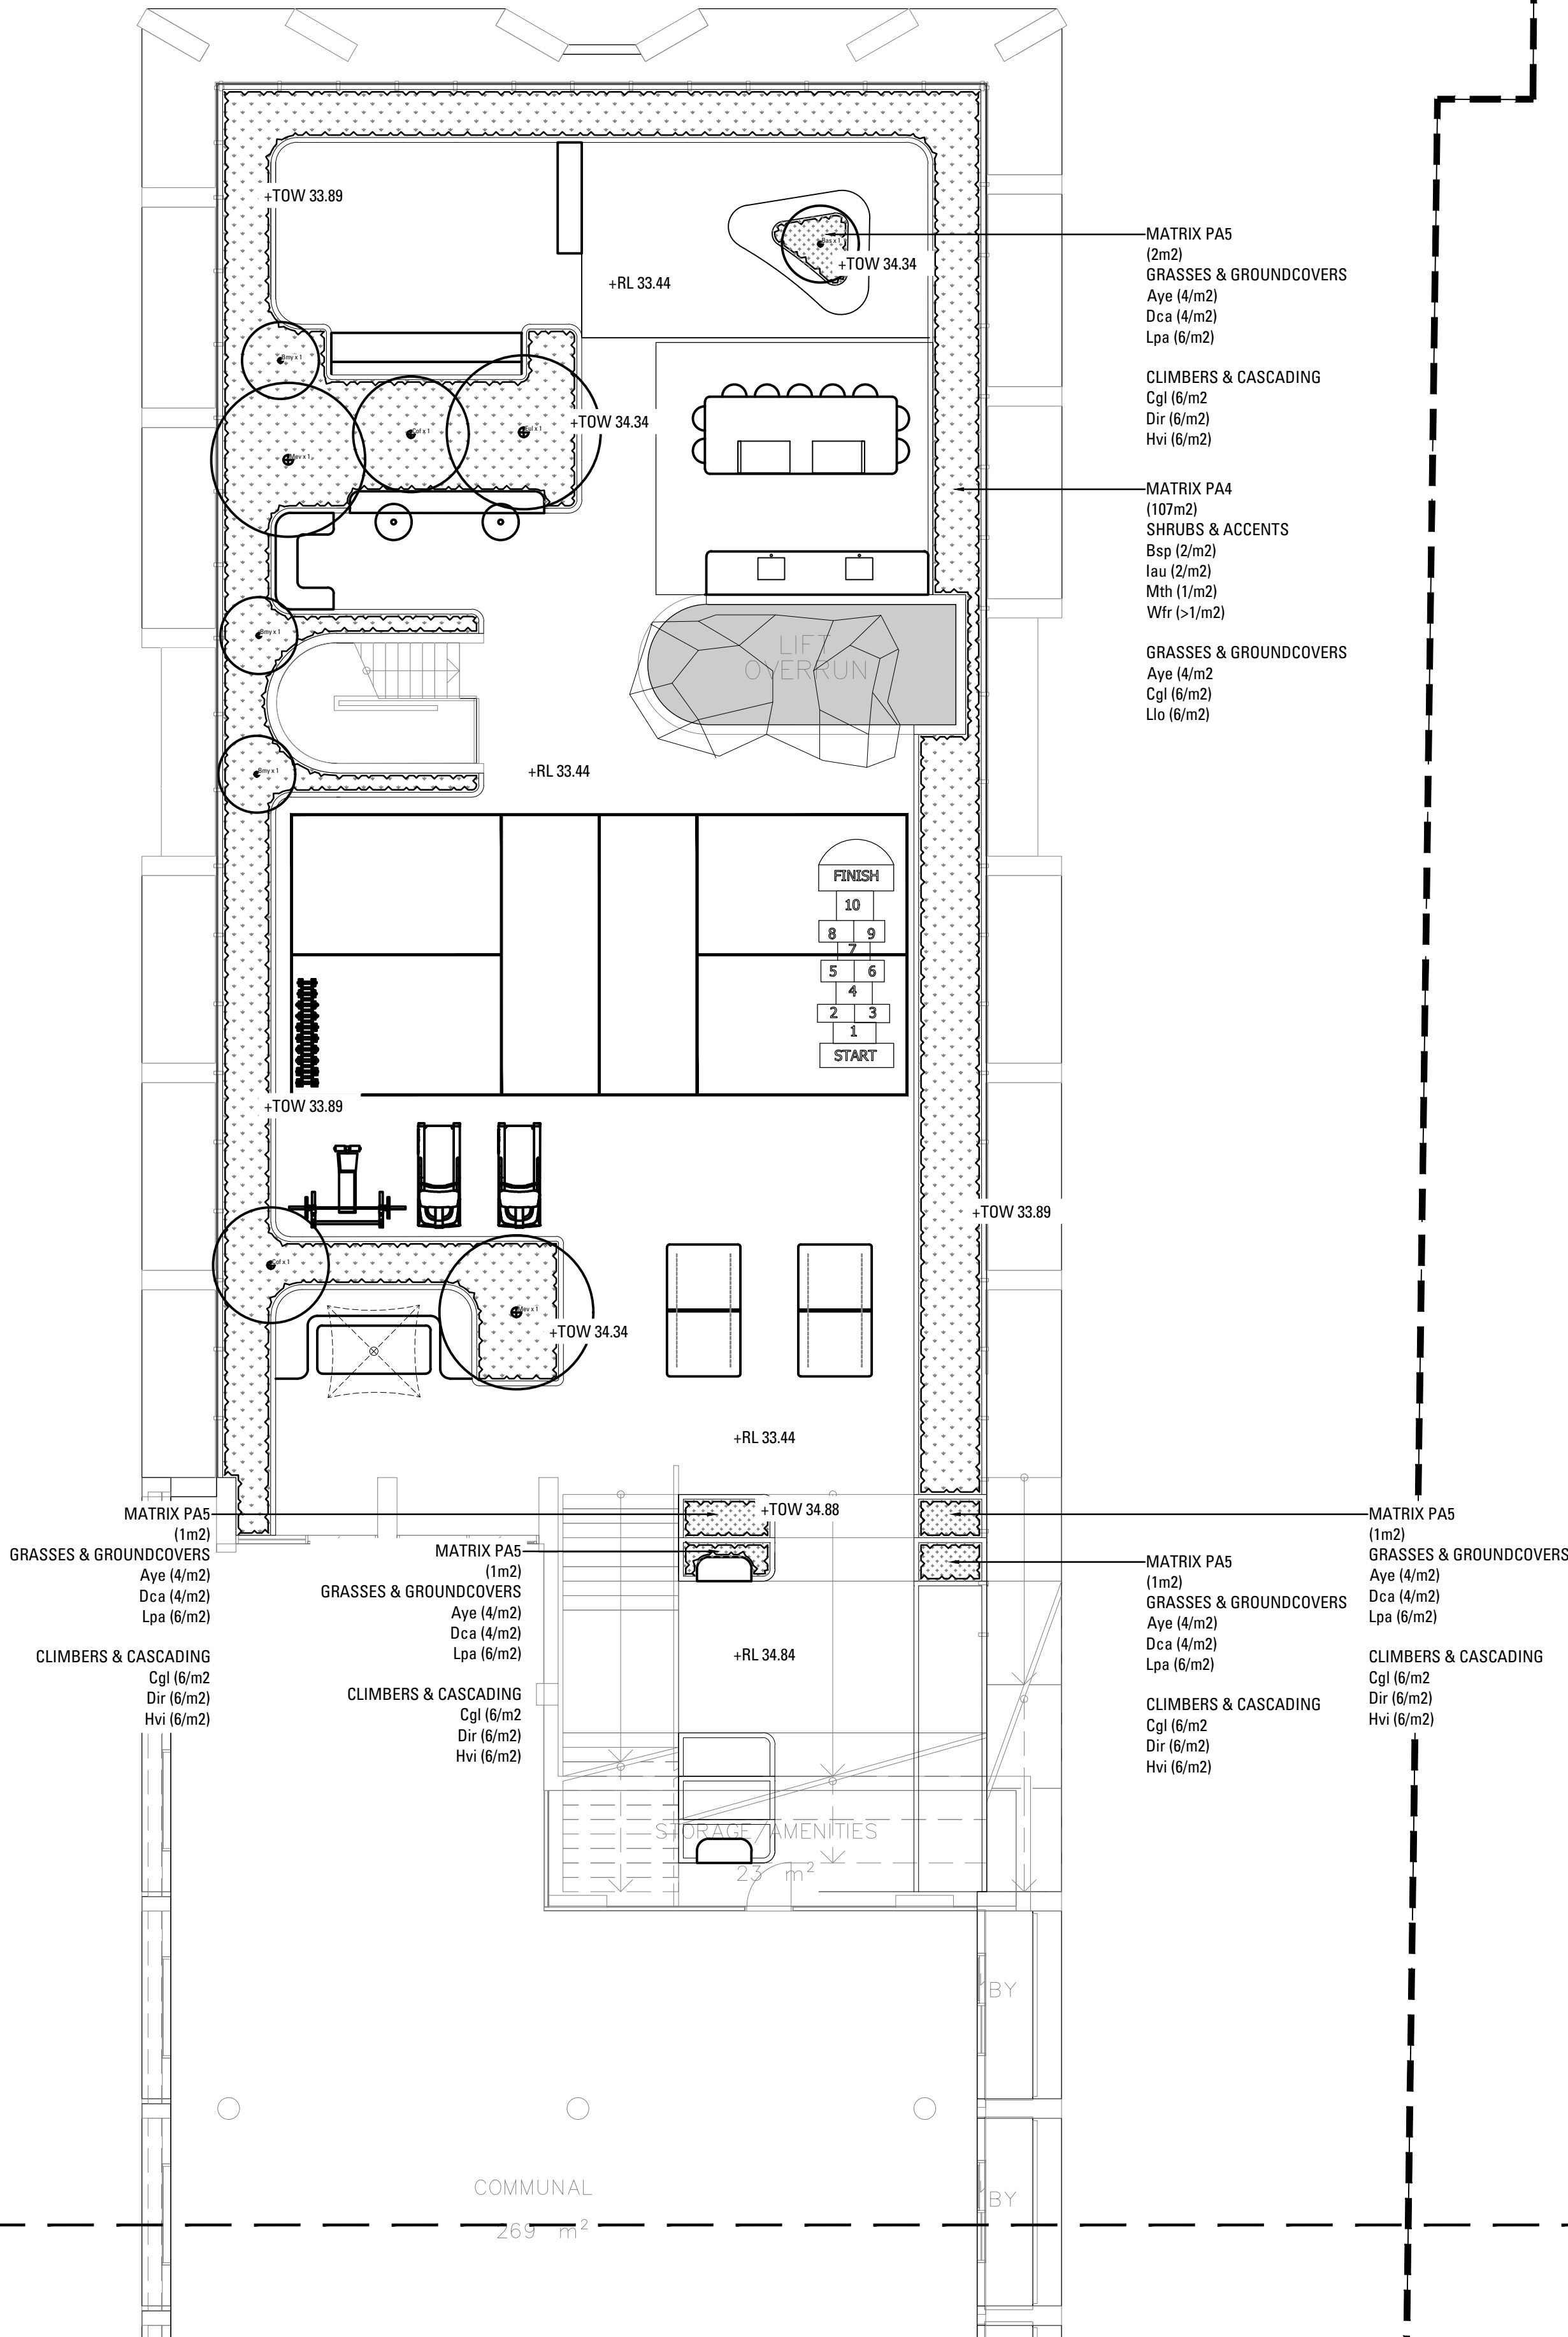

LEGEND (ROOFTOPS)

- BACKHOUSIA MYRTIFOLIA
- BANKSIA SERRATA
- CORYMBIA FICIFOLIA
'SUMMER BEAUTY'
- EUCALYPTUS LEUCOXYLON
'EUKY DWARF'
- MELALEUCA VIRIDIFLORA
'BURGUNDY WEEPER'

GENERAL PLANTING AREA (PA4)
Refer Planting Schedule

GENERAL PLANTING AREA (PA5)
Refer Planting Schedule

GREEN ROOF AREA (GR1)
Refer Planting Schedule

P8 DECOMPOSED GRANITE

A	Issue for SSDA	CR	CT	13.12.24
Issue	Revision Description	Drawn	Check	Date

Not For Construction

Project

**Marrickville
Timberyards**
Marrickville, 2204, NSW
SSDA

Client

RTL.co

Drawing No. Drawing Name

L-434 SOFTWARES PLAN SHEET 34
LEVEL 9

Job No. 24-1042

Issue A

Scale 1:100 @ A1

0 1 2 3 4 5m

Sydney, Suite 70, Jones Bay
Wharf, 26-32 Pirrama Road,
Pyrmont NSW 2009
E sydney@arcadia.com.au
T 02 8571 2900

ARCADIA

Copyright remains the property of Arcadia Design Group Pty Ltd. Use only figured dimensions. Any other required dimensions are to be referred to and supplied by the landscape architect. All discrepancies to be referred to the project manager and Arcadia Design Group Pty Ltd prior to construction. Ensure compliance with the Building Code of Australia and all relevant Australian Standards and Authority requirements.

LEGEND (ROOFTOPS)


- BACKHOUSIA MYRTIFOLIA
- BANKSIA SERRATA
- CORYMBIA FICIFOLIA 'SUMMER BEAUTY'
- EUCALYPTUS LEUCOXYLON 'EUKY DWARF'
- MELALEUCA VIRIDIFLORA 'BURGUNDY WEEPER'

GENERAL PLANTING AREA (PA4)
Refer Planting Schedule

GENERAL PLANTING AREA (PA5)
Refer Planting Schedule

GREEN ROOF AREA (GR1)
Refer Planting Schedule

P8 DECOMPOSED GRANITE

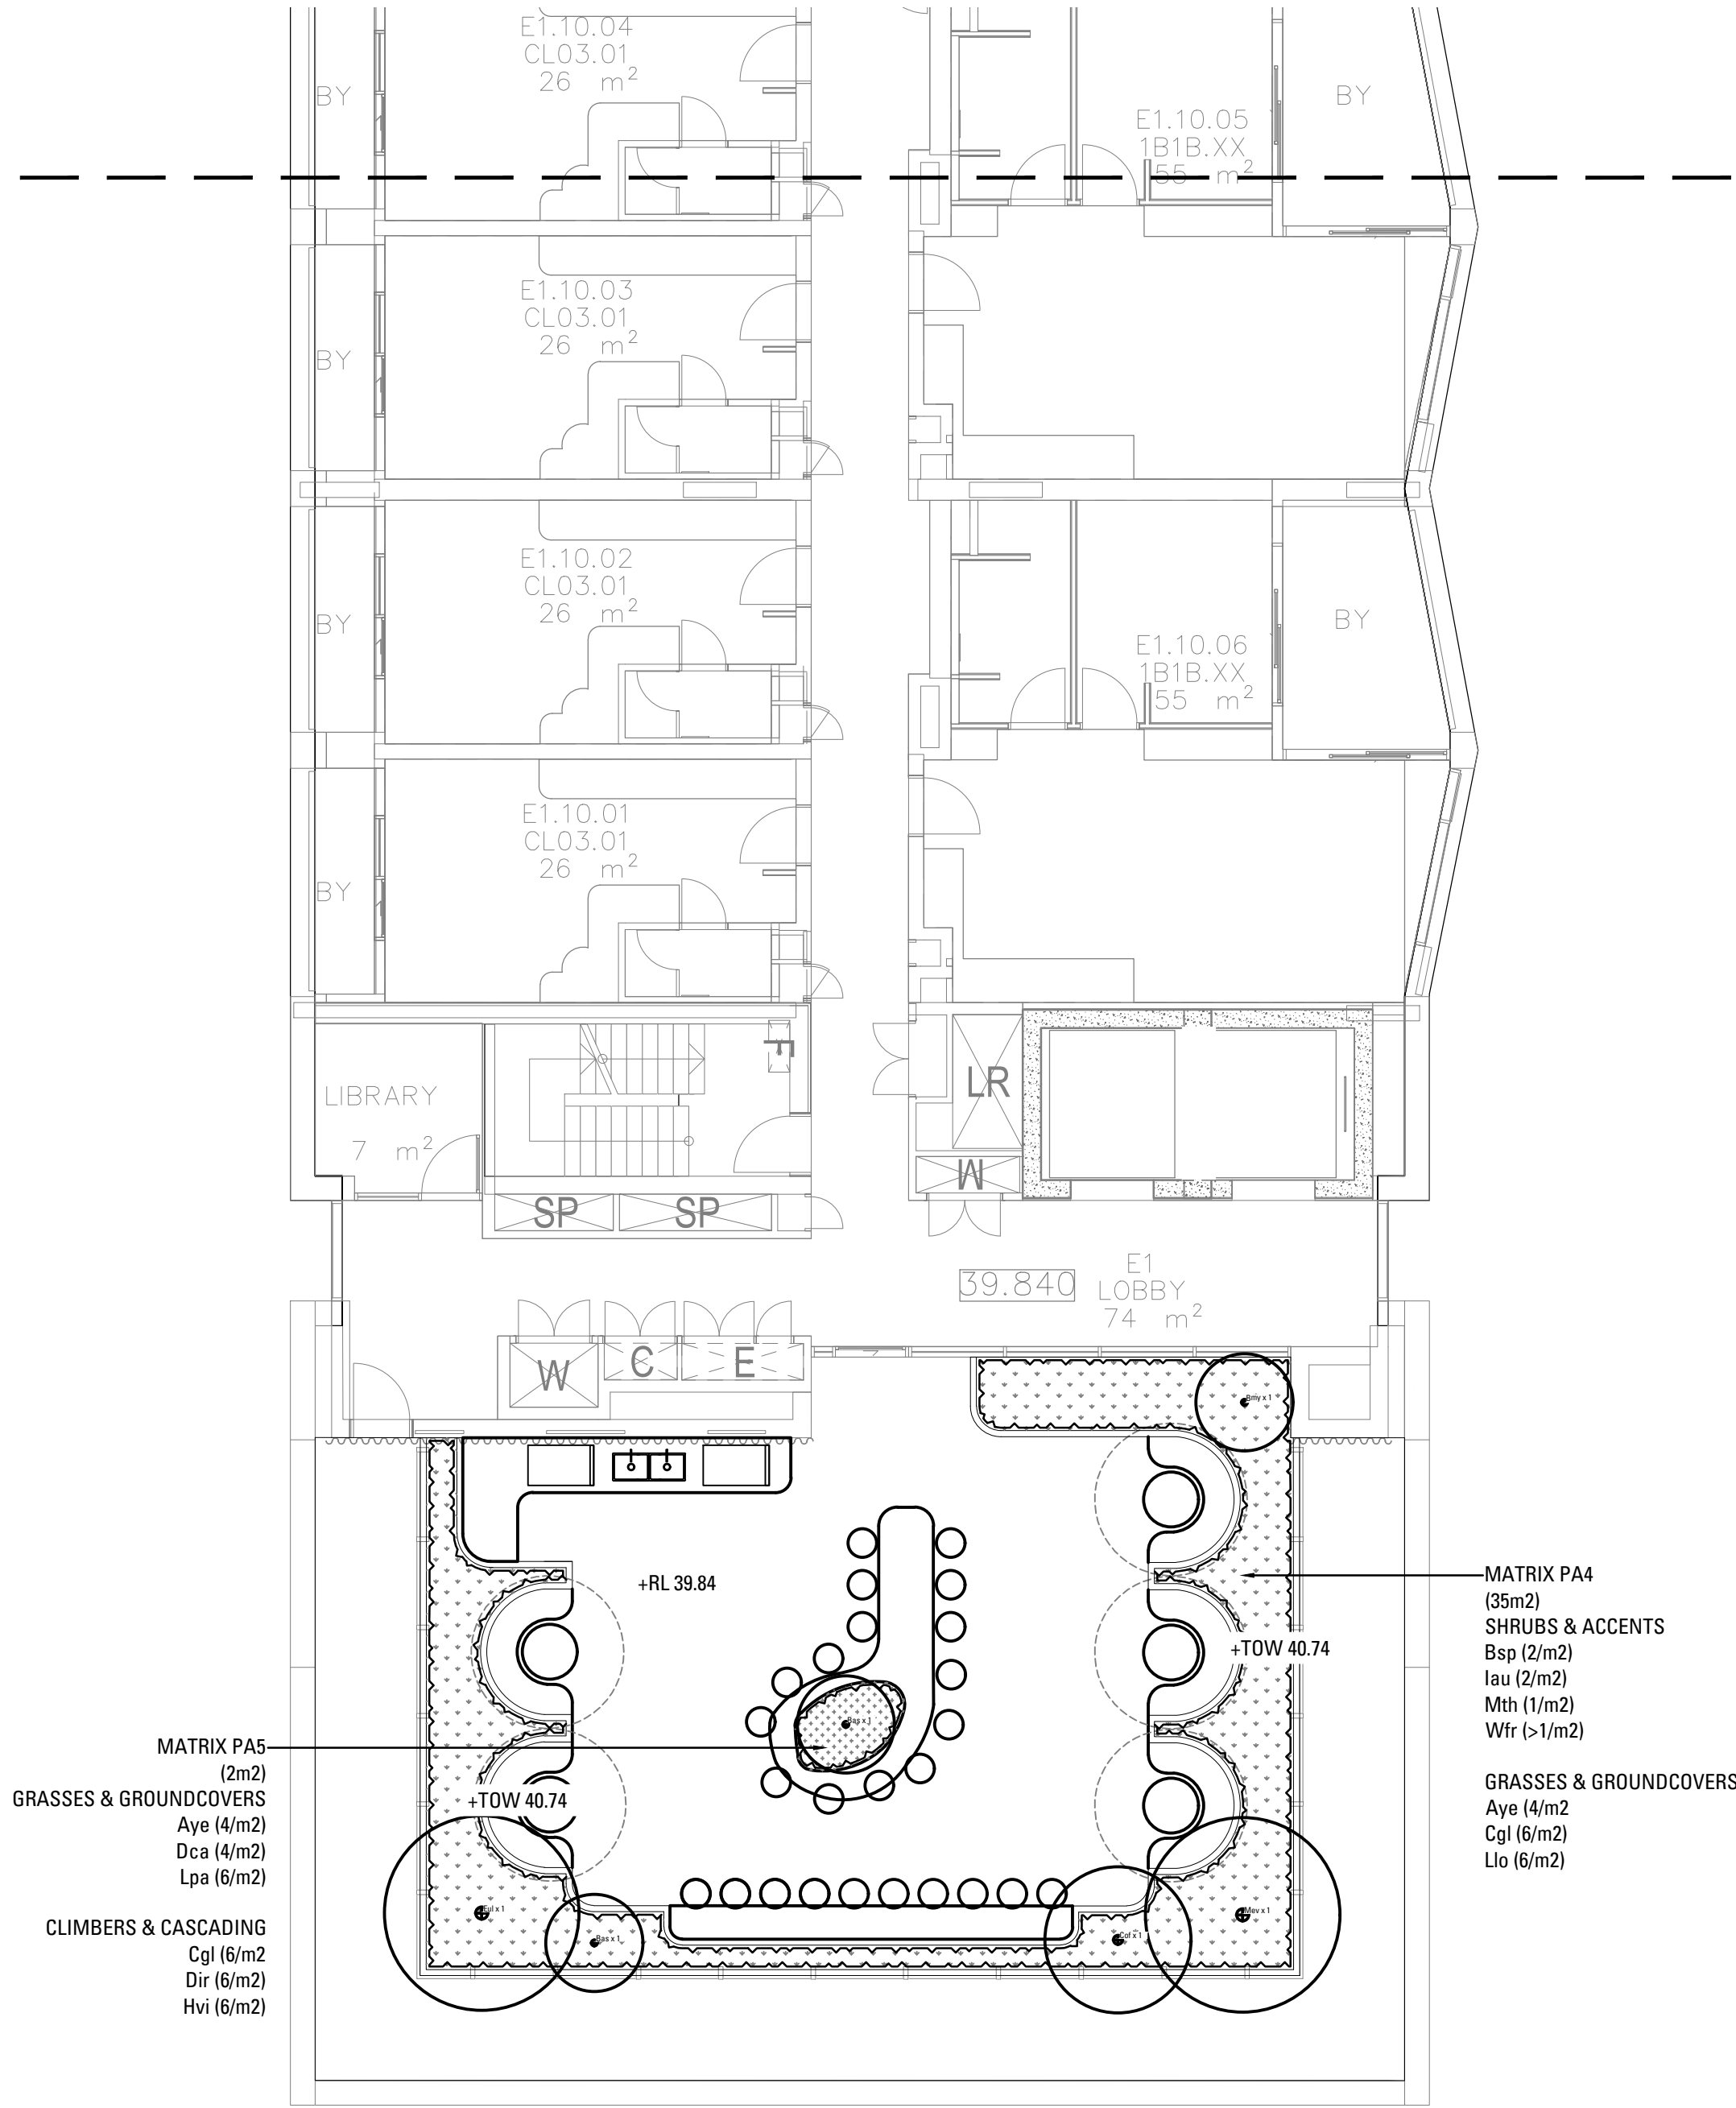

A	Issue for SSDA	CR	CT	13.12.24
Issue	Revision Description	Drawn	Check	Date

Not For Construction

Project

**Marrickville
Timberyards**
Marrickville, 2204, NSW
SSDA

Client

RTL.co

Drawing No. Drawing Name

L-435 SOFTWORKS PLAN SHEET 35
LEVEL 10

Job No.

24-1042

Issue

A

Scale

1:100 @ A1

Sydney, Suite 70, Jones Bay
Wharf, 26-32 Pirrama Road,
Pyrmont NSW 2009
E sydney@arcadiala.com.au
T 02 8571 2900

ARCADIA

LEGEND (ROOFTOPS)

- BACKHOUSIA MYRTIFOLIA
- BANKSIA SERRATA
- CORYMBIA FICIFOLIA
'SUMMER BEAUTY'
- EUCALYPTUS LEUCOXYLON
'EUKY DWARF'
- MELALEUCA VIRIDIFLORA
'BURGUNDY WEEPER'

GENERAL PLANTING AREA (PA4)
Refer Planting Schedule

GENERAL PLANTING AREA (PA5)
Refer Planting Schedule

GREEN ROOF AREA (GR1)
Refer Planting Schedule

P8 DECOMPOSED GRANITE

A	Issue for SSDA	CR	CT	13.12.24
Issue	Revision	Description	Drawn	Check Date

Not For Construction

Project

**Marrickville
Timberyards**
Marrickville, 2204, NSW
SSDA

Client

RTL.co

Drawing No. Drawing Name

L-436 SOFTWARES PLAN SHEET 36
LEVEL 10

Job No.

24-1042

Issue


A

Scale

1:100 @ A1

Sydney, Suite 70, Jones Bay
Wharf, 26-32 Pirrama Road,
Pyrmont NSW 2009
E sydney@arcadiala.com.au
T 02 8571 2900

ARCADIA

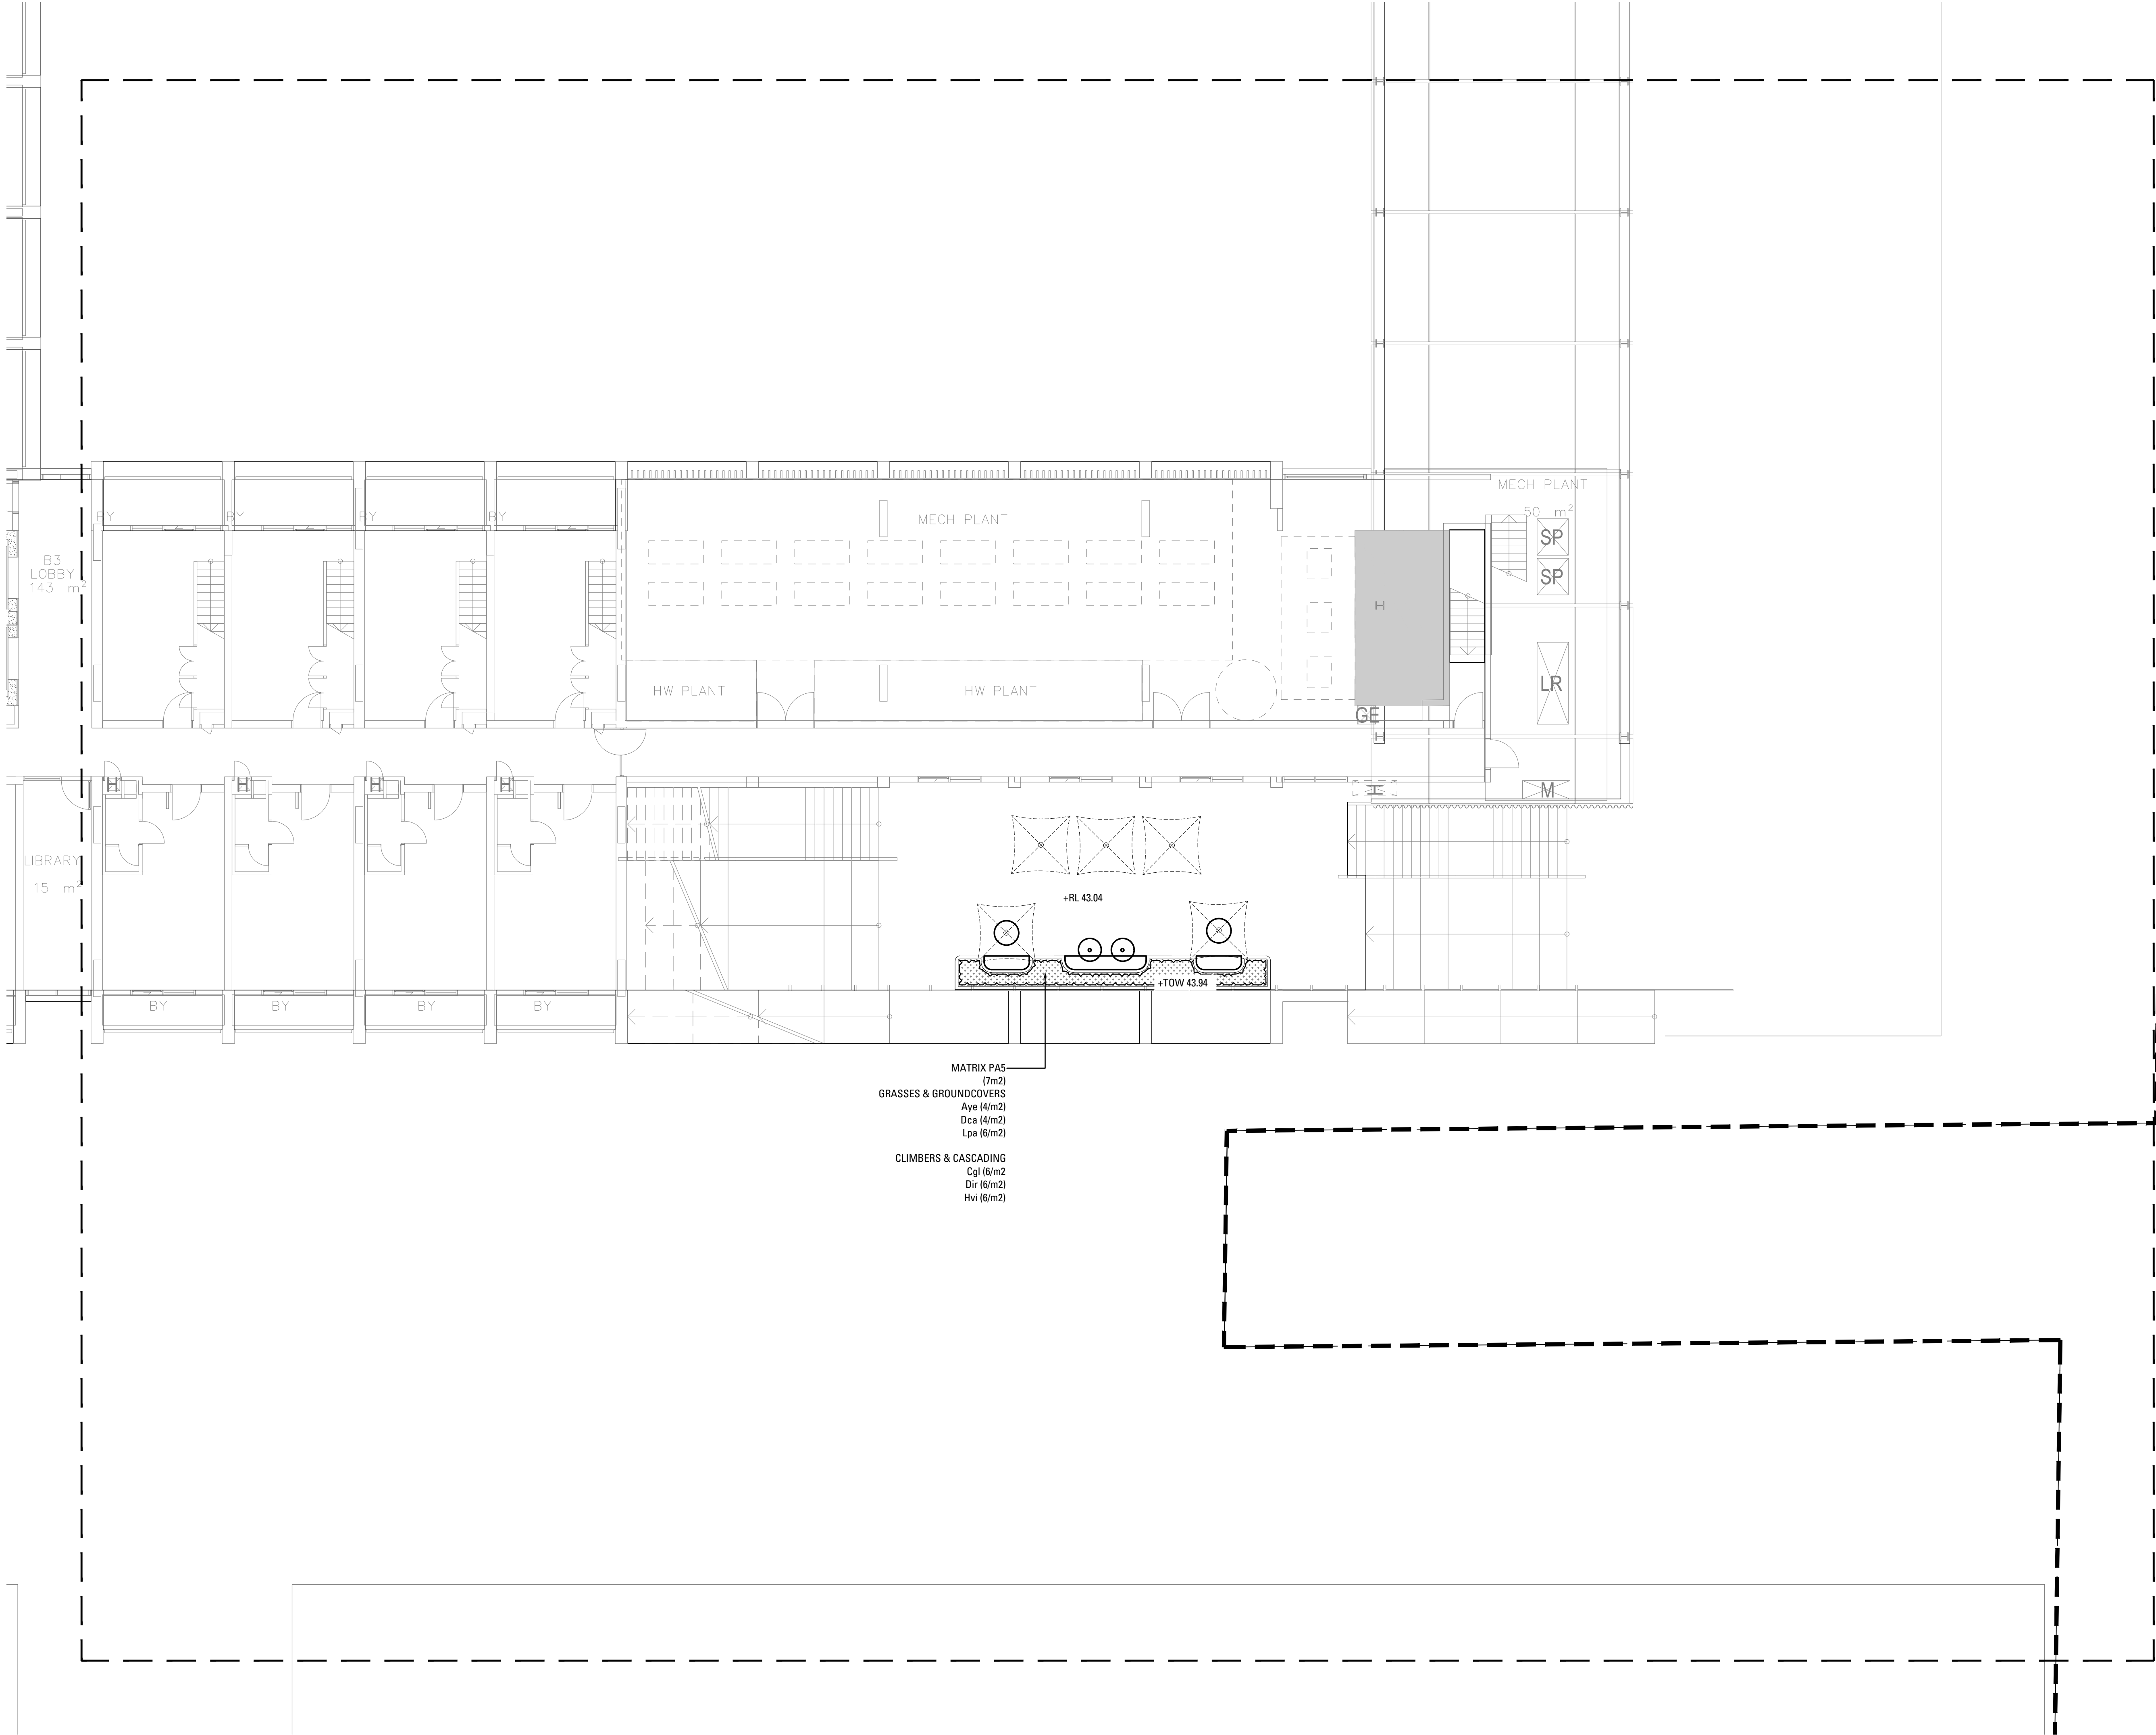

Copyright remains the property of Arcadia Design Group Pty Ltd. Use only figured dimensions. Any other required dimensions are to be referred to and supplied by the landscape architect. All discrepancies to be referred to the project manager and Arcadia Design Group Pty Ltd prior to construction. Ensure compliance with the Building Code of Australia and all relevant Australian Standards and Authority requirements.

LEGEND (ROOFTOPS)

- BACKHOUSIA MYRTIFOLIA
- BANKSIA SERRATA
- CORYMBIA FICIFOLIA 'SUMMER BEAUTY'
- EUCALYPTUS LEUCOXYLON 'EUKY DWARF'
- MELALEUCA VIRIDIFLORA 'BURGUNDY WEEPER'

GENERAL PLANTING AREA (PA4)
Refer Planting Schedule

GENERAL PLANTING AREA (PA5)
Refer Planting Schedule

GREEN ROOF AREA (GR1)
Refer Planting Schedule

P8 DECOMPOSED GRANITE

A	Issue for SSDA	CR	CT	13.12.24
Issue	Revision Description	Drawn	Check	Date

Not For Construction

Project

**Marrickville
Timberyards**
Marrickville, 2204, NSW
SSDA

Client

RTL.co

Drawing No. Drawing Name

L-437 SOFTWARES PLAN SHEET 37
LEVEL 11

Job No.

24-1042

Issue

A










Scale

1:100 @ A1

0 1 2 3 4 5m

Sydney, Suite 70, Jones Bay
Wharf, 26-32 Pirrama Road,
Pyrmont NSW 2009
E sydney@arcadiala.com.au
T 02 8571 2900

ARCADIA

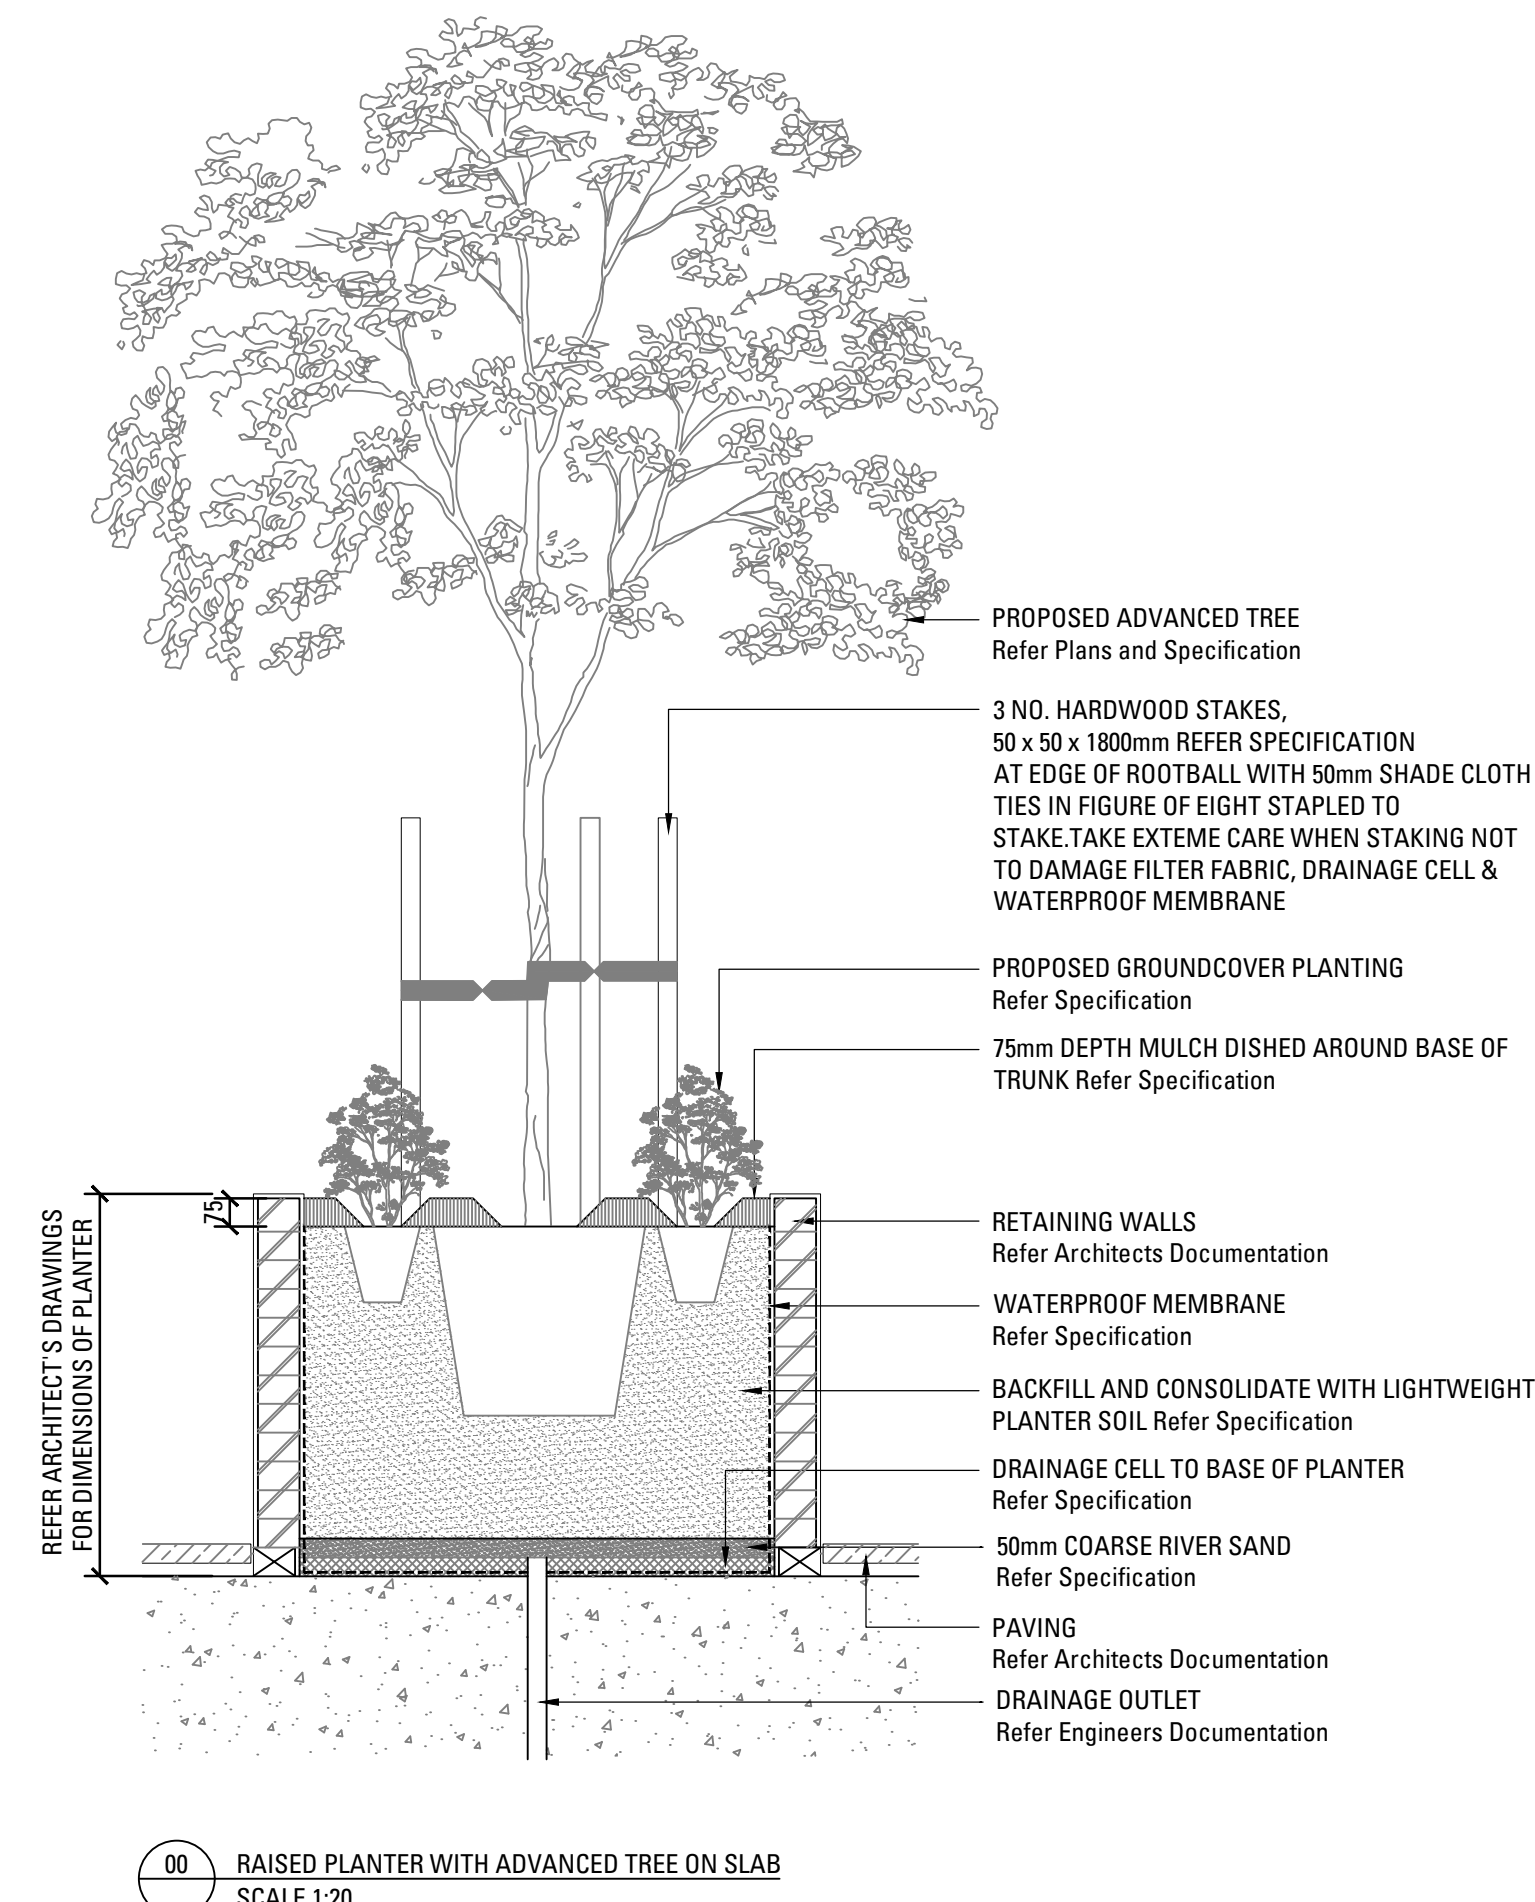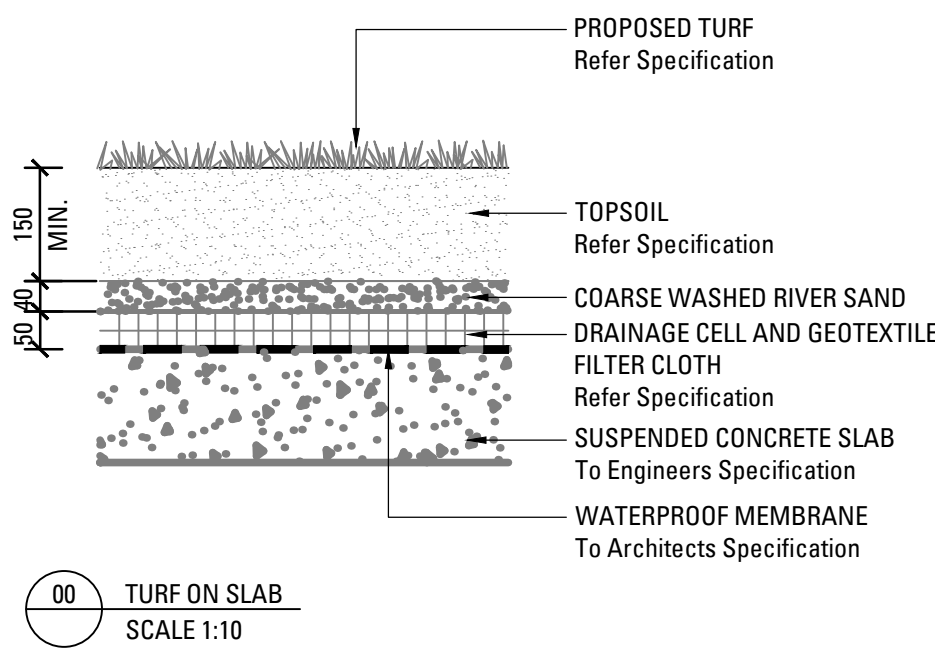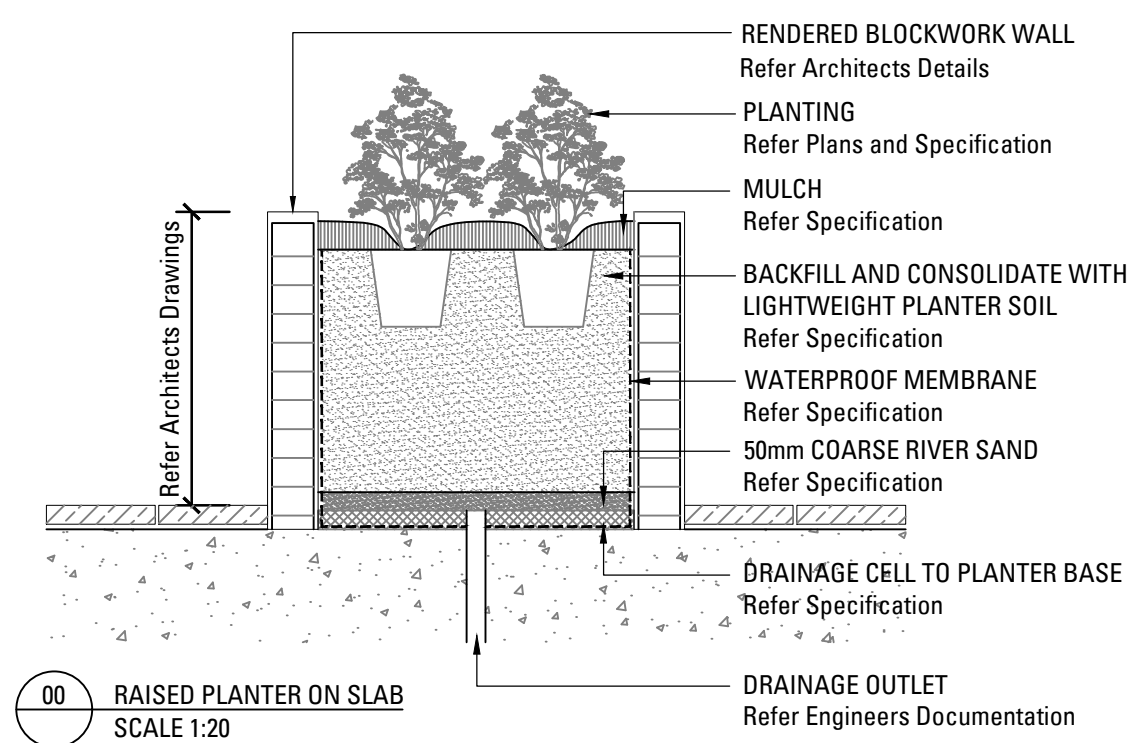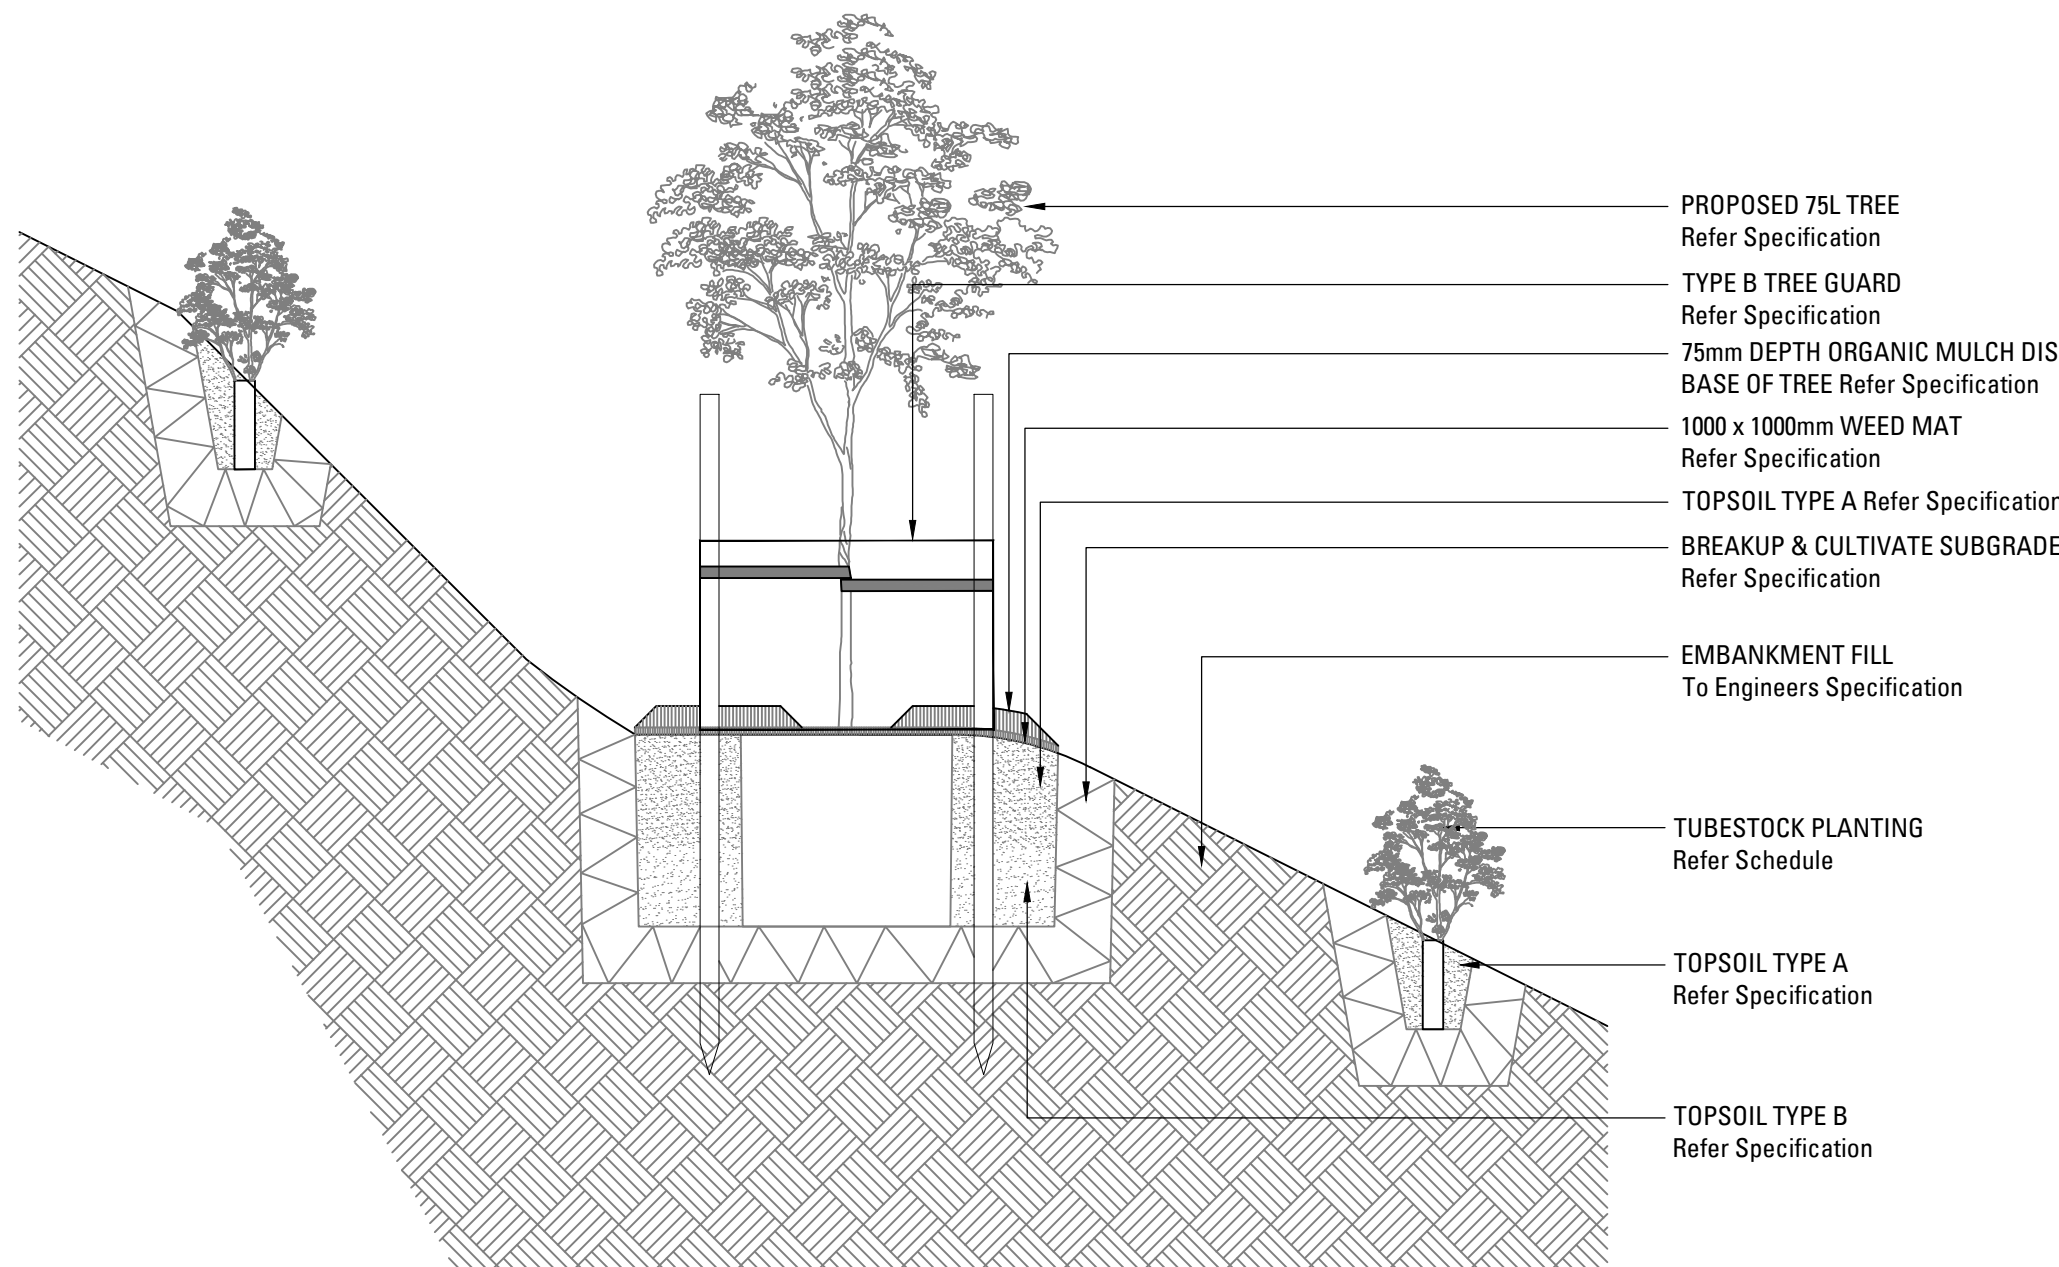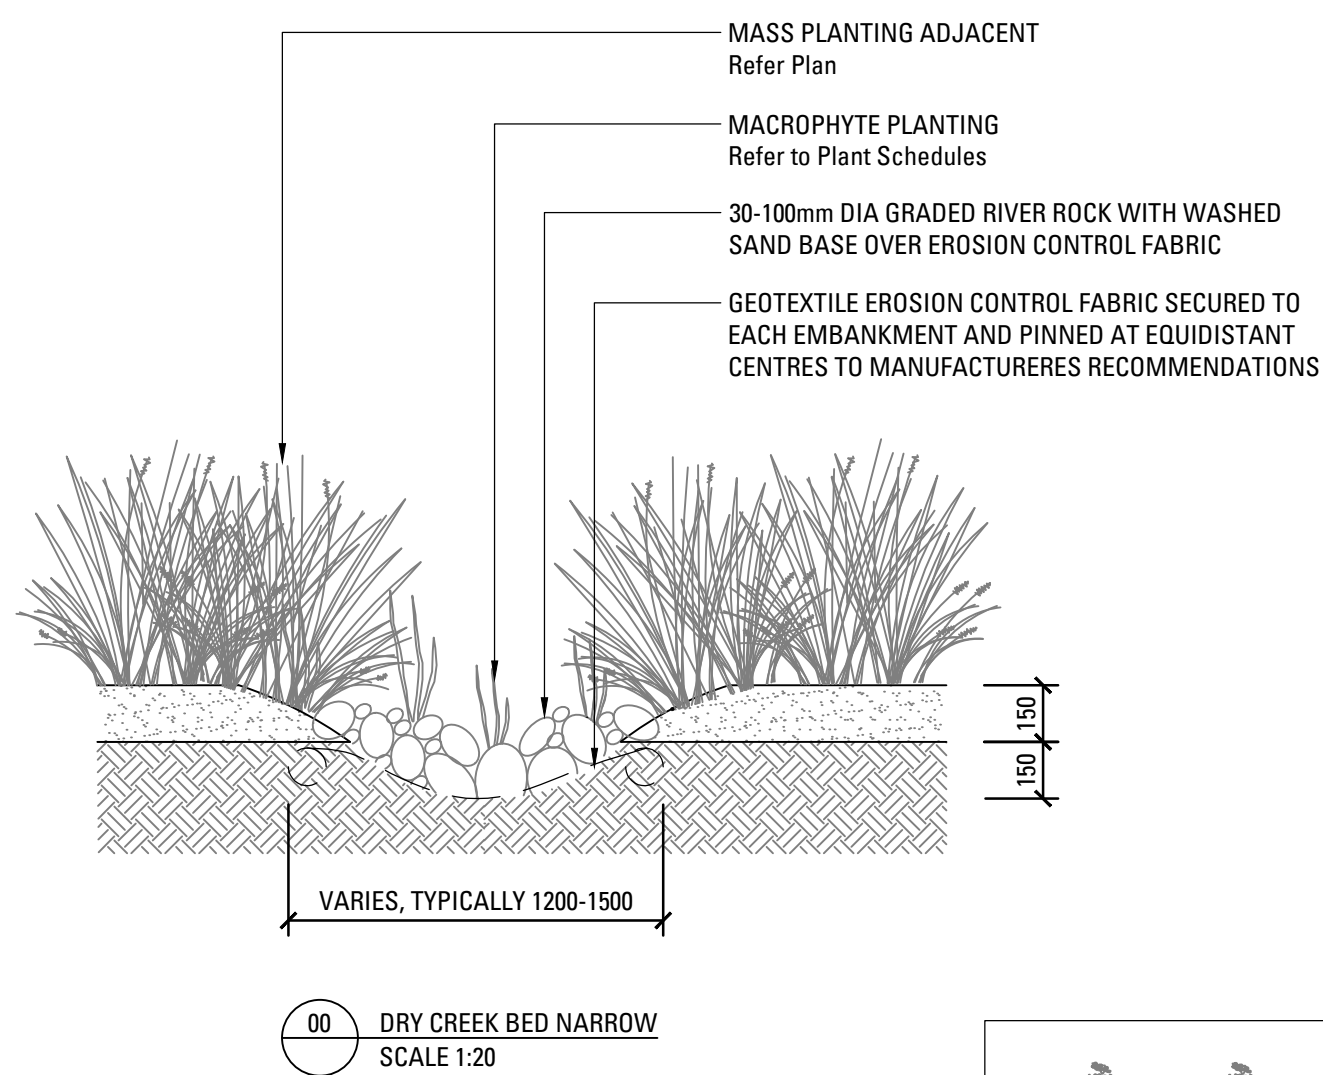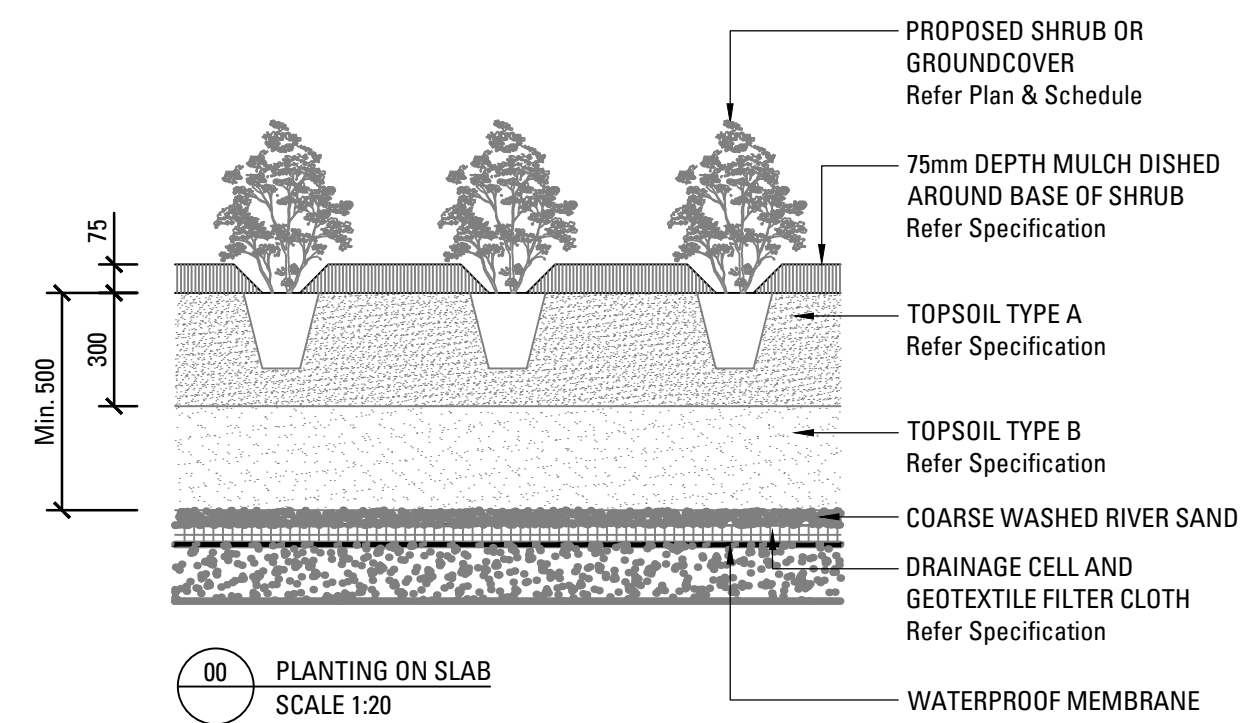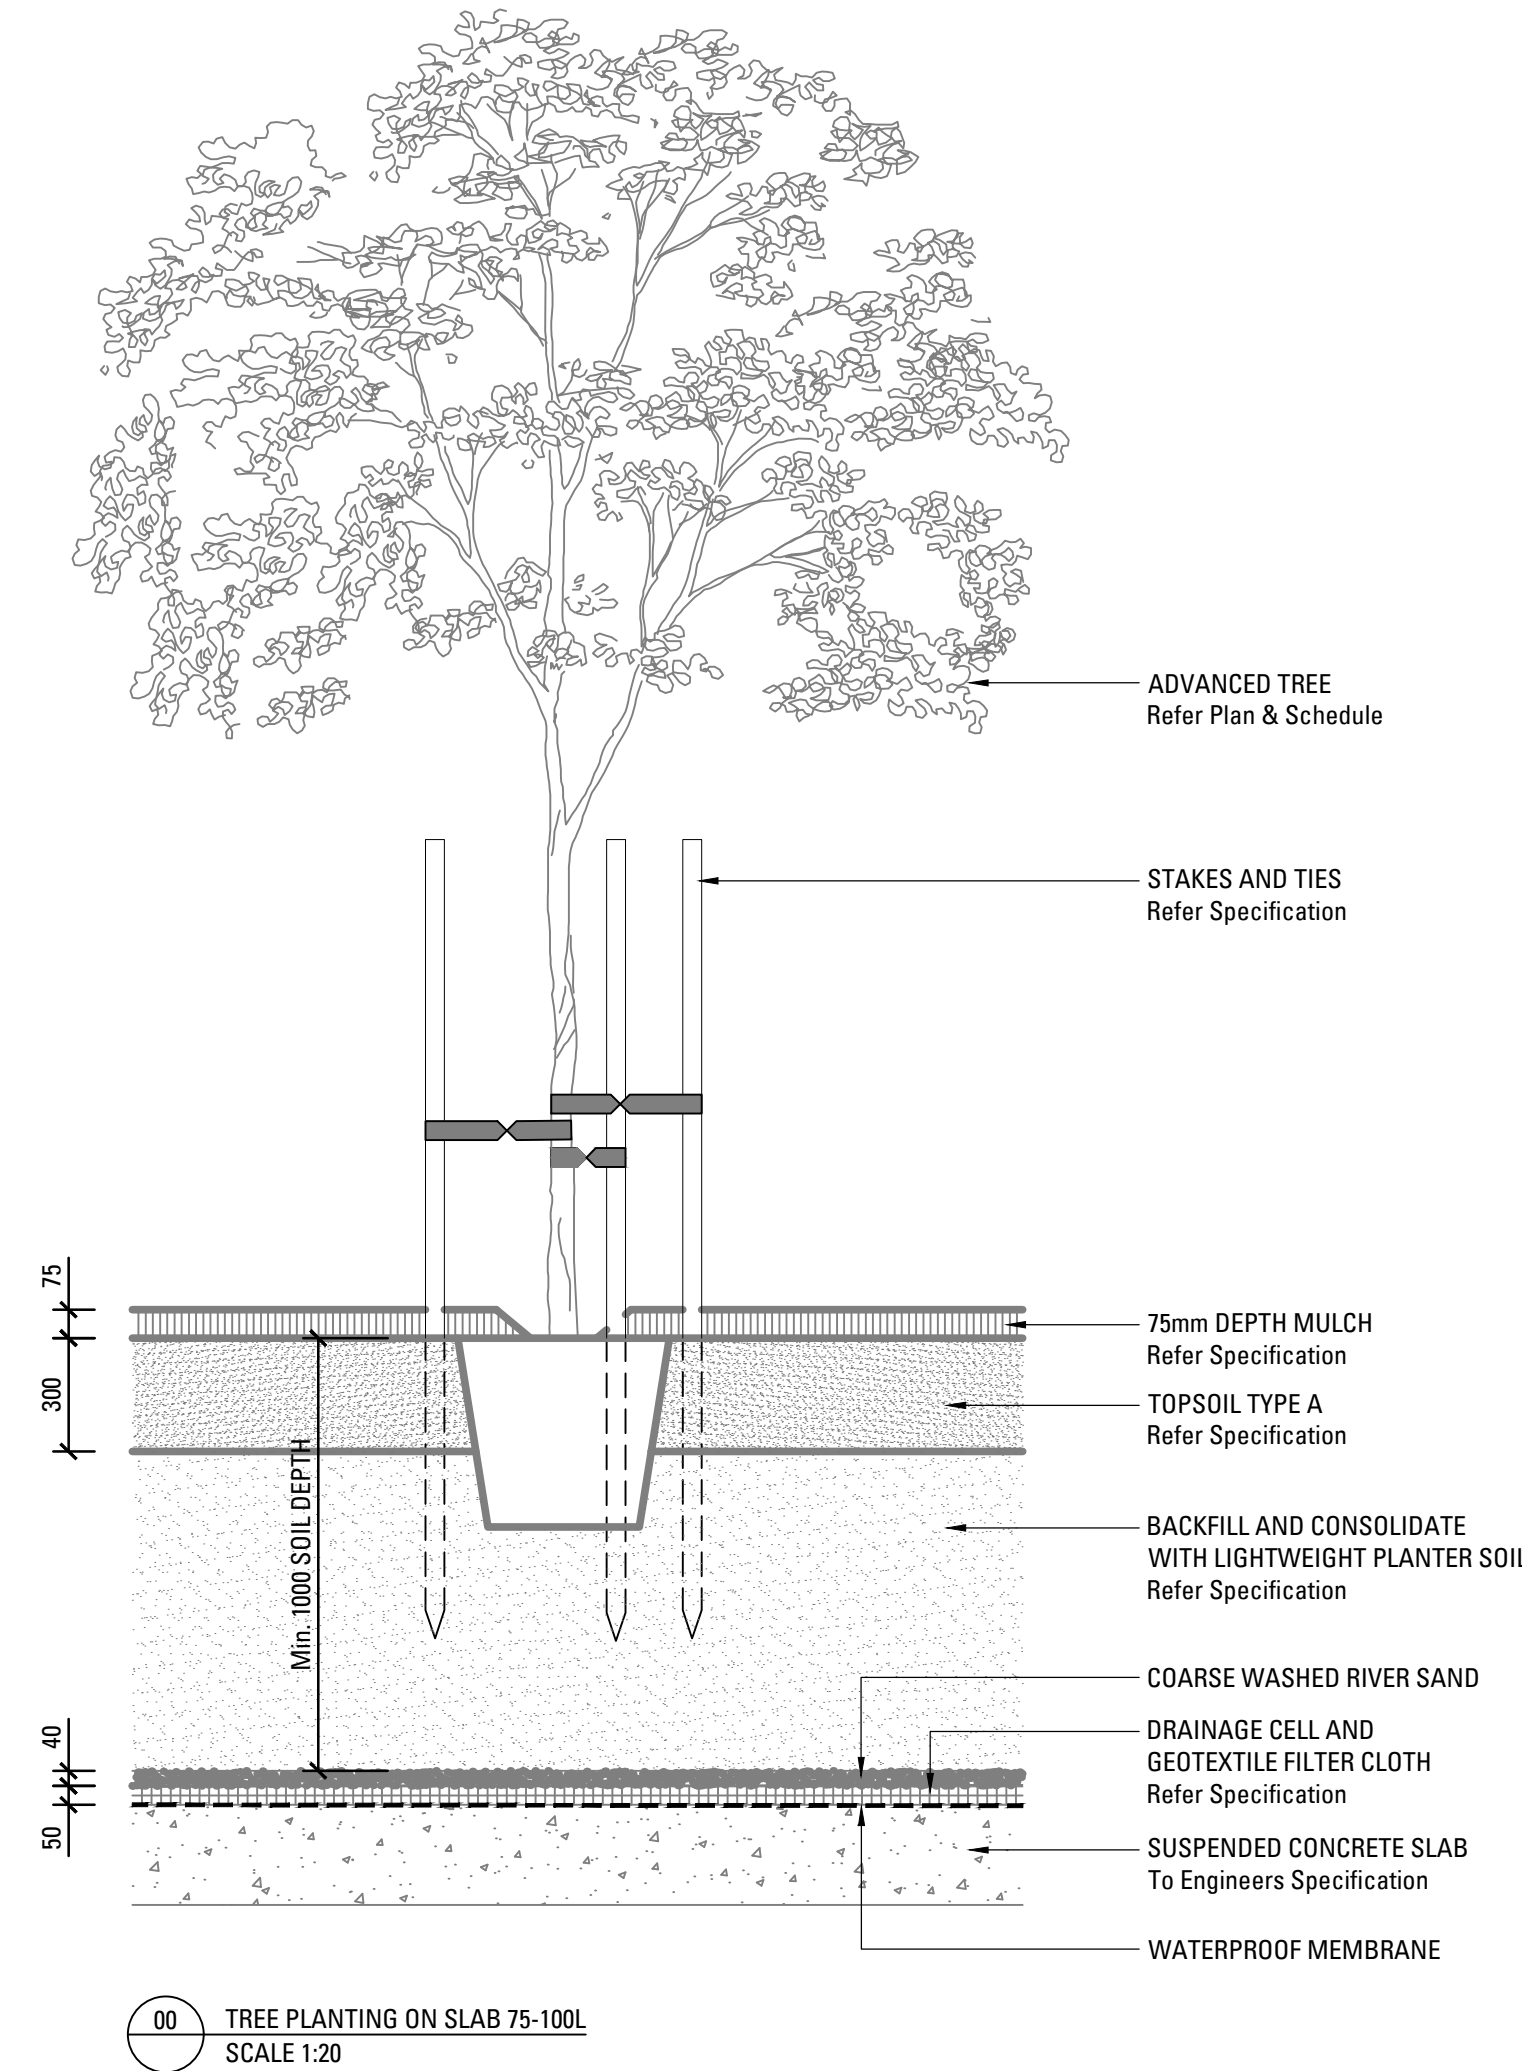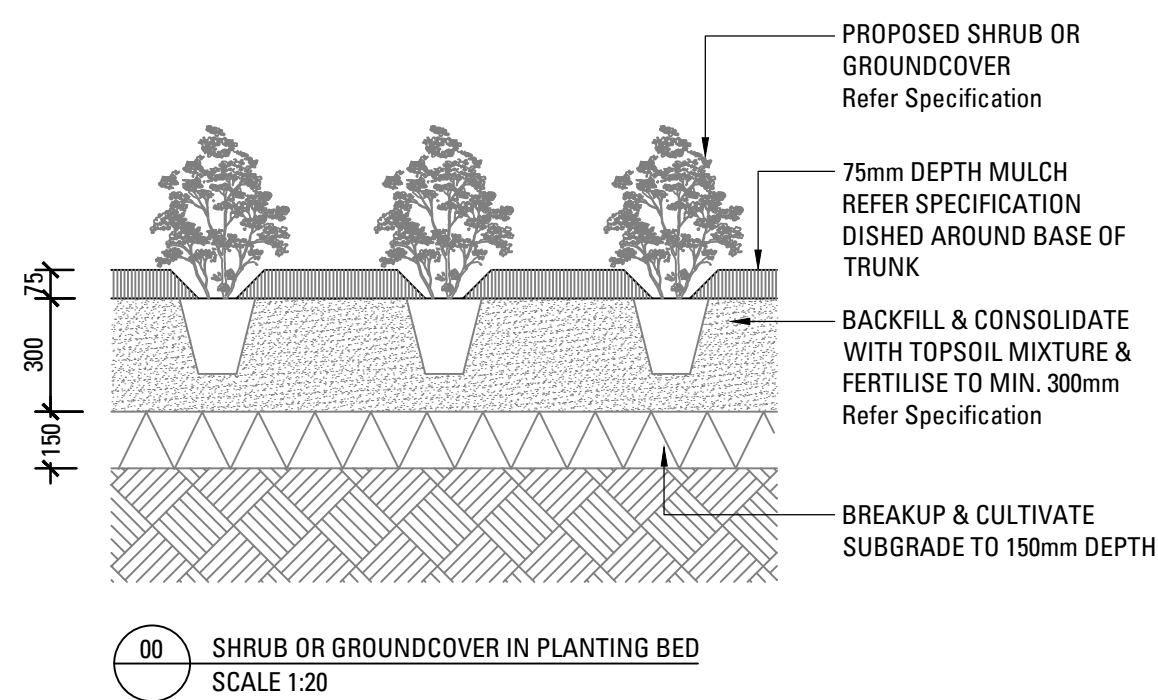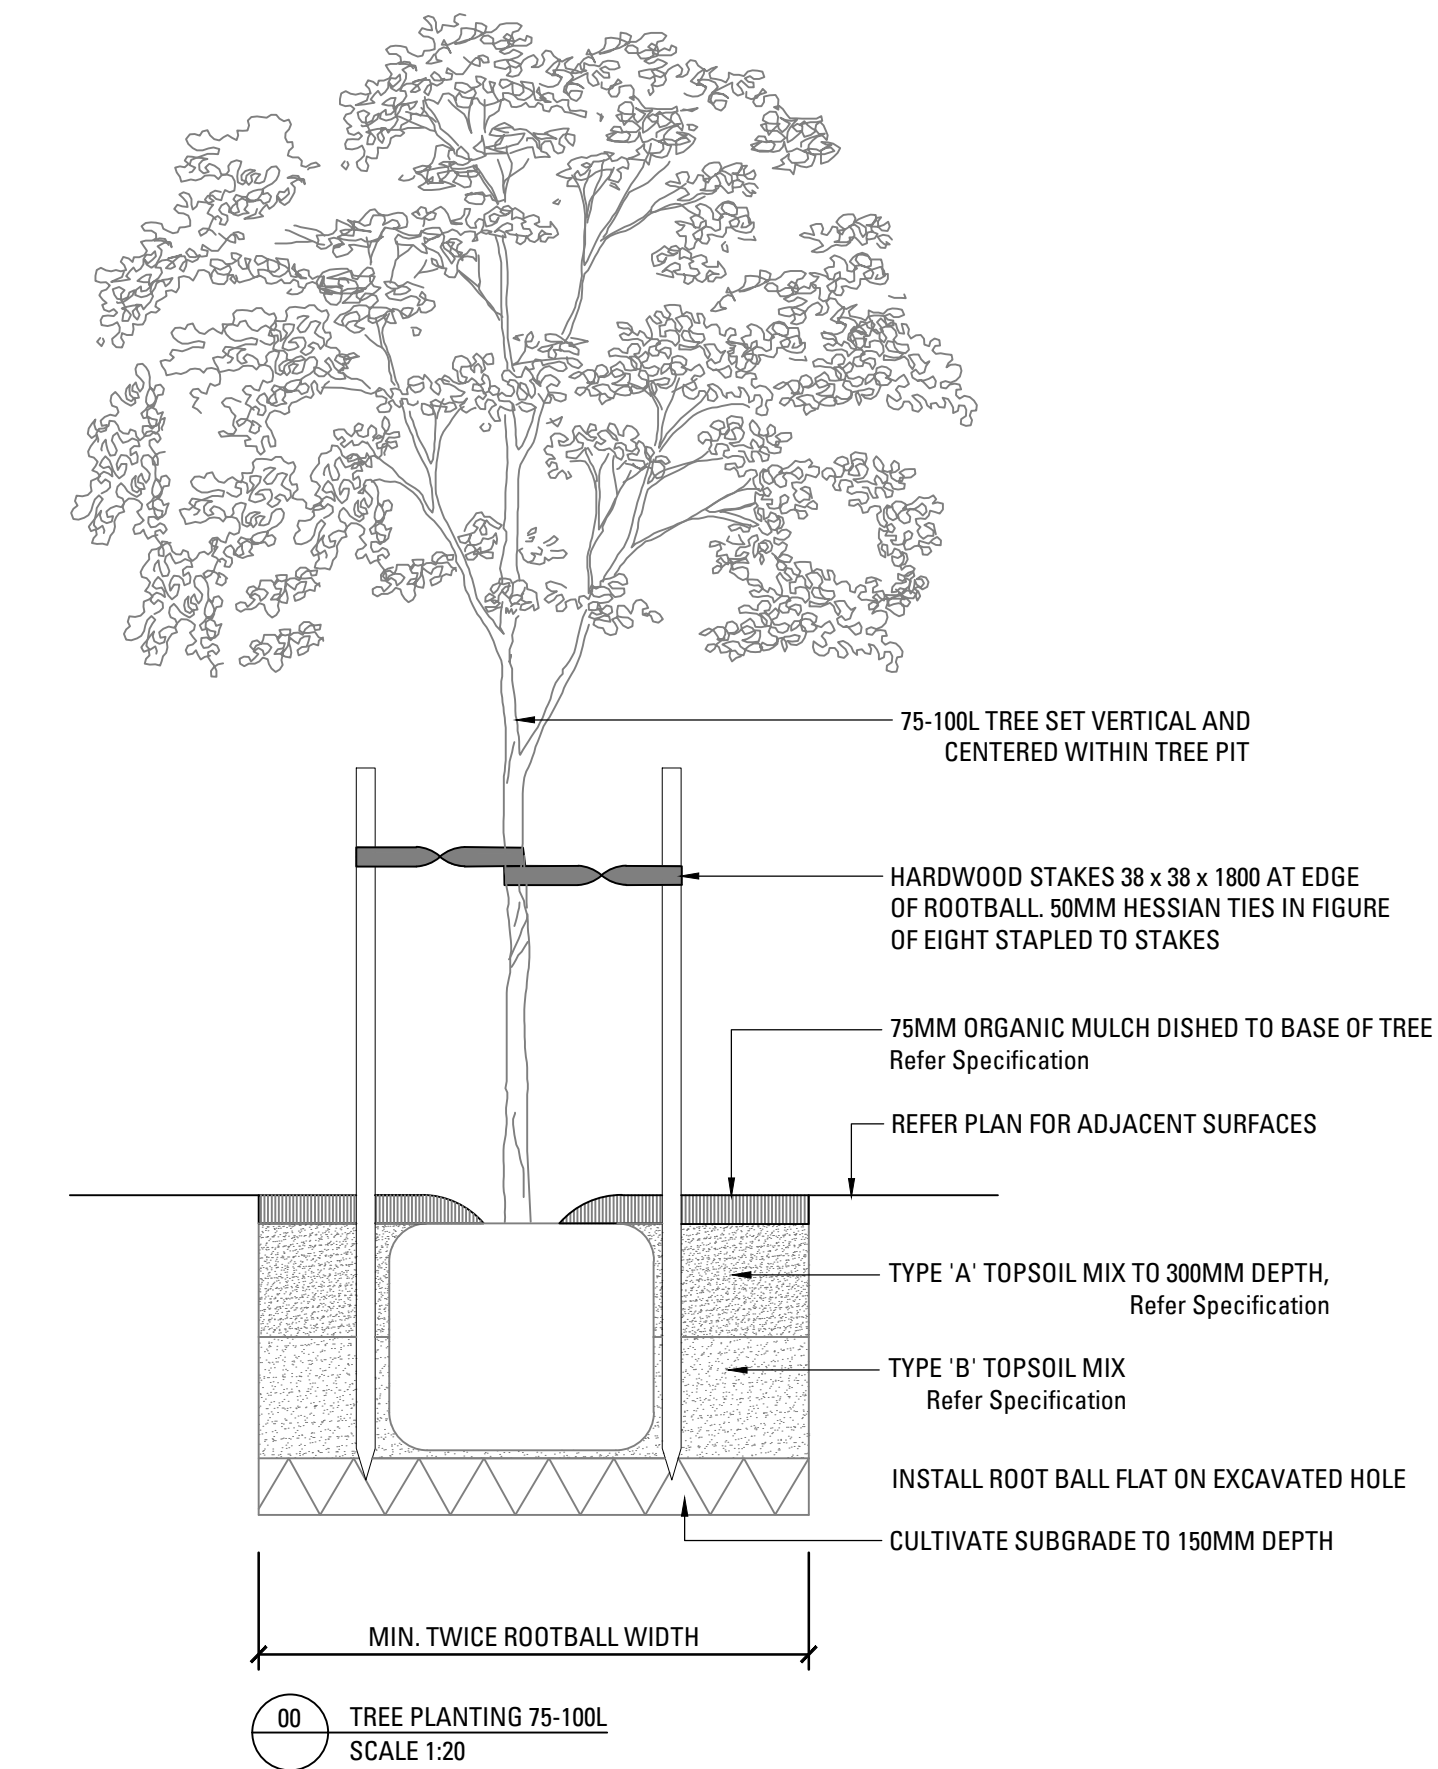

A	Issue for SSDA	CR	CT	13.12.24
Issue	Revision Description	Drawn	Check	Date

Not For Construction

Project

**Marrickville
Timberyards**
Marrickville, 2204, NSW
SSDA

Client

RTL.co

Drawing No. Drawing Name
L-610 LANDSCAPE DETAILS

Job No. 24-1042
Issue A
Scale AS SHOWN

Sydney, Suite 70, Jones Bay
Wharf, 26-32 Pirrama Road,
Pyrmont NSW 2009
E sydney@arcadiala.com.au
T 02 8571 2900

ARCADIA