

WOOLWORTHS JN AND JR DC, MOOREBANK NSW



DRAWING REGISTRY - MASTER PLANS

SKA-00-0000	JN AND JR MASTER PLANS COVER SHEET
SKA-0-0403	SITE MASTER PLAN
SKA-0-0407	MASTER PLAN - SUN / SHADE STUDY SHEET 01
SKA-0-0408	MASTER PLAN - SUN / SHADE STUDY SHEET 02
SKA-0-0409	MASTER PLAN - SUN / SHADE STUDY SHEET 03
SKA-0-0410	TYPICAL PYLON, PILLAR SIGNS & BUILDING SIGNAGE (ELEVATIONS & DETAILS)

JR SITE AREA	148312 m ²	14.83 hectare
JN SITE AREA	115064 m ²	11.51 hectare

JR DC GROSS LETTABLE GROUND FLOOR AREA	39384 m ²	3.94 hectare
JN DC GROSS FLOOR AREA	40895 m ²	4.09 hectare

CHEVRON A -DOUBLE	10
CHEVRON ARTICULATED	6
CHEVRON B-DOUBLE	10
PAN PARKING - EAST	26
PAN PARKING - WEST	115
PRIME PARKING - SOUTH	24
PRIME PARKING SOUTH - WEST	58
Grand total: 249	

BICYCLE (INTERNAL)	20
CAR PARKING	10

CHEVRON A-DOUBLE	10
------------------	----

BICYCLE	40
CAR PARKING	717
CAR PARKING DISABLED PERSON	8
MOTORBIKE	6



P	26.11.20	ISSUED FOR APPROVAL
O	16.12.20	ISSUED FOR APPROVAL
N	27.09.20	ISSUED FOR APPROVAL
M	16.09.20	ISSUED FOR REVIEW
L	12.05.20	ISSUED FOR REVIEW
K	20.05.20	ISSUED FOR REVIEW
J	16.05.20	PARADOXES REPORTED
I	24.04.20	ISSUED FOR APPROVAL
ISSUE	DATE	DESCRIPTION




00-0000 INDEX & NOTES
0 - SITE WORKS
A - DC WAREHOUSE INC. ADMIN. & OPERATION OFFICE
B - AIRBRIDGE
C - TRANSPORT OFFICE
D - DRIVER AMENITIES
E - ENERGY COMPLEX
F - FIRE TANK AND PUMP HOUSE
G - GATEHOUSE
H - TRUCK WASH & TRUCK MAINTENANCE

JOB TITLE
WOOLWORTHS DC PROPOSED JR, MOOREBANK AVE,
MOOREBANK, NSW

SCALE BAR: 0m 20m 40m 60m 80m 100m


JOB NO. DRAWING SCALE @ A0 DRAWN BY CHK BY
BAS190054 1 : 1000 GR DO'D

RAWING NO	STATUS	REVISION
R-SK-A-0-9403	P	P

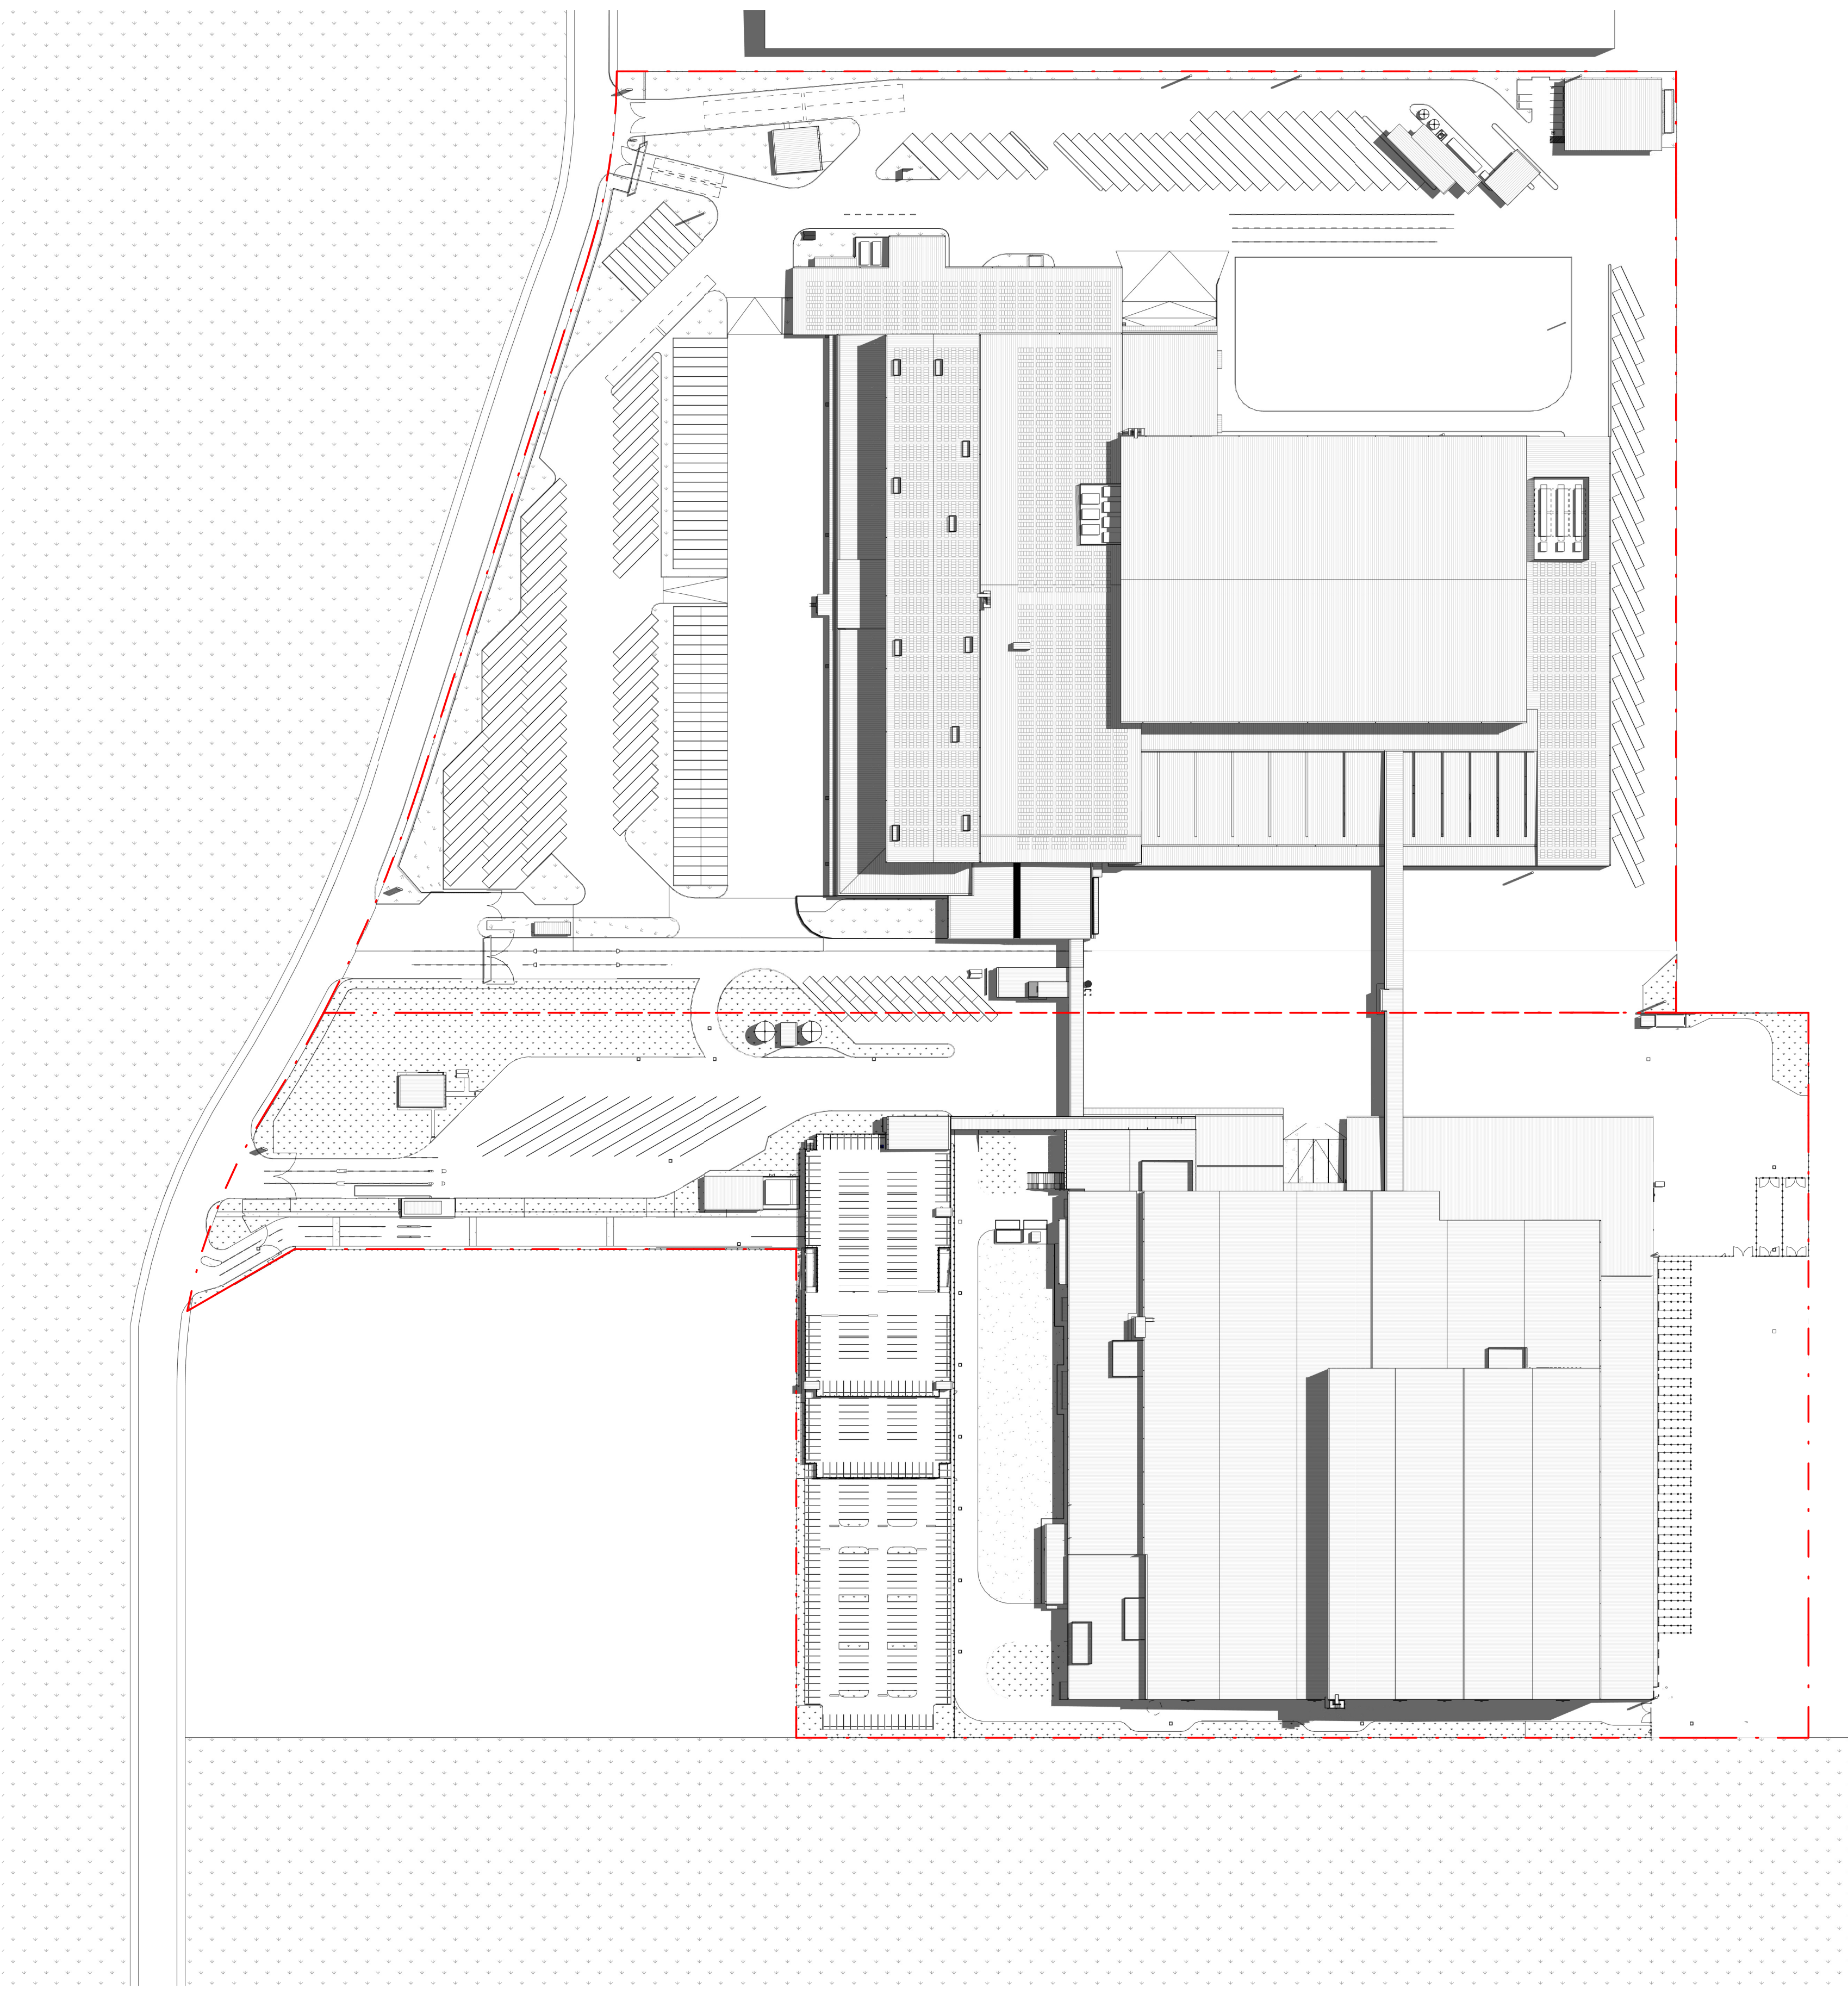


1 MASTER PLAN - SUN STUDY 10AM - 21ST DECEMBER (SUMMER SOLSTICE)

1:1500@A0

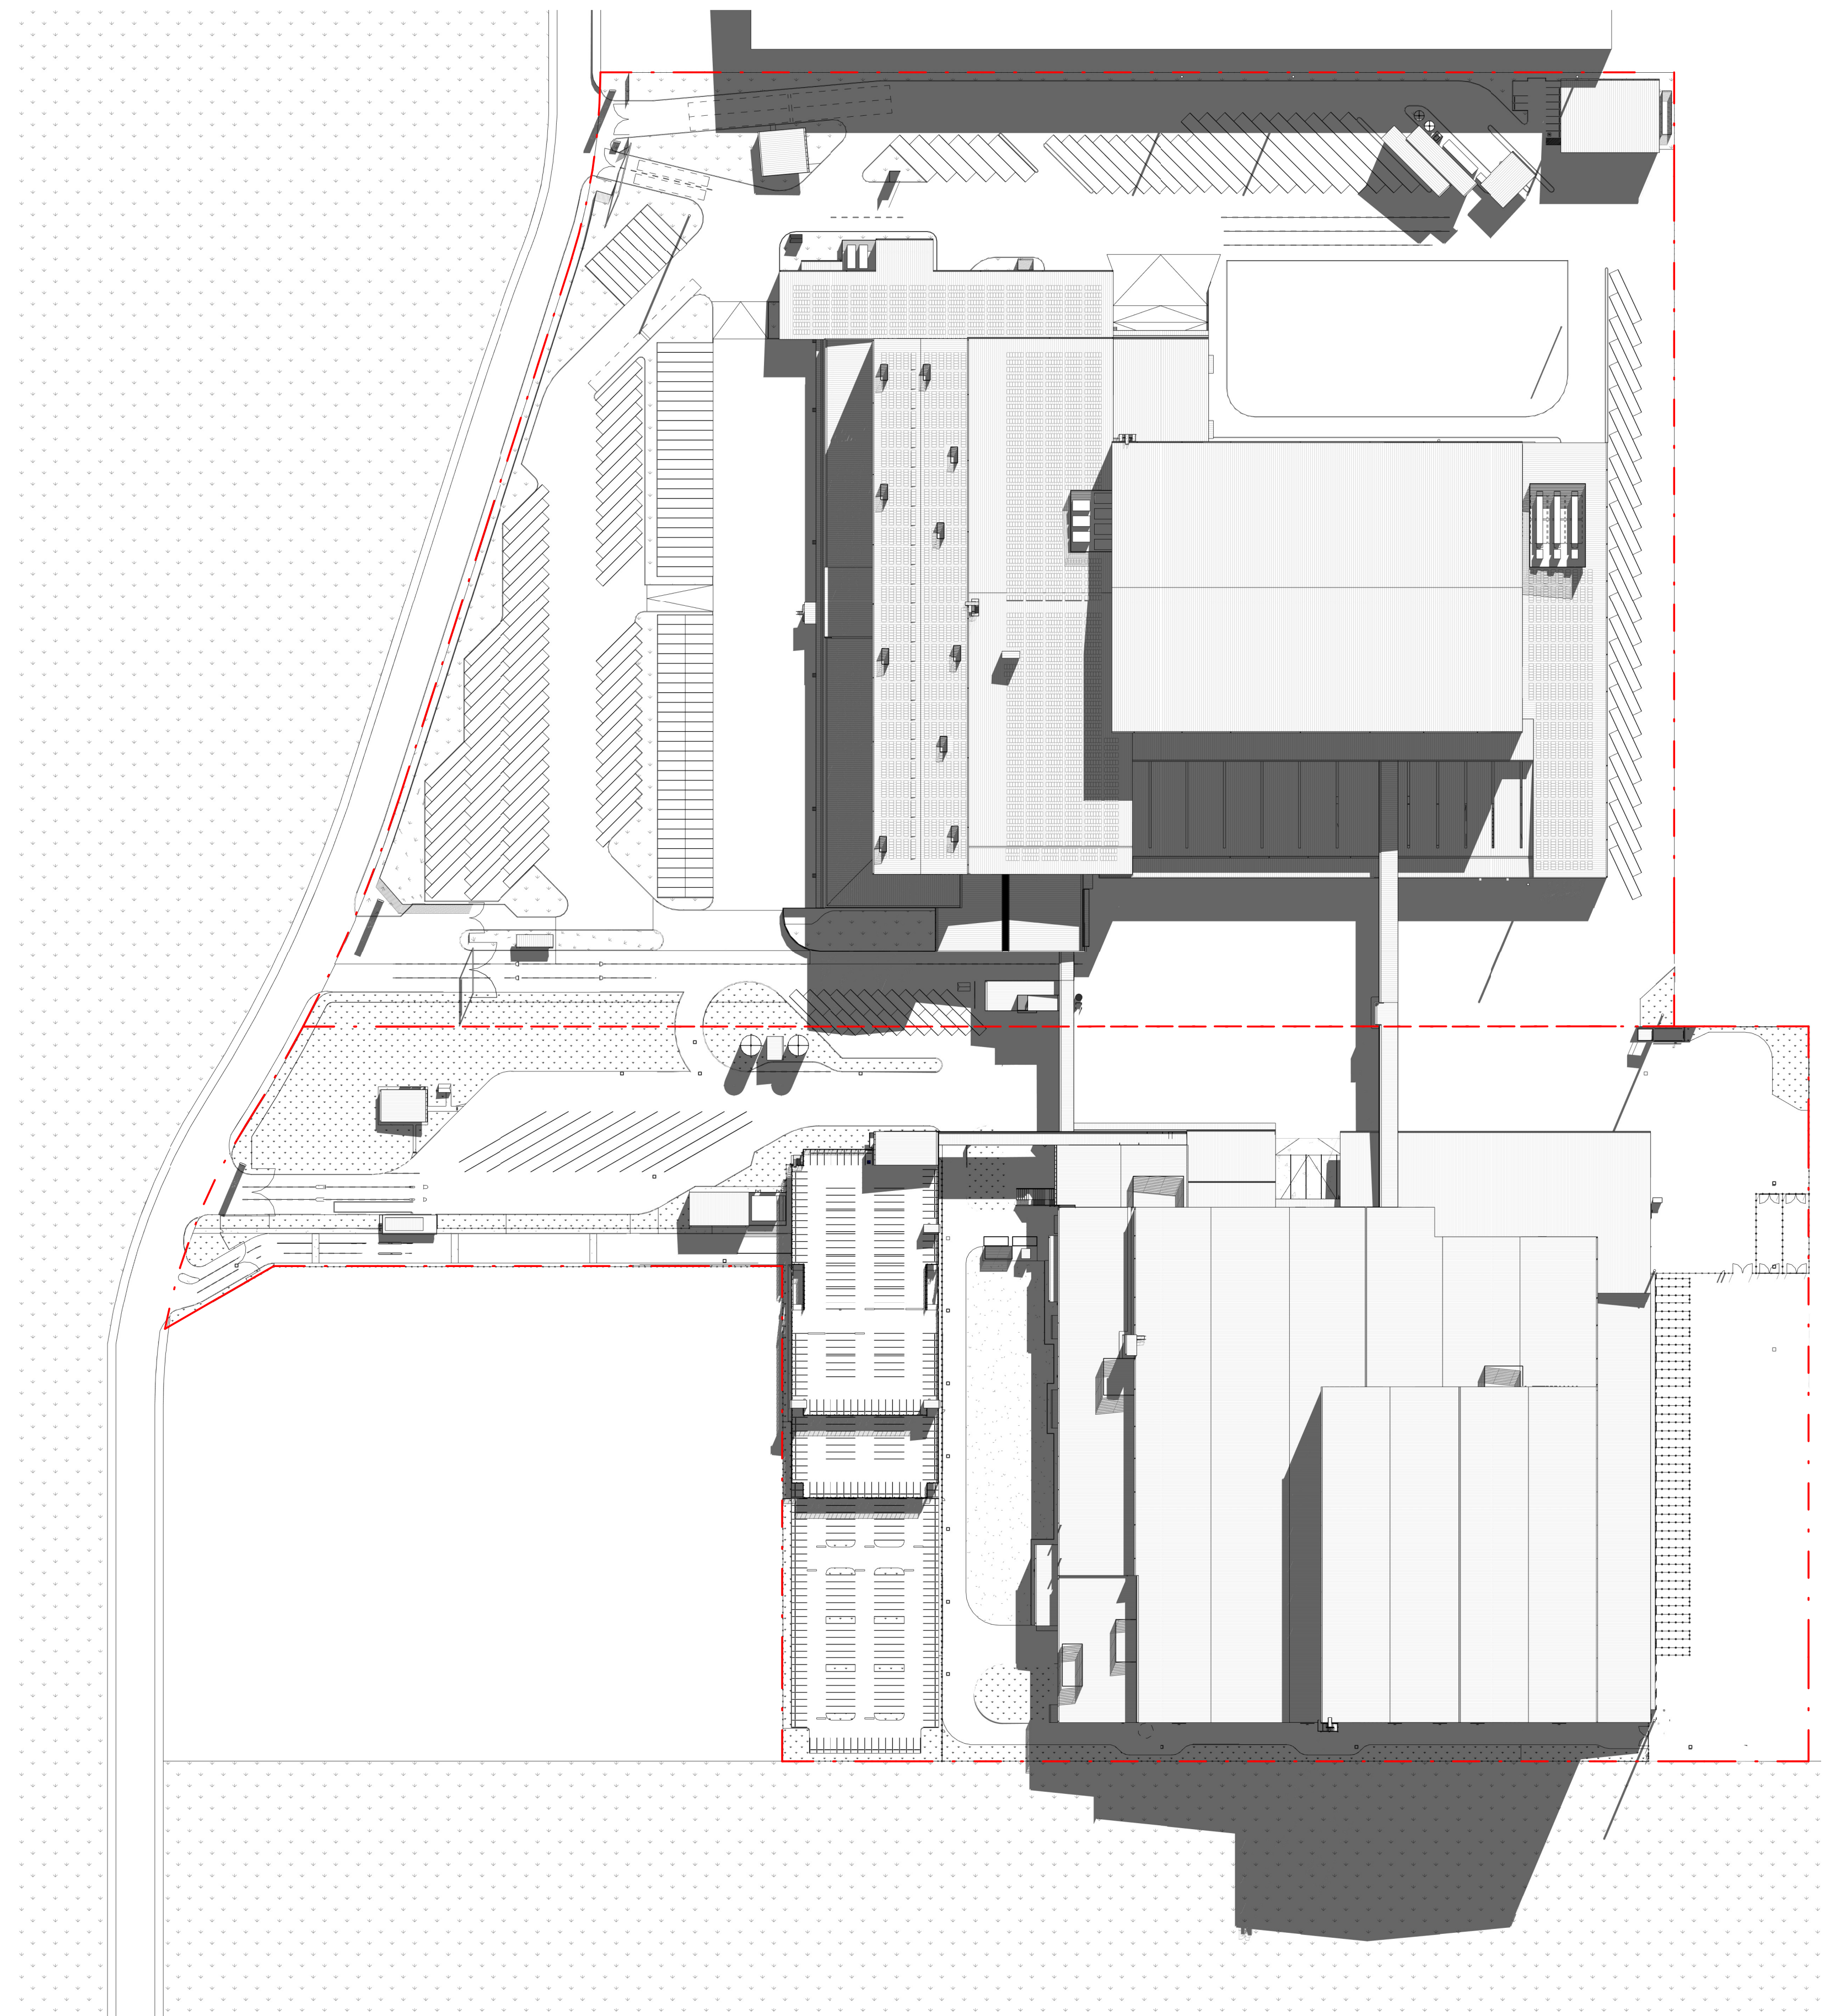


2 MASTER PLAN - SUN STUDY 10AM - 21ST JUNE (WINTER SOLSTICE)


1:1500@A0

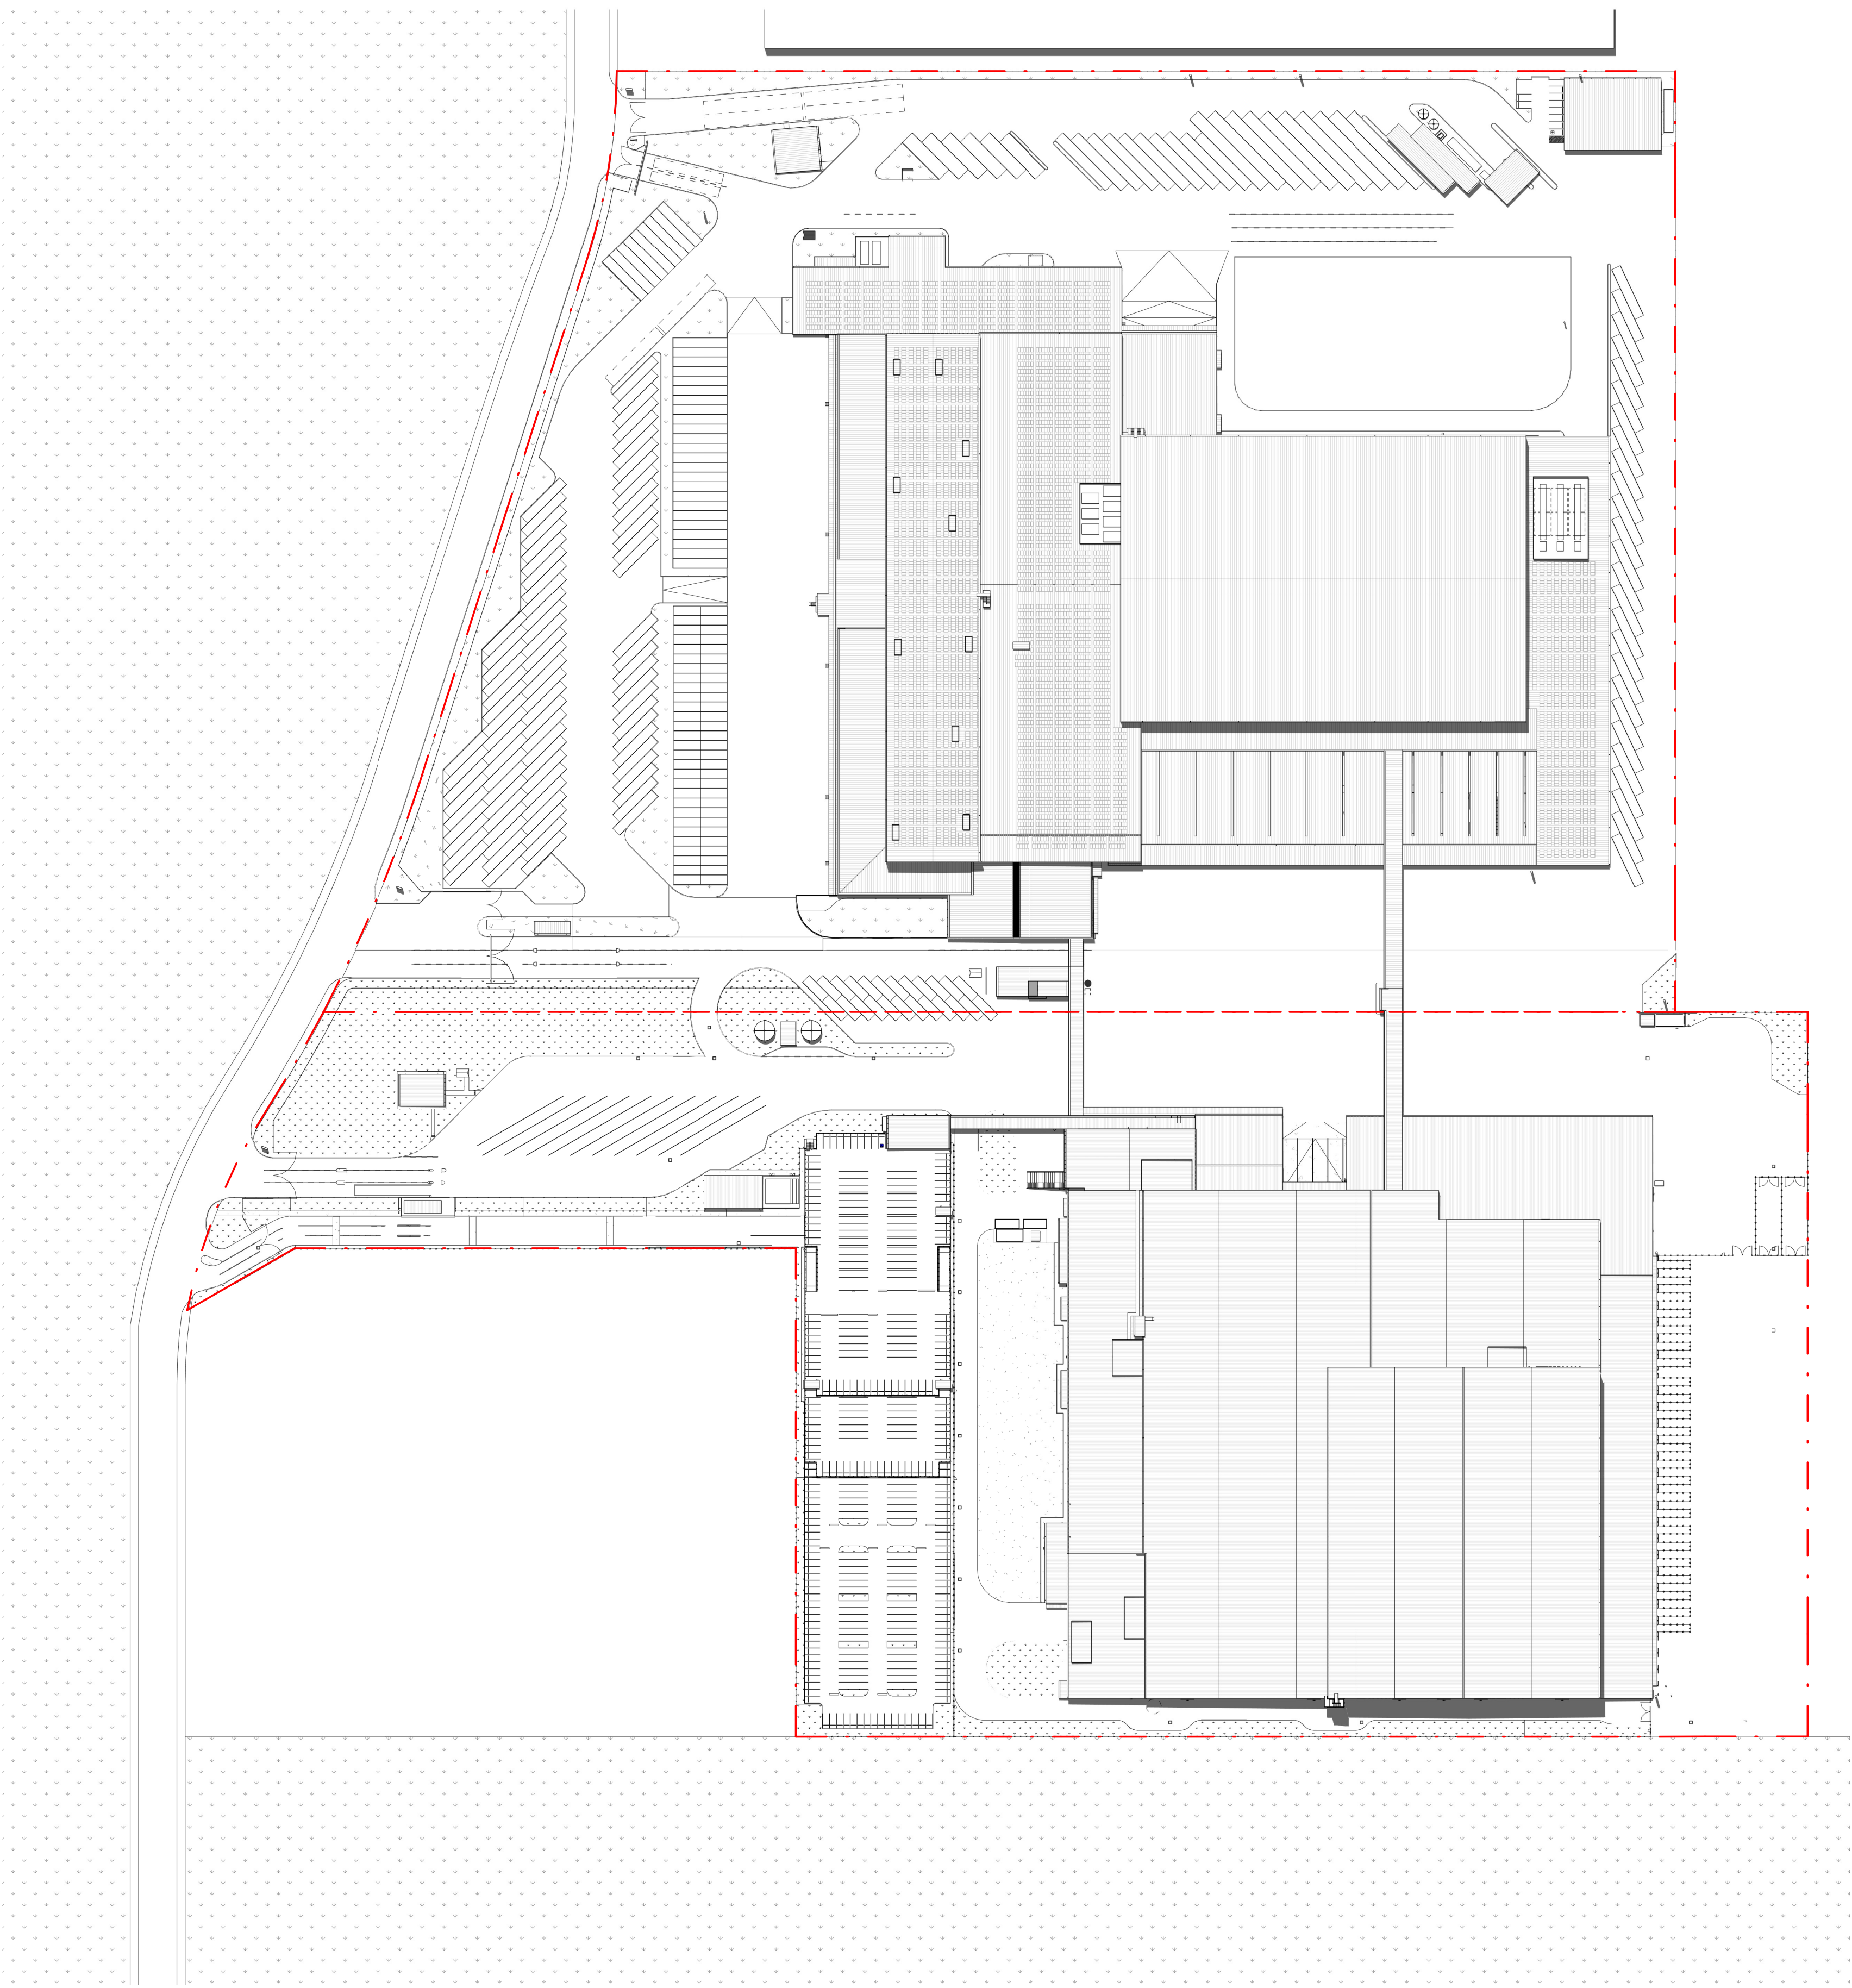

1 MASTER PLAN - SUN STUDY 12PM - 21ST DECEMBER (SUMMER SOLSTICE)
1:1500@A0

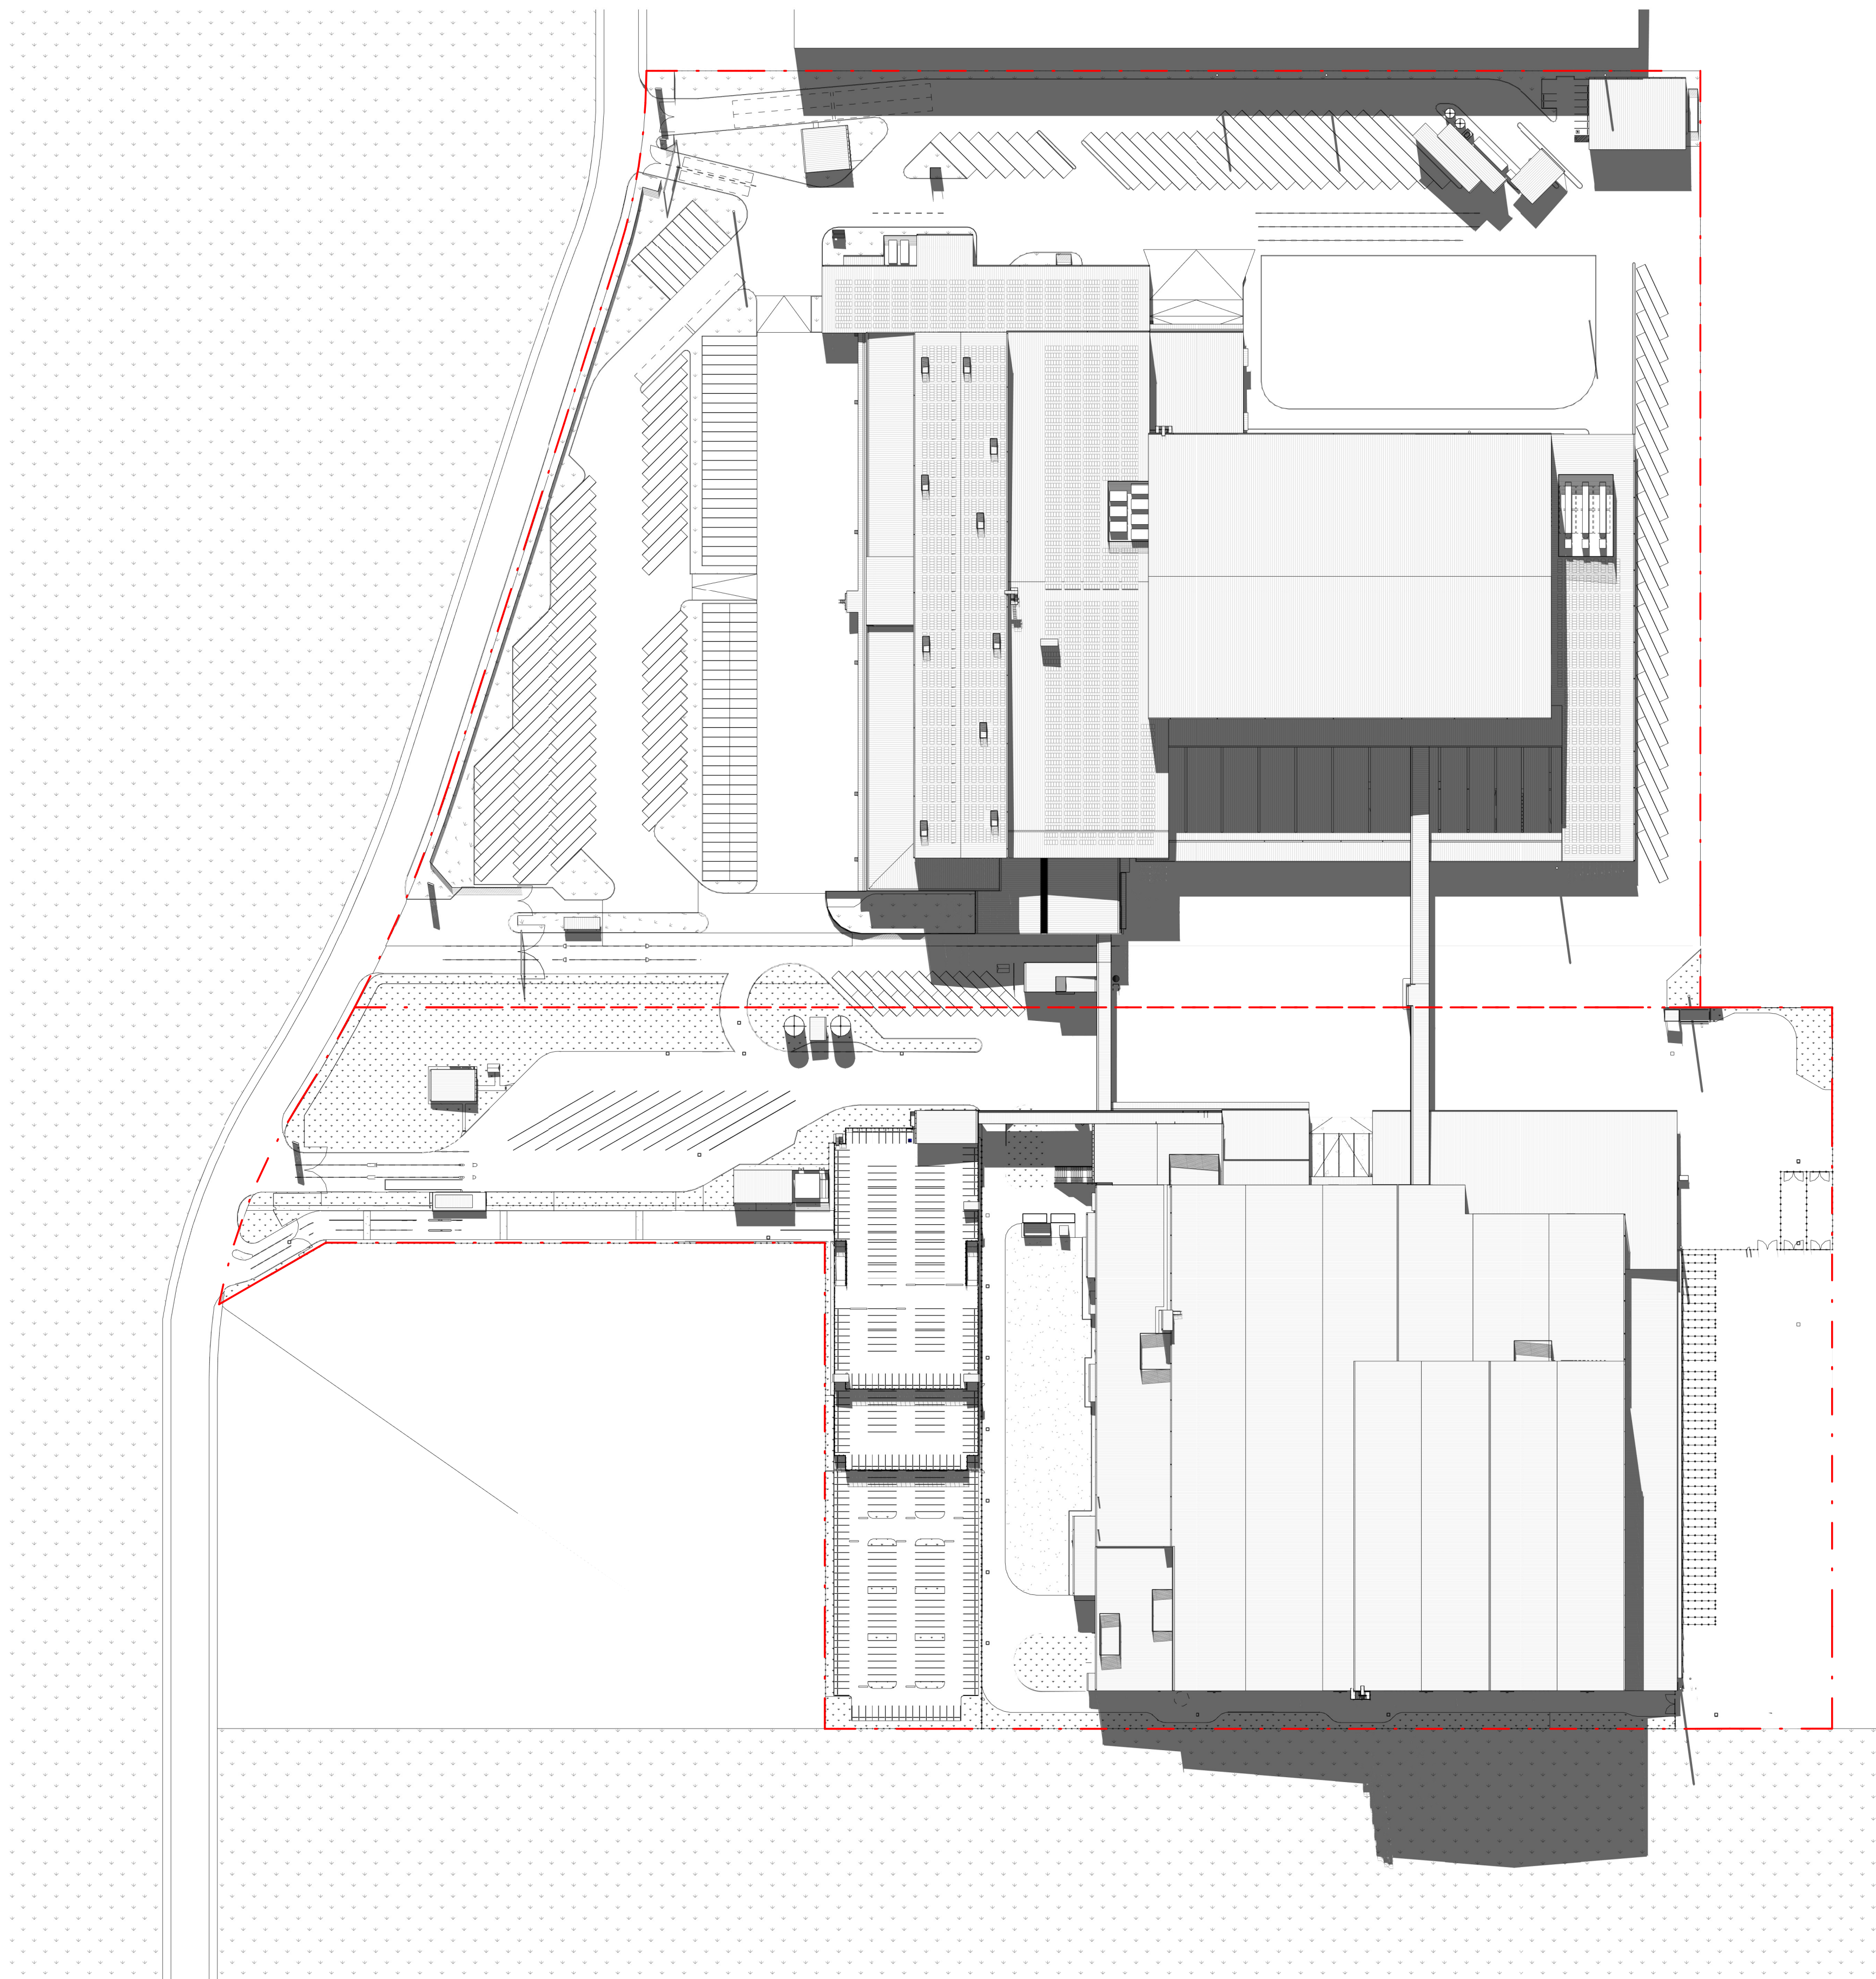

2 MASTER PLAN - SUN STUDY 12PM - 21ST JUNE (WINTER SOLSTICE)
1:1500@A0

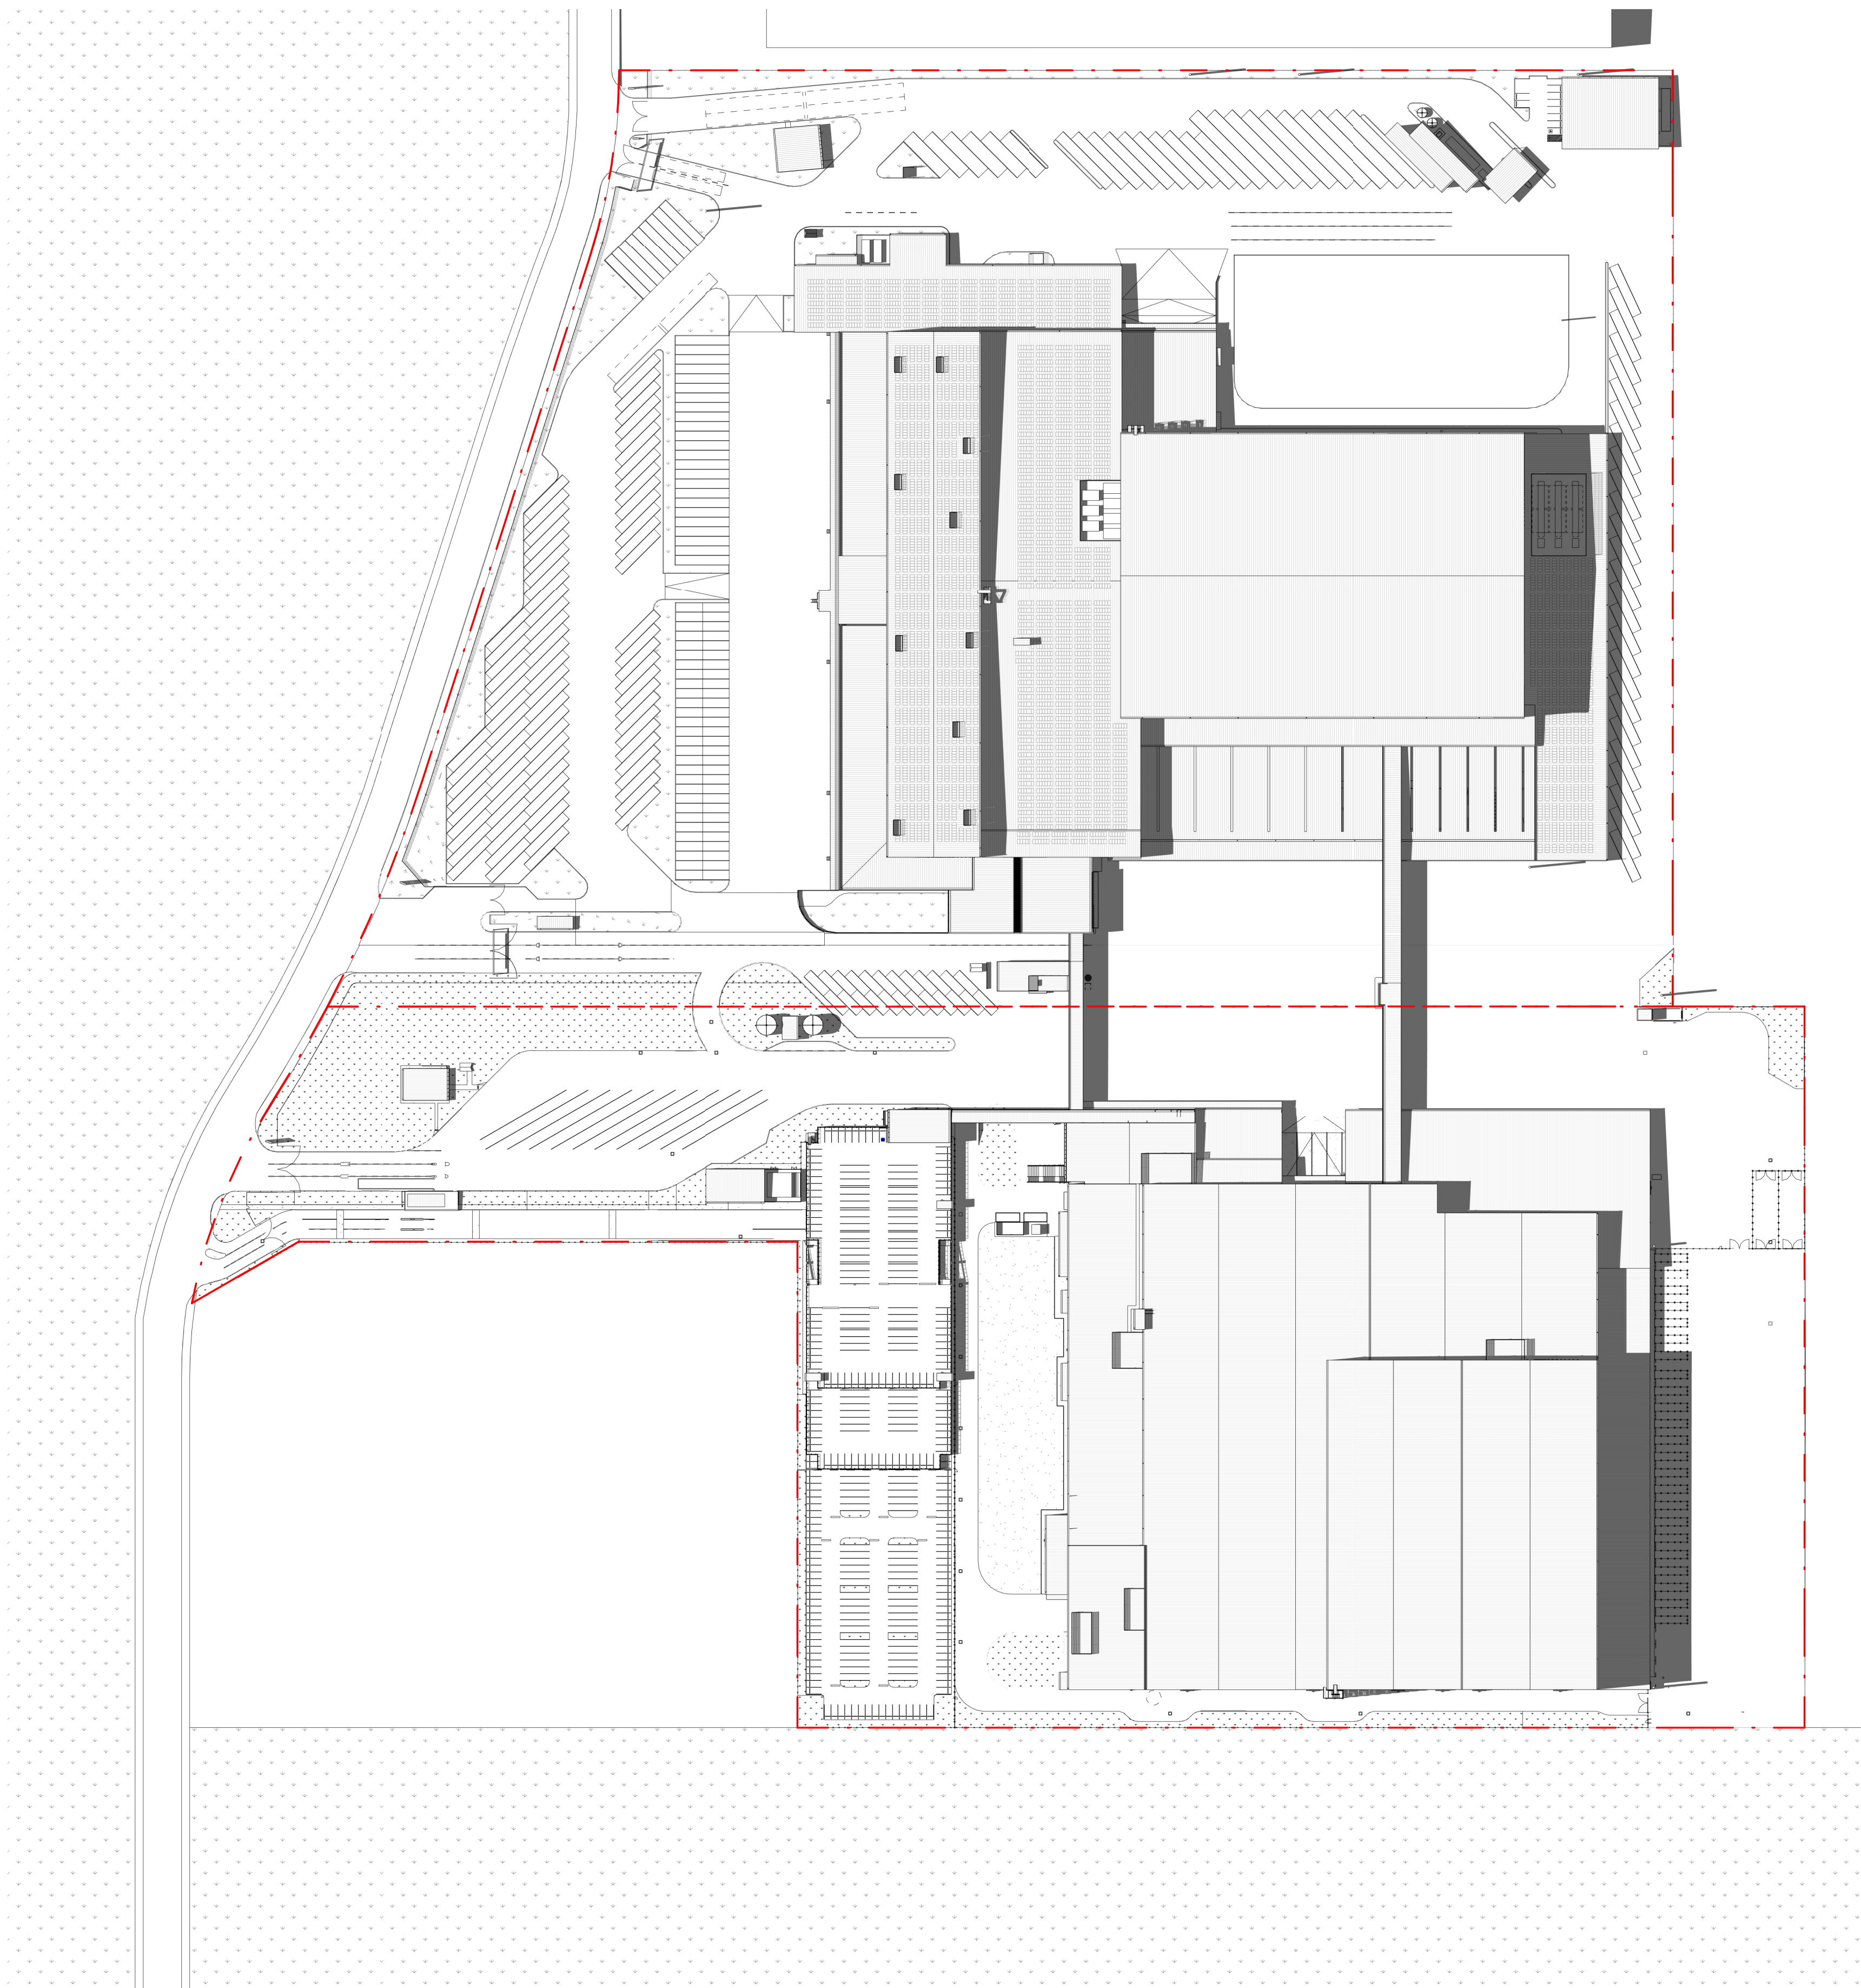

1 MASTER PLAN - SUN STUDY 3PM - 21ST DECEMBER (SUMMER SOLSTICE)
1:1500@A0



2 MASTER PLAN - SUN STUDY 3PM - 21ST JUNE (WINTER SOLSTICE)
1:1500@A0

