


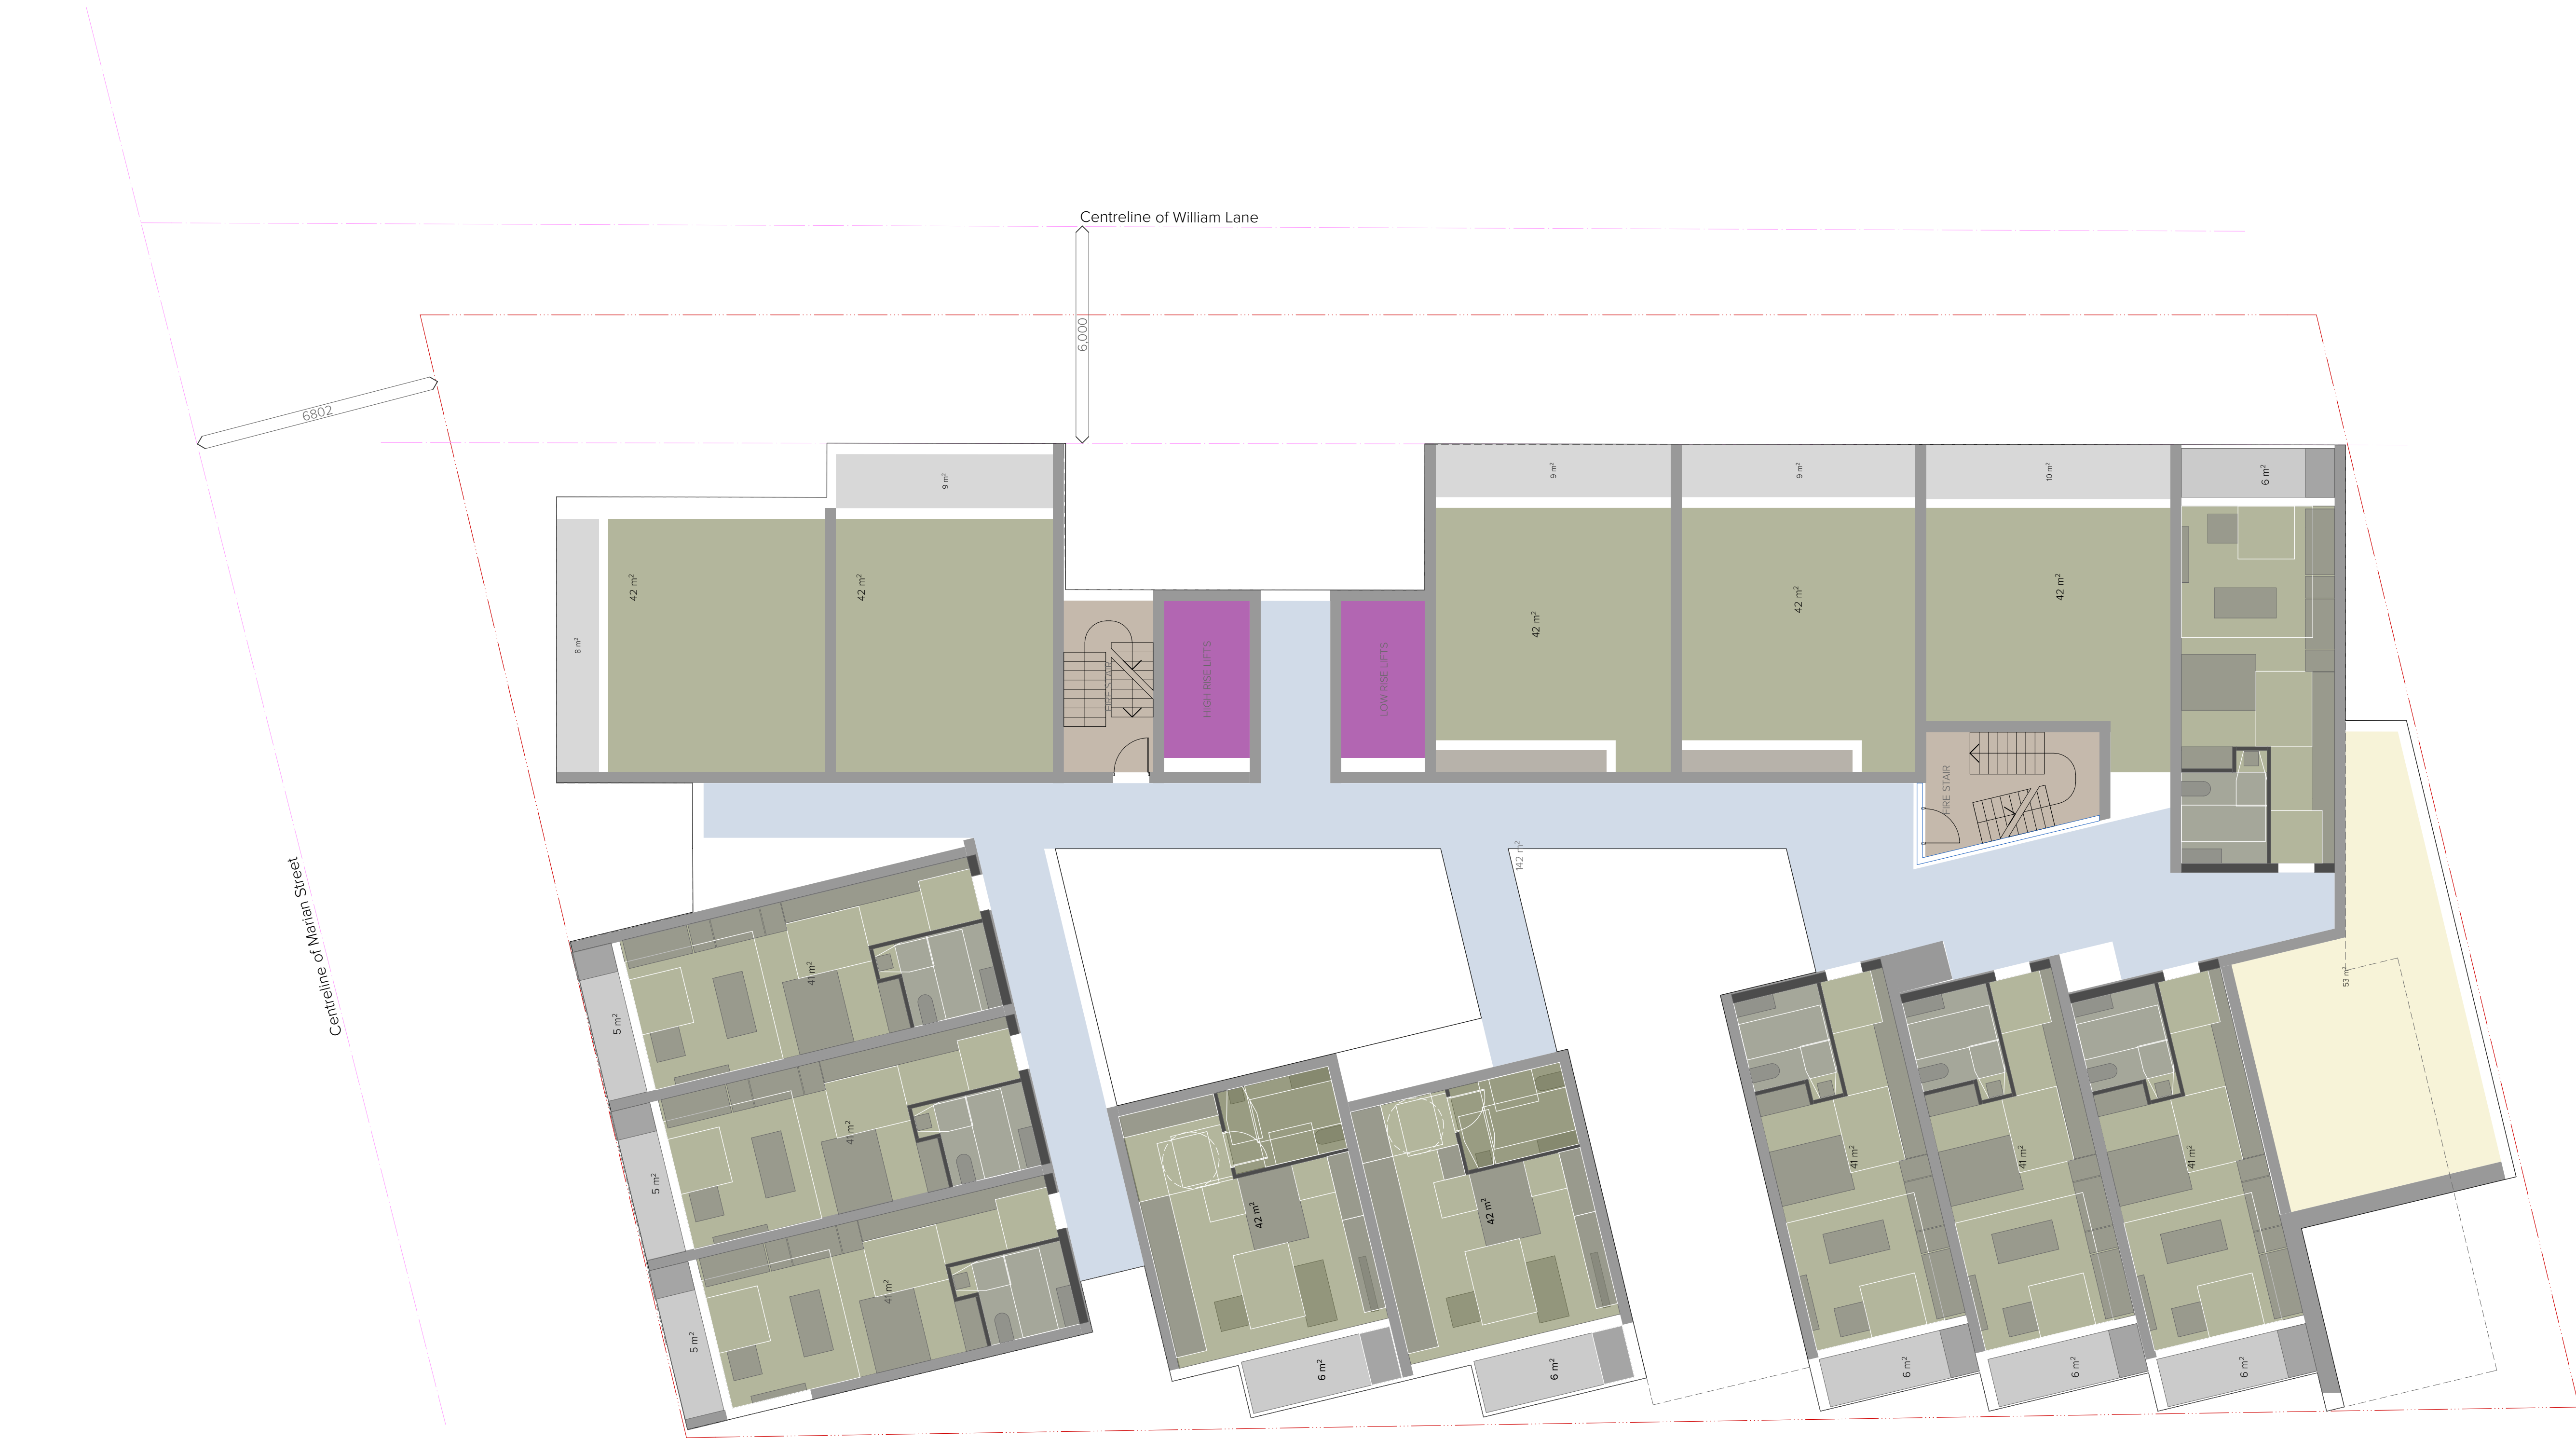

NOTES
THIS DRAWING IS THE COPYRIGHT © OF TURNER. NO REPRODUCTION WITHOUT PERMISSION. UNLESS NOTED OTHERWISE THIS DRAWING IS NOT FOR CONSTRUCTION. ALL DIMENSIONS AND LEVELS ARE TO BE CHECKED ON SITE. PRIOR TO THE COMMENCEMENT OF WORK, INFORM TURNER OF ANY DISCREPANCIES FOR CLARIFICATION BEFORE PROCEEDING WITH WORK. DRAWINGS ARE NOT TO BE SCALED. USE ONLY FIGURED DIMENSIONS. REFER TO CONSULTANT DOCUMENTATION FOR FURTHER INFORMATION.

CLIENT
Watpac Construction
Level 5 8 Australia Ave Sydney Olympic Park
NSW 2127

Project Title
Redfern Social Housing
Gibbons Street Redfern NSW 2005
Drawing Title
GA Plans
Lower Podium [Level 2]

Rev.	Date	Approved by	Revision Notes	Project No.	Drawn by	North
Scale	1:100	@A1, 50% @A3		16032	XX	
Status	For Information			Dwg No. SK-120-011	Rev 9	

TURNER

L7 ONE Oxford Street,
Darlinghurst NSW 2010
Australia
T +61 2 8668 0000
F +61 2 8668 0088
turnerinfo.com.au