


012m

GENERAL NOTES

- ALL DIMENSIONS AND EXISTING CONDITIONS SHALL BE CHECKED AND VERIFIED BY THE CONTRACTOR BEFORE PROCEEDING WITH THE WORK.
- ALL LEVELS RELATIVE TO AUSTRALIAN HEIGHT DATUM.
- DO NOT SCALE DRAWINGS
- USE FIGURED DIMENSIONS ONLY.

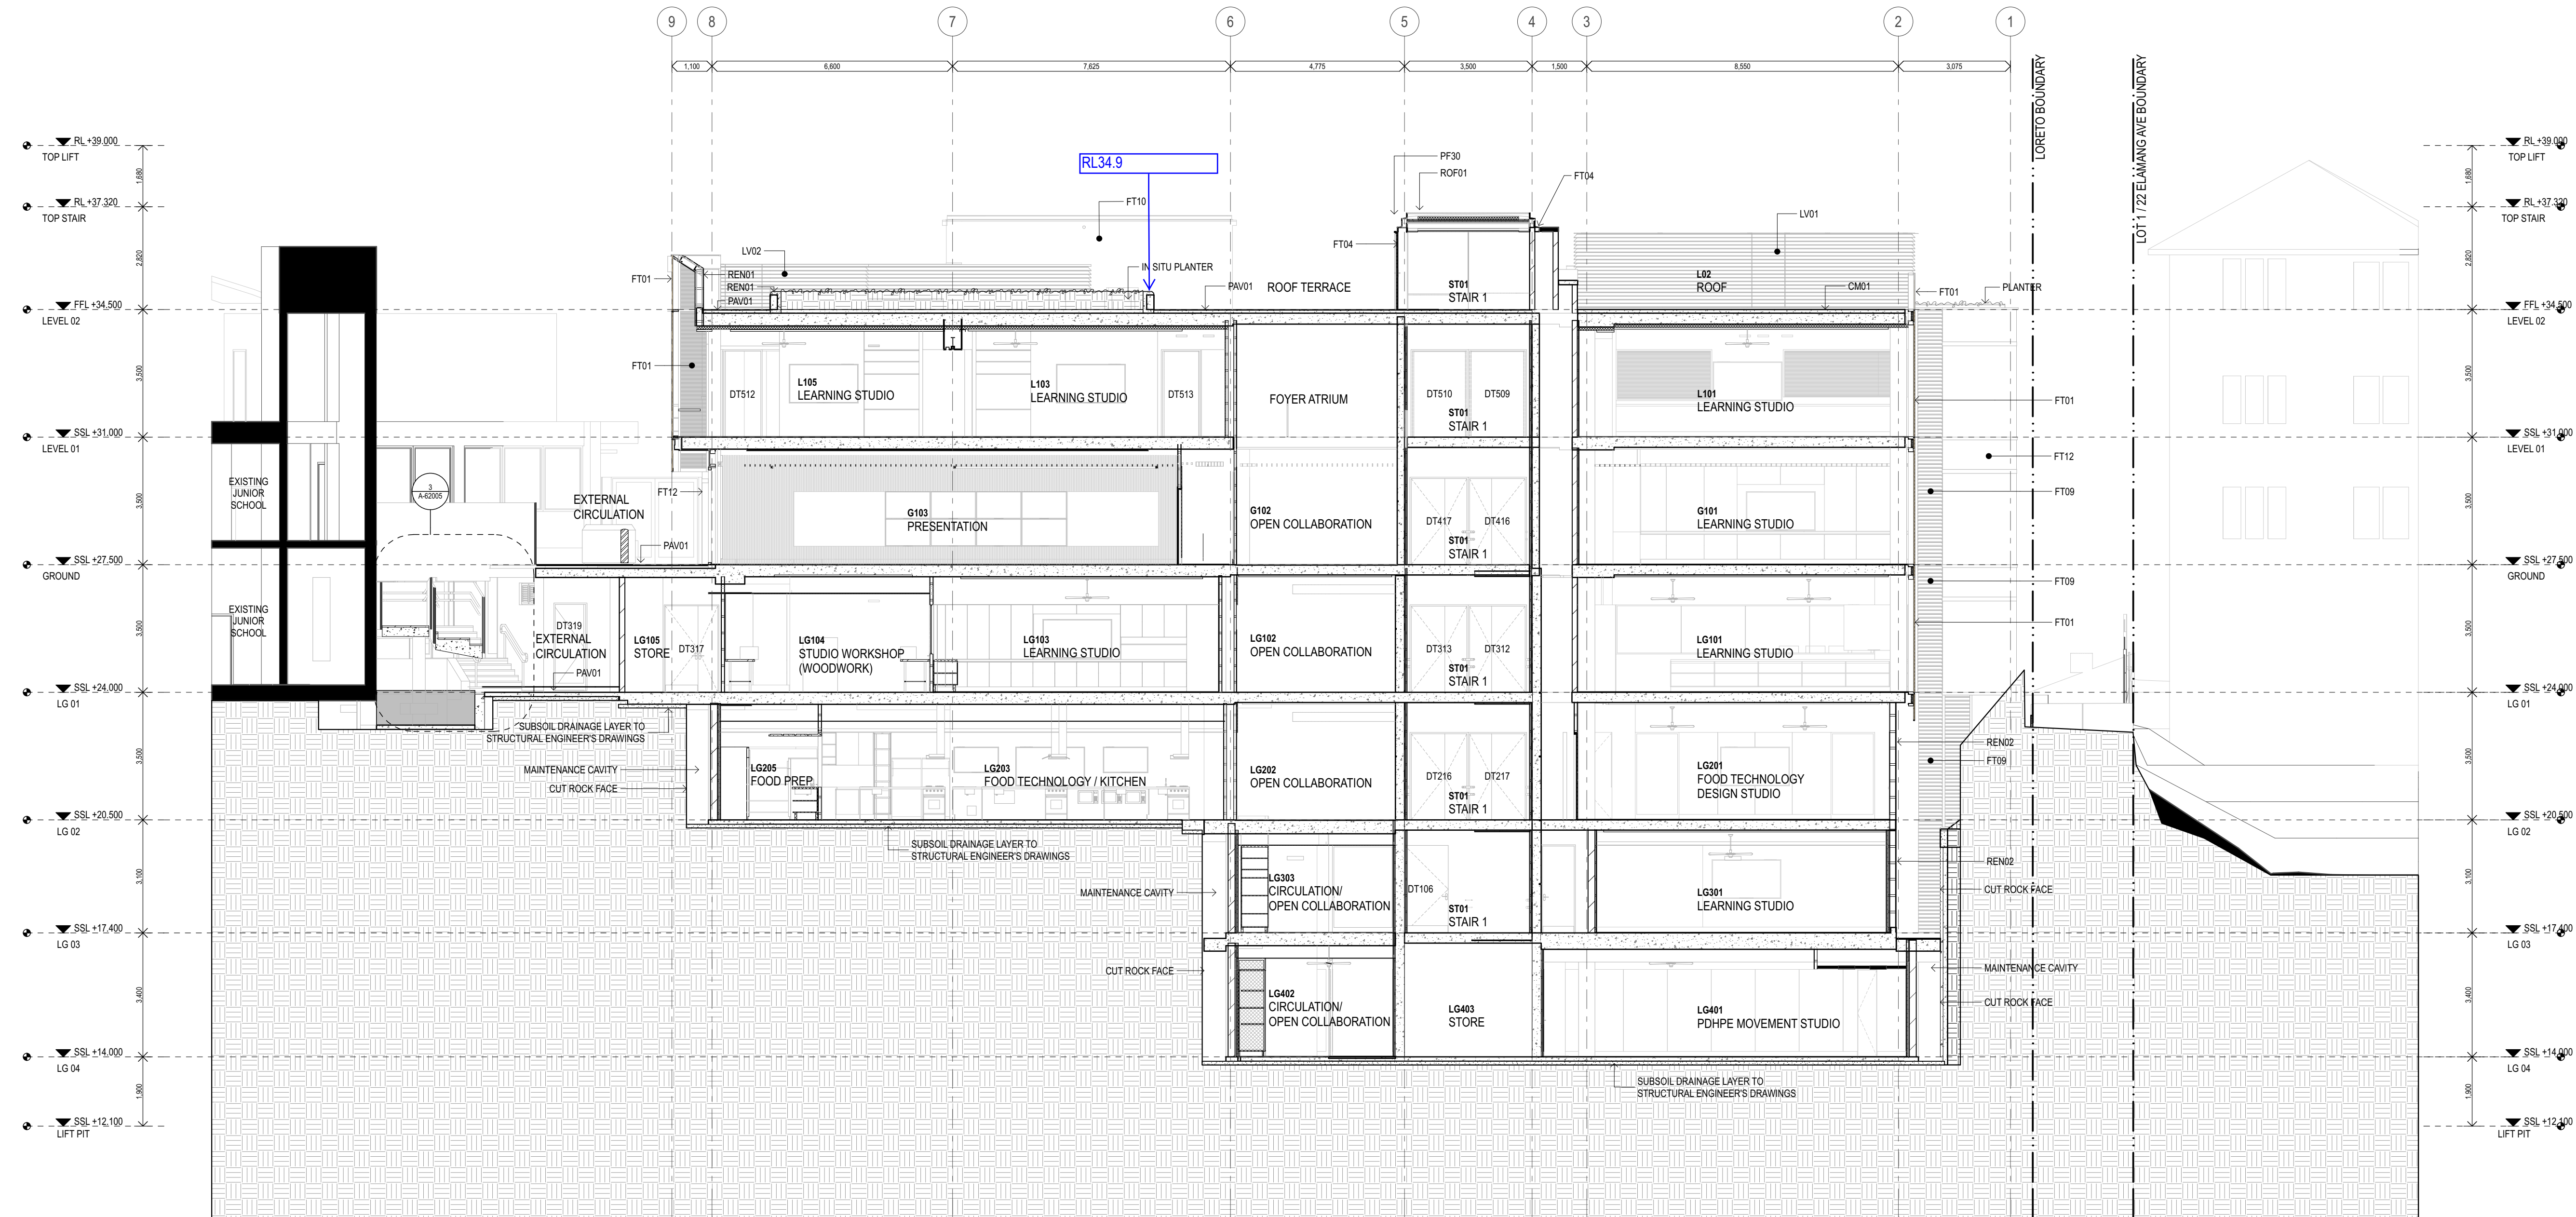

1 SECTION 1Innovation Section East West 2
1:100

Code	Description
FT01	Facade Type 01 - Aluminium Framed, Double Glazed, DGSU
FT02	Facade Type 02 - Aluminium Framed Curtain wall, Bronze Glazed DGSU & Horizontal Aluminium Shading Louvers
FT02a	Facade Type 02a - Aluminium Framed Curtain wall, Clear Glazed DGSU & Horizontal Aluminium Shading Louvers
FT03	Facade Type 03 - Aluminium Framed Window Wall DGSU, Integrated Aluminium framed double glazed doors with safety glass
FT04	Facade Type 04 - Clear & Frameless Glazing SS patch fittings and routes
FT04a	Facade Type 04a - Aluminium Framed Window with DGSU
FT05	Facade Type 05 - Aluminium Framed Window with DGSU & Integrated Sliding Windows
FT05c	Facade Type 05c - Aluminium Framed Double hung Window with DGSU & fixed low level glazing
FT06	Facade Type 06 - L&B Glazing DGSU in glazing channels
FT07	Facade Type 07 - Aluminium Framed Window Wall & High level Awning window DGSU
FT08	Facade Type 08 - Aluminium Framed Window Wall with Clear Safety Glass DGSU
FT08a	Facade Type 08a - Aluminium Framed Mechanical Louvre
FT08b	Facade Type 08b - Aluminium Framed Operable Louvre
FT08c	Facade Type 08c - Aluminium Framed Non Active Mechanical Louvre
FT10	Facade Type 10 - Aluminium Framed Window Wall with Clear Safety Glass DGSU
FT11	Facade Type 11 - Aluminium Framed Skylight Glazing
FT12	Facade Type 12 - Face Brick with Header and Band courses

ACC01	Access Panel, Type 01 - Integrated Automated Door Sweeper and access Panels
ALM01	Aluminium, Type 01 - Aluminium (Dark)
ALM02	Aluminium, Type 02 - Aluminium (Champagne)
ALM03	Aluminium, Type 03 - Aluminium (Beryl)
ASPH	Asphalt
B#	Brickwork, Type #
BF	Black Fill
BJ	Butt Joint
BLK01	Blockwork, Type 01 - Rendered
BLK02	Blockwork, Type 02 - Rendered
BMS	Broomgate
BS01	Balustrade System, 01 - Walkway Balustrade (SRC)
BS01A	Balustrade System, 01A - Walkway Balustrade (Pallisade)
BS03	Balustrade System, 03 - Glazed Balustrade
BS07	Balustrade System, 07 - Frameless Glazed Planter Edge
BS09	Balustrade System, 09 - Lower Ground 4 Rendered Concrete
BS10	Balustrade System, 10 - Lower Ground 4 Rendered Concrete with Pallisade
BS11	Balustrade System, 11 - Glass Balustrade (Beryl)
BS12	Balustrade System, 12 - Glass Balustrade
BWK01	Brickwork, Type 01 - Face Brick
BWK02	Brickwork, Type 02 - Face Brick
CAV	Cavity
CELX01	Ceiling External System, Type 01 - FC Panel with Thermal Insulation (Grey)
CELX02	Ceiling External System, Type 02 - FC Panel (Grey)
CG01	Corner Guard, Type 01 -
CHS	Circular Hollow Section
CLP	Cladding, Type #
CLD1	Cladding, Type 01 - Compressed FC Panel Cladding
CM01	Cladding, Type 01 - Face Brick
COL01	Concrete Column, Type 01 - Off Form Concrete Column (not painted)
COL02	Concrete Column, Type 02 - Off Form Concrete Column (Rendered)
CON01	Concrete, Type 01 - Off Form Concrete (not painted)
CON06	No Ceiling Exposed Concrete Soffit
DCM01	Drift Control Mat, Type 01
DRD01	Fire Detector Type 01 - 15mm fast response 50°C vertical pendant type
F#	Fire Hydrant
GAT01	Gate, Type 01 - Painted hot dipped Galvanneal Steel Palisade
G201	Grated Drain, Type 01 - Iron Heli Guard Anti-slip step drain
G202	Grated Drain, Type 02 - Stainless Steel
G204	Grated Drain, Type 04 - Stainless Steel Threshold Door Sub sill
GL01	Glass, Type 01 - Double Glazed Outslu
GL02	Glass, Type 02 - Laminated Clear Glass
GL03	Glass, Type 03 - Double Glazed Grey
GL04	Glass, Type 04 - Double Glazed Bronze
GL05	Glass, Type 05 - Double Glazed Grey 2
GRD01	Glass Reinforced Concrete, Type 01 - Smooth
GRD02	Glass Reinforced Concrete, Type 02 - Ribbed
H801	Handrail 01 - 38mm Dia Stainless Steel
LV01	Louvre, Type 01 - Plasterboard (Dark)
LV02	Louvre, Type 02 - Plasterboard (Champagne)
LV03	Louvre, Type 03 - Facade Recess
LV04	Louvre, Type 04 - Facade
PW01	Paving, Type 01 - Granite
PF01	Plant Finish, Type 01 - Protective Plant System
PF02	Plant Finish, Type 02 - Protective Plant System
REN01	Render, Type 01 (Grey/Beige)
REN02	Render, Type 02 (Grey)
REN03	Render, Type 03 (Dark Charcoal)
ROF01	Roof Finish, Type 01 - Standing Seam Roofing
SB01	Steel Beam Painted, Type 01 - Protective Coating
SN01	Star Nosing, Type 01
SN02	Star Nosing, Type 02 - Granite

01	3/3/19	For 100% Tender Issue	JRS		
00	12/8/19	For 75% Tender Issue	JRS		
rev	date	name	ch ID description	by	chk

fjmt studio architecture interiors landscape urban community
sydney melbourne uk
Level 5, 70 King Street • +61 2 9251 7077 • fjmtstudio.com

project
Loreto Kirribilli Innovation Centre
85 Carabella St
Kirribilli NSW 2061

title
1:100 Sections
Sections

scale 1:100 @ A1 first issued -

project code sheet no. revision
LKIC A-40005 01

For Tender