
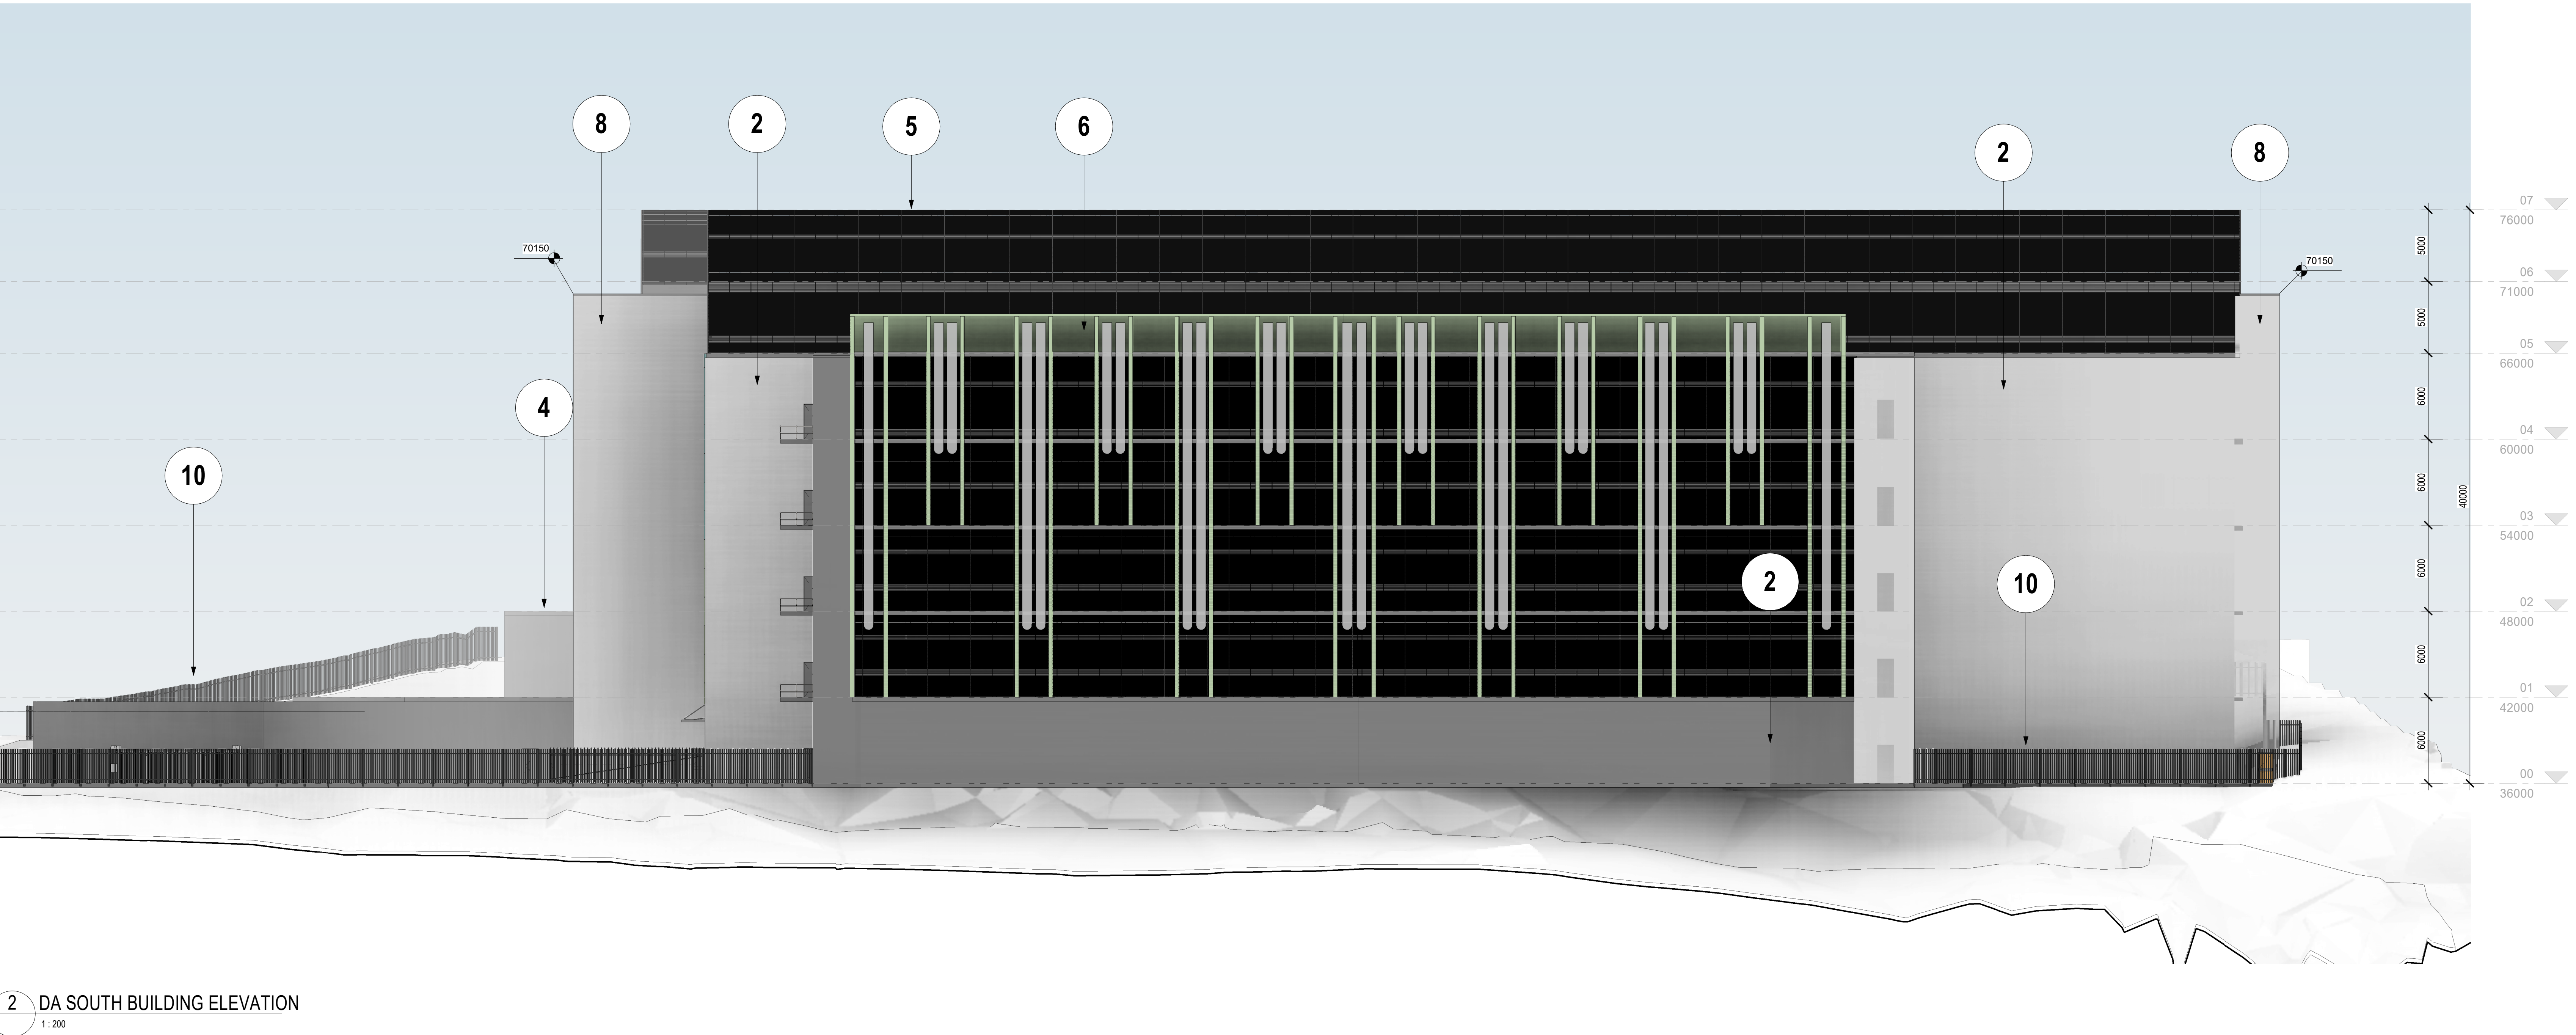
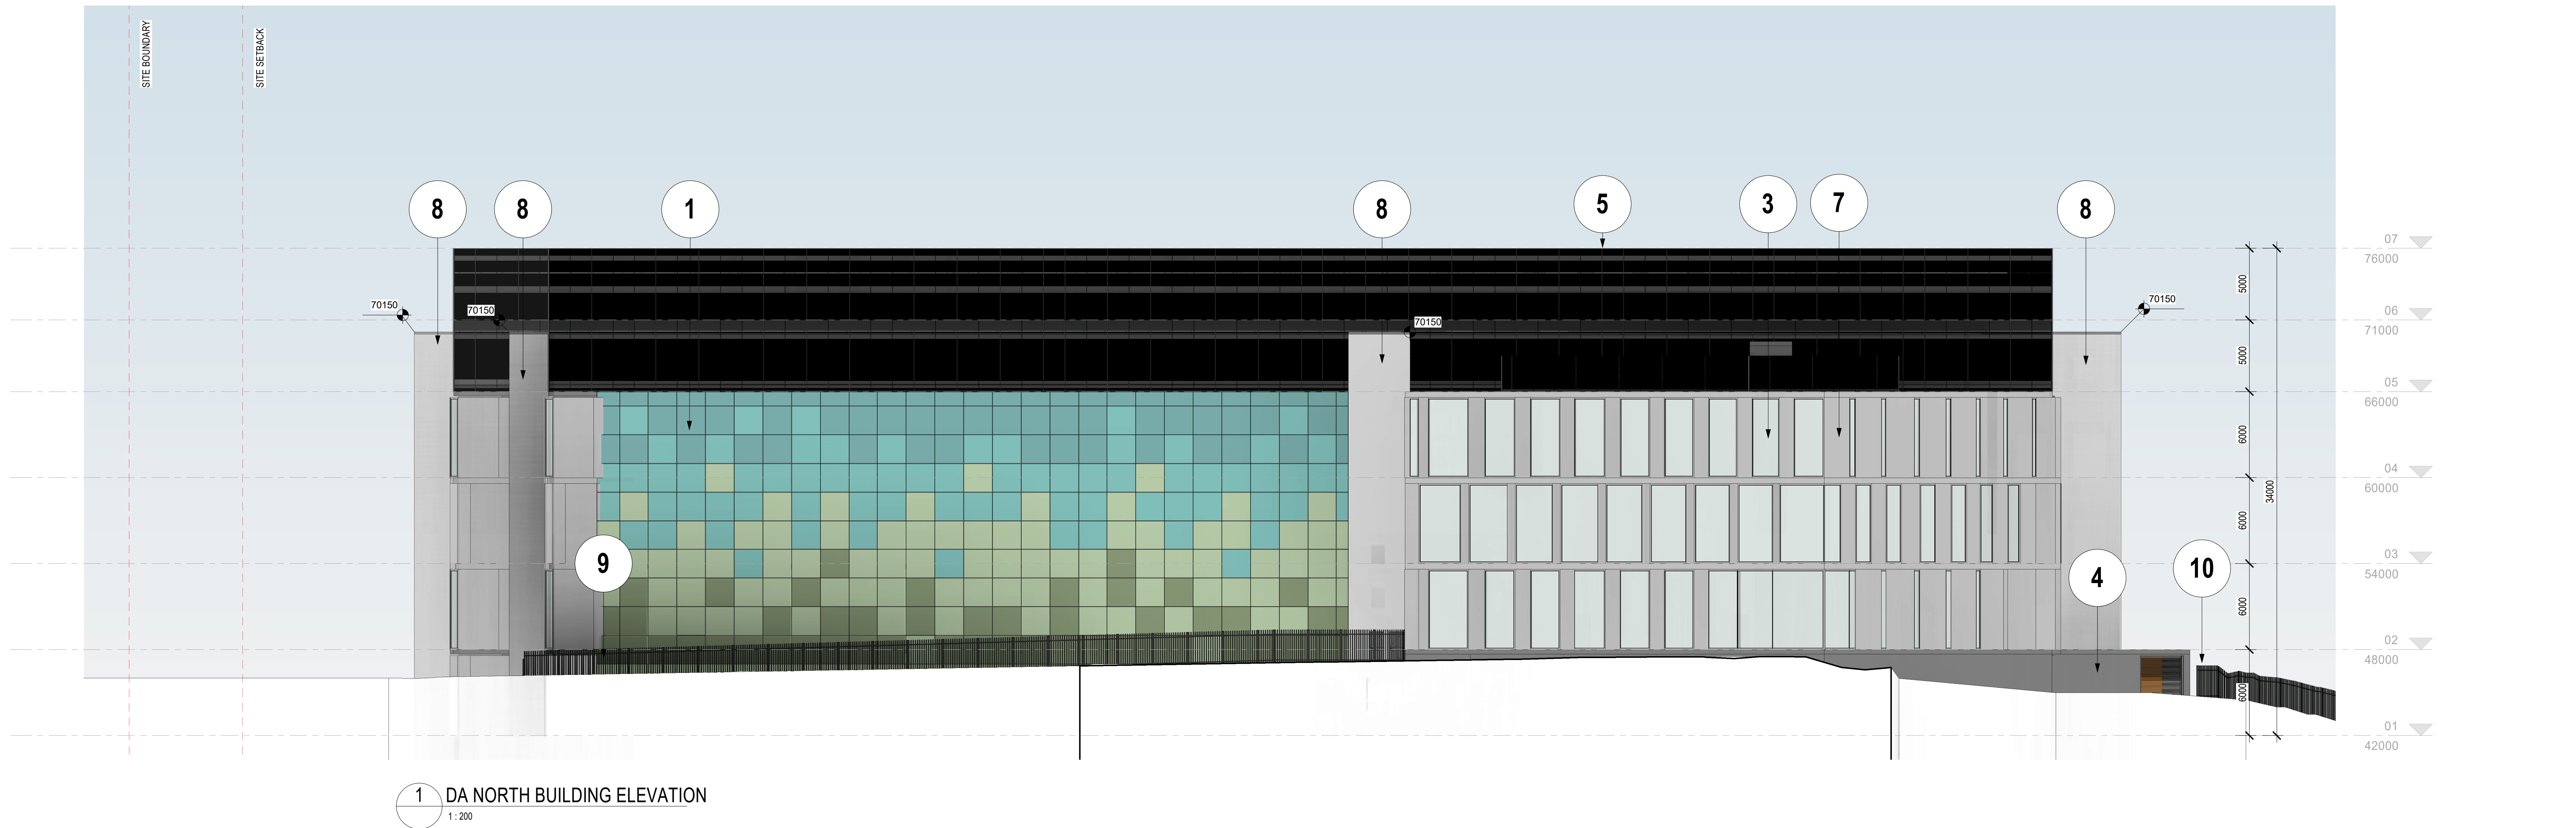
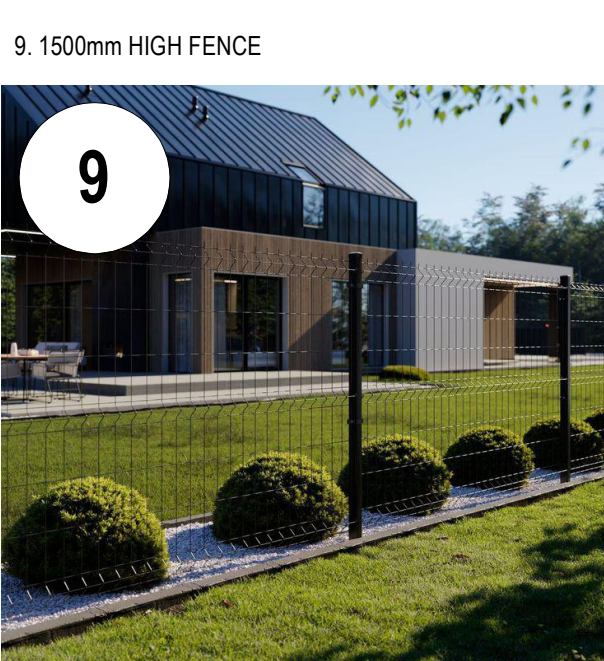
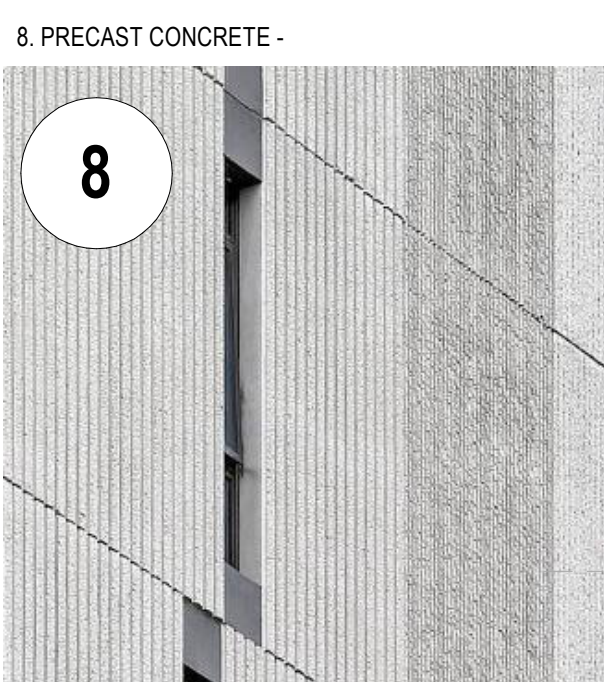
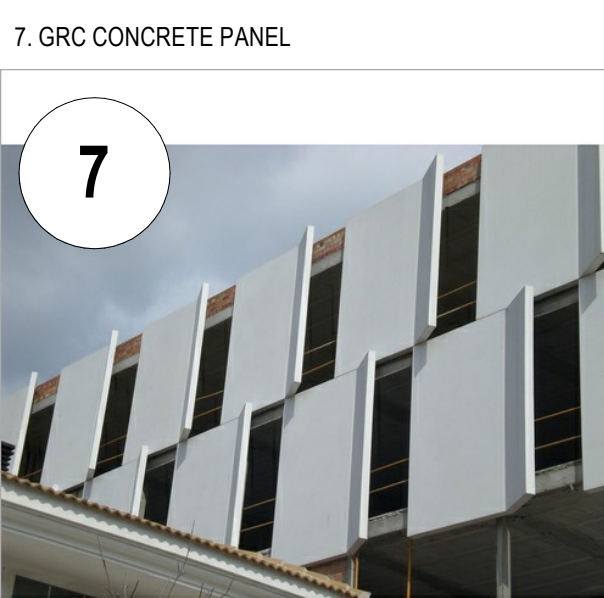
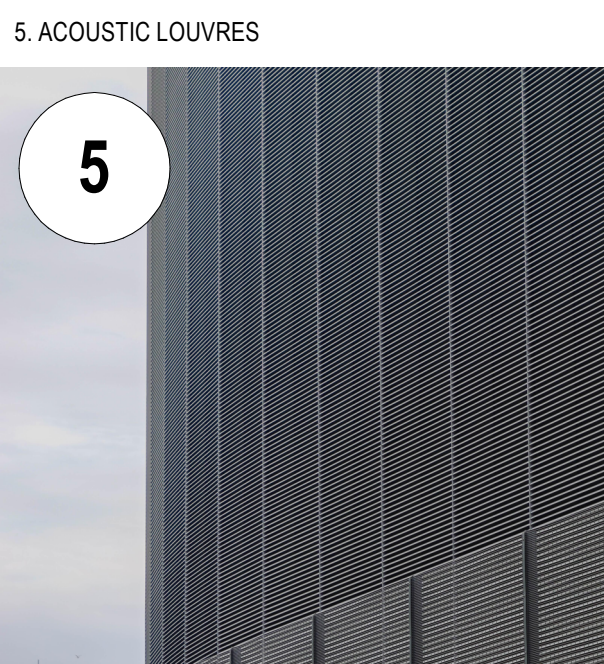
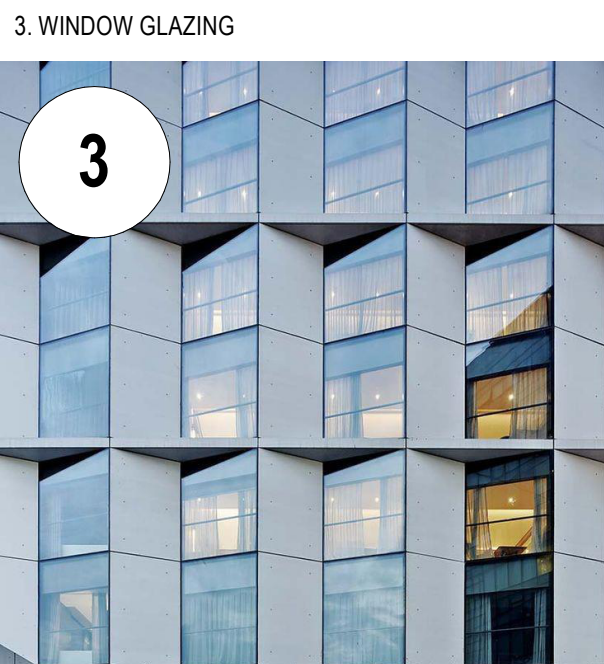
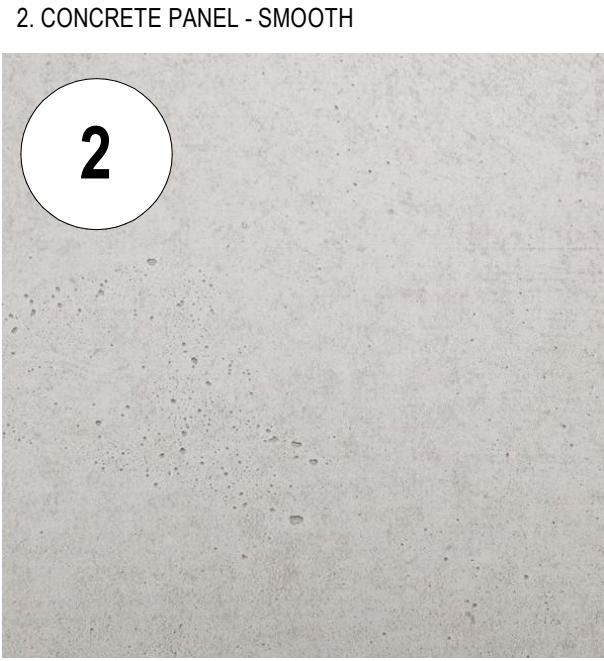


EXTERNAL MATERIAL SCHEDULE

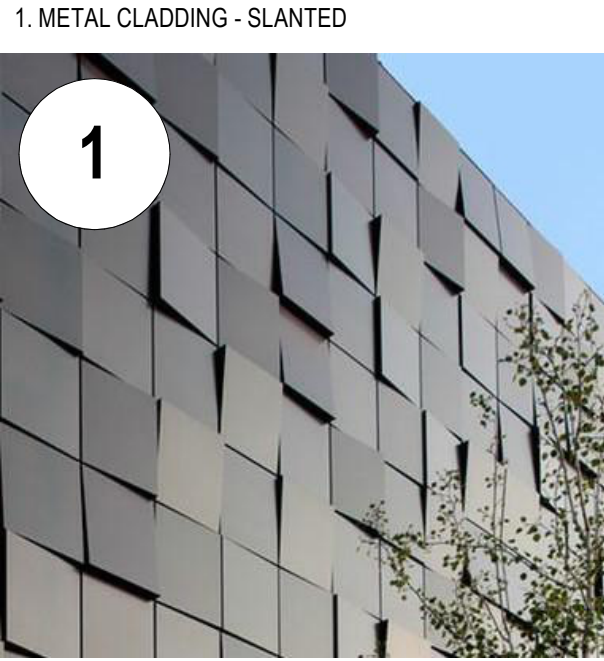

Issue	Date	Description	Notes	Key Plan	Project Manager	Client	Scale	Sheet	Scale Bar	Job Number	Drawing Title	Drawing Number	Issue
1	18.11.2025	FOR INFORMATION											
2	25.11.2025	FOR INFORMATION											

Use written dimensions only

Do not scale from drawing

Contractors shall confirm all dimensions on-site prior to commencing any work or producing any shop drawings




All materials to be used in accordance with the manufacturer's specifications and instructions and shall comply with the relevant Australian Standards

Copyright of this drawing and design remain the property of Greenbox Architecture Pty Ltd








Nominated Architect - Gerard Page, NSW reg No 7247, Vic reg No 17864, QLD reg No 4536

Client	ISPT
Project	JULIUS AVENUE DATA CENTRE 6-8 JULIUS AVENUE
Scale	As Indicated
Drawn By	AD
Checked By	AD
Approved By	AD
Job Number	240089
Scale Bar	0 1 2 3 5 10m
Project Scale	1:200
Drawing Title	BUILDING ELEVATIONS 01
Drawing Number	150001
Issue	2

1. METAL CLADDING - SLANTED

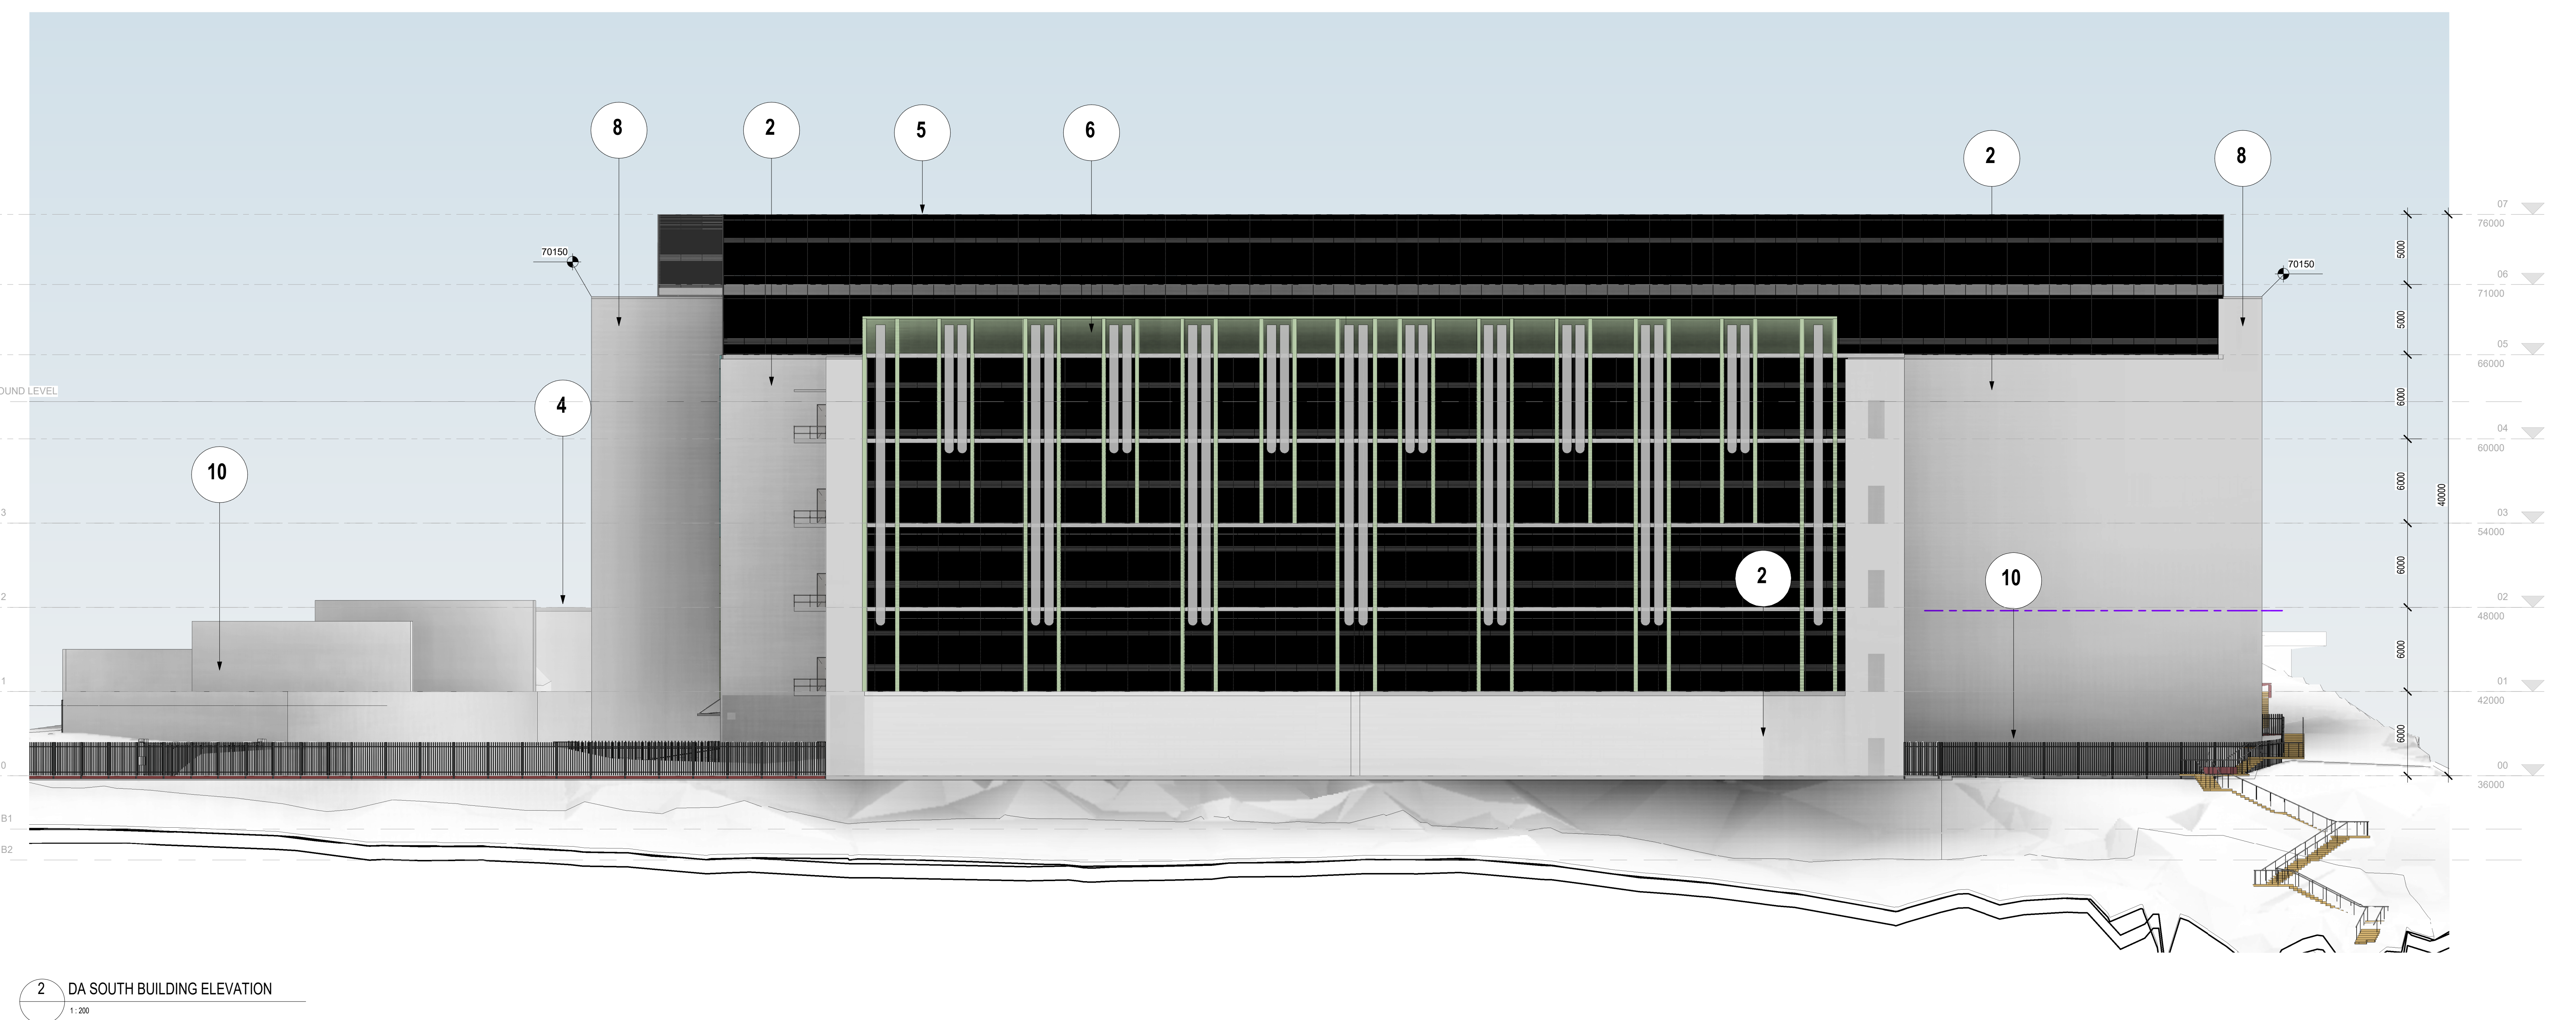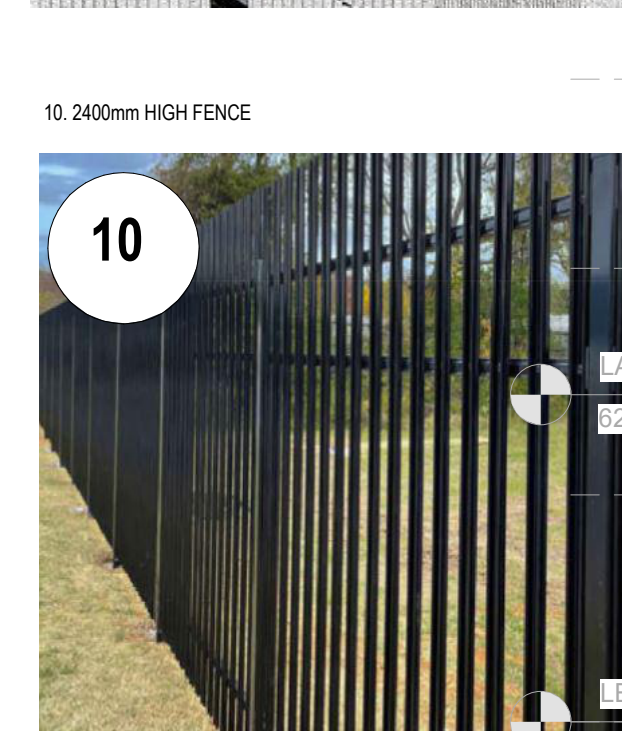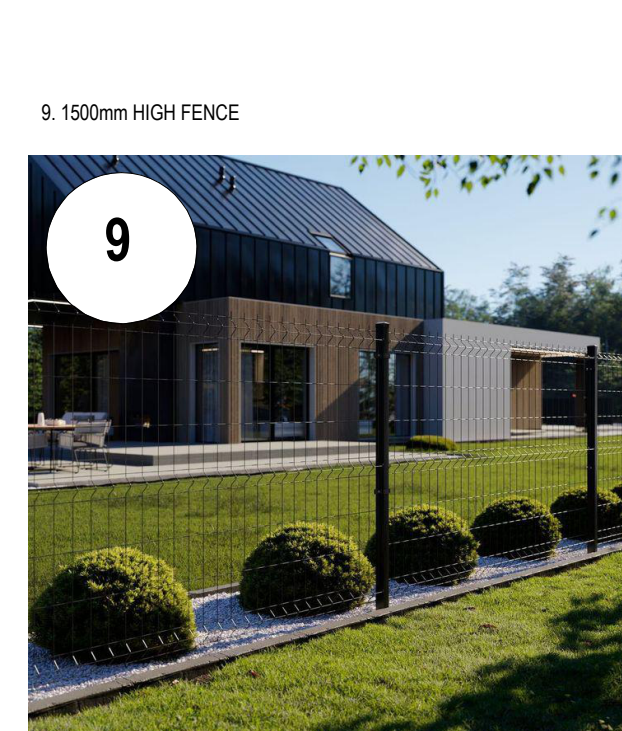[illegible]

1. METAL CLADDING - SLANTED

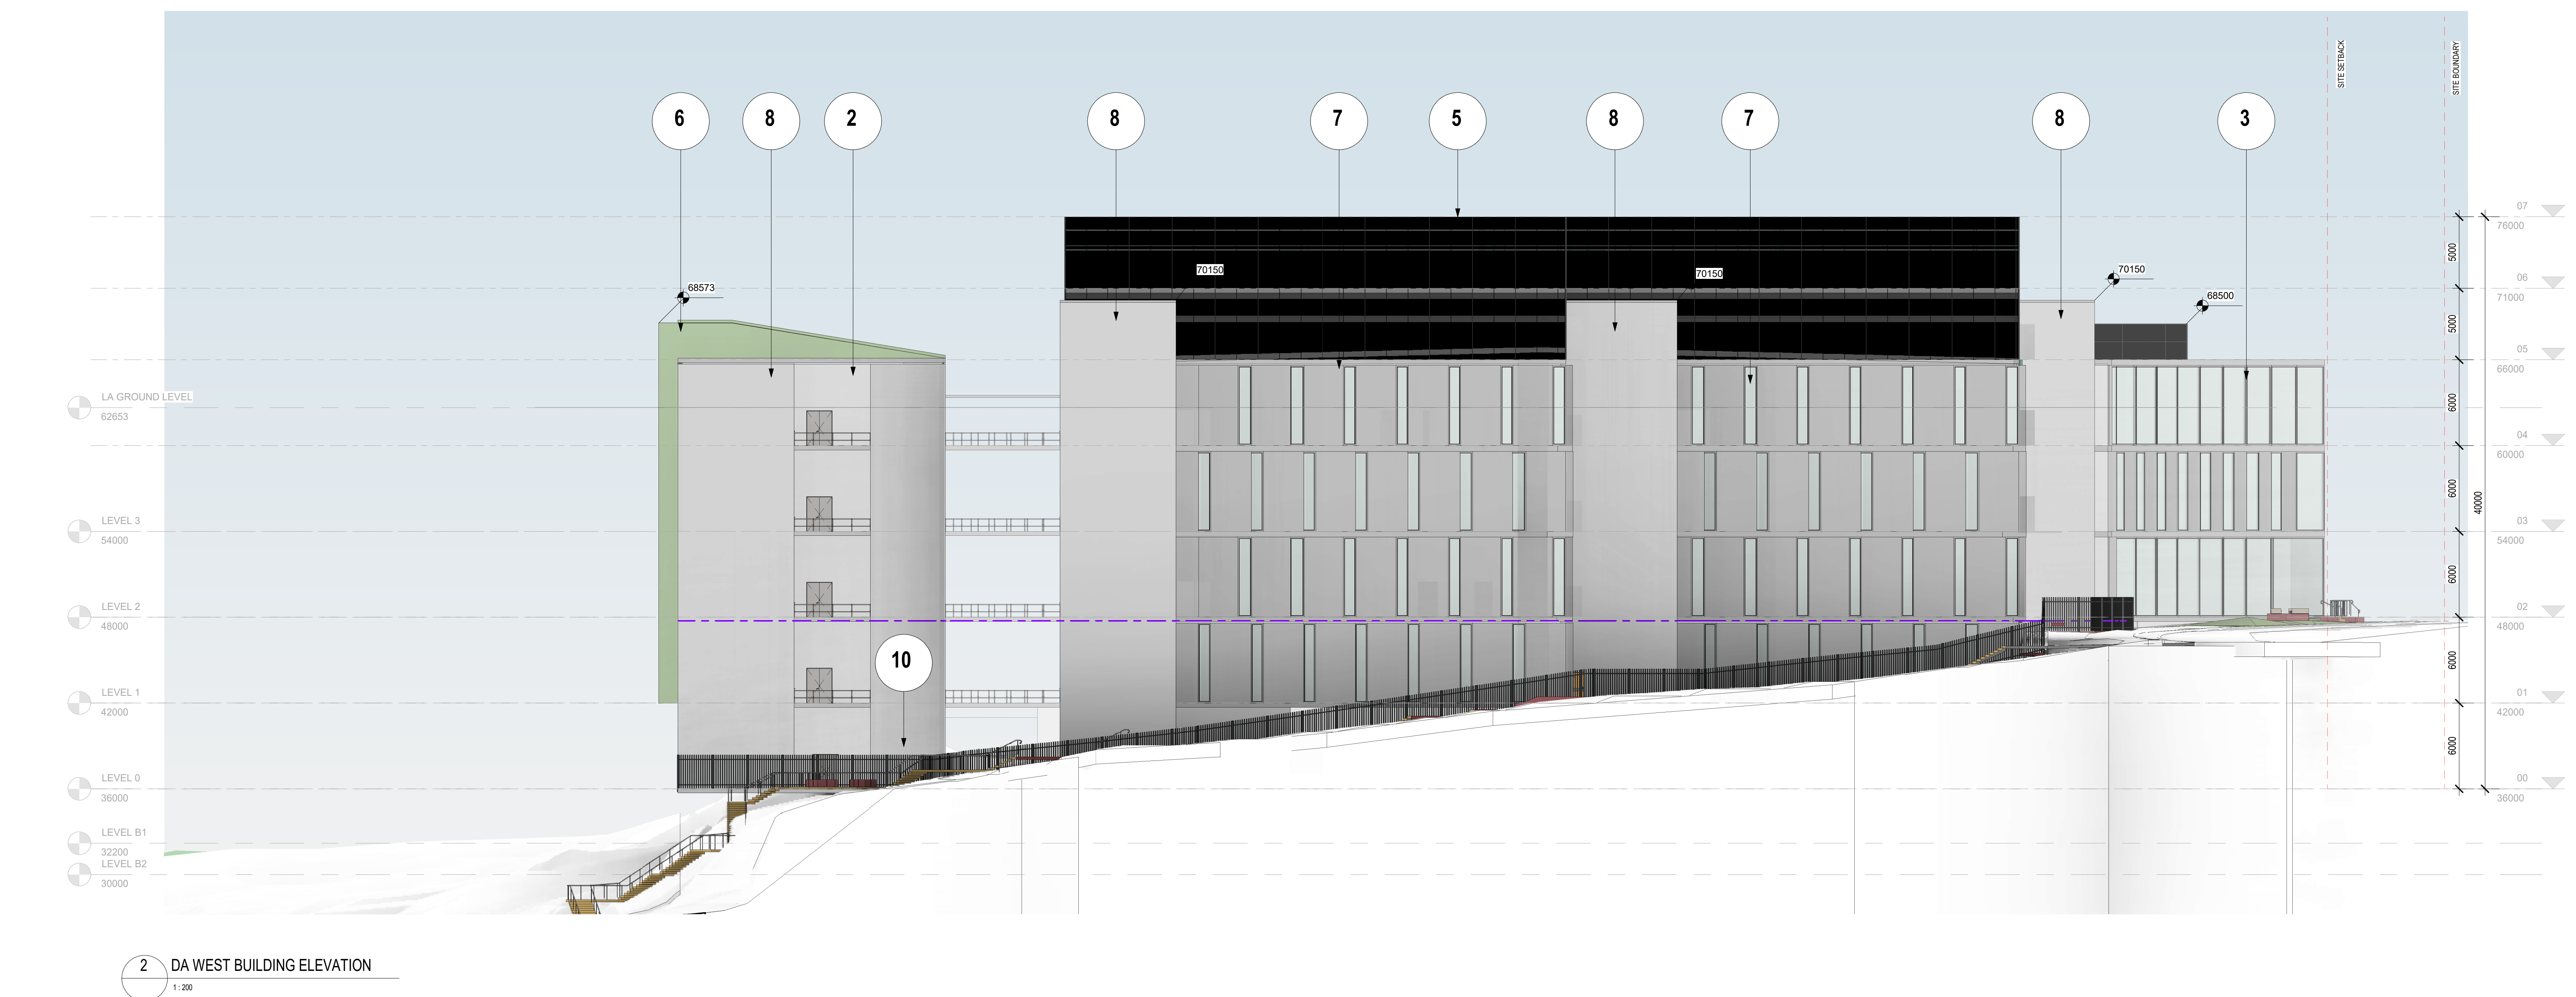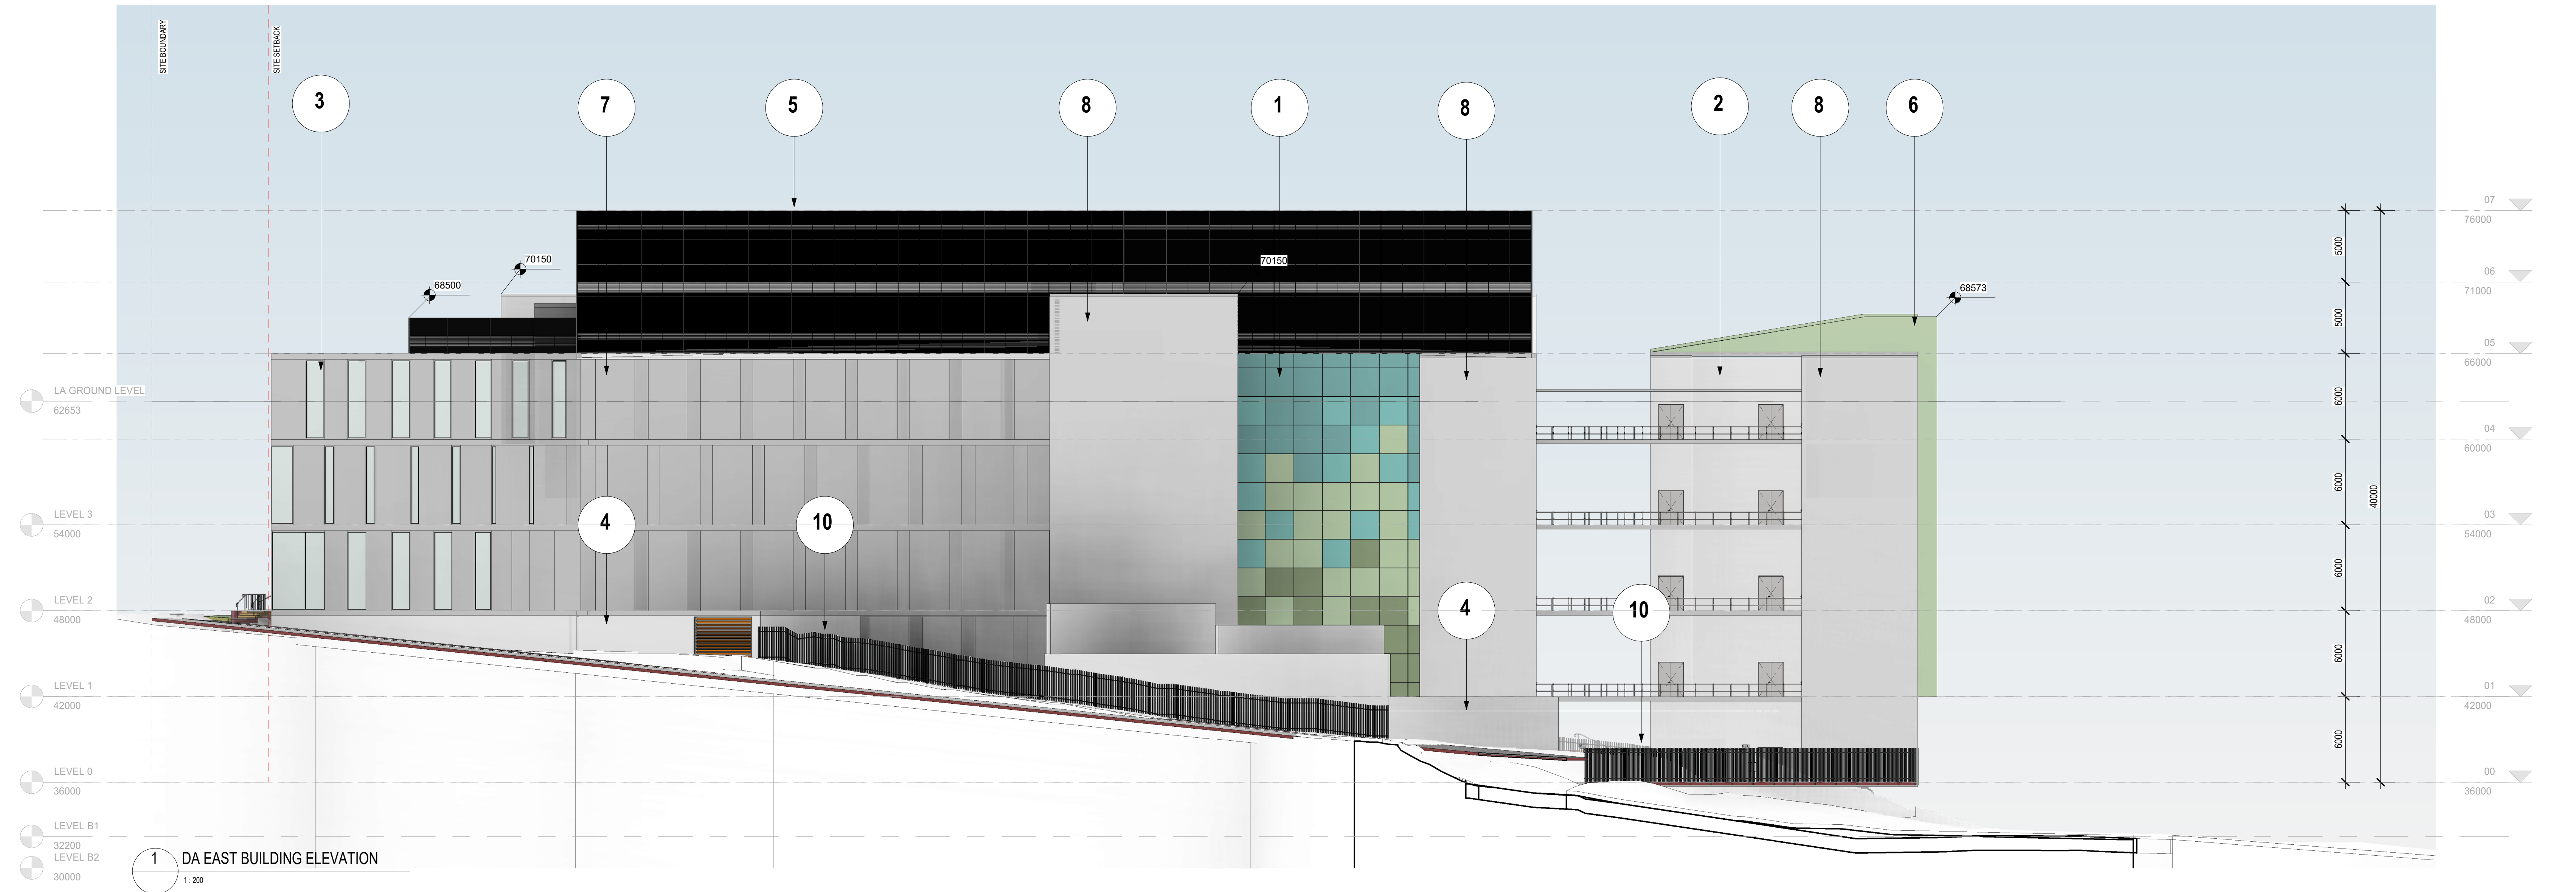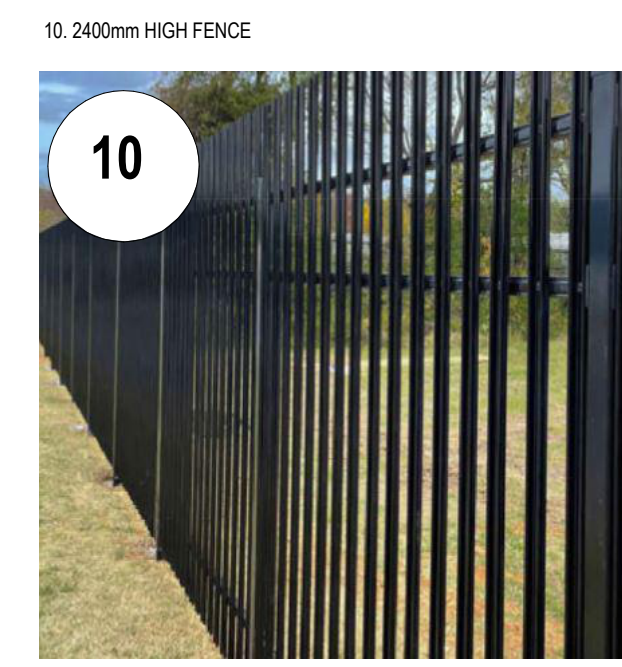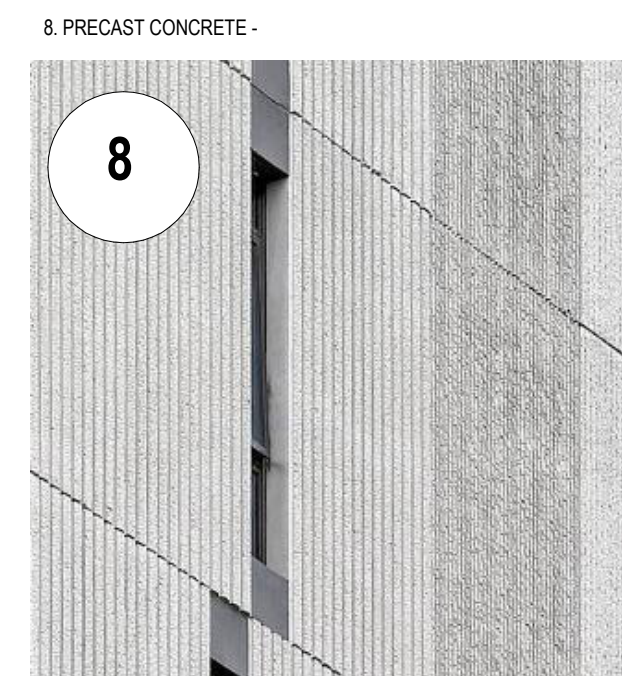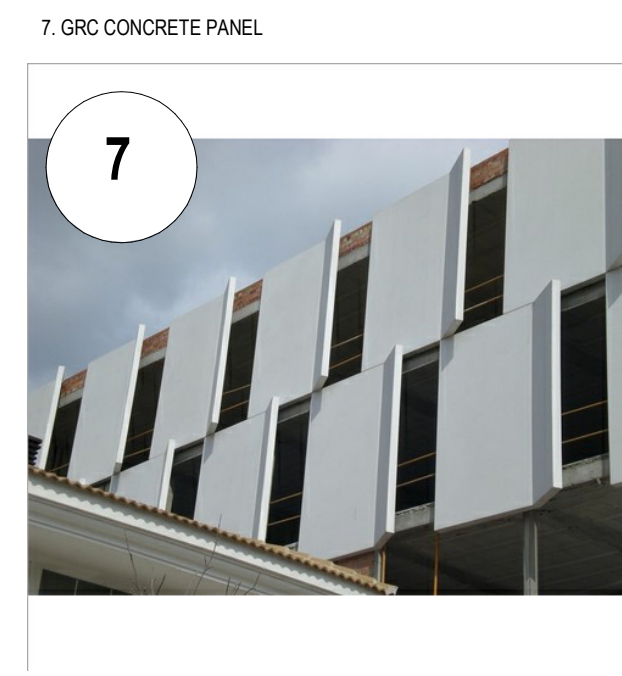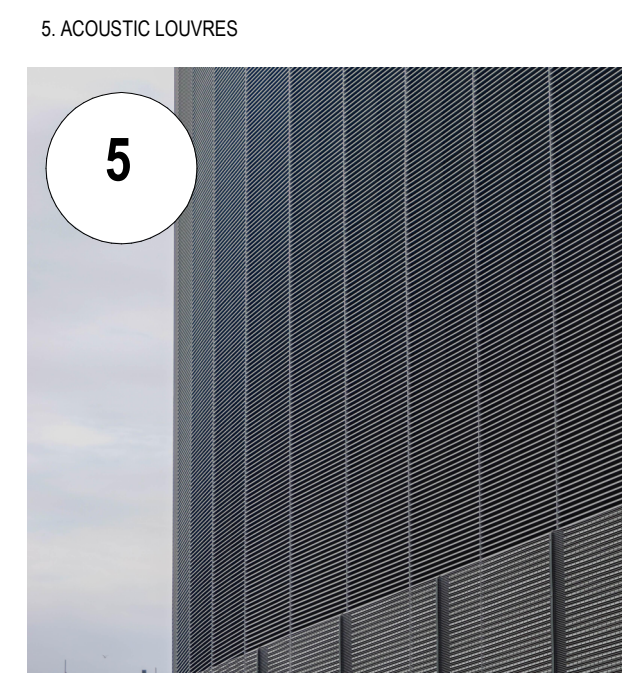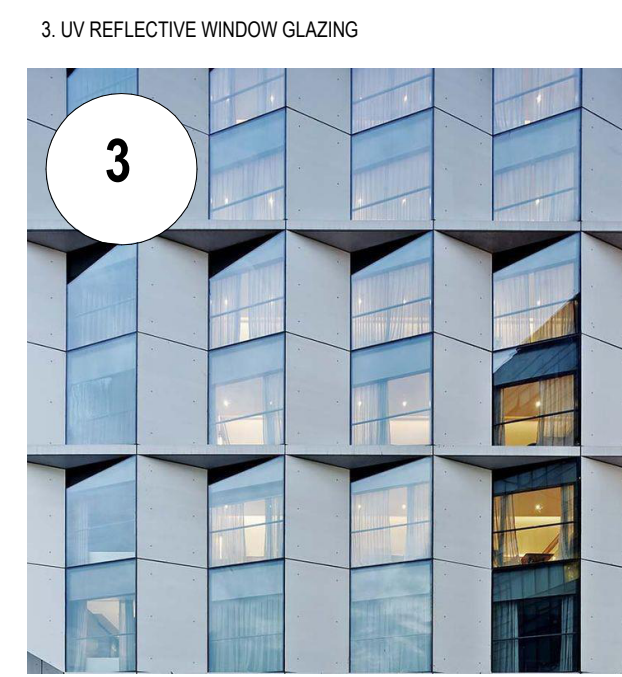

Issue

Date

Description

Notes

1

25.11.2025

FOR INFORMATION

2

10.12.2025

FOR INFORMATION


AO

Key Plan

Project Manager



Construction Manager

 

Client

+61 2 8080 9000

LEVEL 02

84 PITT STREET

SYDNEY NSW 2000 AUSTRALIA

GREENBOX ARCHITECTURE PTY LTD

6/101-73 LESLIE STREET

SYDNEY NSW 2000 AUSTRALIA

ISO 9001 CERTIFIED QUALITY SYSTEM



• Use written dimensions only

• Do not scale from drawings

• Contractors shall confirm all dimensions on-site prior to commencing any work or producing any on-site shop drawings

• All materials to be used in accordance with the manufacturer's specifications and instructions and shall comply with the relevant Australian Standards

• Copyright of this drawing and design remains the property of Greenbox Architecture Pty Ltd

• Notwithstanding to the contrary, the design shall be the property of Greenbox Architecture Pty Ltd

• Ver No 17864, QLD reg No 4538

Scale

As indicated

Sheet

A1

Scale Bar

Client

ISPT

Drawn By

AO

Checked By

AO

Approved By

AO

Job Number

240089

Issue

2

Project

JULIUS AVENUE DATA CENTRE

6-8 JULIUS AVENUE

Project Status

PRELIMINARY

Drawing Title

BUILDING ELEVATIONS 02