LINDFIELD LEARNING VILLAGE
STAGE 2 & 3
LANDSCAPE PACKAGE
SS DEVELOPMENT APPLICATION

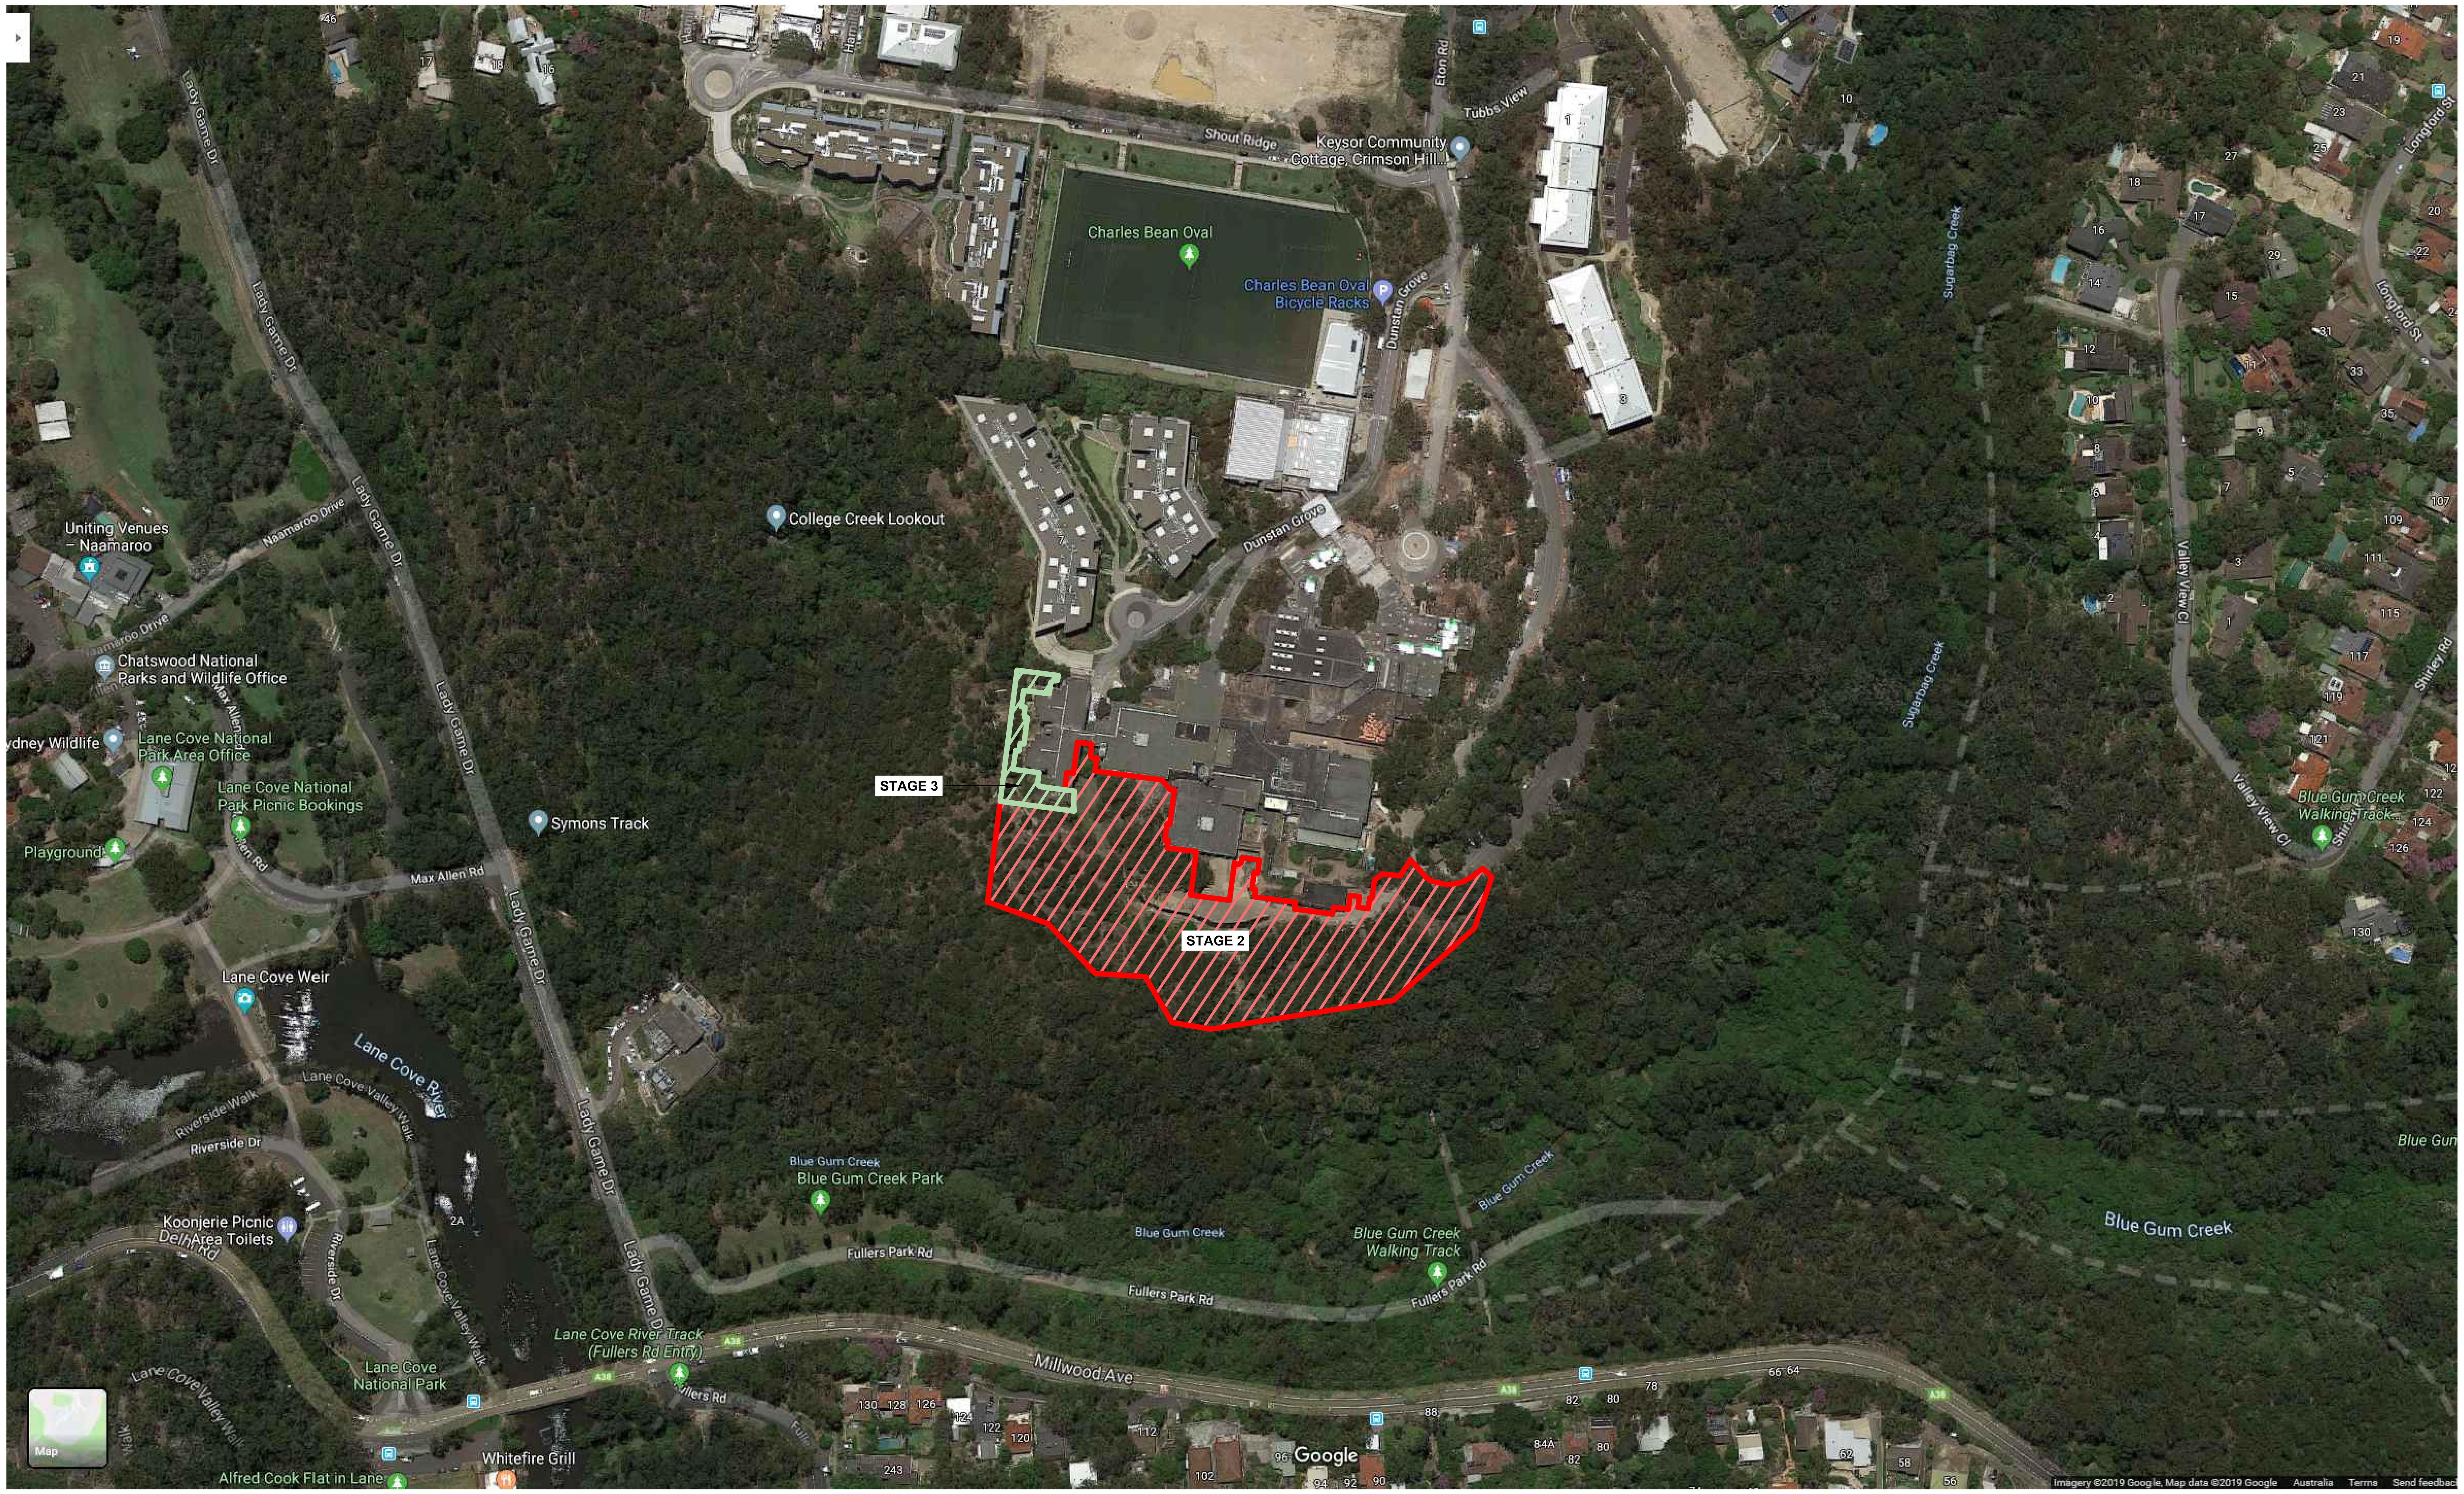

SITE LOCATION PLAN
Scale: NTS

Nominated Architects
Anthony Quan 5421 I Sandeep Amin 7337 I Ian Armstrong 7260 I Richard Does 8126

No	DATE	REVISIONS	BY
A	14/06/2019	PRELIMINARY	JH, AW
B	08/07/2019	FOR HERITAGE REVIEW	JH
C	12/07/2019	PRELIMINARY SS DA	JH
D	22/07/2019	SS DA	JH
E	29/08/2019	SS DA	JH

ZONE PLAN

CONSULTANTS

TRAFFIC ENGINEER	ARUP Ph: (02) 9320 9320
SERVICES ENGINEER	ERBAS AND ASSOCIATES Ph: (02) 9437 1022
FIRE ENGINEER	STEPHEN GRUBITS & ASSOC. Ph: (02) 9247 1444
CIVIL AND STRUCTURAL ENGINEER	BIRZULIS ASSOCIATES Ph: (02) 9555 7230
BCA CONSULTANT	MBC Ph: (02) 9939 1530
QUANTITY SURVEYOR	WILDE AND WOOLLARD Ph: (02) 9411 2777
PROJECT MANAGER	SAVILLS Ph: (02) 8215 8888

ARCHITECT

DesignInc | Lacoste + Stevenson | bmc2
architects in association

DesignInc Sydney PTY LIMITED ACN 003008820
L12 / 77 PACIFIC HWY NORTH SYDNEY NSW 2060 AUSTRALIA
PO BOX 651 NORTH SYDNEY NSW 2059 AUSTRALIA
T +612 8905 7100 F +612 8905 7199
E sydney@sydney.designinc.com.au www.designinc.com.au
Architecture Urban Design Interiors

CLIENT

SCHOOL INFRASTRUCTURE NSW

PROJECT
LINDFIELD LEARNING VILLAGE
STAGE 2 & 3
Eton Road,
Lindfield NSW 2070

TITLE
TITLE SHEET

DRAWN BY	Drawn By JkH
SCALES	1:250 @A1
PLOT DATE	22/07/19

PROJECT Nº.	P19-006	REVISION
DRAWING Nº.	LA-2-0000	E

DRAWING STATUS	REVIEWED BY	SIGNATURE	DATE
SS DA	SH		

QUALITY CERTIFIED ISO 9001
Completion of the Drawing Status is evidence the design has been verified as conforming to the requirements of the Project M.S. Plan. Initialling the "Drawn By" box confirms that this drawing has been prepared in conformity with DesignInc Sydney M.S. procedures.

DEVELOPMENT APPLICATION

PLOTTED XXX

DRAWING REGISTER

DRAWING NO.	REV	SCALE	DRAWING TITLE
LA-2-0000	E	NTS	TITLE SHEET
LA-2-0001	E	NTS	CONTENTS PAGE
LA-2-0002	E	NTS	INTRODUCTION
LA-2-0003	E	NTS	PRINCIPLES
LA-2-0004	E	NTS	SITE PHOTOS
LA-2-0005	E	NTS	LANDSCAPE ANALYSIS
LA-2-0006	E	1:250	LANDSCAPE MASTER PLAN
LA-2-0007	E	NTS	WSUD DIAGRAM
LA-2-0008	E	1:100	LANDSCAPE BLOW UP PLAN 1
LA-2-0009	E	1:100	LANDSCAPE BLOW UP PLAN 2
LA-2-0010	E	1:100	LANDSCAPE BLOW UP PLAN 3
LA-2-0011	E	1:100	LANDSCAPE BLOW UP PLAN 4
LA-2-0012	E	1:100	LANDSCAPE BLOW UP PLAN 5
LA-2-0013	E	1:100	PARKOUR TRAIL DETAIL PLAN
LA-2-0014	E	NTS	SHELTER DESIGN
LA-2-1000	E	1:1000	SECURITY FENCE MASTER PLAN
LA-2-1001	E	1:250	SECURITY FENCE PLAN 1
LA-2-1002	E	1:250	SECURITY FENCE PLAN 1
LA-2-1003	E	1:250	SECURITY FENCE PLAN 1
LA-2-1004	E	1:250	SECURITY FENCE PLAN 1
LA-2-1005	E	1:250	SECURITY FENCE PLAN 1
LA-2-2000	D	AS SHOWN	LANDSCAPE DETAILS
LA-2-3000	D	NTS	PLANTING PALETTE

Please note
If the Status of this drawing is not signed off For Construction it may be subject to change, alteration or amendment at the discretion of DesignInc Sydney Pty Limited. If so, DesignInc Sydney Pty Limited is not liable for any loss, damage, harm or injury whether special, consequential, direct or indirect, suffered by you or any other person as a result of your use of this drawing for construction purposes.

Figured dimensions take preference to scale readings. Verify all dimensions on site. Report any discrepancies to the Architect for decision before proceeding with the work.

Nominated Architects
Anthony Quan 5421 I Sandeep Amin 7337 I Ian Armstrong 7260 I Richard Does 8126

No	DATE	REVISIONS	BY
A	14/06/2019	PRELIMINARY	JH, AW
B	08/07/2019	FOR HERITAGE REVIEW	JH
C	12/07/2019	PRELIMINARY SS DA	JH
D	22/07/2019	SS DA	JH
E	29/08/2019	SS DA	JH

ZONE PLAN

CONSULTANTS

TRAFFIC ENGINEER	ARUP	Ph: (02) 9320 9320
SERVICES ENGINEER	ERBAS AND ASSOCIATES	Ph: (02) 9437 1022
FIRE ENGINEER	STEPHEN GRUBITS & ASSOC.	Ph: (02) 9247 1444
CIVIL AND STRUCTURAL ENGINEER	BIRZULIS ASSOCIATES	Ph: (02) 9555 7230
BCA CONSULTANT	MBC	Ph: (02) 9939 1530
QUANTITY SURVEYOR	WILDE AND WOOLLARD	Ph: (02) 9411 2777
PROJECT MANAGER	SAVILLS	Ph: (02) 8215 8888

ARCHITECT

DesignInc | Lacoste + Stevenson | bmc2
architects in association

DesignInc Sydney PTY LIMITED ACN 003008820
L12 / 77 PACIFIC HWY NORTH SYDNEY NSW 2060 AUSTRALIA
PO BOX 651 NORTH SYDNEY NSW 2059 AUSTRALIA
T +612 8905 7100 F +612 8905 7199
E sydney@sydney.designinc.com.au www.designinc.com.au
Architecture Urban Design Interiors

CLIENT

SCHOOL INFRASTRUCTURE NSW

PROJECT
LINDFIELD LEARNING VILLAGE
STAGE 2 & 3
Eton Road,
Lindfield NSW 2070

TITLE
CONTENTS PAGE

DRAWN BY	Drawn By JkH
SCALES	NTS
PLOT DATE	22/07/19
PROJECT Nº.	P19-006
DRAWING Nº.	LA-2-0001
REVISION	E

DRAWING STATUS	REVIEWED BY	SIGNATURE	DATE
SS DA	SH		

QUALITY CERTIFIED ISO 9001
Completion of the Drawing Status is evidence the design has been verified as conforming to the requirements of the Project M.S. Plan. Initialling the "Drawn By" box confirms that this drawing has been prepared in conformity with DesignInc Sydney M.S. procedures.

DEVELOPMENT APPLICATION

PLOTTED XXX

Introduction

The site for the Lindfield Learning Village is within the existing Lindfield UTS which is located on the south-western edge of Lindfield, Sydney. The campus is historically recognised for its innovative approach and excellence in design, and received the Sulman Medal in 1978, a 1972 RAIA Merit Award and a Royal Australian Horticultural Society Award for Bush Landscape Design. The site is bordered by the Lane Cove National Park to the south, west and east. It is recognised that there are a variety of opportunities to incorporate the adjacent the bushland as part of the educational program provided by the school as part of this phase of works and the external landscape spaces to the south will form an important part of this strategy. It is intended that the landscape will act as a controlled extension to the home bases located throughout the school, allowing opportunity for outdoor learning within an immersive environment.

The Landscape Design for this phase of works addresses the following considerations:

- Provision of a landscape suitable for up to 2,000 children, noting the recent completion of the stage 1 landscape area.
- Visual Impacts of the landscape development from the residential community to the south of Millwood Avenue
- Heritage Input associated with both the landscape and the building and the impact of the landscape proposal on the heritage buildings.
- Consideration of all relevant Australian standards and kids-safe approvals relating to accessibility and safety in an area intended for intensive children's play.
- Traffic movement, pedestrian circulation and safety issues arising from the proposed drop off loop road to the south.
- Bushfire Risk from Lane Cove National Park including vegetation strategy and suitable surface finishes that meet the requirements.
- Ecological constraints and adherence to the VMP for the area.
- Flood risks and the treatment of water.
- Impact on the Blue Gum Creek walking track or the network of bushwalks through the Lane Cove National Park

The importance of the southern play spaces at Lindfield Learning Village:

- Children who play regularly in natural settings are sick less often. Mud, sand, water, leaves, sticks, pine cones and gum nuts can help to stimulate children's immune system as well as their imagination.
- Children who spend more time outside tend to be more physically active and less likely to be overweight.
- Children who play in natural settings are more resistant to stress; have lower incidence of behavioural disorders, anxiety and depression; and have a higher measure of self-worth.
- Children who play in natural settings play in more diverse, imaginative and creative ways and show improved language and collaboration skills. Single use, repetitive play equipment becomes boring quickly.
- Natural, irregular and challenging spaces help kids learn to recognise, assess and negotiate risk and build confidence and competence.
- Children who play in nature have more positive feelings about each other.
- Bullying behaviour is greatly reduced where children have access to diverse nature-based play environments.
- Symptoms of Attention Deficit Disorder are reduced after contact with nature.

Nominated Architects

Anthony Quan 5421 I Sandeep Amin 7337 I Ian Armstrong 7260 I Richard Does 8126

No	DATE	REVISIONS	BY
A	14/06/2019	PRELIMINARY	JH, AW
C	12/07/2019	PRELIMINARY SS DA	JH
D	22/07/2019	SS DA	JH
E	29/08/2019	SS DA	JH

ZONE PLAN

CONSULTANTS

TRAFFIC ENGINEER	ARUP	Ph: (02) 9320 9320
SERVICES ENGINEER	ERBAS AND ASSOCIATES	Ph: (02) 9437 1022
FIRE ENGINEER	STEPHEN GRUBITS & ASSOC.	Ph: (02) 9247 1444
CIVIL AND STRUCTURAL ENGINEER	BIRZULIS ASSOCIATES	Ph: (02) 9555 7230
BCA CONSULTANT	MBC	Ph: (02) 9939 1530
QUANTITY SURVEYOR	WILDE AND WOOLLARD	Ph: (02) 9411 2777
PROJECT MANAGER	SAVILLS	Ph: (02) 8215 8888

ARCHITECT

DesignInc | Lacoste + Stevenson | bmc2

architects in association

DesignInc Sydney PTY LIMITED ACN 003008820
L12 / 77 PACIFIC HWY NORTH SYDNEY NSW 2060 AUSTRALIA
PO BOX 651 NORTH SYDNEY NSW 2059 AUSTRALIA
T +612 8905 7100 F +612 8905 7199
E sydney@sydney.designinc.com.au www.designinc.com.au

Architecture Urban Design Interiors

CLIENT

SCHOOL INFRASTRUCTURE NSW

PROJECT

LINDFIELD LEARNING VILLAGE
STAGE 2 & 3
Eton Road,
Lindfield NSW 2070

TITLE

INTRODUCTION

N

DRAWN BY	Drawn By JkH
SCALES	NTS
PLOT DATE	22/07/19
PROJECT Nº.	P19-006
DRAWING Nº.	LA-2-0002
REVISION	E

DRAWING STATUS	REVIEWED BY	SIGNATURE	DATE
SS DA	SH		

QUALITY CERTIFIED ISO 9001

Completion of the Drawing Status is evidence the design has been verified as conforming to the requirements of the Project M.S. Plan. Initialling the "Drawn By" box confirms that this drawing has been prepared in conformity with DesignInc Sydney M.S. procedures.

DEVELOPMENT APPLICATION

PLOTTED XXX

Healthy, active and safe play

The goal is to provide a best practice play space that provides contact with nature, stimulates students' creativity and imagination, and encourages 'active play.' A compelling body of evidence has shown that through play in nature, children improve cognitively, emotionally, socially, physically and behaviourally. Healthy active play is a key attribute of the landscape design at Lindfield with the aim to provide a wide variety of activities suited to a range of abilities and age groups. Safety is critical with the design eliminating unacceptable risks while providing an engaging and exciting play environment.

Distinctive Character

The natural bush environment at Lindfield encourages more diverse and non-literal types of imaginative play. The goal is to use natural materials as much as possible to create a distinctive, flexible play environment that is perfectly in tune with the local bush character. Natural materials are open-ended and can have multiple uses and hold multiple meanings with the use of sandstone, timber, mulch and native plants providing a seamless transition of design and nature.

"A playground should be like a small-scale replica of the world, with as many as possible of the sensory experiences to be found in the world included in it."

New York Architect

Richard Dattner

Nominated Architects

Anthony Quan 5421 I Sandeep Amin 7337 I Ian Armstrong 7260 I Richard Does 8126

No	DATE	REVISIONS	BY
A	14/06/2019	PRELIMINARY	JH, AW
C	12/07/2019	PRELIMINARY SS DA	JH
D	22/07/2019	SS DA	JH
E	29/08/2019	SS DA	JH

ZONE PLAN

CONSULTANTS

TRAFFIC ENGINEER	ARUP	Ph: (02) 9320 9320
SERVICES ENGINEER	ERBAS AND ASSOCIATES	Ph: (02) 9437 1022
FIRE ENGINEER	STEPHEN GRUBITS & ASSOC.	Ph: (02) 9247 1444
CIVIL AND STRUCTURAL ENGINEER	BIRZULIS ASSOCIATES	Ph: (02) 9555 7230
BCA CONSULTANT	MBC	Ph: (02) 9939 1530
QUANTITY SURVEYOR	WILDE AND WOOLLARD	Ph: (02) 9411 2777
PROJECT MANAGER	SAVILLS	Ph: (02) 8215 8888

ARCHITECT

DesignInc | Lacoste + Stevenson | bmc2

architects in association

DesignInc Sydney PTY LIMITED ACN 003008820
L12 / 77 PACIFIC HWY NORTH SYDNEY NSW 2060 AUSTRALIA
PO BOX 651 NORTH SYDNEY NSW 2059 AUSTRALIA
T +612 8905 7100 F +612 8905 7199
E sydney@sydney.designinc.com.au www.designinc.com.au

Architecture Urban Design Interiors

CLIENT

SCHOOL INFRASTRUCTURE NSW

PROJECT

LINDFIELD LEARNING VILLAGE
STAGE 2 & 3
Eton Road,
Lindfield NSW 2070

TITLE

PRINCIPLES

DRAWN BY	Drawn By JkH
SCALES	NTS
PLOT DATE	22/07/19
PROJECT Nº.	P19-006
DRAWING Nº.	LA-2-0003
REVISION	E

DRAWING STATUS	REVIEWED BY	SIGNATURE	DATE
SS DA	SH		

QUALITY CERTIFIED ISO 9001

Completion of the Drawing Status is evidence the design has been verified as conforming to the requirements of the Project M.S. Plan. Initialling the "Drawn By" box confirms that this drawing has been prepared in conformity with DesignInc Sydney M.S. procedures.

DEVELOPMENT APPLICATION

PLOTTED XXX

VIEW 1

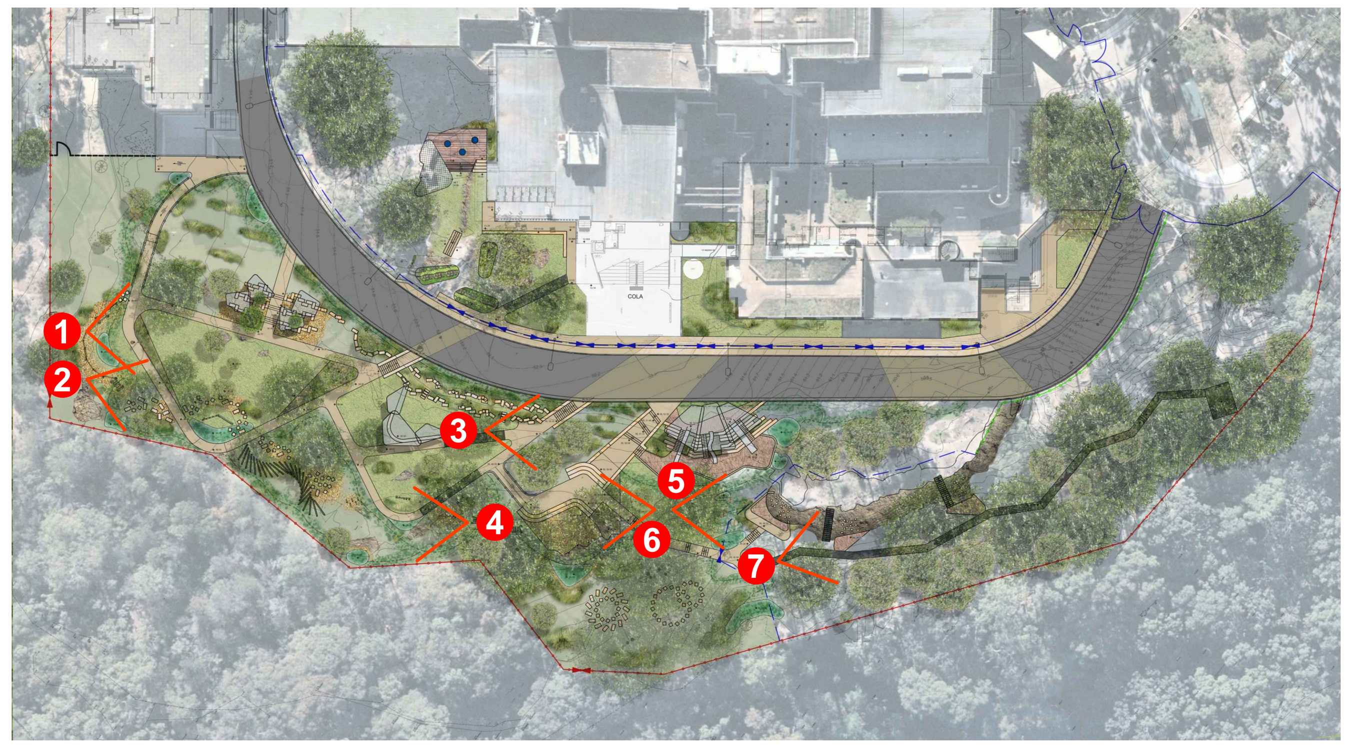

KEY PLAN

VIEW 2

VIEW 3

VIEW 4

VIEW 5

VIEW 6

VIEW 7

Please note

If the Status of this drawing is not signed off For Construction it may be subject to change, alteration or amendment at the discretion of DesignInc Sydney Pty Limited. If so, DesignInc Sydney Pty Limited is not liable for any loss, damage, harm or injury whether special, consequential, direct or indirect, suffered by you or any other person as a result of your use of this drawing for construction purposes.

Figured dimensions take preference to scale readings. Verify all dimensions on site. Report any discrepancies to the Architect for decision before proceeding with the work.

Nominated Architects

Anthony Quan 5421 I Sandeep Amin 7337 I Ian Armstrong 7260 I Richard Does 8126

No	DATE	REVISIONS	BY
A	14/06/2019	PRELIMINARY	JH, AW
B	08/07/2019	FOR HERITAGE REVIEW	JH
C	12/07/2019	PRELIMINARY SS DA	JH
D	22/07/2019	SS DA	JH
E	29/08/2019	SS DA	JH

ZONE PLAN

CONSULTANTS

TRAFFIC ENGINEER	ARUP	Ph: (02) 9320 9320
SERVICES ENGINEER	ERBAS AND ASSOCIATES	Ph: (02) 9437 1022
FIRE ENGINEER	STEPHEN GRUBITS & ASSOC.	Ph: (02) 9247 1444
CIVIL AND STRUCTURAL ENGINEER	BIRZULIS ASSOCIATES	Ph: (02) 9555 7230
BCA CONSULTANT	MBC	Ph: (02) 9939 1530
QUANTITY SURVEYOR	WILDE AND WOOLLARD	Ph: (02) 9411 2777
PROJECT MANAGER	SAVILLS	Ph: (02) 8215 8888

ARCHITECT

DesignInc | Lacoste + Stevenson | bmc2
architects in association

DesignInc Sydney PTY LIMITED ACN 003008820
L12 / 77 PACIFIC HWY NORTH SYDNEY NSW 2060 AUSTRALIA
PO BOX 651 NORTH SYDNEY NSW 2059 AUSTRALIA
T +612 8905 7100 F +612 8905 7199
E sydney@sydney.designinc.com.au www.designinc.com.au

Architecture Urban Design Interiors

CLIENT

SCHOOL INFRASTRUCTURE NSW

PROJECT

LINDFIELD LEARNING VILLAGE
STAGE 2 & 3
Eton Road,
Lindfield NSW 2070

TITLE

SITE PHOTOS

DRAWN BY	Drawn By JkH
SCALES	NTS
PLOT DATE	22/07/19
PROJECT Nº.	P19-006
DRAWING Nº.	LA-2-0004
REVISION	E

DRAWING STATUS	REVIEWED BY	SIGNATURE	DATE
SS DA	SH		

QUALITY CERTIFIED ISO 9001

Completion of the Drawing Status is evidence the design has been verified as conforming to the requirements of the Project M.S. Plan. Initialling the "Drawn By" box confirms that this drawing has been prepared in conformity with DesignInc Sydney M.S. procedures.

DEVELOPMENT APPLICATION

PLOTTED XXX

ENTRY

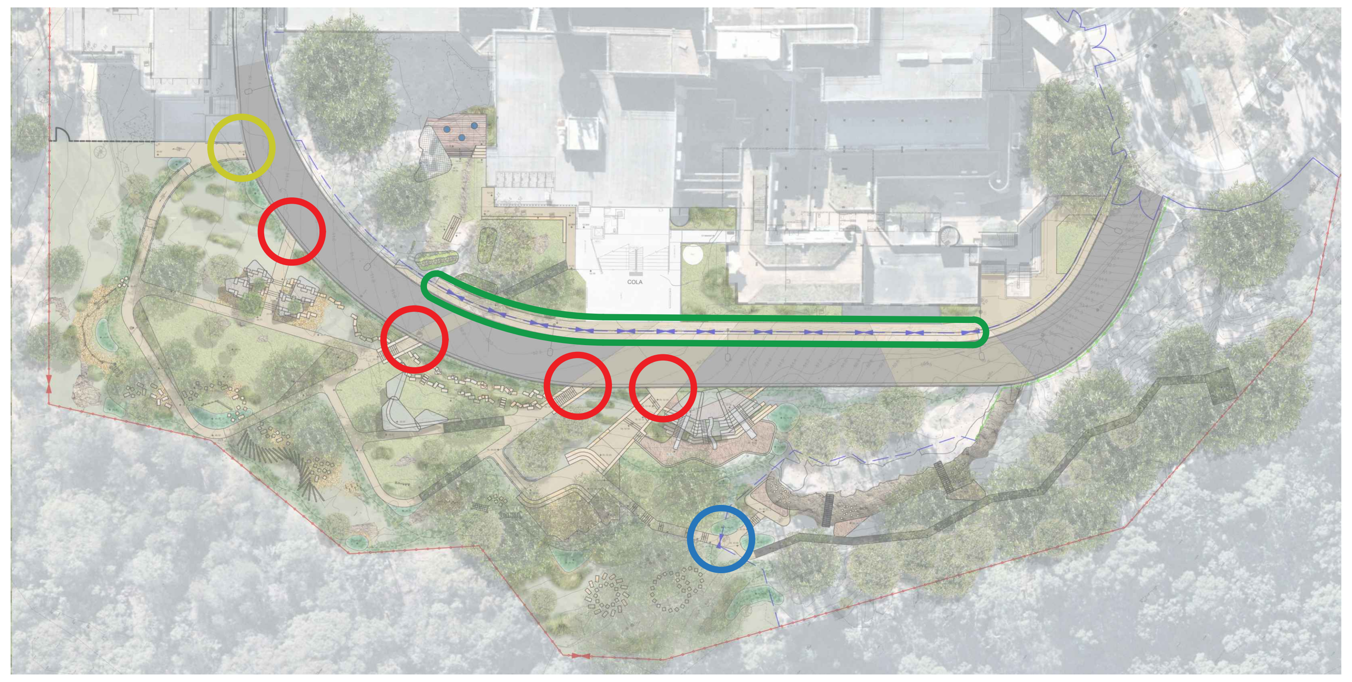

ACCESSIBLE ENTRANCE
LANDSCAPE ENTRANCE
CONTROLLED PLAY AREA ENTRANCE
GATES TO LOOP ROAD

GRASSED AREA

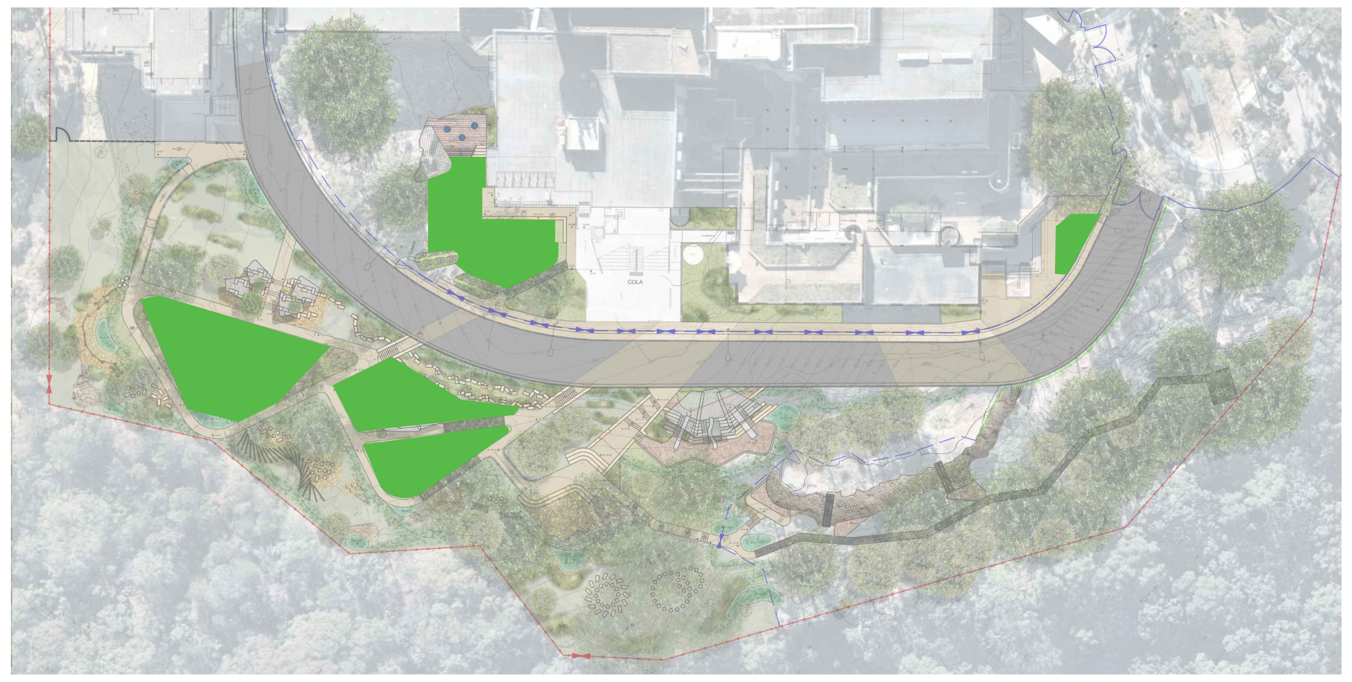

CIRCULATION

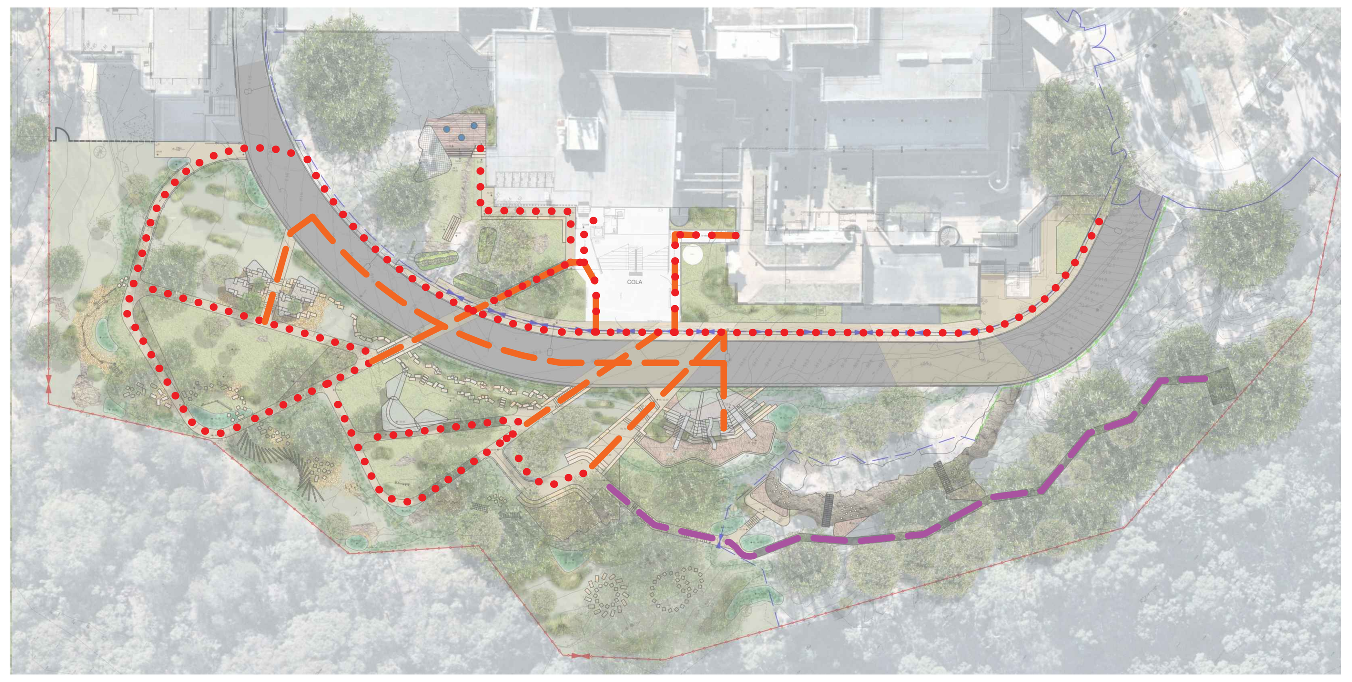

ACCESSIBLE FOOTPATH
PRIMARY CIRCULATION
SECONDARY CIRCULATION

RESERVATION

MANAGED BUSH LAND
MINIMUM INTERVENTION AREA

AREA USES

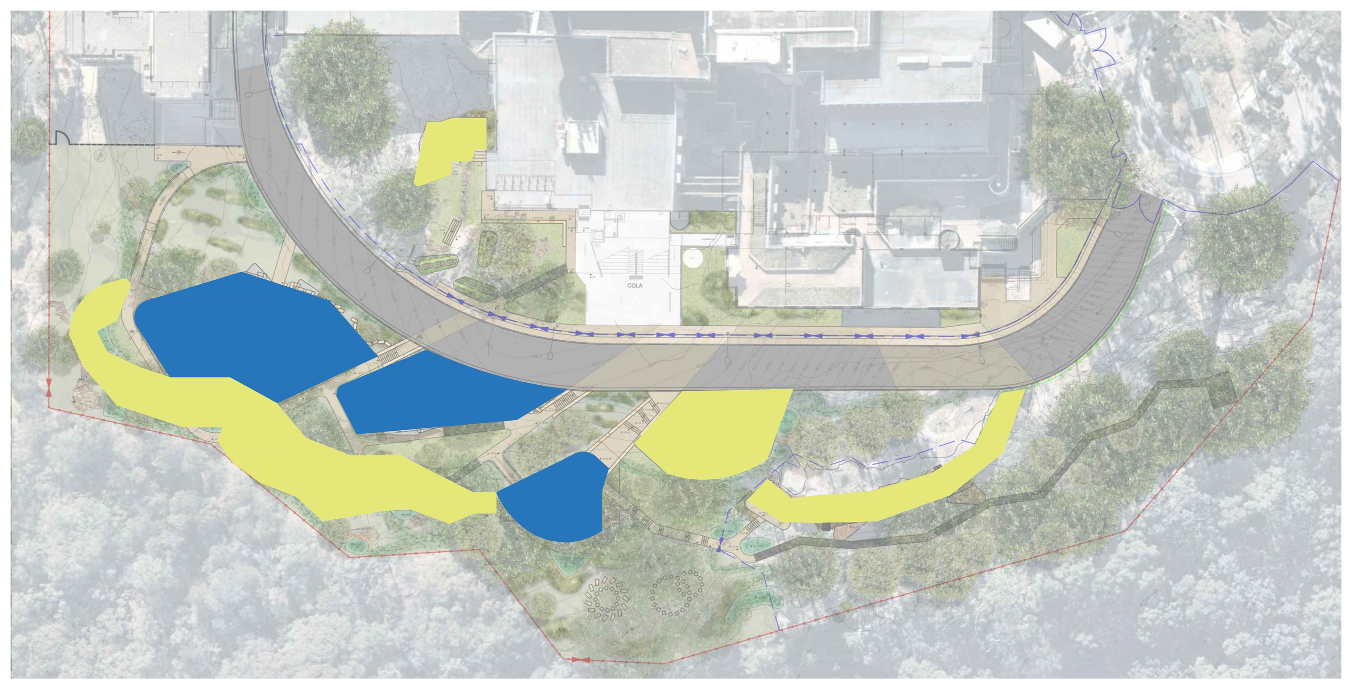

PASSIVE
ACTIVE

SHADE COVER

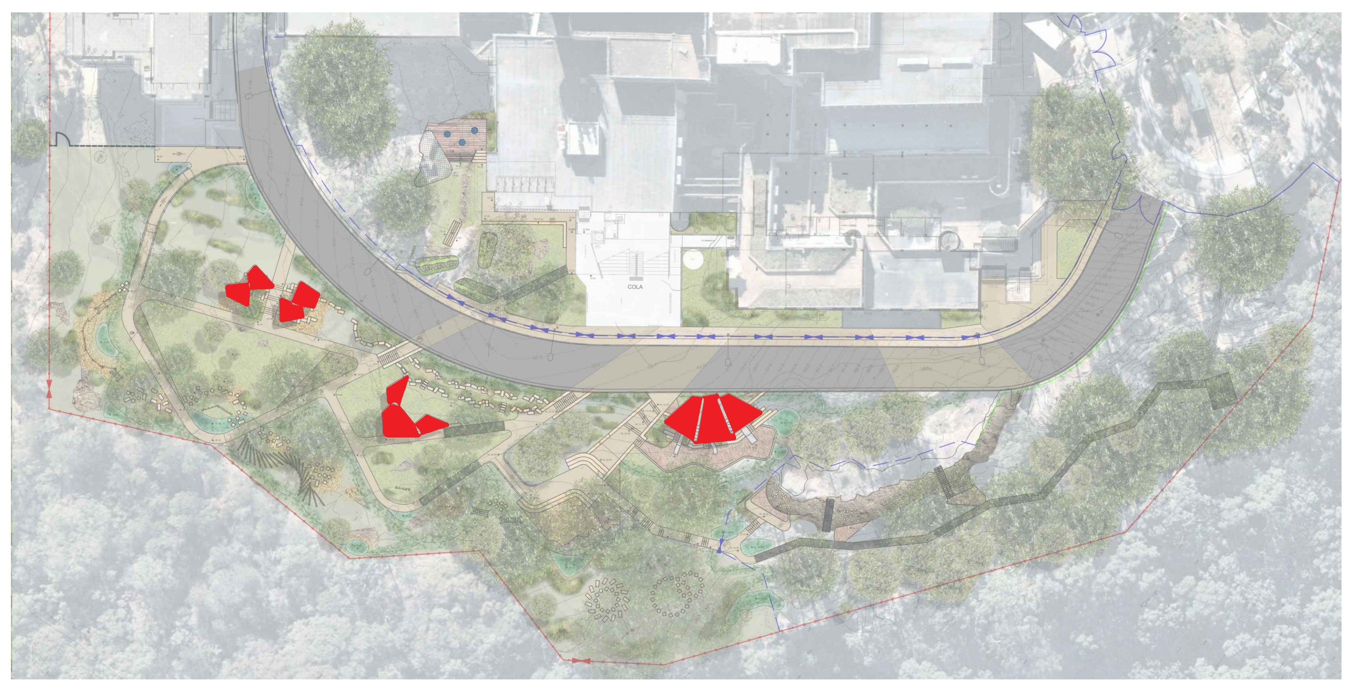

Nominated Architects

Anthony Quan 5421 I Sandeep Amin 7337 I Ian Armstrong 7260 I Richard Does 8126

No	DATE	REVISIONS	BY
A	14/06/2019	PRELIMINARY	JH, AW
C	12/07/2019	PRELIMINARY SS DA	JH
D	22/07/2019	SS DA	JH
E	29/08/2019	SS DA	JH

ZONE PLAN

CONSULTANTS

TRAFFIC ENGINEER	ARUP	Ph: (02) 9320 9320
SERVICES ENGINEER	ERBAS AND ASSOCIATES	Ph: (02) 9437 1022
FIRE ENGINEER	STEPHEN GRUBITS & ASSOC.	Ph: (02) 9247 1444
CIVIL AND STRUCTURAL ENGINEER	BIRZULIS ASSOCIATES	Ph: (02) 9555 7230
BCA CONSULTANT	MBC	Ph: (02) 9939 1530
QUANTITY SURVEYOR	WILDE AND WOOLLARD	Ph: (02) 9411 2777
PROJECT MANAGER	SAVILLS	Ph: (02) 8215 8888

ARCHITECT

DesignInc | Lacoste + Stevenson | bmc2
architects in association

DesignInc Sydney PTY LIMITED ACN 003008820
L12 / 77 PACIFIC HWY NORTH SYDNEY NSW 2060 AUSTRALIA
PO BOX 651 NORTH SYDNEY NSW 2059 AUSTRALIA
T +612 8905 7100 F +612 8905 7199
E sydney@sydney.designinc.com.au www.designinc.com.au

Architecture Urban Design Interiors

CLIENT

SCHOOL INFRASTRUCTURE NSW

PROJECT

LINDFIELD LEARNING VILLAGE
STAGE 2 & 3
Eton Road,
Lindfield NSW 2070

TITLE

LANDSCAPE ANALYSIS

DRAWN BY	Drawn By JkH
SCALES	NTS
PLOT DATE	22/07/19
PROJECT Nº.	P19-006
DRAWING Nº.	LA-2-0005
REVISION	E

DRAWING STATUS	REVIEWED BY	SIGNATURE	DATE
SS DA	SH		

QUALITY CERTIFIED ISO 9001

Completion of the Drawing Status is evidence the design has been verified as conforming to the requirements of the Project M.S. Plan. Initialling the "Drawn By" box confirms that this drawing has been prepared in conformity with DesignInc Sydney M.S. procedures.

DEVELOPMENT APPLICATION

PLOTTED XXX

LEGEND

- DESERT SAND COLOURED CONCRETE
- SANDSTONE PAVING
- CRUSHED SANDSTONE
- FIBRE-REINFORCED PLASTIC BOARDWALK
- BARK MULCH
- PLANTING TO BE IN ACCORDANCE WITH BUSHFIRE PROVISIONS OF BAL-FZ (3-4 PLANTS PER AREA)
- NATIVE TURF
- SANDSTONE LOG
- EXISTING ROCK OUTCROP
- MANAGED LAND
- TREES TO BE REMOVED, REFER ARBORIST REPORT
- LIGHT LOCATIONS
- VEGETATED SWALE
- BIORETETION BASIN

- A SANDSTONE LOG AMPHITHEATRE
- B OPEN LAWN (PASSIVE / ACTIVE RECREATION)
- C PARKOUR TRAIL TEENAGE PLAY
- D RUNNING LOOP (CONCRETE WITH DISTANCE MARKING)
- E LAWN AND SHELTER WITH FURNITURE
- F INFORMAL OUTDOOR LEARNING PLAZAS WITH SANDSTONE STEPS
- G SANDSTONE LOG RETAINING WALLS TO ENABLE TERRACE (NO MORE THAN 0.5m)
- H ROCK / LOG CLIMB AND SLIDE PRECINCT; POCKET OF PLANTING; NET CLIMB TO SOME AREAS
- I EXISTING ROCK OUTCROP CLIMBING WITH STAIRS (3 LEVELS OF DIFFICULTY)
- J FIBRE-REINFORCED PLASTIC BOARDWALK
- K LOW CARGO NET PLAY
- L IN-GROUND TRAMPOLINE
- M LAWNMOWER STORAGE
- N VIEWING DECK AND LEARNING PLATFORM INTO NATIONAL PARK
- O RAIN WATER TANK
- P VEGETABLE GARDENS
- Q INFORMAL OUTDOOR LEARNING AREA WITH SANDSTONE LOGS

NOTE:

IN ACCORDANCE WITH THE ARBORIST REPORT, TREE REPLENISHMENT IS REQUIRED AND CLOSE TO REMOVED TREE LOCATIONS

Nominated Architects

Anthony Quan 5421 | Sandeep Amin 7337 | Ian Armstrong 7260 | Richard Does 8126

No	DATE	REVISIONS	BY
A	14/06/2019	PRELIMINARY	JH, AW
B	08/07/2019	FOR HERITAGE REVIEW	JH
C	12/07/2019	PRELIMINARY SS DA	JH
D	22/07/2019	SS DA	JH
E	29/08/2019	SS DA	JH
F	02/09/2019	REMOVED TREE CORRECTION FOR SSDA	JH

ZONE PLAN

CONSULTANTS

TRAFFIC ENGINEER	ARUP	Ph: (02) 9320 9320
SERVICES ENGINEER	ERBAS AND ASSOCIATES	Ph: (02) 9437 1022
FIRE ENGINEER	STEPHEN GRUBITS & ASSOC.	Ph: (02) 9247 1444
CIVIL AND STRUCTURAL ENGINEER	BIRZULIS ASSOCIATES	Ph: (02) 9555 7230
BCA CONSULTANT	MBC	Ph: (02) 9939 1530
QUANTITY SURVEYOR	WILDE AND WOOLLARD	Ph: (02) 9411 2777
PROJECT MANAGER	SAVILLS	Ph: (02) 8215 8888

ARCHITECT

DesignInc | Lacoste + Stevenson | bmc2
architects in association

DesignInc Sydney PTY LIMITED ACN 003008820
L12 / 77 PACIFIC HWY NORTH SYDNEY NSW 2060 AUSTRALIA
PO BOX 651 NORTH SYDNEY NSW 2059 AUSTRALIA
T +612 8905 7100 F +612 8905 7199
E sydney@sydney.designinc.com.au www.designinc.com.au
Architecture Urban Design Interiors

CLIENT

SCHOOL INFRASTRUCTURE NSW

PROJECT

LINDFIELD LEARNING VILLAGE
STAGE 2 & 3
Eton Road,
Lindfield NSW 2070

TITLE

LANDSCAPE MASTER PLAN

DRAWN BY	Drawn By JkH
SCALES	1:250 @A1
PLOT DATE	22/07/19
PROJECT Nº.	P19-006
DRAWING Nº.	LA-2-0006
REVISION	F

DRAWING STATUS	REVIEWED BY	SIGNATURE	DATE
SS DA	SH		

QUALITY CERTIFIED ISO 9001 — Completion of the Drawing Status is evidence the design has been verified as conforming to the requirements of the Project M.S. Plan. Initialling the "Drawn By" box confirms that this drawing has been prepared in conformity with DesignInc Sydney M.S. procedures.

DEVELOPMENT APPLICATION

PLOTTED XXX

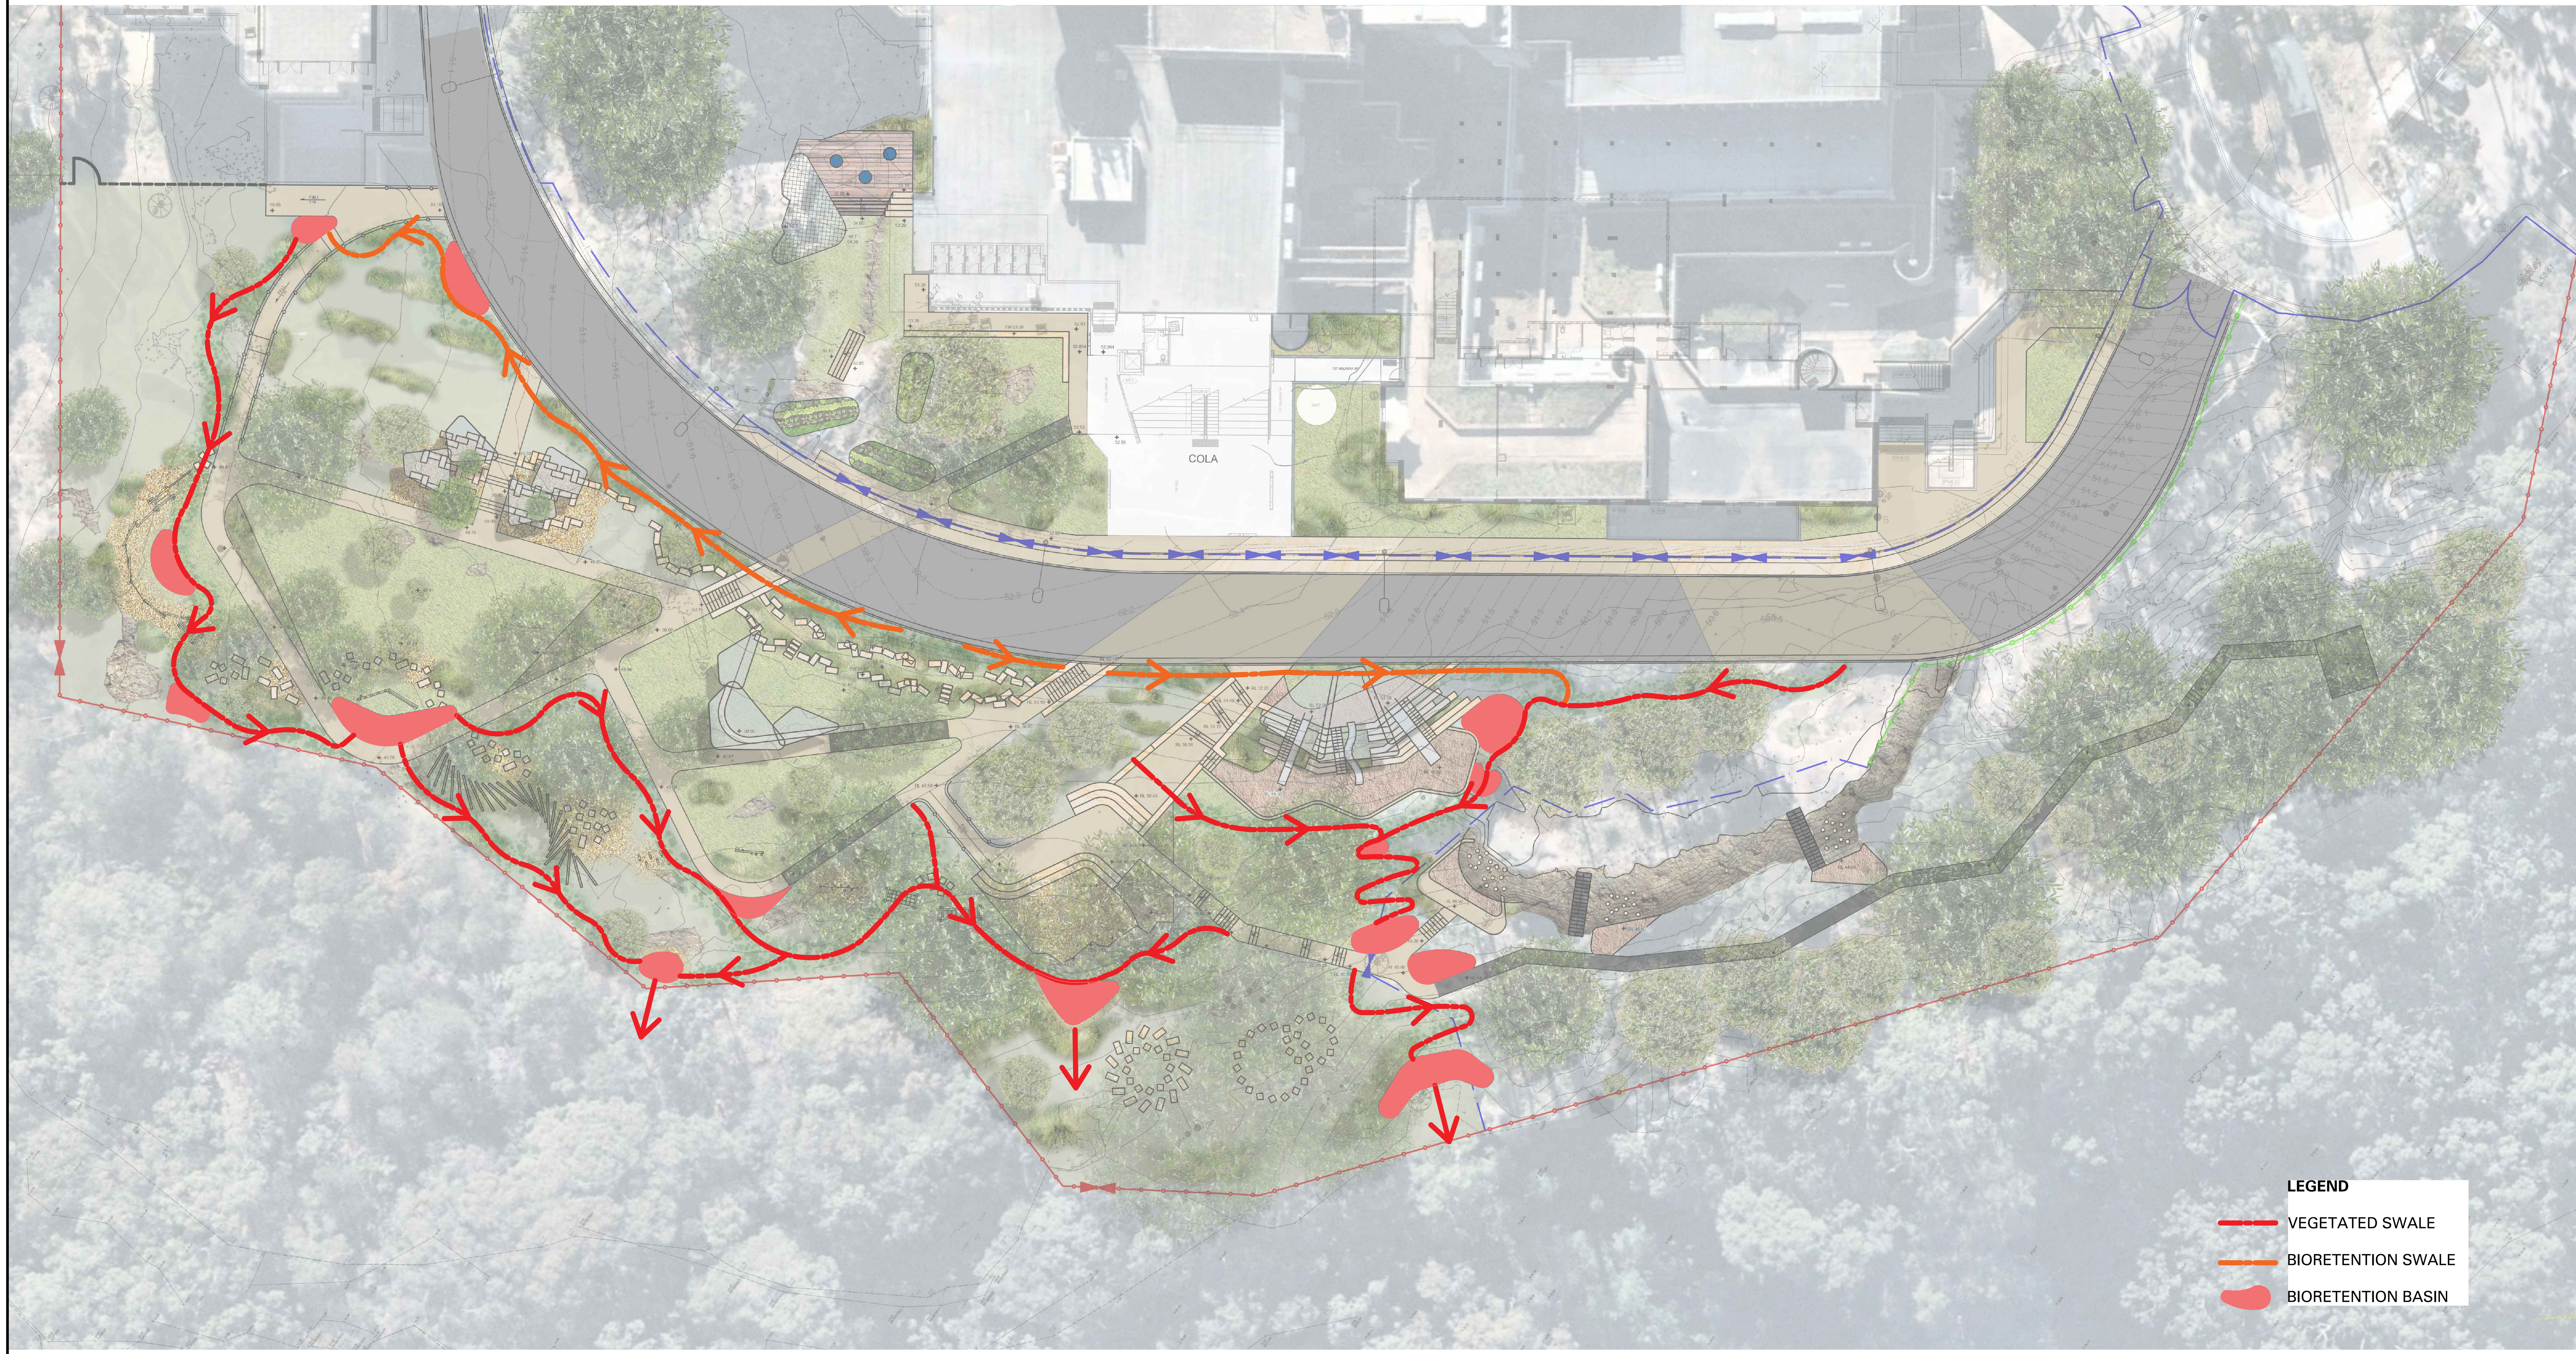

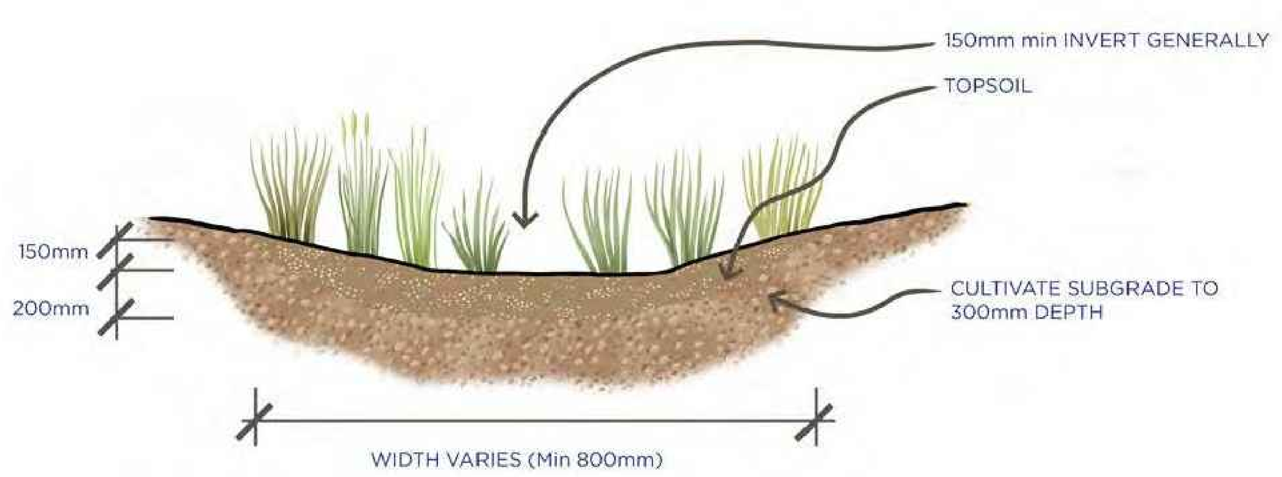

VEGETATED SWALE

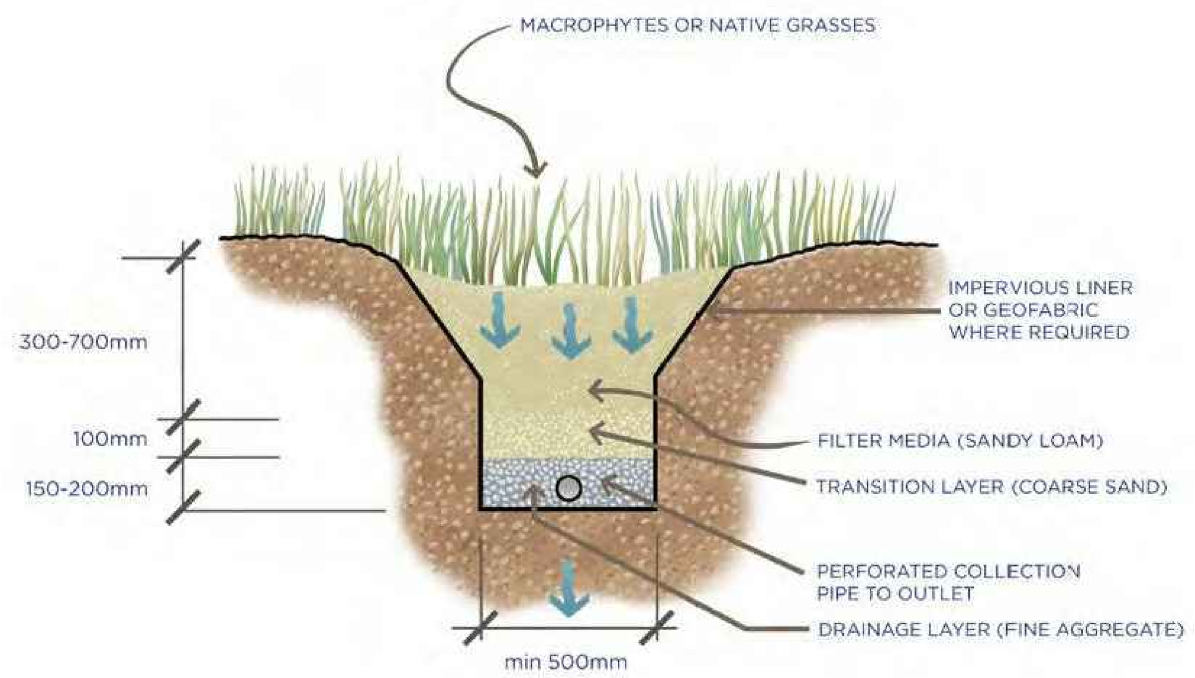

BIORETENTION SWALE

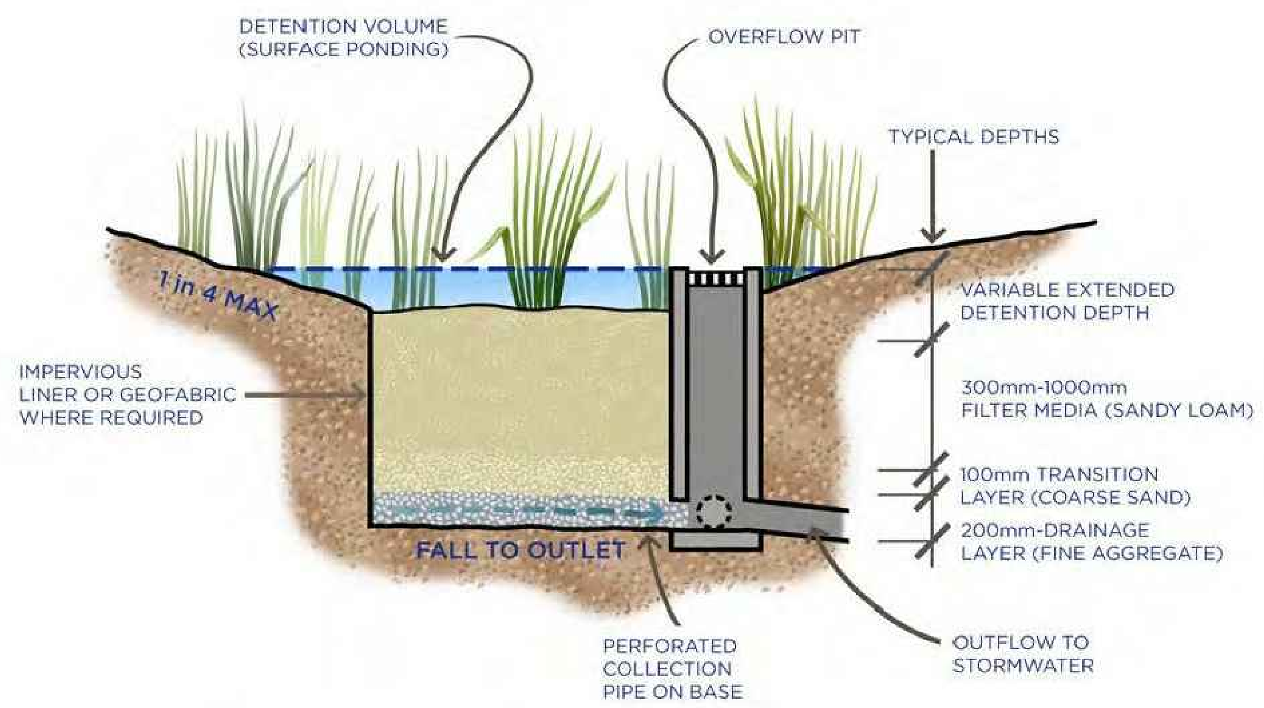

TYPICAL BIORETENTION BASIN

NOTE: REFER TO ROADS AND MARITIME SERVICES, WATER SENSITIVE URBAN DESIGN GUIDELINE

Nominated Architects

Anthony Quan 5421 I Sandeep Amin 7337 I Ian Armstrong 7260 I Richard Does 8126

No	DATE	REVISIONS	BY
A	14/06/2019	PRELIMINARY	JH, AW
B	08/07/2019	FOR HERITAGE REVIEW	JH
C	12/07/2019	PRELIMINARY SS DA	JH
D	22/07/2019	SS DA	JH
E	29/08/2019	SS DA	JH
F	02/09/2019	REMOVED TREE CORRECTION FOR SSDA	JH

ZONE PLAN

CONSULTANTS

TRAFFIC ENGINEER	ARUP	Ph: (02) 9320 9320
SERVICES ENGINEER	ERBAS AND ASSOCIATES	Ph: (02) 9437 1022
FIRE ENGINEER	STEPHEN GRUBITS & ASSOC.	Ph: (02) 9247 1444
CIVIL AND STRUCTURAL ENGINEER	BIRZULIS ASSOCIATES	Ph: (02) 9555 7230
BCA CONSULTANT	MBC	Ph: (02) 9939 1530
QUANTITY SURVEYOR	WILDE AND WOOLLARD	Ph: (02) 9411 2777
PROJECT MANAGER	SAVILLS	Ph: (02) 8215 8888

ARCHITECT

DesignInc | Lacoste + Stevenson | bmc2
architects in association

DesignInc Sydney PTY LIMITED ACN 003008820
L12 / 77 PACIFIC HWY NORTH SYDNEY NSW 2060 AUSTRALIA
PO BOX 651 NORTH SYDNEY NSW 2059 AUSTRALIA
T +612 8905 7100 F +612 8905 7199
E sydney@sydney.designinc.com.au www.designinc.com.au
Architecture Urban Design Interiors

CLIENT

SCHOOL INFRASTRUCTURE NSW

PROJECT

LINDFIELD LEARNING VILLAGE
STAGE 2 & 3
Eton Road,
Lindfield NSW 2070

TITLE

WSUD DIAGRAM

DRAWN BY	Drawn By JkH
SCALES	NTS
PLOT DATE	22/07/19
PROJECT Nº.	P19-006
DRAWING Nº.	LA-2-0007
REVISION	F

DRAWING STATUS	REVIEWED BY	SIGNATURE	DATE
SS DA	SH		

QUALITY CERTIFIED ISO 9001

Completion of the Drawing Status is evidence the design has been verified as conforming to the requirements of the Project M.S. Plan. Initialling the "Drawn By" box confirms that this drawing has been prepared in conformity with DesignInc Sydney M.S. procedures.

DEVELOPMENT APPLICATION

PLOTTED XXX

Landscape Blow Up Plan 1

The Flexible Recreation Precinct

Utilising the minimal changes in grade this precinct provides an opportunity for active and passive recreation activity, similar to the stage 1 landscape design to the north. The change in grade from the road to the central turf area has created an opportunity for viewing over the space and an informal amphitheatre. Inclusions are:

- Open native lawn areas with areas of exposed rock
- Sandstone log amphitheatre with shelter structures for outdoor learning and rock climbing
- Parkour trail commencement including manufactured elements and natural materials
- Running track with distances to be marked on the concrete path loop
- Existing trees retained to provide shade
- Accessible path

A Note on Open Lawn Areas

All turf areas will be laid in controlled areas only and surrounded by coloured concrete paths to prevent the encroachment of turf into the bush setting. Turf is generally kept to a minimum and will be Nara Zoysia macrantha - native turf that is low maintenance and easy to establish. It has outstanding winter colour – and will in fact out perform popular buffalo varieties.

Native Materials

The sandstone logs will be natural in appearance with rough split face finishes to the sides of the log and gang sawn finish to the top, bottom and ends. Sizes will vary from the standard 2000x500x500mm to half size 1000x500x500mm. The sawn finishes will enable children to sit comfortably on the rock. This approach will represent and reference the natural rock sandstone escarpment located to the east. Our proposal includes a number of breaks in the sandstone and pockets of native indigenous grass and shrub planting in those gaps to further integrate the proposal with the natural character. There will be some integrated crushed sandstone between the stones (no turf) to allow for passage between the terraces. There are also a number of sandstone logs as part of the 'natural parkour' trail and these will be positioned in groups and situated at differing orientations to minimise the impact of man made intervention in the natural landscape.

1 SANDSTONE LOGS

3 SHELTERS - REFER LA-2-0014 FOR DETAIL

2 OPEN LAWN (PASSIVE / ACTIVE RECREATION)

Nominated Architects

Anthony Quan 5421 I Sandeep Amin 7337 I Ian Armstrong 7260 I Richard Does 8126

No	DATE	REVISIONS	BY
A	14/06/2019	PRELIMINARY	JH, AW
B	08/07/2019	FOR HERITAGE REVIEW	JH
C	12/07/2019	PRELIMINARY SS DA	JH
D	22/07/2019	SS DA	JH
E	29/08/2019	SS DA	JH
F	02/09/2019	REMOVED TREE CORRECTION FOR SSDA	JH

ZONE PLAN

CONSULTANTS

TRAFFIC ENGINEER	ARUP	Ph: (02) 9320 9320
SERVICES ENGINEER	ERBAS AND ASSOCIATES	Ph: (02) 9437 1022
FIRE ENGINEER	STEPHEN GRUBITS & ASSOC.	Ph: (02) 9247 1444
CIVIL AND STRUCTURAL ENGINEER	BIRZULIS ASSOCIATES	Ph: (02) 9555 7230
BCA CONSULTANT	MBC	Ph: (02) 9939 1530
QUANTITY SURVEYOR	WILDE AND WOOLLARD	Ph: (02) 9411 2777
PROJECT MANAGER	SAVILLS	Ph: (02) 8215 8888

ARCHITECT

DesignInc | Lacoste + Stevenson | bmc2
architects in association

DesignInc Sydney PTY LIMITED ACN 003008820
L12 / 77 PACIFIC HWY NORTH SYDNEY NSW 2060 AUSTRALIA
PO BOX 651 NORTH SYDNEY NSW 2059 AUSTRALIA
T +612 8905 7100 F +612 8905 7199
E sydney@sydney.designinc.com.au www.designinc.com.au

Architecture Urban Design Interiors

CLIENT

SCHOOL INFRASTRUCTURE NSW

PROJECT

LINDFIELD LEARNING VILLAGE
STAGE 2 & 3
Eton Road,
Lindfield NSW 2070

TITLE

LANDSCAPE BLOW UP PLAN 1

N

DRAWN BY	Drawn By JkH
SCALES	1:100 @A1
PLOT DATE	22/07/19
PROJECT Nº.	P19-006
DRAWING Nº.	LA-2-0008
REVISION	F

DRAWING STATUS	REVIEWED BY	SIGNATURE	DATE
SS DA	SH		

QUALITY CERTIFIED ISO 9001

Completion of the Drawing Status is evidence the design has been verified as conforming to the requirements of the Project M.S. Plan. Initialling the "Drawn By" box confirms that this drawing has been prepared in conformity with DesignInc Sydney M.S. procedures.

DEVELOPMENT APPLICATION

PLOTTED XXX

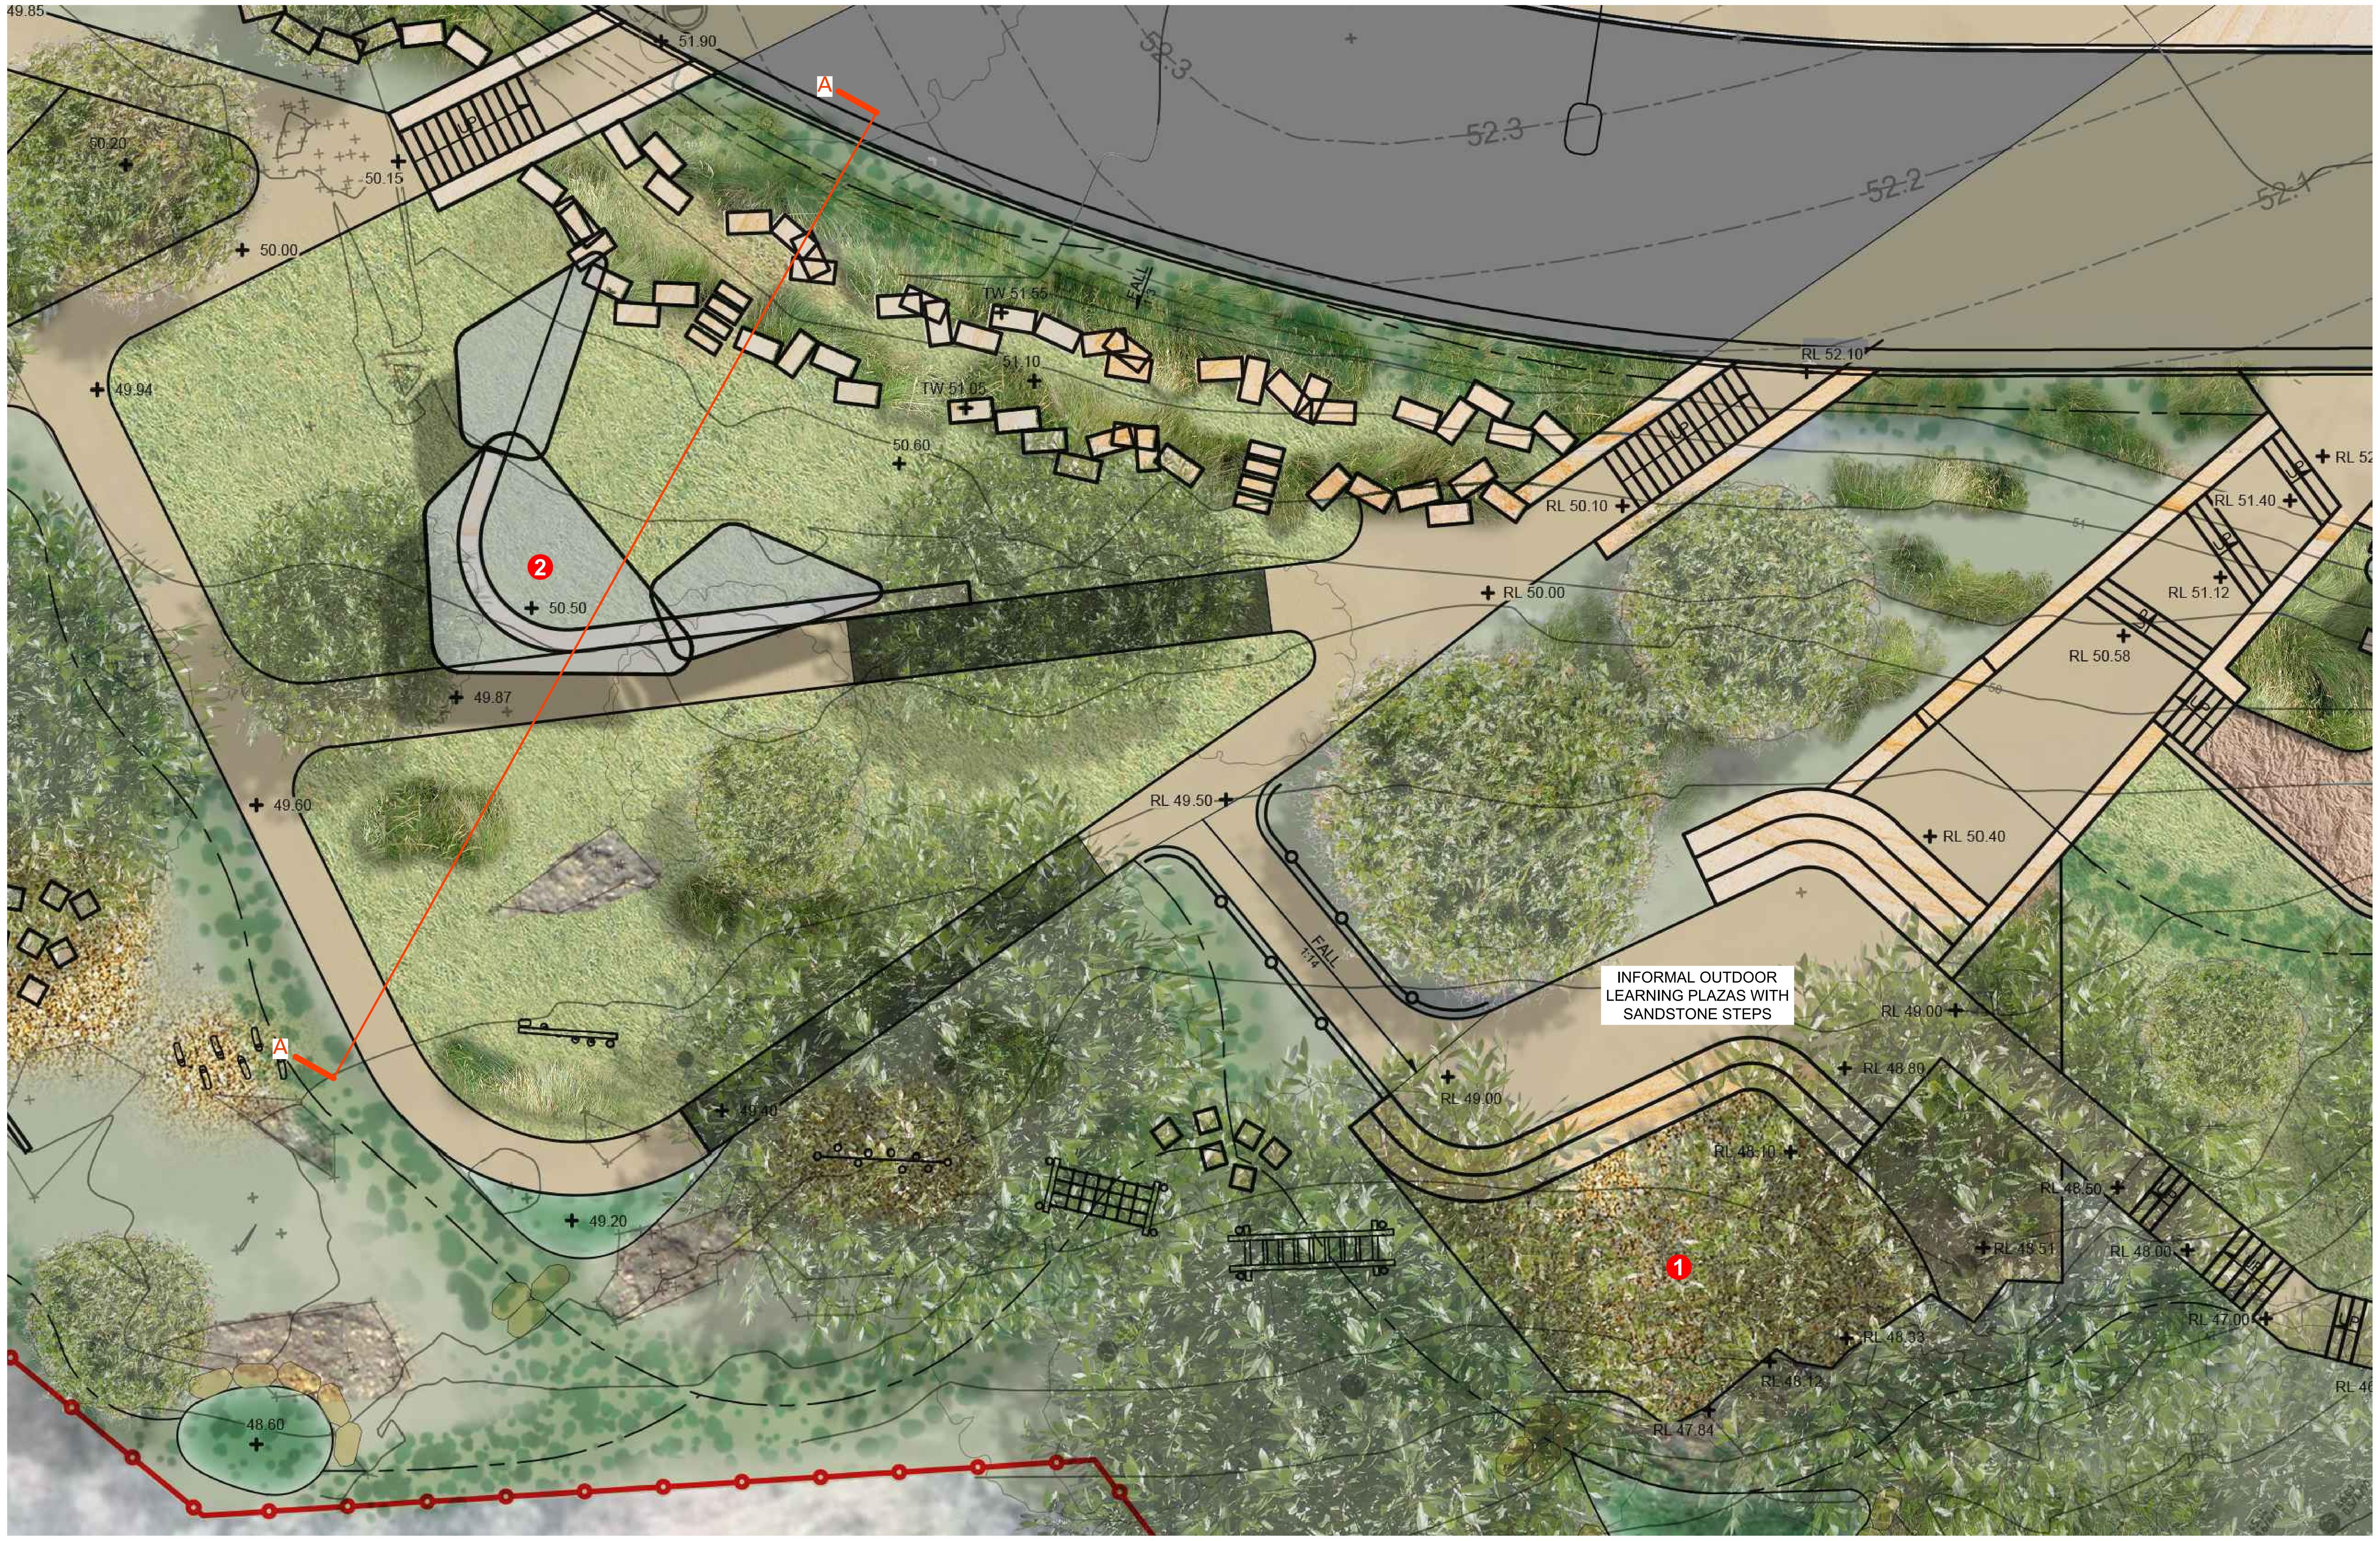

Landscape Blow Up Plan 2

The Terraced Rest Precinct

This space provides more opportunity for informal outdoor learning through terraced lawns and a terraced coloured concrete plaza space. There is extensive seating with views to the bush. Inclusions are:

- A sequence of sandstone log terraces with crushed sandstone pathway and groups of native grass planting parallel to the road
- Parkour trail to the south
- Shelter structures at the upper terraced platform
- Lawn terrace with areas of exposed rock and furniture elements
- Concrete staircase and plaza with opportunity for outdoor learning and multipurpose activities

1 STABILISED CRUSHED SANDSTONE

2 SHELTERS - REFER LA-2-0014 FOR DETAIL

1 SECTION A

Scale: 1:50

Nominated Architects

Anthony Quan 5421 I Sandeep Amin 7337 I Ian Armstrong 7260 I Richard Does 8126

No	DATE	REVISIONS	BY
A	14/06/2019	PRELIMINARY	JH, AW
B	08/07/2019	FOR HERITAGE REVIEW	JH
C	12/07/2019	PRELIMINARY SS DA	JH
D	22/07/2019	SS DA	JH
E	29/08/2019	SS DA	JH
F	02/09/2019	REMOVED TREE CORRECTION FOR SSDA	JH

ZONE PLAN

CONSULTANTS

TRAFFIC ENGINEER	ARUP Ph: (02) 9320 9320
SERVICES ENGINEER	ERBAS AND ASSOCIATES Ph: (02) 9437 1022
FIRE ENGINEER	STEPHEN GRUBITS & ASSOC. Ph: (02) 9247 1444
CIVIL AND STRUCTURAL ENGINEER	BIRZULIS ASSOCIATES Ph: (02) 9555 7230
BCA CONSULTANT	MBC Ph: (02) 9939 1530
QUANTITY SURVEYOR	WILDE AND WOOLLARD Ph: (02) 9411 2777
PROJECT MANAGER	SAVILLS Ph: (02) 8215 8888

ARCHITECT

DesignInc | Lacoste + Stevenson | bmc2

architects in association

DesignInc Sydney PTY LIMITED ACN 003008820
L12 / 77 PACIFIC HWY NORTH SYDNEY NSW 2060 AUSTRALIA
PO BOX 651 NORTH SYDNEY NSW 2059 AUSTRALIA
T +612 8905 7100 F +612 8905 7199
E sydney@sydney.designinc.com.au www.designinc.com.au

Architecture Urban Design Interiors

CLIENT

SCHOOL INFRASTRUCTURE NSW

PROJECT

LINDFIELD LEARNING VILLAGE
STAGE 2 & 3
Eton Road,
Lindfield NSW 2070

TITLE

LANDSCAPE BLOW UP PLAN 2

DRAWN BY	Drawn By JkH
SCALES	1:100 @A1
PLOT DATE	22/07/19
PROJECT Nº.	P19-006
DRAWING Nº.	LA-2-0009
REVISION	F

DRAWING STATUS	REVIEWED BY	SIGNATURE	DATE
SS DA	SH		

QUALITY CERTIFIED ISO 9001

Completion of the Drawing Status is evidence the design has been verified as conforming to the requirements of the Project M.S. Plan. Initialling the "Drawn By" box confirms that this drawing has been prepared in conformity with DesignInc Sydney M.S. procedures.

DEVELOPMENT APPLICATION

PLOTTED XXX

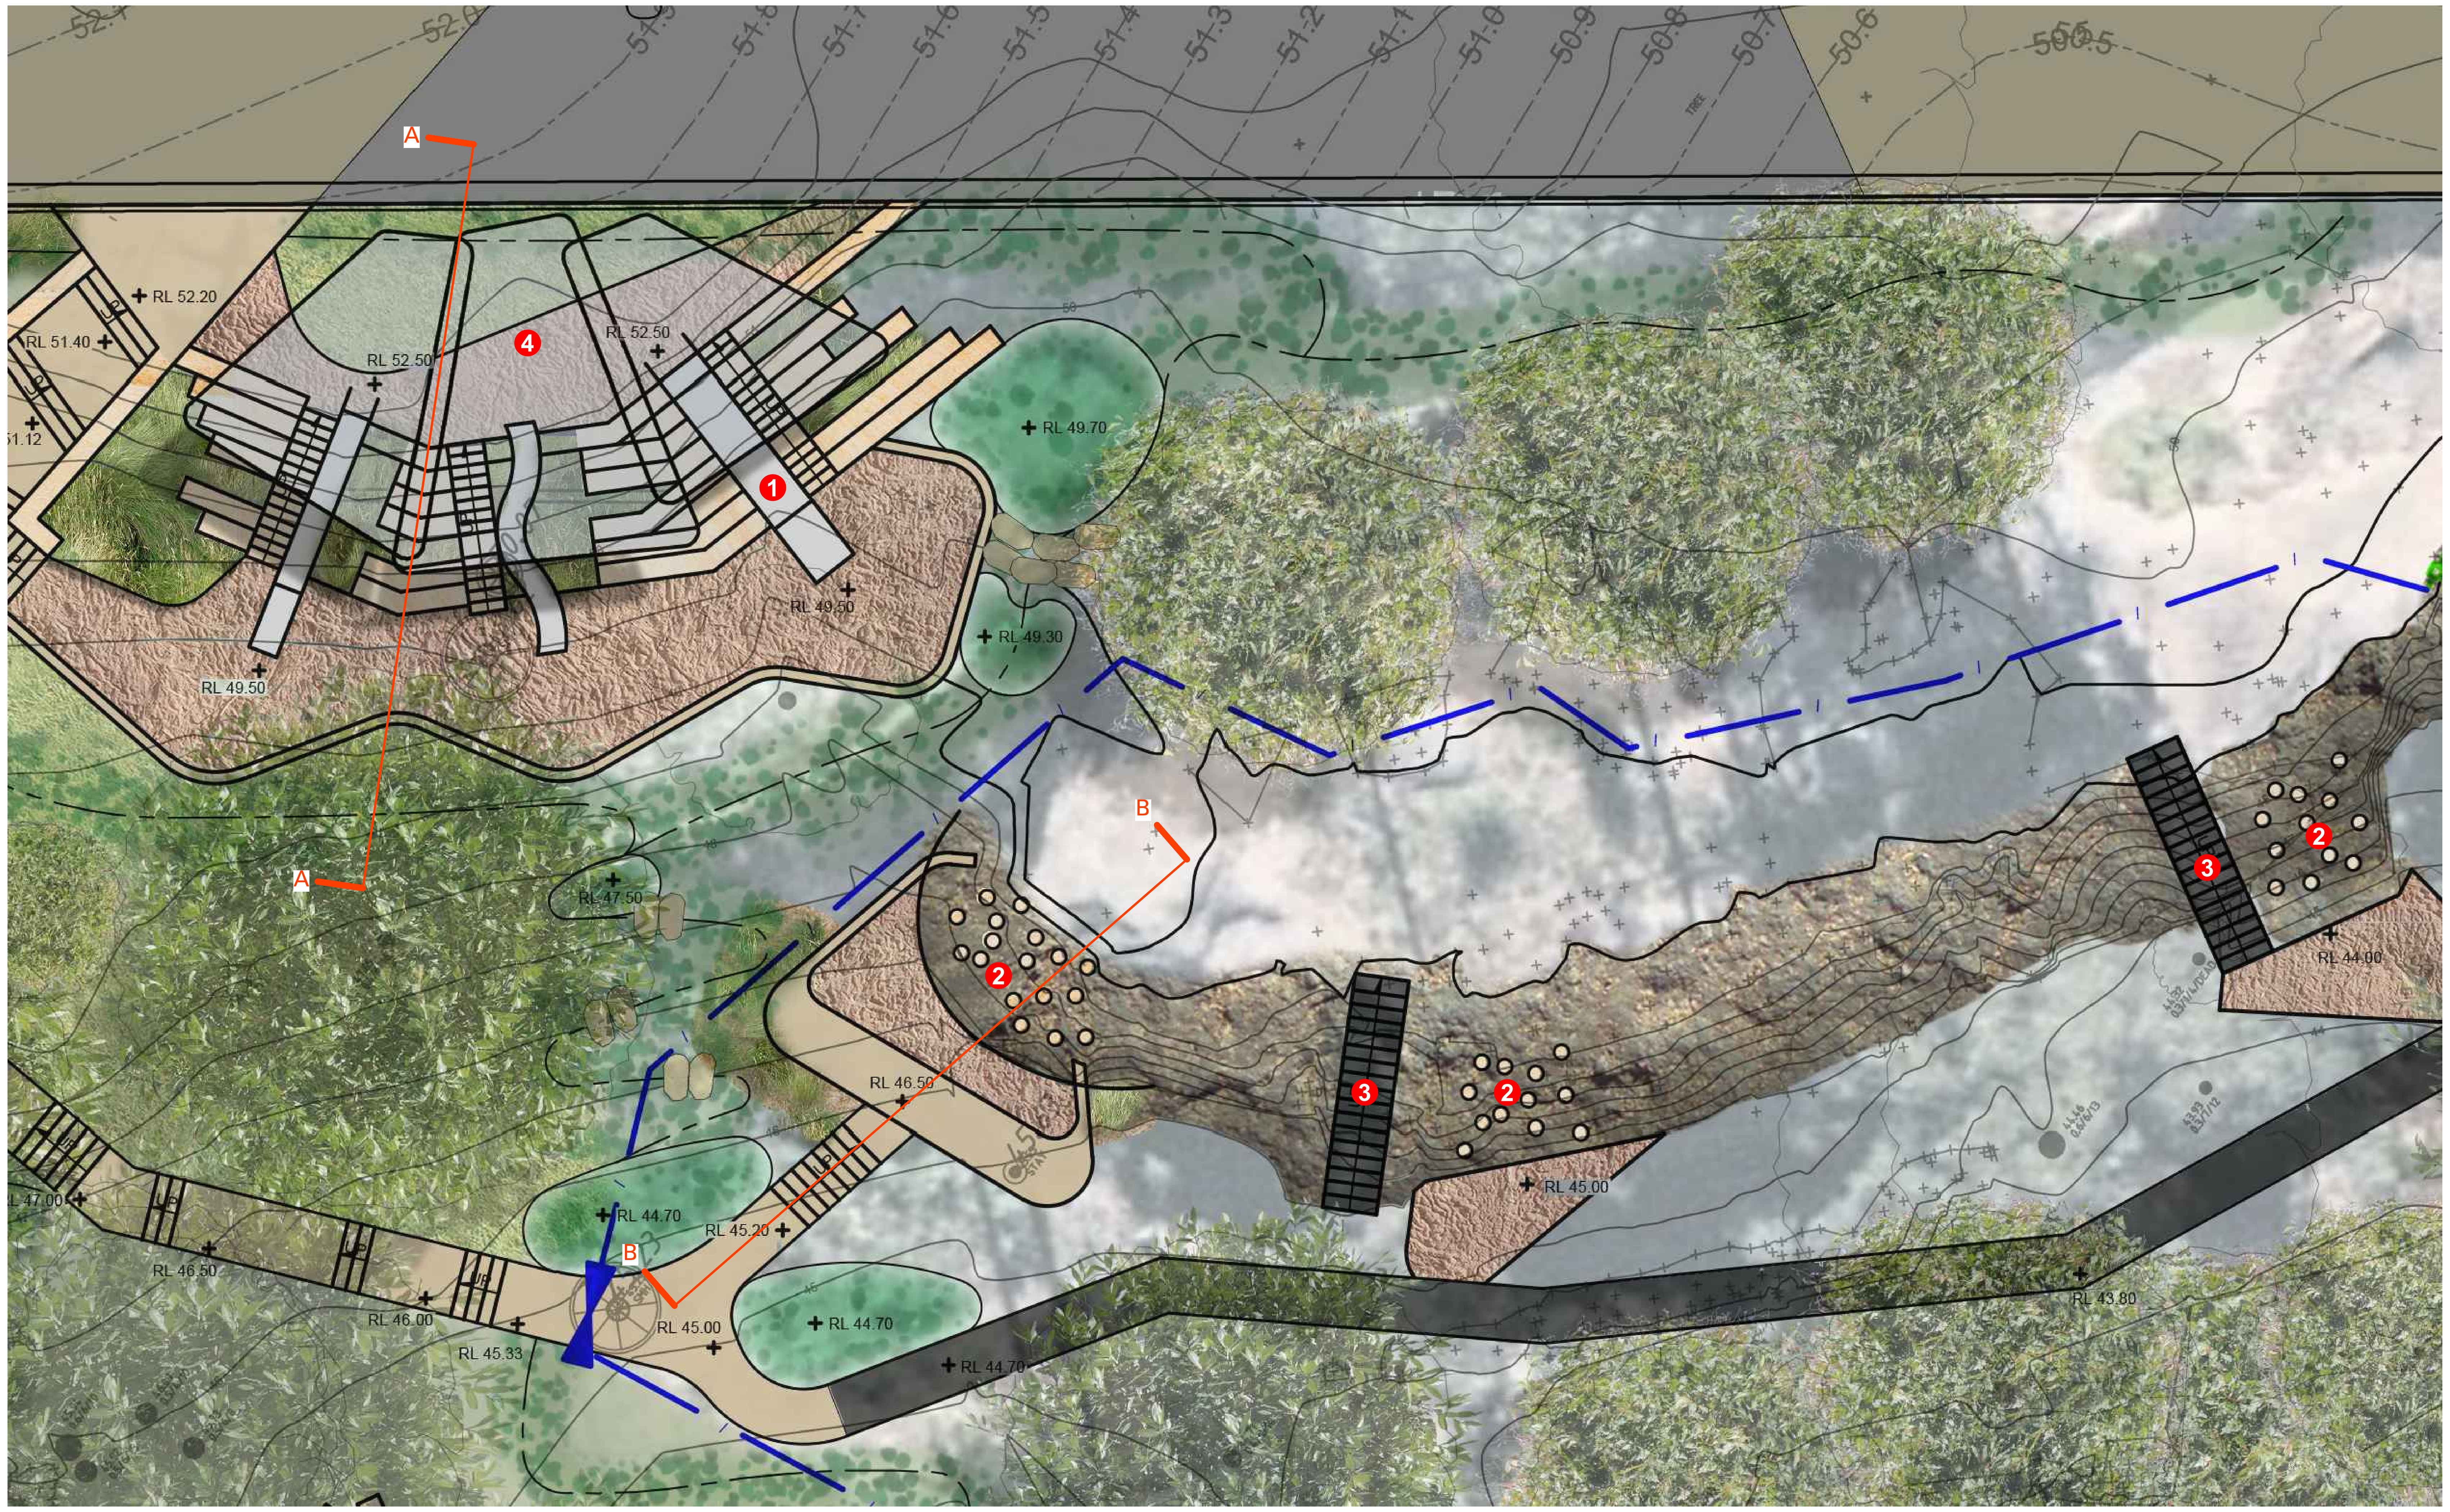

Landscape Blow Up Plan 3

Primary Adventure Play Space

This space contains the slide precinct and climbing precinct and will be the focus for active recreation. An extensive existing rock outcrop will act as a climbing wall with three climbing precincts of differing difficulty. The climbing precinct will be fenced and students only allowed access at controlled times and with full supervision. Inclusions are:

- Elevated slide precinct with 3 covered slides and climbing rocks / planting in-between.
- Fenced climbing precinct utilising the existing rock escarpment for play
- Staircases providing access from the upper and lower slopes
- Crushed sandstone path at base of rock

1 SLIDE PRECINCT WITH POCKET OF PLANTING

2 NATURAL COLOUR CLIMBING HOLDS BOLT ON EXISTING ROCK OUTCROP

3 FRP STAIRCASES REFER TO LA-2-0011

4 SHELTER REFER TO LA-2-0014

1 SECTION A

Scale: 1:50

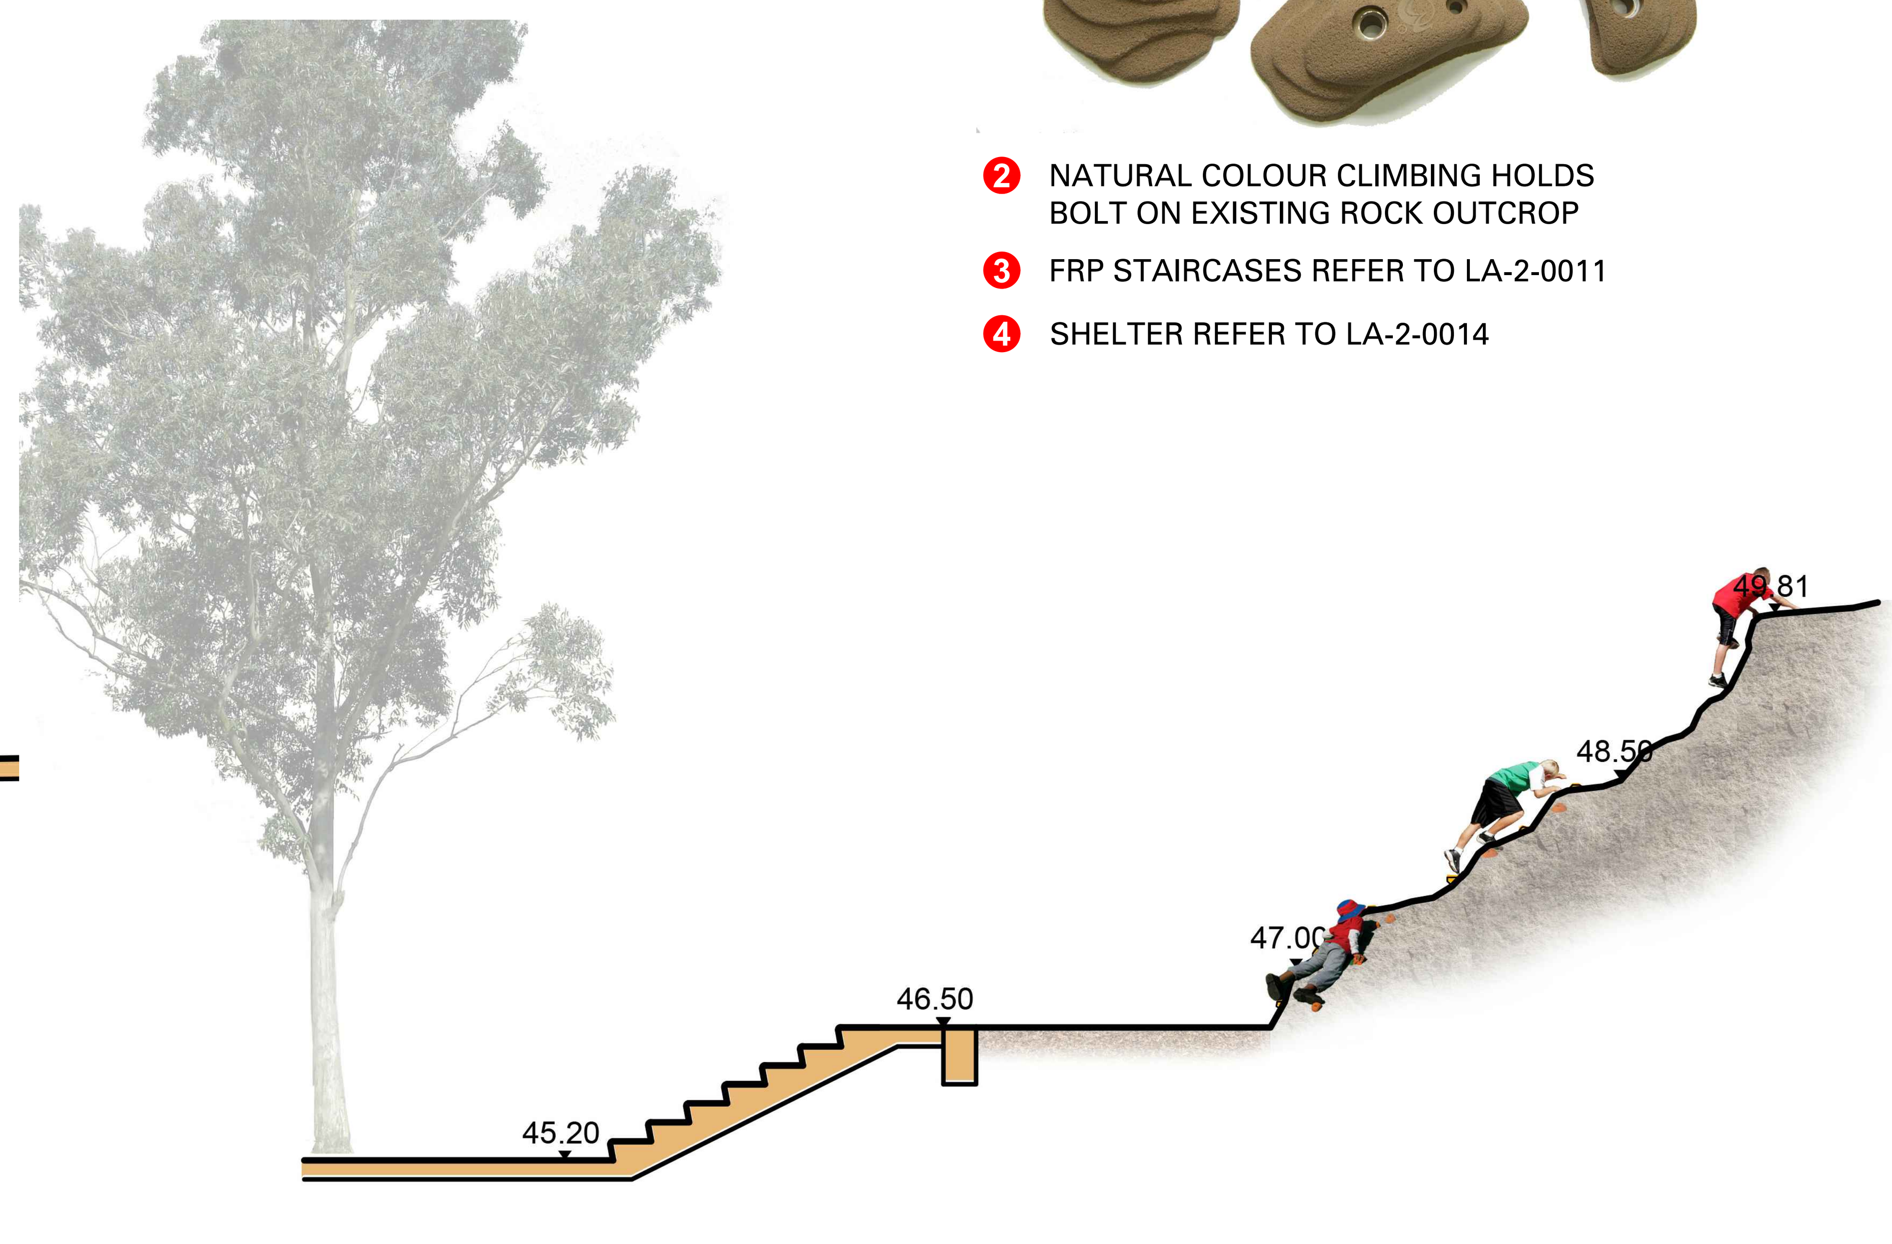

2 SECTION B

Scale: 1:50

Please note

If the Status of this drawing is not signed off For Construction it may be subject to change, alteration or amendment at the discretion of DesignInc Sydney Pty Limited. If so, DesignInc Sydney Pty Limited is not liable for any loss, damage, harm or injury whether special, consequential, direct or indirect, suffered by you or any other person as a result of your use of this drawing for construction purposes.

Figured dimensions take preference to scale readings. Verify all dimensions on site. Report any discrepancies to the Architect for decision before proceeding with the work.

Nominated Architects

Anthony Quan 5421 I Sandeep Amin 7337 I Ian Armstrong 7260 I Richard Does 8126

No	DATE	REVISIONS	BY
A	14/06/2019	PRELIMINARY	JH, AW
B	08/07/2019	FOR HERITAGE REVIEW	JH
C	12/07/2019	PRELIMINARY SS DA	JH
D	22/07/2019	SS DA	JH
E	29/08/2019	SS DA	JH
F	02/09/2019	REMOVED TREE CORRECTION FOR SSDA	JH

ZONE PLAN

CONSULTANTS

TRAFFIC ENGINEER	ARUP	Ph: (02) 9320 9320
SERVICES ENGINEER	ERBAS AND ASSOCIATES	Ph: (02) 9437 1022
FIRE ENGINEER	STEPHEN GRUBITS & ASSOC.	Ph: (02) 9247 1444
CIVIL AND STRUCTURAL ENGINEER	BIRZULIS ASSOCIATES	Ph: (02) 9555 7230
BCA CONSULTANT	MBC	Ph: (02) 9939 1530
QUANTITY SURVEYOR	WILDE AND WOOLLARD	Ph: (02) 9411 2777
PROJECT MANAGER	SAVILLS	Ph: (02) 8215 8888

ARCHITECT

DesignInc | Lacoste + Stevenson | bmc2
architects in association

DesignInc Sydney PTY LIMITED ACN 003008820
L12 / 77 PACIFIC HWY NORTH SYDNEY NSW 2060 AUSTRALIA
PO BOX 651 NORTH SYDNEY NSW 2059 AUSTRALIA
T +612 8905 7100 F +612 8905 7199
E sydney@sydney.designinc.com.au www.designinc.com.au
Architecture Urban Design Interiors

CLIENT

SCHOOL INFRASTRUCTURE NSW

PROJECT

LINDFIELD LEARNING VILLAGE
STAGE 2 & 3
Eton Road,
Lindfield NSW 2070

TITLE

LANDSCAPE BLOW UP PLAN 3

N	DRAWN BY	Drawn By JkH
	SCALES	1:100 @A1
	PLOT DATE	22/07/19

PROJECT Nº.	P19-006	REVISION F
DRAWING Nº.	LA-2-0010	

DRAWING STATUS	REVIEWED BY	SIGNATURE	DATE
SS DA	SH		

QUALITY CERTIFIED ISO 9001

Completion of the Drawing Status is evidence the design has been verified as conforming to the requirements of the Project M.S. Plan. Initialling the "Drawn By" box confirms that this drawing has been prepared in conformity with DesignInc Sydney M.S. procedures.

DEVELOPMENT APPLICATION

PLOTTED XXX

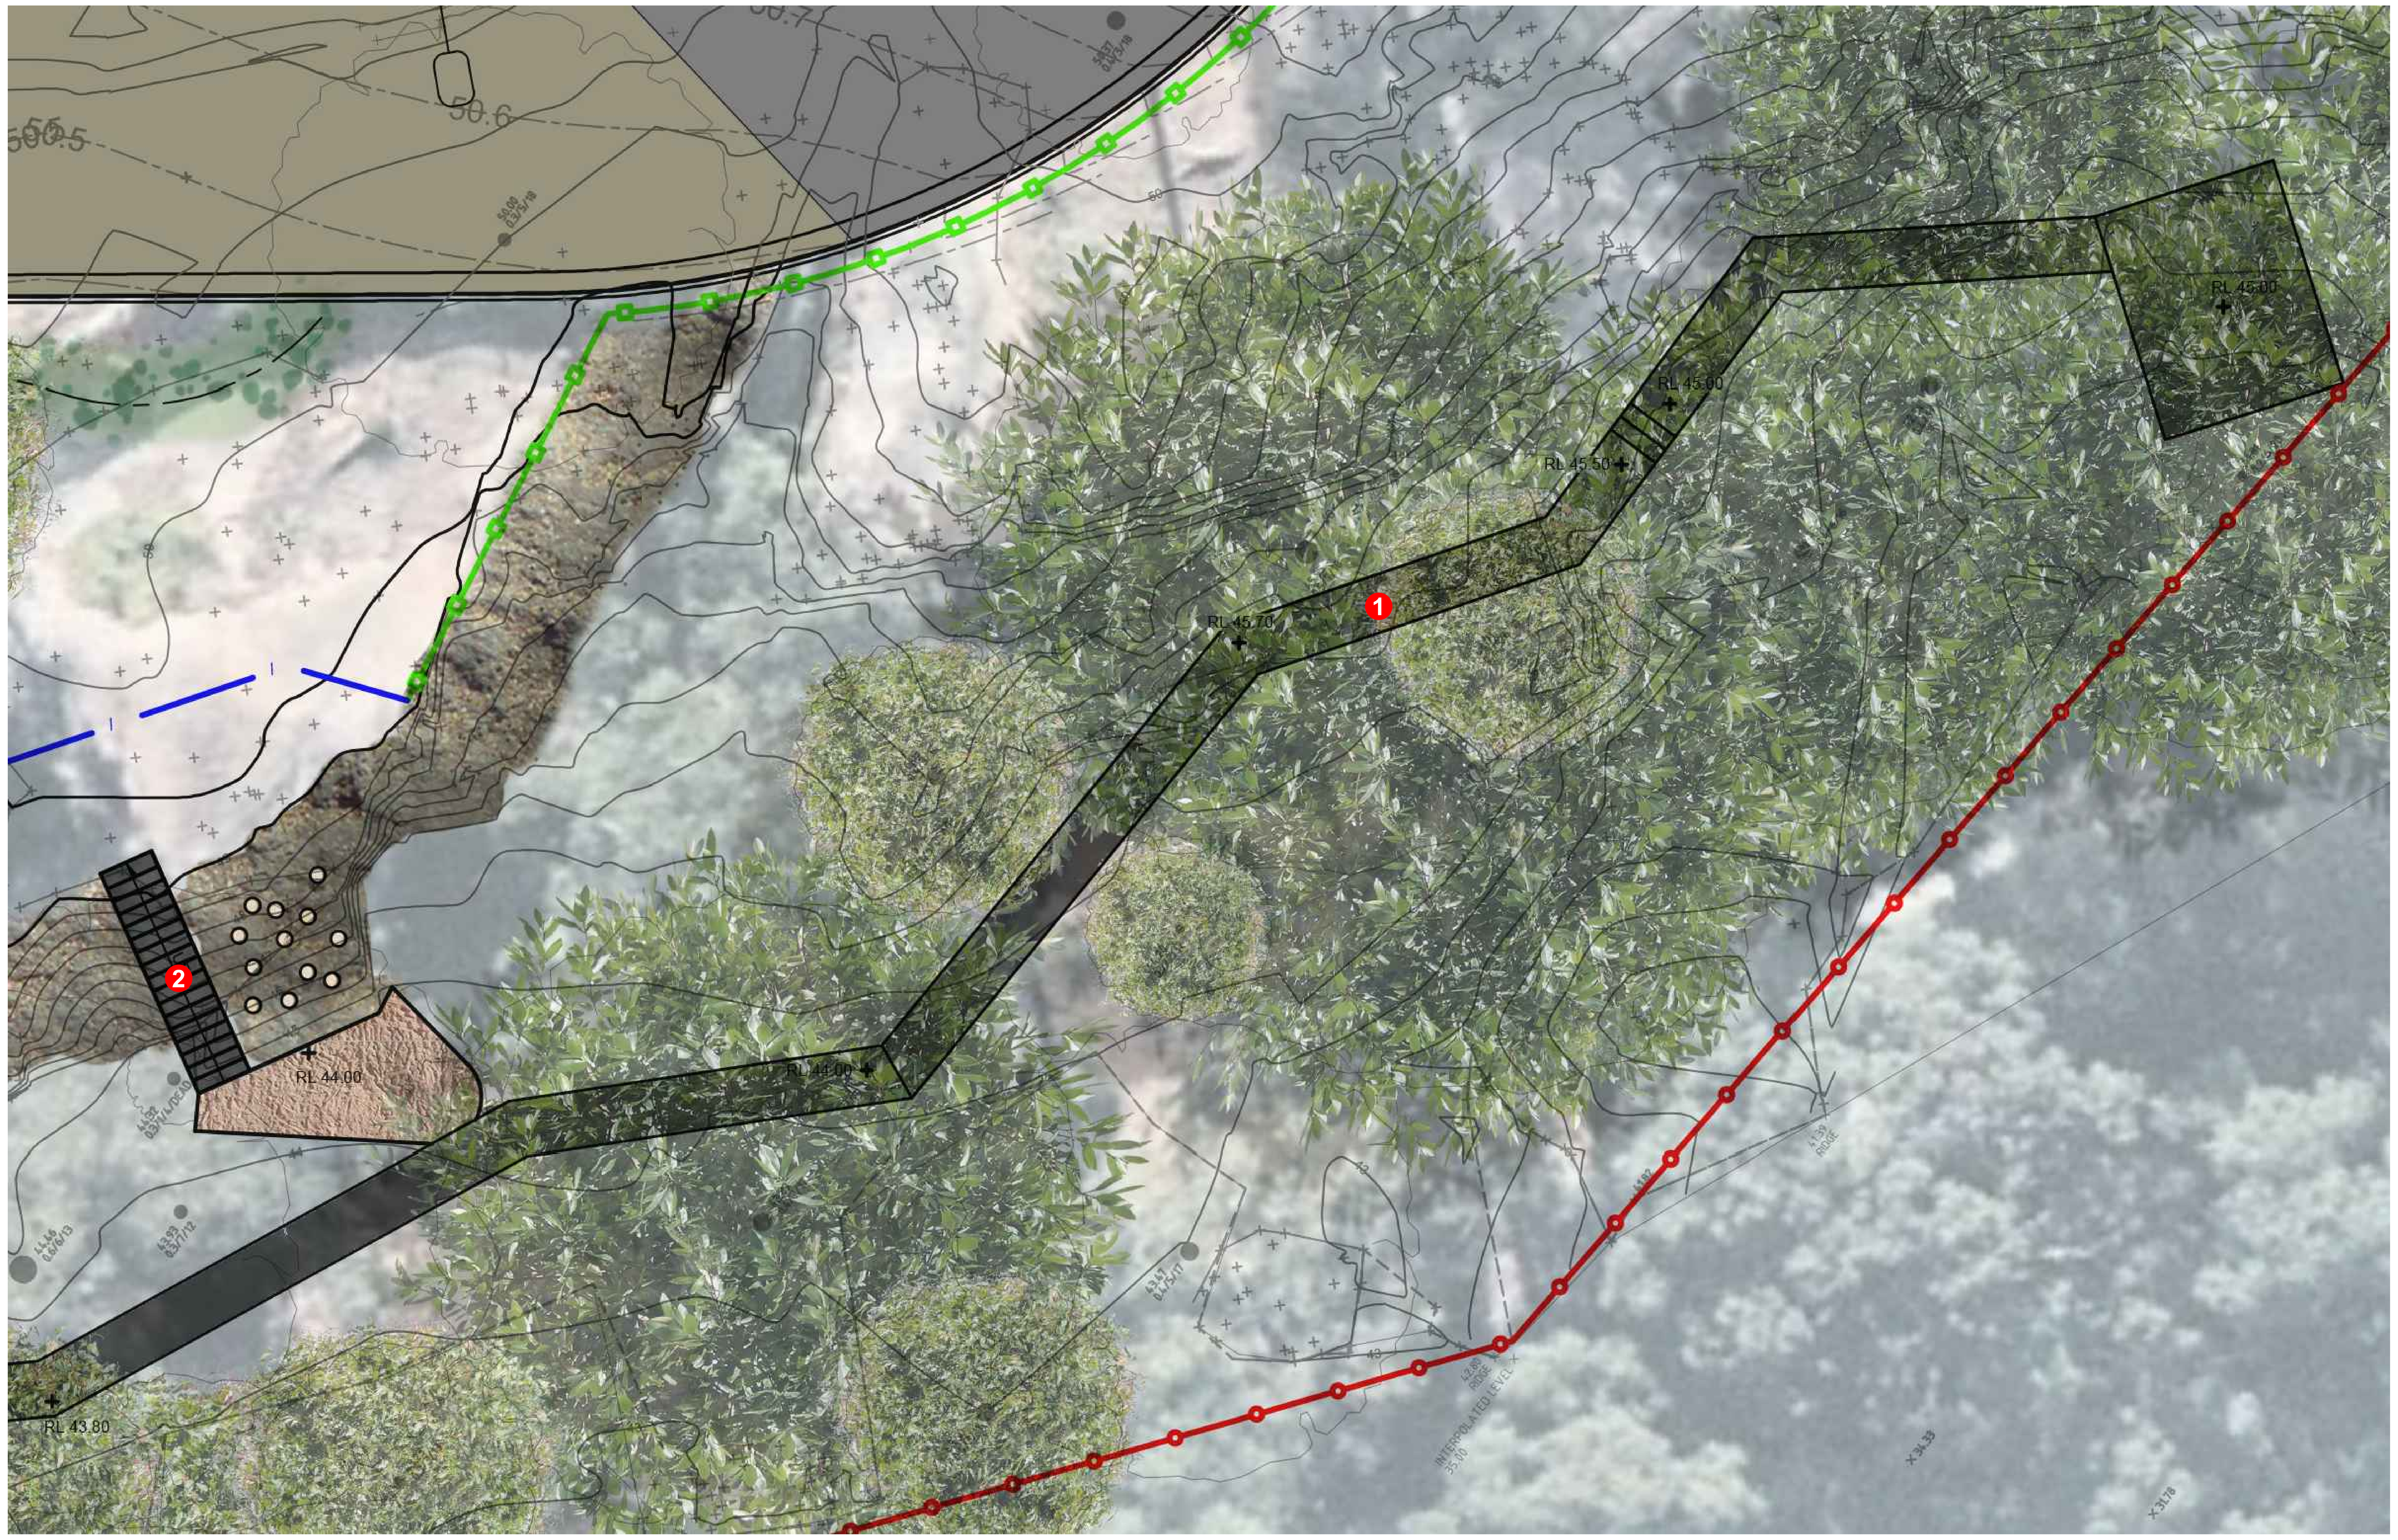

Landscape Blow Up Plan 4
The Boardwalk Precinct

- FRP boardwalk access through an immersive bush precinct.
- Exact location of the boardwalk will be subject to detailed survey and location study
- Cantilevered viewing platform at easterly point for informal learning, presentations and ecology study.

Boardwalk Design and Materiality

Balustrades and handrails will be simple in design, matt in colour and fire resistant. The final design will incorporate a combination of steel framing with piers in concrete footings below ground where possible, or steel supports on powercoated base plates on the rock where applicable and Treadwell FRP products that are produced with fire retardant raw materials with confirmed conformance to ASTM E84-09. The FRP products will be confirmed self extinguishing in nature and confirmed Class 1 with a flame spread of 25 or less (flame spread is typically 15). Our specification testing will be performed by an internationally recognised third party laboratory.

1 FIBRE-REINFORCED PLASTIC BOARDWALK

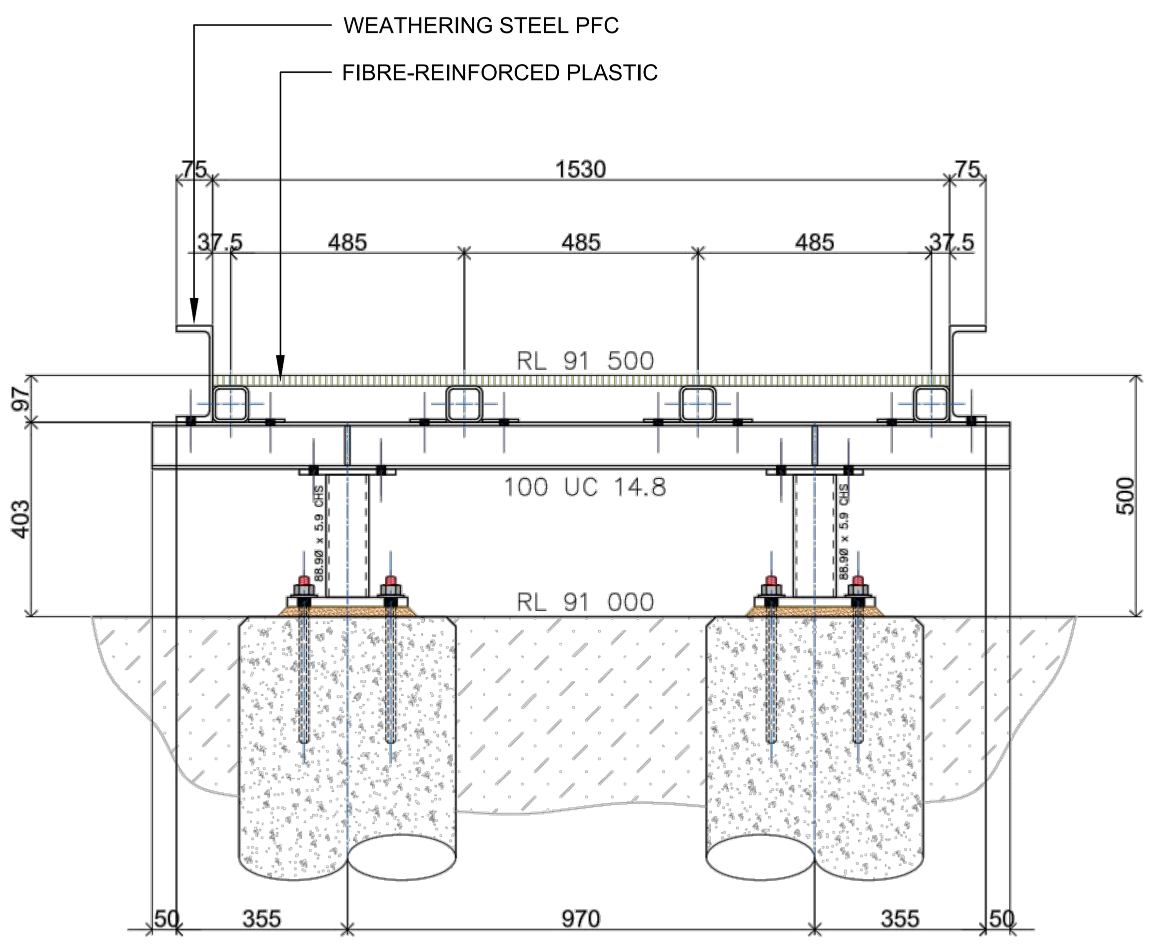

TYPICAL SECTION THRU BOARDWALK

2 FIBRE-REINFORCED PLASTIC STAIRS (WEATHERING STEEL STRUCTURE)

Nominated Architects
Anthony Quan 5421 I Sandeep Amin 7337 I Ian Armstrong 7260 I Richard Does 8126

No	DATE	REVISIONS	BY
A	14/06/2019	PRELIMINARY	JH, AW
B	08/07/2019	FOR HERITAGE REVIEW	JH
C	12/07/2019	PRELIMINARY SS DA	JH
D	22/07/2019	SS DA	JH
E	29/08/2019	SS DA	JH
F	02/09/2019	REMOVED TREE CORRECTION FOR SSDA	JH

ZONE PLAN

CONSULTANTS

TRAFFIC ENGINEER	ARUP	Ph: (02) 9320 9320
SERVICES ENGINEER	ERBAS AND ASSOCIATES	Ph: (02) 9437 1022
FIRE ENGINEER	STEPHEN GRUBITS & ASSOC.	Ph: (02) 9247 1444
CIVIL AND STRUCTURAL ENGINEER	BIRZULIS ASSOCIATES	Ph: (02) 9555 7230
BCA CONSULTANT	MBC	Ph: (02) 9939 1530
QUANTITY SURVEYOR	WILDE AND WOOLLARD	Ph: (02) 9411 2777
PROJECT MANAGER	SAVILLS	Ph: (02) 8215 8888

ARCHITECT

DesignInc | Lacoste + Stevenson | bmc2
architects in association
DesignInc Sydney PTY LIMITED ACN 003008820
L12 / 77 PACIFIC HWY NORTH SYDNEY NSW 2060 AUSTRALIA
PO BOX 651 NORTH SYDNEY NSW 2059 AUSTRALIA
T +612 8905 7100 F +612 8905 7199
E sydney@sydney.designinc.com.au www.designinc.com.au
Architecture Urban Design Interiors

CLIENT

SCHOOL INFRASTRUCTURE NSW

PROJECT

LINDFIELD LEARNING VILLAGE
STAGE 2 & 3
Eton Road,
Lindfield NSW 2070

TITLE

LANDSCAPE BLOW UP PLAN 4

DRAWN BY	Drawn By JkH
SCALES	1:100 @A1
PLOT DATE	22/07/19
PROJECT Nº.	P19-006
DRAWING Nº.	LA-2-0011
REVISION	F

DRAWING STATUS	REVIEWED BY	SIGNATURE	DATE
SS DA	SH		

QUALITY CERTIFIED ISO 9001

Completion of the Drawing Status is evidence the design has been verified as conforming to the requirements of the Project M.S. Plan. Initialling the "Drawn By" box confirms that this drawing has been prepared in conformity with DesignInc Sydney M.S. procedures.

DEVELOPMENT APPLICATION

PLOTTED XXX

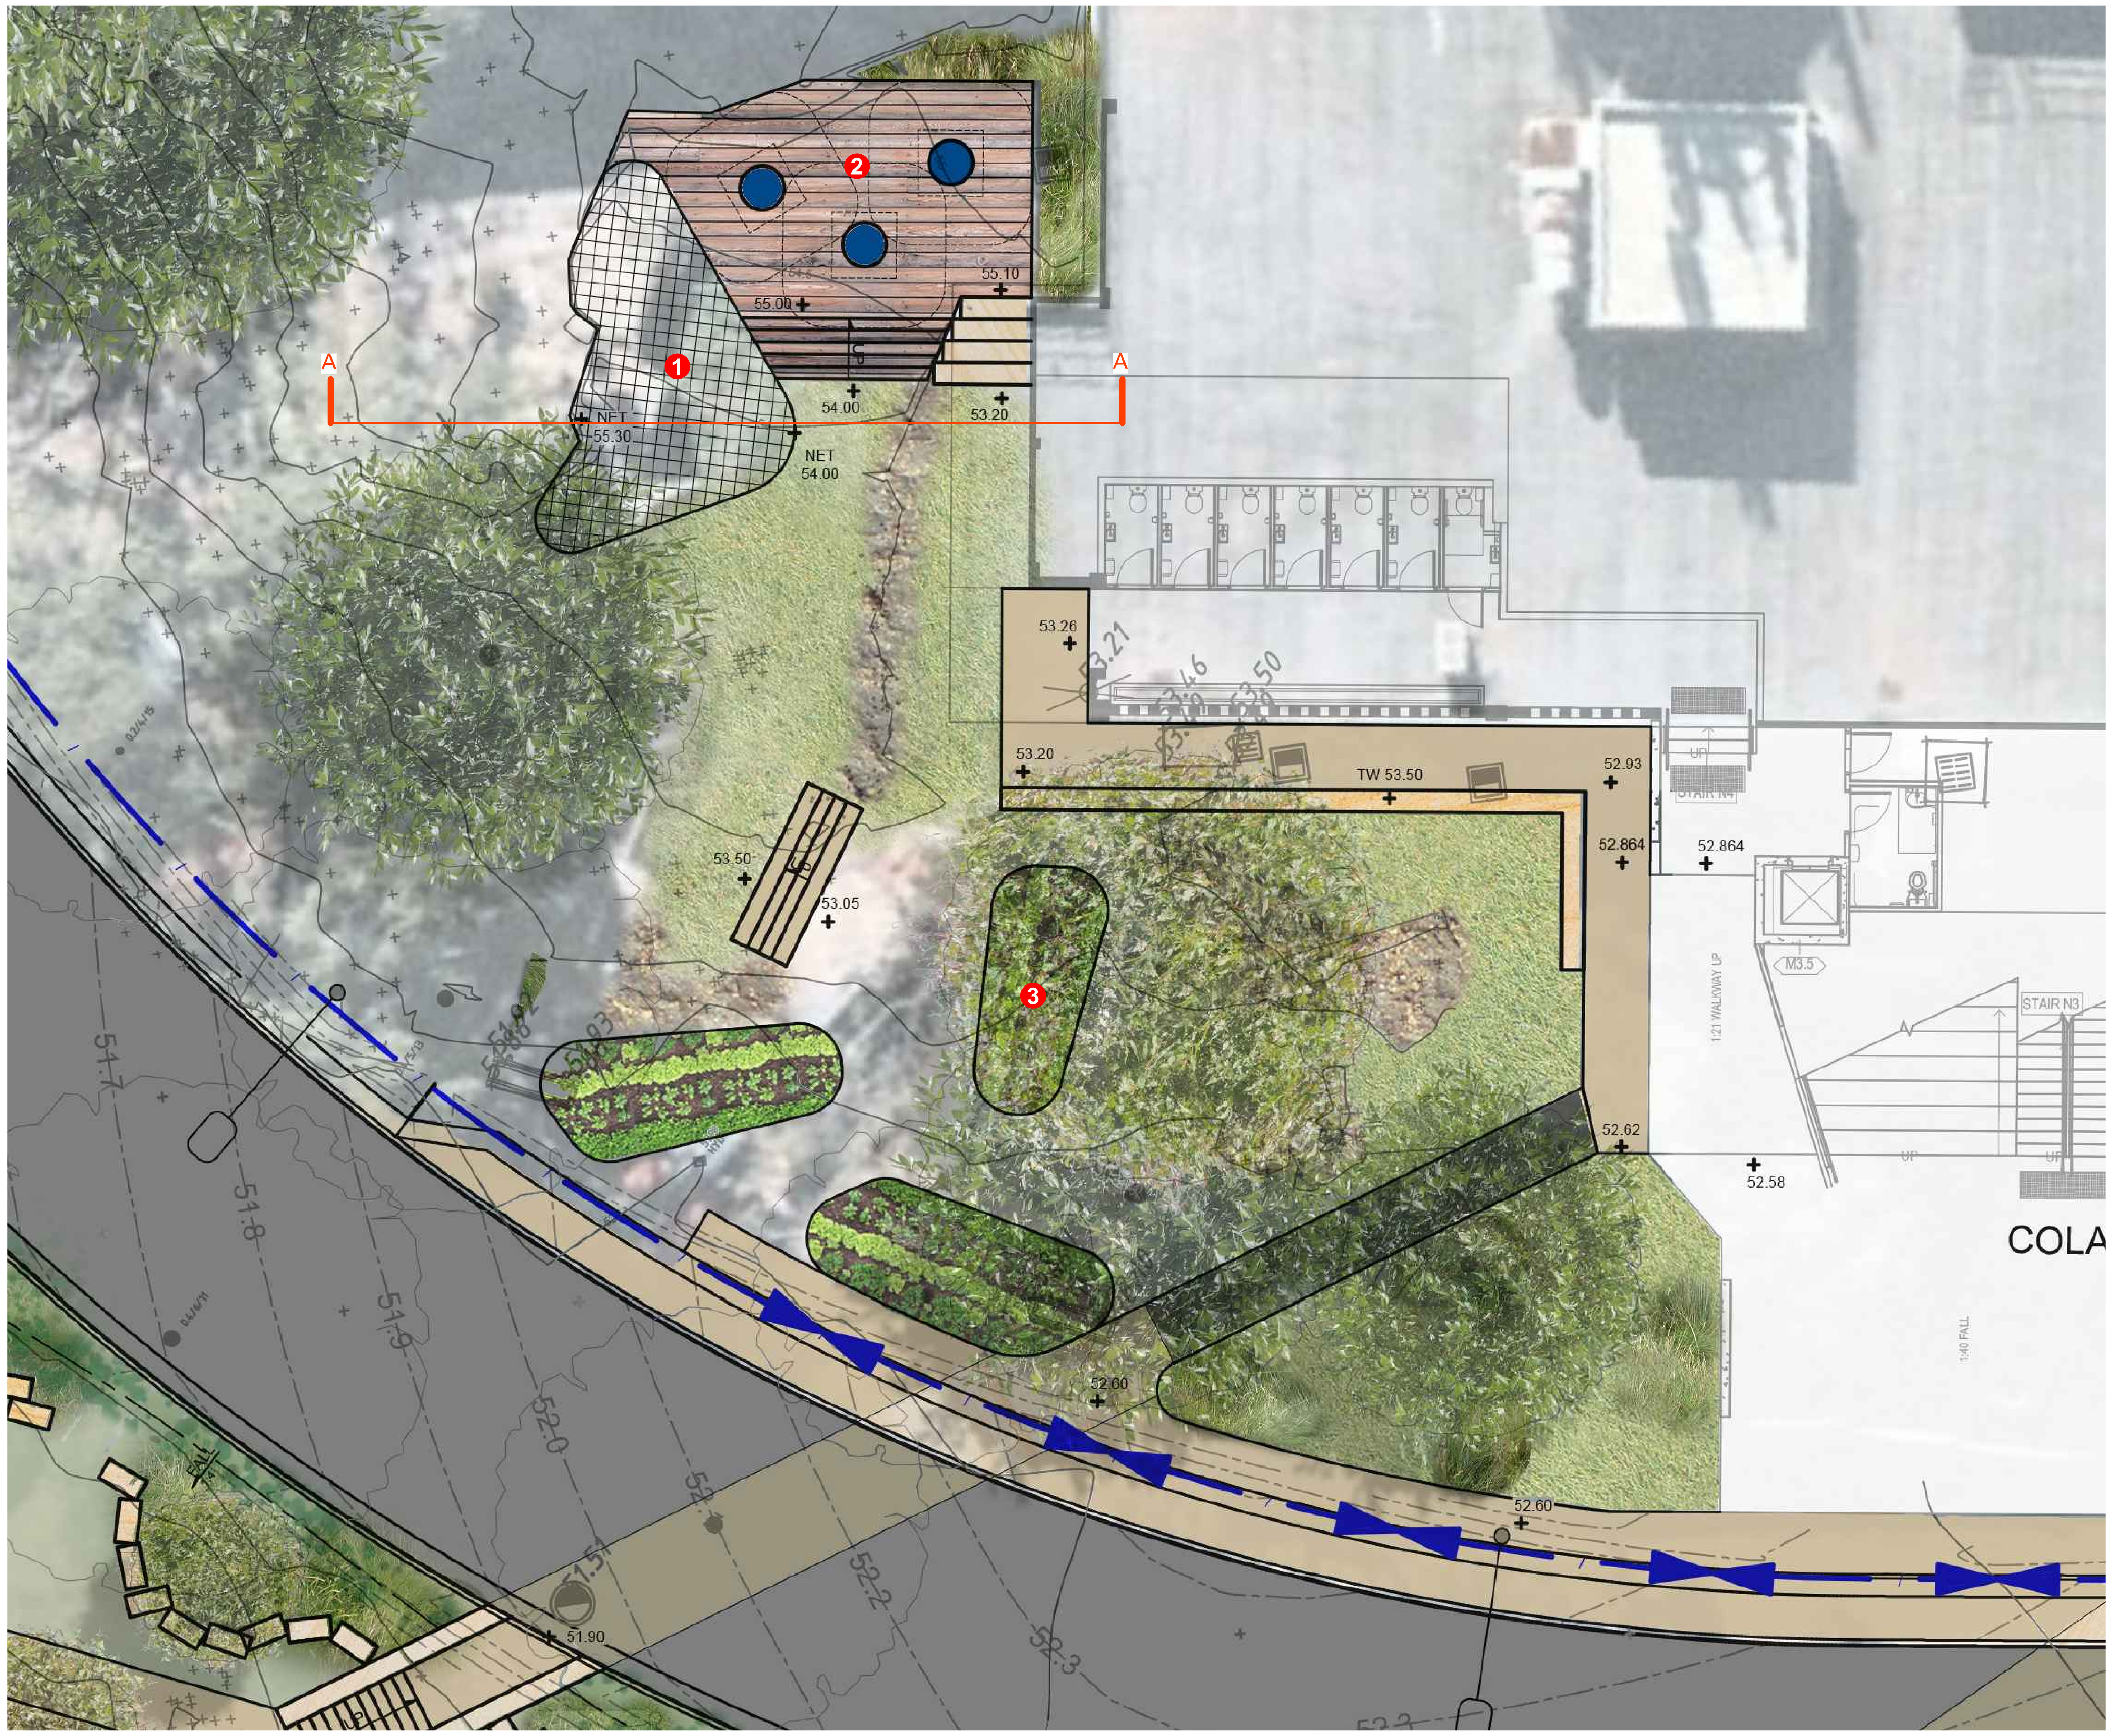

Landscape Blow Up Plan 5

The Cola landscape Precinct

- Inground trampoline zone with coloured concrete and bark mulch.
- Multi purpose Lawns with exposed rock platforms where topography allows.
- Climbing net at grade and providing access to the top of the heritage rock.
- Integrated water tank addressing the Cola drainage.

1 LOW CARGO NET FIXED ON EXISTING ROCK OUTCROP

2 IN-GROUND TRAMPOLINE (FLOOR TREATMENT SUBJECT TO BUSH FIRE COMPLIANCE)

3 VEGETABLE GARDENS

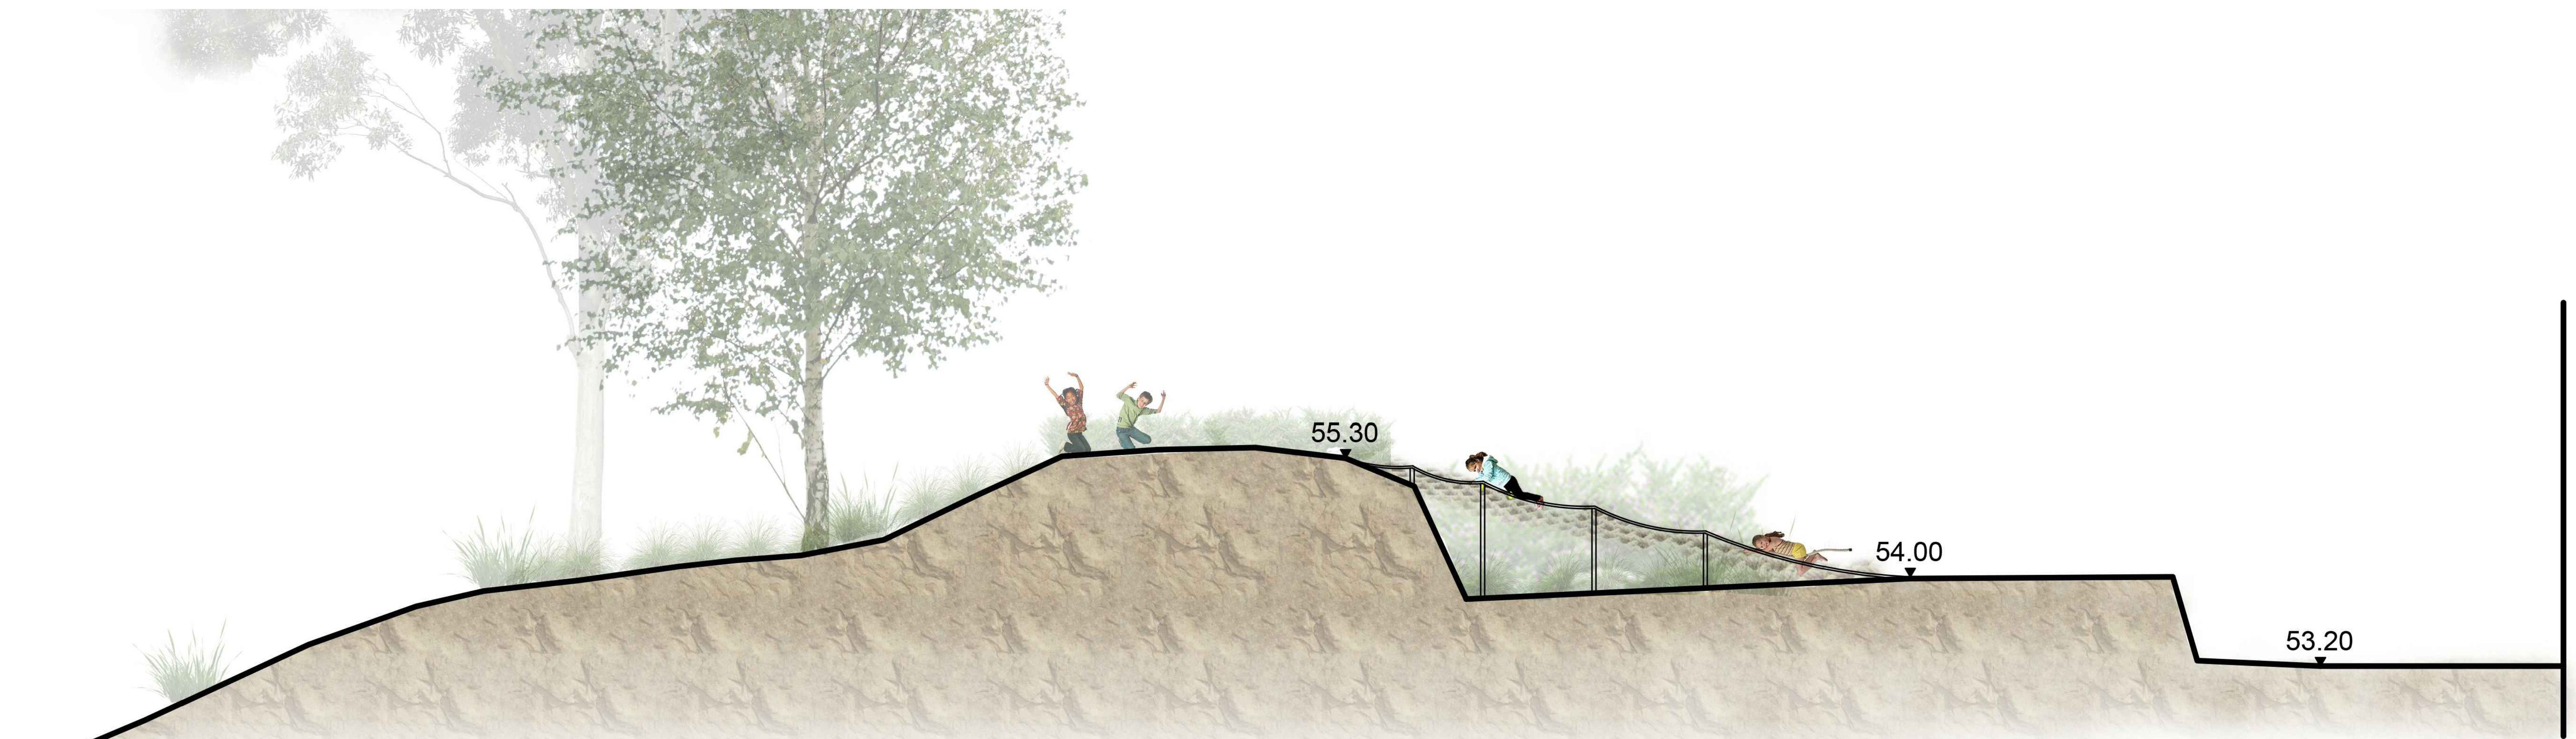

1 SECTION A

Scale: 1:50

Please note

If the Status of this drawing is not signed off For Construction it may be subject to change, alteration or amendment at the discretion of DesignInc Sydney Pty Limited. If so, DesignInc Sydney Pty Limited is not liable for any loss, damage, harm or injury whether special, consequential, direct or indirect, suffered by you or any other person as a result of your use of this drawing for construction purposes.

Figured dimensions take preference to scale readings. Verify all dimensions on site. Report any discrepancies to the Architect for decision before proceeding with the work.

Nominated Architects

Anthony Quan 5421 I Sandeep Amin 7337 I Ian Armstrong 7260 I Richard Does 8126

No	DATE	REVISIONS	BY
A	14/06/2019	PRELIMINARY	JH, AW
B	08/07/2019	FOR HERITAGE REVIEW	JH
C	12/07/2019	PRELIMINARY SS DA	JH
D	22/07/2019	SS DA	JH
E	29/08/2019	SS DA	JH
F	02/09/2019	REMOVED TREE CORRECTION FOR SSDA	JH

ZONE PLAN

CONSULTANTS

TRAFFIC ENGINEER	ARUP	Ph: (02) 9320 9320
SERVICES ENGINEER	ERBAS AND ASSOCIATES	Ph: (02) 9437 1022
FIRE ENGINEER	STEPHEN GRUBITS & ASSOC.	Ph: (02) 9247 1444
CIVIL AND STRUCTURAL ENGINEER	BIRZULIS ASSOCIATES	Ph: (02) 9555 7230
BCA CONSULTANT	MBC	Ph: (02) 9939 1530
QUANTITY SURVEYOR	WILDE AND WOOLLARD	Ph: (02) 9411 2777
PROJECT MANAGER	SAVILLS	Ph: (02) 8215 8888

ARCHITECT

DesignInc | Lacoste + Stevenson | bmc2

architects in association

DesignInc Sydney PTY LIMITED ACN 003008820
L12 / 77 PACIFIC HWY NORTH SYDNEY NSW 2060 AUSTRALIA
PO BOX 651 NORTH SYDNEY NSW 2059 AUSTRALIA
T +612 8905 7100 F +612 8905 7199
E sydney@sydney.designinc.com.au www.designinc.com.au

Architecture Urban Design Interiors

CLIENT

SCHOOL INFRASTRUCTURE NSW

PROJECT

LINDFIELD LEARNING VILLAGE
STAGE 2 & 3
Eton Road,
Lindfield NSW 2070

TITLE

LANDSCAPE BLOW UP PLAN 5

N	DRAWN BY	Drawn By JkH
	SCALES	1:100 @A1
	PLOT DATE	22/07/19

PROJECT Nº.	P19-006	REVISION F
DRAWING Nº.	LA-2-0012	

DRAWING STATUS	REVIEWED BY	SIGNATURE	DATE
SS DA	SH		

QUALITY CERTIFIED ISO 9001

Completion of the Drawing Status is evidence the design has been verified as conforming to the requirements of the Project M.S. Plan. Initialling the "Drawn By" box confirms that this drawing has been prepared in conformity with DesignInc Sydney M.S. procedures.

DEVELOPMENT APPLICATION

PLOTTED XXX

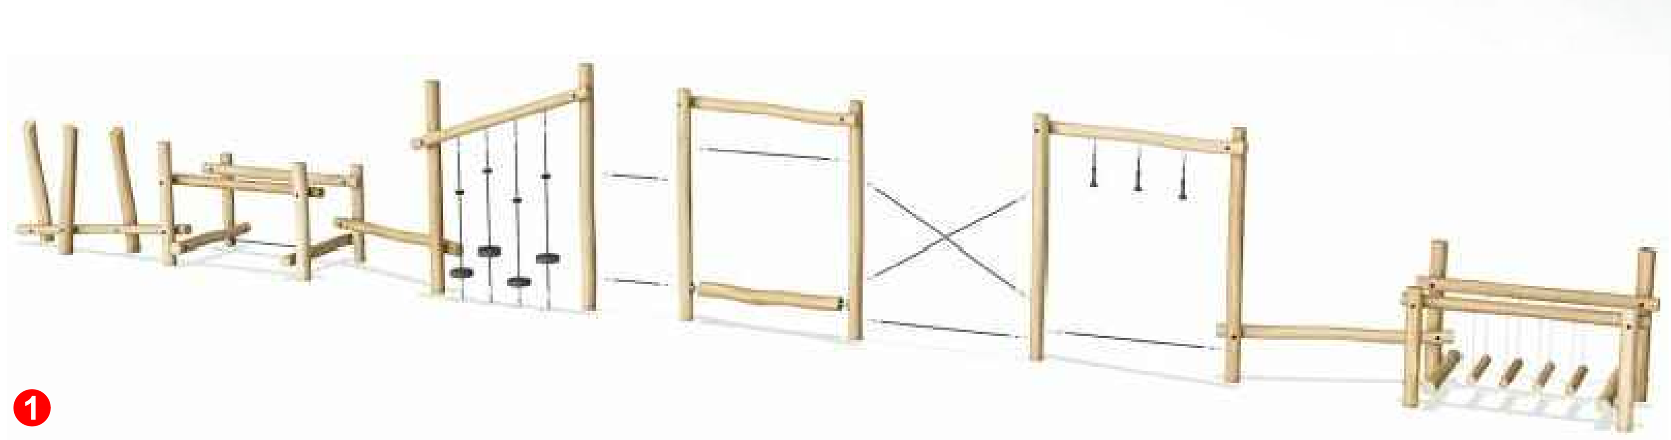

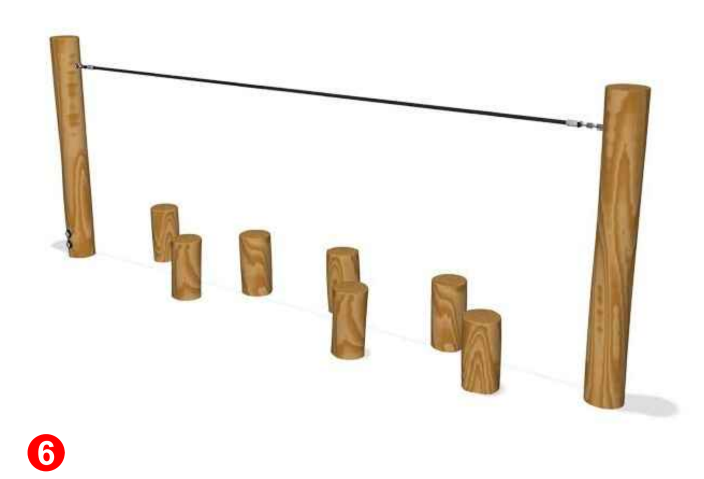

LEGEND

1. AGILITY TRAIL - MANUFACTURER: KOMPAN, MODEL: NRO865
2. PARKOUR 1 - MANUFACTURER: KOMPAN, MODEL: NRO851
3. BALANCE BEAM (CUSTOM MADE)
4. STILTS - MANUFACTURER:KOMPAN, MODEL: NRO806
5. BALANCE POLES - MANUFACTURER: KOMPAN, MODEL: NRO817
6. BALANCE POSTS WITH ROPE - MANUFACTURER: KOMPAN, MODEL: NRO821
7. BALANCE NET - MANUFACTURER: KOMPAN, MODEL: NRO831
8. WOBBLE BRIDGE - MANUFACTURER: KOMPAN, MODEL: NRO810
9. SANDSTONE STEPPING STONE

Nominated Architects

Anthony Quan 5421 I Sandeep Amin 7337 I Ian Armstrong 7260 I Richard Does 8126

No	DATE	REVISIONS	BY
A	14/06/2019	PRELIMINARY	JH, AW
B	08/07/2019	FOR HERITAGE REVIEW	JH
C	12/07/2019	PRELIMINARY SS DA	JH
D	22/07/2019	SS DA	JH
E	29/08/2019	SS DA	JH
F	02/09/2019	REMOVED TREE CORRECTION FOR SSDA	JH

ZONE PLAN

CONSULTANTS

TRAFFIC ENGINEER	ARUP Ph: (02) 9320 9320
SERVICES ENGINEER	ERBAS AND ASSOCIATES Ph: (02) 9437 1022
FIRE ENGINEER	STEPHEN GRUBITS & ASSOC. Ph: (02) 9247 1444
CIVIL AND STRUCTURAL ENGINEER	BIRZULIS ASSOCIATES Ph: (02) 9555 7230
BCA CONSULTANT	MBC Ph: (02) 9939 1530
QUANTITY SURVEYOR	WILDE AND WOOLLARD Ph: (02) 9411 2777
PROJECT MANAGER	SAVILLS Ph: (02) 8215 8888

ARCHITECT

DesignInc | Lacoste + Stevenson | bmc2

architects in association

DesignInc Sydney PTY LIMITED ACN 003008820
L12 / 77 PACIFIC HWY NORTH SYDNEY NSW 2060 AUSTRALIA
PO BOX 651 NORTH SYDNEY NSW 2059 AUSTRALIA
T +612 8905 7100 F +612 8905 7199
E sydney@sydney.designinc.com.au www.designinc.com.au

Architecture Urban Design Interiors

CLIENT

SCHOOL INFRASTRUCTURE NSW

PROJECT

LINDFIELD LEARNING VILLAGE
STAGE 2 & 3
Eton Road,
Lindfield NSW 2070

TITLE

PARKOUR TRAIL DETAIL PLAN

N

DRAWN BY	Drawn By JkH
SCALES	1:100 @A1
PLOT DATE	22/07/19

		REVISION
PROJECT Nº.	P19-006	F
DRAWING Nº.	LA-2-0013	

DRAWING STATUS	REVIEWED BY	SIGNATURE	DATE
SS DA	SH		

QUALITY CERTIFIED ISO 9001

Completion of the Drawing Status is evidence the design has been verified as conforming to the requirements of the Project M.S. Plan. Initialling the "Drawn By" box confirms that this drawing has been prepared in conformity with DesignInc Sydney M.S. procedures.

DEVELOPMENT APPLICATION

PLOTTED XXX

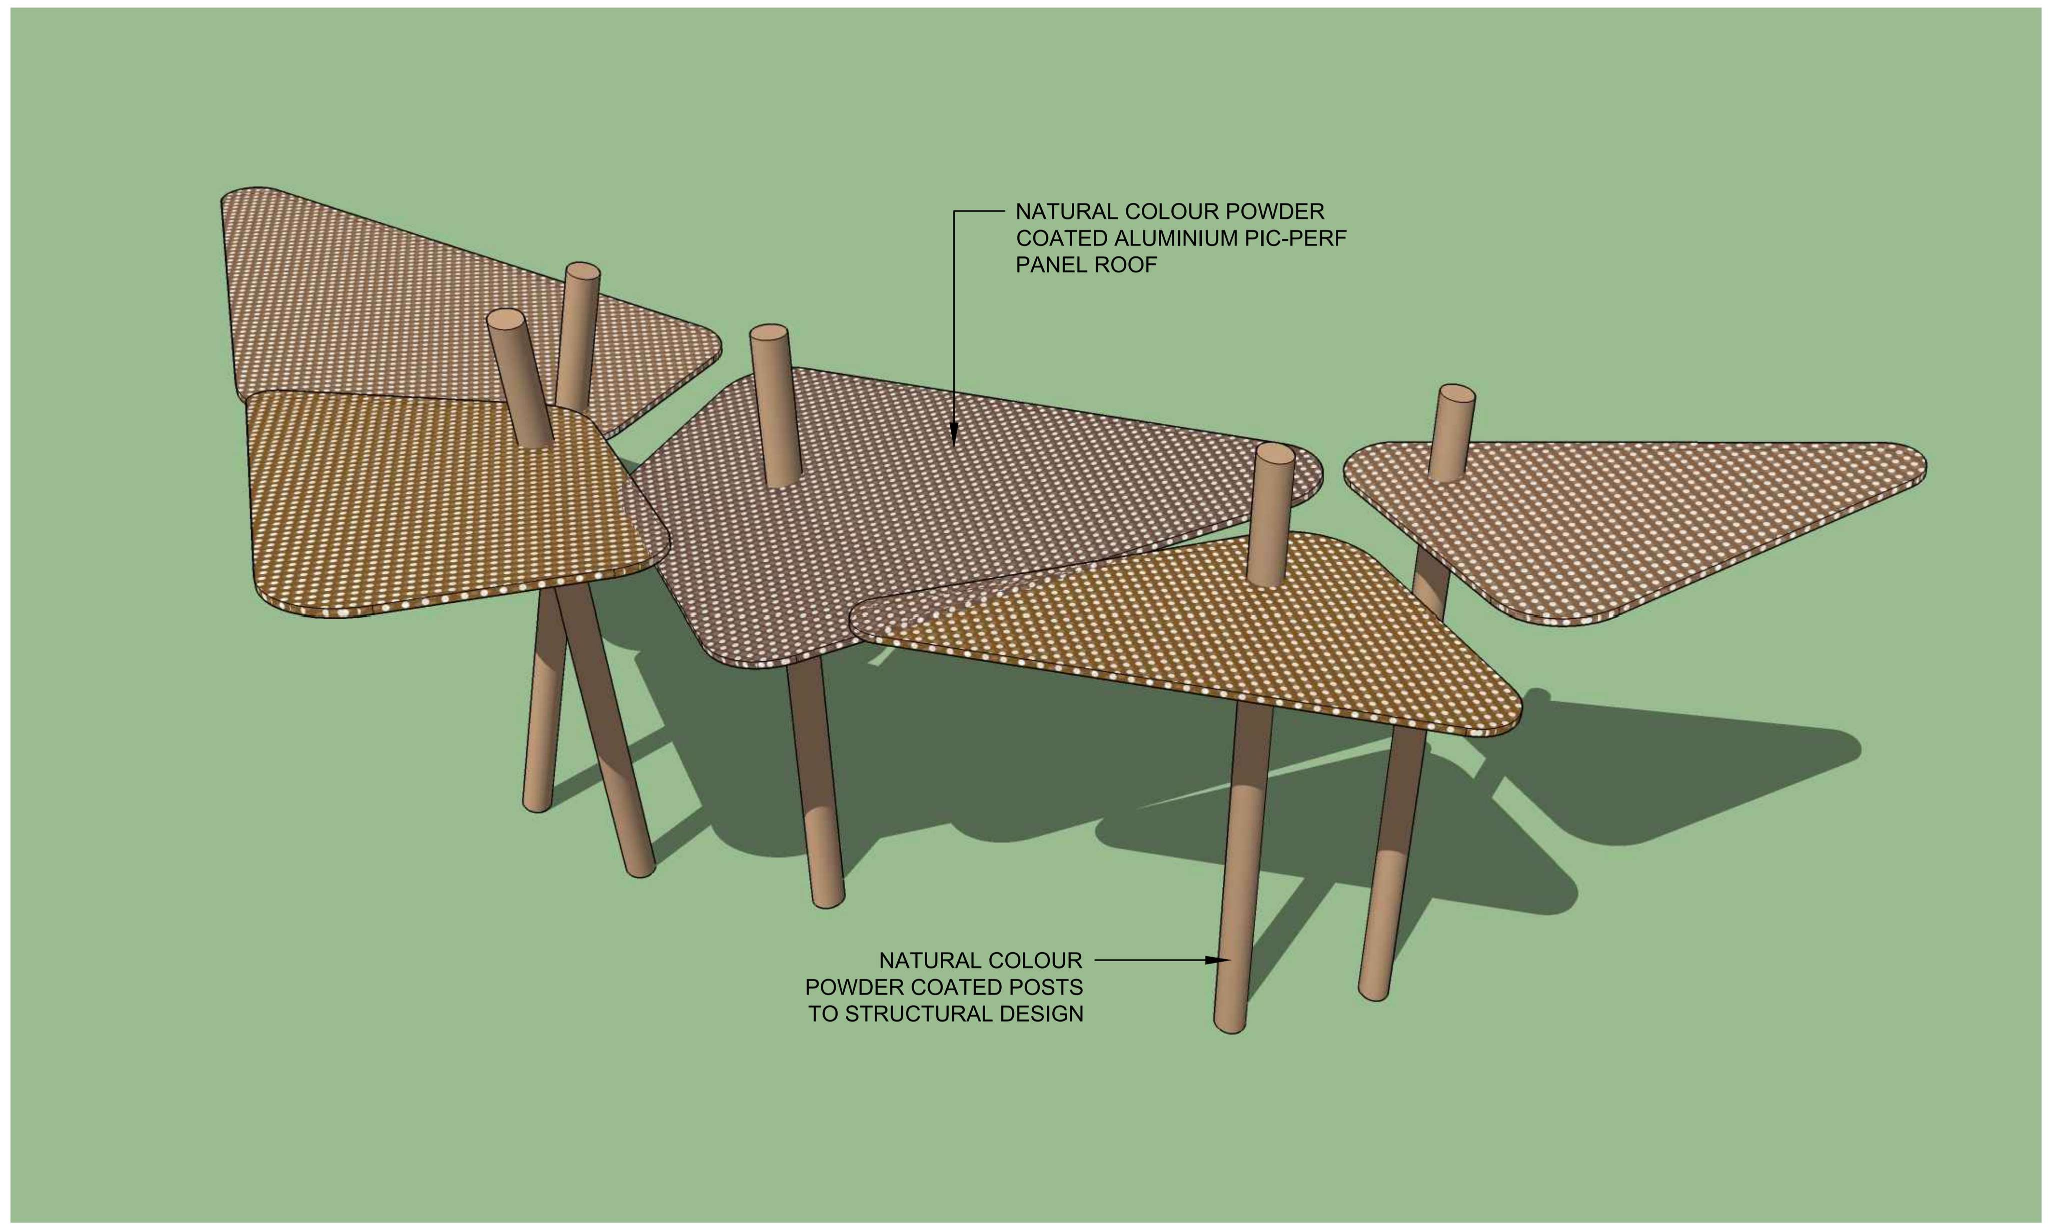

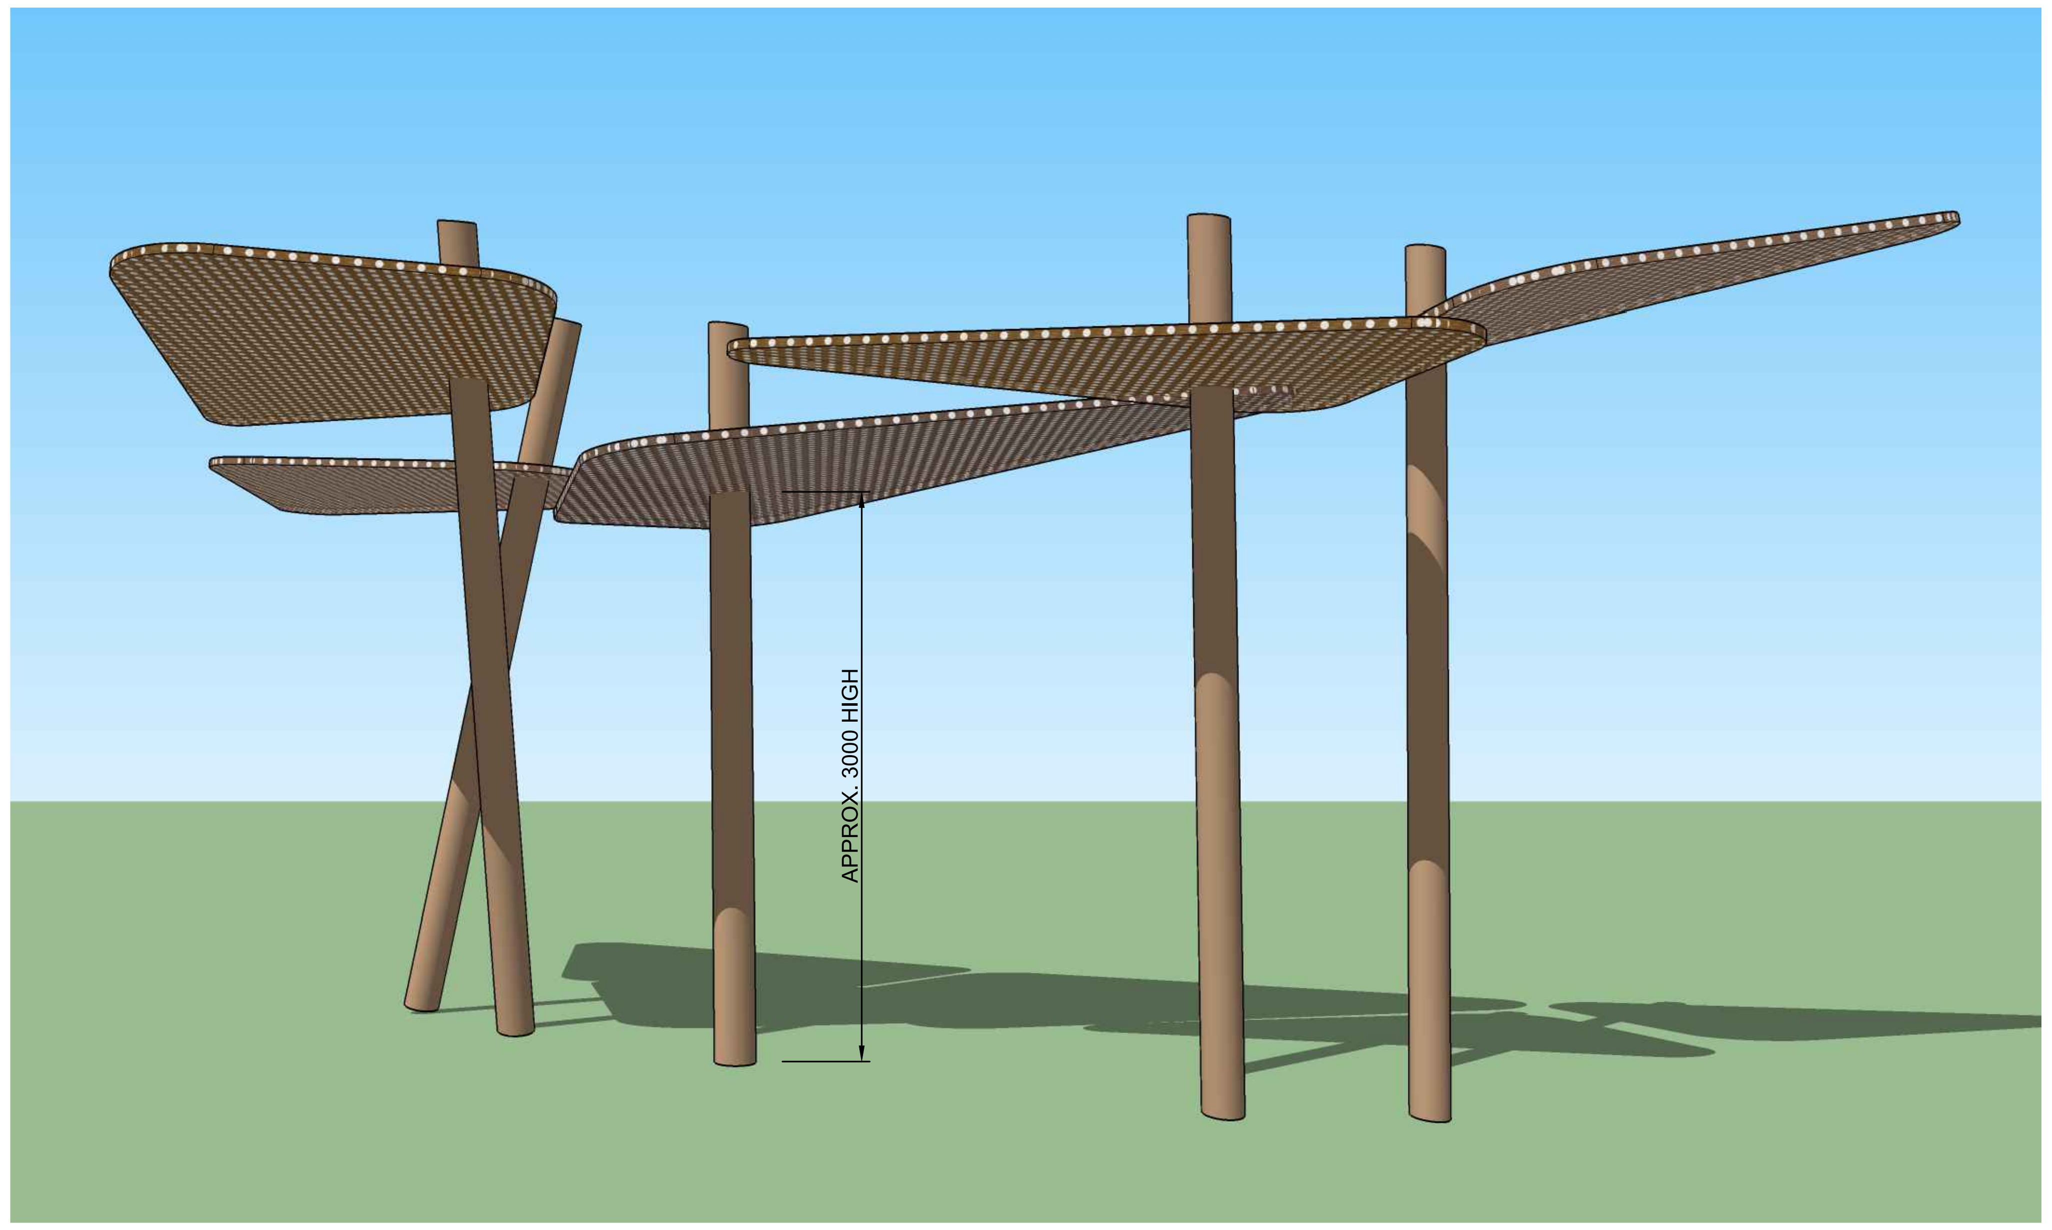

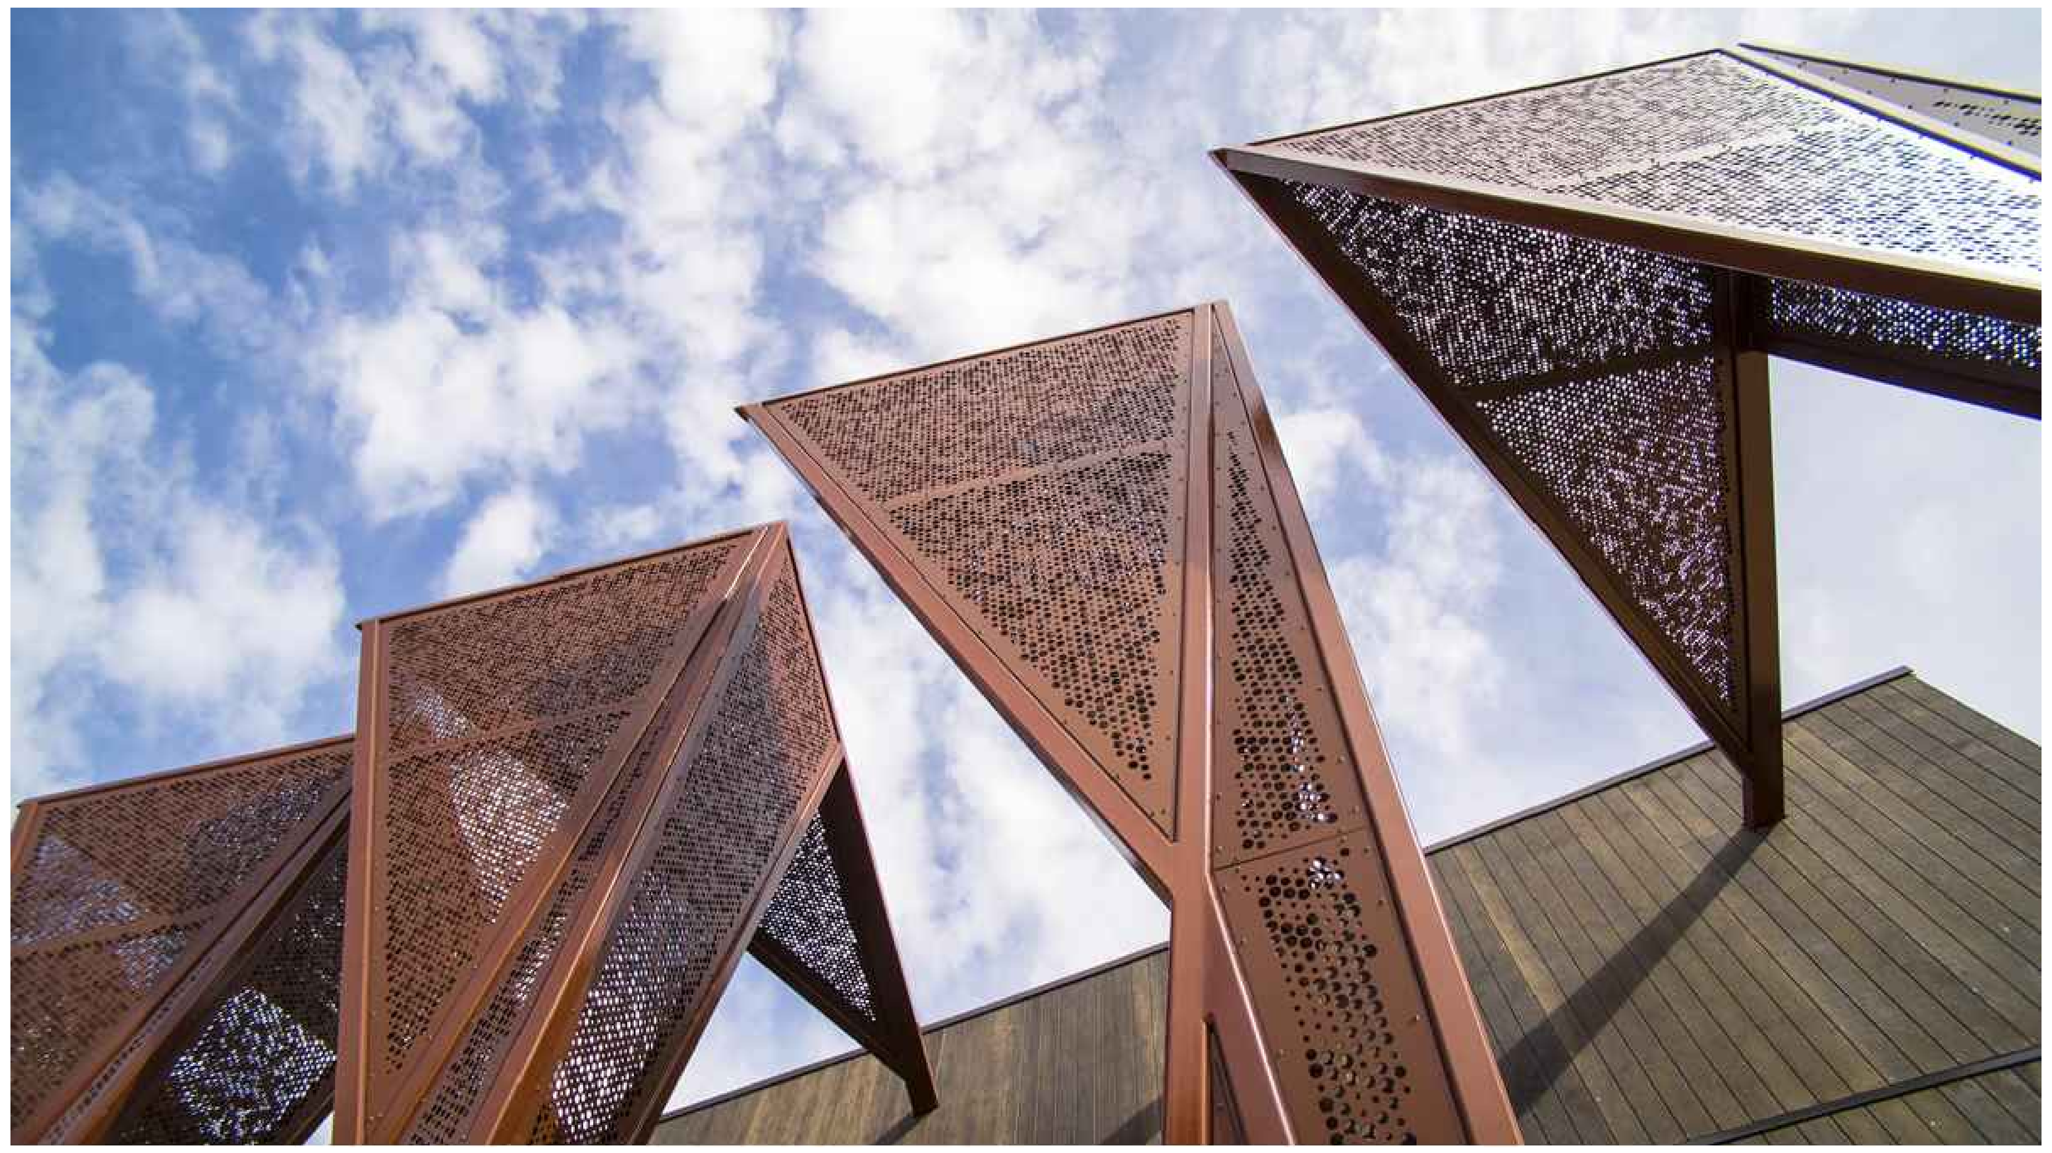

POWDER COATED ALUMINUM PIC-PERF PANEL

COVE MATT - NATURAL COLOUR
TO HERITAGE PREFERENCE

Shelter Design

All shelters will be of consistent materiality, and overall shape and form. The majority of the shelters are located considerably below the level of the road and will therefore will not block views of the buildings. Only the scale and number of overlapping rooves will vary from one location to the next. Additional detail has been added to the plans in accordance with that description. The rooves are shown on the plans as 'transparent' but will in effect be thin, powdercoated, perforated aluminum sheets with minimal side profile depth. An estimation of colour will be mid to dark sand or a 'cove matt' finish as prescribed in the report. The effect will be such that the roof structures on the shelters will have minimal reflection and not be considered highly visible from distance. The shapes of the roof structures replicate the design language used in the COLA. Shelter posts are intended to be either hardwood or powdercated aluminium and be representative of eucalypt tree trunks. The height of the roof structures above ground will vary but have minimal clearances to minimise visibility and provide maximum shade protection.

Nominated Architects
Anthony Quan 5421 I Sandeep Amin 7337 I Ian Armstrong 7260 I Richard Does 8126

No	DATE	REVISIONS	BY
A	14/06/2019	PRELIMINARY	JH, AW
B	08/07/2019	FOR HERITAGE REVIEW	JH
C	12/07/2019	PRELIMINARY SS DA	JH
D	22/07/2019	SS DA	JH
E	29/08/2019	SS DA	JH

ZONE PLAN

CONSULTANTS

TRAFFIC ENGINEER	ARUP	Ph: (02) 9320 9320
SERVICES ENGINEER	ERBAS AND ASSOCIATES	Ph: (02) 9437 1022
FIRE ENGINEER	STEPHEN GRUBITS & ASSOC.	Ph: (02) 9247 1444
CIVIL AND STRUCTURAL ENGINEER	BIRZULIS ASSOCIATES	Ph: (02) 9555 7230
BCA CONSULTANT	MBC	Ph: (02) 9939 1530
QUANTITY SURVEYOR	WILDE AND WOOLLARD	Ph: (02) 9411 2777
PROJECT MANAGER	SAVILLS	Ph: (02) 8215 8888

ARCHITECT

DesignInc | Lacoste + Stevenson | bmc2
architects in association

DesignInc Sydney PTY LIMITED ACN 003008820
L12 / 77 PACIFIC HWY NORTH SYDNEY NSW 2060 AUSTRALIA
PO BOX 651 NORTH SYDNEY NSW 2059 AUSTRALIA
T +612 8905 7100 F +612 8905 7199
E sydney@sydney.designinc.com.au www.designinc.com.au

Architecture Urban Design Interiors

CLIENT

SCHOOL INFRASTRUCTURE NSW

PROJECT

LINDFIELD LEARNING VILLAGE
STAGE 2 & 3
Eton Road,
Lindfield NSW 2070

TITLE

SHELTER DESIGN

DRAWN BY	Drawn By JkH
SCALES	1:100 @A1
PLOT DATE	22/07/19
PROJECT Nº.	P19-006
DRAWING Nº.	LA-2-0014
REVISION	E

DRAWING STATUS	REVIEWED BY	SIGNATURE	DATE
SS DA	SH		

QUALITY CERTIFIED ISO 9001
Completion of the Drawing Status is evidence the design has been verified as conforming to the requirements of the Project M.S. Plan. Initialling the "Drawn By" box confirms that this drawing has been prepared in conformity with DesignInc Sydney M.S. procedures.

DEVELOPMENT APPLICATION

PLOTTED XXX

2.1m HIGH BLACK TUBULAR SECURITY FENCE

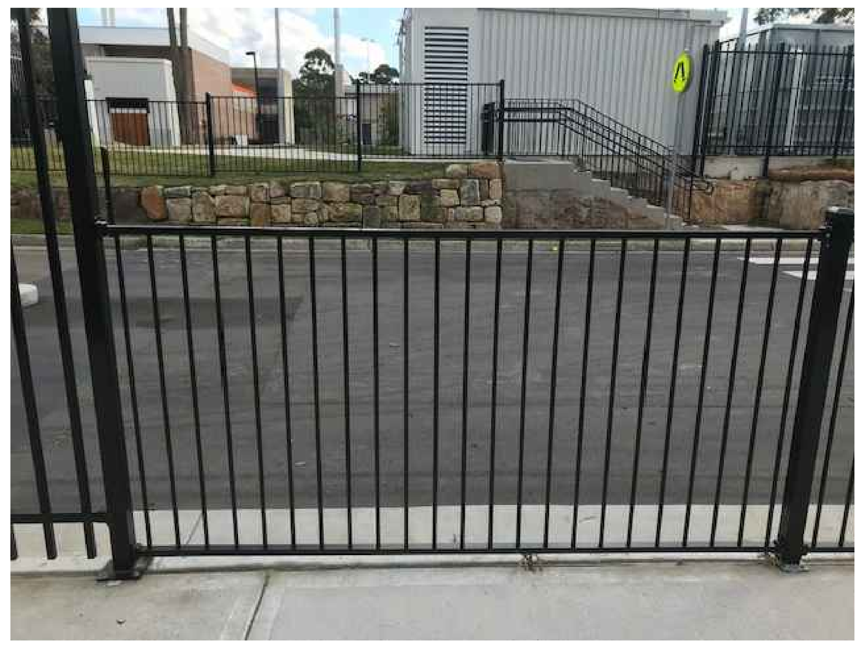

1.2m HIGH BLACK TUBULAR SECURITY FENCE

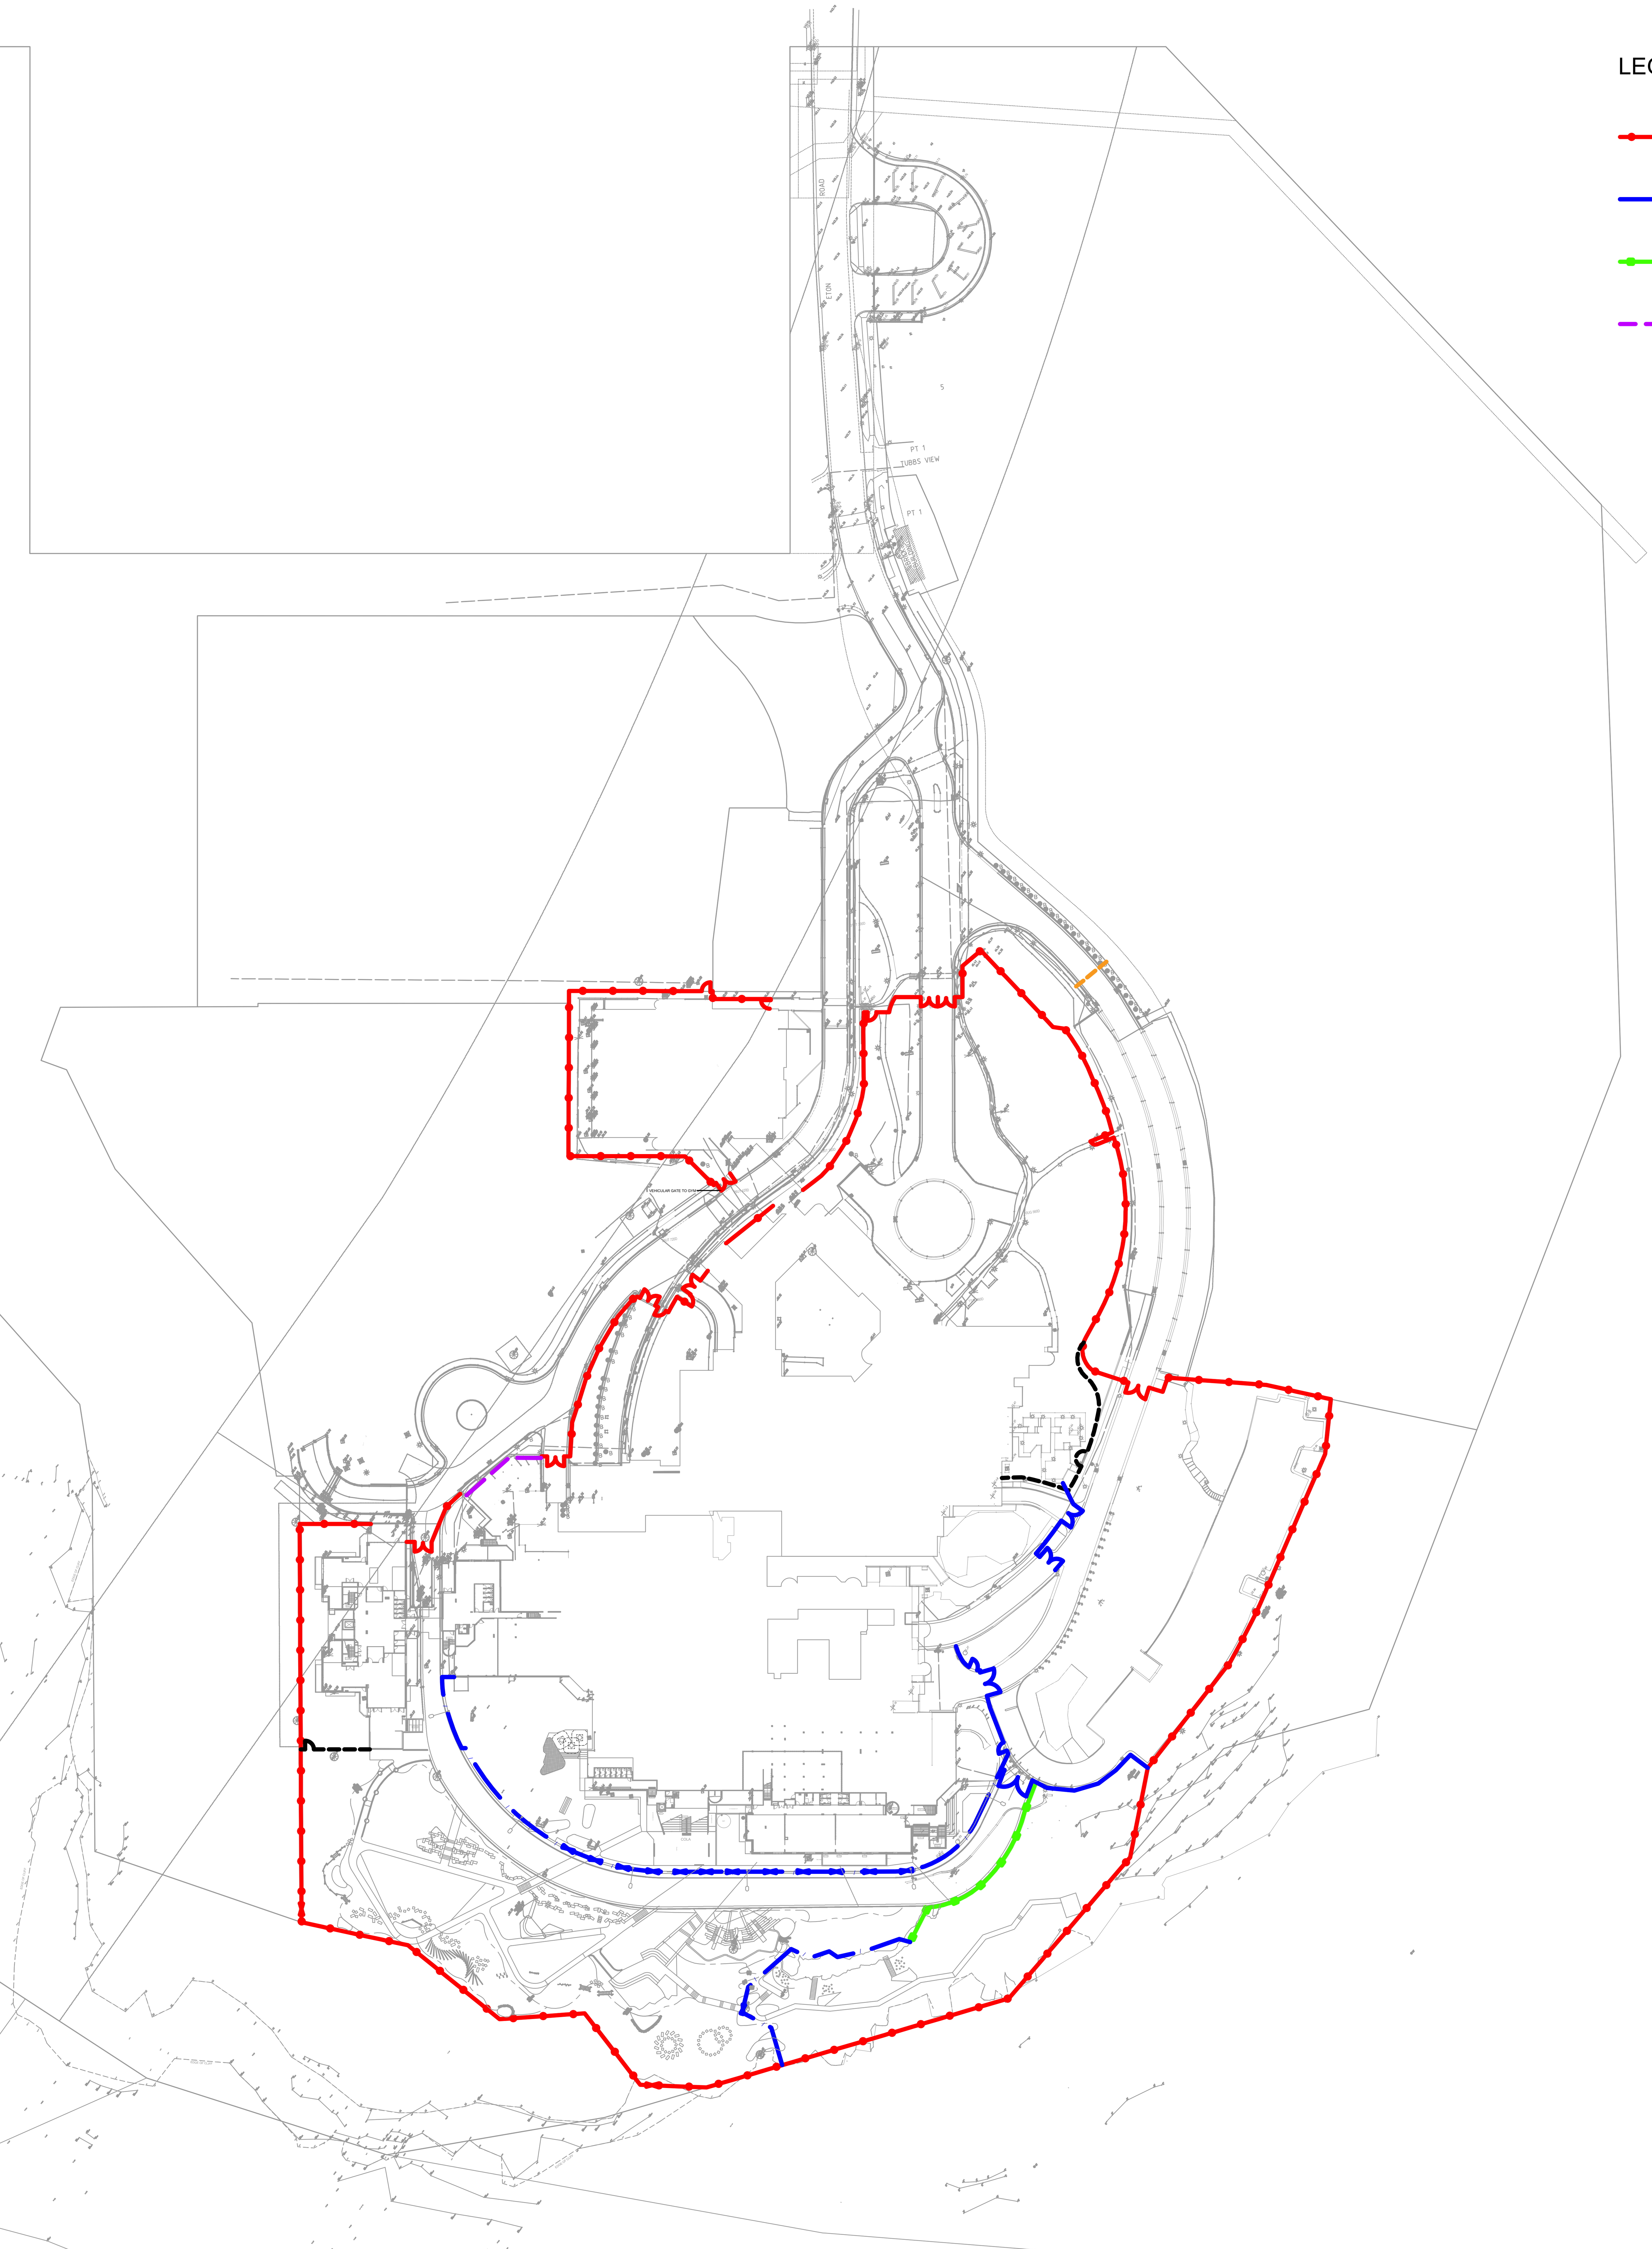

LEGEND

- 2.1m HIGH BLACK TUBULAR SECURITY FENCE
- 1.2m HIGH BLACK TUBULAR SECURITY FENCE
- 1.2m HIGH STRUCTURAL FENCE TO RESIST VEHICULAR LOADING (THIS WILL BE THE SAME LOOK AS BLACK TUBULAR SECURITY FENCE WITH STRUCTURAL IMPLICATIONS AS REQUIRED)
- 1.2m HIGH COLORBOND FENCE

Please note

If the Status of this drawing is not signed off For Construction it may be subject to change, alteration or amendment at the discretion of DesignInc Sydney Pty Limited. If so, DesignInc Sydney Pty Limited is not liable for any loss, damage, harm or injury whether special, consequential, direct or indirect, suffered by you or any other person as a result of your use of this drawing for construction purposes.

Figured dimensions take preference to scale readings. Verify all dimensions on site. Report any discrepancies to the Architect for decision before proceeding with the work.

Nominated Architects

Anthony Quan 5421 I Sandeep Amin 7337 I Ian Armstrong 7260 I Richard Does 8126

No	DATE	REVISIONS	BY
A	14/06/2019	PRELIMINARY	JH, AW
C	12/07/2019	PRELIMINARY SS DA	JH
D	22/07/2019	SS DA	JH
E	29/08/2019	SS DA	JH

ZONE PLAN

CONSULTANTS

TRAFFIC ENGINEER	ARUP	Ph: (02) 9320 9320
SERVICES ENGINEER	ERBAS AND ASSOCIATES	Ph: (02) 9437 1022
FIRE ENGINEER	STEPHEN GRUBITS & ASSOC.	Ph: (02) 9247 1444
CIVIL AND STRUCTURAL ENGINEER	BIRZULIS ASSOCIATES	Ph: (02) 9555 7230
BCA CONSULTANT	MBC	Ph: (02) 9939 1530
QUANTITY SURVEYOR	WILDE AND WOOLLARD	Ph: (02) 9411 2777
PROJECT MANAGER	SAVILLS	Ph: (02) 8215 8888

ARCHITECT

DesignInc | Lacoste + Stevenson | bmc2
architects in association

DesignInc Sydney PTY LIMITED ACN 003008820
L12 / 77 PACIFIC HWY NORTH SYDNEY NSW 2060 AUSTRALIA
PO BOX 651 NORTH SYDNEY NSW 2059 AUSTRALIA
T +612 8905 7100 F +612 8905 7199
E sydney@sydney.designinc.com.au www.designinc.com.au

Architecture Urban Design Interiors

CLIENT

SCHOOL INFRASTRUCTURE NSW

PROJECT

LINDFIELD LEARNING VILLAGE
STAGE 2 & 3
Eton Road,
Lindfield NSW 2070

TITLE

SECURITY FENCE MASTER PLAN

DRAWN BY	Drawn By JkH
SCALES	1:1000 @A1
PLOT DATE	22/07/19
PROJECT Nº.	P19-006
DRAWING Nº.	LA-2-1000
REVISION	E

DRAWING STATUS	REVIEWED BY	SIGNATURE	DATE
SS DA	SH		

QUALITY CERTIFIED ISO 9001

Completion of the Drawing Status is evidence the design has been verified as conforming to the requirements of the Project M.S. Plan. Initialling the "Drawn By" box confirms that this drawing has been prepared in conformity with DesignInc Sydney M.S. procedures.

DEVELOPMENT APPLICATION

PLOTTED XXX

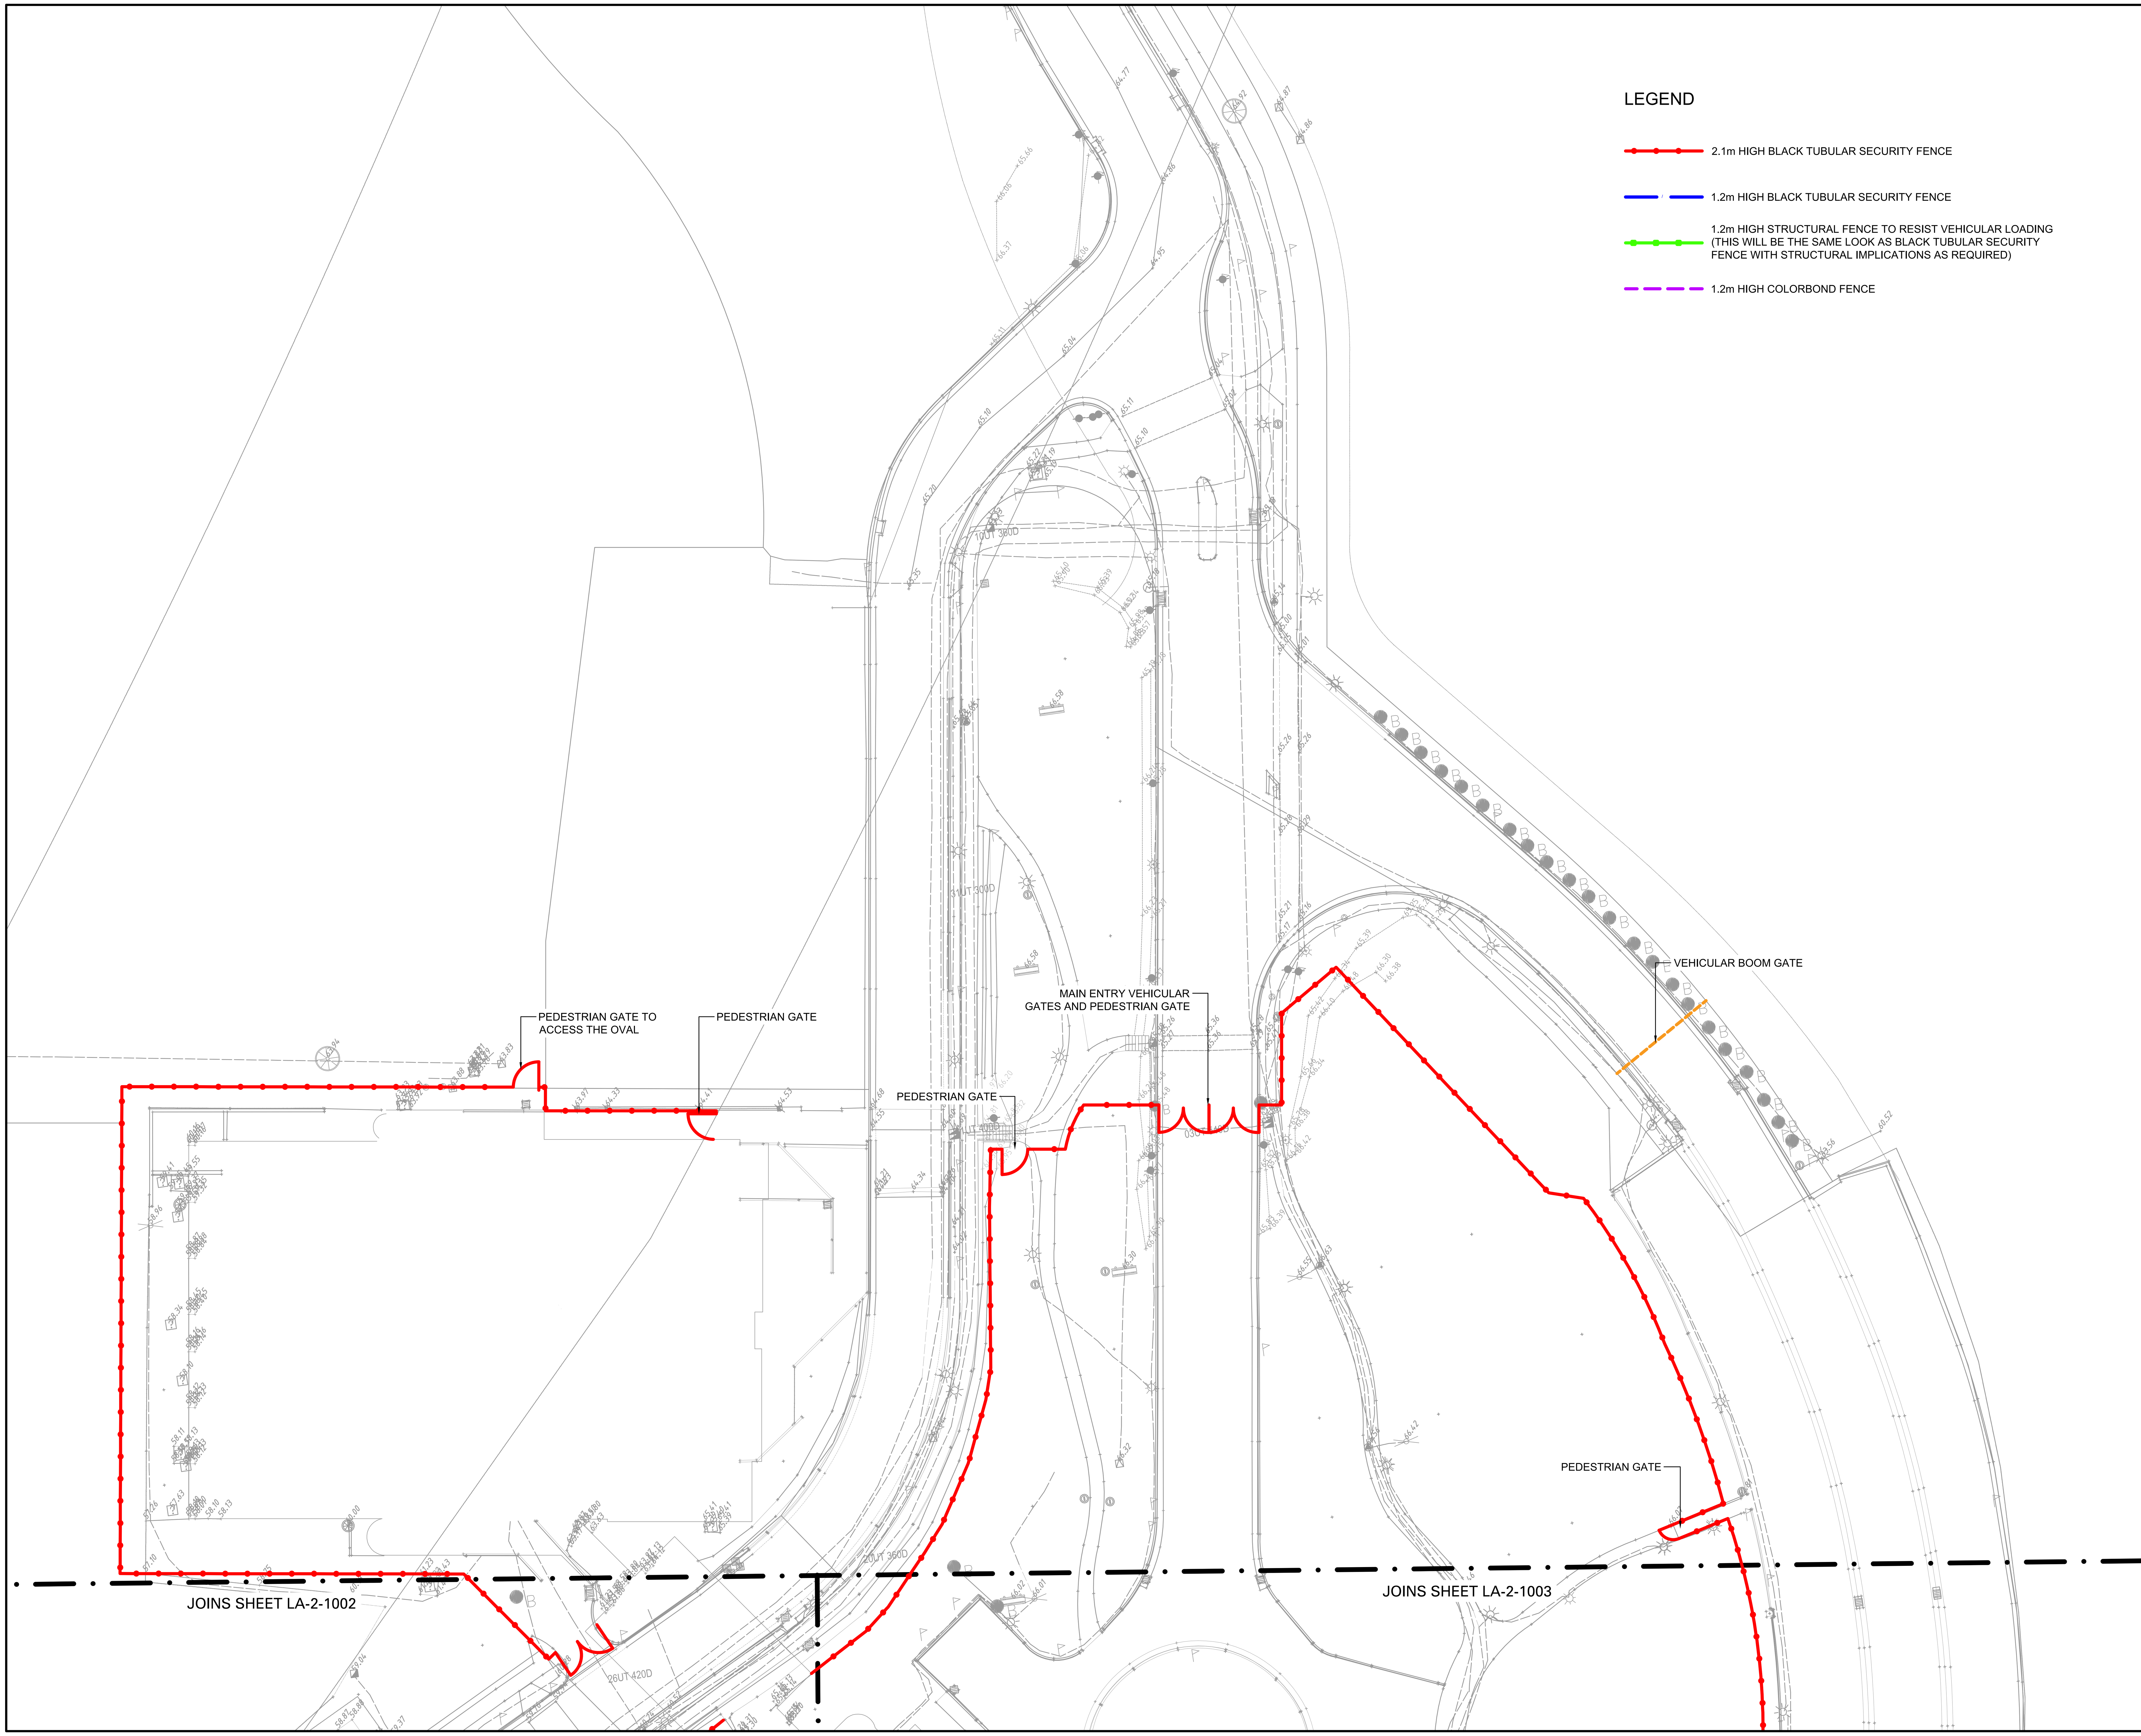

Nominated Architects

Anthony Quan 5421 I Sandeep Amin 7337 I Ian Armstrong 7260 I Richard Does 8126

No	DATE	REVISIONS	BY
A	14/06/2019	PRELIMINARY	JH, AW
C	12/07/2019	PRELIMINARY SS DA	JH
D	22/07/2019	SS DA	JH
E	29/08/2019	SS DA	JH

ZONE PLAN

CONSULTANTS

TRAFFIC ENGINEER	ARUP	Ph: (02) 9320 9320
SERVICES ENGINEER	ERBAS AND ASSOCIATES	Ph: (02) 9437 1022
FIRE ENGINEER	STEPHEN GRUBITS & ASSOC.	Ph: (02) 9247 1444
CIVIL AND STRUCTURAL ENGINEER	BIRZULIS ASSOCIATES	Ph: (02) 9555 7230
BCA CONSULTANT	MBC	Ph: (02) 9939 1530
QUANTITY SURVEYOR	WILDE AND WOOLLARD	Ph: (02) 9411 2777
PROJECT MANAGER	SAVILLS	Ph: (02) 8215 8888

ARCHITECT

DesignInc | Lacoste + Stevenson | bmc2
architects in association

DesignInc Sydney PTY LIMITED ACN 003008820
L12 / 77 PACIFIC HWY NORTH SYDNEY NSW 2060 AUSTRALIA
PO BOX 651 NORTH SYDNEY NSW 2059 AUSTRALIA
T +612 8905 7100 F +612 8905 7199
E sydney@sydney.designinc.com.au www.designinc.com.au

Architecture Urban Design Interiors

CLIENT

SCHOOL INFRASTRUCTURE NSW

PROJECT

LINDFIELD LEARNING VILLAGE
STAGE 2 & 3
Eton Road,
Lindfield NSW 2070

TITLE

SECURITY FENCE PLAN 1

DRAWN BY	Drawn By JkH
SCALES	1:250 @A1
PLOT DATE	22/07/19
PROJECT Nº.	P19-006
DRAWING Nº.	LA-2-1001
REVISION	E

DRAWING STATUS	REVIEWED BY	SIGNATURE	DATE
SS DA	SH		

QUALITY CERTIFIED ISO 9001

Completion of the Drawing Status is evidence the design has been verified as conforming to the requirements of the Project M.S. Plan. Initialling the "Drawn By" box confirms that this drawing has been prepared in conformity with DesignInc Sydney M.S. procedures.

DEVELOPMENT APPLICATION

PLOTTED XXX

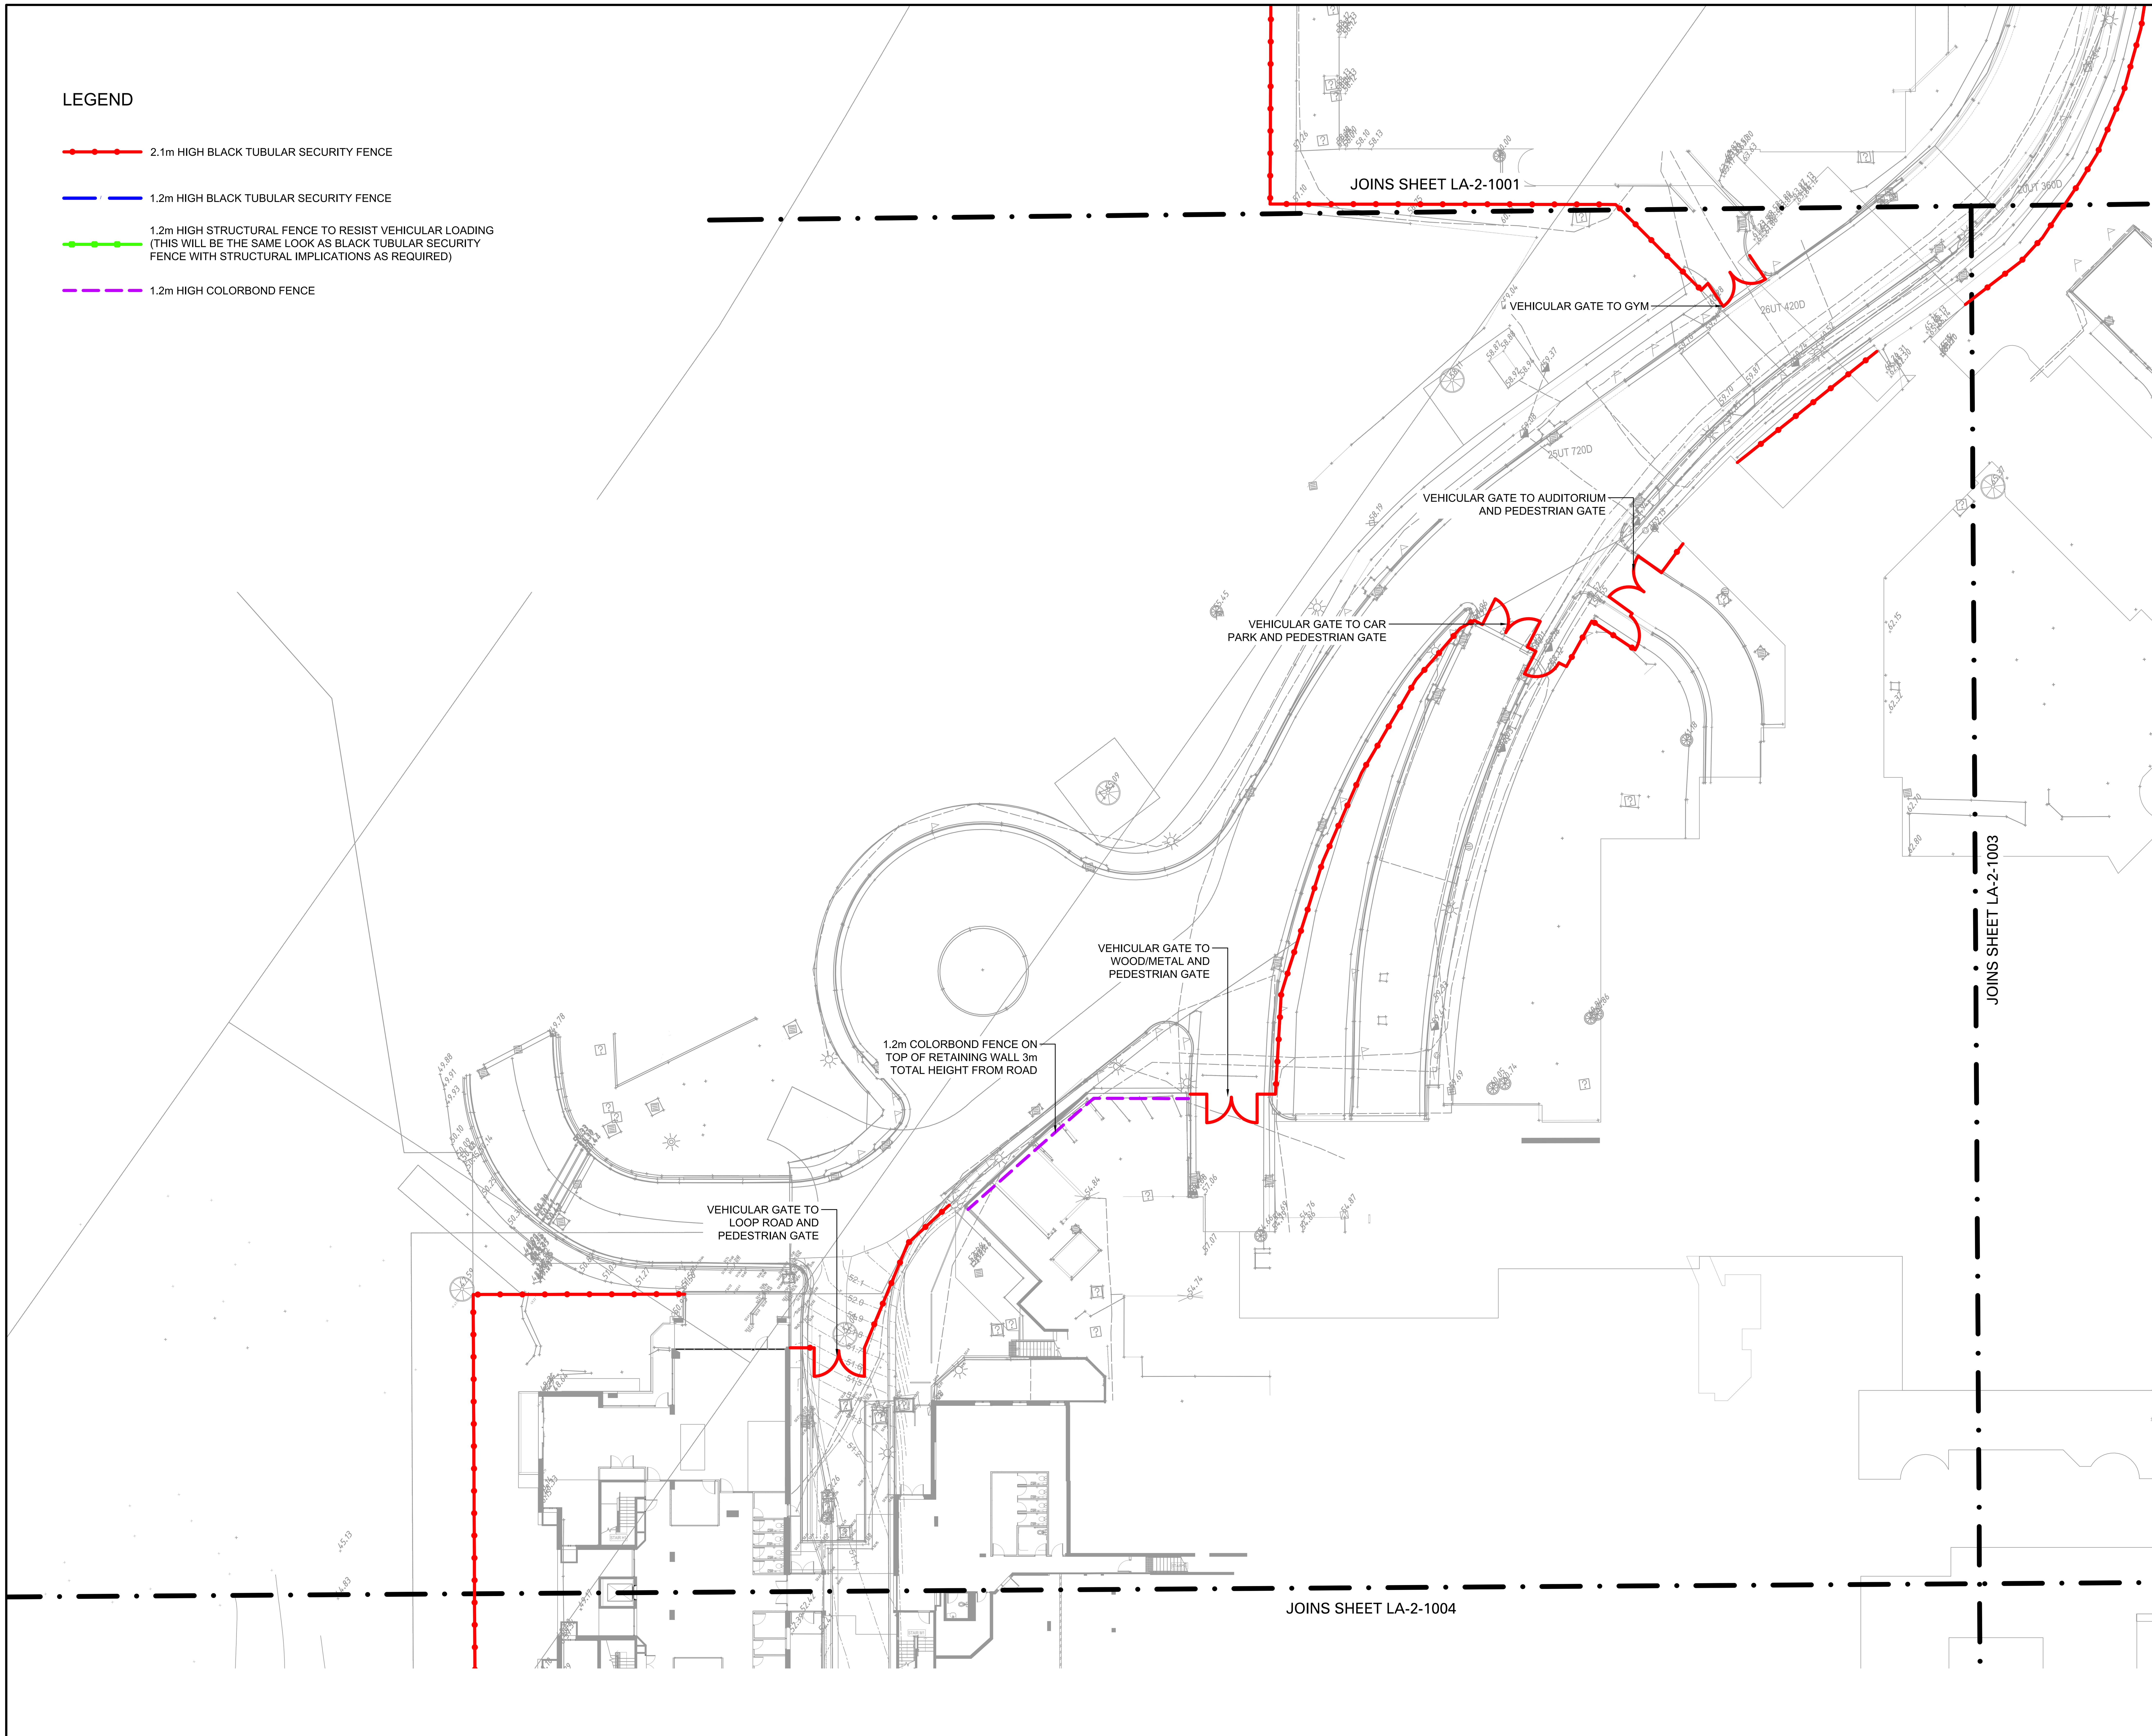

Please note

If the Status of this drawing is not signed off For Construction it may be subject to change, alteration or amendment at the discretion of DesignInc Sydney Pty Limited. If so, DesignInc Sydney Pty Limited is not liable for any loss, damage, harm or injury whether special, consequential, direct or indirect, suffered by you or any other person as a result of your use of this drawing for construction purposes.

Figured dimensions take preference to scale readings. Verify all dimensions on site. Report any discrepancies to the Architect for decision before proceeding with the work.

Nominated Architects

Anthony Quan 5421 I Sandeep Amin 7337 I Ian Armstrong 7260 I Richard Does 8126

No	DATE	REVISIONS	BY
A	14/06/2019	PRELIMINARY	JH, AW
C	12/07/2019	PRELIMINARY SS DA	JH
D	22/07/2019	SS DA	JH
E	29/08/2019	SS DA	JH

ZONE PLAN

CONSULTANTS

TRAFFIC ENGINEER	ARUP Ph: (02) 9320 9320
SERVICES ENGINEER	ERBAS AND ASSOCIATES Ph: (02) 9437 1022
FIRE ENGINEER	STEPHEN GRUBITS & ASSOC. Ph: (02) 9247 1444
CIVIL AND STRUCTURAL ENGINEER	BIRZULIS ASSOCIATES Ph: (02) 9555 7230
BCA CONSULTANT	MBC Ph: (02) 9939 1530
QUANTITY SURVEYOR	WILDE AND WOOLLARD Ph: (02) 9411 2777
PROJECT MANAGER	SAVILLS Ph: (02) 8215 8888

ARCHITECT

DesignInc | Lacoste + Stevenson | bmc2
architects in association
DesignInc Sydney PTY LIMITED ACN 003008820
L12 / 77 PACIFIC HWY NORTH SYDNEY NSW 2060 AUSTRALIA
PO BOX 651 NORTH SYDNEY NSW 2059 AUSTRALIA
T +612 8905 7100 F +612 8905 7199
E sydney@sydney.designinc.com.au www.designinc.com.au
Architecture Urban Design Interiors

CLIENT

SCHOOL INFRASTRUCTURE NSW

PROJECT

LINDFIELD LEARNING VILLAGE
STAGE 2 & 3
Eton Road,
Lindfield NSW 2070

TITLE

SECURITY FENCE PLAN 2

DRAWN BY	Drawn By JkH
SCALES	1:250 @A1
PLOT DATE	22/07/19
PROJECT Nº.	P19-006
DRAWING Nº.	LA-2-1002
REVISION	E

DRAWING STATUS	REVIEWED BY	SIGNATURE	DATE
SS DA	SH		

QUALITY CERTIFIED ISO 9001

Completion of the Drawing Status is evidence the design has been verified as conforming to the requirements of the Project M.S. Plan. Initialling the "Drawn By" box confirms that this drawing has been prepared in conformity with DesignInc Sydney M.S. procedures.

DEVELOPMENT APPLICATION

PLOTTED XXX

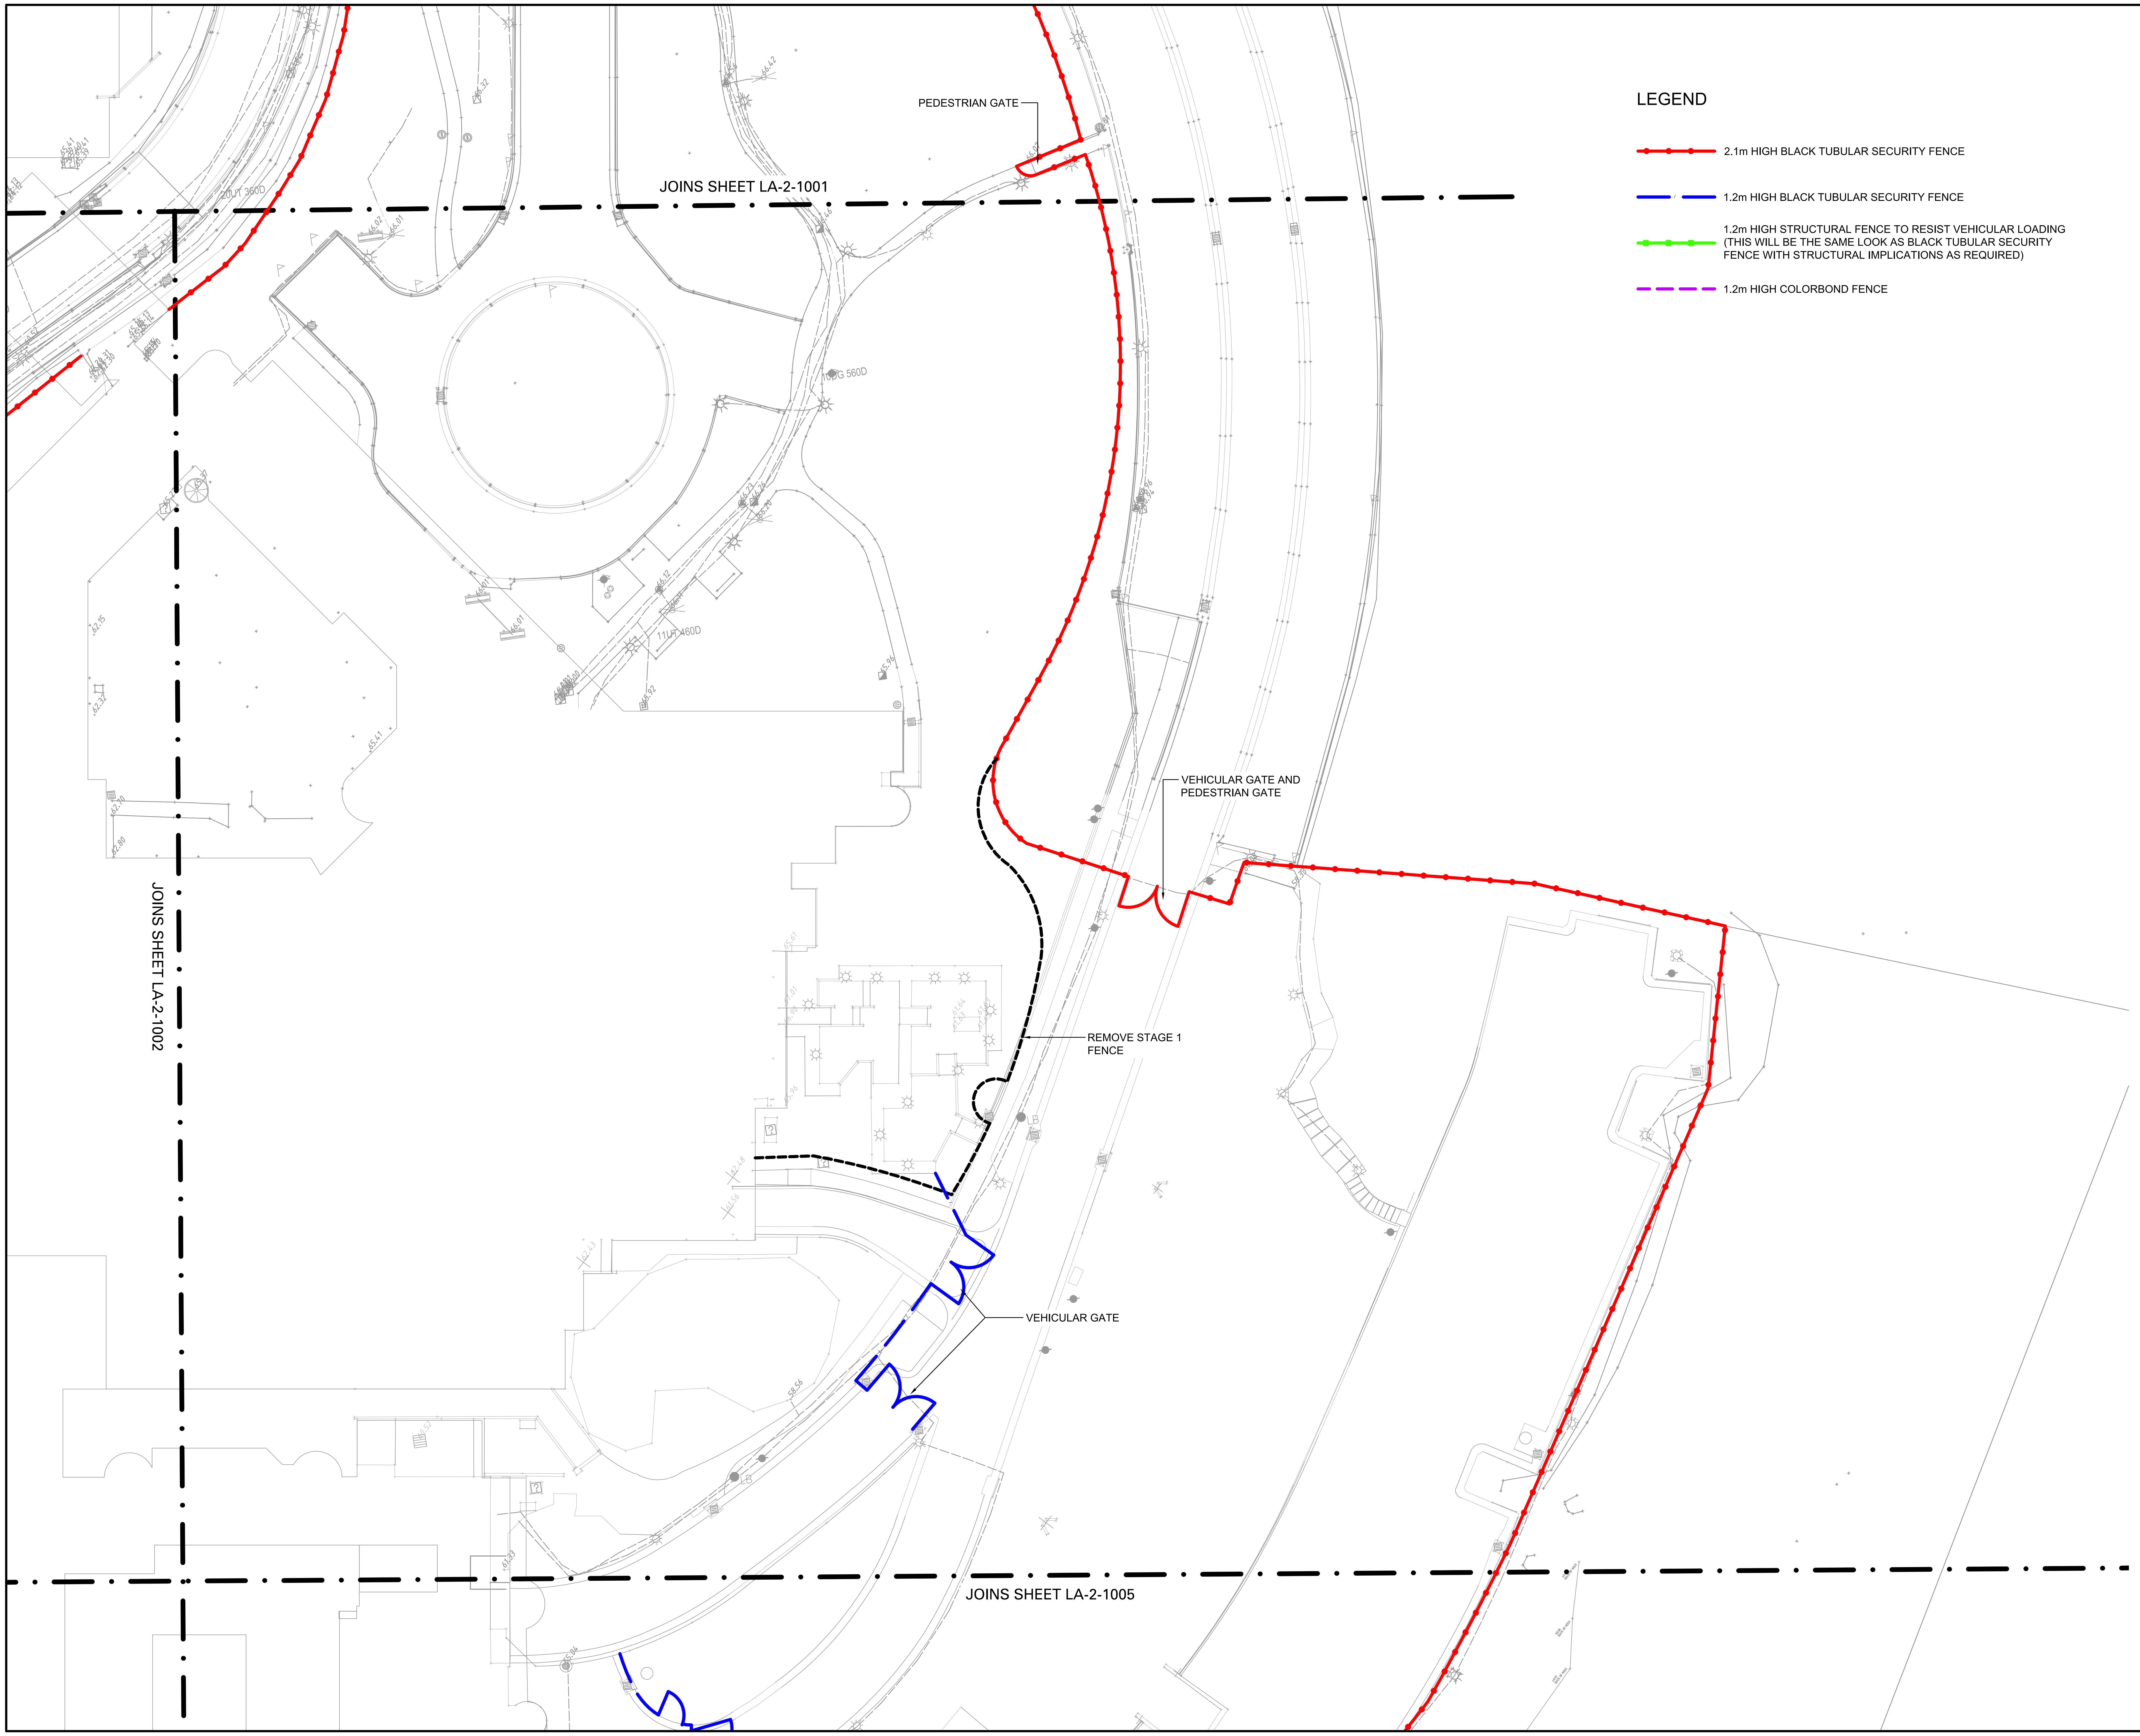

Please note
If the Status of this drawing is not signed off For Construction it may be subject to change, alteration or amendment at the discretion of DesignInc Sydney Pty Limited. If so, DesignInc Sydney Pty Limited is not liable for any loss, damage, harm or injury whether special, consequential, direct or indirect, suffered by you or any other person as a result of your use of this drawing for construction purposes.

Figured dimensions take preference to scale readings. Verify all dimensions on site. Report any discrepancies to the Architect for decision before proceeding with the work.

Nominated Architects
Anthony Quan 5421 I Sandeep Amin 7337 I Ian Armstrong 7260 I Richard Does 8126

No	DATE	REVISIONS	BY
A	14/06/2019	PRELIMINARY	JH, AW
C	12/07/2019	PRELIMINARY SS DA	JH
D	22/07/2019	SS DA	JH
E	29/08/2019	SS DA	JH

ZONE PLAN

CONSULTANTS

TRAFFIC ENGINEER	ARUP	Ph: (02) 9320 9320
SERVICES ENGINEER	ERBAS AND ASSOCIATES	Ph: (02) 9437 1022
FIRE ENGINEER	STEPHEN GRUBITS & ASSOC.	Ph: (02) 9247 1444
CIVIL AND STRUCTURAL ENGINEER	BIRZULIS ASSOCIATES	Ph: (02) 9555 7230
BCA CONSULTANT	MBC	Ph: (02) 9939 1530
QUANTITY SURVEYOR	WILDE AND WOOLLARD	Ph: (02) 9411 2777
PROJECT MANAGER	SAVILLS	Ph: (02) 8215 8888

ARCHITECT

DesignInc | Lacoste + Stevenson | bmc2
architects in association
DesignInc Sydney PTY LIMITED ACN 003008820
L12 / 77 PACIFIC HWY NORTH SYDNEY NSW 2060 AUSTRALIA
PO BOX 651 NORTH SYDNEY NSW 2059 AUSTRALIA
T +612 8905 7100 F +612 8905 7199
E sydney@sydney.designinc.com.au www.designinc.com.au
Architecture Urban Design Interiors

CLIENT

SCHOOL INFRASTRUCTURE NSW

PROJECT
LINDFIELD LEARNING VILLAGE
STAGE 2 & 3
Eton Road,
Lindfield NSW 2070

TITLE
SECURITY FENCE PLAN 3

DRAWN BY	Drawn By JkH
SCALES	1:250 @A1
PLOT DATE	22/07/19
PROJECT Nº.	P19-006
DRAWING Nº.	LA-2-1003
REVISION	E

DRAWING STATUS	REVIEWED BY	SIGNATURE	DATE
SS DA	SH		

QUALITY CERTIFIED ISO 9001
Completion of the Drawing Status is evidence the design has been verified as conforming to the requirements of the Project M.S. Plan. Initialling the "Drawn By" box confirms that this drawing has been prepared in conformity with DesignInc Sydney M.S. procedures.

DEVELOPMENT APPLICATION

PLOTTED XXX

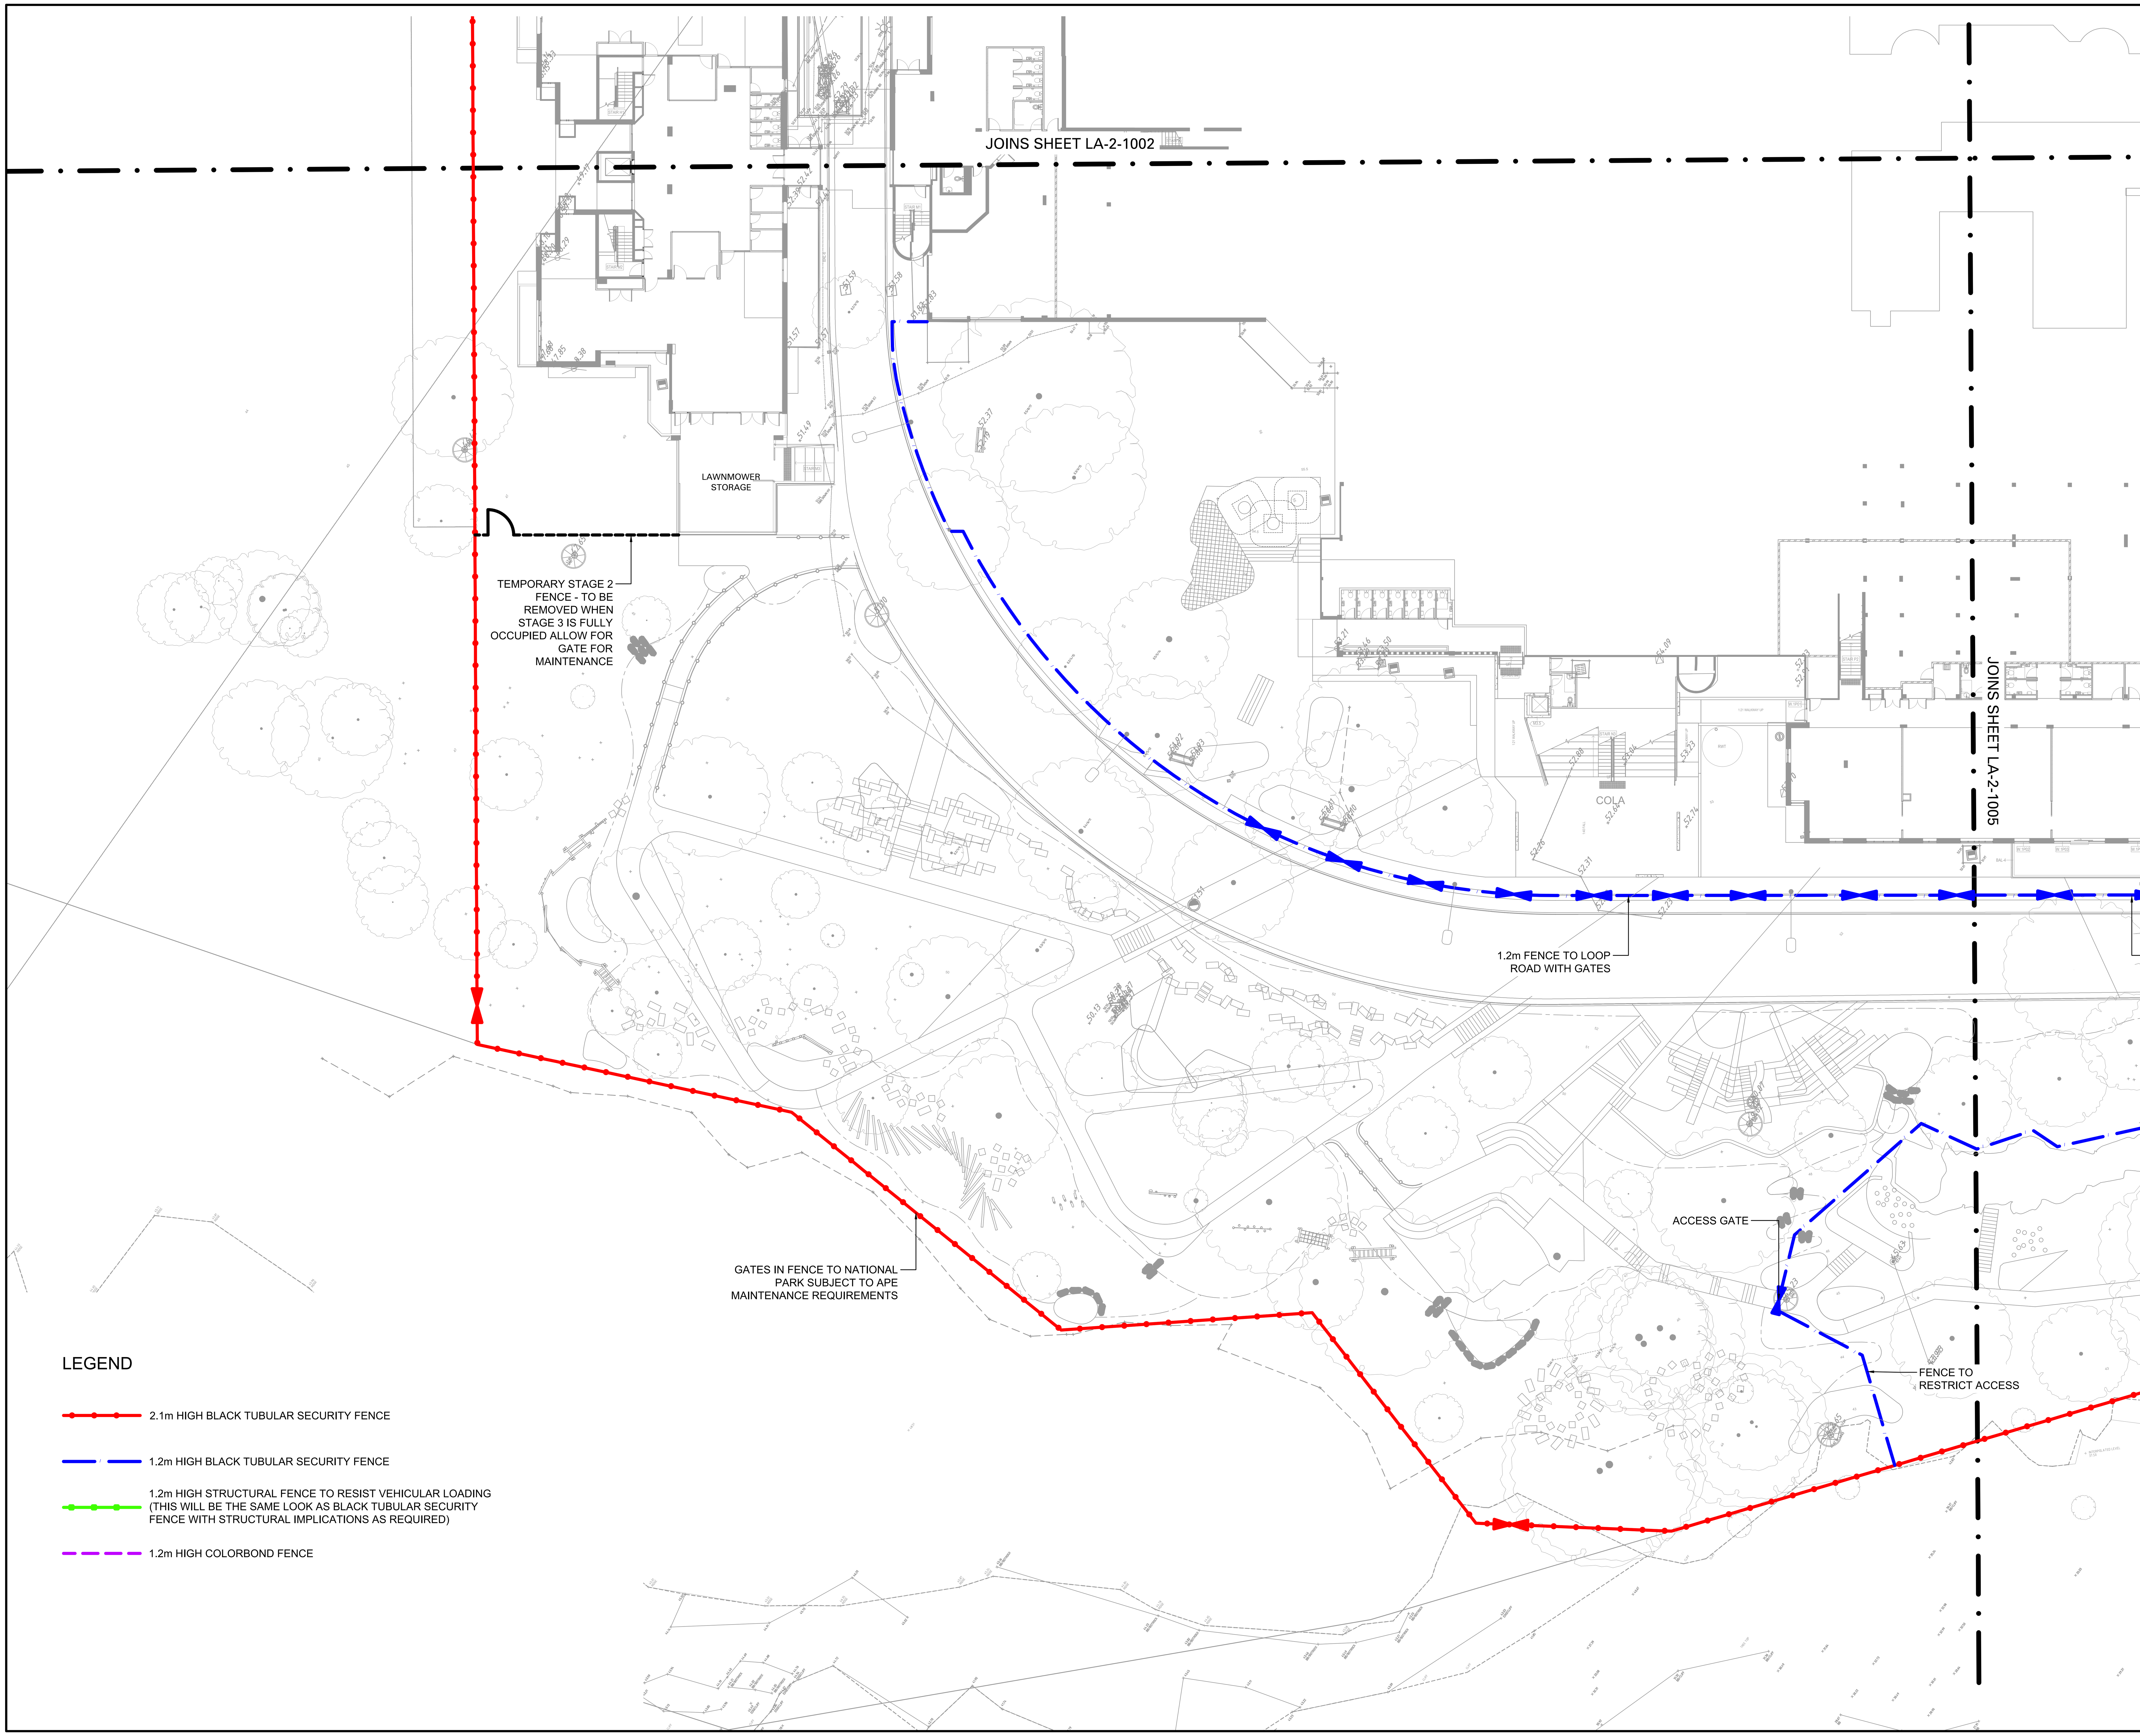

Please note

If the Status of this drawing is not signed off For Construction it may be subject to change, alteration or amendment at the discretion of DesignInc Sydney Pty Limited. If so, DesignInc Sydney Pty Limited is not liable for any loss, damage, harm or injury whether special, consequential, direct or indirect, suffered by you or any other person as a result of your use of this drawing for construction purposes.

Figured dimensions take preference to scale readings. Verify all dimensions on site. Report any discrepancies to the Architect for decision before proceeding with the work.

Nominated Architects

Anthony Quan 5421 I Sandeep Amin 7337 I Ian Armstrong 7260 I Richard Does 8126

No	DATE	REVISIONS	BY
A	14/06/2019	PRELIMINARY	JH, AW
C	12/07/2019	PRELIMINARY SS DA	JH
D	22/07/2019	SS DA	JH
E	29/08/2019	SS DA	JH

ZONE PLAN

CONSULTANTS

TRAFFIC ENGINEER	ARUP	Ph: (02) 9320 9320
SERVICES ENGINEER	ERBAS AND ASSOCIATES	Ph: (02) 9437 1022
FIRE ENGINEER	STEPHEN GRUBITS & ASSOC.	Ph: (02) 9247 1444
CIVIL AND STRUCTURAL ENGINEER	BIRZULIS ASSOCIATES	Ph: (02) 9555 7230
BCA CONSULTANT	MBC	Ph: (02) 9939 1530
QUANTITY SURVEYOR	WILDE AND WOOLLARD	Ph: (02) 9411 2777
PROJECT MANAGER	SAVILLS	Ph: (02) 8215 8888

ARCHITECT

DesignInc | Lacoste + Stevenson | bmc2
architects in association

DesignInc Sydney PTY LIMITED ACN 003008820
L12 / 77 PACIFIC HWY NORTH SYDNEY NSW 2060 AUSTRALIA
PO BOX 651 NORTH SYDNEY NSW 2059 AUSTRALIA
T +612 8905 7100 F +612 8905 7199
E sydney@sydney.designinc.com.au www.designinc.com.au

Architecture Urban Design Interiors

CLIENT

SCHOOL INFRASTRUCTURE NSW

PROJECT

LINDFIELD LEARNING VILLAGE
STAGE 2 & 3
Eton Road,
Lindfield NSW 2070

TITLE

SECURITY FENCE PLAN 4

N	
DRAWN BY	Drawn By JkH
SCALES	1:250 @A1
PLOT DATE	22/07/19
PROJECT Nº.	P19-006
DRAWING Nº.	LA-2-1004
REVISION	E

DRAWING STATUS	REVIEWED BY	SIGNATURE	DATE
SS DA	SH		

QUALITY CERTIFIED ISO 9001

Completion of the Drawing Status is evidence the design has been verified as conforming to the requirements of the Project M.S. Plan. Initialling the "Drawn By" box confirms that this drawing has been prepared in conformity with DesignInc Sydney M.S. procedures.

DEVELOPMENT APPLICATION

PLOTTED XXX

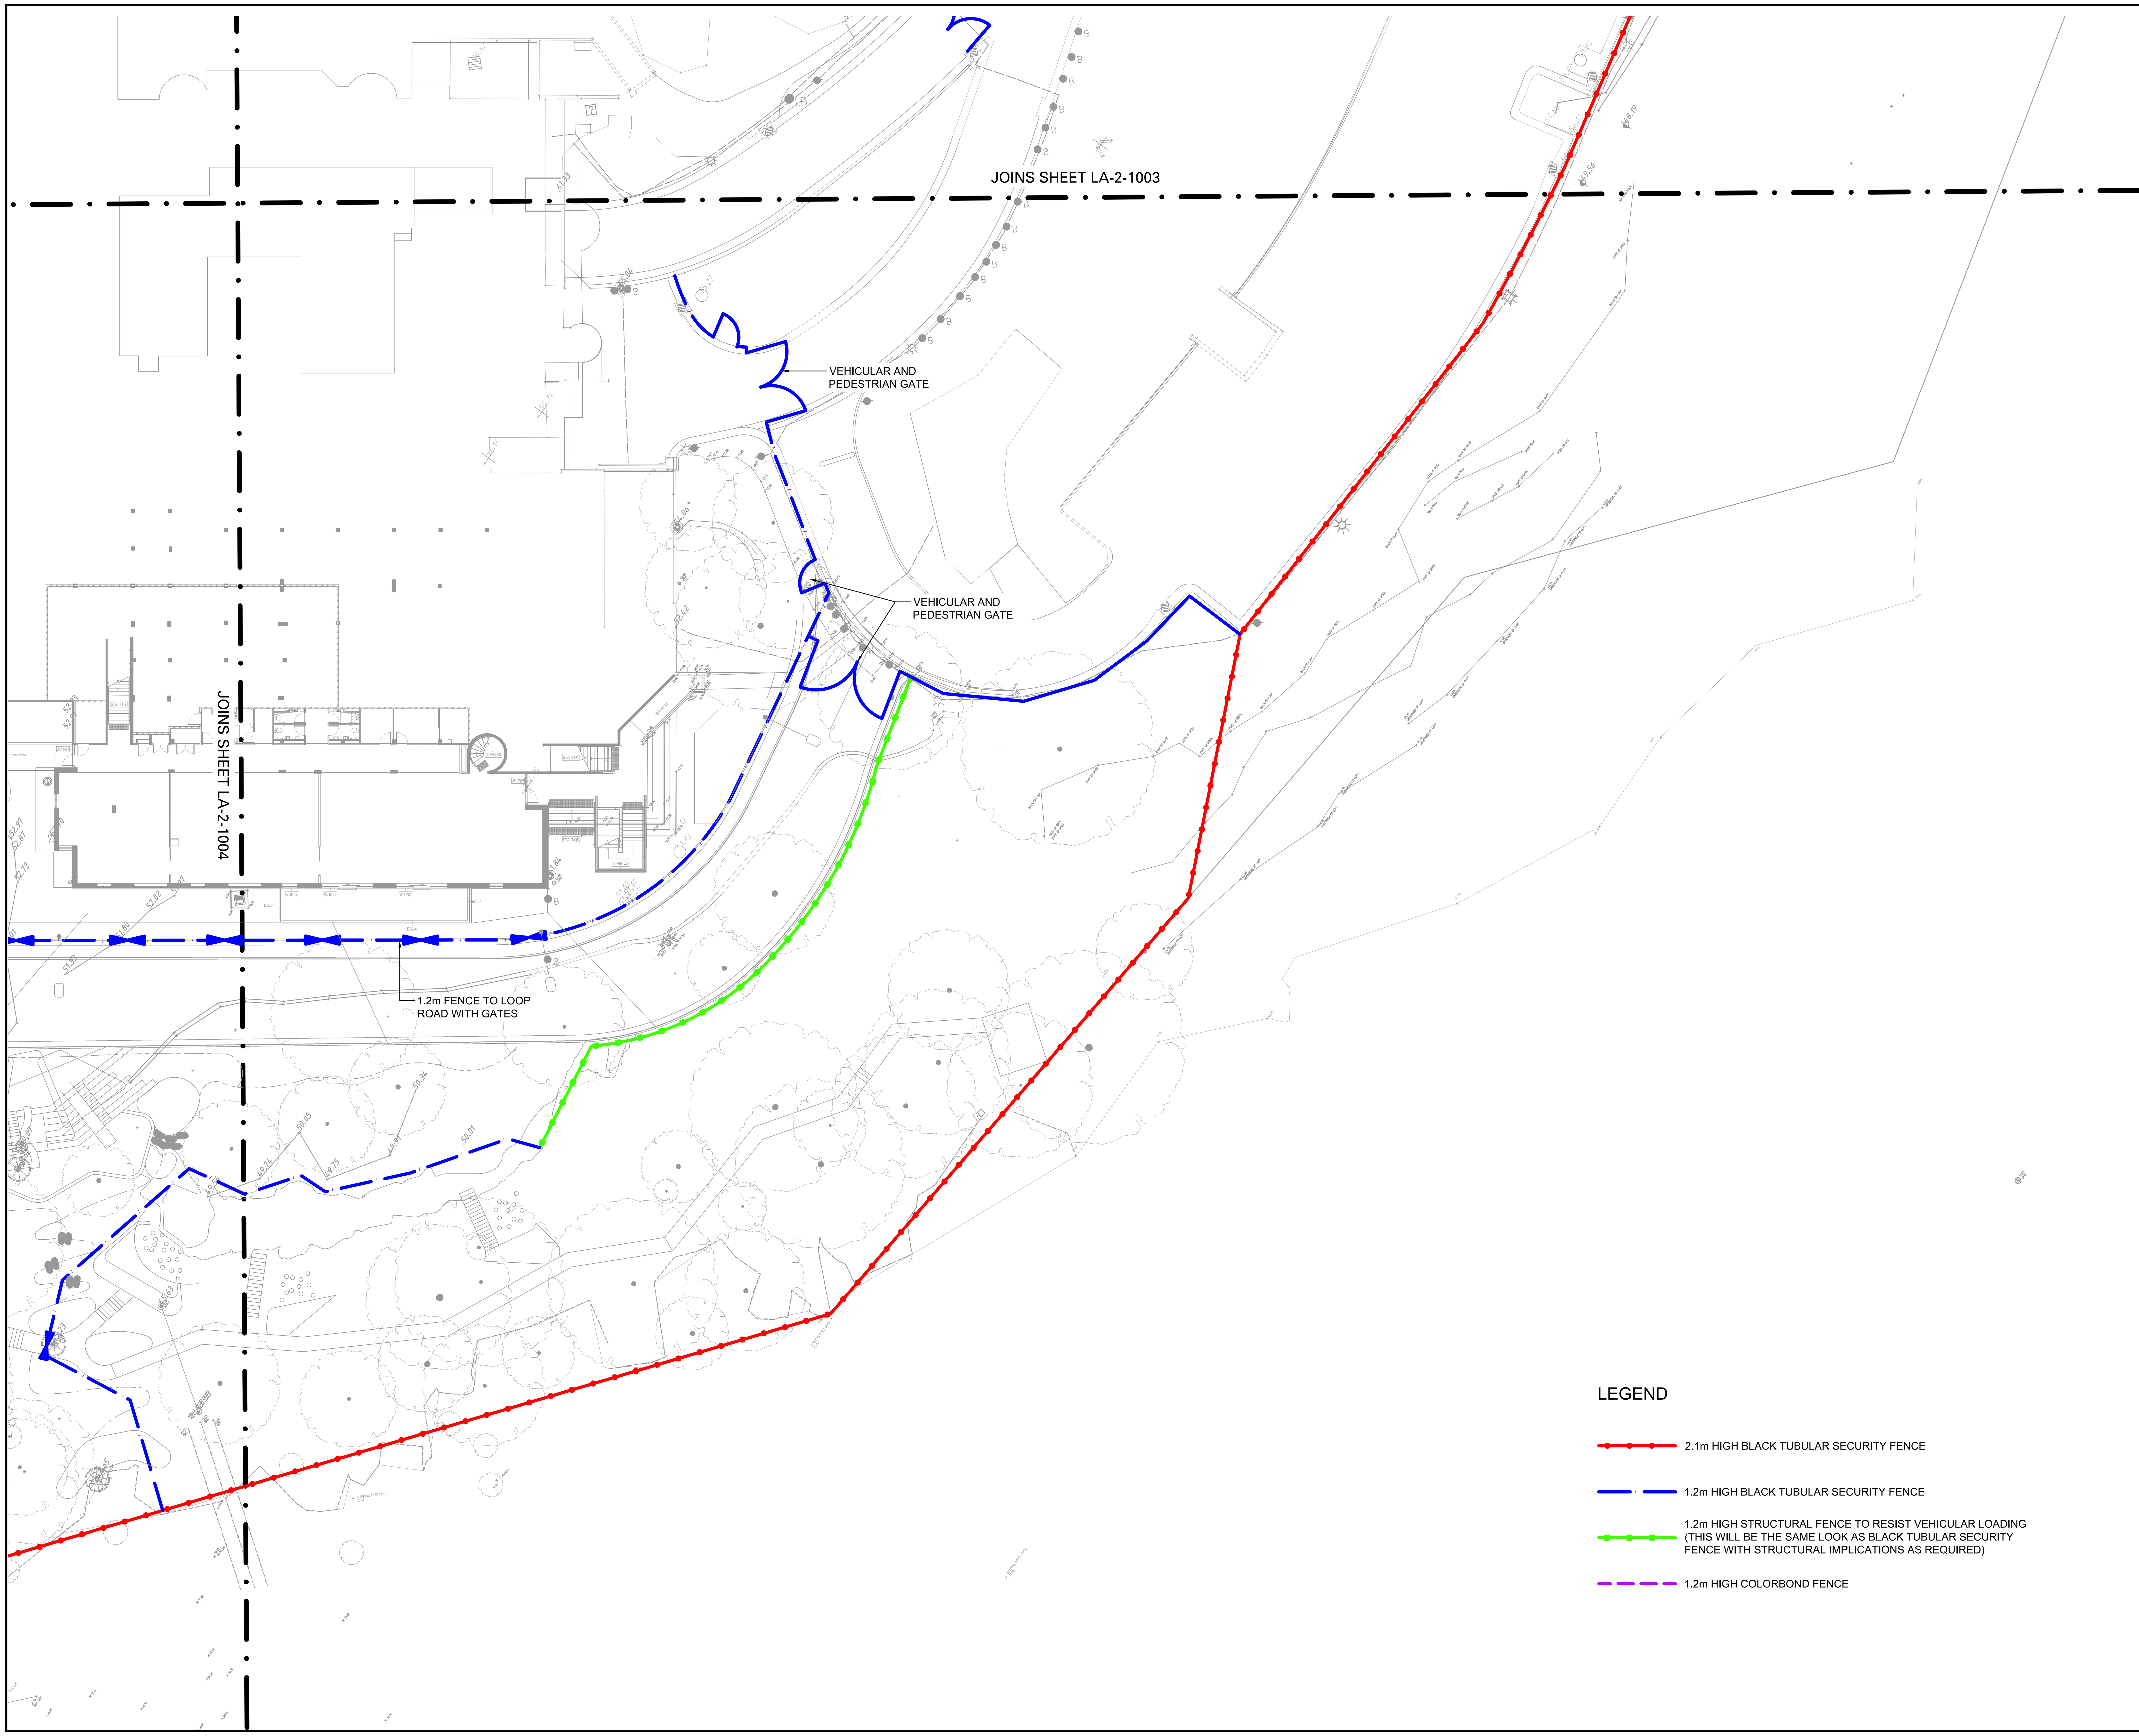

LEGEND

- 2.1m HIGH BLACK TUBULAR SECURITY FENCE
- 1.2m HIGH BLACK TUBULAR SECURITY FENCE
- 1.2m HIGH STRUCTURAL FENCE TO RESIST VEHICULAR LOADING (THIS WILL BE THE SAME LOOK AS BLACK TUBULAR SECURITY FENCE WITH STRUCTURAL IMPLICATIONS AS REQUIRED)
- 1.2m HIGH COLORBOND FENCE

Nominated Architects

Anthony Quan 5421 I Sandeep Amin 7337 I Ian Armstrong 7260 I Richard Does 8126

No	DATE	REVISIONS	BY
A	14/06/2019	PRELIMINARY	JH, AW
C	12/07/2019	PRELIMINARY SS DA	JH
D	22/07/2019	SS DA	JH
E	29/08/2019	SS DA	JH

ZONE PLAN

CONSULTANTS

TRAFFIC ENGINEER	ARUP	Ph: (02) 9320 9320
SERVICES ENGINEER	ERBAS AND ASSOCIATES	Ph: (02) 9437 1022
FIRE ENGINEER	STEPHEN GRUBITS & ASSOC.	Ph: (02) 9247 1444
CIVIL AND STRUCTURAL ENGINEER	BIRZULIS ASSOCIATES	Ph: (02) 9555 7230
BCA CONSULTANT	MBC	Ph: (02) 9939 1530
QUANTITY SURVEYOR	WILDE AND WOOLLARD	Ph: (02) 9411 2777
PROJECT MANAGER	SAVILLS	Ph: (02) 8215 8888

ARCHITECT

DesignInc | Lacoste + Stevenson | bmc2
architects in association

DesignInc Sydney PTY LIMITED ACN 003008820
L12 / 77 PACIFIC HWY NORTH SYDNEY NSW 2060 AUSTRALIA
PO BOX 651 NORTH SYDNEY NSW 2059 AUSTRALIA
T +612 8905 7100 F +612 8905 7199
E sydney@sydney.designinc.com.au www.designinc.com.au
Architecture Urban Design Interiors

CLIENT

SCHOOL INFRASTRUCTURE NSW

PROJECT

LINDFIELD LEARNING VILLAGE
STAGE 2 & 3
Eton Road,
Lindfield NSW 2070

TITLE

SECURITY FENCE PLAN 5

DRAWN BY	Drawn By JkH
SCALES	1:250 @A1
PLOT DATE	22/07/19
PROJECT Nº.	P19-006
DRAWING Nº.	LA-2-1005
REVISION	E

DRAWING STATUS	REVIEWED BY	SIGNATURE	DATE
SS DA	SH		

QUALITY CERTIFIED ISO 9001 Completion of the Drawing Status is evidence the design has been verified as conforming to the requirements of the Project M.S. Plan. Initialling the "Drawn By" box confirms that this drawing has been prepared in conformity with DesignInc Sydney M.S. procedures.

DEVELOPMENT APPLICATION

PLOTTED XXX

Ceratopetalum Gummiferum

Dodonaea triquetra

Xanthorrhoea media

Grevillea buxifolia

Dianella caerulea

Gonocarpus teucrioides

Lomandra longifolia

Stylidium productum

Actinotus helianthi

Hardenbergia violacea

Hibbertia aspera

Patersonia sericea

INDICATIVE PLANTING LIST FOR SMOOTH-BARKED APPLE - RED BLOODWOOD OPEN FOREST ON ENRICHED SANDSTONE SLOPES AROUND SYDNEY AND THE CENTRAL COAST (ME64; PCT1776)

BOTANICAL NAME	COMMON NAME	POT SIZE
SHRUB		
Ceratopetalum gummiferum	Christmas Bush	200mm
Dodonaea triquetra	Large-leaf Hop-bush	200mm
Xanthorrhoea arborea	Broad-leafed Grass Tree	200mm
GROUND COVERS / VINES AND CLIMBERS		
Dianella caerulea var. producta		150mm
Gonocarpus teucrioides	Raspwort	150mm
Lomandra longifolia	Spiny-headed Mat-rush	150mm
Stylidium productum		150mm

INDICATIVE PLANTING LIST FOR DWARF APPLE - BROAD-LEAVED SCRIBBLY GUM - SYDNEY PEPPERMINT LOW OPEN WOODLAND ON SANDSTONE RIDGES WITH SUBTLE ENRICHMENT IN NORTHERN SYDNEY (ME67; PCT1782)

BOTANICAL NAME	COMMON NAME	POT SIZE
SHRUB		
Dodonaea triquetra	Large-leaf Hop-bush	200mm
Grevillea buxifolia	Grey Spider Plant	200mm
Xanthorrhoea media	Grass Tree	200mm
GROUND COVERS / VINES AND CLIMBERS		
Actinotus helianthi	Flannel Flower	150mm
Hardenbergia violacea	Flowering Pea	150mm
Hibbertia aspera	Rough Guinea Flower	150mm
Lomandra longifolia	Spiny-headed Mat-rush	150mm
Patersonia sericea	Silky Purple-flag	150mm

DRAWING TO BE PRINTED IN COLOUR

PLOTTED XXX

Nominated Architects

Anthony Quan 5421 I Sandeep Amin 7337 I Ian Armstrong 7260 I Richard Does 8126

No	DATE	REVISIONS	BY
A	14/06/2019	PRELIMINARY	JH, AW
C	12/07/2019	PRELIMINARY SS DA	JH
D	22/07/2019	SS DA	JH

ZONE PLAN

CONSULTANTS

TRAFFIC ENGINEER	ARUP	Ph: (02) 9320 9320
SERVICES ENGINEER	ERBAS AND ASSOCIATES	Ph: (02) 9437 1022
FIRE ENGINEER	STEPHEN GRUBITS & ASSOC.	Ph: (02) 9247 1444
CIVIL AND STRUCTURAL ENGINEER	BIRZULIS ASSOCIATES	Ph: (02) 9555 7230
BCA CONSULTANT	MBC	Ph: (02) 9939 1530
QUANTITY SURVEYOR	WILDE AND WOOLLARD	Ph: (02) 9411 2777
PROJECT MANAGER	SAVILLS	Ph: (02) 8215 8888

ARCHITECT

DesignInc | Lacoste + Stevenson | bmc2
architects in association

DesignInc Sydney PTY LIMITED ACN 003008820
L12 / 77 PACIFIC HWY NORTH SYDNEY NSW 2060 AUSTRALIA
PO BOX 651 NORTH SYDNEY NSW 2059 AUSTRALIA
T +612 8905 7100 F +612 8905 7199
E sydney@sydney.designinc.com.au www.designinc.com.au

Architecture Urban Design Interiors

CLIENT

SCHOOL INFRASTRUCTURE NSW

PROJECT

LINDFIELD LEARNING VILLAGE
STAGE 2 & 3
Eton Road,
Lindfield NSW 2070

TITLE

PLANTING PALETTE

DRAWN BY	Drawn By
SCALES	NTS
PLOT DATE	22/07/2019
PROJECT Nº.	P19-006
DRAWING Nº.	LA-2-3000
REVISION	D

DRAWING STATUS	REVIEWED BY	SIGNATURE	DATE
SS DA	SH		

QUALITY CERTIFIED ISO 9001

Completion of the Drawing Status is evidence the design has been verified as conforming to the requirements of the Project M.S. Plan. Initialling the "Drawn By" box confirms that this drawing has been prepared in conformity with DesignInc Sydney M.S. procedures.

DEVELOPMENT APPLICATION

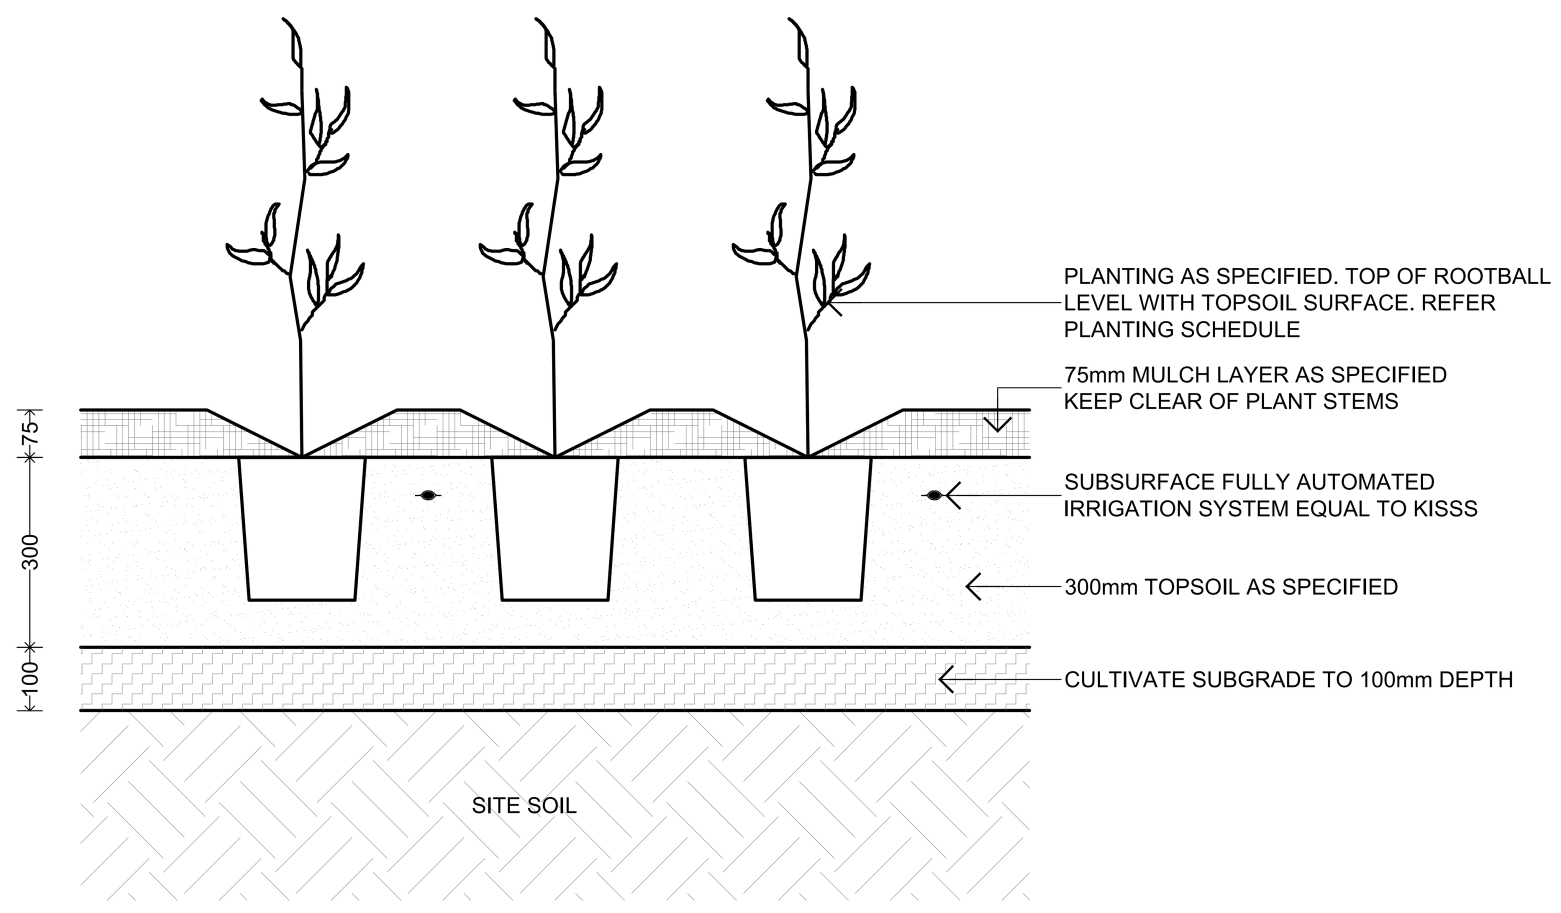

X TYPICAL MASS PLANTING IN DEEP SOIL
1 : 10 @ A1

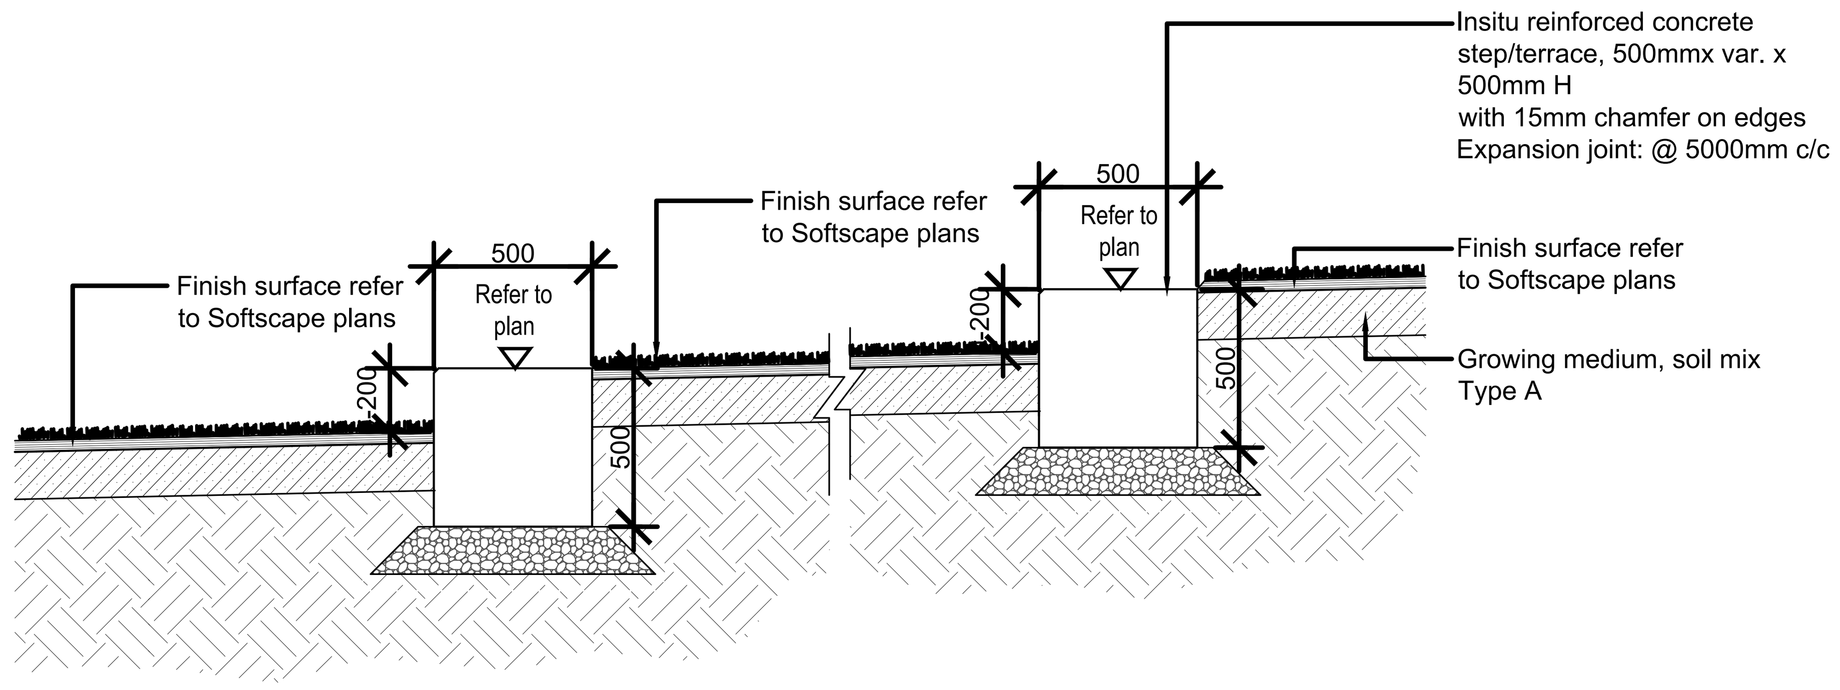

X SANDSTONE LOG STEP / TERRACED
XXX section
Scale 1:20

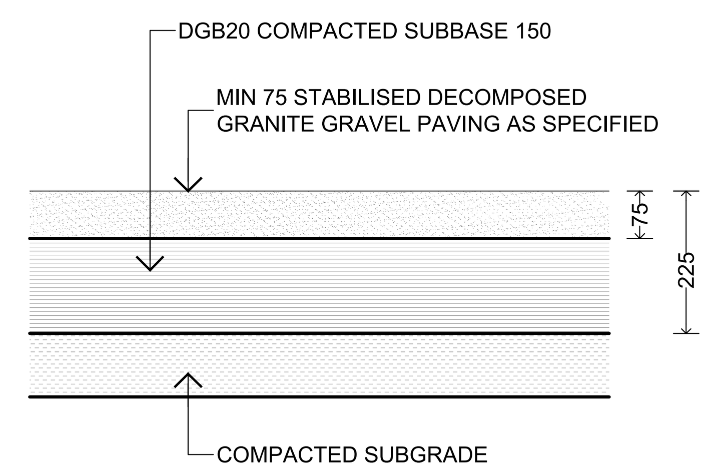

X DECOMPOSED GRANITE GRAVEL PAVING
1 : 10 @ A1

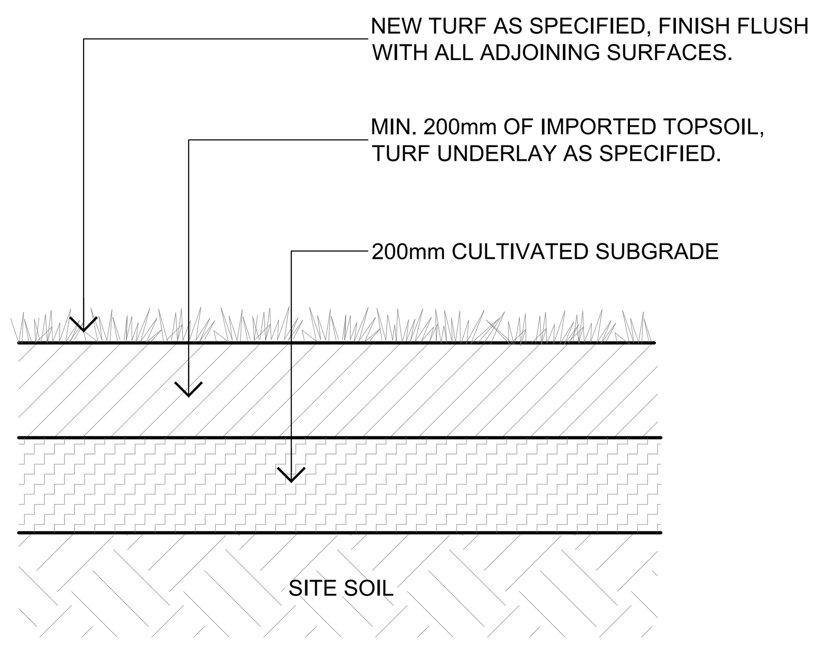

X TYPICAL TURF IN DEEP SOIL
1 : 10 @ A1

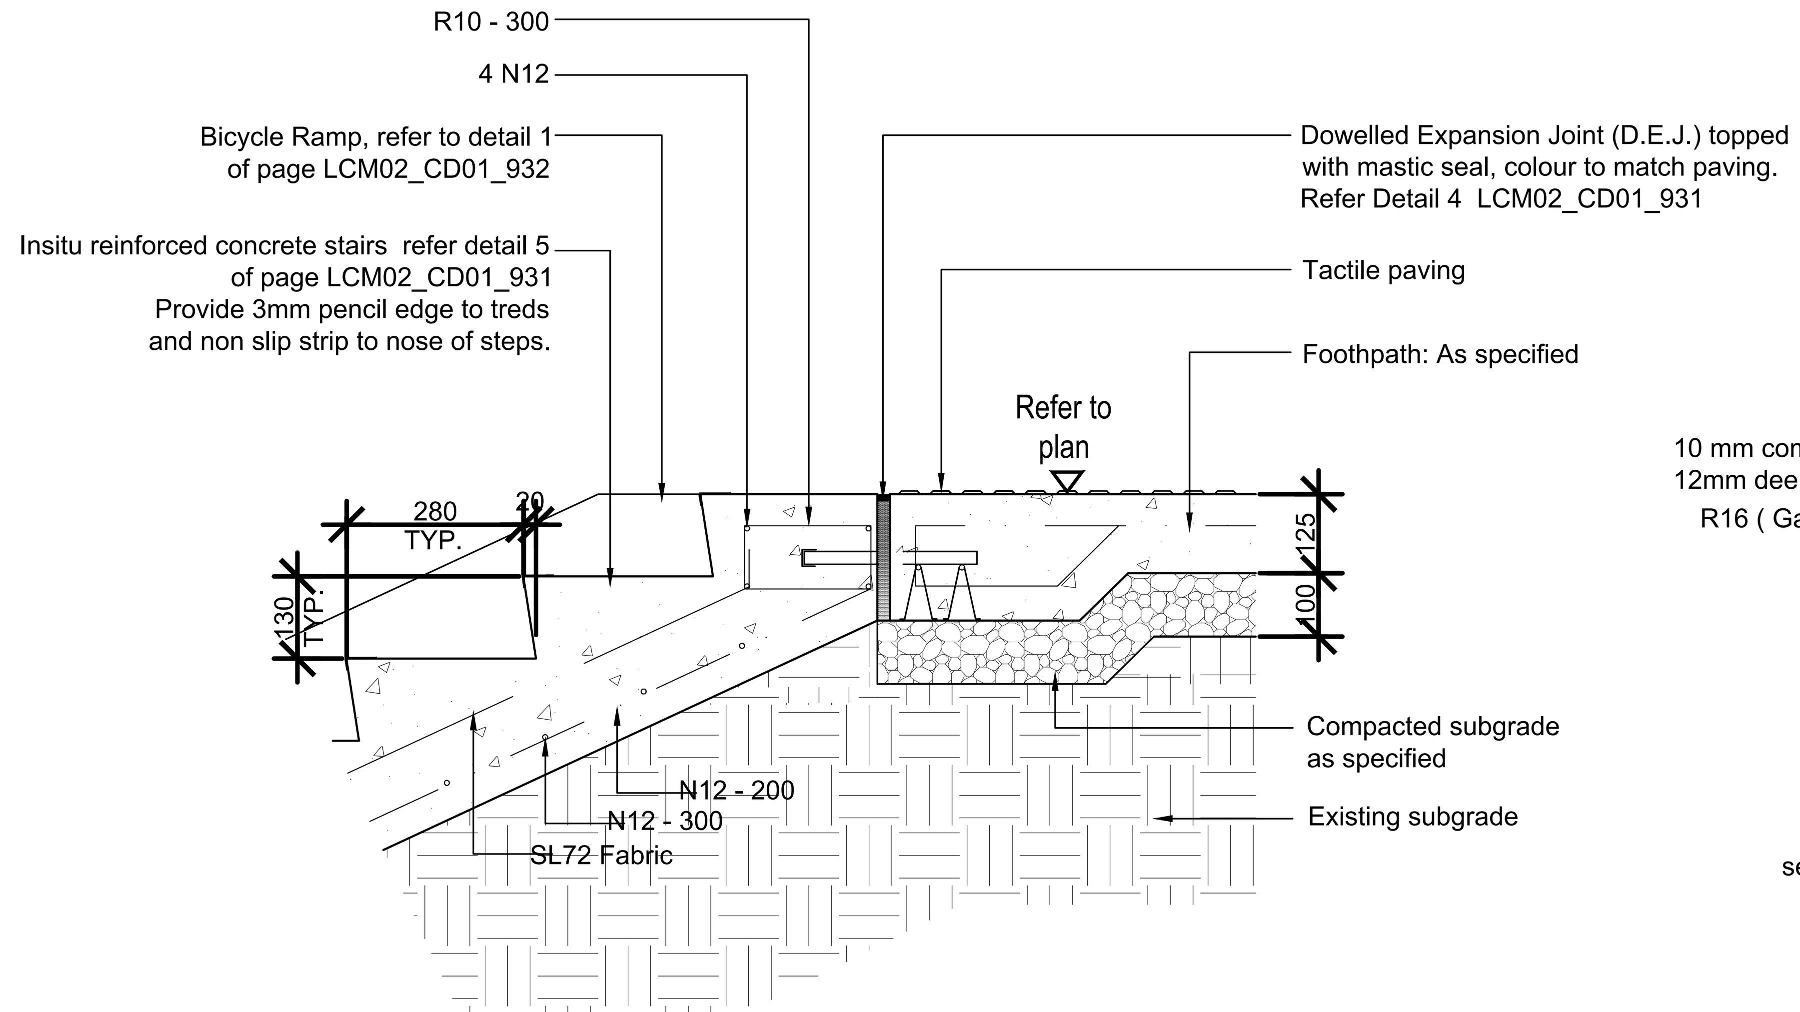

X STAIRS A / TOP OF STAIRS
XXX blow up
Scale 1:10

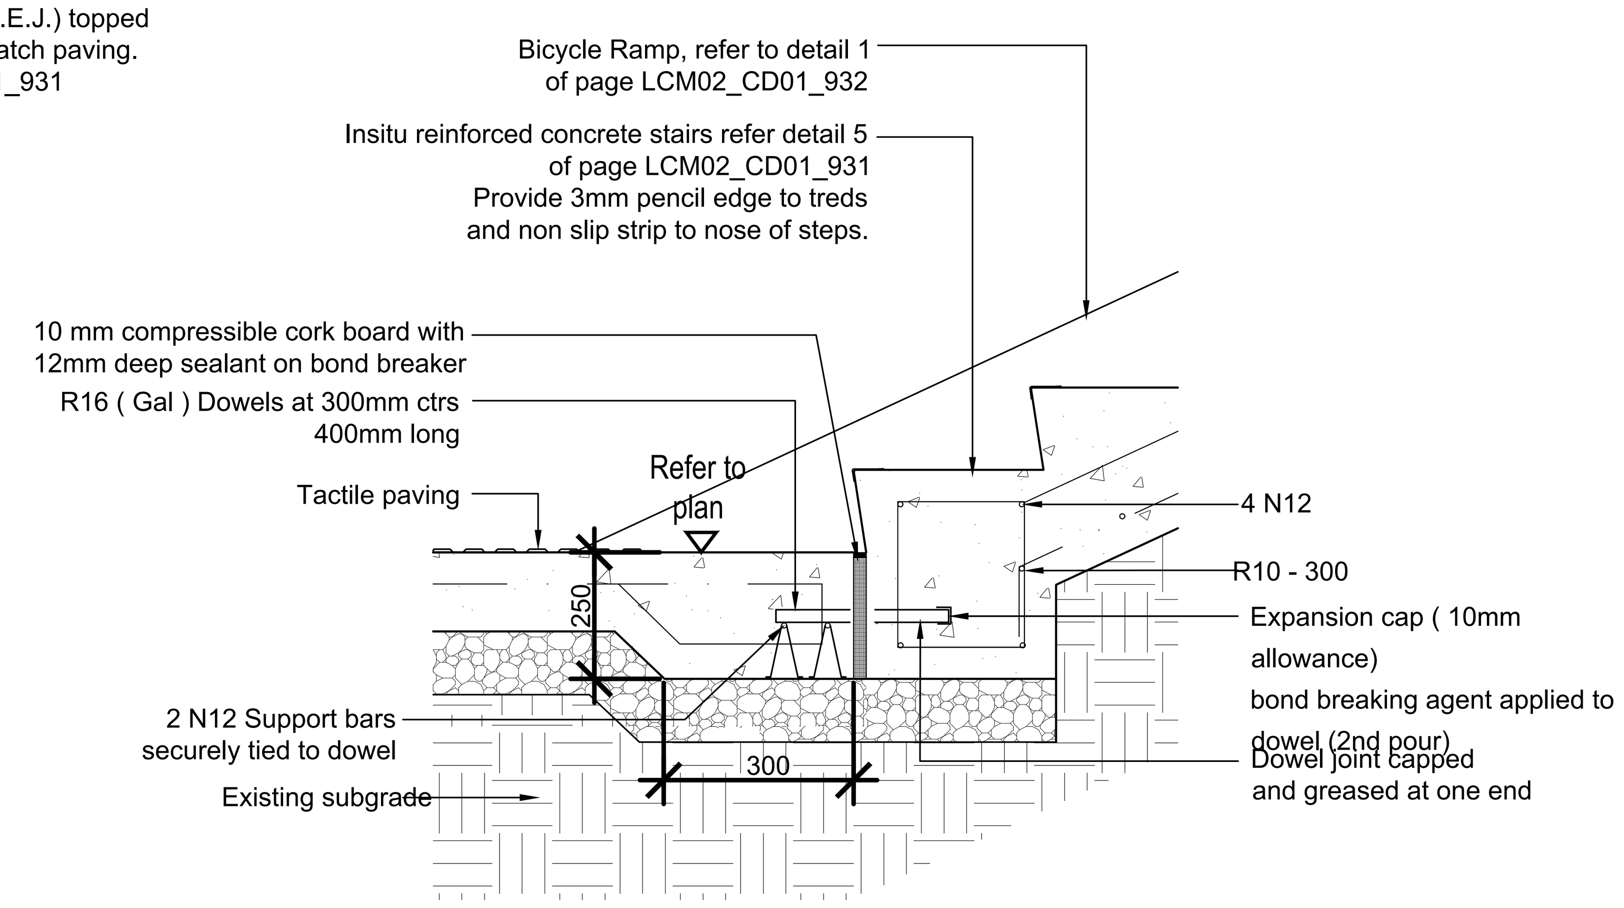

X STAIRS A / BOTTOM OF STAIRS
XXX blow up
Scale 1:10

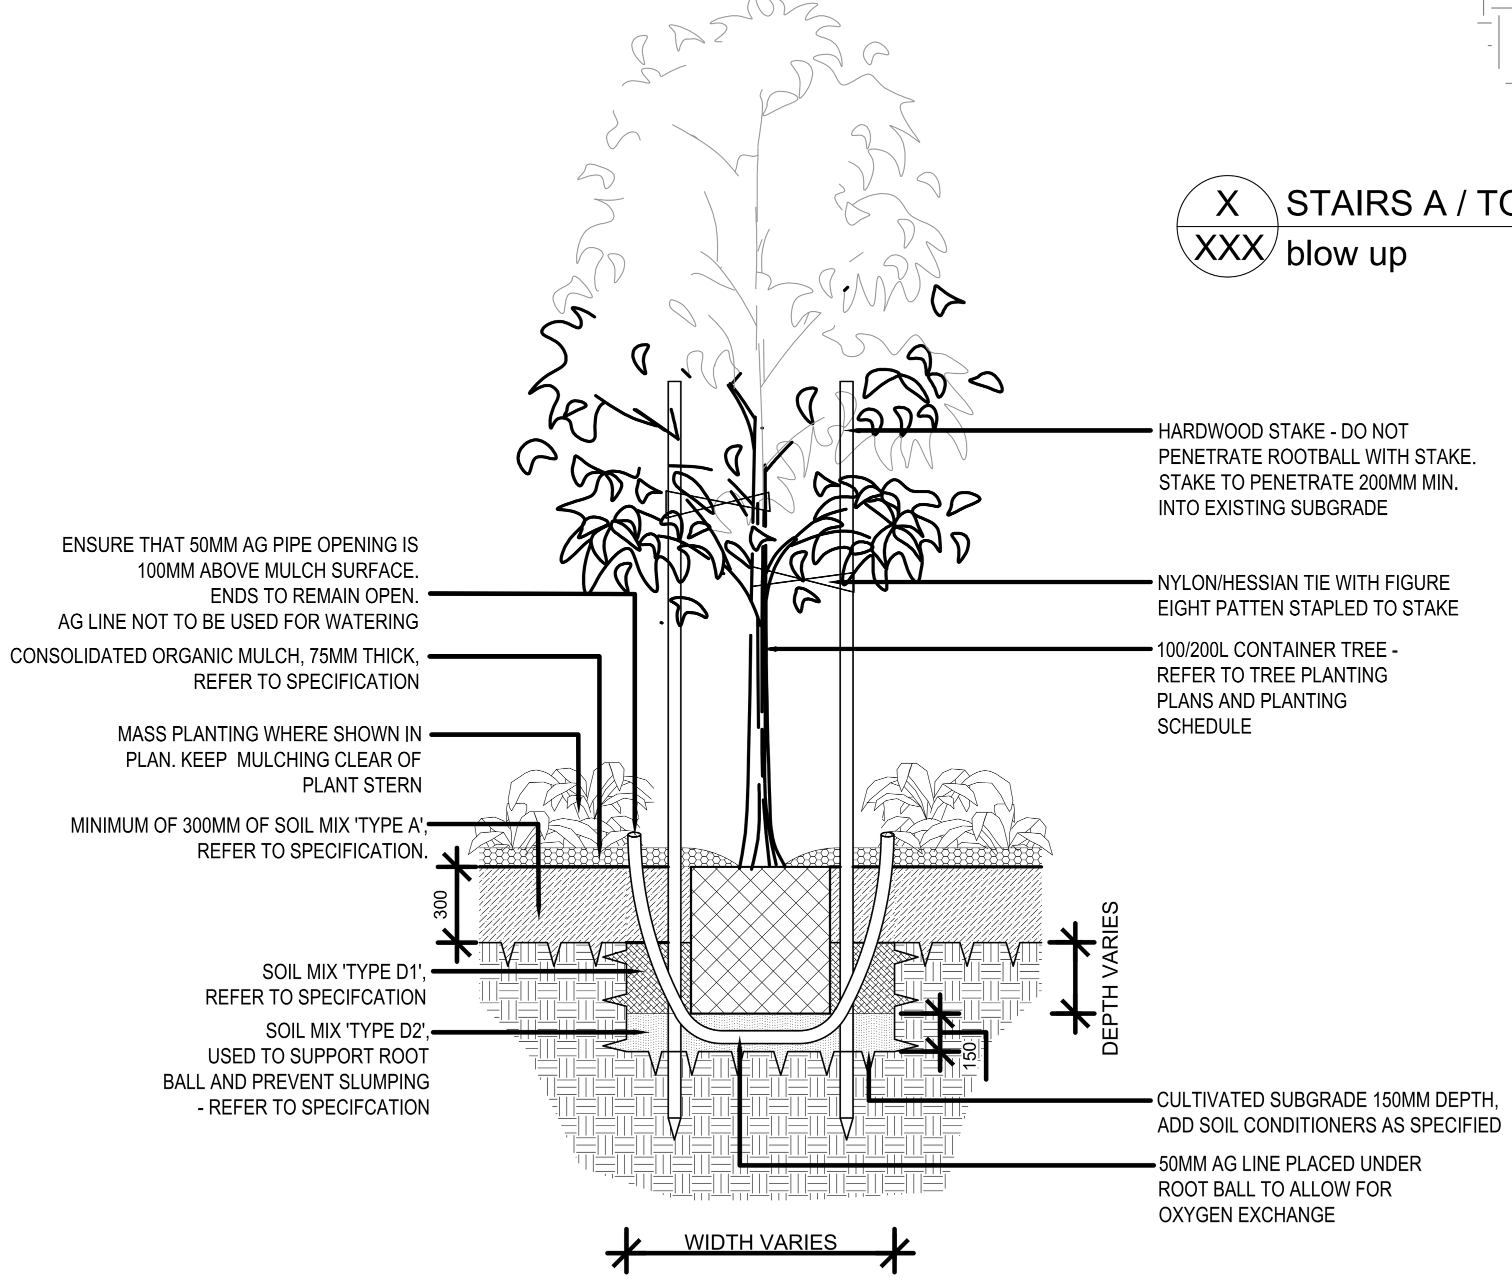

NOTE: TREE PLANTING HOLE DIMENSIONS ACCORDING TO CONTAINER SIZE: WIDTH MIN. 3X ROOT BALL DIAMETER (MIN. 820 / 1100 / 1400mm FOR 45/75/100L CONTAINERS) AND DEPTH MIN. 150mm BELOW ROOT BAL DEPTH.

X TYPICAL TREE PLANTING
1 : 25 @ A1

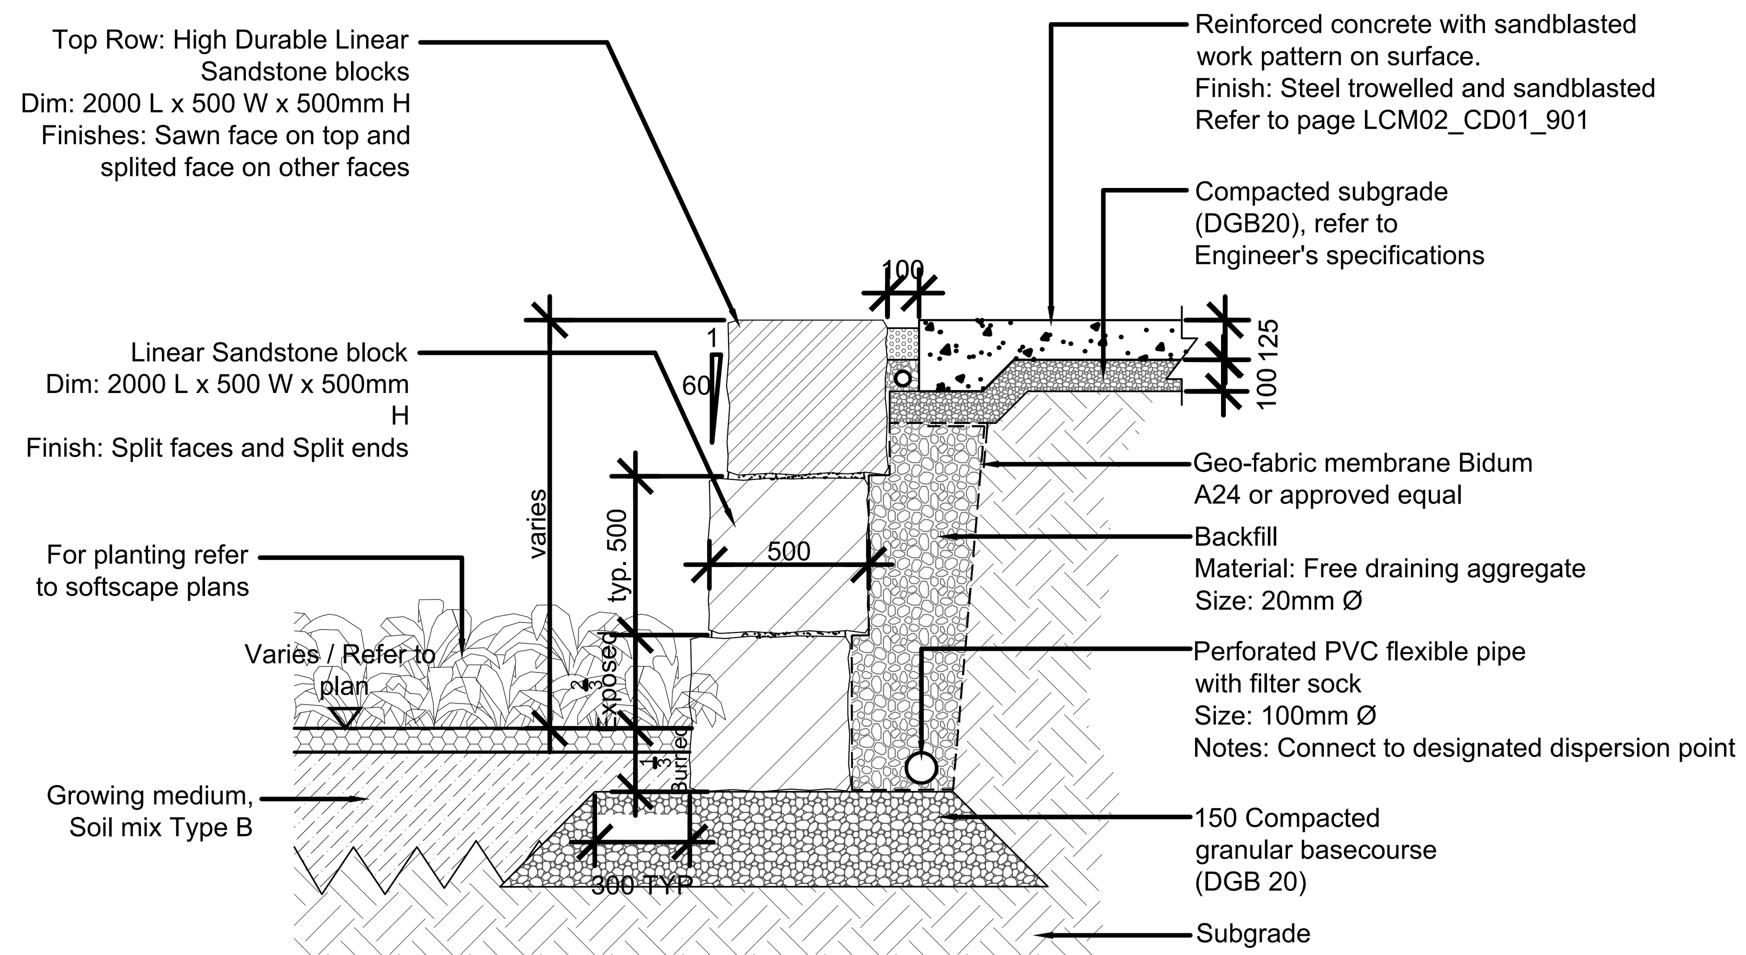

X WALL-BALUSTRADE / STACKING BLOCKS
XXX section
Scale 1:20

PLOTTED XXX

Nominated Architects
Anthony Quan 5421 I Sandeep Amin 7337 I Ian Armstrong 7260 I Richard Does 8126

No	DATE	REVISIONS	BY
A	14/06/2019	PRELIMINARY	JH, AW
C	12/07/2019	PRELIMINARY SS DA	JH
D	22/07/2019	SS DA	JH

ZONE PLAN

CONSULTANTS

TRAFFIC ENGINEER	ARUP	Ph: (02) 9320 9320
SERVICES ENGINEER	ERBAS AND ASSOCIATES	Ph: (02) 9437 1022
FIRE ENGINEER	STEPHEN GRUBITS & ASSOC.	Ph: (02) 9247 1444
CIVIL AND STRUCTURAL ENGINEER	BIRZULIS ASSOCIATES	Ph: (02) 9555 7230
BCA CONSULTANT	MBC	Ph: (02) 9939 1530
QUANTITY SURVEYOR	WILDE AND WOOLLARD	Ph: (02) 9411 2777
PROJECT MANAGER	SAVILLS	Ph: (02) 8215 8888

ARCHITECT

DesignInc | Lacoste + Stevenson | bmc2
architects in association

DesignInc Sydney PTY LIMITED ACN 003008820
L12 / 77 PACIFIC HWY NORTH SYDNEY NSW 2060 AUSTRALIA
PO BOX 651 NORTH SYDNEY NSW 2059 AUSTRALIA
T +612 8905 7100 F +612 8905 7199
E sydney@sydney.designinc.com.au www.designinc.com.au
Architecture Urban Design Interiors

CLIENT

SCHOOL INFRASTRUCTURE NSW

PROJECT
LINDFIELD LEARNING VILLAGE
STAGE 2 & 3
Eton Road,
Lindfield NSW 2070

TITLE
LANDSCAPE DETAILS

DRAWN BY	Drawn By
SCALES	AS SHOWN
PLOT DATE	22/07/19
PROJECT Nº.	P19-006
DRAWING Nº.	LA-2-2000
REVISION	D

DRAWING STATUS	REVIEWED BY	SIGNATURE	DATE
SS DA	SH		

QUALITY CERTIFIED ISO 9001
Completion of the Drawing Status is evidence the design has been verified as conforming to the requirements of the Project M.S. Plan. Initialling the "Drawn By" box confirms that this drawing has been prepared in conformity with DesignInc Sydney M.S. procedures.

DEVELOPMENT APPLICATION