


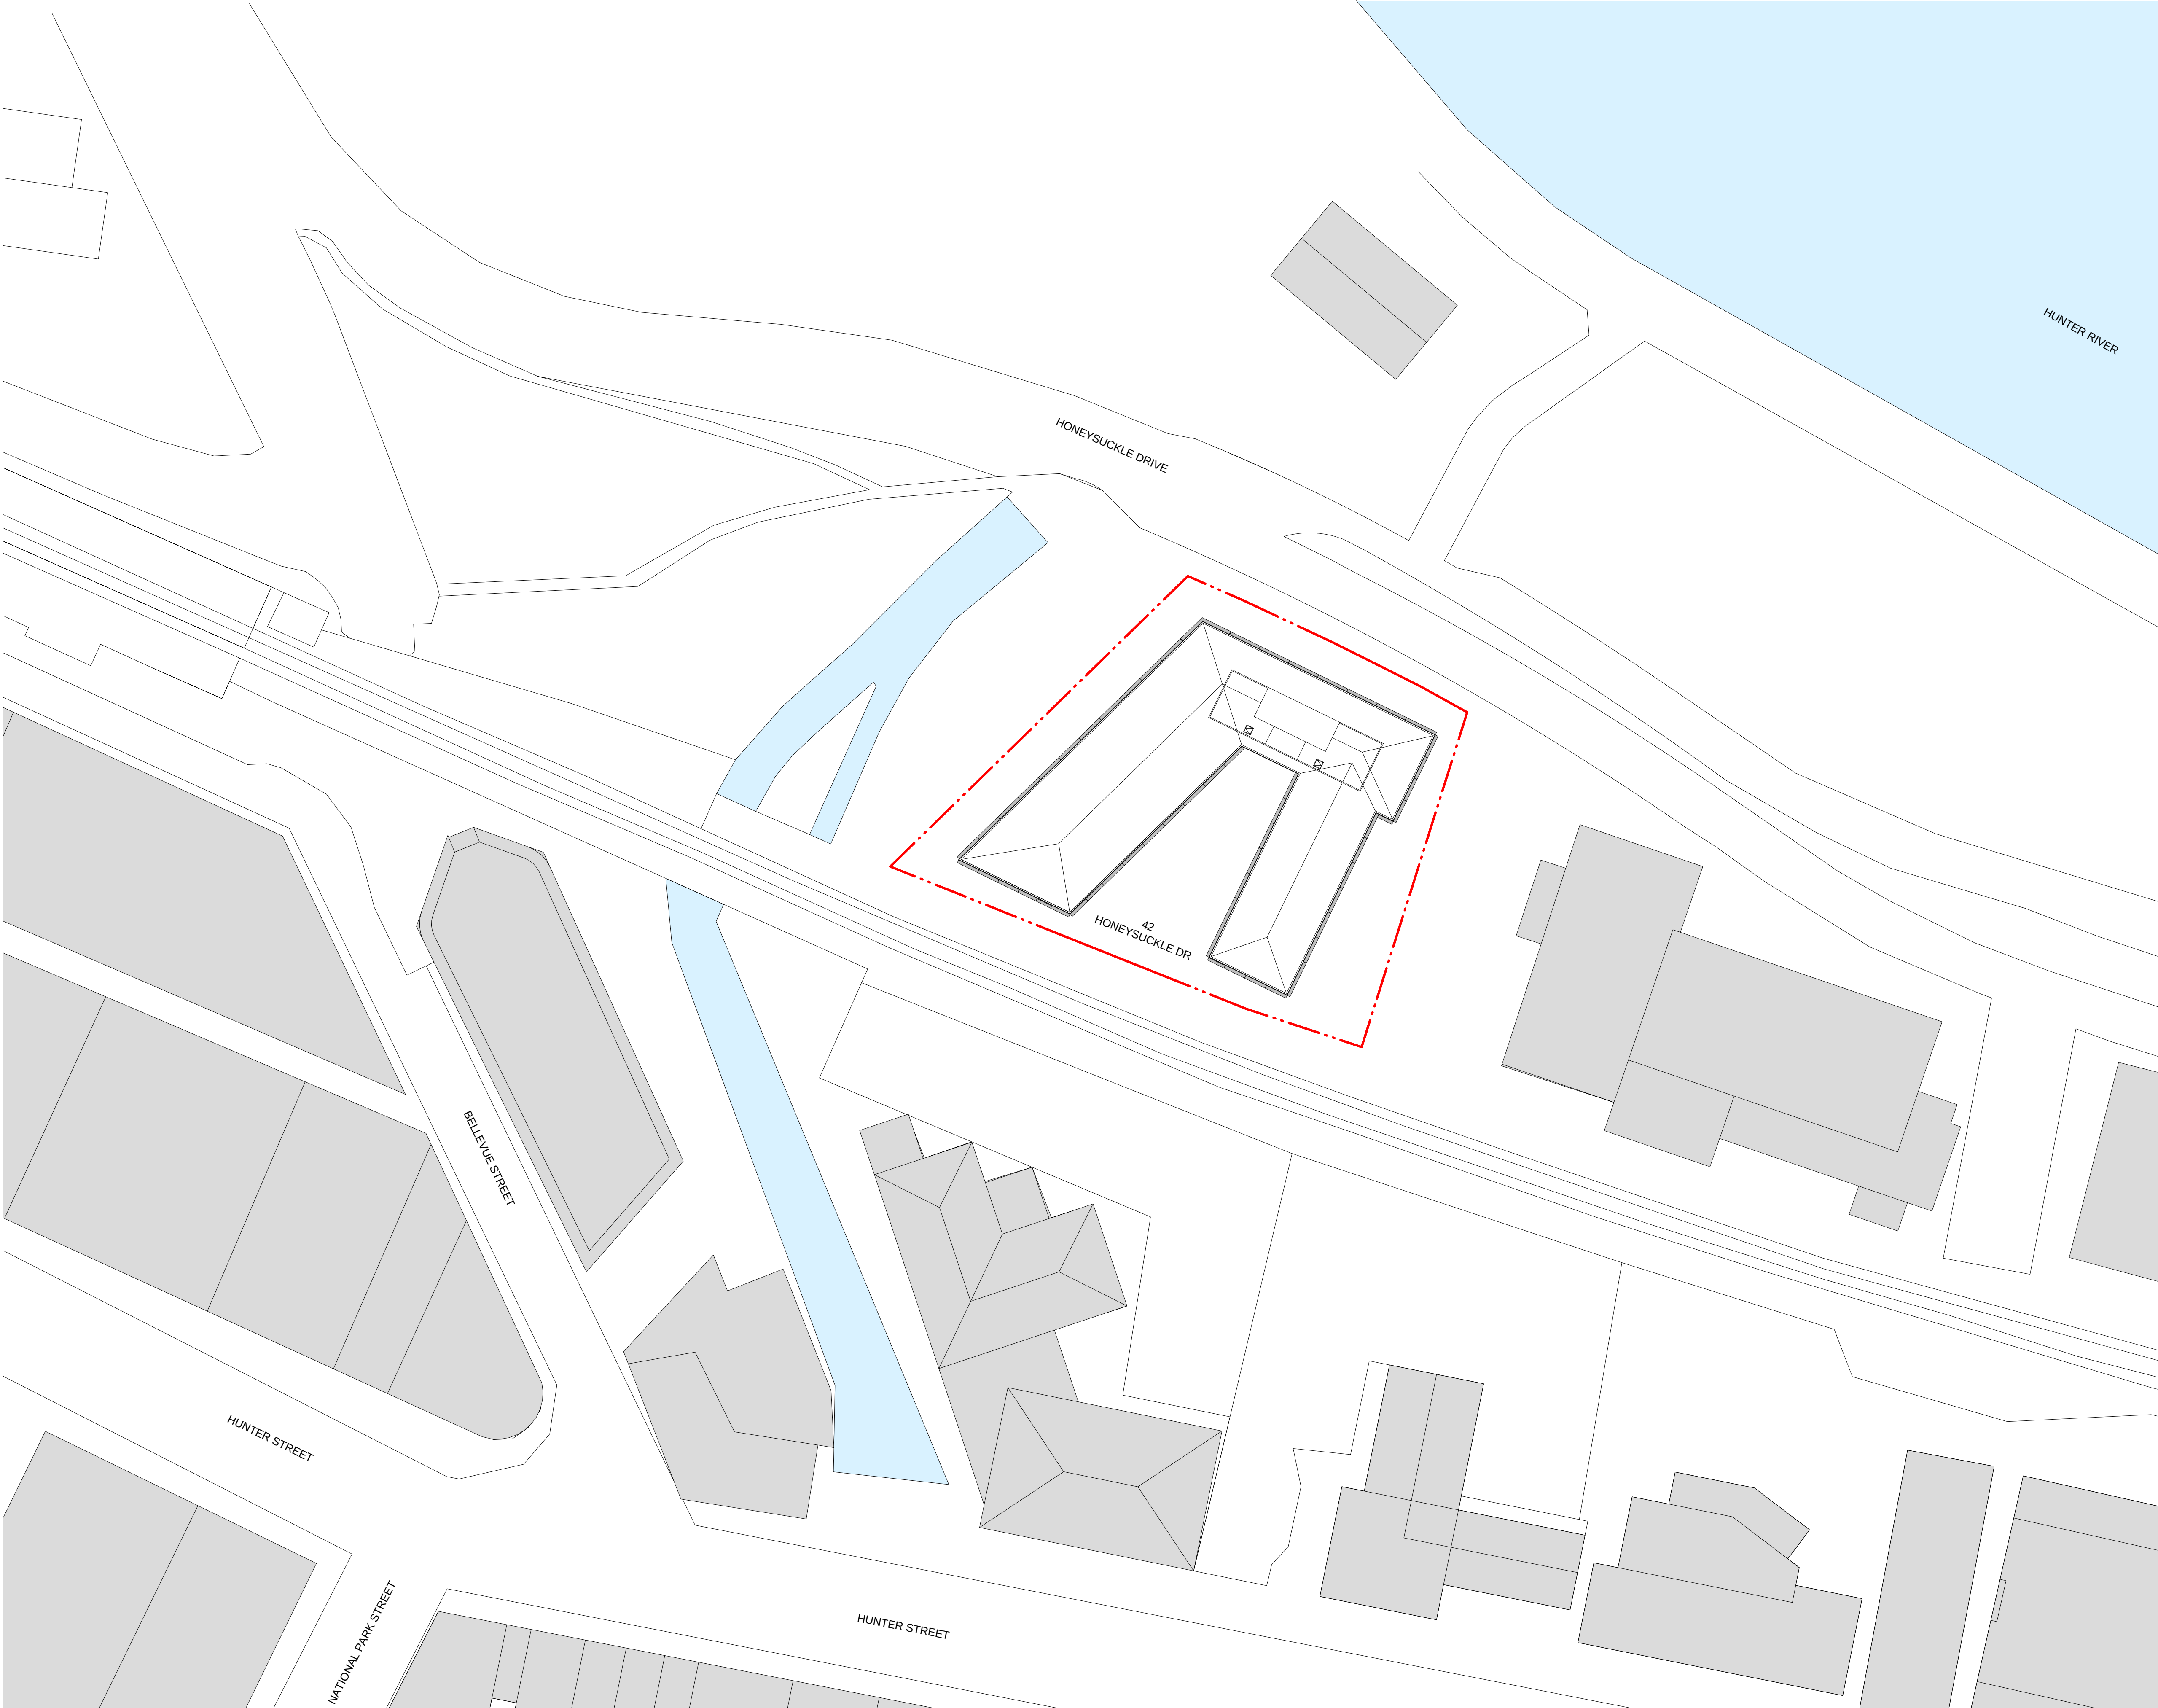

Check all dimensions and site conditions prior to commencement of any work, the purchase or ordering of any materials, fittings, plant, services or equipment and the preparation of shop drawings and or the fabrication of any components.

Do not scale drawings - refer to figured dimensions only. Any discrepancies shall immediately be referred to the architect for clarification.

All drawings may not be reproduced or distributed without prior permission from the architect.

Revision	Date	Description	Initial	Checked
----------	------	-------------	---------	---------

42 Honeysuckle Drive
42 Honeysuckle Drive, Newcastle

Site
Site Plan



Status	DD		
Scale	1 : 500	@	A1
Drawn	Author	Checked	Checker
Project No.	s12109		
Plot Date	12/04/2018 5:32:13 PM		
Plot File	42HONEYSUCKLEDRIVE_ARCH		
Drawing no.	Revision		

AD.01.001

Melbourne 1 Nicholson Street
Melbourne VIC 3000 Australia
T 03 8664 6200 F 03 8664 6300
email mel@batesmart.com.au
http://www.batesmart.com.au


Sydney 43 Brisbane Street
Surry Hills NSW 2010 Australia
T 02 8354 5100 F 02 8354 5199
email syd@batesmart.com.au
http://www.batesmart.com.au

Bates Smart Pty Ltd ABN 70 004 999 400

Check all dimensions and site conditions prior to commencement of any work, the purchase or ordering of any materials, fittings, plant, services or equipment and the preparation of shop drawings and or the fabrication of any components.

Do not scale drawings - refer to figured dimensions only. Any discrepancies shall immediately be referred to the architect for clarification.

All drawings may not be reproduced or distributed without prior permission from the architect.

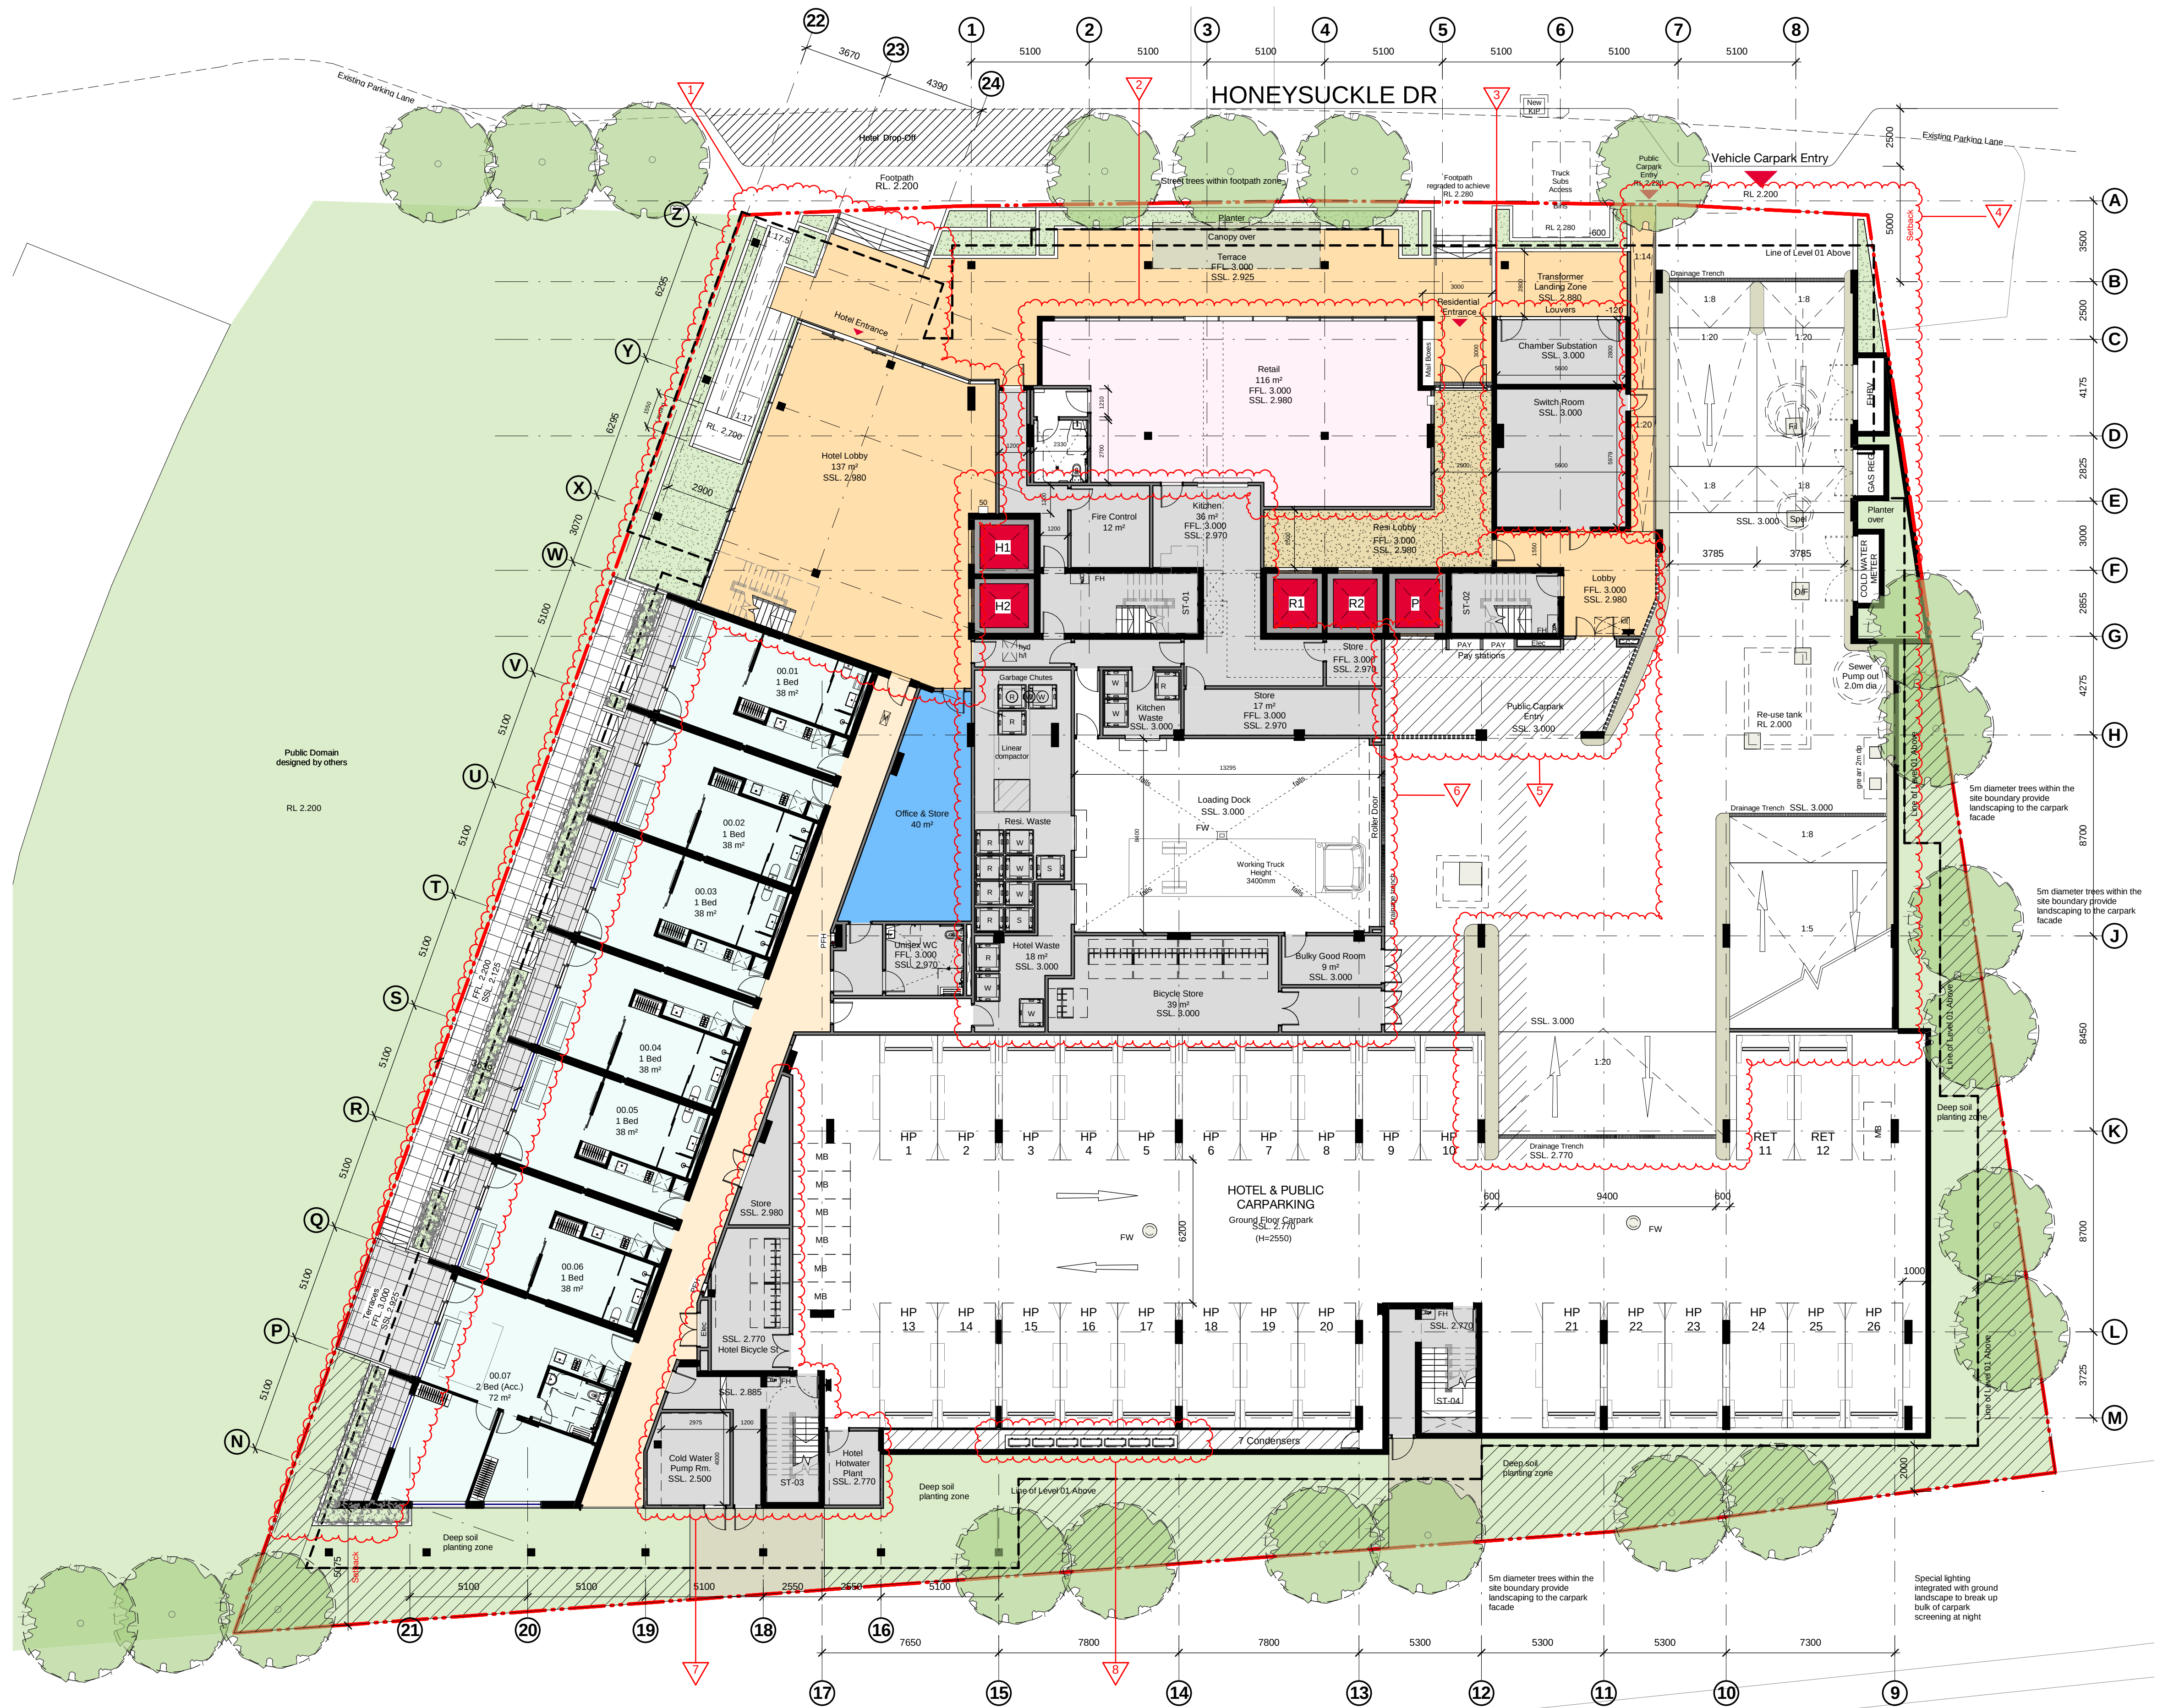

Overall Parking Schedule	
Comments	Subtotal
Accessible Hotel and Public	11
Accessible Residential	6
Hotel and Public	117
Residential	87
Retail	2
Visitor	11
Total Amount	234

Ground Floor - Carspaces	
Comments	Subtotal
Accessible Hotel and Public	1
Hotel and Public	23
Retail	2
Total Amount	26

Ground Floor - Motorbikes	
Motorbikes	Subtotal
	6
Total Amount	6

Ground Floor - Bicycles	
Bicycles	Subtotal
	47
Total Amount	47

2	24/04/18	ISSUE FOR DA COMMENTS	DOMA	BS
1	12/03/18	ISSUE FOR COORDINATION	DOMA	BS
Revision	Date	Description	Initial	Checked

42 Honeysuckle Drive
42 Honeysuckle Drive, Newcastle

General Arrangement Plan
Ground Floor Plan

Status	DD		
Scale	1 : 150	@ A1	
Drawn	Author	Checked	Checker
Project No.	s12109		
Plot Date	10/05/2018 3:17:10 PM		
Plot File	4ZHONEYSUCKLEDRIVE_ARCH		
Drawing no.	AD.03.101		Revision
			2

Melbourne 1 Nicholson Street
Melbourne VIC 3000 Australia
T 03 8664 6200 F 03 8664 6300
email mel@batesmart.com.au
http://www.batesmart.com.au

Sydney 43 Brisbane Street
Surry Hills NSW 2010 Australia
T 02 8354 5100 F 02 8354 5199
email syd@batesmart.com.au
http://www.batesmart.com.au


Bates Smart Pty Ltd ABN 70 004 999 400

BATESSMART

Check all dimensions and site conditions prior to commencement of any work, the purchase or ordering of any materials, fittings, plant, services or equipment and the preparation of shop drawings and or the fabrication of any components.

Do not scale drawings - refer to figured dimensions only. Any discrepancies shall immediately be referred to the architect for clarification.

All drawings may not be reproduced or distributed without prior permission from the architect.

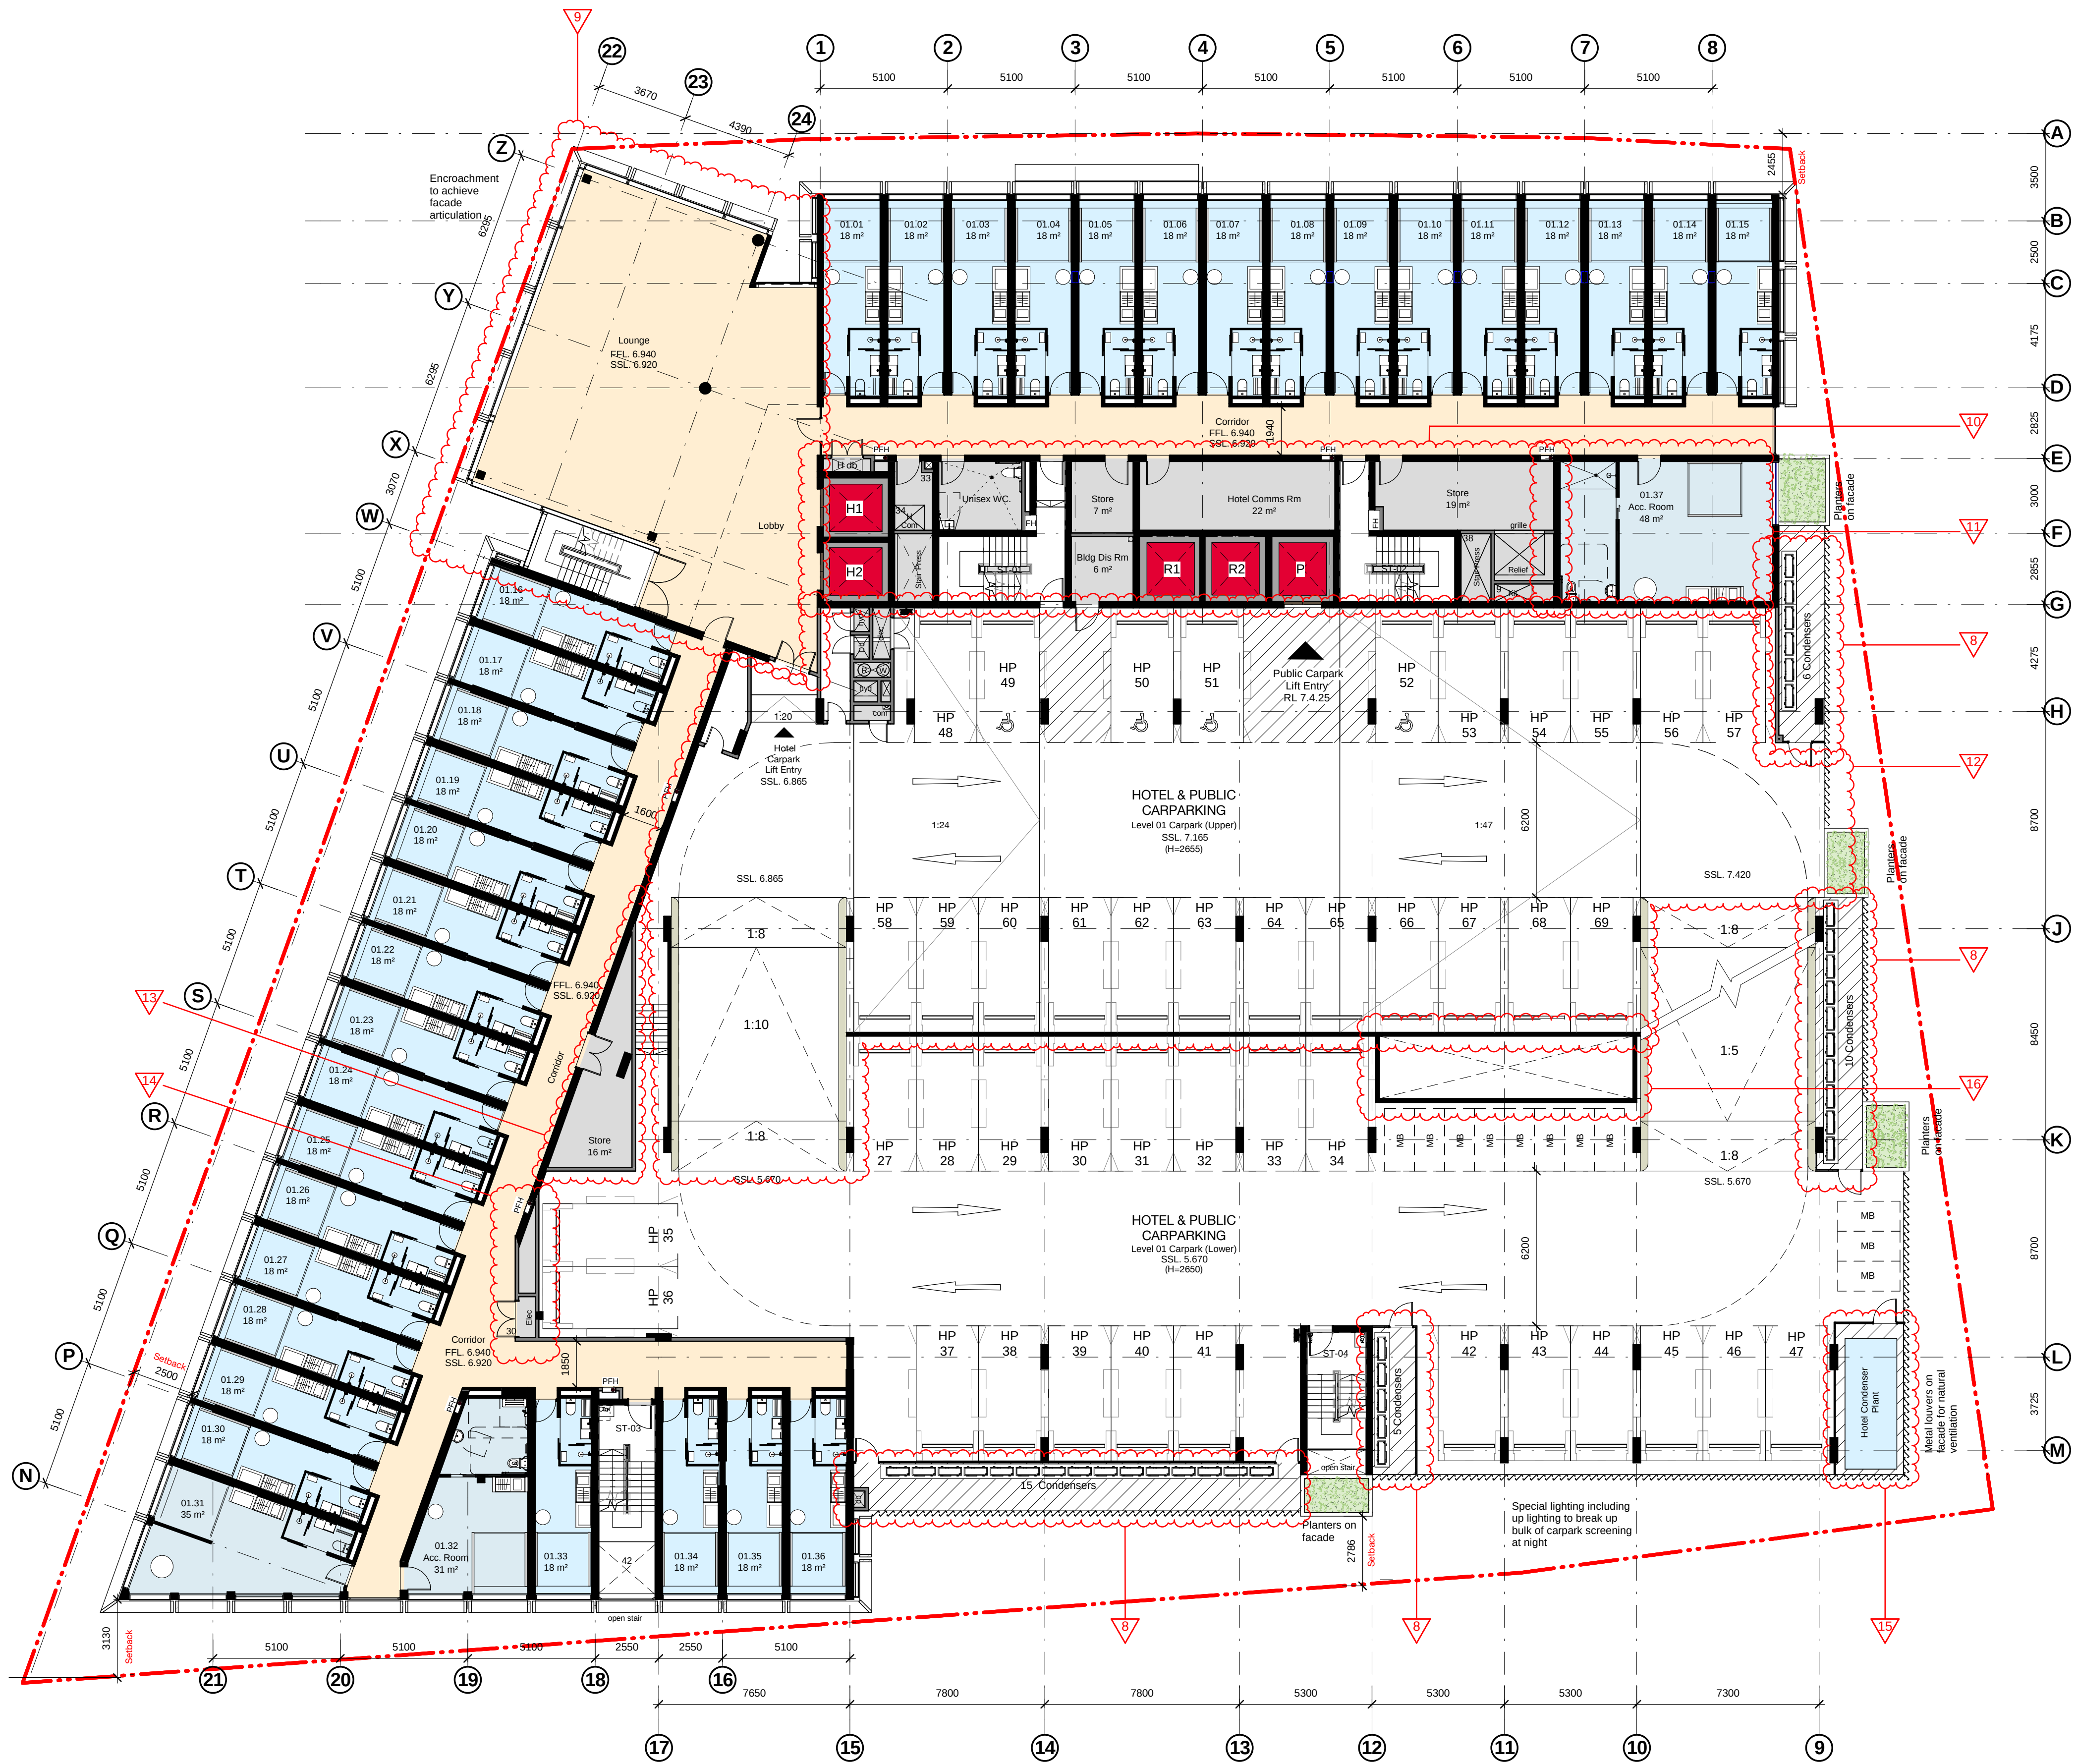

Overall Parking Schedule	
Comments	Subtotal
Accessible Hotel and Public	11
Accessible Residential	6
Hotel and Public	117
Residential	87
Retail	2
Visitor	11
Total Amount	234

Level 01 - Carspaces	
Comments	Subtotal
Accessible Hotel and Public	4
Hotel and Public	39
Total Amount	43

Level 01 - Motorbikes	
Motorbikes	Subtotal
	11
Total Amount	11

2	24/04/18	ISSUE FOR DA COMMENTS	DOMA	BS
1	12/03/18	ISSUE FOR COORDINATION	DOMA	BS
Revision	Date	Description	Initial	Checked

42 Honeysuckle Drive
42 Honeysuckle Drive, Newcastle

General Arrangement Plan
Level 01

Status	DD		
Scale	1 : 150	@ A1	
Drawn	Author	Checked	Checker
Project No.	s12109		
Plot Date	10/05/2018 3:17:16 PM		
Plot File	42HONEYSUCKLEDRIVE ARCH		

Drawing no.	Revision
AD.03.102	2

Melbourne 1 Nicholson Street
Melbourne VIC 3000 Australia
T 03 8664 6200 F 03 8664 6300
email mel@batesmart.com.au
http://www.batesmart.com.au

Sydney 43 Brisbane Street
Surry Hills NSW 2010 Australia
T 02 8354 5100 F 02 8354 5199
email syd@batesmart.com.au
http://www.batesmart.com.au

Bates Smart Pty Ltd ABN 70 004 999 400

BATESSMART

Check all dimensions and site conditions prior to commencement of any work, the purchase or ordering of any materials, fittings, plant, services or equipment and the preparation of shop drawings and or the fabrication of any components.

Do not scale drawings - refer to figured dimensions only. Any discrepancies shall immediately be referred to the architect for clarification.

All drawings may not be reproduced or distributed without prior permission from the architect.



Overall Parking Schedule

Comments	Subtotal
Accessible Hotel and Public	11
Accessible Residential	6
Hotel and Public	117
Residential	87
Retail	2
Visitor	11
Total Amount	234

Level 02 - Carspaces

Comments	Subtotal
Accessible Hotel and Public	4
Hotel and Public	43
Total Amount	47

Level 02 - Motorbikes

Motorbikes	Subtotal
4	
Total Amount	4

2	24/04/18	ISSUE FOR DA COMMENTS	DOMA	BS
1	12/03/18	ISSUE FOR COORDINATION	DOMA	BS
Revision	Date	Description	Initial	Checked

42 Honeysuckle Drive 42 Honeysuckle Drive, Newcastle

General Arrangement Plan Level 02



Status	DD		
Scale	1 : 150	@ A1	
Drawn	Author	Checked	Checker
Project No.	s12109		
Plot Date	10/05/2018 3:17:23 PM		
Plot File	42HONEYSUCKLEDRIVE_ARCH		
Drawing no.	Revision		
AD.03.103	2		

Melbourne 1 Nicholson Street
Melbourne VIC 3000 Australia
T 03 8664 6200 F 03 8664 6300
email mel@batesmart.com.au
http://www.batesmart.com.au

Sydney 43 Brisbane Street
Surry Hills NSW 2010 Australia
T 02 8354 5100 F 02 8354 5199
email syd@batesmart.com.au
http://www.batesmart.com.au


Bates Smart Pty Ltd ABN 70 004 999 400

BATESSMART

Check all dimensions and site conditions prior to commencement of any work, the purchase or ordering of any materials, fittings, plant, services or equipment and the preparation of shop drawings and or the fabrication of any components.

Do not scale drawings - refer to figured dimensions only. Any discrepancies shall immediately be referred to the architect for clarification.

All drawings may not be reproduced or distributed without prior permission from the architect.

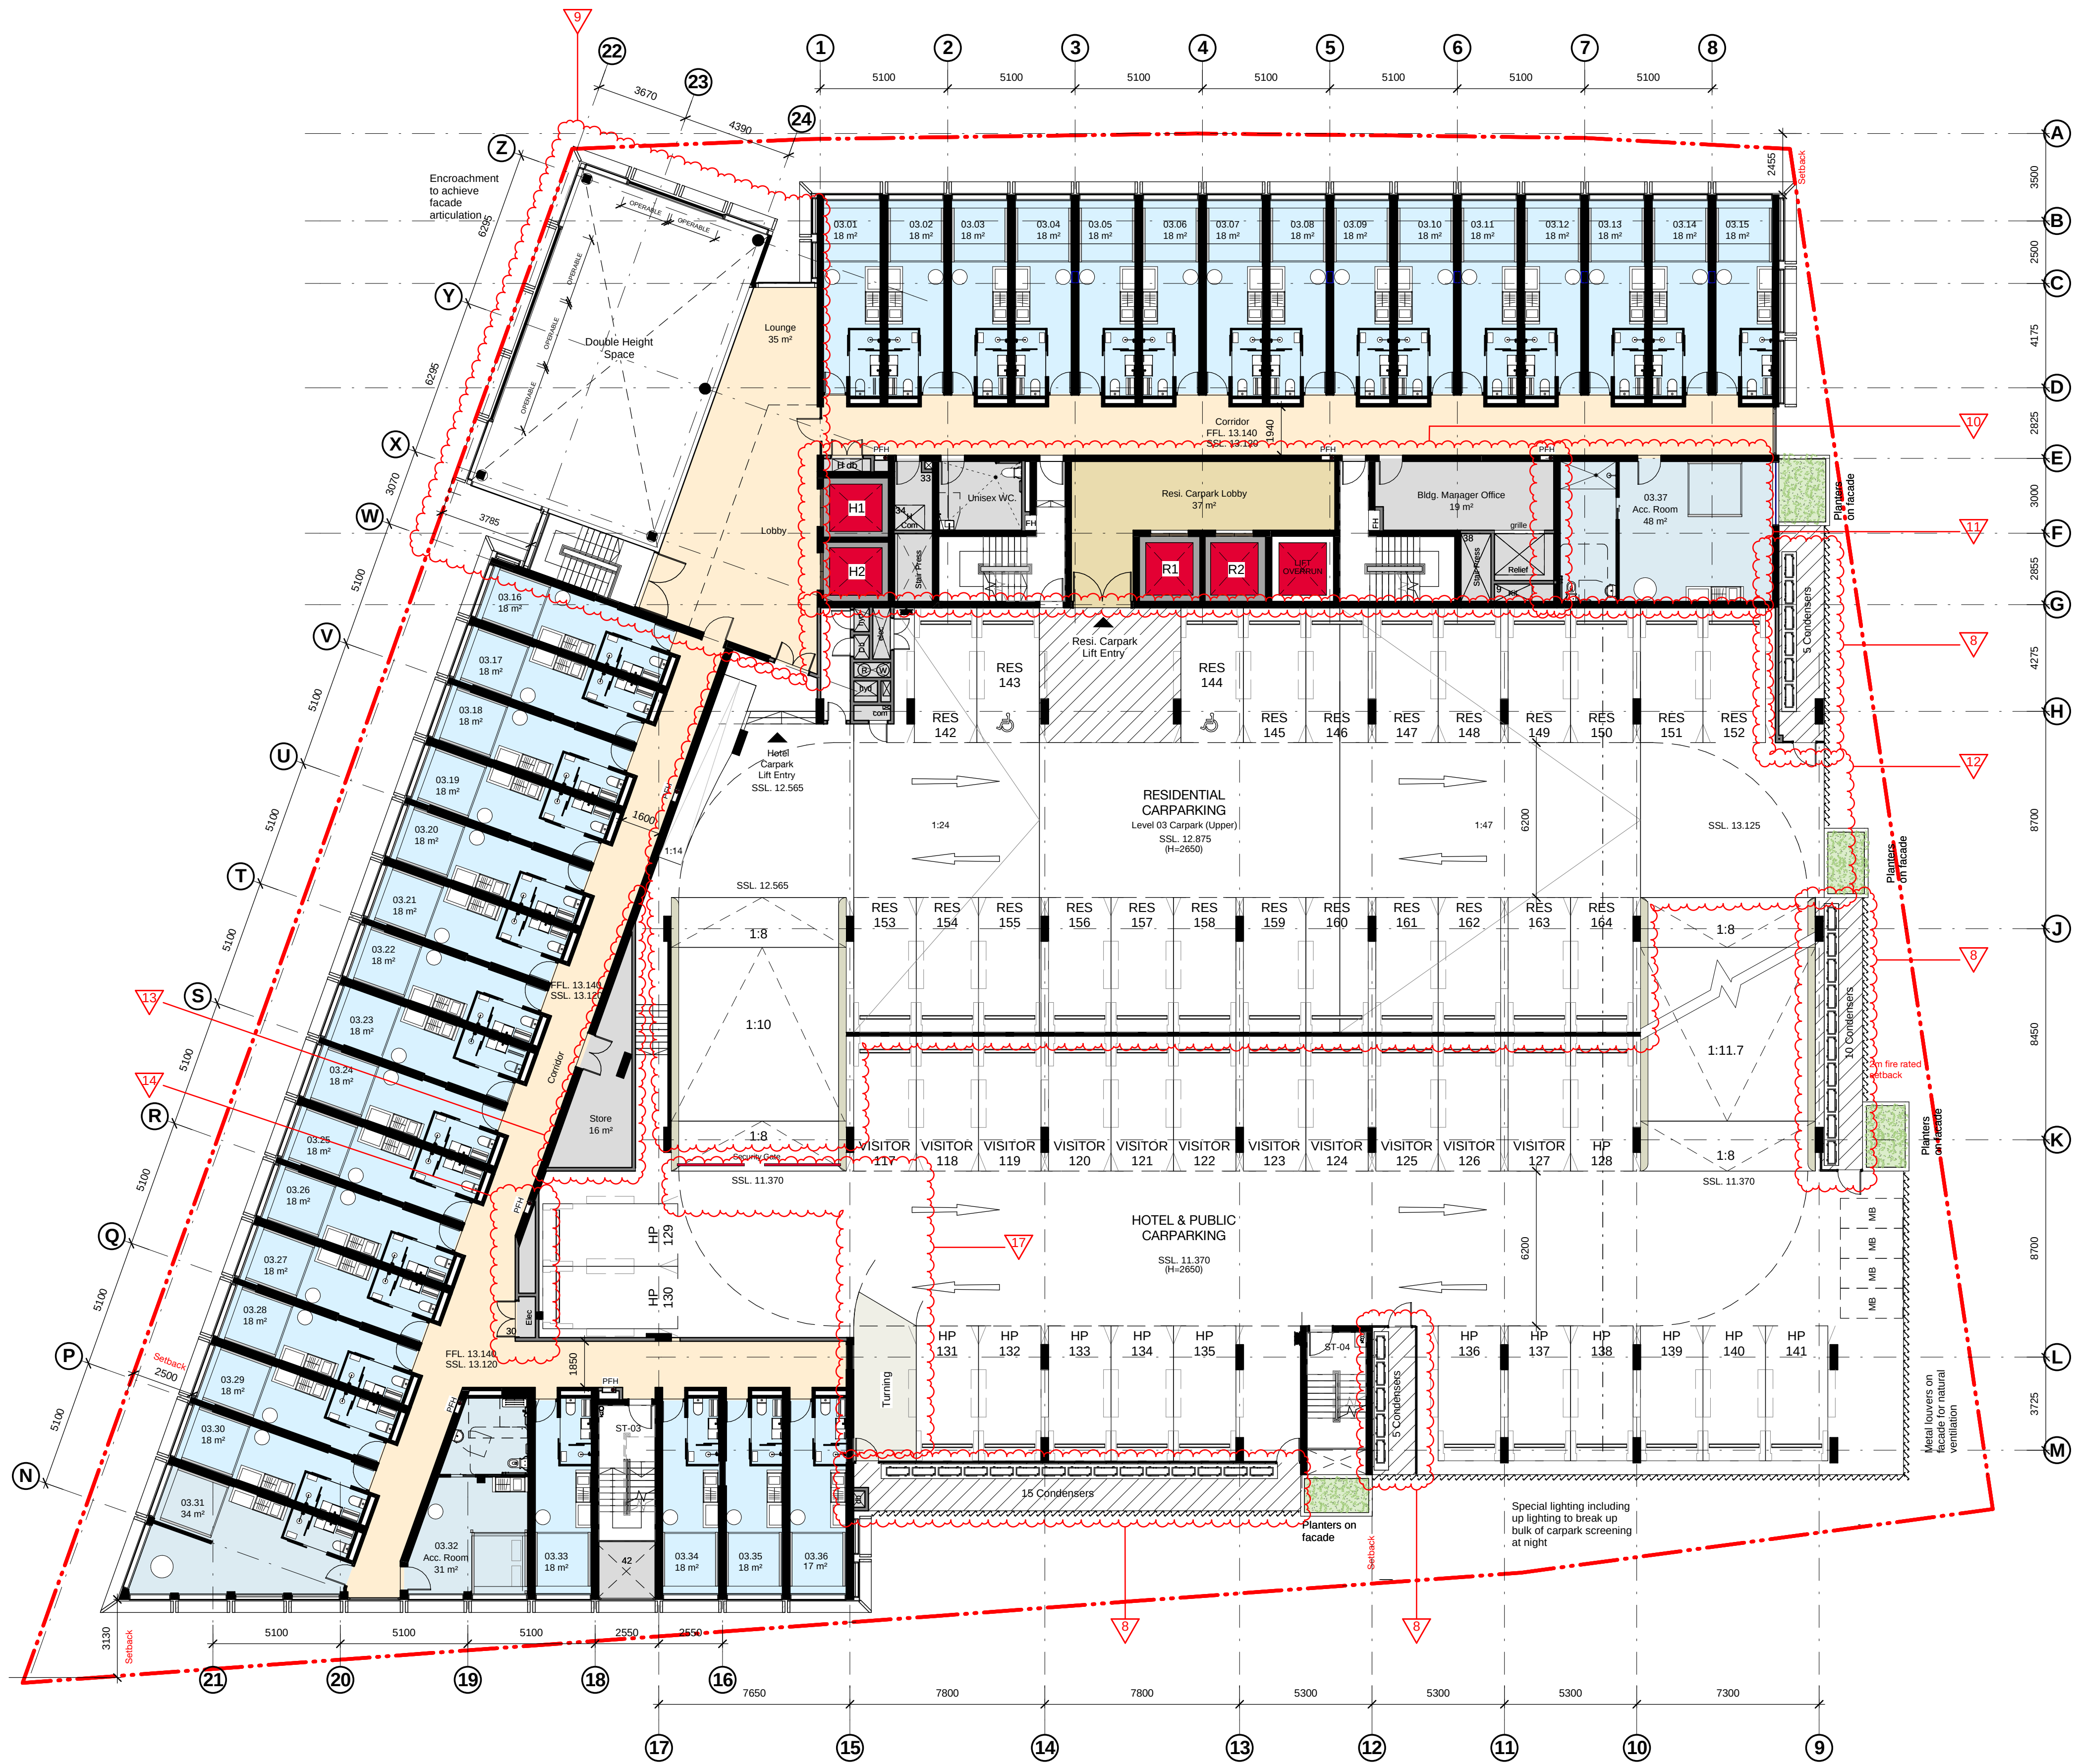

Overall Parking Schedule	
Comments	Subtotal
Accessible Hotel and Public	11
Accessible Residential	6
Hotel and Public	117
Residential	87
Retail	2
Visitor	11
Total Amount	234

Level 03 - Carspaces	
Comments	Subtotal
Accessible Hotel and Public	2
Accessible Residential	1
Hotel and Public	12
Residential	22
Visitor	11
Total Amount	48

Level 03 - Motorbikes	
Motorbikes	Subtotal
	4
Total Amount	4

2	24/04/18	ISSUE FOR DA COMMENTS	DOMA	BS
1	12/03/18	ISSUE FOR COORDINATION	DOMA	BS
Revision	Date	Description	Initial	Checked

42 Honeysuckle Drive
42 Honeysuckle Drive, Newcastle

General Arrangement Plan
Level 03

Status	DD		
Scale	1 : 150	@ A1	
Drawn	Author	Checked	Checker
Project No.	s12109		
Plot Date	10/05/2018 3:17:30 PM		
Plot File	42HONEYSUCKLEDRIVE_ARCH		
Drawing no.	AD.03.104	Revision	2

Melbourne 1 Nicholson Street
Melbourne VIC 3000 Australia
T 03 8664 6200 F 03 8664 6300
email mel@batesmart.com.au
http://www.batesmart.com.au

Sydney 43 Brisbane Street
Surry Hills NSW 2010 Australia
T 02 8354 5100 F 02 8354 5199
email syd@batesmart.com.au
http://www.batesmart.com.au

Bates Smart Pty Ltd ABN 70 004 999 400

BATESSMART

All drawings may not be reproduced or distributed without prior permission from the architect.

Level 04 - Motorbikes	
Motorbikes	Subtotal
	4
Total Amount	4



General Arrangement Plan
Level 04


Melbourne 1 Nicholson Street
Melbourne VIC 3000 Australia
T 03 8664 6200 F 03 8664 6300
email mel@batessmart.com.au
<http://www.batessmart.com.au>

Sydney 43 Brisbane Street
Surry Hills NSW 2010 Australia
T 02 8354 5100 F 02 8354 5199
email syd@batessmart.com.au
<http://www.batessmart.com.au>

Do not scale drawings - refer to figured dimensions only. Any discrepancies shall immediately be referred to the architect for clarification.

Overall Parking Schedule	
Comments	Subtotal
Accessible Hotel and Public	11
Accessible Residential	6
Hotel and Public	117
Residential	87
Retail	2
Visitor	11
Total Amount	234

Level 05 - Carspaces	
Comments	Subtotal
Accessible Residential	2
Residential	21
Total Amount	23

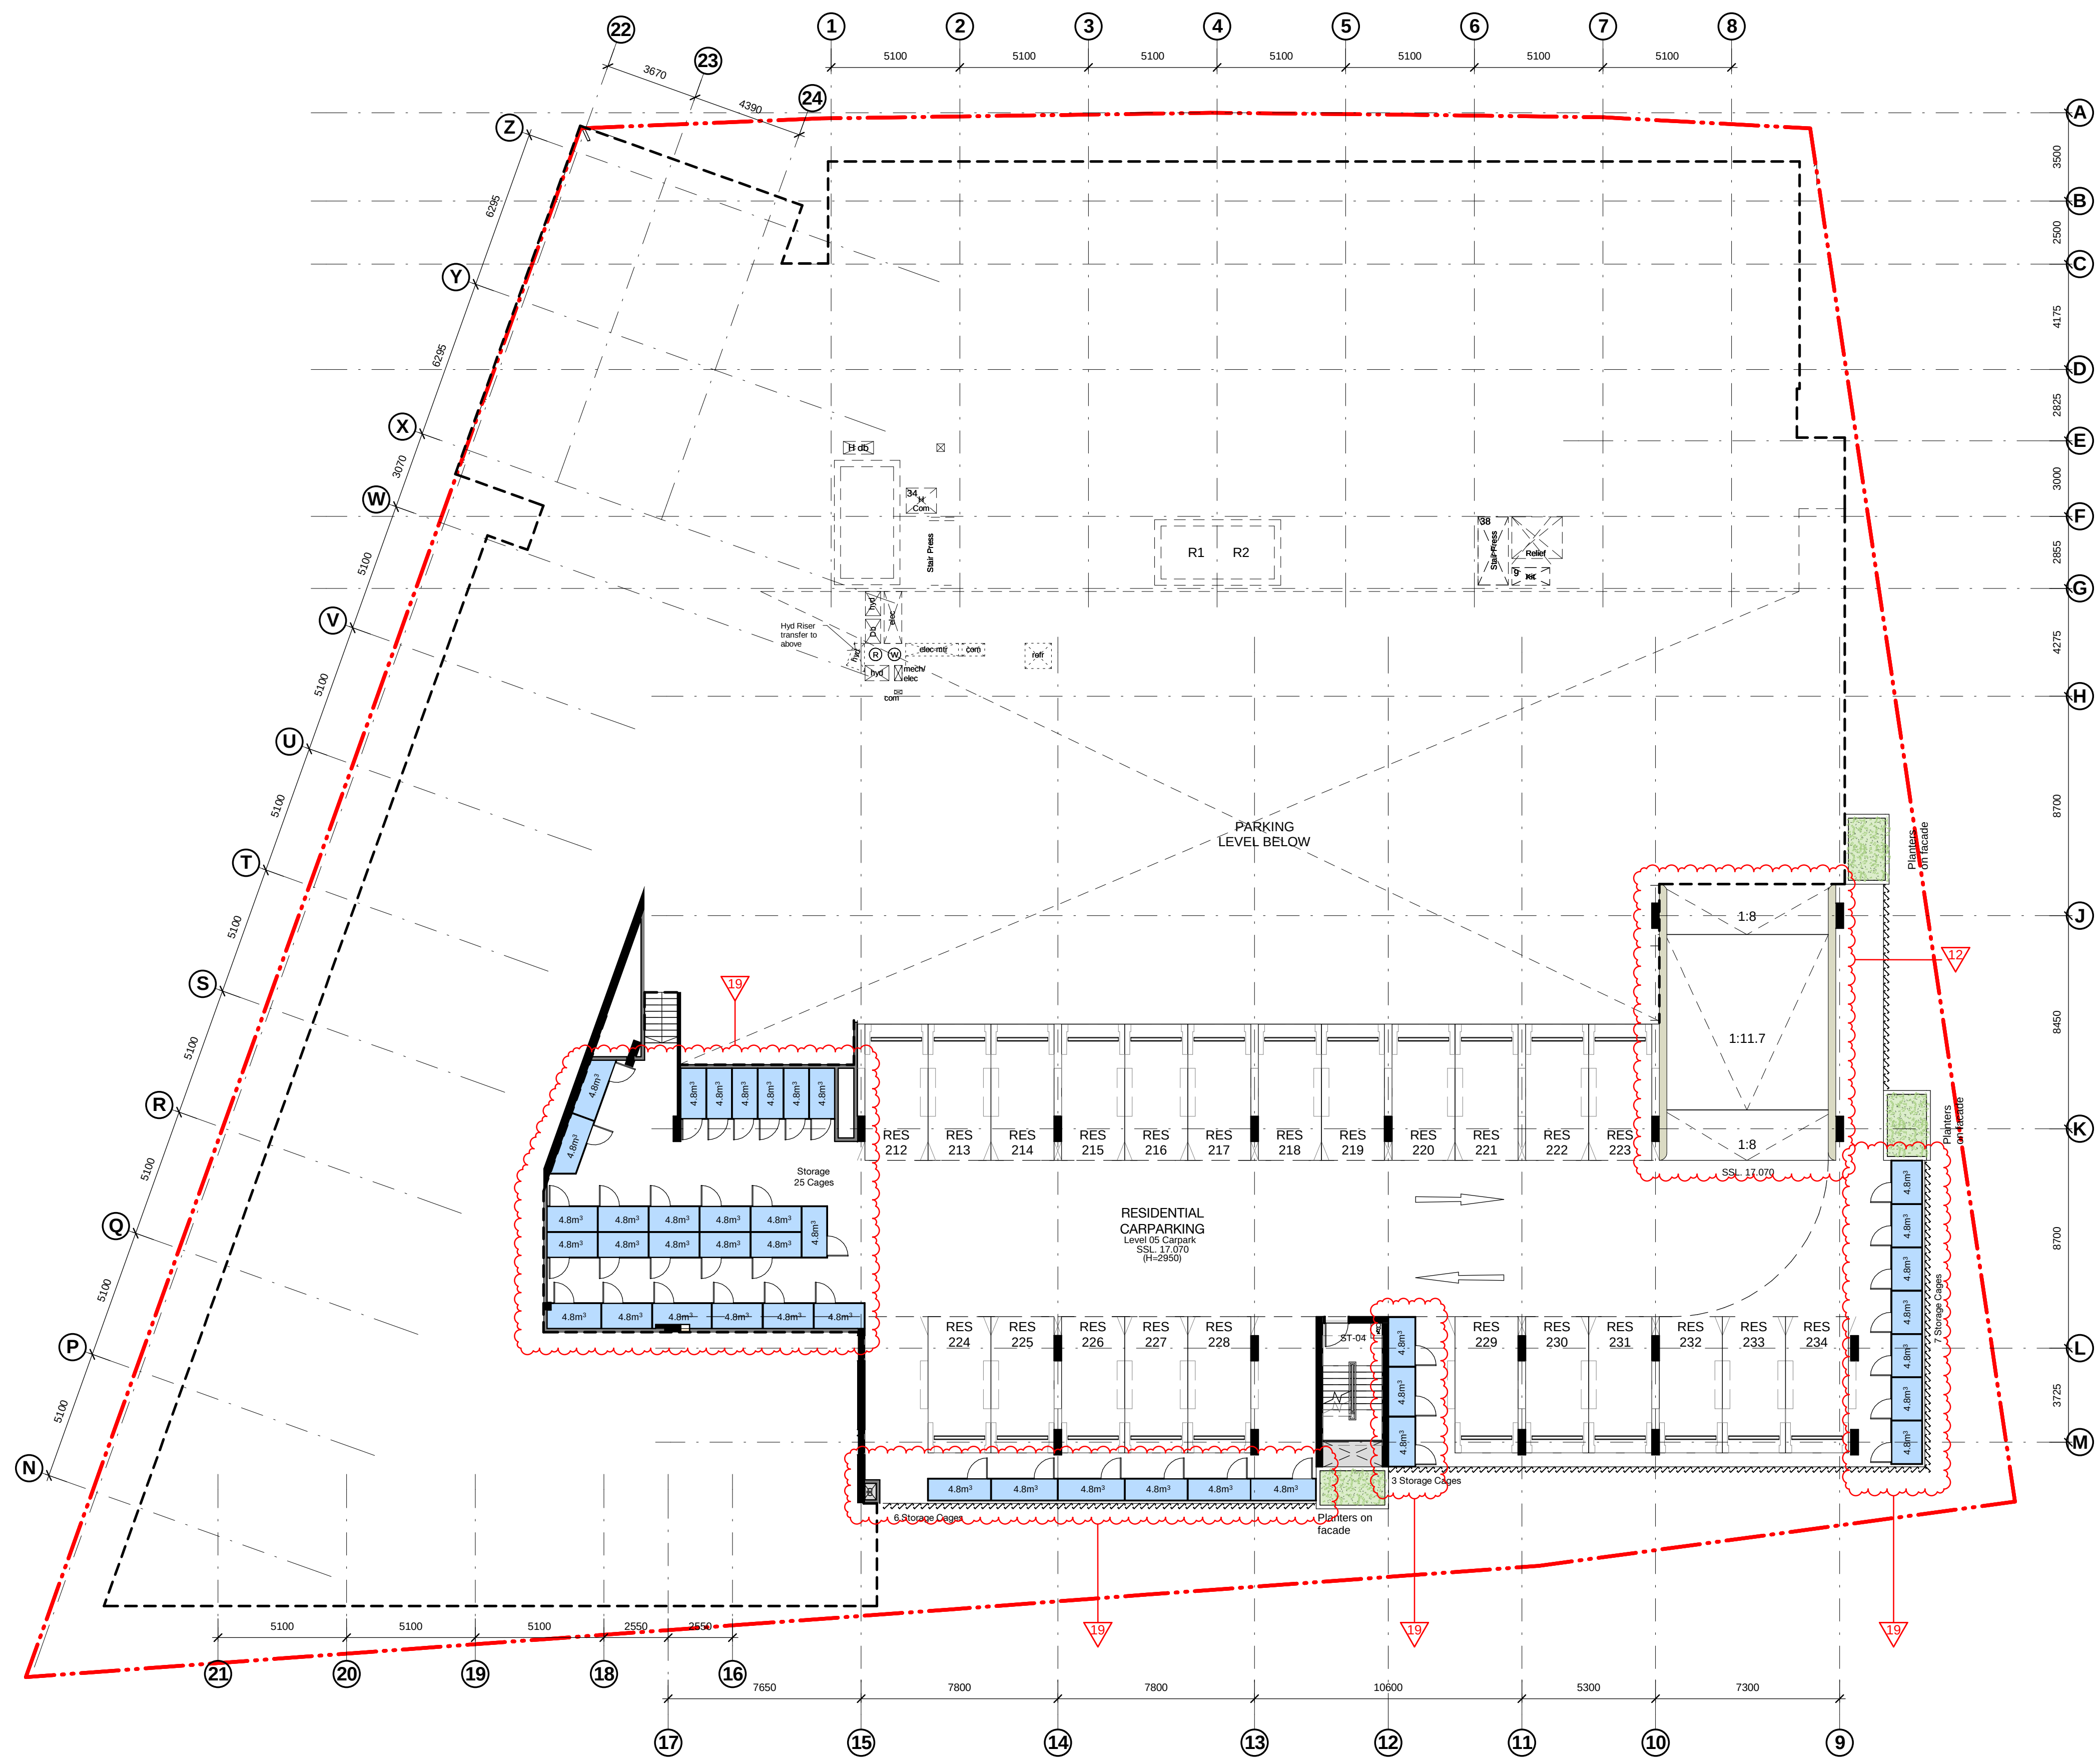

2	24/04/18	ISSUE FOR DA COMMENTS	DOMA	BS
1	12/03/18	ISSUE FOR COORDINATION	DOMA	BS
Revision	Date	Description	Initial	Checked

42 Honeysuckle Drive
42 Honeysuckle Drive, Newcastle

General Arrangement Plan Level 05 Parking



Status	DD		
Scale	1 : 150	@ A1	
Drawn	Author	Checked	Checker
Project No.	s12109		
Plot Date	10/05/2018 3:17:44 PM		
Plot File	42HONEYSUCKLEDRIIVE_ARCH		
Drawing no.	Revision		
AD.03.106	2		

Melbourne 1 Nicholson Street
Melbourne VIC 3000 Australia
T 03 8664 6200 F 03 8664 6300
email mel@batesmart.com.au
http://www.batesmart.com.au

Sydney 43 Brisbane Street
Surry Hills NSW 2010 Australia
T 02 8354 5100 F 02 8354 5199
email syd@batesmart.com.au
http://www.batesmart.com.au

Bates Smart Pty Ltd ABN 70 004 999 400

BATESSMART™

All drawings may not be reproduced or distributed without prior permission from the architect.



General Arrangement Plan
Level 05

Status	DD		
Scale	1 : 150	@ A1	
Drawn	Author	Checked	Checker
Project No.	s12109		
Plot Date	10/05/2018 3:17:52 PM		
Plot File	42\HONEYUCKLEDRIIVE_ARCH		
Drawing no.			Revision
AD.03.107			2

Bates Smart Pty Ltd ABN 70 004 999 400

Check all dimensions and site conditions prior to commencement of any work, the purchase or ordering of any materials, fittings, plant, services or equipment and the preparation of shop drawings and or the fabrication of any components.

Do not scale drawings - refer to figured dimensions only. Any discrepancies shall immediately be referred to the architect for clarification.

All drawings may not be reproduced or distributed without prior permission from the architect.



2	24/04/18	ISSUE FOR DA COMMENTS	DOMA	BS
1	12/03/18	ISSUE FOR COORDINATION	DOMA	BS
Revision	Date	Description	Initial	Checked

42 Honeysuckle Drive
42 Honeysuckle Drive, Newcastle

General Arrangement Plan
Level 06

Status	DD		
Scale	1 : 150	@	A1
Drawn	Author	Checked	Checker
Project No.	s12109		
Plot Date	10/05/2018 3:17:57 PM		
Plot File	42HONEYSUCKLEDRIIVE_ARCH		
Drawing no.	Revision		
AD.03.108	2		


Melbourne 1 Nicholson Street
Melbourne VIC 3000 Australia
T 03 8664 6200 F 03 8664 6300
email mel@batesmart.com.au
http://www.batesmart.com.au

Sydney 43 Brisbane Street
Surry Hills NSW 2010 Australia
T 02 8354 5100 F 02 8354 5199
email syd@batesmart.com.au
http://www.batesmart.com.au

Bates Smart Pty Ltd ABN 70 004 999 400

BATESSMART

Do not scale drawings - refer to figured dimensions only. Any discrepancies shall immediately be referred to the architect for clarification.

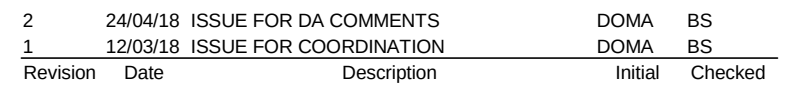

General Arrangement Plan
Level 07

Status	DD		
Scale	1 : 150	@ A1	
Drawn	Author	Checked	Checker
Project No.	s12109		
Pilot Date	10/05/2018 3:18:02 PM		
Pilot File	42\HONEYSUCKLED\DRIVE_ARCH		
Drawing no.	Revision		
AD.03.109	2		

Bates Smart Pty Ltd ABN 70 004 999 400

Do not scale drawings - refer to figured dimensions only. Any discrepancies shall immediately be referred to the architect for clarification.

2	24/04/18	ISSUE FOR DA COMMENTS	DOMA	BS
1	12/03/18	ISSUE FOR COORDINATION	DOMA	BS
Revision	Date	Description	Initial	Checked

General Arrangement Plan
Level 08

Status	DD		
Scale	1 : 150	@ A1	
Drawn	Author	Checked	Checker
Project No.	s12109		
Plot Date	10/05/2018 3:18:08 PM		
Plot File	42HONEY5UCKLEDRIIVE_ARCH		
Drawing no.	Revision		
AD.03.110	2		

Melbourne 1 Nicholson Street
Melbourne VIC 3000 Australia
T 03 8660 6200 F 03 8664 6300
email mel@batessmart.com.au
<http://www.batessmart.com.au>

Sydney 43 Brisbane Street
Surry Hills NSW 2010 Australia
T 02 8354 5100 F 02 8354 5199
email syd@batessmart.com.au
<http://www.batessmart.com.au>

Bates Smart Pty Ltd ABN 70 004 999 400

Do not scale drawings - refer to figured dimensions only. Any discrepancies shall immediately be referred to the architect for clarification.

[illegible]

2	24/04/18	ISSUE FOR DA COMMENTS	DOMA	BS
1	12/03/18	ISSUE FOR COORDINATION	DOMA	BS
Revision	Date	Description	Initial	Checked

General Arrangement Plan
Level 09 Roof



Status	DD		
Scale	1 : 150	@	A1
Drawn	Author	Checked	Checker
Project No.	s12109		
Pilot Date	10/05/2018 3:39:35 PM		
Pilot File	42HONEYSUCKLEDRIIVE_ARCH		

AD.03.111	2
-----------	---

Melbourne 1 Nicholson Street
Melbourne VIC 3000 Australia
T 03 8660 6200 F 03 8664 6300
email mel@batessmart.com.au
<http://www.batessmart.com.au>

Sydney 43 Brisbane Street
Surry Hills NSW 2010 Australia
T 02 8354 5100 F 02 8354 5199
email syd@batessmart.com.au
<http://www.batessmart.com.au>

Bates Smart Pty Ltd ABN 70 004 999 400

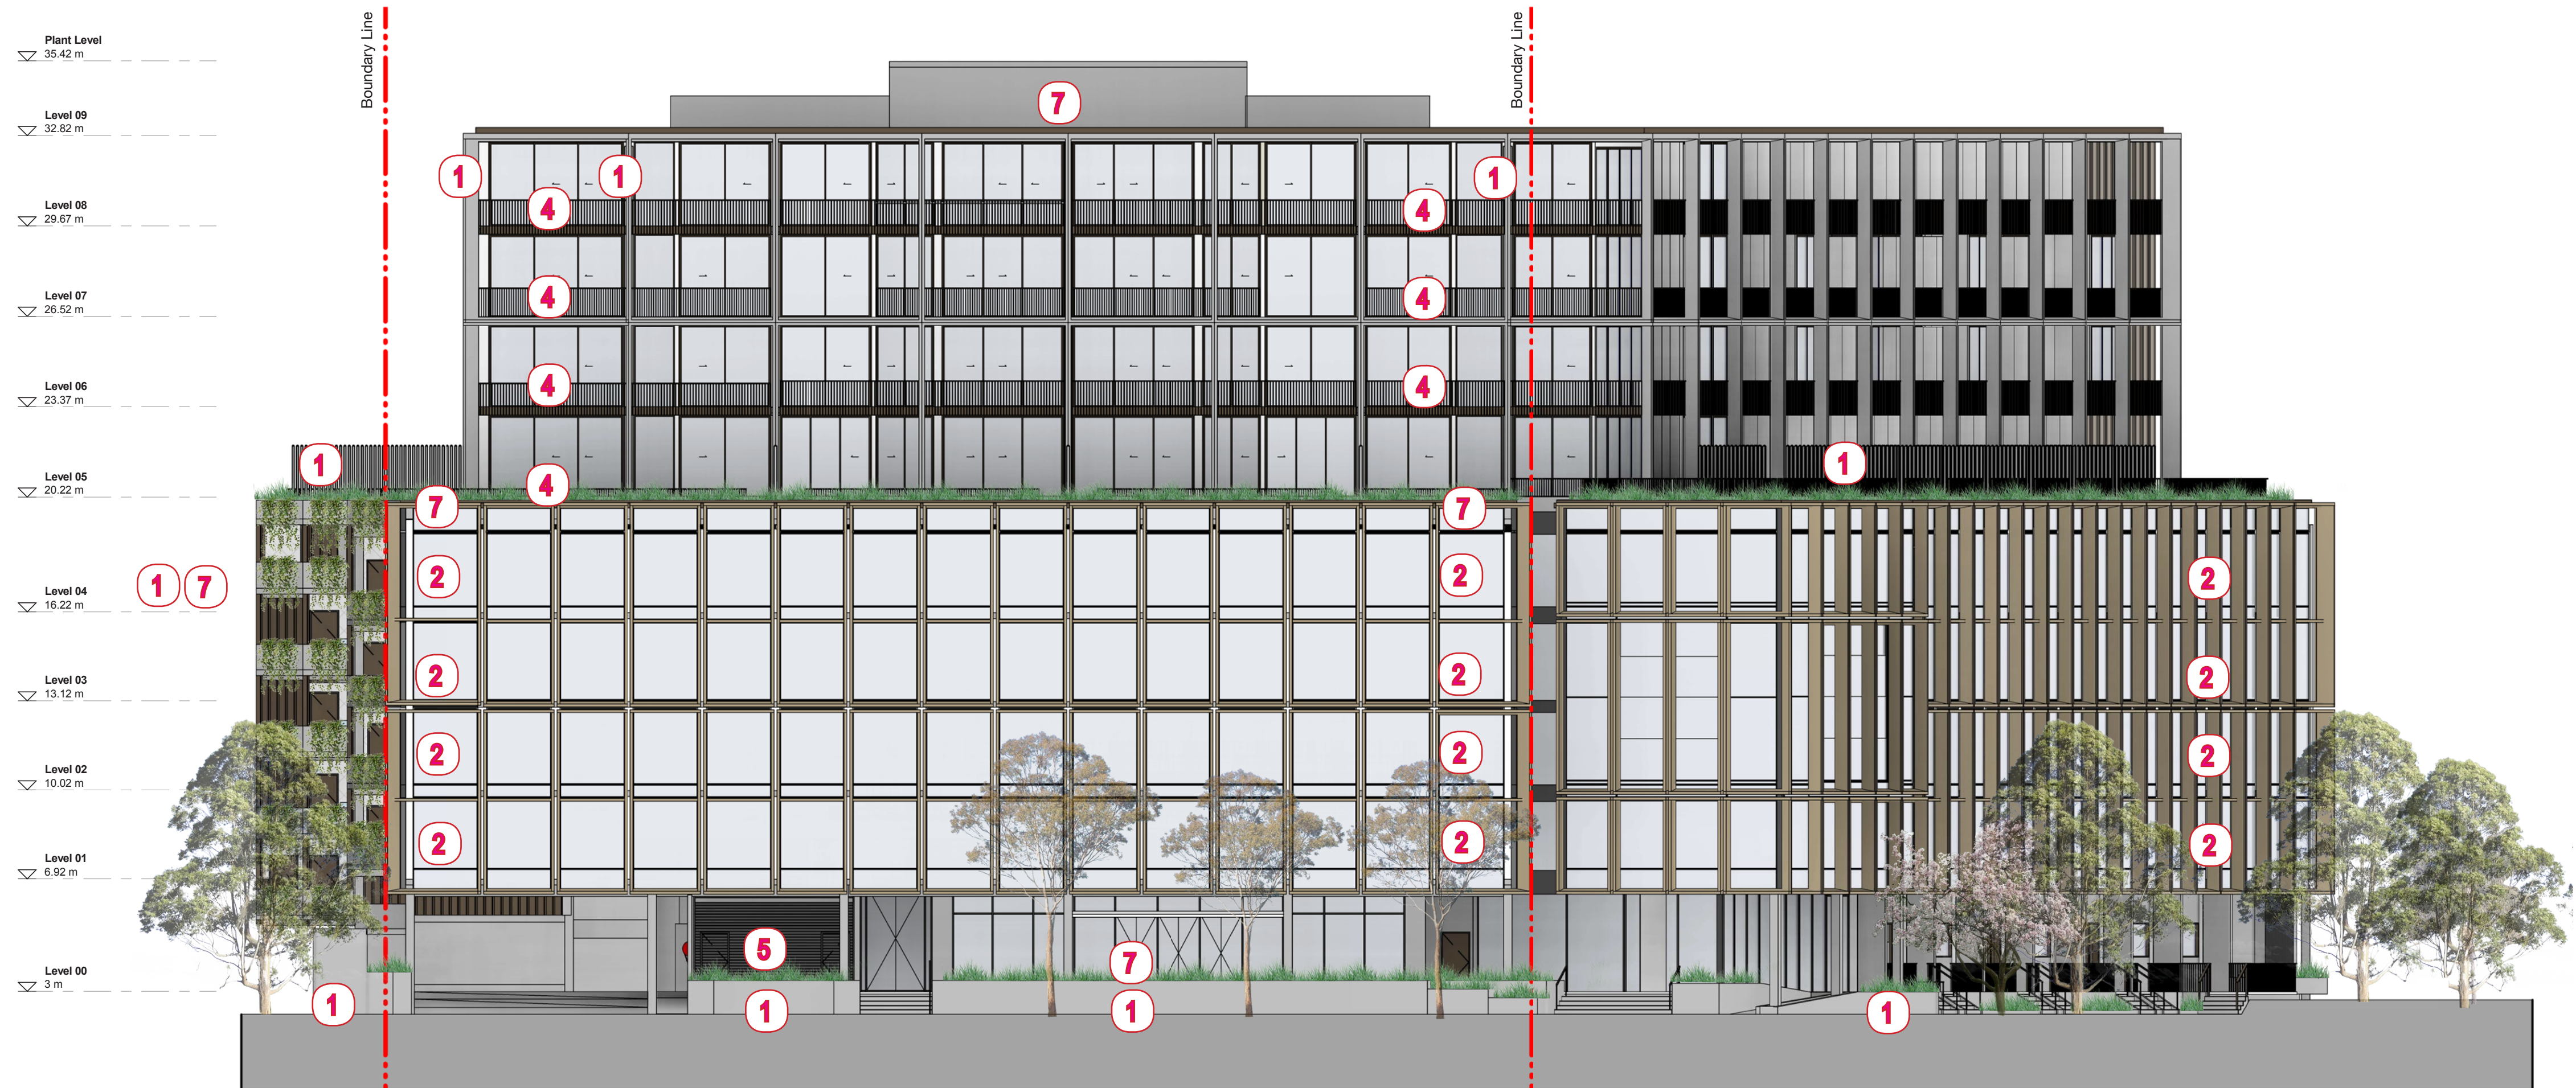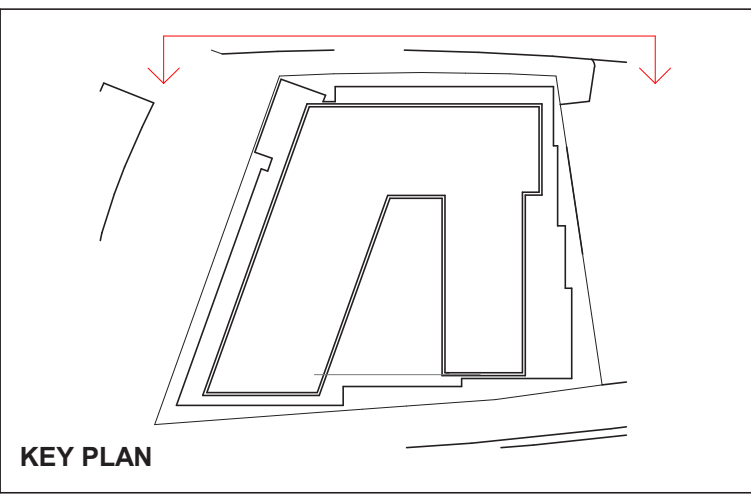

2	03/05/18	ISSUE FOR DA COMMENTS	DOMA	BS
1	24/04/18	ISSUE FOR DA COMMENTS	DOMA	BS
Revision	Date	Description	Initial	Checked

42 Honeysuckle Drive
42 Honeysuckle Drive, Newcastle


North Elevation

Status	DD		
Scale	1 : 150	@	A1
Drawn	Author	Checked	Checker
Project No.	s12109		
Plot Date	9/05/2018 12:26:13 PM		
Plot File	42HONEYSUCKLEDRIVE_ARCH		
Drawing no.	AD.09.001		Revision
			2

Melbourne 1 Nicholson Street
Melbourne VIC 3000 Australia
T 03 8664 6200 F 03 8664 6300
email mel@batesmart.com.au
http://www.batesmart.com.au

Sydney 43 Brisbane Street
Surry Hills NSW 2010 Australia
T 02 8354 5100 F 02 8354 5199
email syd@batesmart.com.au
http://www.batesmart.com.au


Bates Smart Pty Ltd ABN 70 004 999 400

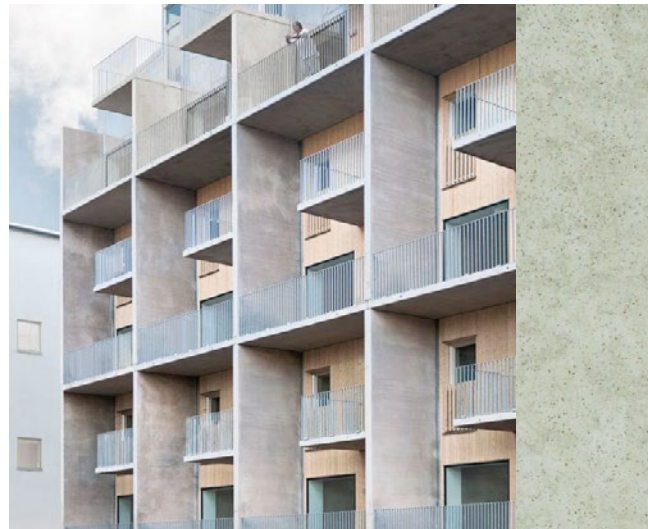


1 - CONCRETE FINISH



2 - ALUMINIUM FINS & SHADOW BOX SPANDRELS

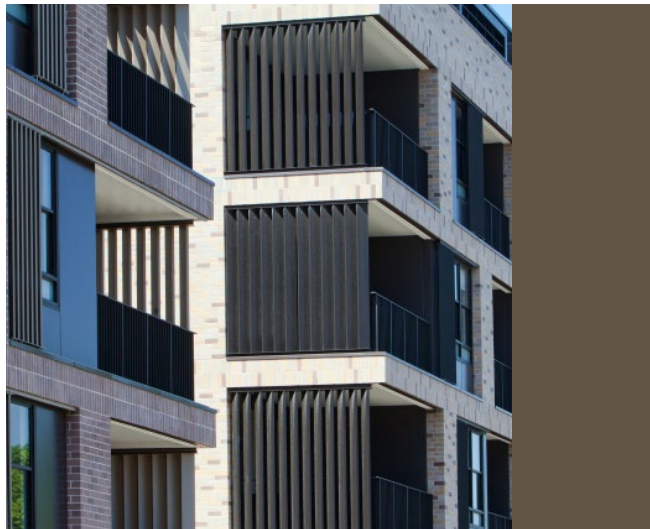

3 - ALUMINIUM LOUVRES GENERALLY GLAZING BEHIND

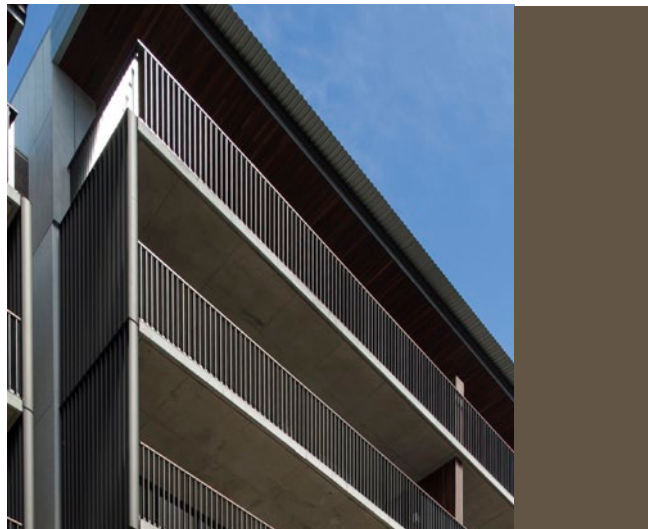

4 - ALUMINIUM BALUSTRADES




5 - ALUMINIUM PANELS



6 - LOUVRES - CAR PARK



7 - PLANTERS


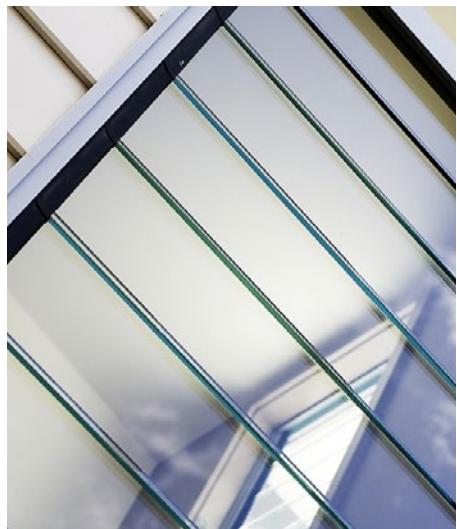


8 - GLASS LOUVRES

Check all dimensions and site conditions prior to commencement of any work, the purchase or ordering of any materials, fittings, plant, services or equipment and the preparation of shop drawings and or the fabrication of any components.

Do not scale drawings - refer to figured dimensions only. Any discrepancies shall immediately be referred to the architect for clarification.

All drawings may not be reproduced or distributed without prior permission from the architect.

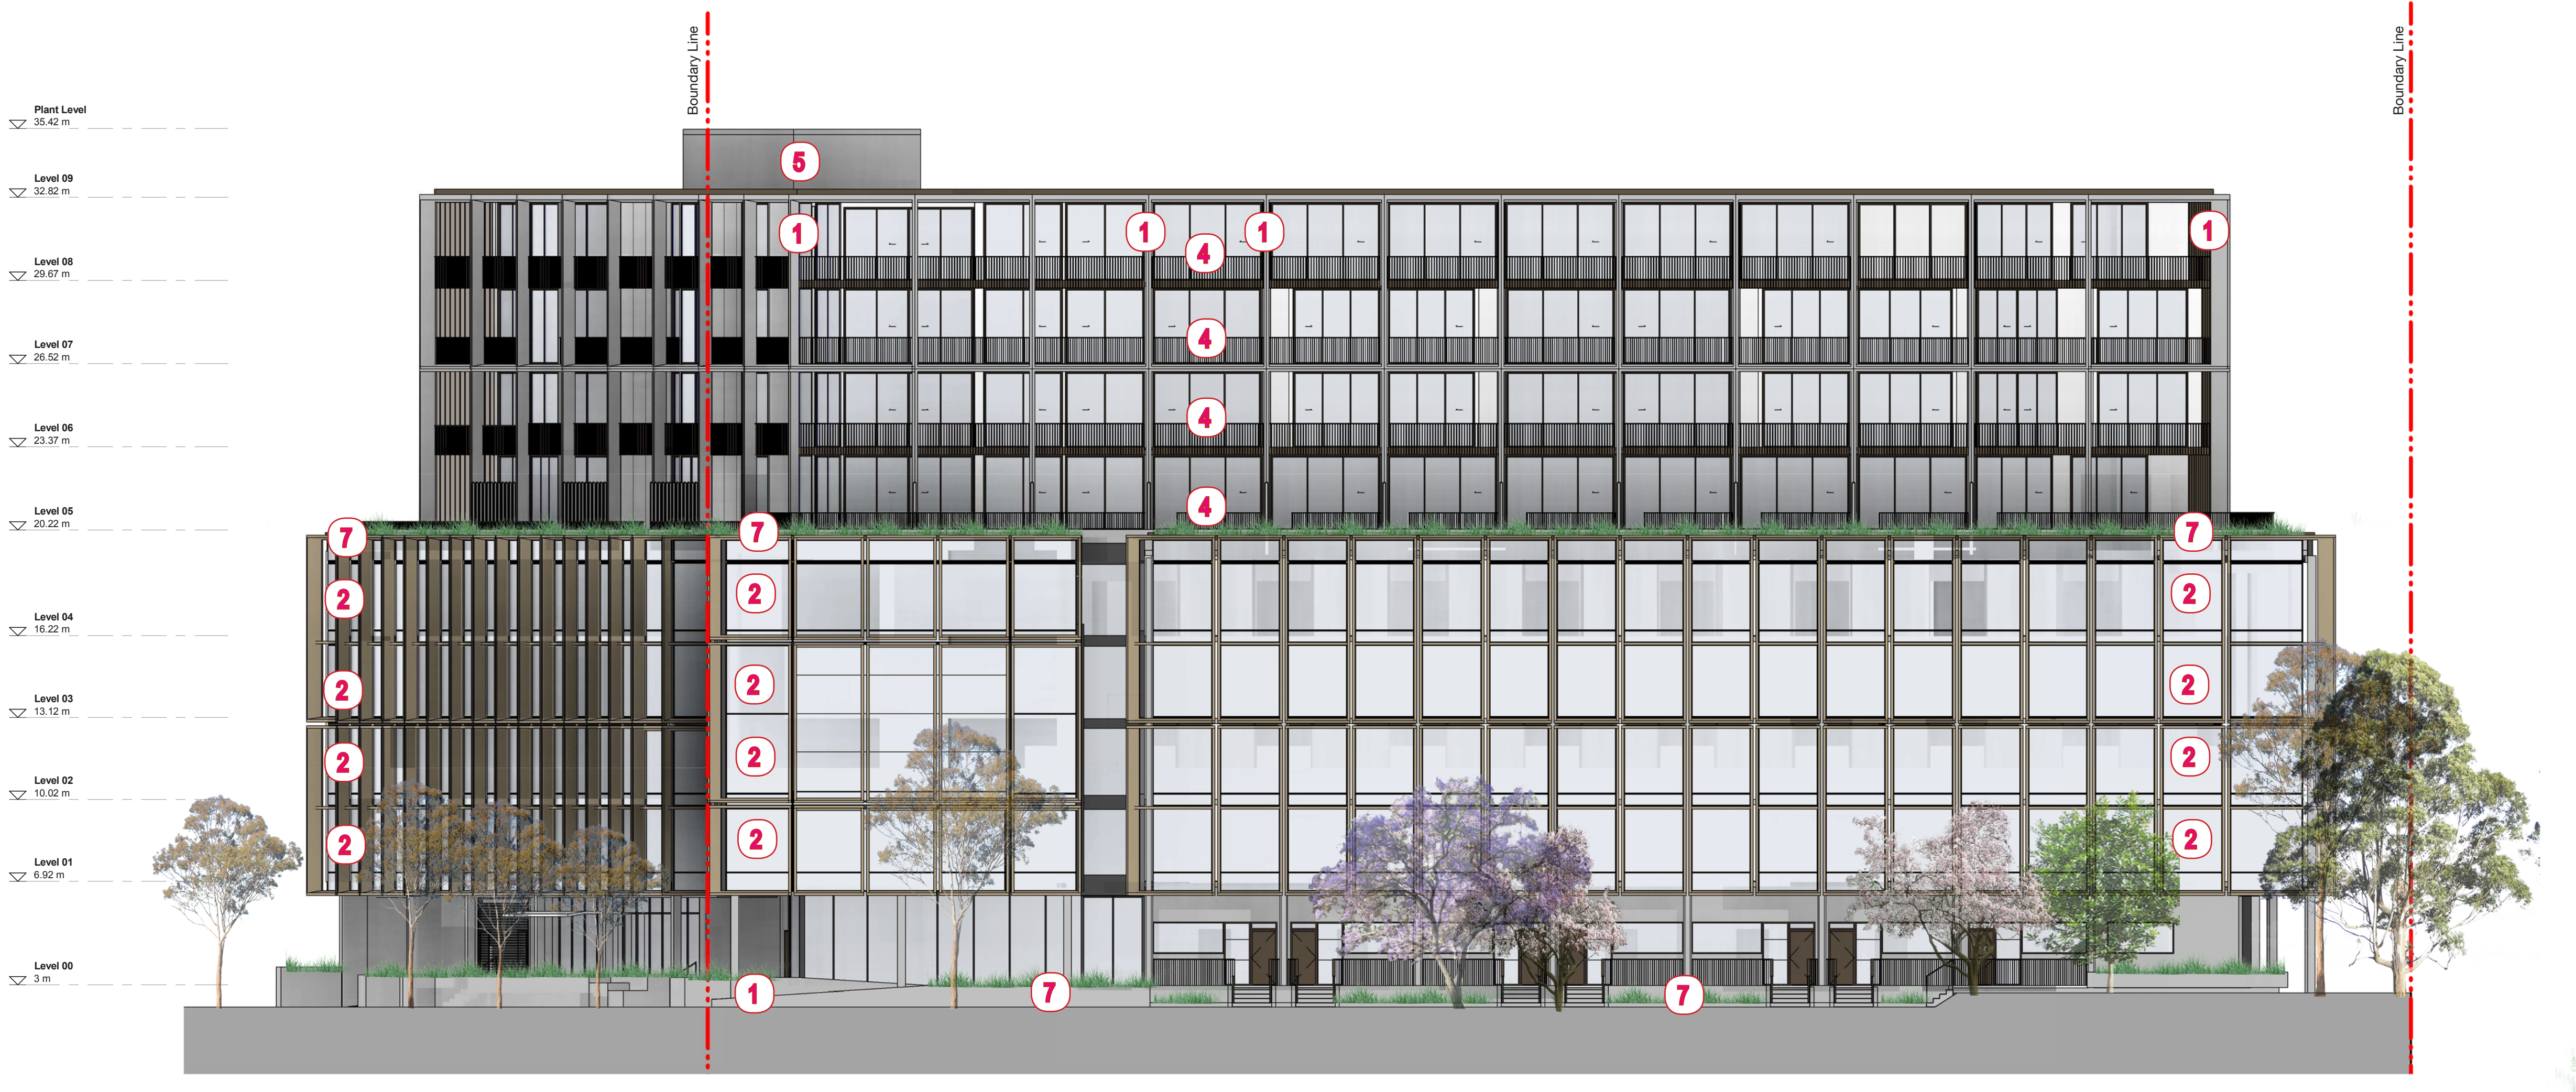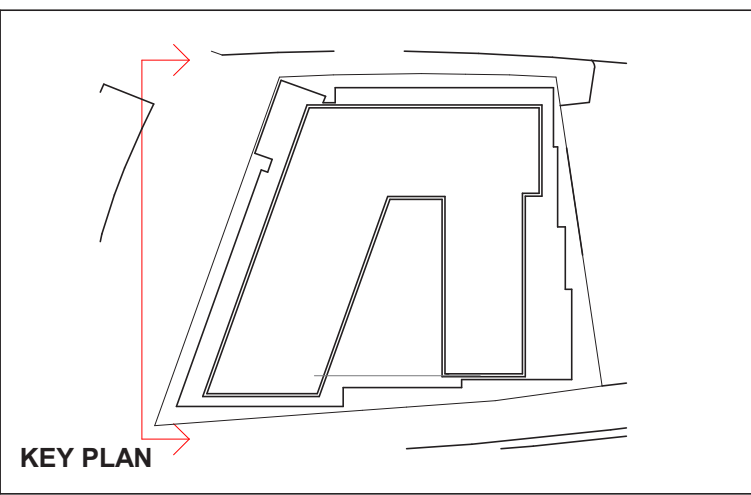

2	03/05/18	ISSUE FOR DA COMMENTS	DOMA	BS
1	24/04/18	ISSUE FOR DA COMMENTS	DOMA	BS
Revision	Date	Description	Initial	Checked

42 Honeysuckle Drive
42 Honeysuckle Drive, Newcastle


West Elevation

Status	DD		
Scale	1 : 150	@ A1	
Drawn	Author	Checked	Checker
Project No.	s12109		
Plot Date	9/05/2018 12:46:08 PM		
Plot File	42HONEYSUCKLEDRIVE_ARCH		
Drawing no.	AD.09.002		Revision
			2


Melbourne 1 Nicholson Street
Melbourne VIC 3000 Australia
T 03 8664 6200 F 03 8664 6300
email mel@batesmart.com.au
http://www.batesmart.com.au

Sydney 43 Brisbane Street
Surry Hills NSW 2010 Australia
T 02 8354 5100 F 02 8354 5199
email syd@batesmart.com.au
http://www.batesmart.com.au


Bates Smart Pty Ltd ABN 70 004 999 400

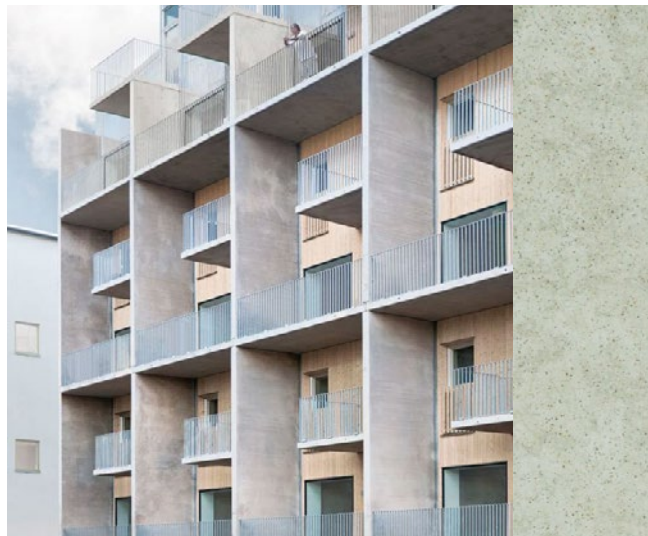


1 - PRECAST CONCRETE

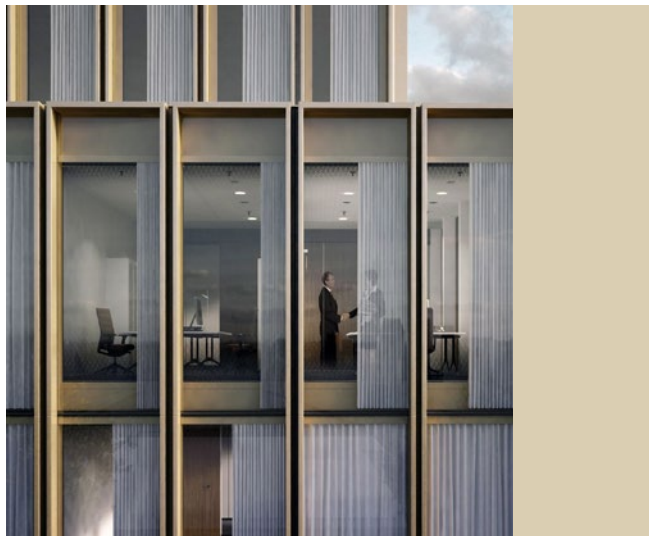


2 - ALUMINIUM FINS & SHADOW BOX SPANDRELS

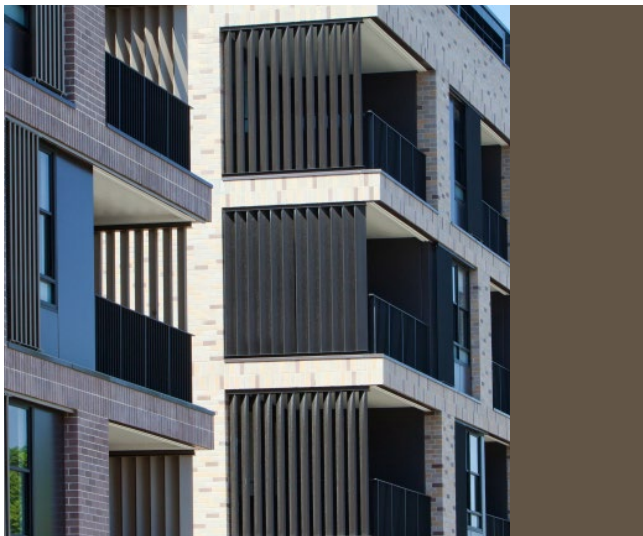

3 - ALUMINIUM LOUVRES GENERALLY GLAZING BEHIND

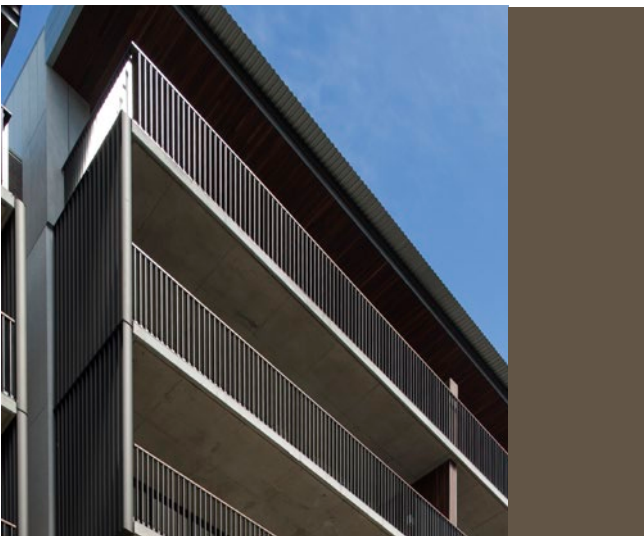

4 - ALUMINIUM BALUSTRADES

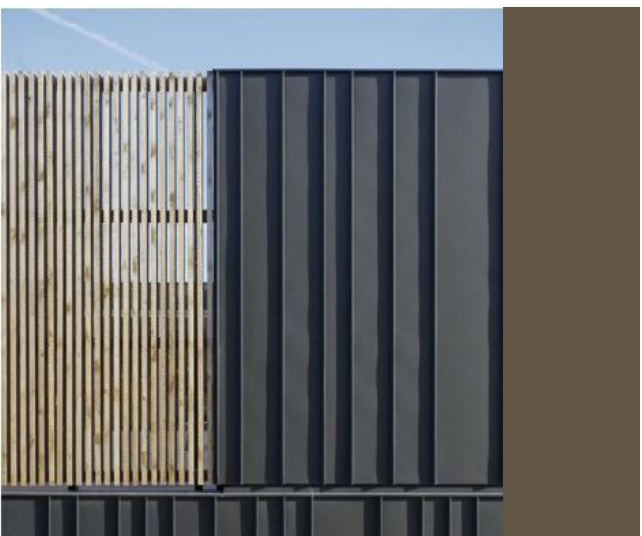

5 - ALUMINIUM PANELS





6 - LOUVRES - CAR PARK



7 - PLANTERS



8 - GLASS LOUVRES

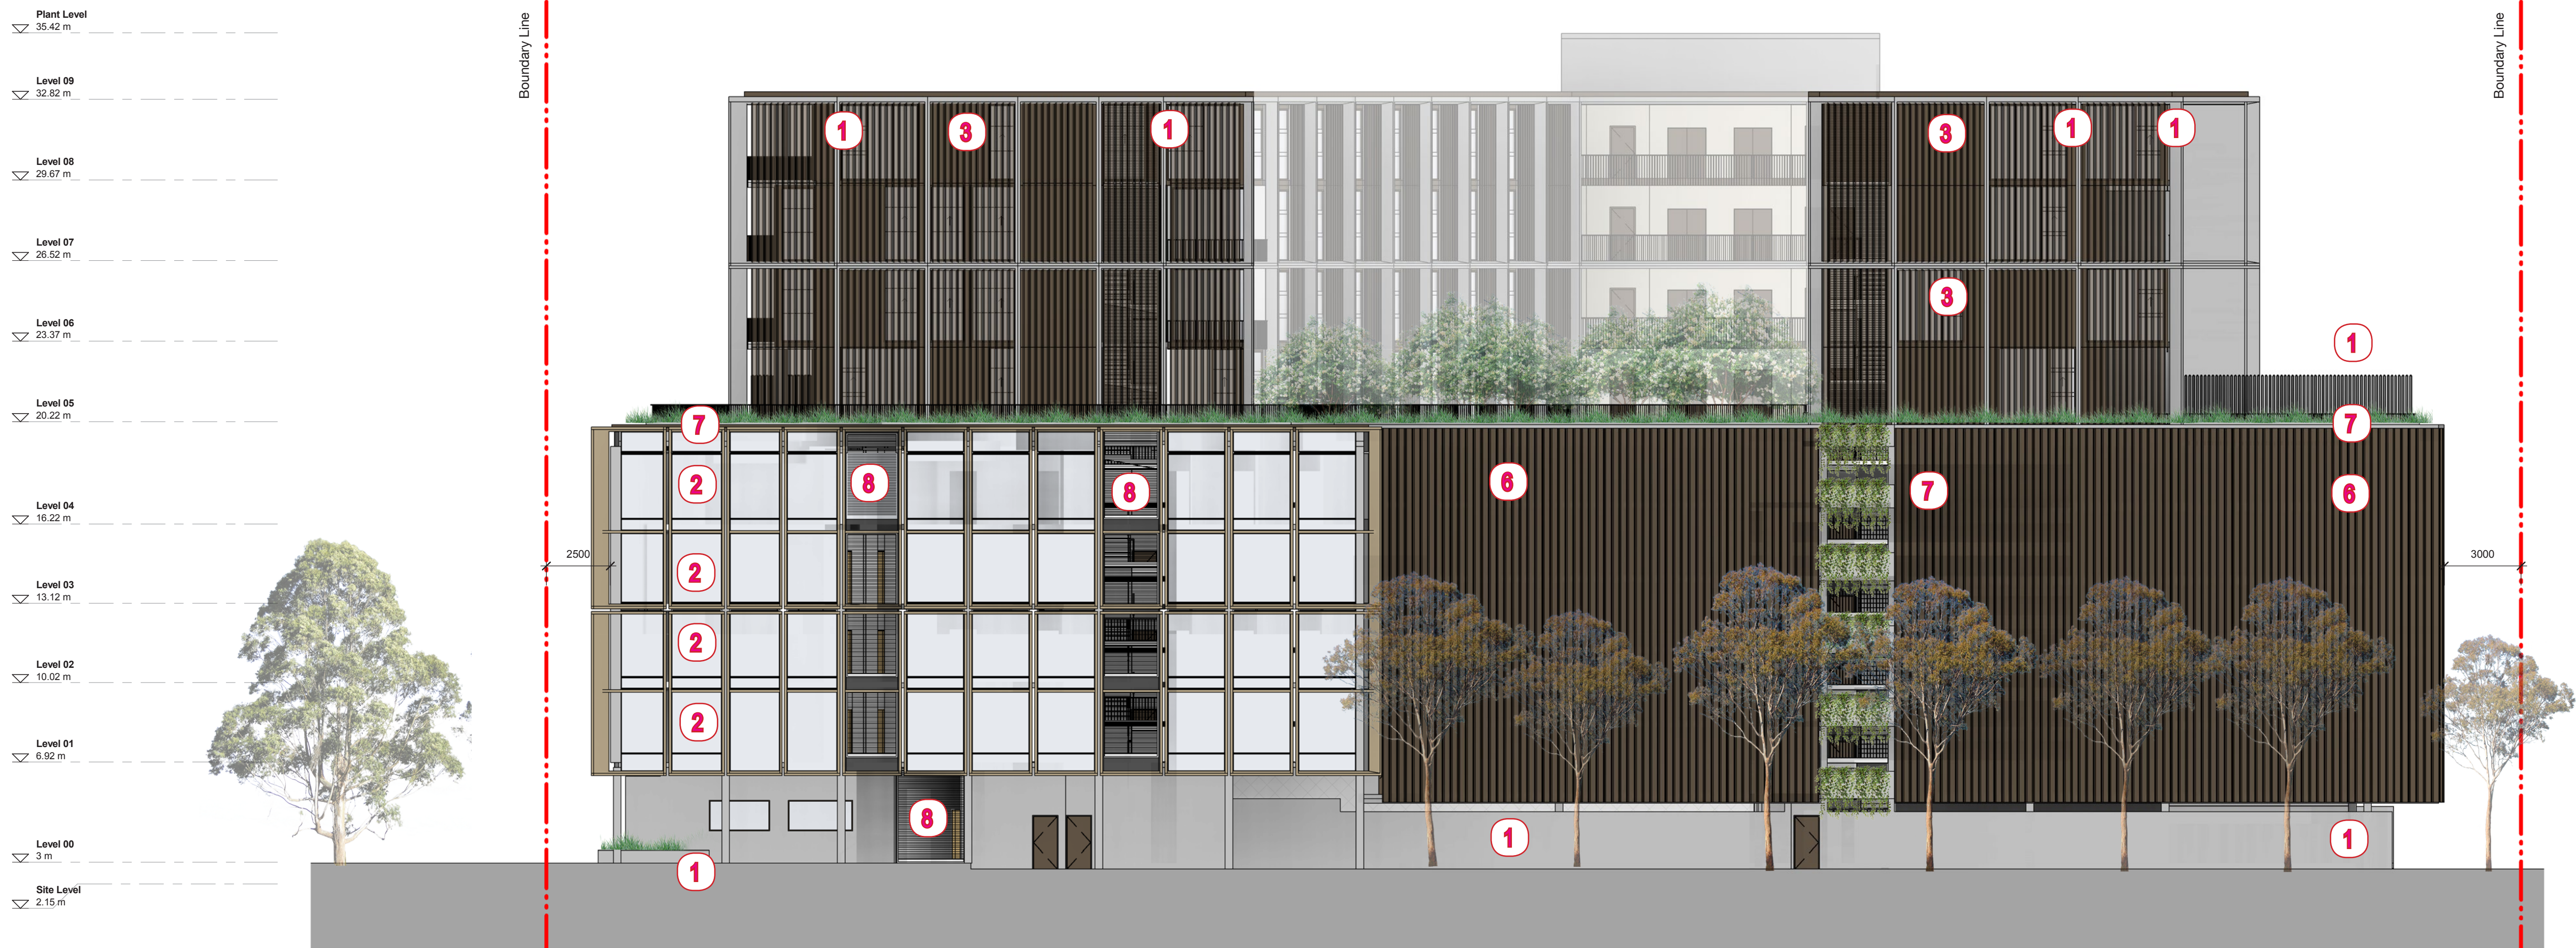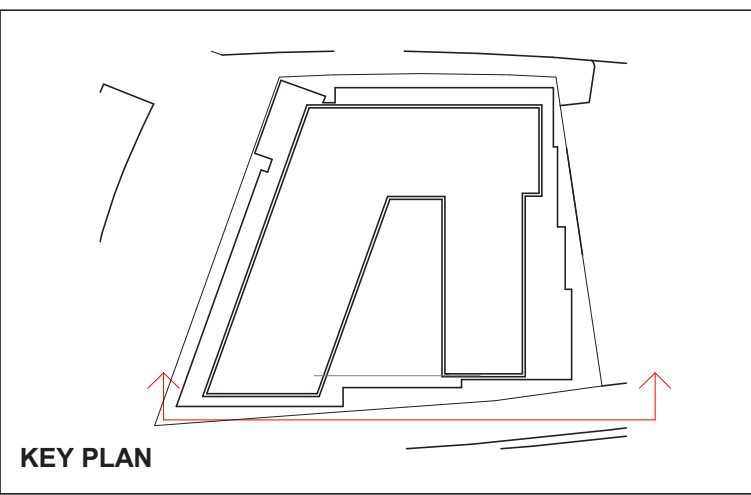

2	03/05/18	ISSUE FOR DA COMMENTS	DOMA	BS
1	24/04/18	ISSUE FOR DA COMMENTS	DOMA	BS
Revision	Date	Description	Initial	Checked

42 Honeysuckle Drive
42 Honeysuckle Drive, Newcastle

South Elevation


Status	DD		
Scale	1 : 150	@ A1	
Drawn	Author	Checked	Checker
Project No.	s12109		
Plot Date	9/05/2018 12:47:19 PM		
Plot File	42HONEYSUCKLEDRIVE_ARCH		

Drawing no.	Revision
AD.09.003	2

Melbourne 1 Nicholson Street
Melbourne VIC 3000 Australia
T 03 8664 6200 F 03 8664 6300
email mel@batesmart.com.au
http://www.batesmart.com.au

Sydney 43 Brisbane Street
Surry Hills NSW 2010 Australia
T 02 8354 5100 F 02 8354 5199
email syd@batesmart.com.au
http://www.batesmart.com.au


Bates Smart Pty Ltd ABN 70 004 999 400

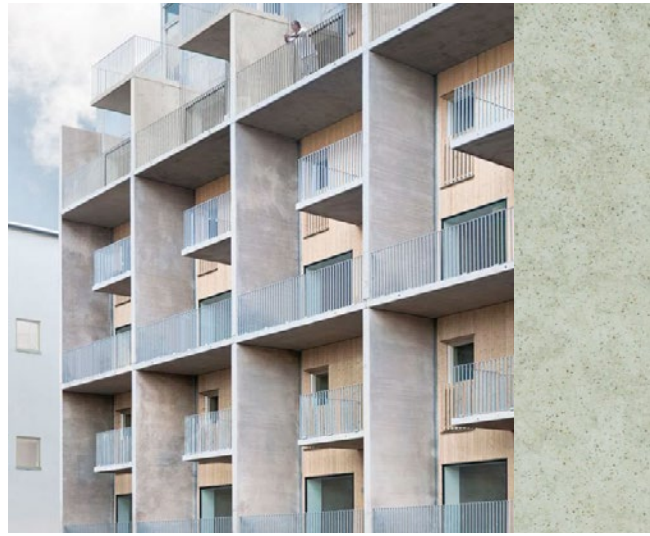


1 - PRECAST CONCRETE




2 - ALUMINIUM FINS & SHADOW BOX SPANDRELS

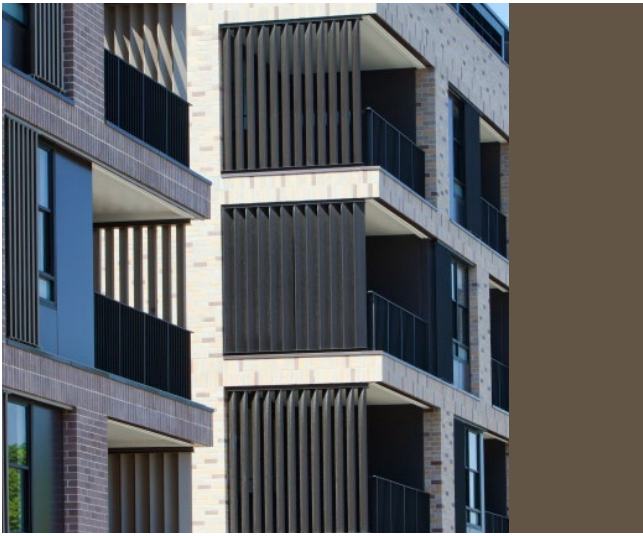

3 - ALUMINIUM LOUVRES GENERALLY GLAZING BEHIND

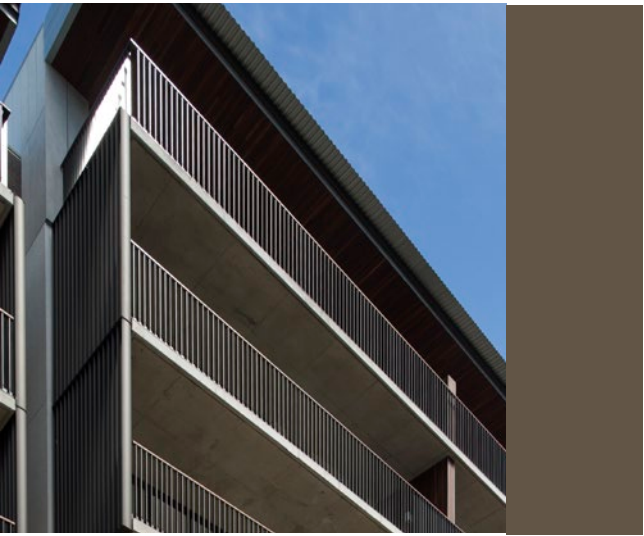

4 - ALUMINIUM BALUSTRADES

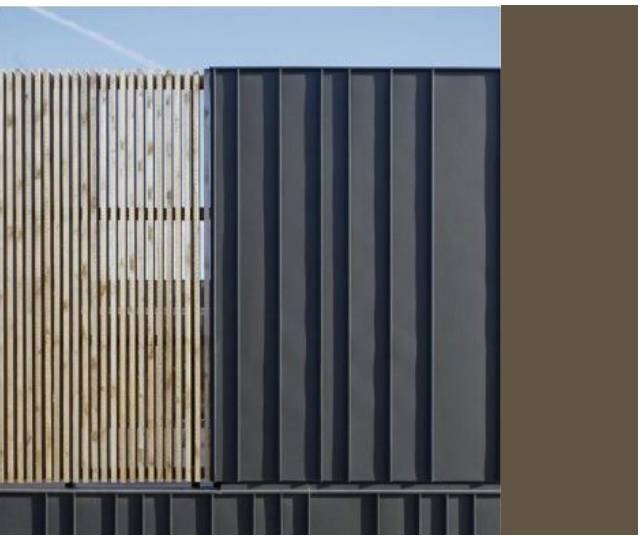

5 - ALUMINIUM PANELS




6 - LOUVRES - CAR PARK



7 - PLANTERS



8 - GLASS LOUVRES

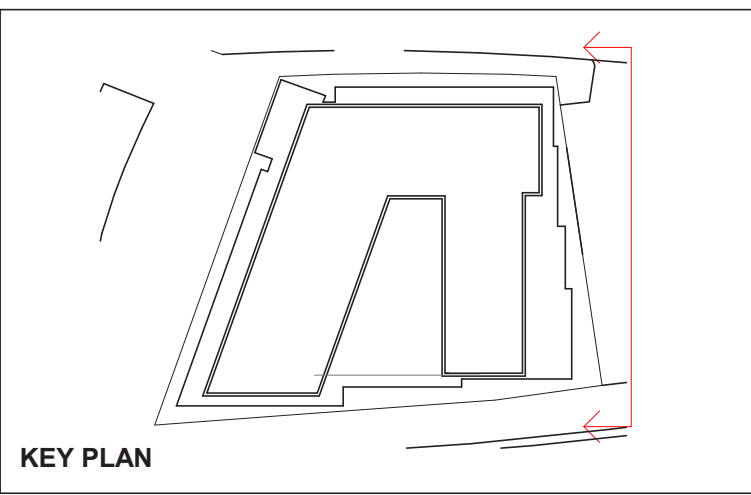

2	03/05/18	ISSUE FOR DA COMMENTS	DOMA	BS
1	24/04/18	ISSUE FOR DA COMMENTS	DOMA	BS
Revision	Date	Description	Initial	Checked

42 Honeysuckle Drive
42 Honeysuckle Drive, Newcastle


East Elevation

Status	DD		
Scale	1 : 150	@ A1	
Drawn	Author	Checked	Checker
Project No.	s12109		
Plot Date	9/05/2018 12:48:54 PM		
Plot File	42HONEYSUCKLEDRIVE_ARCH		
Drawing no.	AD.09.004		Revision
			2

Melbourne 1 Nicholson Street
Melbourne VIC 3000 Australia
T 03 8664 6200 F 03 8664 6300
email mel@batesmart.com.au
http://www.batesmart.com.au

Sydney 43 Brisbane Street
Surry Hills NSW 2010 Australia
T 02 8354 5100 F 02 8354 5199
email syd@batesmart.com.au
http://www.batesmart.com.au


Bates Smart Pty Ltd ABN 70 004 999 400

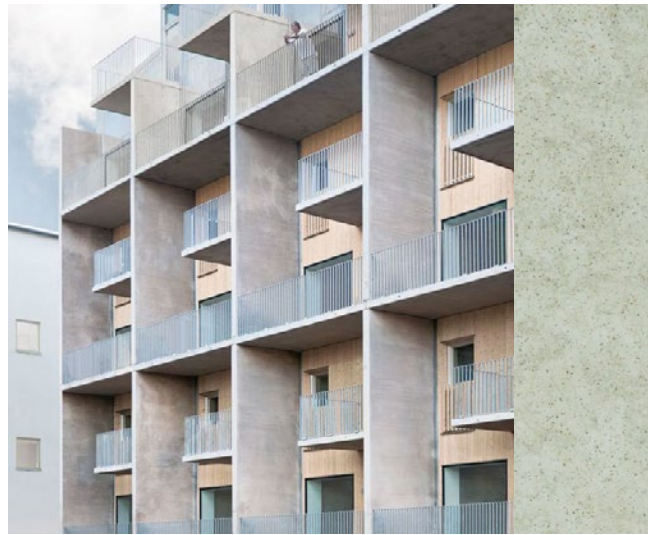


1 - PRECAST CONCRETE



2 - ALUMINIUM FINS & SHADOW BOX SPANDRELS

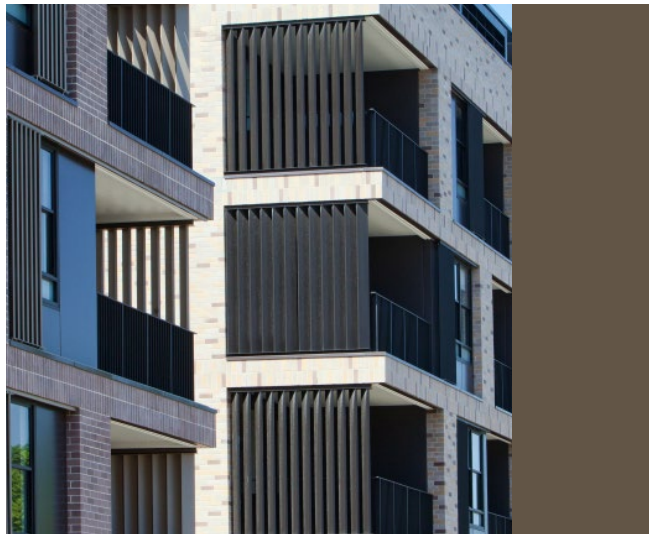

3 - ALUMINIUM LOUVRES GENERALLY GLAZING BEHIND

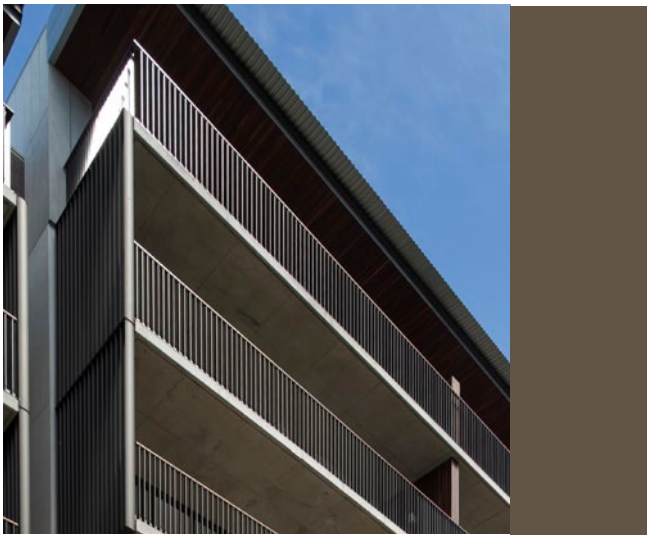

4 - ALUMINIUM BALUSTRADES




5 - ALUMINIUM PANELS




6 - LOUVRES - CAR PARK



7 - PLANTERS

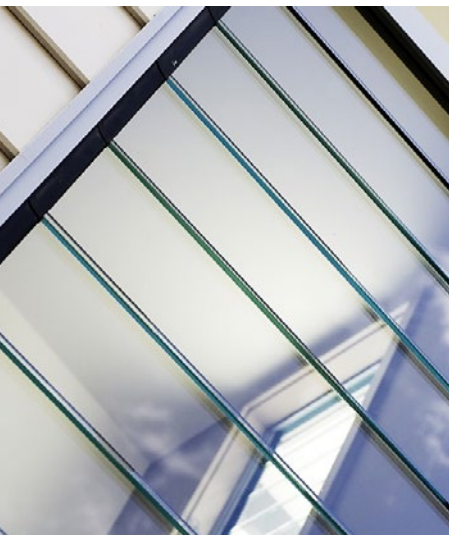

8 - GLASS LOUVRES

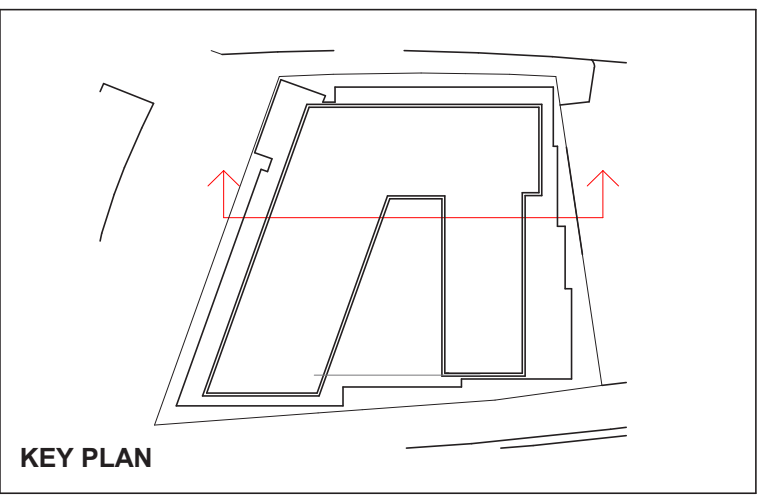

2	03/05/18	ISSUE FOR DA COMMENTS	DOMA	BS
1	24/04/18	ISSUE FOR DA COMMENTS	DOMA	BS
Revision	Date	Description	Initial	Checked

42 Honeysuckle Drive
42 Honeysuckle Drive, Newcastle


Courtyard Elevation - South

Status	DD		
Scale	1 : 150	@	A1
Drawn	Author	Checked	Checker
Project No.	s12109		
Plot Date	9/05/2018 12:49:24 PM		
Plot File	42HONEYSUCKLEDRIVE_ARCH		
Drawing no.	AD.09.010		Revision
			2

Melbourne 1 Nicholson Street
Melbourne VIC 3000 Australia
T 03 8664 6200 F 03 8664 6300
email mel@batesmart.com.au
http://www.batesmart.com.au

Sydney 43 Brisbane Street
Surry Hills NSW 2010 Australia
T 02 8354 5100 F 02 8354 5199
email syd@batesmart.com.au
http://www.batesmart.com.au


Bates Smart Pty Ltd ABN 70 004 999 400

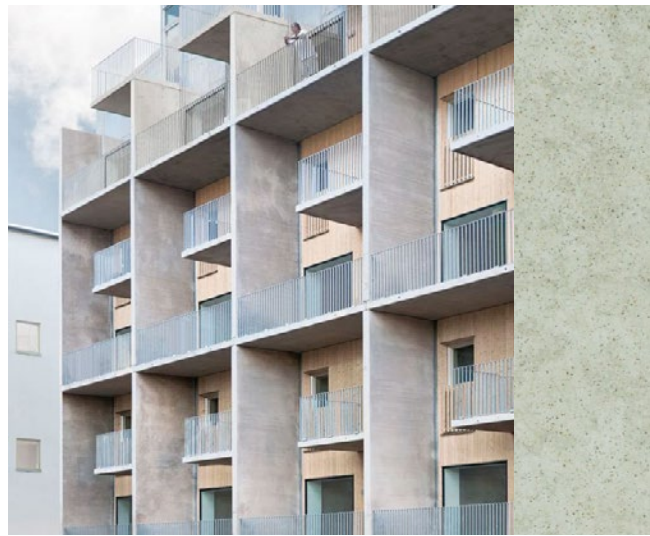


1 - PRECAST CONCRETE




2 - ALUMINIUM FINS & SHADOW BOX SPANDRELS

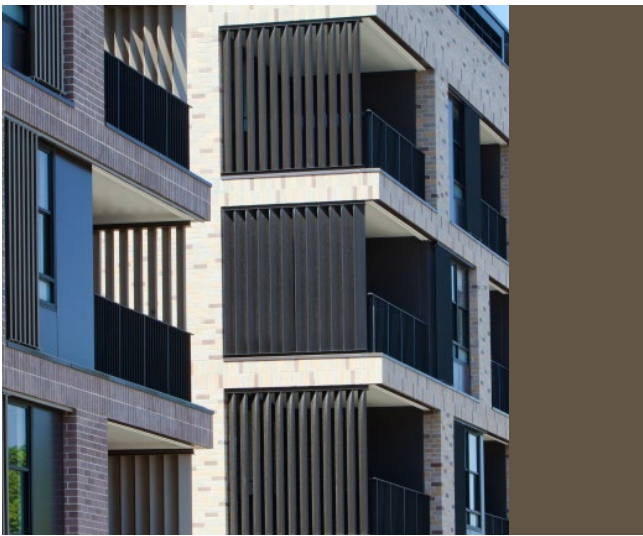

3 - ALUMINIUM LOUVRES
GENERALLY GLAZING BEHIND

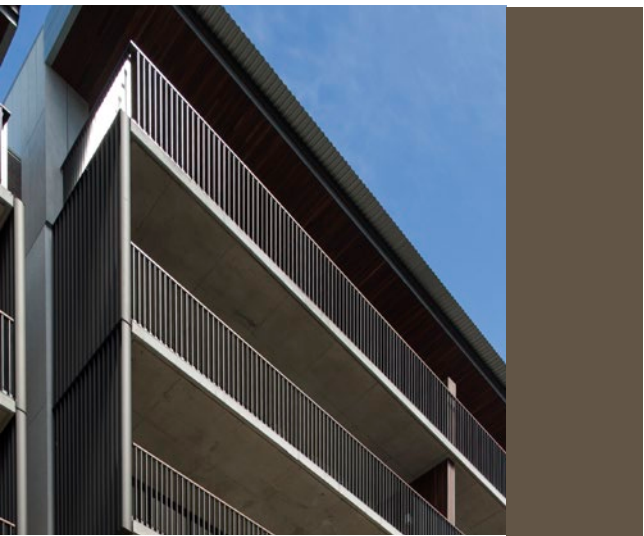

4 - ALUMINIUM BALUSTRADES

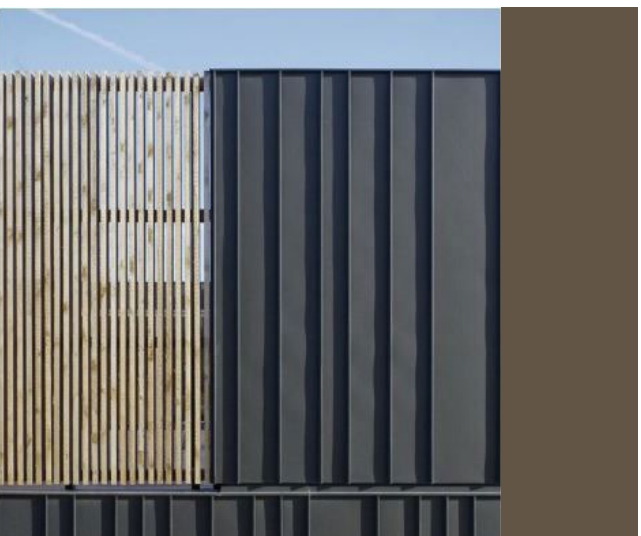


5 - ALUMINIUM PANELS



6 - LOUVRES - CAR PARK



7 - PLANTERS

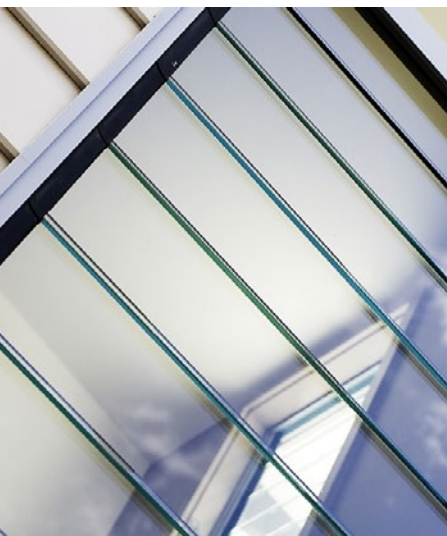


8 - GLASS LOUVRES

Check all dimensions and site conditions prior to commencement of any work, the purchase or ordering of any materials, fittings, plant, services or equipment and the preparation of shop drawings and or the fabrication of any components.

Do not scale drawings - refer to figured dimensions only. Any discrepancies shall immediately be referred to the architect for clarification.

All drawings may not be reproduced or distributed without prior permission from the architect.

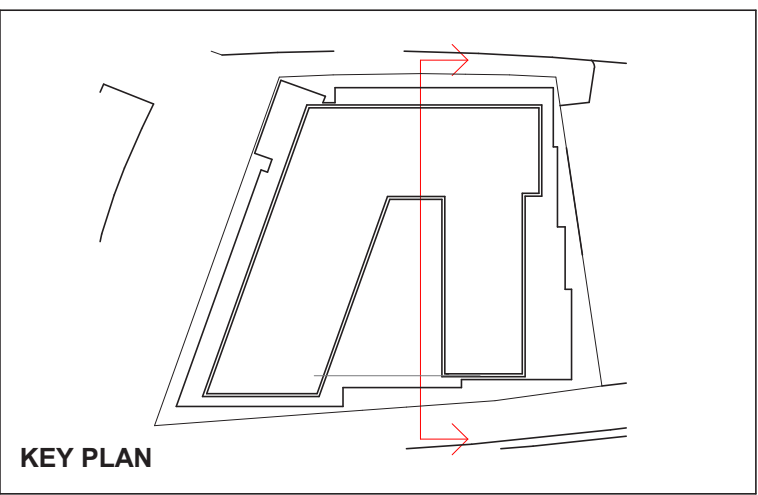

2	03/05/18	ISSUE FOR DA COMMENTS	DOMA	BS
1	24/04/18	ISSUE FOR DA COMMENTS	DOMA	BS
Revision	Date	Description	Initial	Checked

42 Honeysuckle Drive
42 Honeysuckle Drive, Newcastle


Courtyard Elevation - East

Status	DD		
Scale	1 : 150	@	A1
Drawn	Author	Checked	Checker
Project No.	s12109		
Plot Date	9/05/2018 12:50:01 PM		
Plot File	42HONEYSUCKLEDRIVE_ARCH		
Drawing no.	Revision		
AD.09.011	2		

Melbourne 1 Nicholson Street
Melbourne VIC 3000 Australia
T 03 8664 6200 F 03 8664 6300
email mel@batesmart.com.au
http://www.batesmart.com.au

Sydney 43 Brisbane Street
Surry Hills NSW 2010 Australia
T 02 8354 5100 F 02 8354 5199
email syd@batesmart.com.au
http://www.batesmart.com.au


Bates Smart Pty Ltd ABN 70 004 999 400

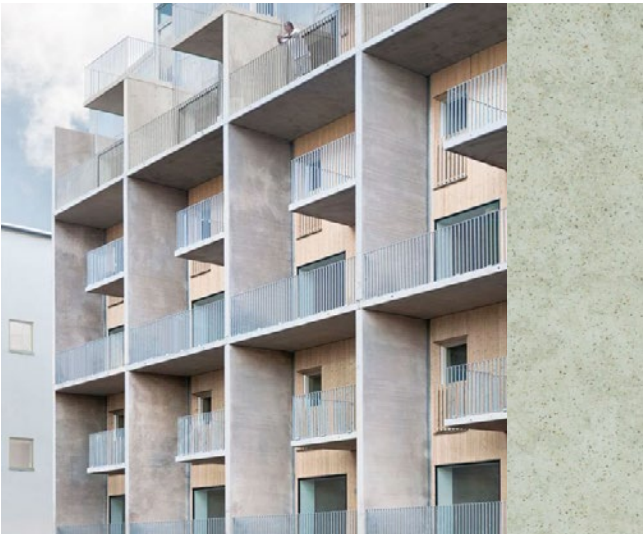


1 - PRECAST CONCRETE




2 - ALUMINIUM FINS & SHADOW BOX SPANDRELS

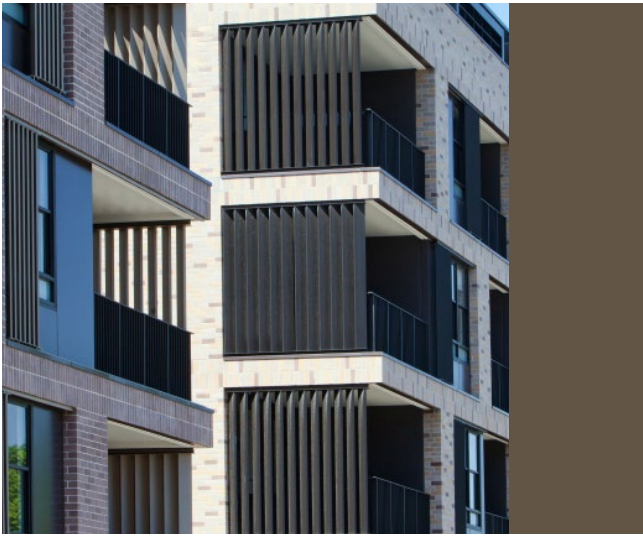

3 - ALUMINIUM LOUVRES GENERALLY GLAZING BEHIND

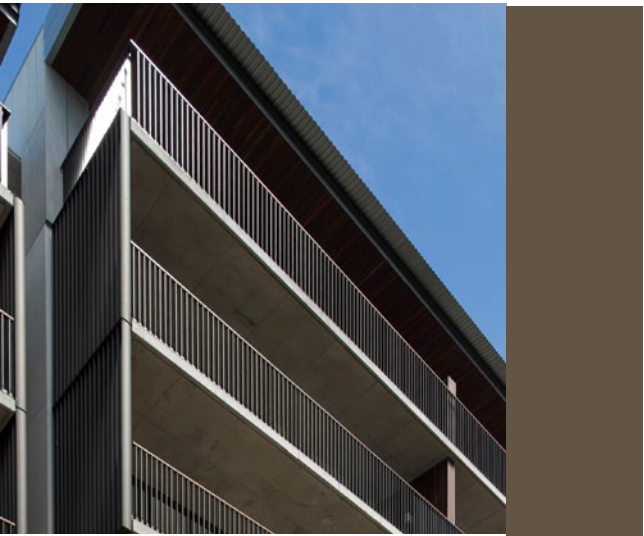

4 - ALUMINIUM BALUSTRADES

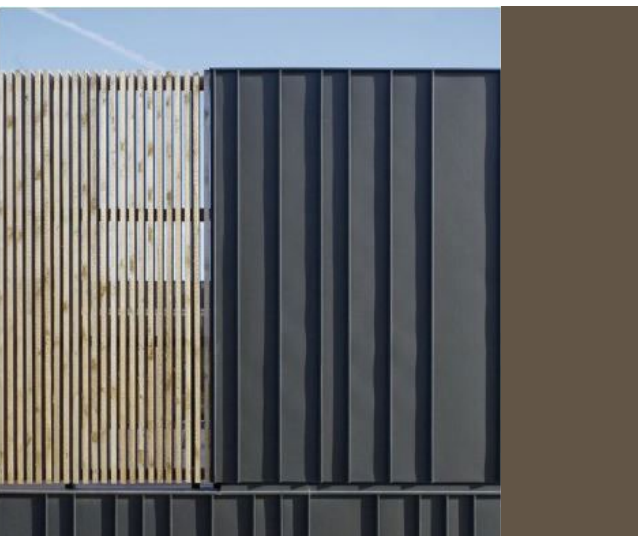


5 - ALUMINIUM PANELS



6 - LOUVRES - CAR PARK



7 - PLANTERS

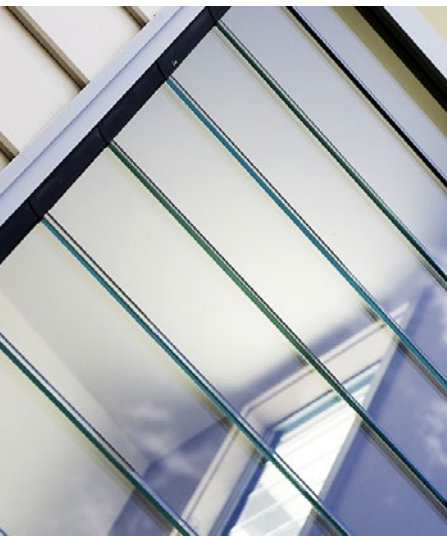


8 - GLASS LOUVRES

Check all dimensions and site conditions prior to commencement of any work, the purchase or ordering of any materials, fittings, plant, services or equipment and the preparation of shop drawings and or the fabrication of any components.

Do not scale drawings - refer to figured dimensions only. Any discrepancies shall immediately be referred to the architect for clarification.

All drawings may not be reproduced or distributed without prior permission from the architect.

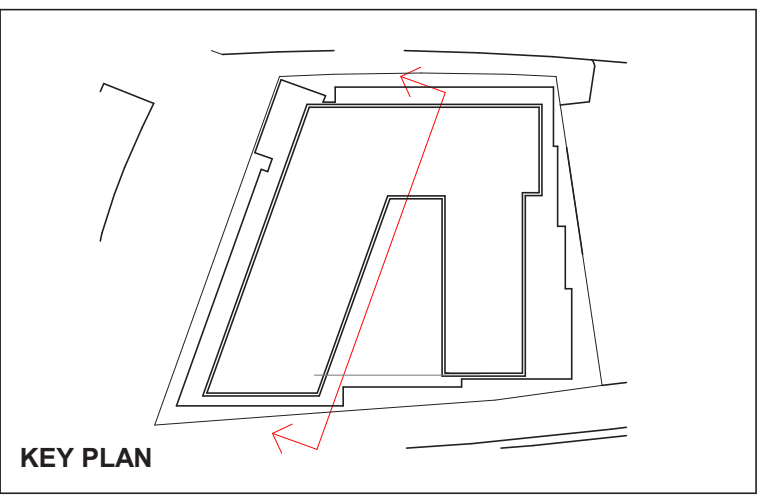

2	03/05/18	ISSUE FOR DA COMMENTS	DOMA	BS
1	24/04/18	ISSUE FOR DA COMMENTS	DOMA	BS
Revision	Date	Description	Initial	Checked

42 Honeysuckle Drive
42 Honeysuckle Drive, Newcastle


Courtyard Elevation - West

Status	DD		
Scale	1 : 150	@	A1
Drawn	Author	Checked	Checker
Project No.	s12109		
Plot Date	9/05/2018 1:52:44 PM		
Plot File	42HONEYSUCKLEDRIVE_ARCH		
Drawing no.	AD.09.012		Revision
			2

Melbourne 1 Nicholson Street
Melbourne VIC 3000 Australia
T 03 8664 6200 F 03 8664 6300
email mel@batesmart.com.au
http://www.batesmart.com.au

Sydney 43 Brisbane Street
Surry Hills NSW 2010 Australia
T 02 8354 5100 F 02 8354 5199
email syd@batesmart.com.au
http://www.batesmart.com.au


Bates Smart Pty Ltd ABN 70 004 999 400

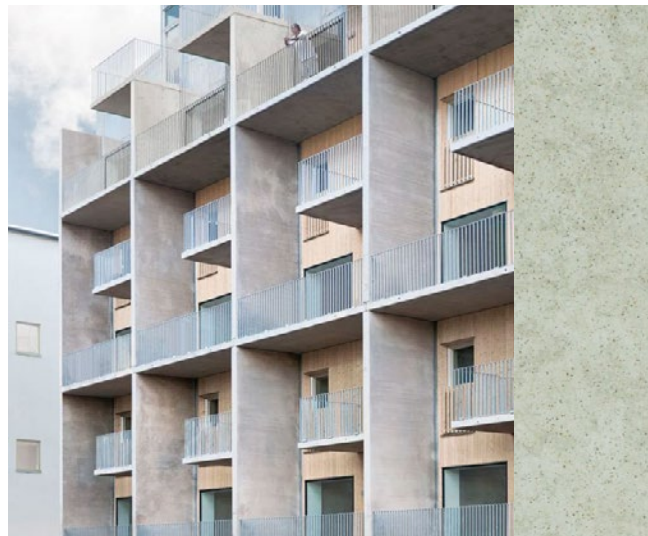


1 - PRECAST CONCRETE



2 - ALUMINIUM FINS & SHADOW BOX SPANDRELS

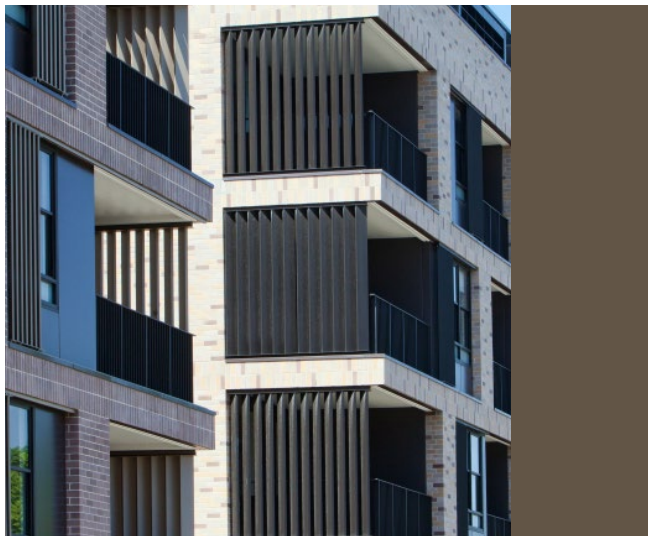

3 - ALUMINIUM LOUVRES GENERALLY GLAZING BEHIND

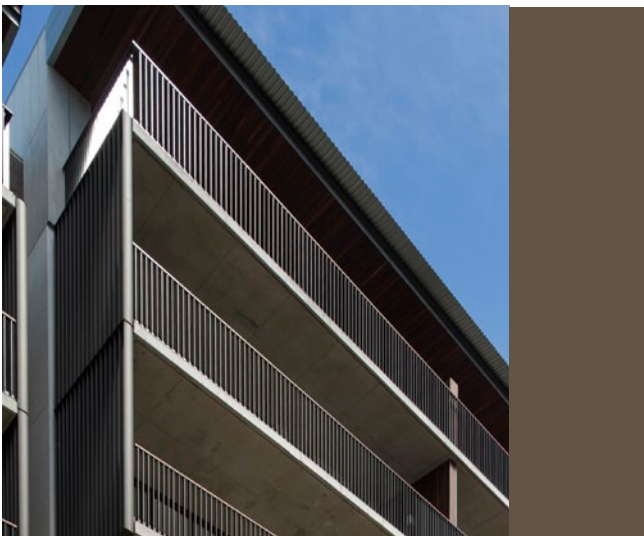

4 - ALUMINIUM BALUSTRADES



5 - ALUMINIUM PANELS



6 - LOUVRES - CAR PARK



7 - PLANTERS





8 - GLASS LOUVRES

BATESSMART

Check all dimensions and site conditions prior to commencement of any work, the purchase or ordering of any materials, fittings, plant, services or equipment and the preparation of shop drawings and or the fabrication of any components.

Do not scale drawings - refer to figured dimensions only. Any discrepancies shall immediately be referred to the architect for clarification.

All drawings may not be reproduced or distributed without prior permission from the architect.

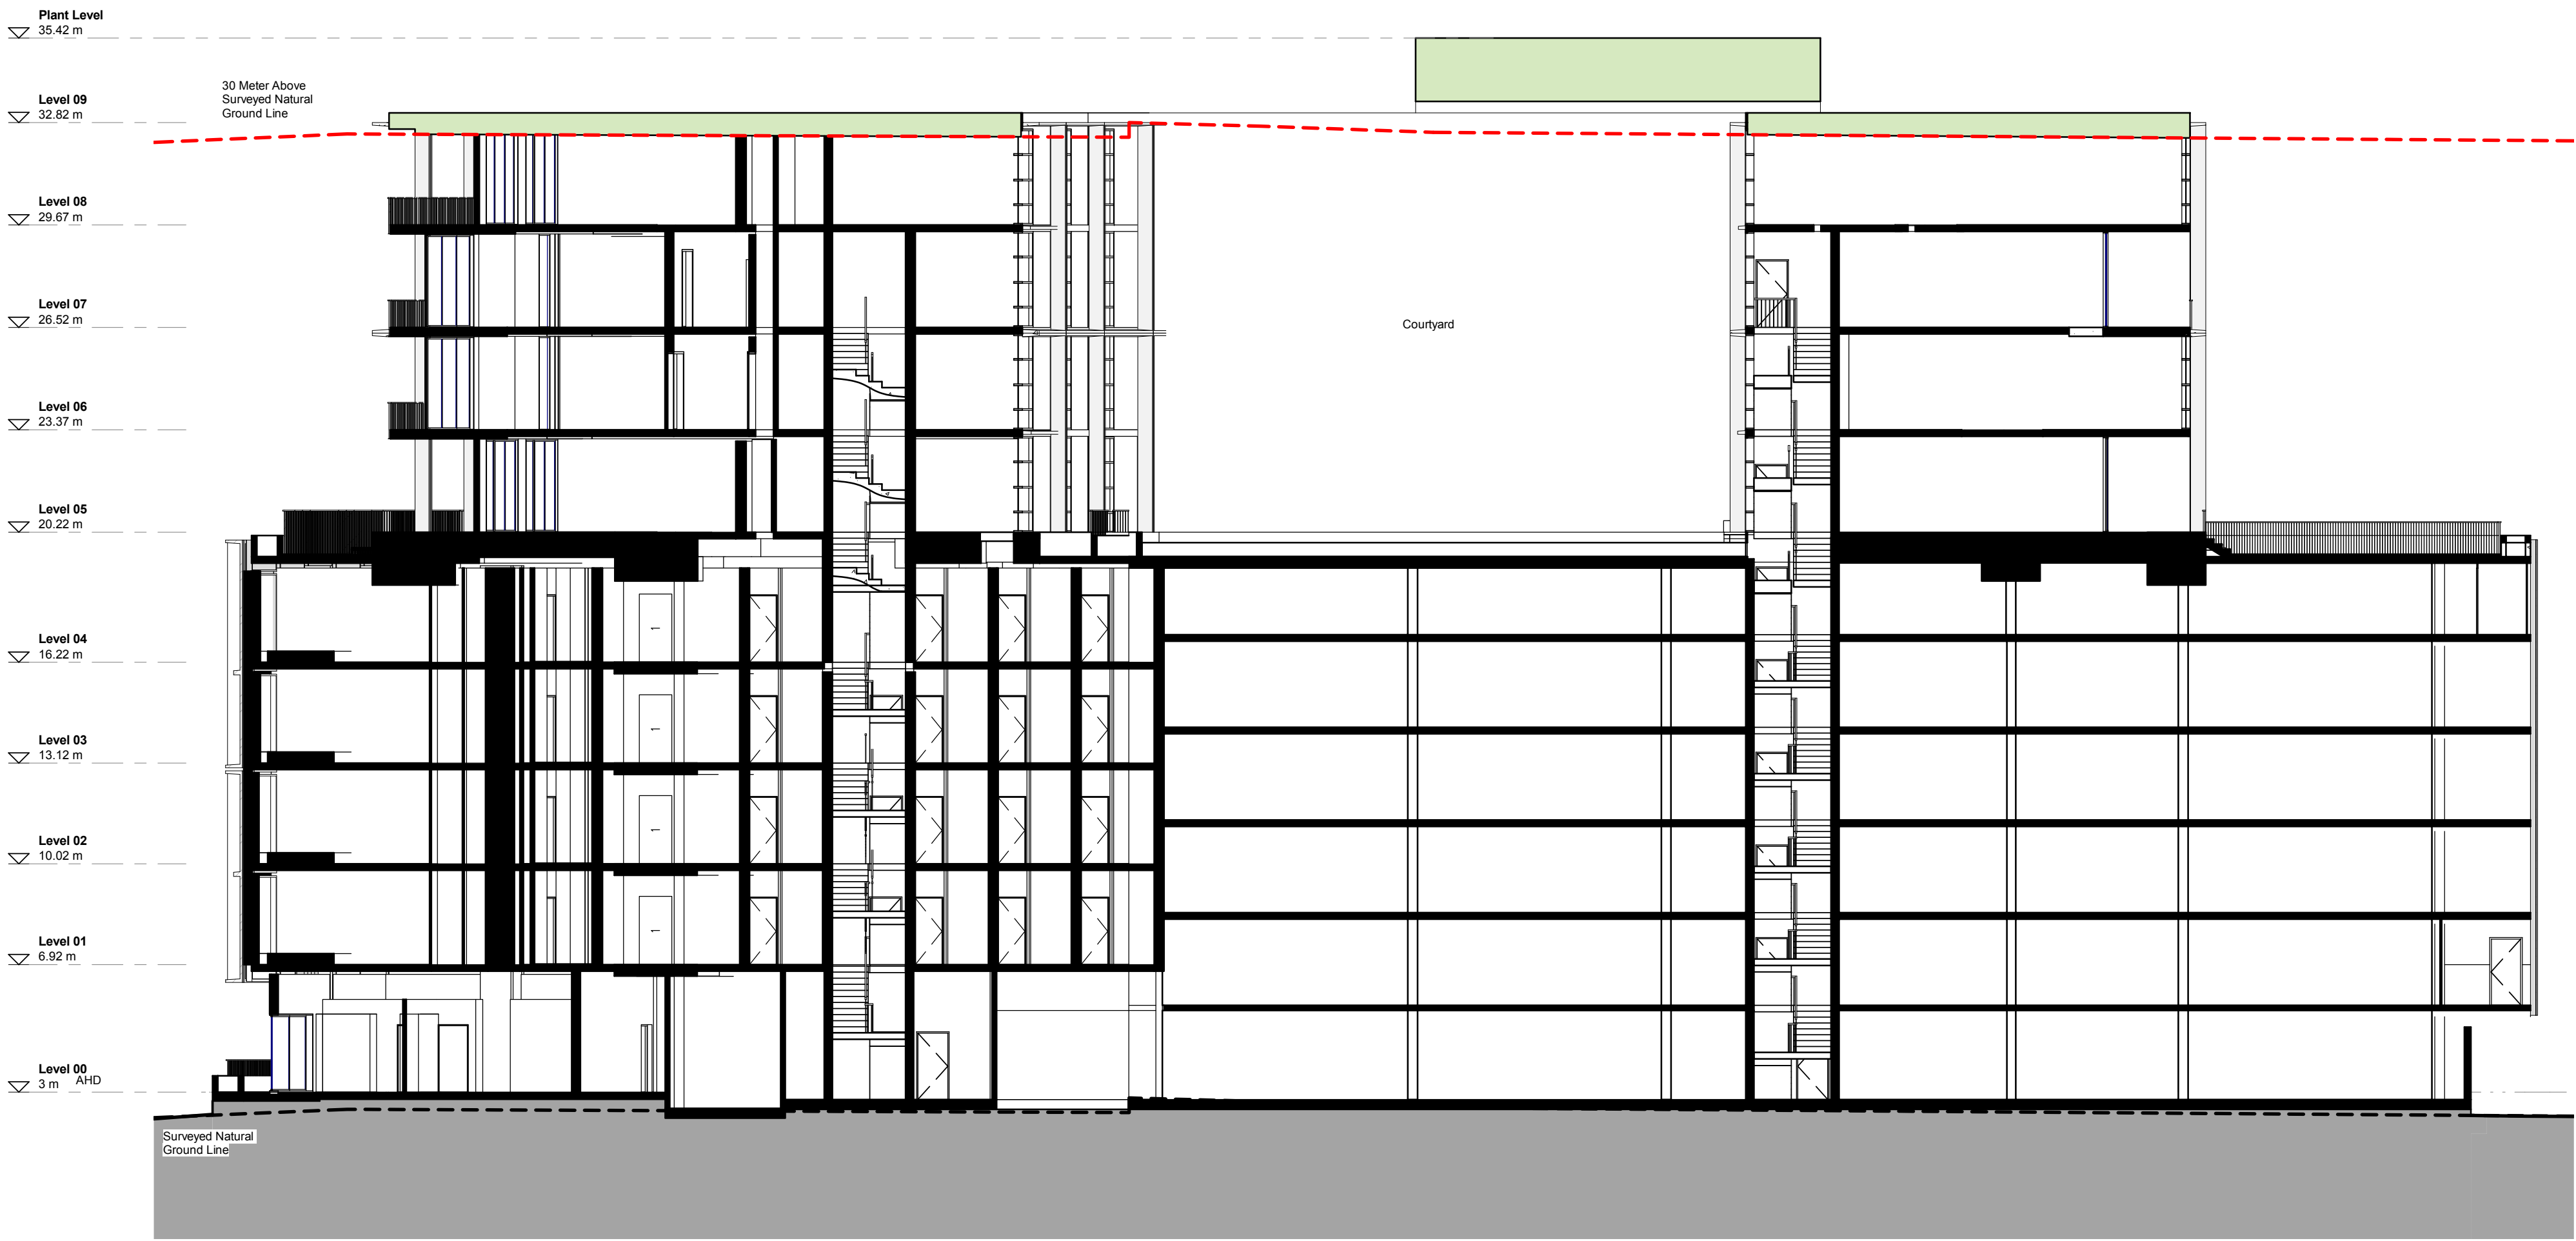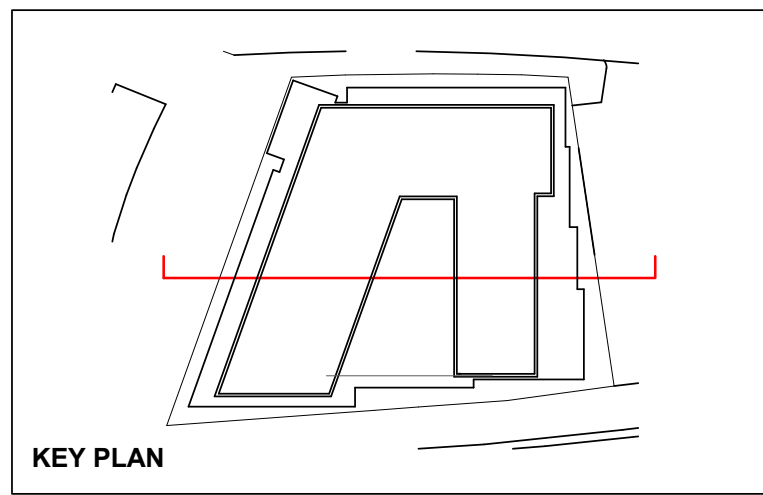

1	24/04/18	ISSUE FOR DA COMMENTS	DOMA	BS
Revision	Date	Description	Initial	Checked

42 Honeysuckle Drive
42 Honeysuckle Drive, Newcastle

Section East - West

Status	DD		
Scale	1 : 150	@ A1	
Drawn	Author	Checked	Checker
Project No.	s12109		
Plot Date	13/04/2018 3:52:50 PM		
Plot File	42HONEYSUCKLEDRIIVE_ARCH		

Drawing no.	Revision
A11.001	1

Melbourne 1 Nicholson Street
Melbourne VIC 3000 Australia
T 03 8664 6200 F 03 8664 6300
email mel@batesmart.com.au
http://www.batesmart.com.au

Sydney 43 Brisbane Street
Surry Hills NSW 2010 Australia
T 02 8354 5100 F 02 8354 5199
email syd@batesmart.com.au
http://www.batesmart.com.au



Bates Smart Pty Ltd ABN 70 004 999 400

BATESSMART™

Check all dimensions and site conditions prior to commencement of any work, the purchase or ordering of any materials, fittings, plant, services or equipment and the preparation of shop drawings and or the fabrication of any components.

Do not scale drawings - refer to figured dimensions only. Any discrepancies shall immediately be referred to the architect for clarification.

All drawings may not be reproduced or distributed without prior permission from the architect.

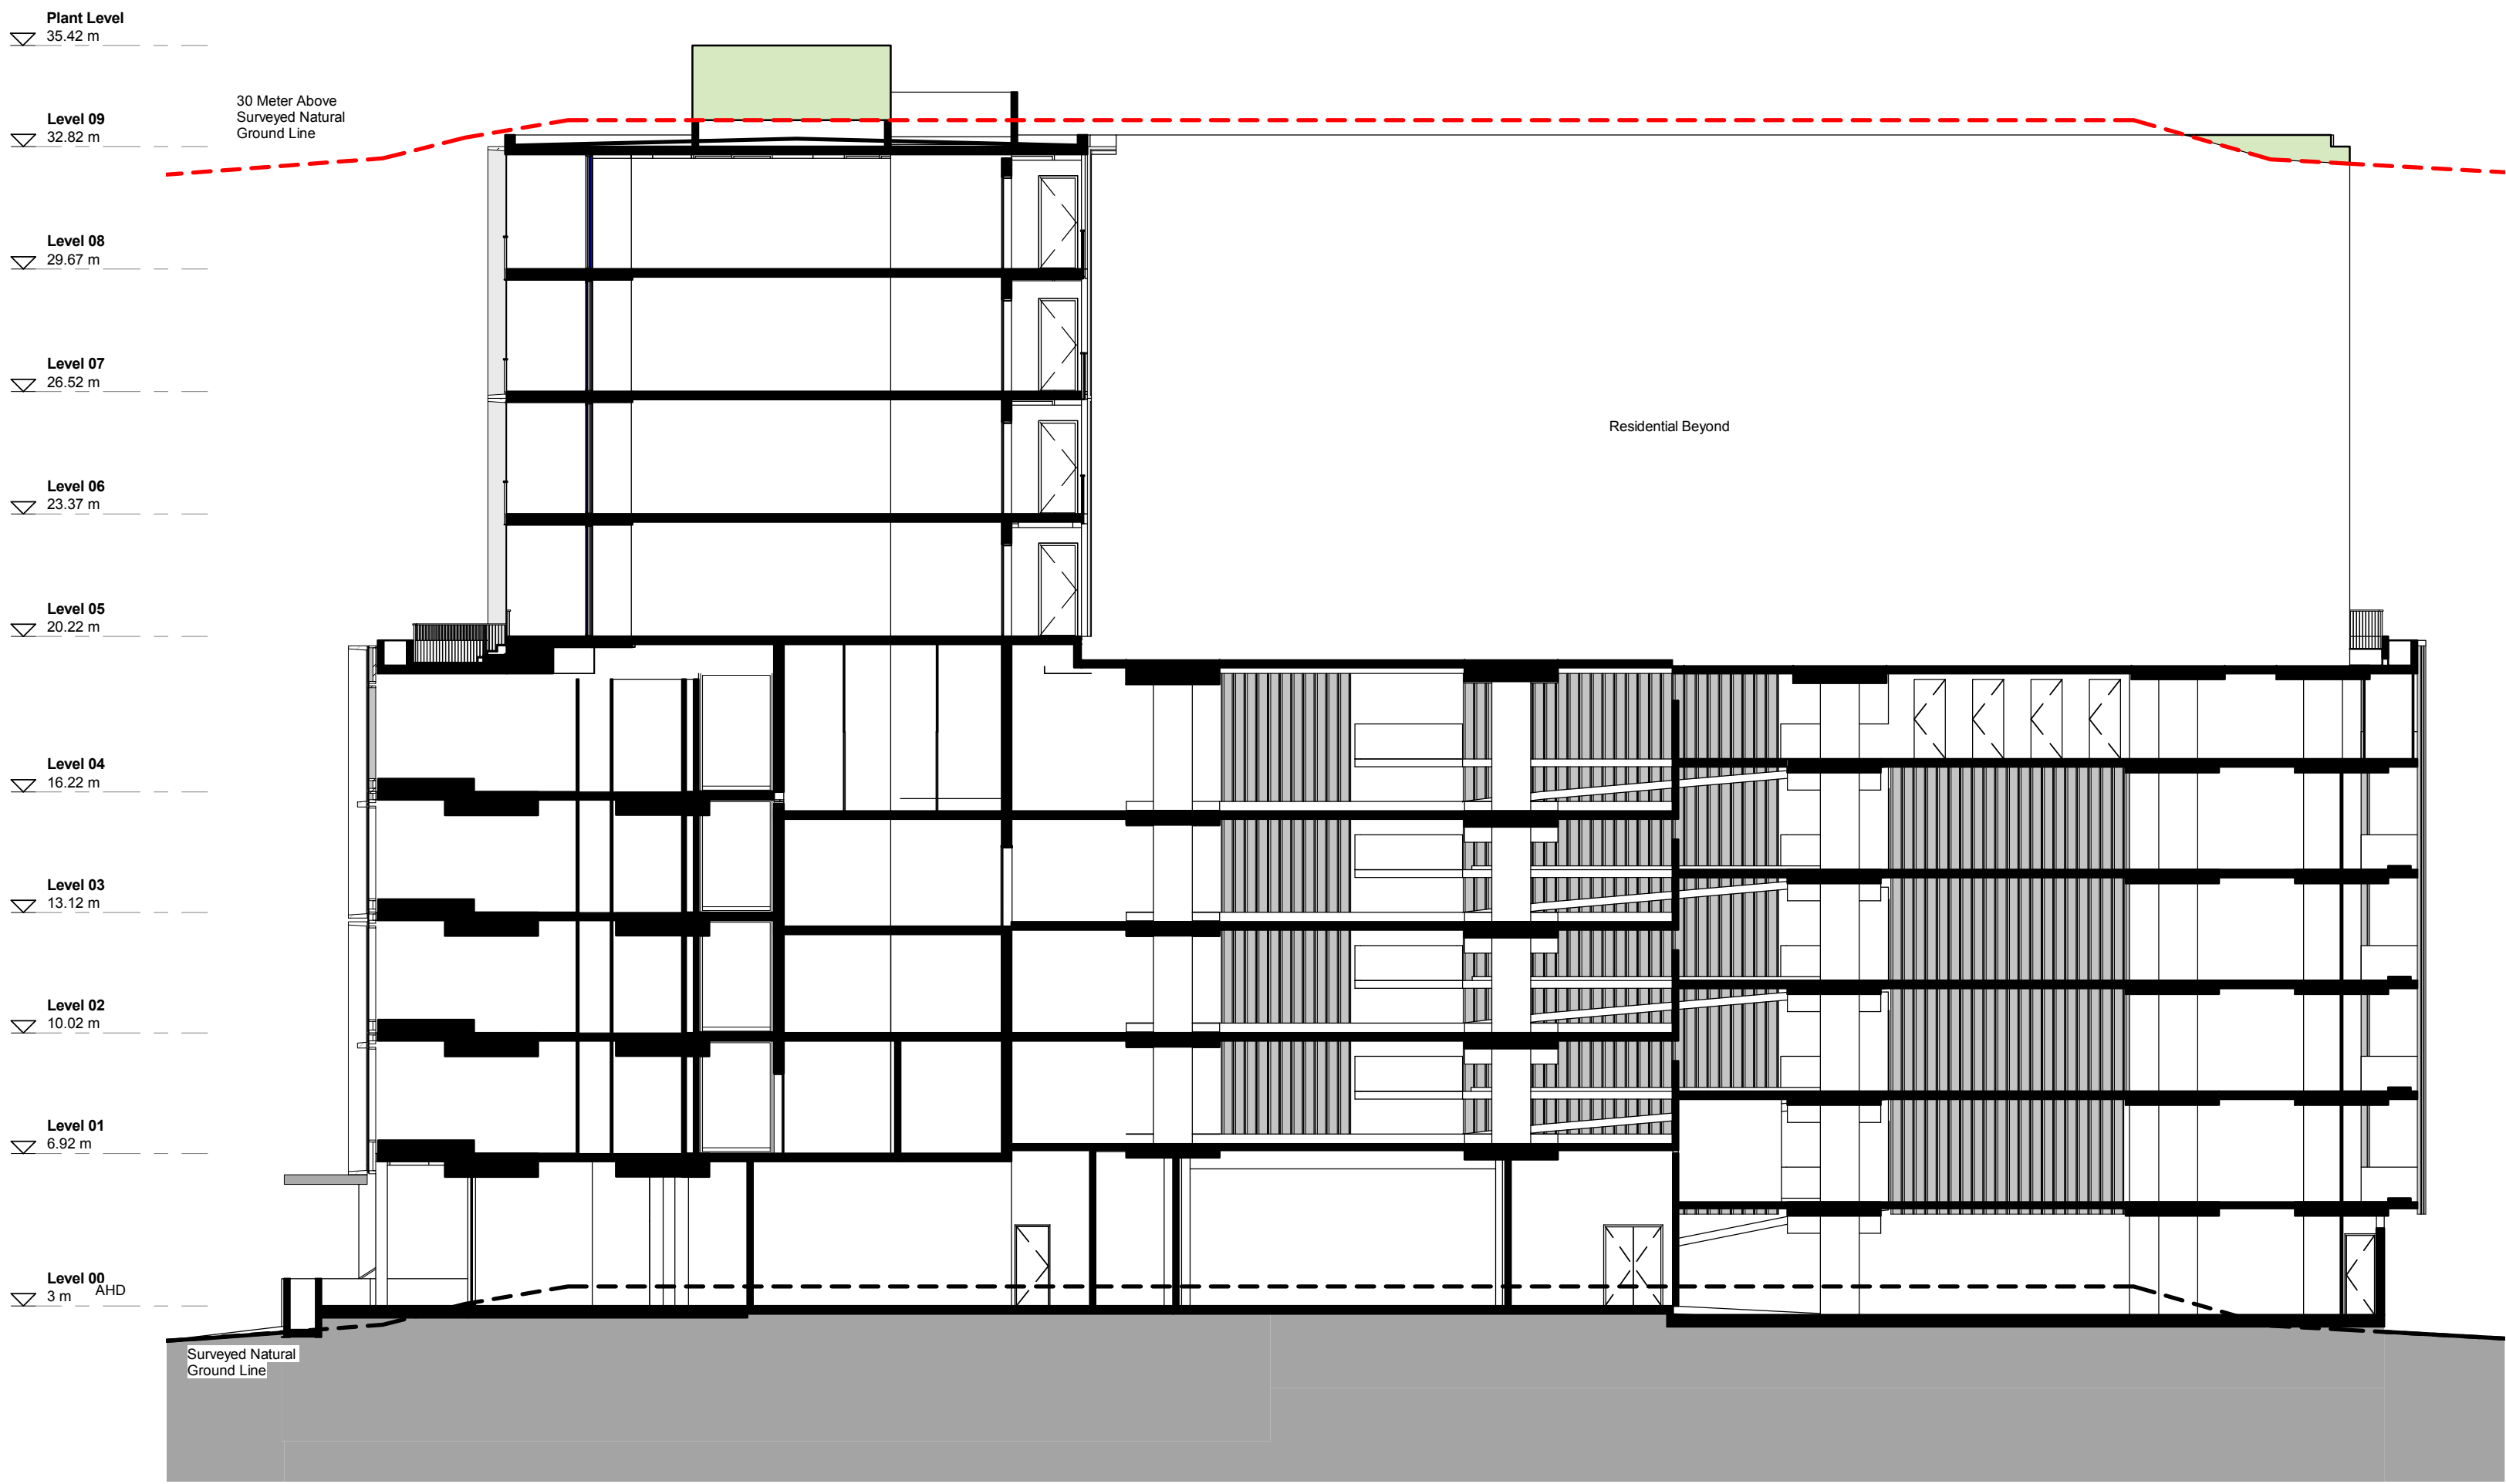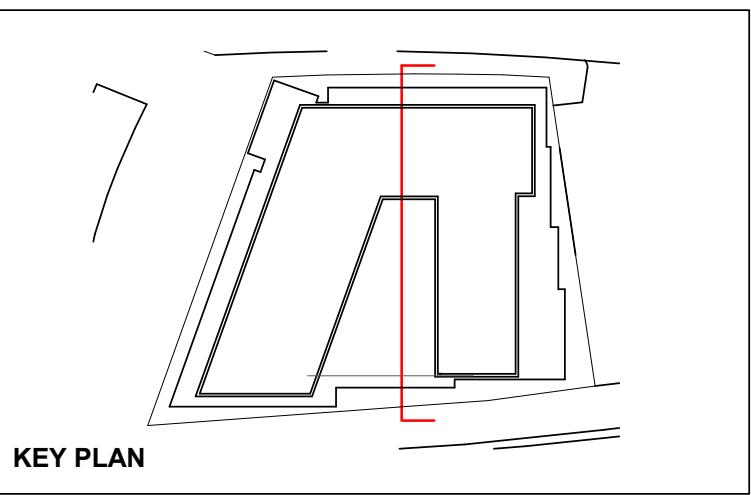

1	24/04/18	ISSUE FOR DA COMMENTS	DOMA	BS
Revision	Date	Description	Initial	Checked

42 Honeysuckle Drive
42 Honeysuckle Drive, Newcastle

Section North - South

Status	DD		
Scale	1 : 150	@	A1
Drawn	Author	Checked	Checker
Project No.	s12109		
Plot Date	13/04/2018 3:45:12 PM		
Plot File	42HONEYSUCKLEDRIVE_ARCH		


Drawing no.	Revision
A11.002	1

Melbourne 1 Nicholson Street
Melbourne VIC 3000 Australia
T 03 8664 6200 F 03 8664 6300
email mel@batesmart.com.au
http://www.batesmart.com.au


Sydney 43 Brisbane Street
Surry Hills NSW 2010 Australia
T 02 8354 5100 F 02 8354 5199
email syd@batesmart.com.au
http://www.batesmart.com.au

Bates Smart Pty Ltd ABN 70 004 999 400


BATESSMART™

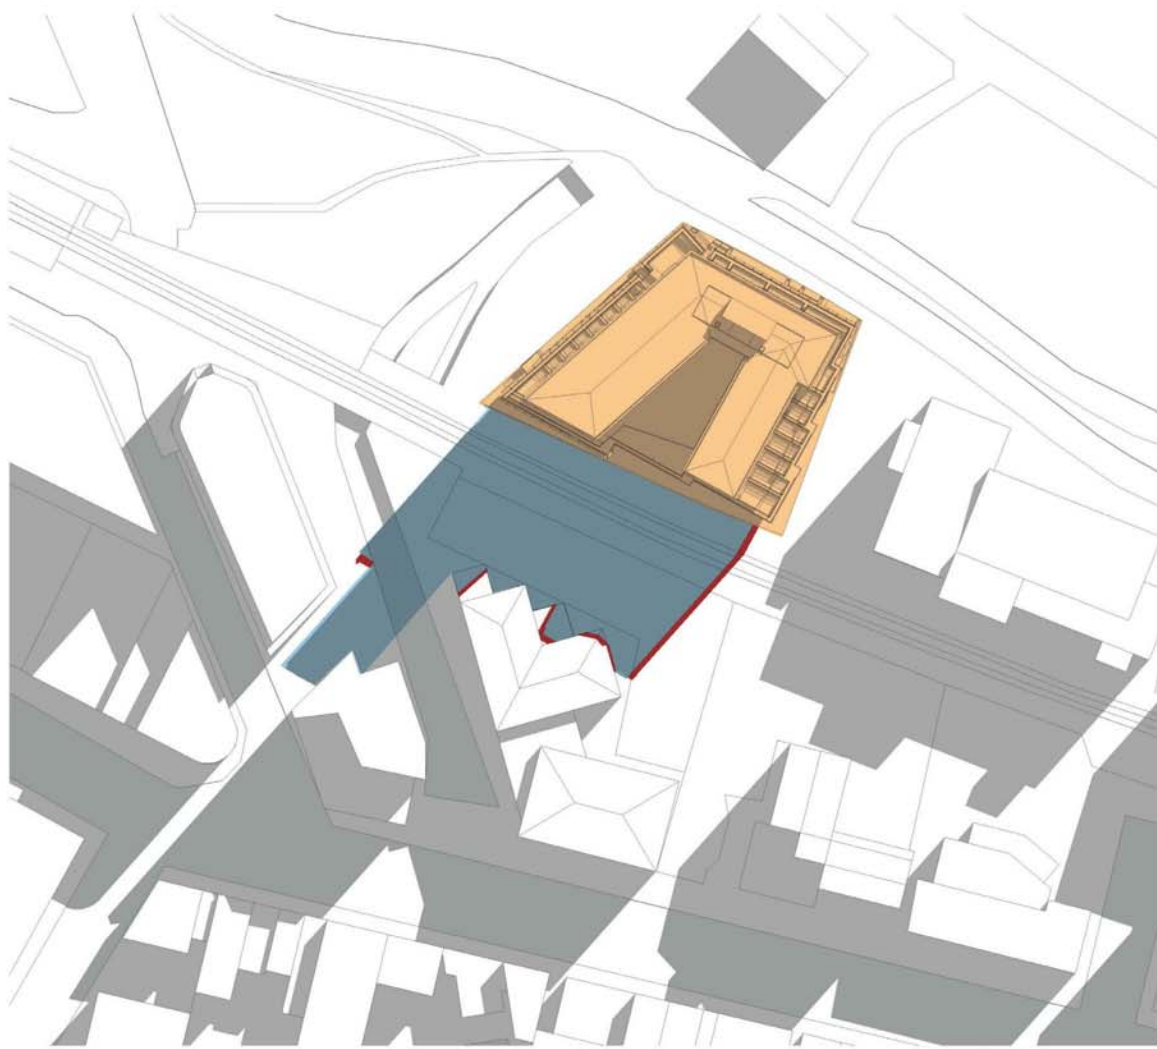


9 AM Winter Solstice

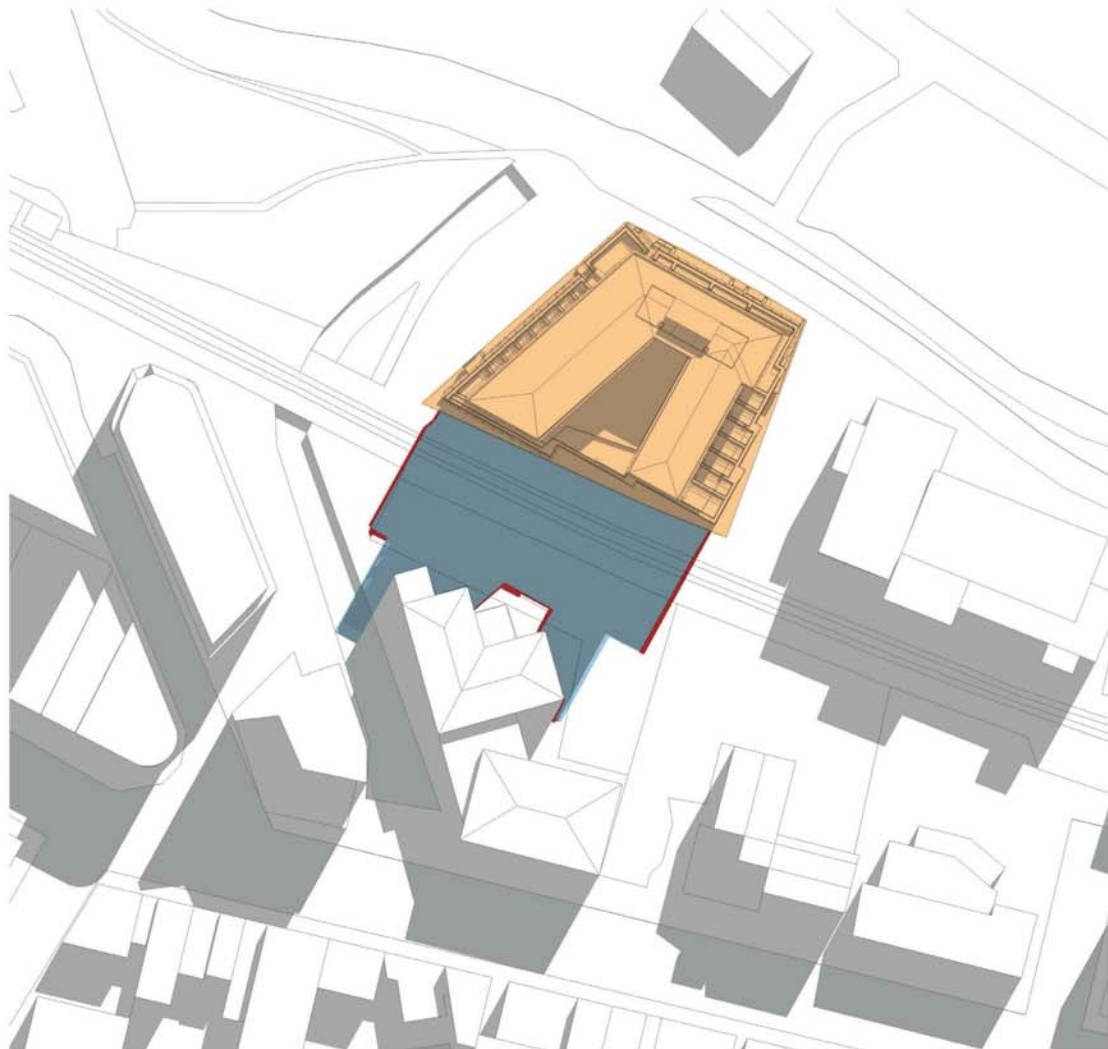

10 AM Winter Solstice

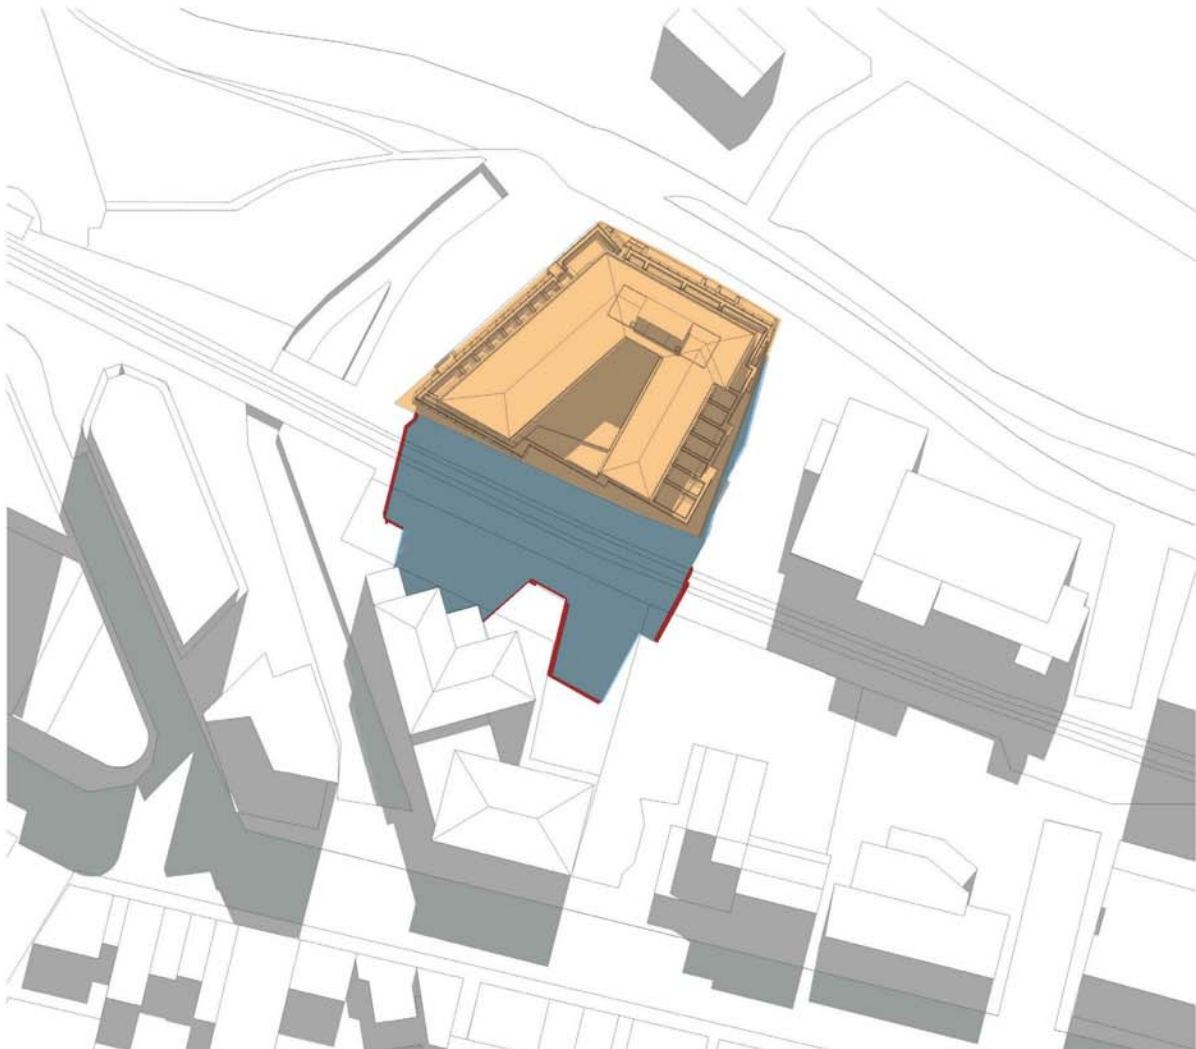


11 AM Winter Solstice

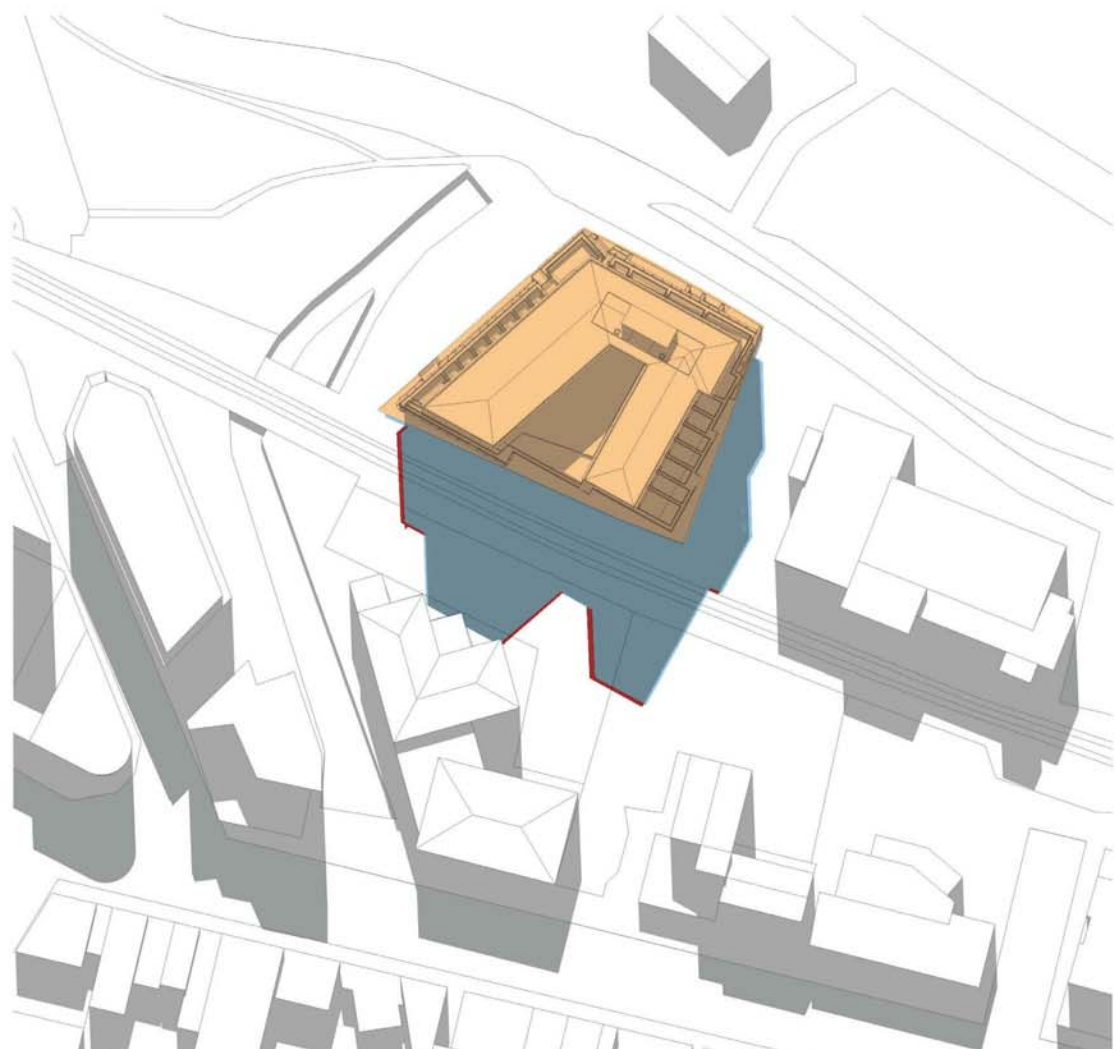

12 PM Winter Solstice



1 PM Winter Solstice

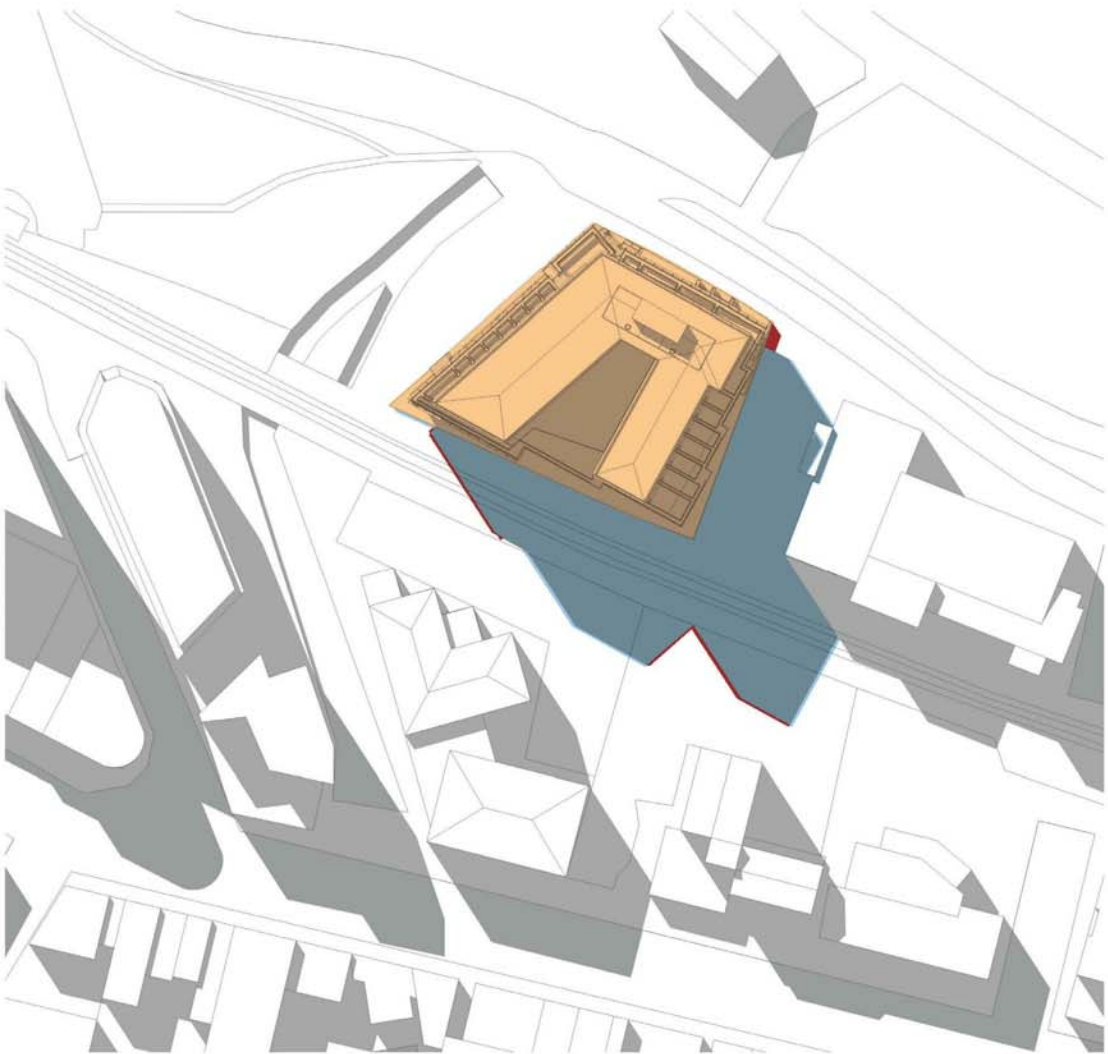

2 PM Winter Solstice



3 PM Winter Solstice

Legend:

30 Meter Zone

Over 30 Meter Zone

Check all dimensions and site conditions prior to commencement of any work, the purchase or ordering of any materials, fittings, plant, services or equipment and the preparation of shop drawings and or the fabrication of any components.

Do not scale drawings - refer to figured dimensions only. Any discrepancies shall immediately be referred to the architect for clarification.

All drawings may not be reproduced or distributed without prior permission from the architect.

1	24/04/18	ISSUE FOR DA COMMENTS	DOMA	BS
A	27/09/17	DA Draft	DOMA	BS
Revision	Date	Description	Initial	Checked

42 Honeysuckle Drive
42 Honeysuckle Drive, Newcastle

Shadow Diagrams Winter Solstice
June 21




Status	DD		
Scale	@ A1		
Drawn	MDJ	Checked	VG
Project No.	s12109		
Plot Date	24/04/2018 1:01:19 PM		
Plot File	42HONEYSUCKLEDRIVE_ARCH		

Drawing no.	Revision
A21.001	1


Melbourne 1 Nicholson Street
Melbourne VIC 3000 Australia
T 03 8664 6200 F 03 8664 6300
email mel@batesmart.com.au
http://www.batesmart.com.au

Sydney 43 Brisbane Street
Surry Hills NSW 2010 Australia
T 02 8354 5100 F 02 8354 5199
email syd@batesmart.com.au
http://www.batesmart.com.au


Bates Smart Pty Ltd ABN 70 004 999 400

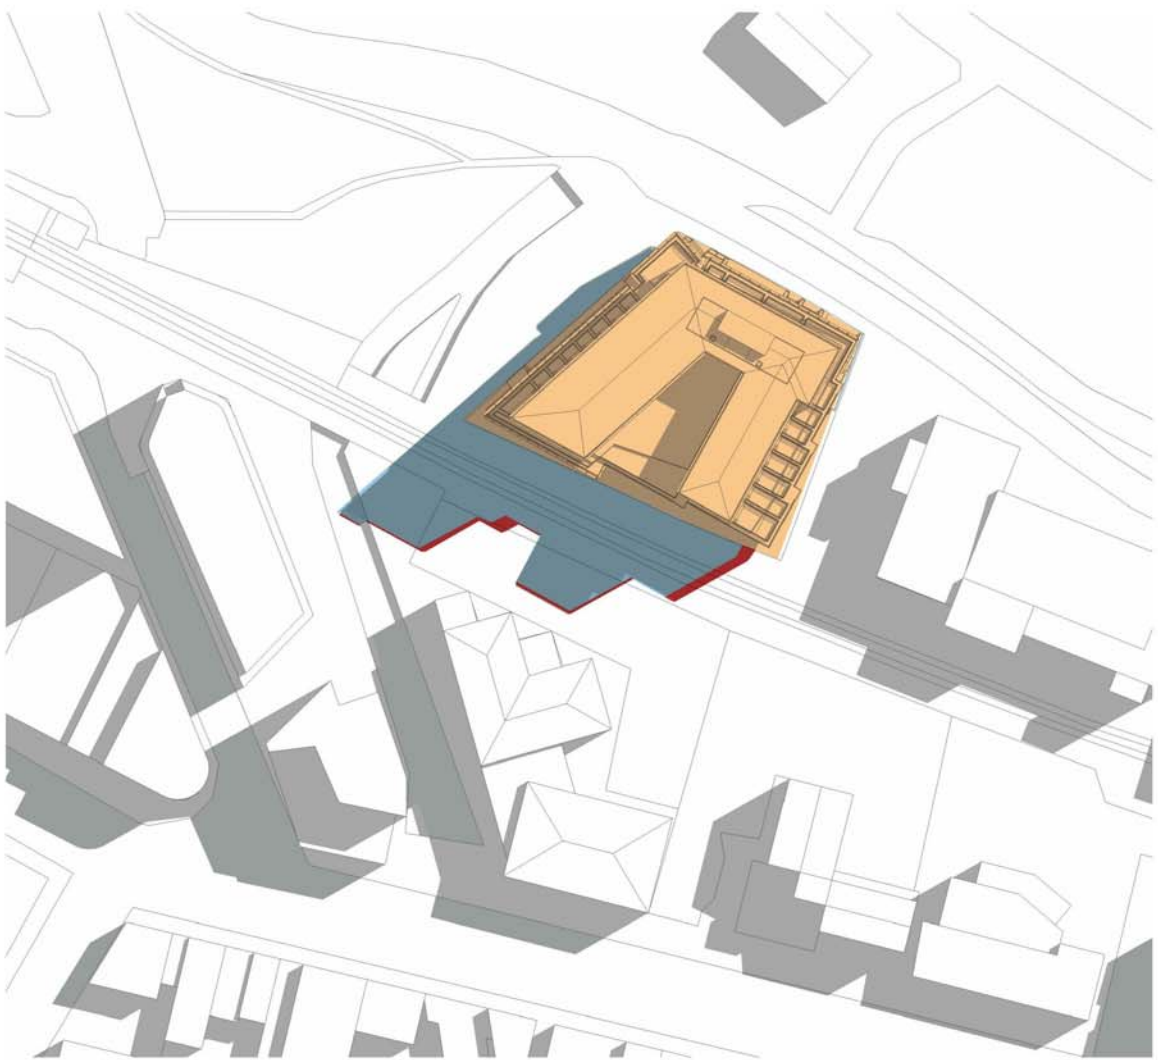


9 AM Equinox

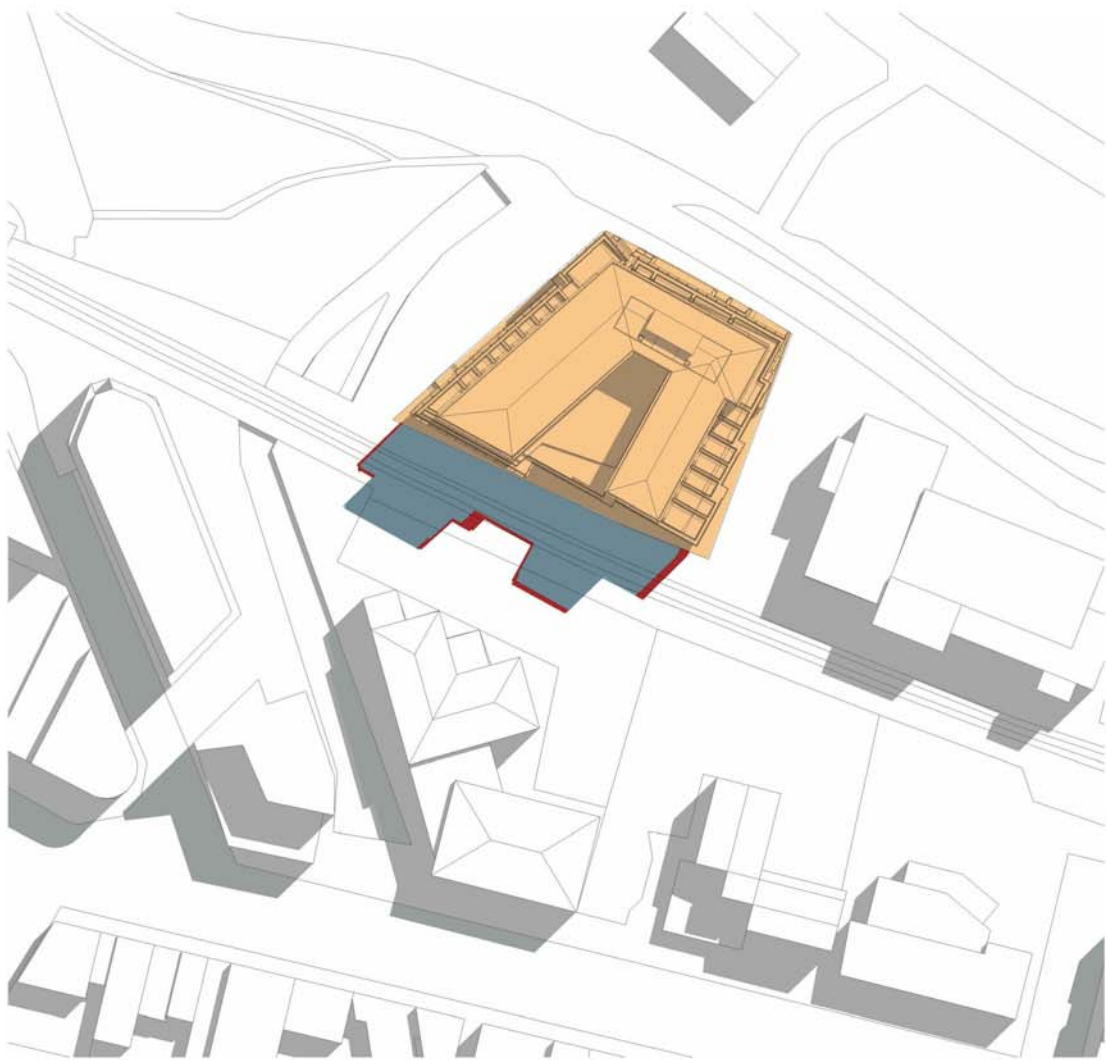


10 AM Equinox

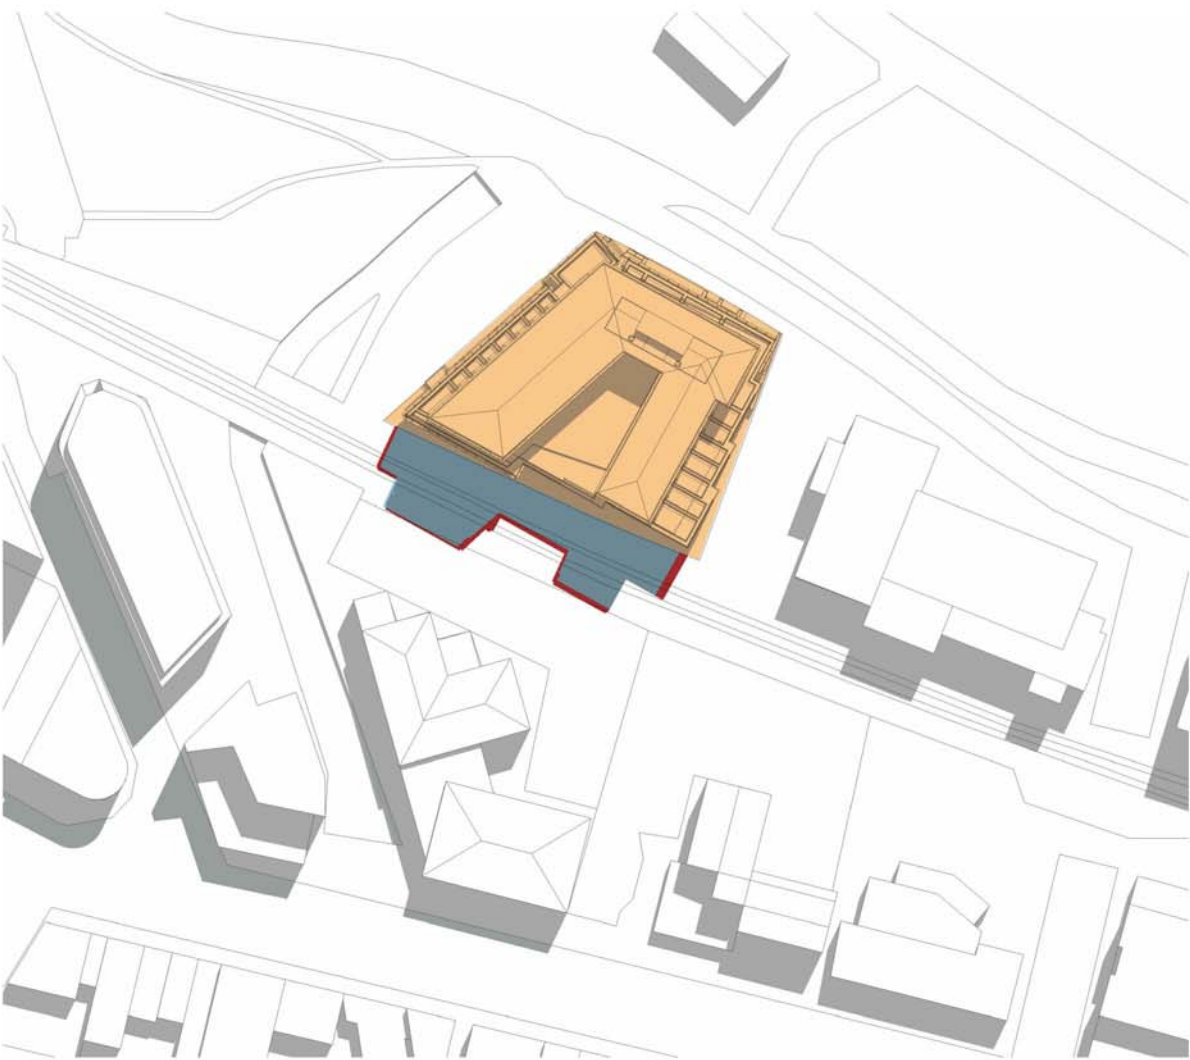


11 AM Equinox

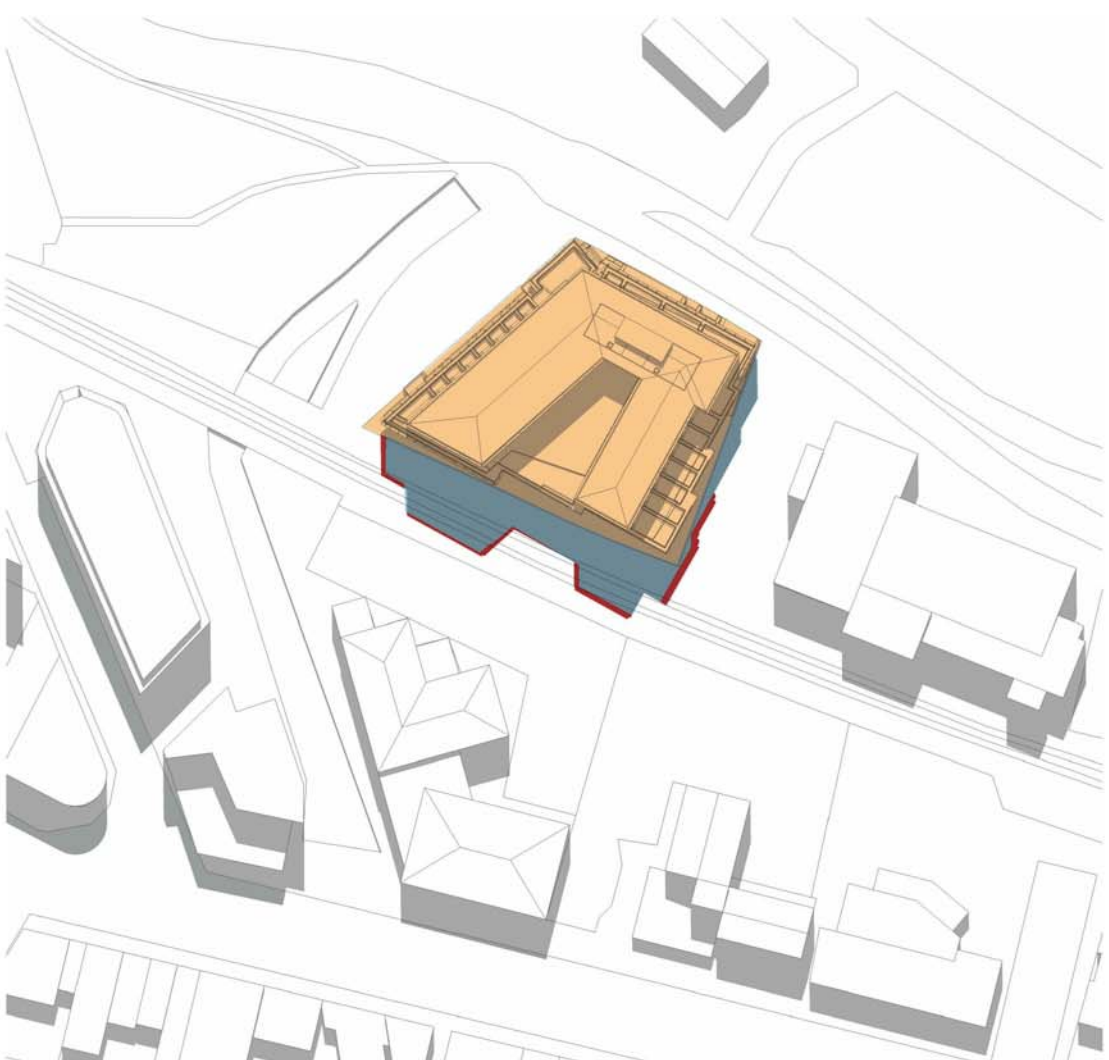


12 PM Equinox

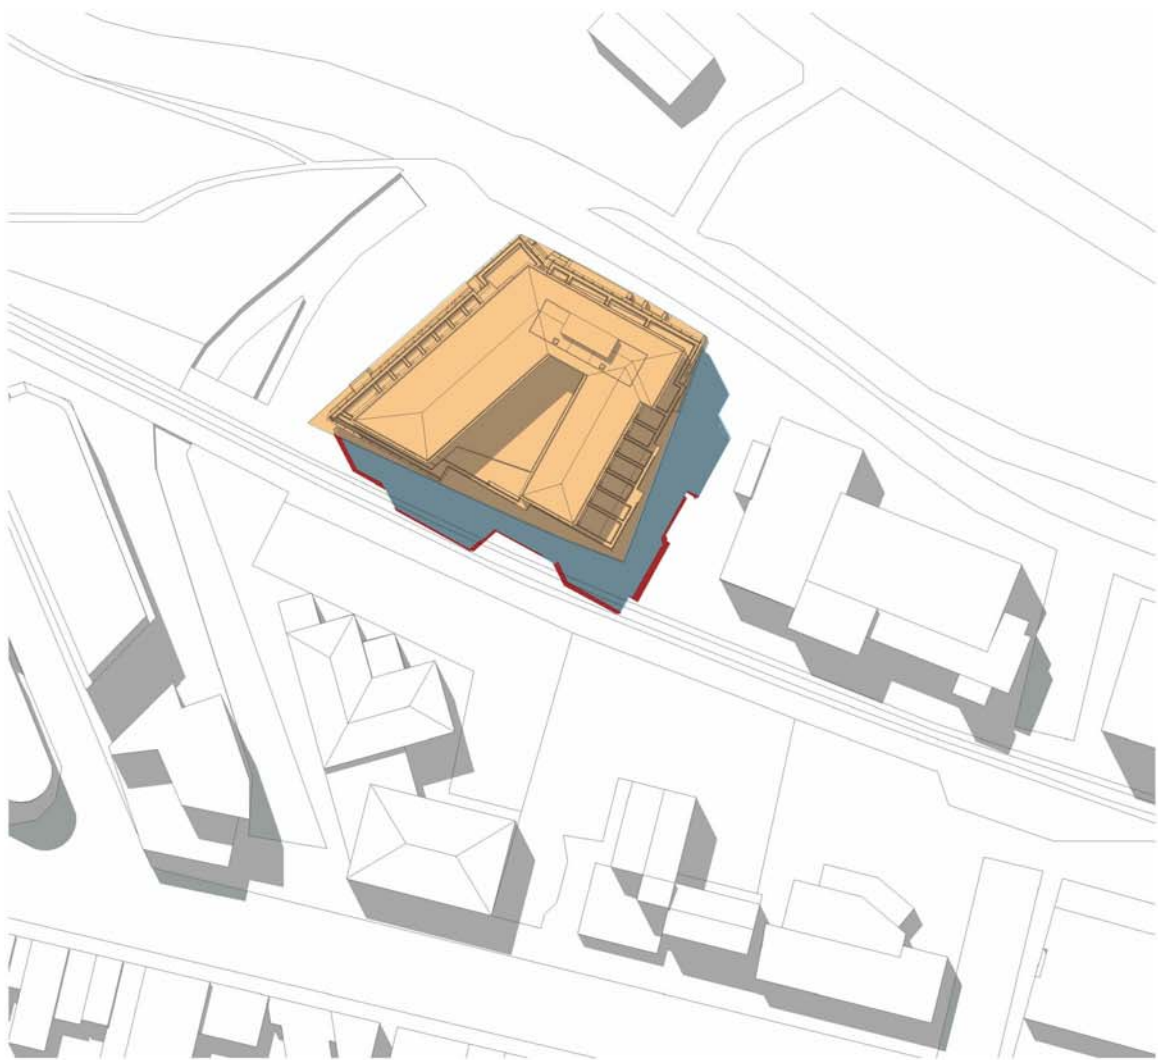

1 PM Equinox

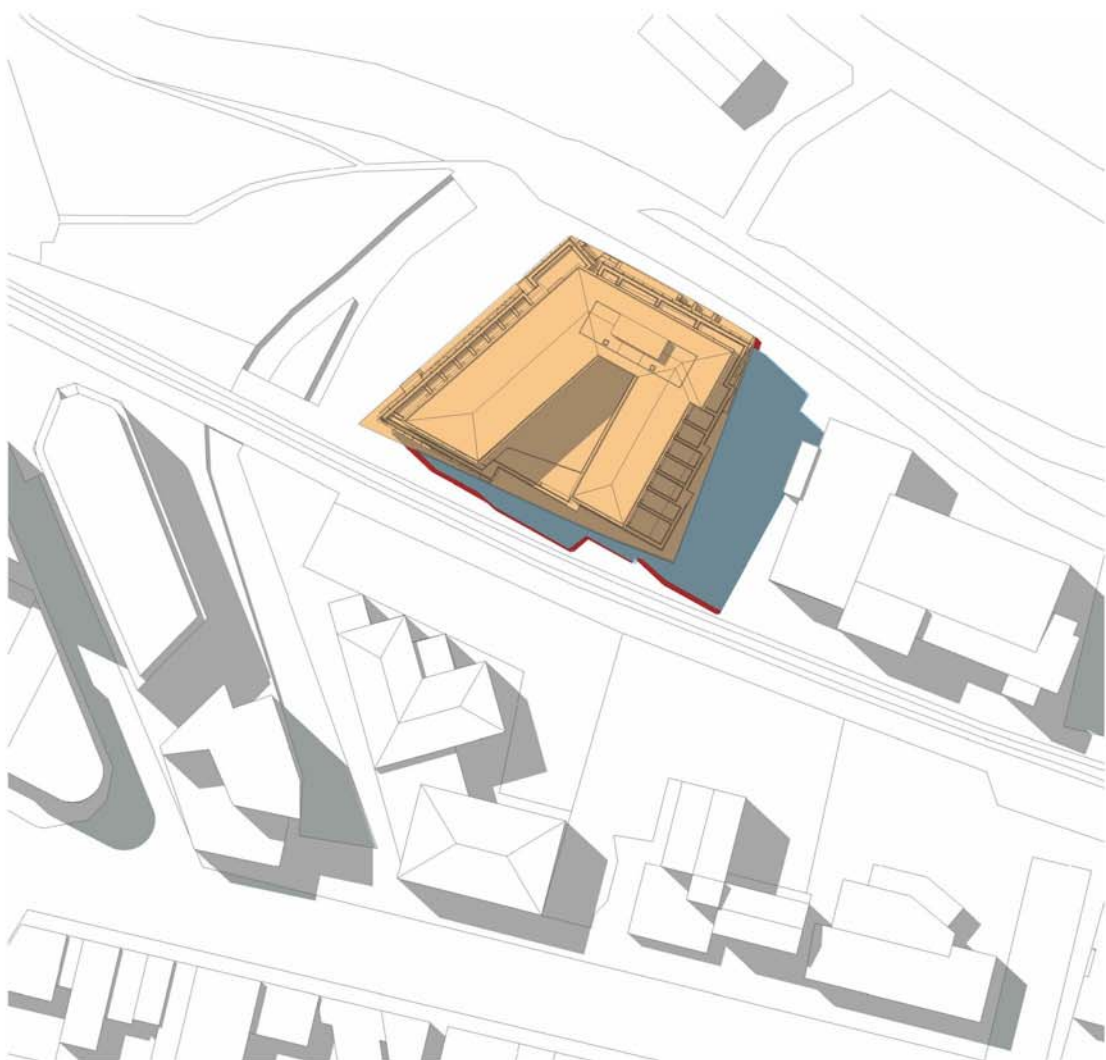

2 PM Equinox

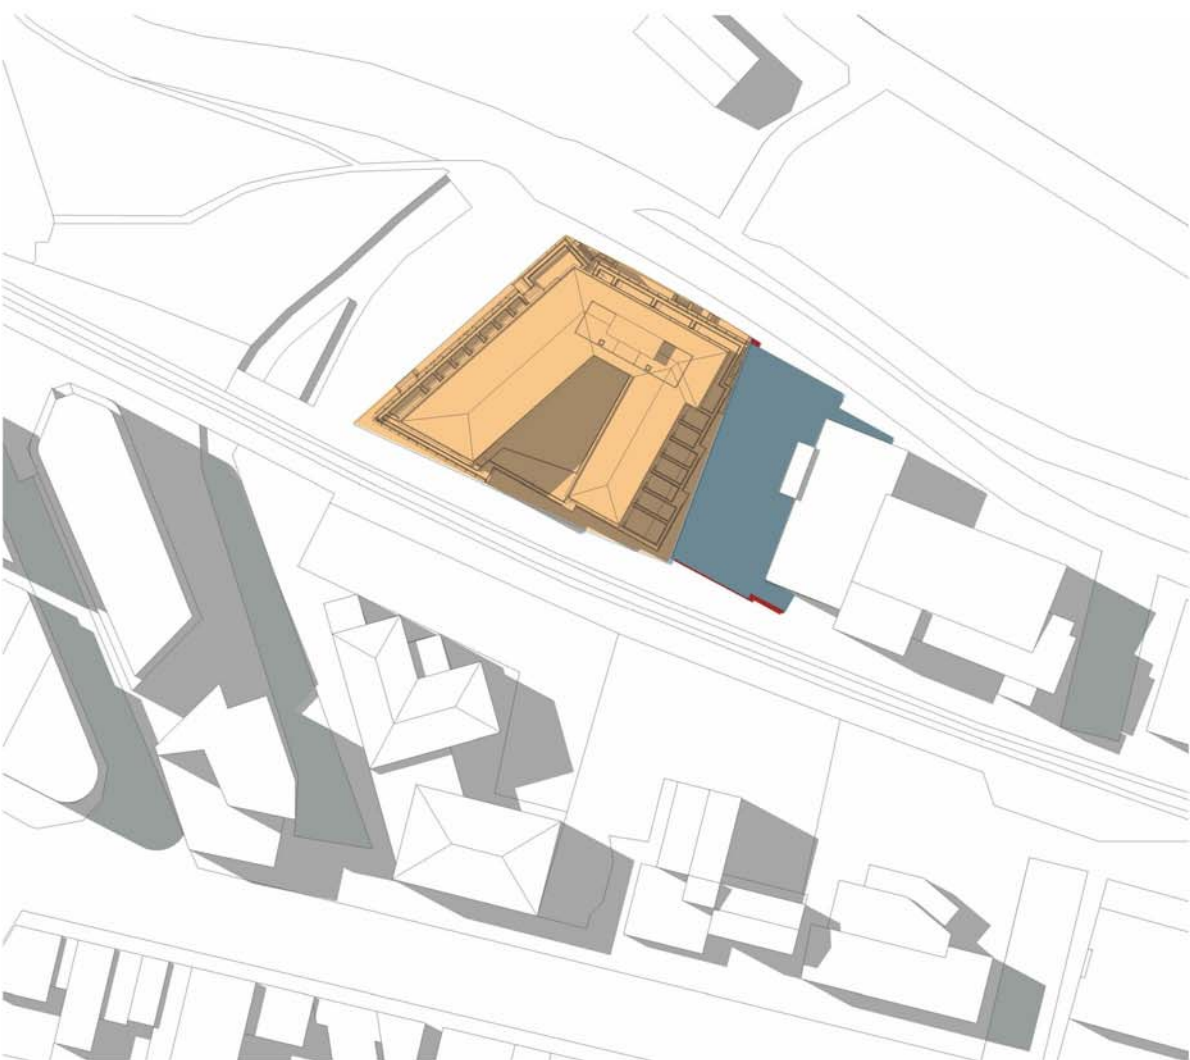

3 PM Equinox

Legend:

30 Meter Zone

Over 30 Meter Zone

1	24/04/18	ISSUE FOR DA COMMENTS	DOMA	BS
A	27/09/17	DA Draft	DOMA	BS
Revision	Date	Description	Initial	Checked

42 Honeysuckle Drive
42 Honeysuckle Drive, Newcastle

Shadow Diagrams - Equinox -
March 21 & September 22



Status	DD		
Scale	@ A1		
Drawn	MDJ	Checked	VG
Project No.	s12109		
Plot Date	24/04/2018 1:01:49 PM		
Plot File	42HONEYSUCKLEDRIVE_ARCH		


Drawing no.	Revision
A21.002	1

Melbourne 1 Nicholson Street
Melbourne VIC 3000 Australia
T 03 8664 6200 F 03 8664 6300
email mel@batesmart.com.au
http://www.batesmart.com.au

Sydney 43 Brisbane Street
Surry Hills NSW 2010 Australia
T 02 8354 5100 F 02 8354 5199
email syd@batesmart.com.au
http://www.batesmart.com.au

Bates Smart Pty Ltd ABN 70 004 999 400

All drawings may not be reproduced or distributed without prior permission from the architect.

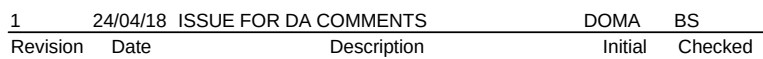

Core Plans (Ramps)
Carpark Ramp 01/ 02 Section

Melbourne 1 Nicholson Street
Melbourne VIC 3000 Australia
T 03 8664 6200 F 03 8664 6300
email mel@batessmart.com.au
<http://www.batessmart.com.au>

Sydney 43 Brisbane Street
Surry Hills NSW 2010 Australia
T 02 8354 5100 F 02 8354 5199
email syd@batessmart.com.au
<http://www.batessmart.com.au>

Check all dimensions and site conditions prior to commencement of any work, the purchase or ordering of any materials, fittings, plant, services or equipment and the preparation of shop drawings and or the fabrication of any components.

Do not scale drawings - refer to figured dimensions only. Any discrepancies shall immediately be referred to the architect for clarification.

All drawings may not be reproduced or distributed without prior permission from the architect.

1	24/04/18	ISSUE FOR DA COMMENTS	DOMA	BS
Revision	Date	Description	Initial	Checked

42 Honeysuckle Drive 42 Honeysuckle Drive, Newcastle

Deep Soil

Status	DD		
Scale	1 : 150	@	A1
Drawn	Author	Checked	Checker
Project No.	s12109		
Plot Date	10/05/2018 3:44:33 PM		
Plot File	42HONEYSUCKLEDRIE_ARCH		
Drawing no.	Revision		
SK.015	1		

Melbourne 1 Nicholson Street
Melbourne VIC 3000 Australia
T 03 8664 6200 F 03 8664 6300
email mel@batesmart.com.au
http://www.batesmart.com.au


Sydney 43 Brisbane Street
Surry Hills NSW 2010 Australia
T 02 8354 5100 F 02 8354 5199
email syd@batesmart.com.au
http://www.batesmart.com.au

Bates Smart Pty Ltd ABN 70 004 999 400


BATESSMART




1 Level 00 1 : 500

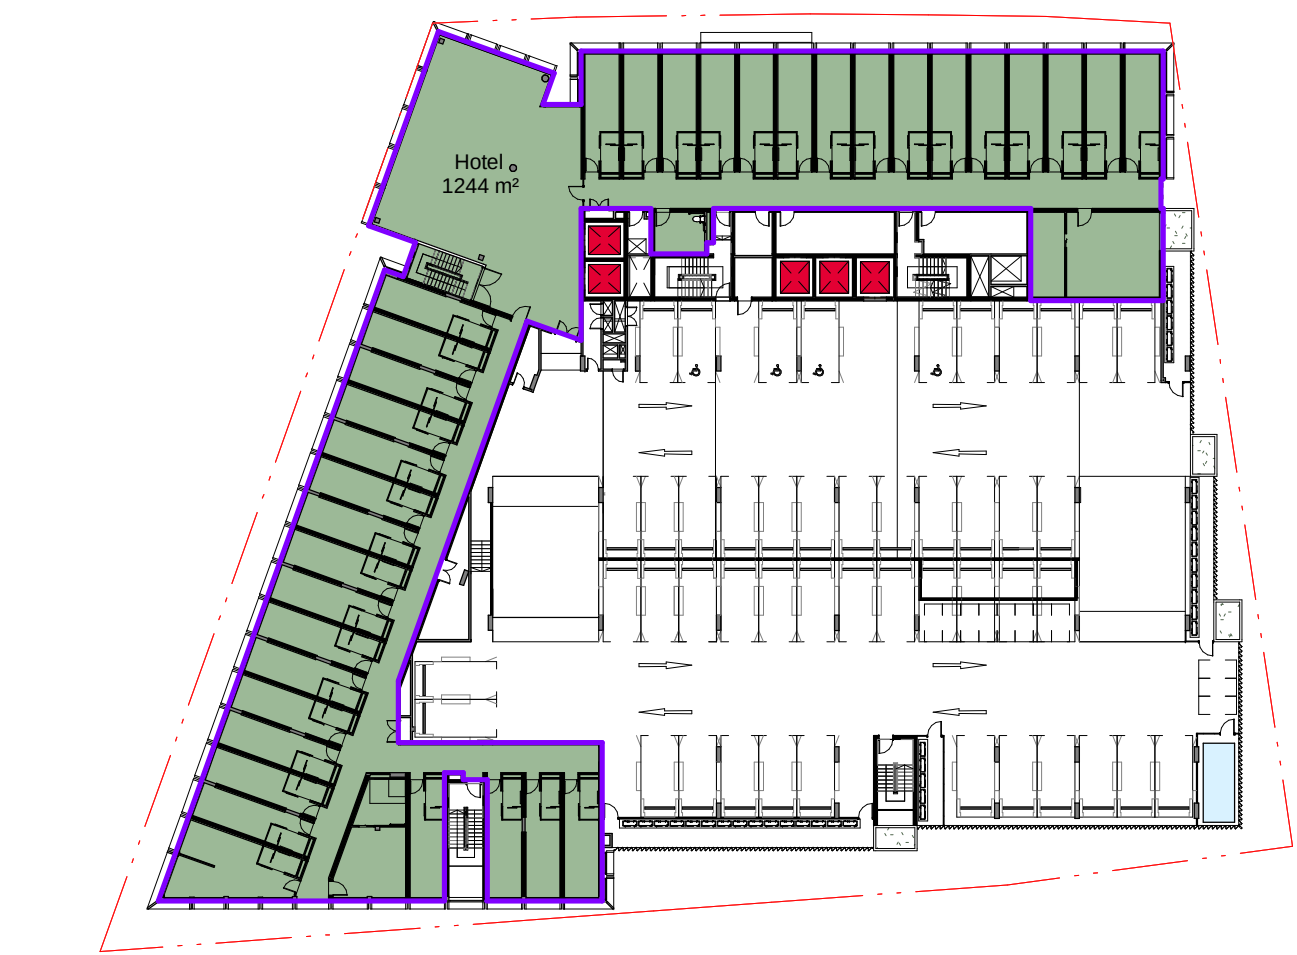


2 Level 01 1 : 500

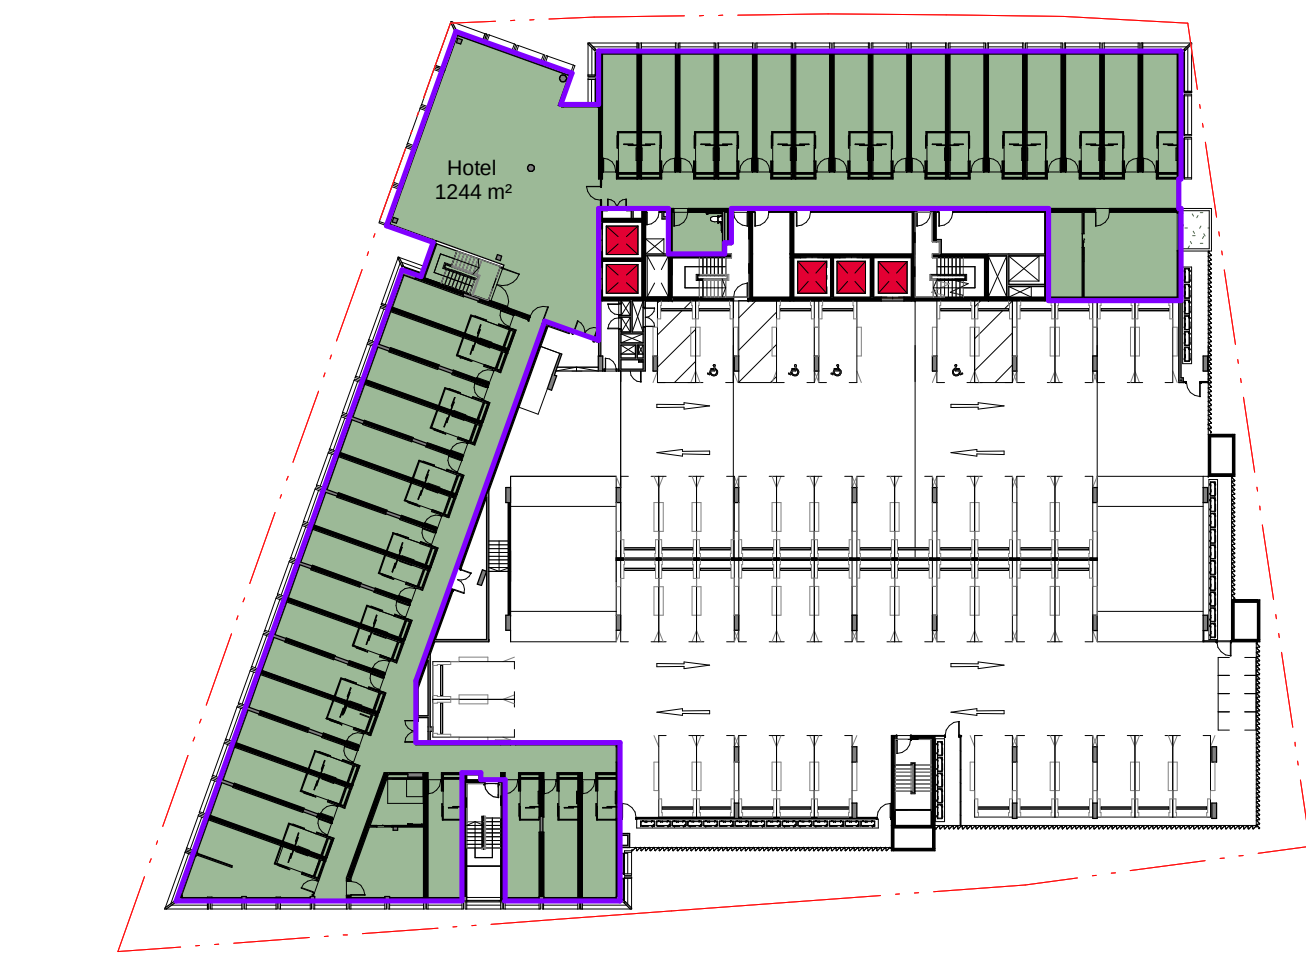


3 Level 02 1 : 500

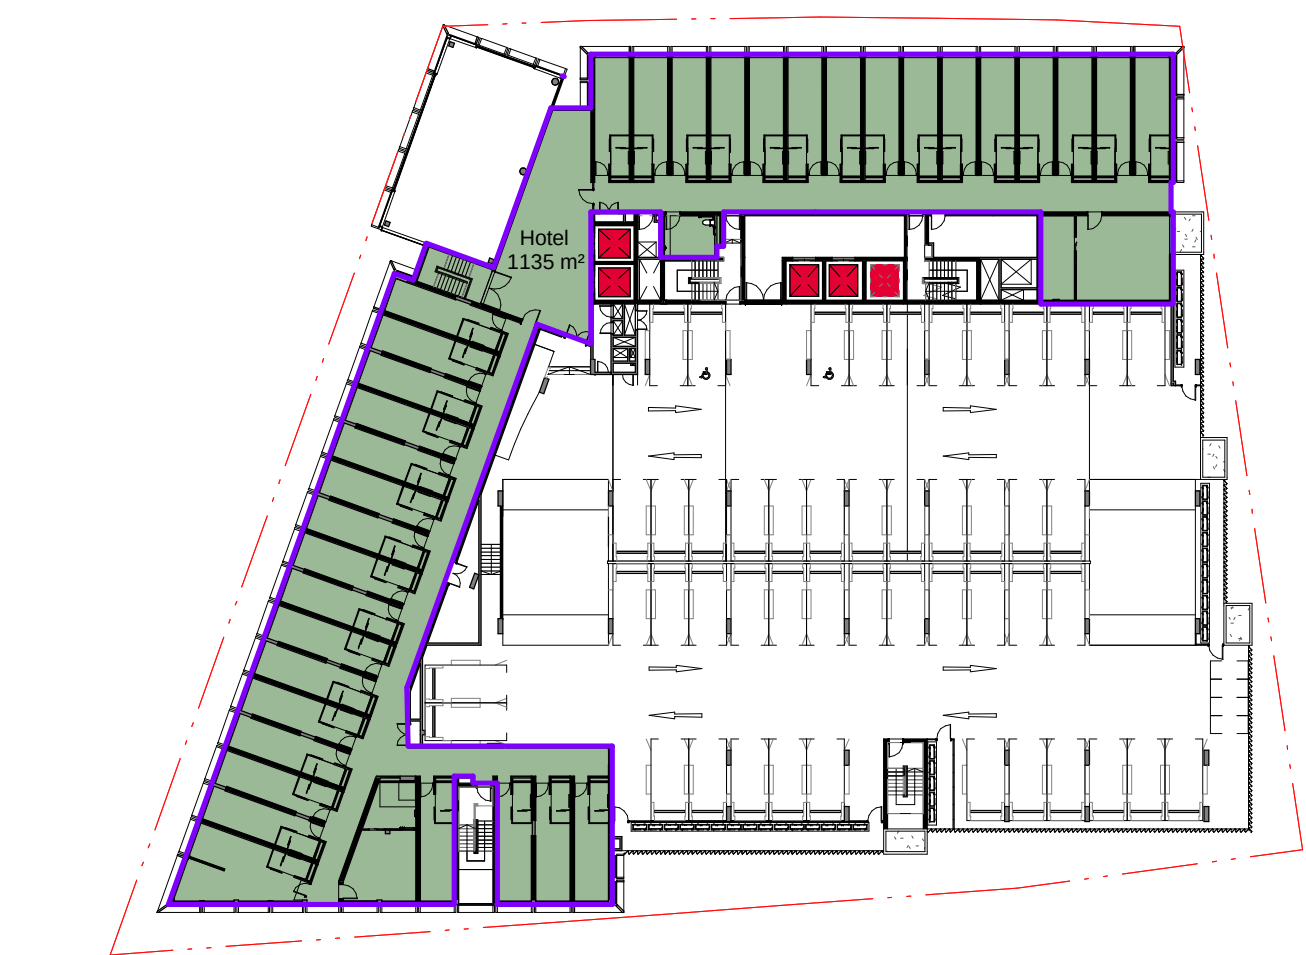

4 Level 03 1 : 500

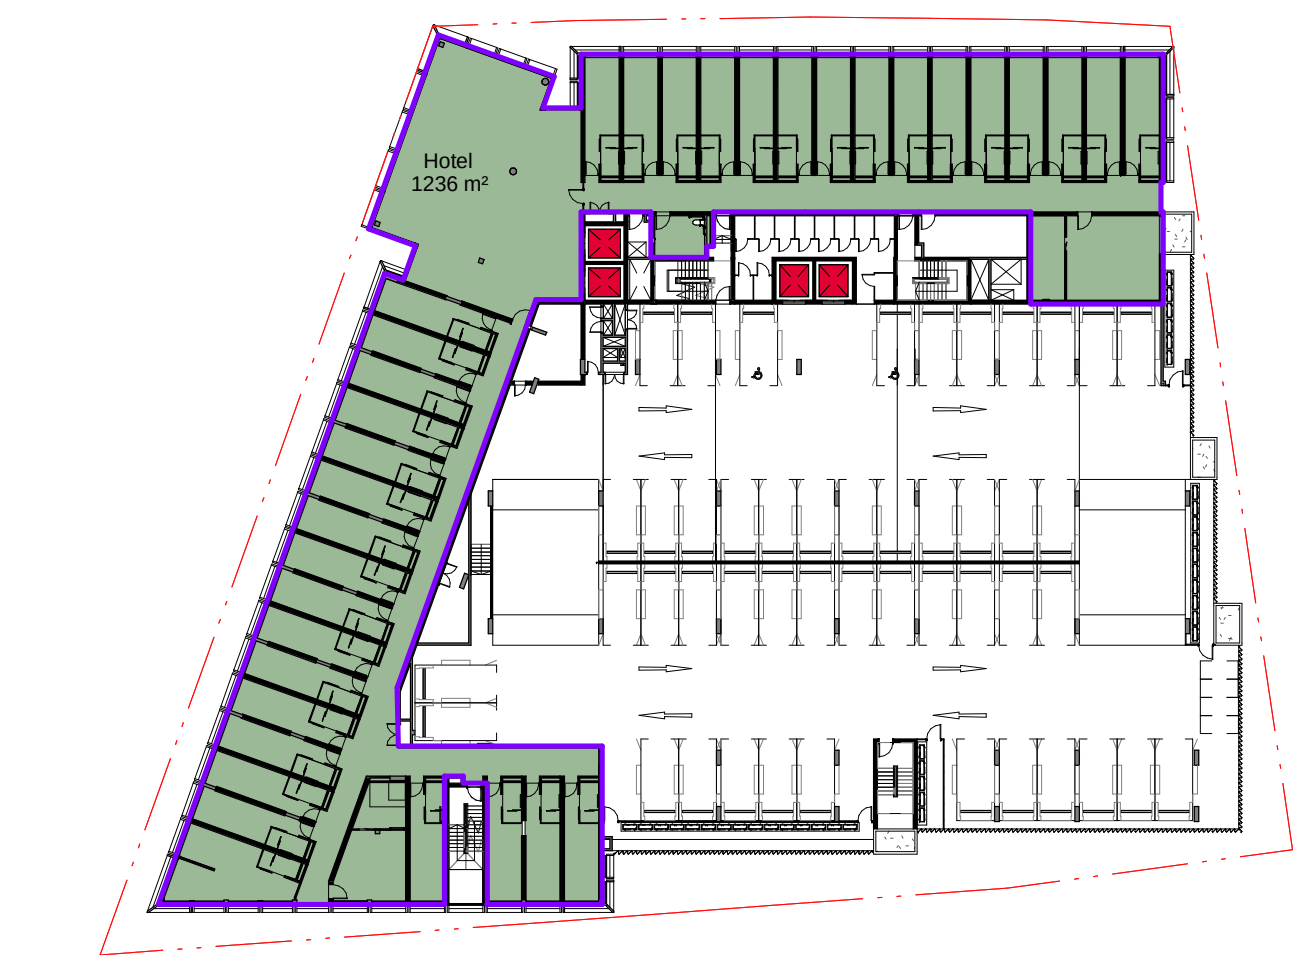

5 Level 04 1 : 500

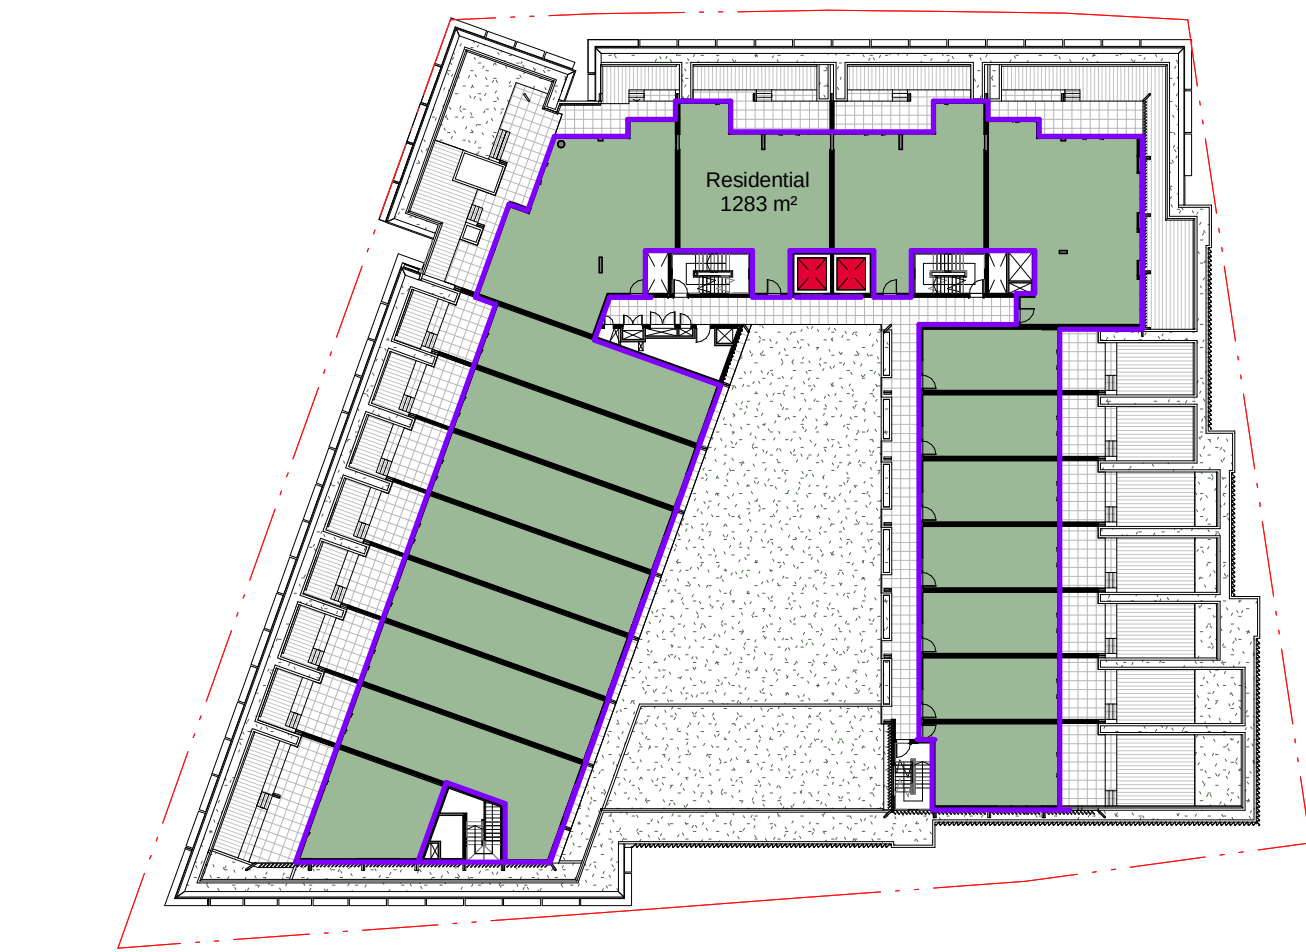


6 Level 05 1 : 500



7 Level 06 1 : 500



8 Level 07 1 : 500

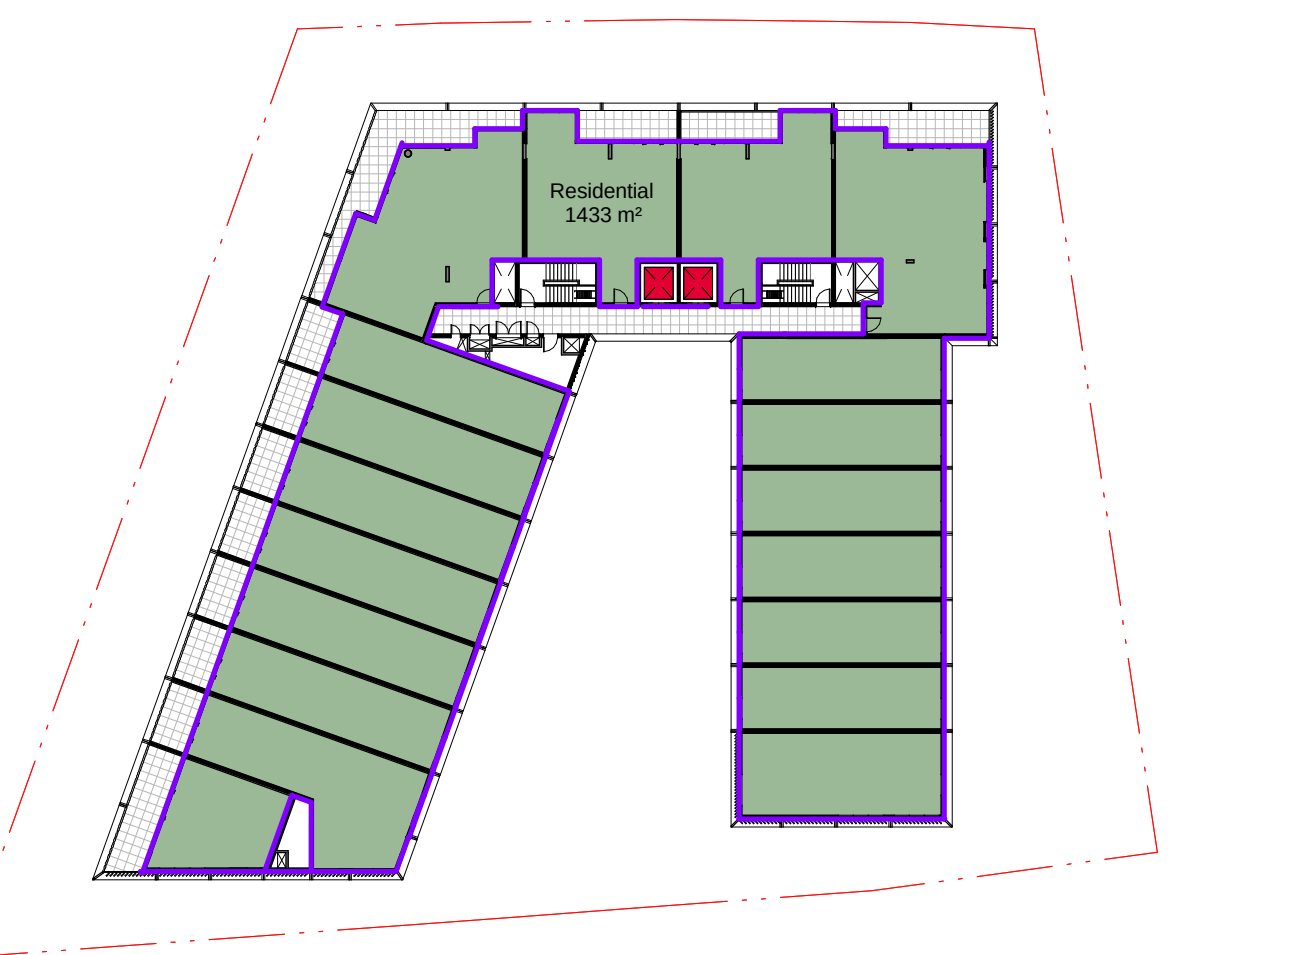

9 Level 08 1 : 500

Area Schedule (GFA)	
Building Use	Area (m2)
Level 00	
Hotel	618 m²
Residential	38 m²
Retail	191 m²

Level 01	
Hotel	1244 m²

Level 02	
Hotel	1244 m²

Level 03	
Hotel	1135 m²

Level 04	
Hotel	1236 m²

Level 05	
Residential	1283 m²

Level 06	
Residential	1099 m²
Residential	257 m²

Level 07	
Residential	975 m²
Residential	257 m²

Level 08	
Residential	1433 m²
	11010 m²

Area Schedule (GFA) Totals	
Building Use	Area (m2)
Hotel	5478 m²
Residential	5342 m²
Retail	191 m²
	11010 m²

Check all dimensions and site conditions prior to commencement of any work, the purchase or ordering of any materials, fittings, plant, services or equipment and the preparation of shop drawings and or the fabrication of any components.

Do not scale drawings - refer to figured dimensions only. Any discrepancies shall immediately be referred to the architect for clarification.

All drawings may not be reproduced or distributed without prior permission from the architect.

2	10/05/18	ISSUE FOR DA COMMENTS	DOMA	BS
1	27/09/17	DA Draft	DOMA	BS
Revision	Date	Description	Initial	Checked

42 Honeysuckle Drive
42 Honeysuckle Drive, Newcastle

GFA Plans

Status	DD		
Scale	1 : 500	@ A1	
Drawn	MDJ	Checked	VG
Project No.	s12109		
Plot Date	10/05/2018 3:53:17 PM		
Plot File	42HONEYSUCKLEDRIVE_ARCH		
Drawing no.	A05.001		Revision
			2

Melbourne 1 Nicholson Street
Melbourne VIC 3000 Australia
T 03 8664 6200 F 03 8664 6300
email mel@batesmart.com.au
http://www.batesmart.com.au

Sydney 43 Brisbane Street
Surry Hills NSW 2010 Australia
T 02 8354 5100 F 02 8354 5199
email syd@batesmart.com.au
http://www.batesmart.com.au

Bates Smart Pty Ltd ABN 70 004 999 400

BATESSMART™