



21 JUNE 11:00AM



21 JUNE 12:00PM





21 JUNE 1:00PM




21 JUNE 2:00PM





21 JUNE 3:00PM




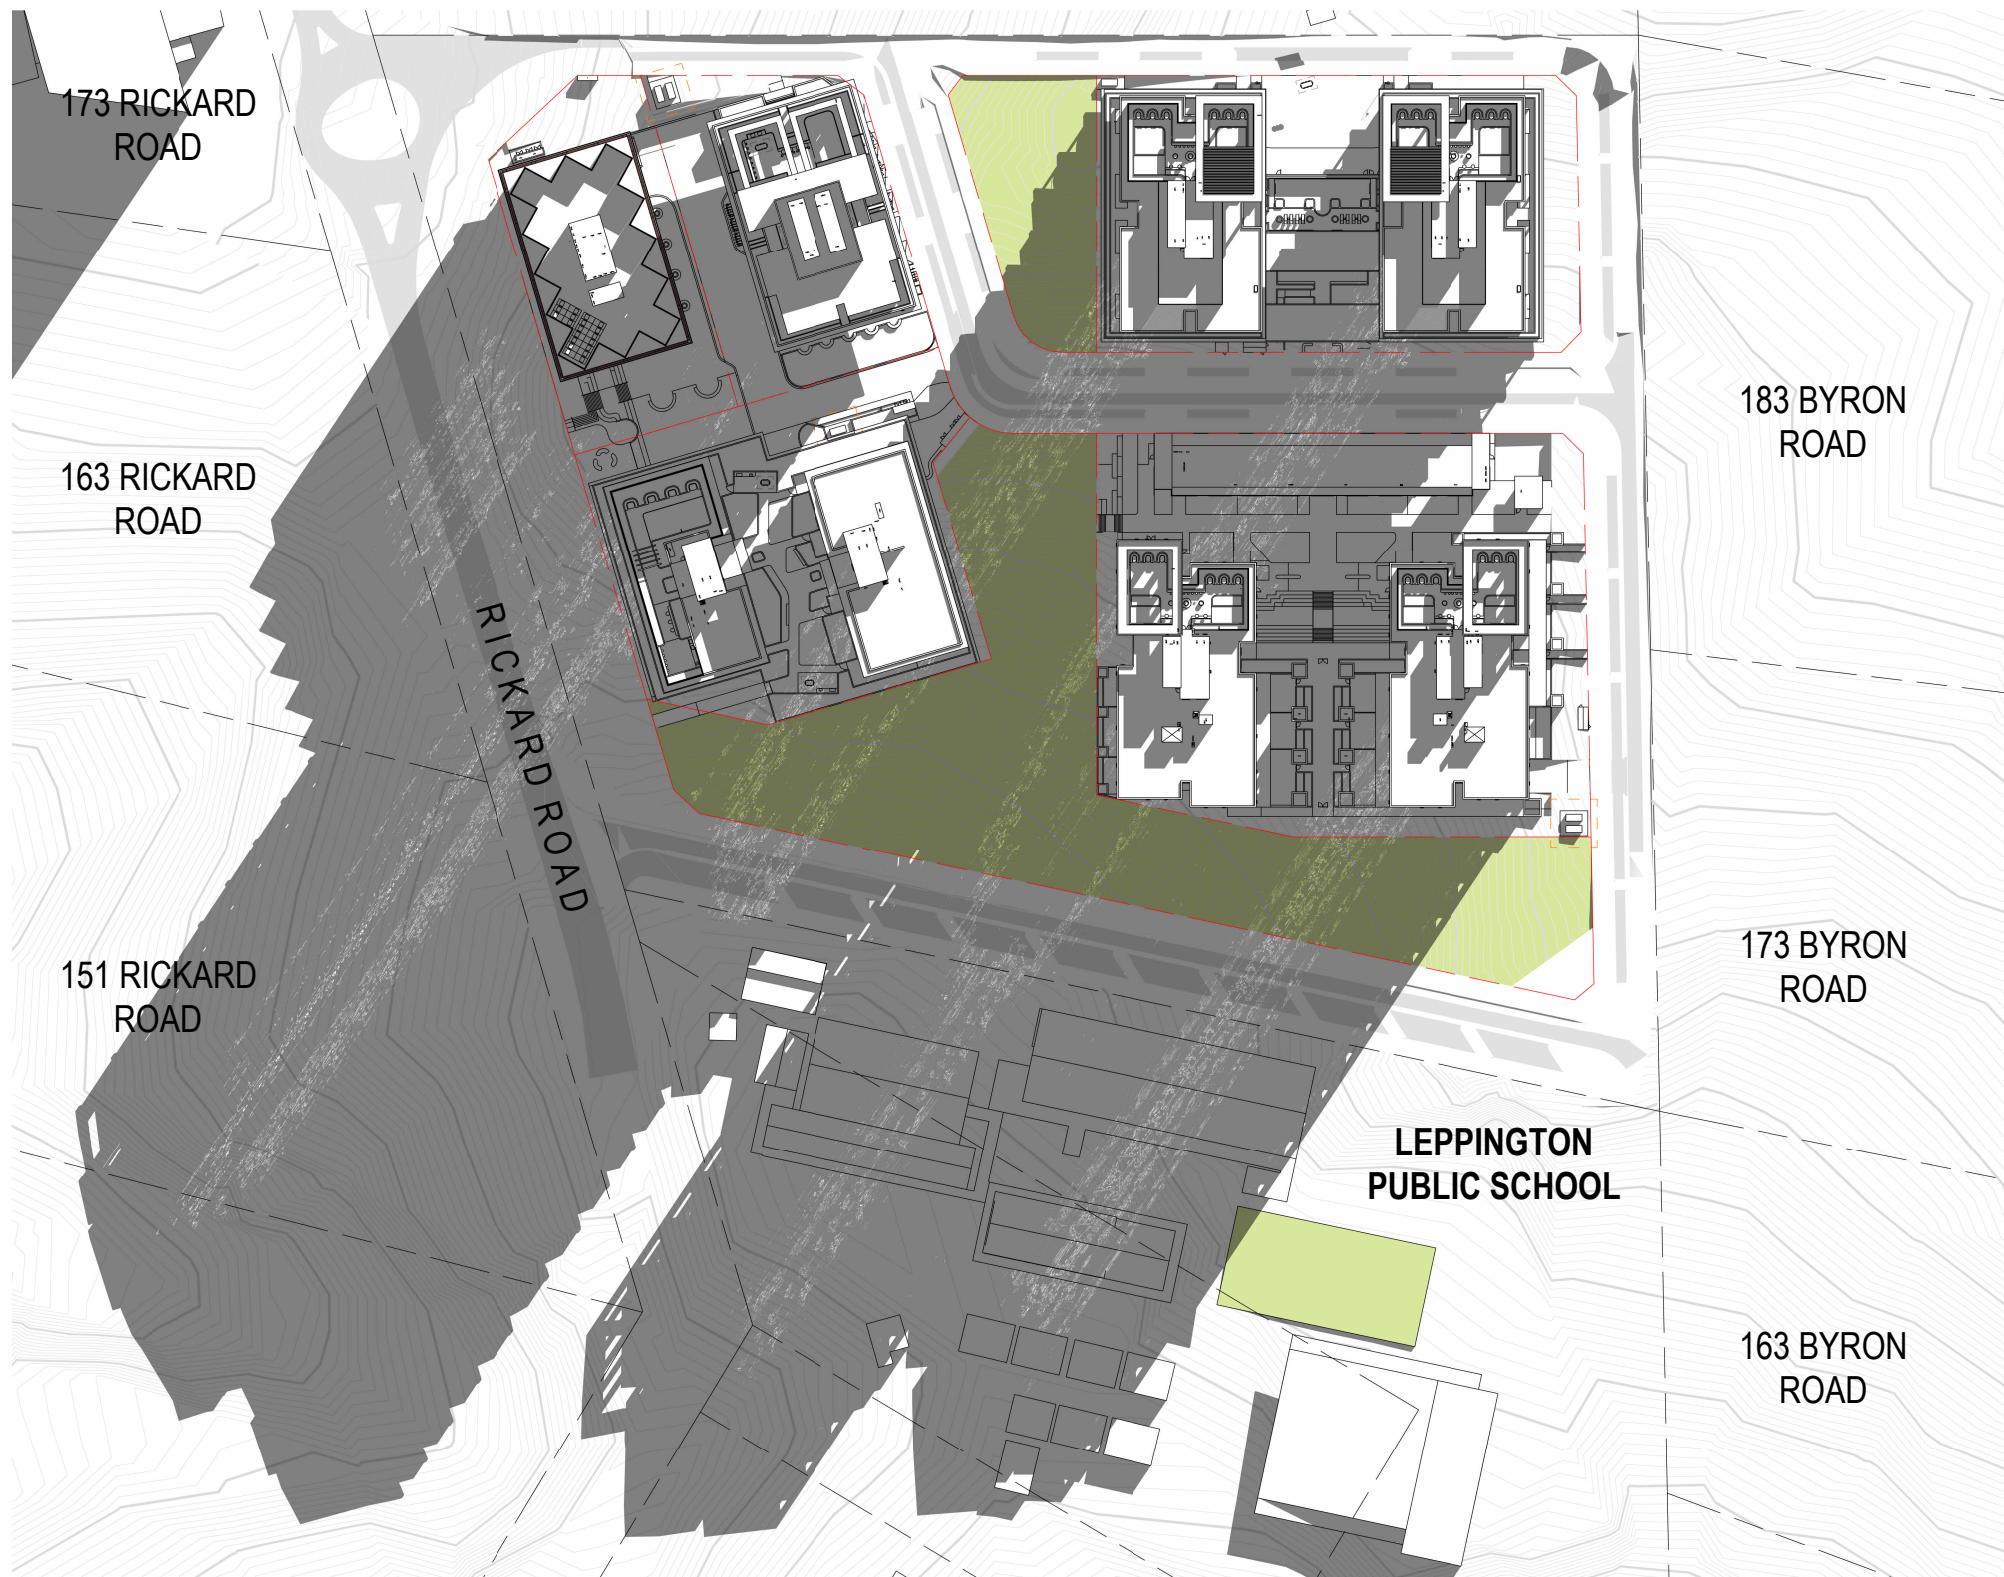


21 JUNE 9:00AM



21 JUNE 10:00AM

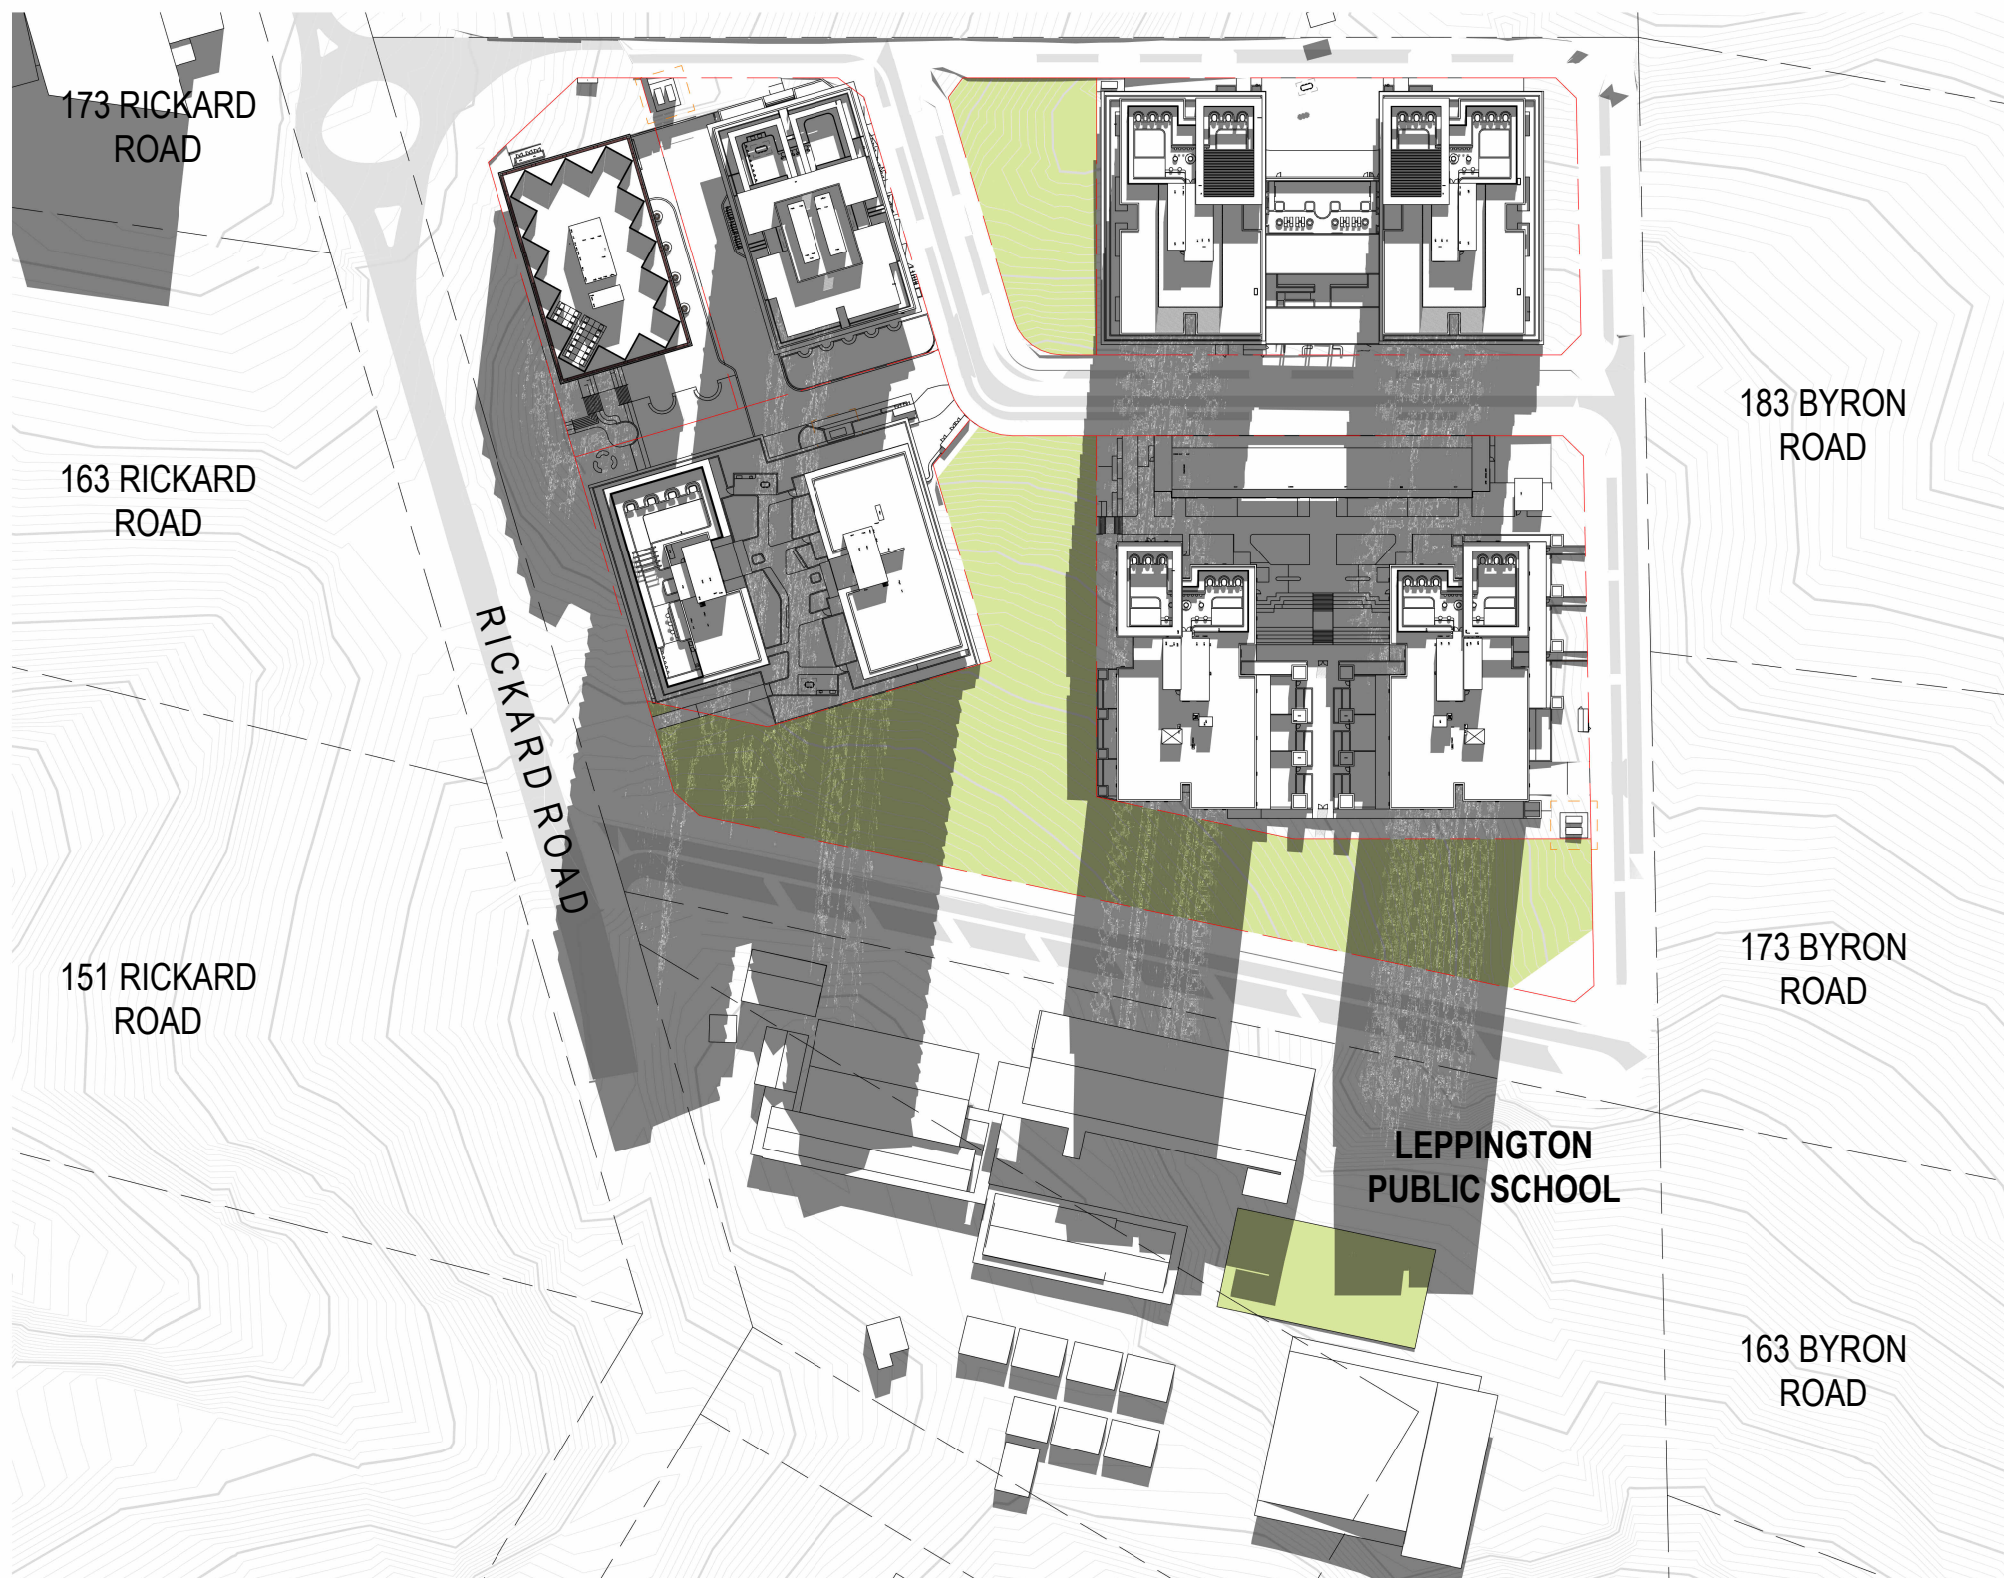


21 JUNE 11:00AM

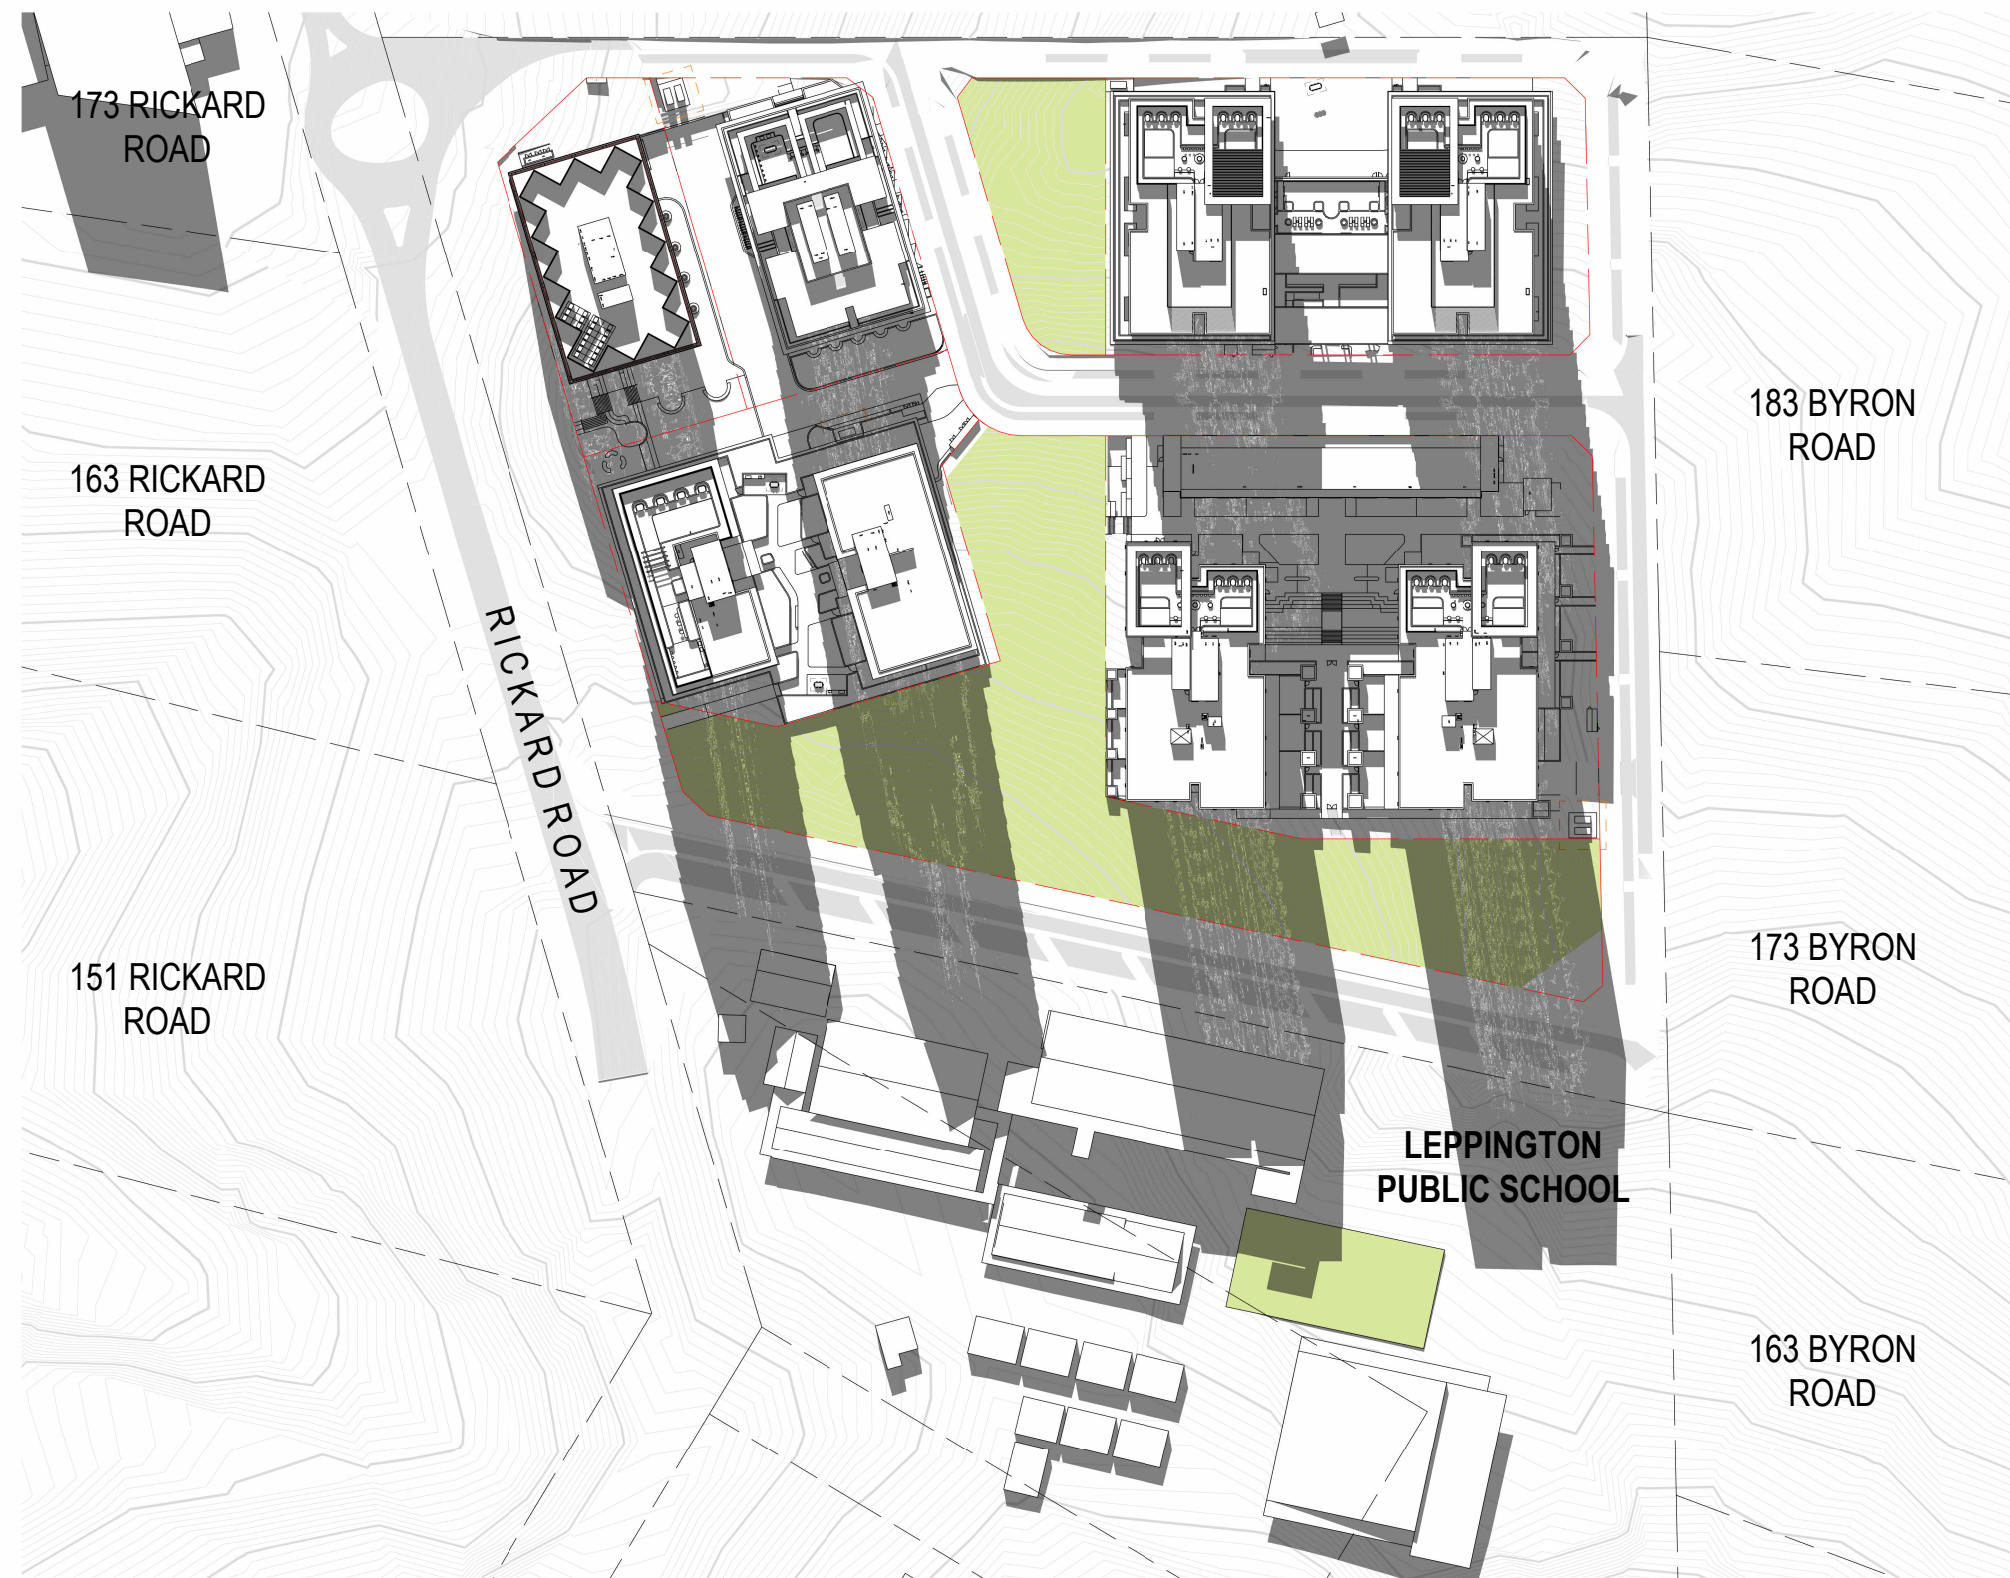


21 JUNE 12:00PM



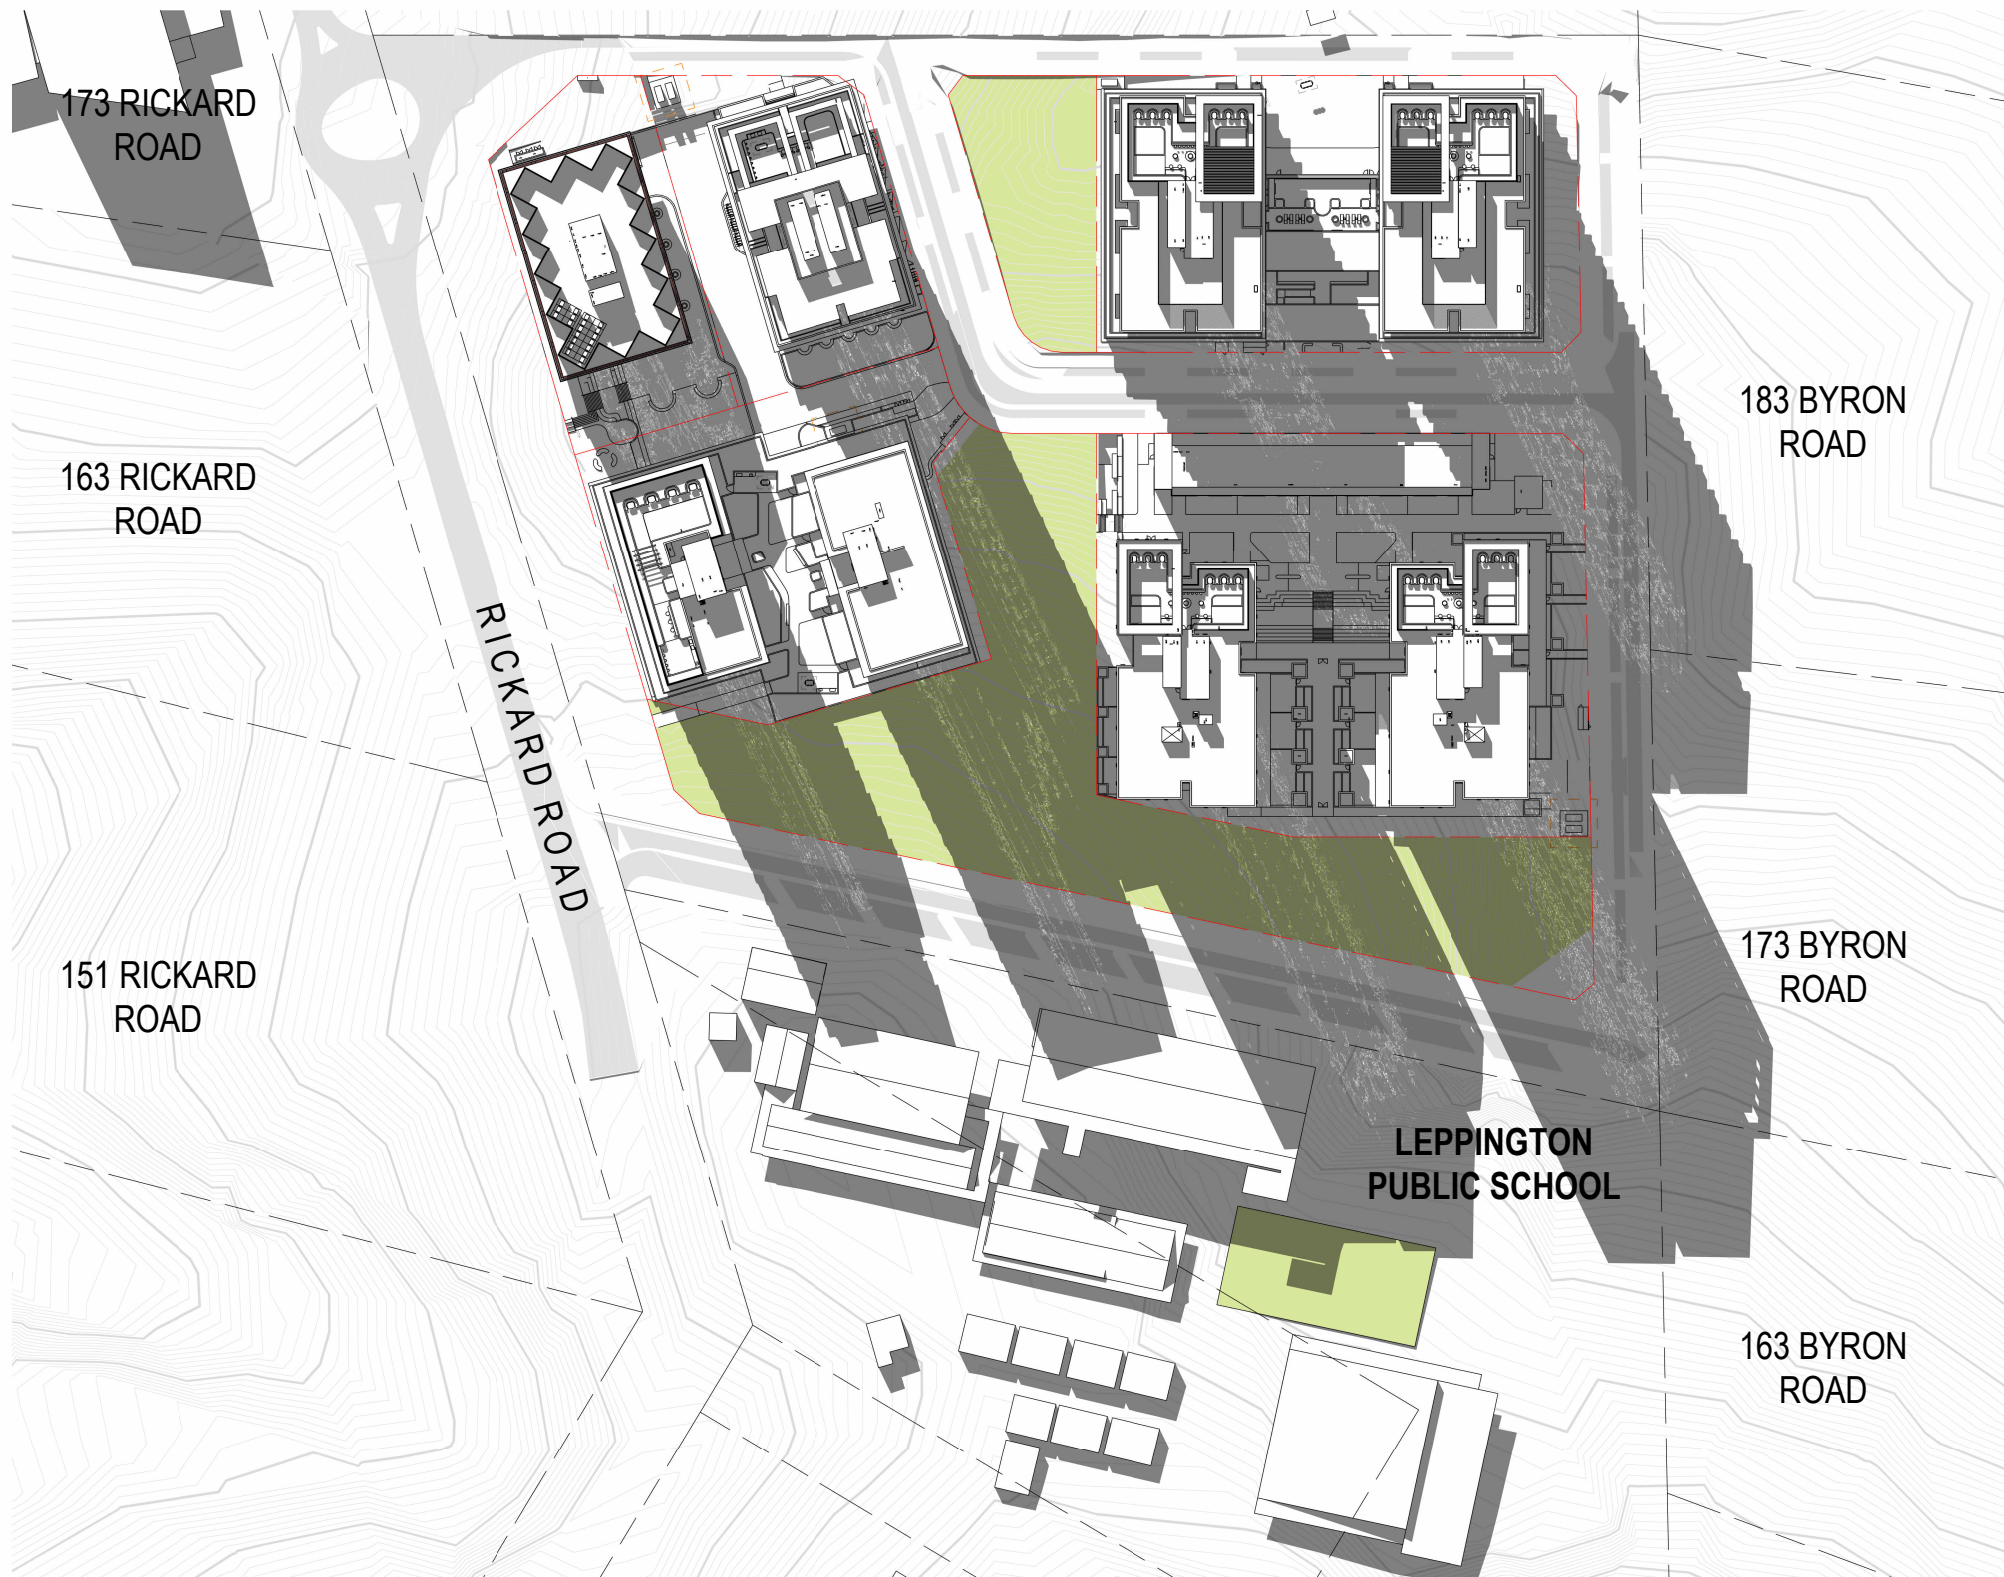

21 JUNE 1:00PM

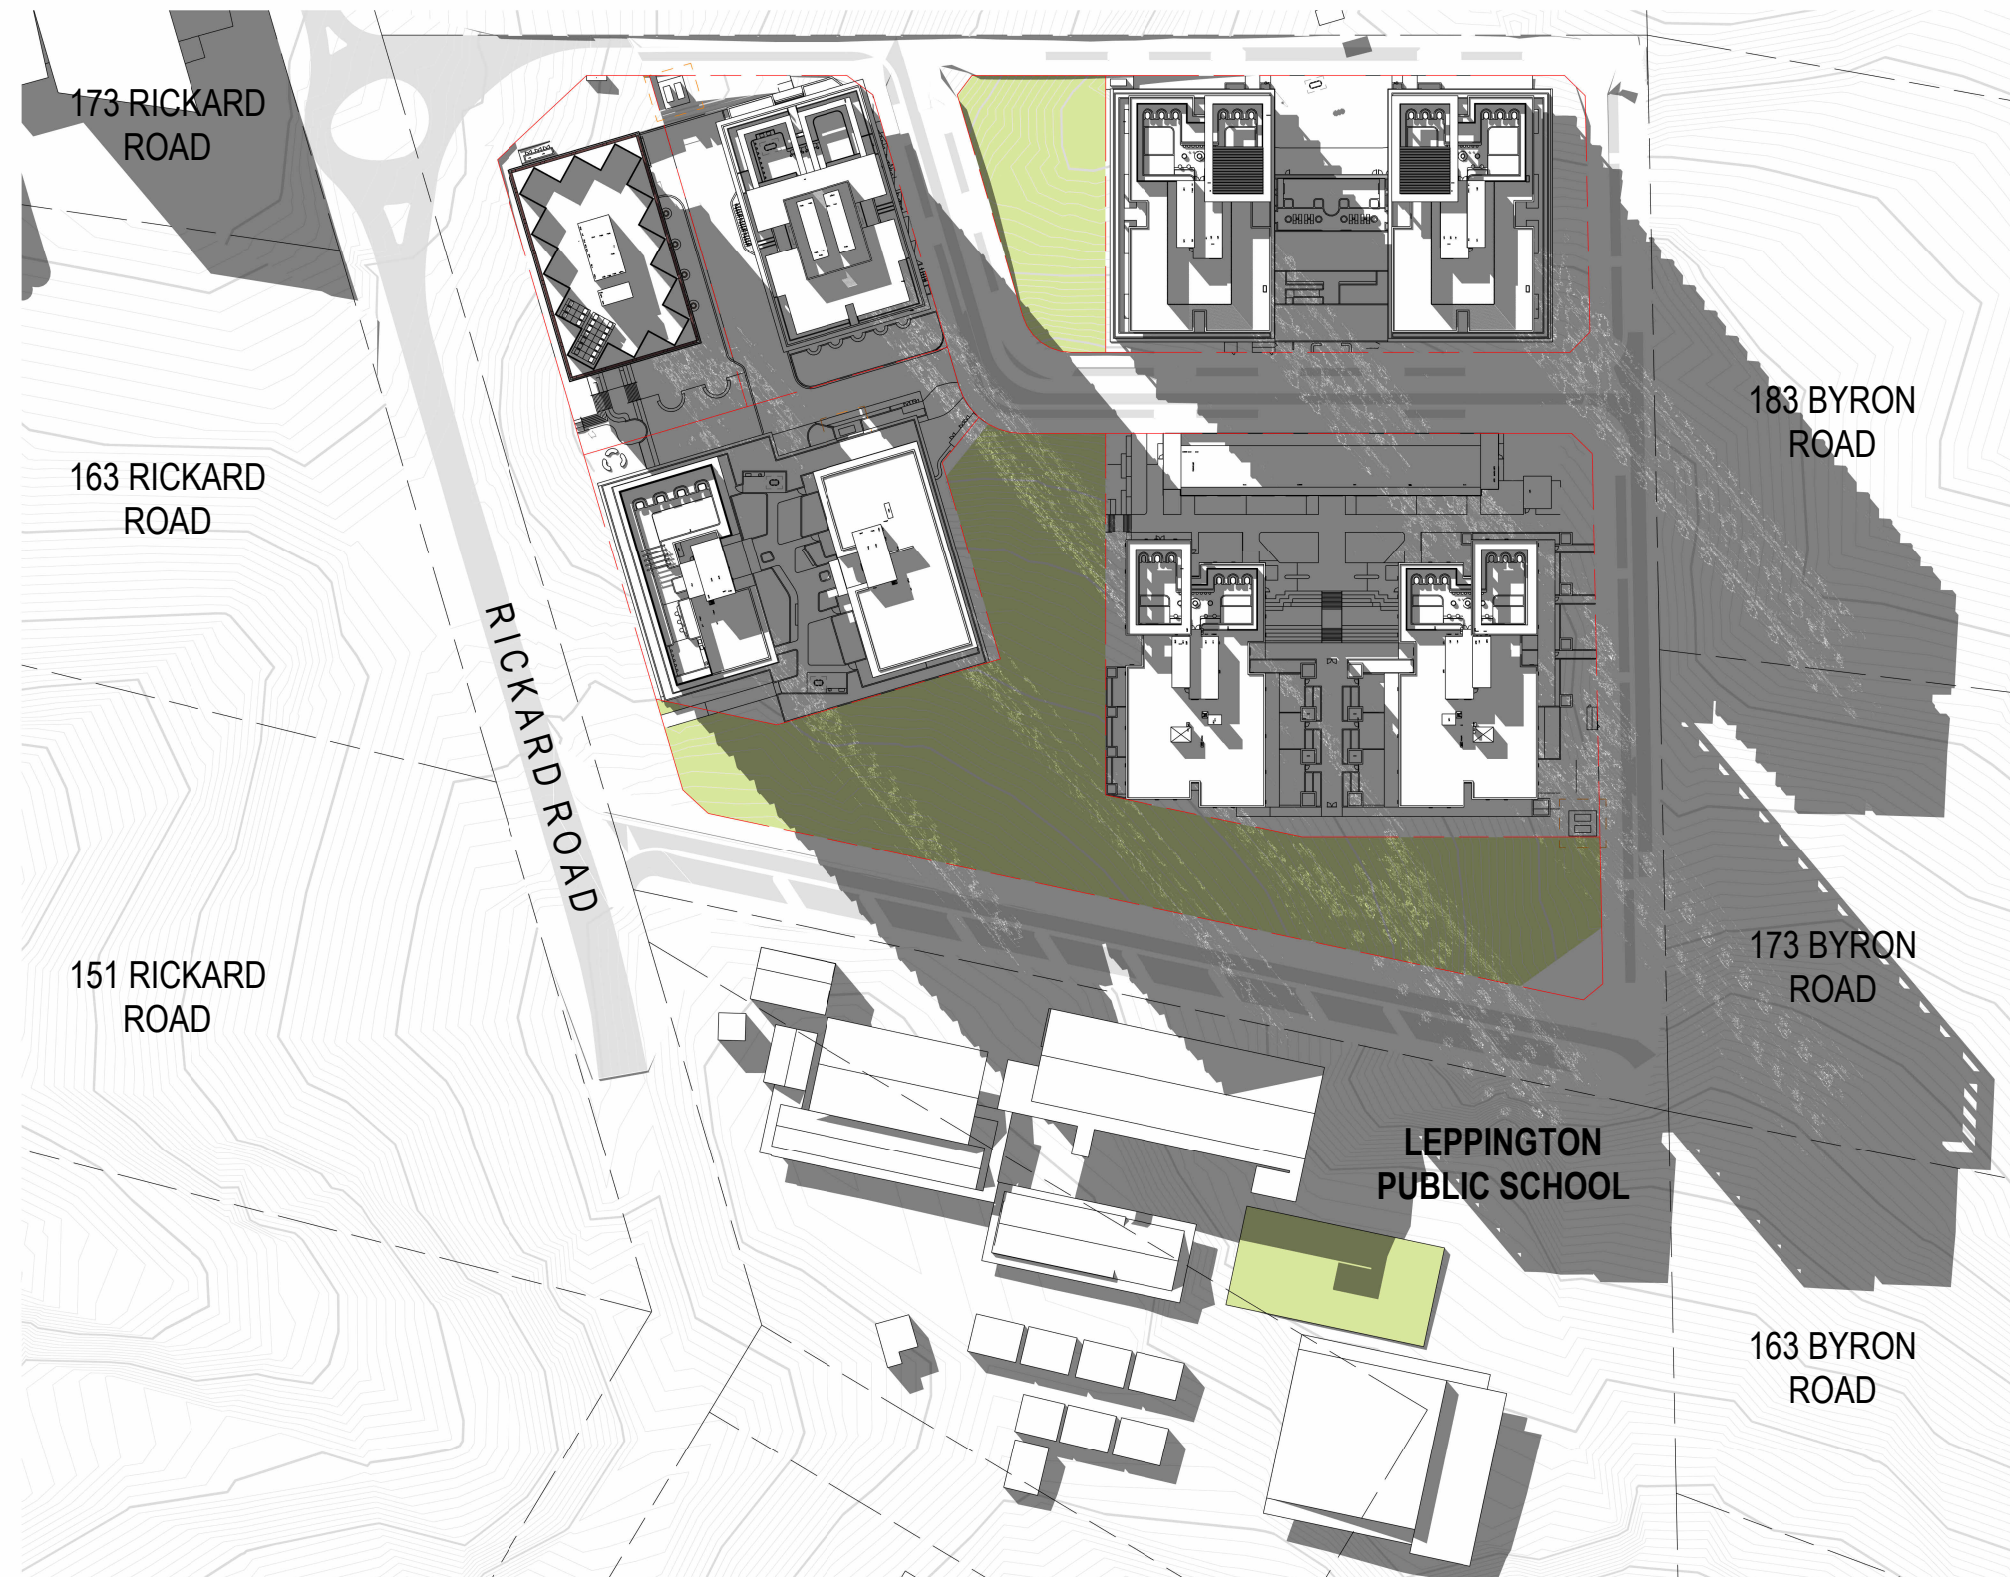

21 JUNE 2:00PM



21 JUNE 3:00PM