

KOGARAH GOLF CLUB REDEVELOPMENT

19A MARSH ST, ARNCLIFFE NSW 2205

For SSDA ToA



LANDSCAPE DRAWING LIST

DRAWING NUMBER	SHEET NAME	REVISION DATE
KGCR-MOS-LS-DRW-MDA-01001-D	COVER SHEET	20/03/2026
KGCR-MOS-LS-DRW-MDA-01003-D	MASTER LEGEND	20/03/2026
KGCR-MOS-LS-DRW-MDA-01100-D	SCHEME 1-FULL LOGISTICS	20/03/2026
KGCR-MOS-LS-DRW-MDA-01101-D	SCHEME 2-LOGISTICS MIXED USE	20/03/2026
KGCR-MOS-LS-DRW-MDA-01102-D	SCHEME 3-LOGISTICS DATA CENTRE	20/03/2026
KGCR-MOS-LS-DRW-MDA-01103-D	SCHEME 4-MIXED USE DATA CENTRE	20/03/2026
KGCR-MOS-LS-DRW-MDA-01200-D	SCHEME 1 - TREE STRATEGY	20/03/2026
KGCR-MOS-LS-DRW-MDA-01201-D	SCHEME 2 - TREE STRATEGY	20/03/2026
KGCR-MOS-LS-DRW-MDA-01202-D	SCHEME 3 - TREE STRATEGY	20/03/2026
KGCR-MOS-LS-DRW-MDA-01203-D	SCHEME 4 - TREE STRATEGY	20/03/2026
KGCR-MOS-LS-DRW-MDA-01300-D	FIG TREE PLAZA	20/03/2026



Studio 1, 88 Fern Street | PO Box 111
Sittington NSW 2206
Phone (02) 9465 3500 Fax (02) 9465 3505
Customs House
Level 3, 31 Alfred Street
Sydney NSW 2000
Phone (02) 9127 3838
admin@moirstudio.com.au
www.moirstudio.com.au

NOTES:
Drawings are not to be scaled. All dimensions must be confirmed on site. These drawings should be read together with Moir Studio and specialist specifications, as well as consultant information.

KOGARAH GOLF CLUB REDEVELOPMENT
19A MARSH ST, ARNCLIFFE NSW 2205
PROJECTED
GRIMSHAW
Level 2, 333 George Street, Sydney NSW 2000
/ ROTO PROPERTIES
PLANNED
ETHOS URBAN
Level 4, 180 George Street, Sydney NSW 2000

PROJECT TEAM
DESIGNED BY
ENSPIRE
Level 7, 54 Miller Street, North Sydney NSW 2060
DRAWN BY
COSTIN ROE
Level 4, 8 Windmill Street, Millers Point, NSW, 2000, Australia

KEY PLAN

NORTH



REV D DATE REVISION

20/03/2026 For SSDA

REVISION SCHEDULE

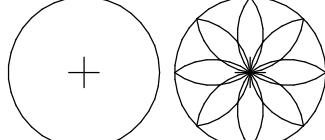
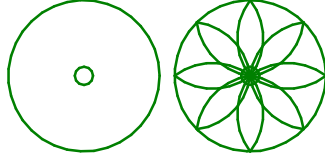
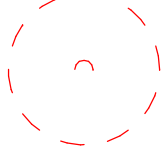
COVER SHEET

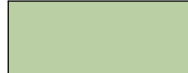
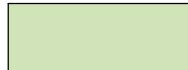
SCALE @ A0 STATUS

 
DRAWING NUMBER
KGCR-MOS-LS-DRW-MDA-01001-D

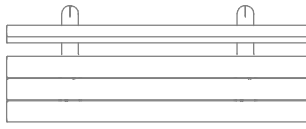
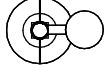
LEGEND

Code	Symbol	Description
Site		Project Boundary
		Development Boundary

Tree Planting		Proposed tree/palm
		Tree/palm to be retained
		Tree to be removed

Mass Planting		Planting Mix Type 1
		Planting Mix Type 2
		Turf

Hardstands		Paving type 1
		Paving type 2
		Cobblestone
		Sandstone Logs
		Fibre Reinforced Plastic (FRP)
		Sandstone Block Sea wall

Site Furniture		Bench seats
		General and Recycling Bin
		Bubbler
		Light post



Studio 1, 88 Fern Street | PO Box 111
Hillington NSW 2230
Phone (02) 4965 3500 Fax (02) 4965 3555

Customs House
Level 5, 31 Alfred Street
Sydney NSW 2000
Phone (02) 9127 3838
admin@moirstudio.com.au
www.moirstudio.com.au

N O T E S:
Drawings are not to be scaled. All dimensions must be confirmed on site. These drawings should be read together with Moir Studio and specialist specifications, as well as consultant information.

KOGARAH GOLF CLUB REDEVELOPMENT
19A MARSH ST, ARNCLIFFE NSW 2205
STOCKLAND DEVELOPMENT PTY LIMITED
/ ROTO PROPERTIES



PROJECT TEAM
PROPERTY:
GRIMSHAW
Level 2, 333 George Street, Sydney NSW 2000

CLIENT:
ENSPIRE
Level 7, 54 Miller Street, North Sydney NSW 2060

PLANNED:
ETHOS URBAN
Level 4, 180 George Street, Sydney NSW 2000

CONSULTANT:
COSTIN ROE
Level 4, 8 Windmill Street, Millers Point, NSW, 2000, Australia

KEY PLAN NORTH

REV	DATE	REVISION
0	29/03/2026	For issue

REVISION SCHEDULE

MASTER LEGEND
SCALE @ A0
STATUS
-

DRAWING: **CD** CHECKED: **AW** APPROVED: **JC** DRW DATE: **19/03/2026 11:40:58 AM**
DRAWING NUMBER
KGCR-MOS-LS-DRW-MDA-01003-D



Studio 1, 88 Fern Street | PO Box 111
Ingleton NSW 2230
Phone (02) 4965 3500 Fax (02) 4965 3555
Customs House
Level 3, 31 Alfred Street
Sydney NSW 2000
Phone (02) 9127 3838
admin@moirstudio.com.au
www.moirstudio.com.au

NOTES:
Drawings are not to be scaled. All dimensions must be confirmed on site. These drawings should be read together with Moir Studio and specialist specifications, as well as consultant information.

KOGARAH GOLF CLUB REDEVELOPMENT
18A MARSH ST, ARNCLIFFE NSW 2205
STOCKLAND DEVELOPMENT PTY LIMITED
/ MOYO PROPERTIES

PROJECT TEAM
ARCHITECT
GRIMSHAW
Level 2, 333 George Street, Sydney NSW 2000
PLANNING
ETHOS URBAN
Level 4, 180 George Street, Sydney NSW 2000

CIVIL ENGINEER
ENSPIRE
Level 7, 54 Miller Street, North Sydney NSW 2060
CIVIL / STRUCTURAL ENGINEER
COSTIN ROE
Level 4, 8 Windmill Street, Millers Point, NSW, 2000, Australia

KEY PLAN

NORTH

REV	DATE	REVISION
1	20/03/2026	For issue

REVISION SCHEDULE

SCHEME 1-FULL LOGISTICS
SCALE @ A0 0 10 20 30 40 50 m STATUS
1:1000
DRAWN: CD CHECKED: AW APPROVED: JC DRW DATE: 19/03/2026 11:41:21 AM
DRAWING NUMBER
KGCR-MOS-LS-DRW-MDA-01100-D



Studio 1, 88 Fern Street | PO Box 111
Ingleton NSW 2230
Phone (02) 4965 3500 Fax (02) 4965 3555
Customs House
Level 5, 31 Alfred Street
Sydney NSW 2000
Phone (02) 9127 3838
admin@moirstudio.com.au
www.moirstudio.com.au

NOTES:
Drawings are not to be scaled. All dimensions must be confirmed on site. These drawings should be read together with Moir Studio and specialist specifications, as well as consultant information.

KOGARAH GOLF CLUB REDEVELOPMENT
19A MARSH ST, ARNCLIFFE NSW 2205
STOCKLAND DEVELOPMENT PTY LIMITED
/ MOYD PROPERTIES

PROJECT TEAM
ARCHITECT
GRIMSHAW
Level 2, 333 George Street, Sydney NSW 2000
PLANNING
ETHOS URBAN
Level 4, 180 George Street, Sydney NSW 2000

CIVIL ENGINEER
ENSPIRE
Level 7, 54 Miller Street, North Sydney NSW 2060
CIVIL/STRUCTURAL ENGINEER
COSTIN ROE
Level 4, 8 Windmill Street, Millers Point, NSW, 2000, Australia

KEY PLAN

NORTH

REV	DATE	REVISION
0	20/03/2026	For issue

REVISION SCHEDULE

SCHEME 2-LOGISTICS MIXED USE
SCALE @ A0 0 10 20 30 40 50 m STATUS
1:1000
DRAWN:CD CHECKED:AW APPROVED:JC DRW DATE 19/03/2026 11:41:45 AM
DRAWING NUMBER
KGCR-MOS-LS-DRW-MDA-01101-D



Studio 1, 88 Fern Street | PO Box 111
Ingleton NSW 2230
Phone (02) 4965 3500 Fax (02) 4965 3555
Customs House
Level 5, 31 Alfred Street
Sydney NSW 2000
Phone (02) 9127 3838
admin@moirstudio.com.au
www.moirstudio.com.au

NOTES:
Drawings are not to be scaled. All dimensions must be confirmed on site. These drawings should be read together with Moir Studio and specialist specifications, as well as consultant information.

KOGARAH GOLF CLUB REDEVELOPMENT
19A MARSH ST, ARNCLIFFE NSW 2205
STOCKLAND DEVELOPMENT PTY LIMITED
/ MOYO PROPERTIES


PROJECT TEAM
DESIGNED BY
GRIMSHAW
Level 2, 333 George Street, Sydney NSW 2000
PLANNED BY
ETHOS URBAN
Level 4, 180 George Street, Sydney NSW 2000

ENVIRONMENTAL ENGINEER
ENSPIRE
Level 7, 54 Miller Street, North Sydney NSW 2060
CIVIL / STRUCTURAL ENGINEER
COSTIN ROE
Level 4, 8 Windmill Street, Millers Point, NSW, 2000, Australia

KEY PLAN

NORTH



REV D DATE 20/03/2026 REVISION For Mark

REVISION SCHEDULE

SCHEME 3-LOGISTICS DATA CENTRE
SCALE @ A0 0 10 20 30 40 50 m STATUS
1:1000
DRAWN: CD CHECKED: AW APPROVED: JC DRW DATE 19/03/2026 11:42:12 AM
DRAWING NUMBER
KGCR-MOS-LS-DRW-MDA-01102-D



Studio 1, 88 Fern Street | PO Box 111
Ingleton NSW 2230
Phone (02) 4965 3500 Fax (02) 4965 3555
Customs House
Level 5, 31 Alfred Street
Sydney NSW 2000
Phone (02) 9127 3838
admin@moirstudio.com.au
www.moirstudio.com.au

NOTES:
Drawings are not to be scaled. All dimensions must be confirmed on site. These drawings should be read together with Moir Studio and specialist specifications, as well as consultant information.

KOGARAH GOLF CLUB REDEVELOPMENT
18A MARSH ST, ARNCLIFFE NSW 2205
STOCKLAND DEVELOPMENT PTY LIMITED
/ MOYD PROPERTIES

PROJECT TEAM
DESIGNED BY
GRIMSHAW
Level 2, 333 George Street, Sydney NSW 2000
PLANNED BY
ETHOS URBAN
Level 4, 180 George Street, Sydney NSW 2000

ENVIRONMENTAL ENGINEER
ENSPIRE
Level 7, 54 Miller Street, North Sydney NSW 2060
ENVIRONMENTAL ENGINEER
COSTIN ROE
Level 4, 8 Windmill Street, Millers Point, NSW, 2000, Australia

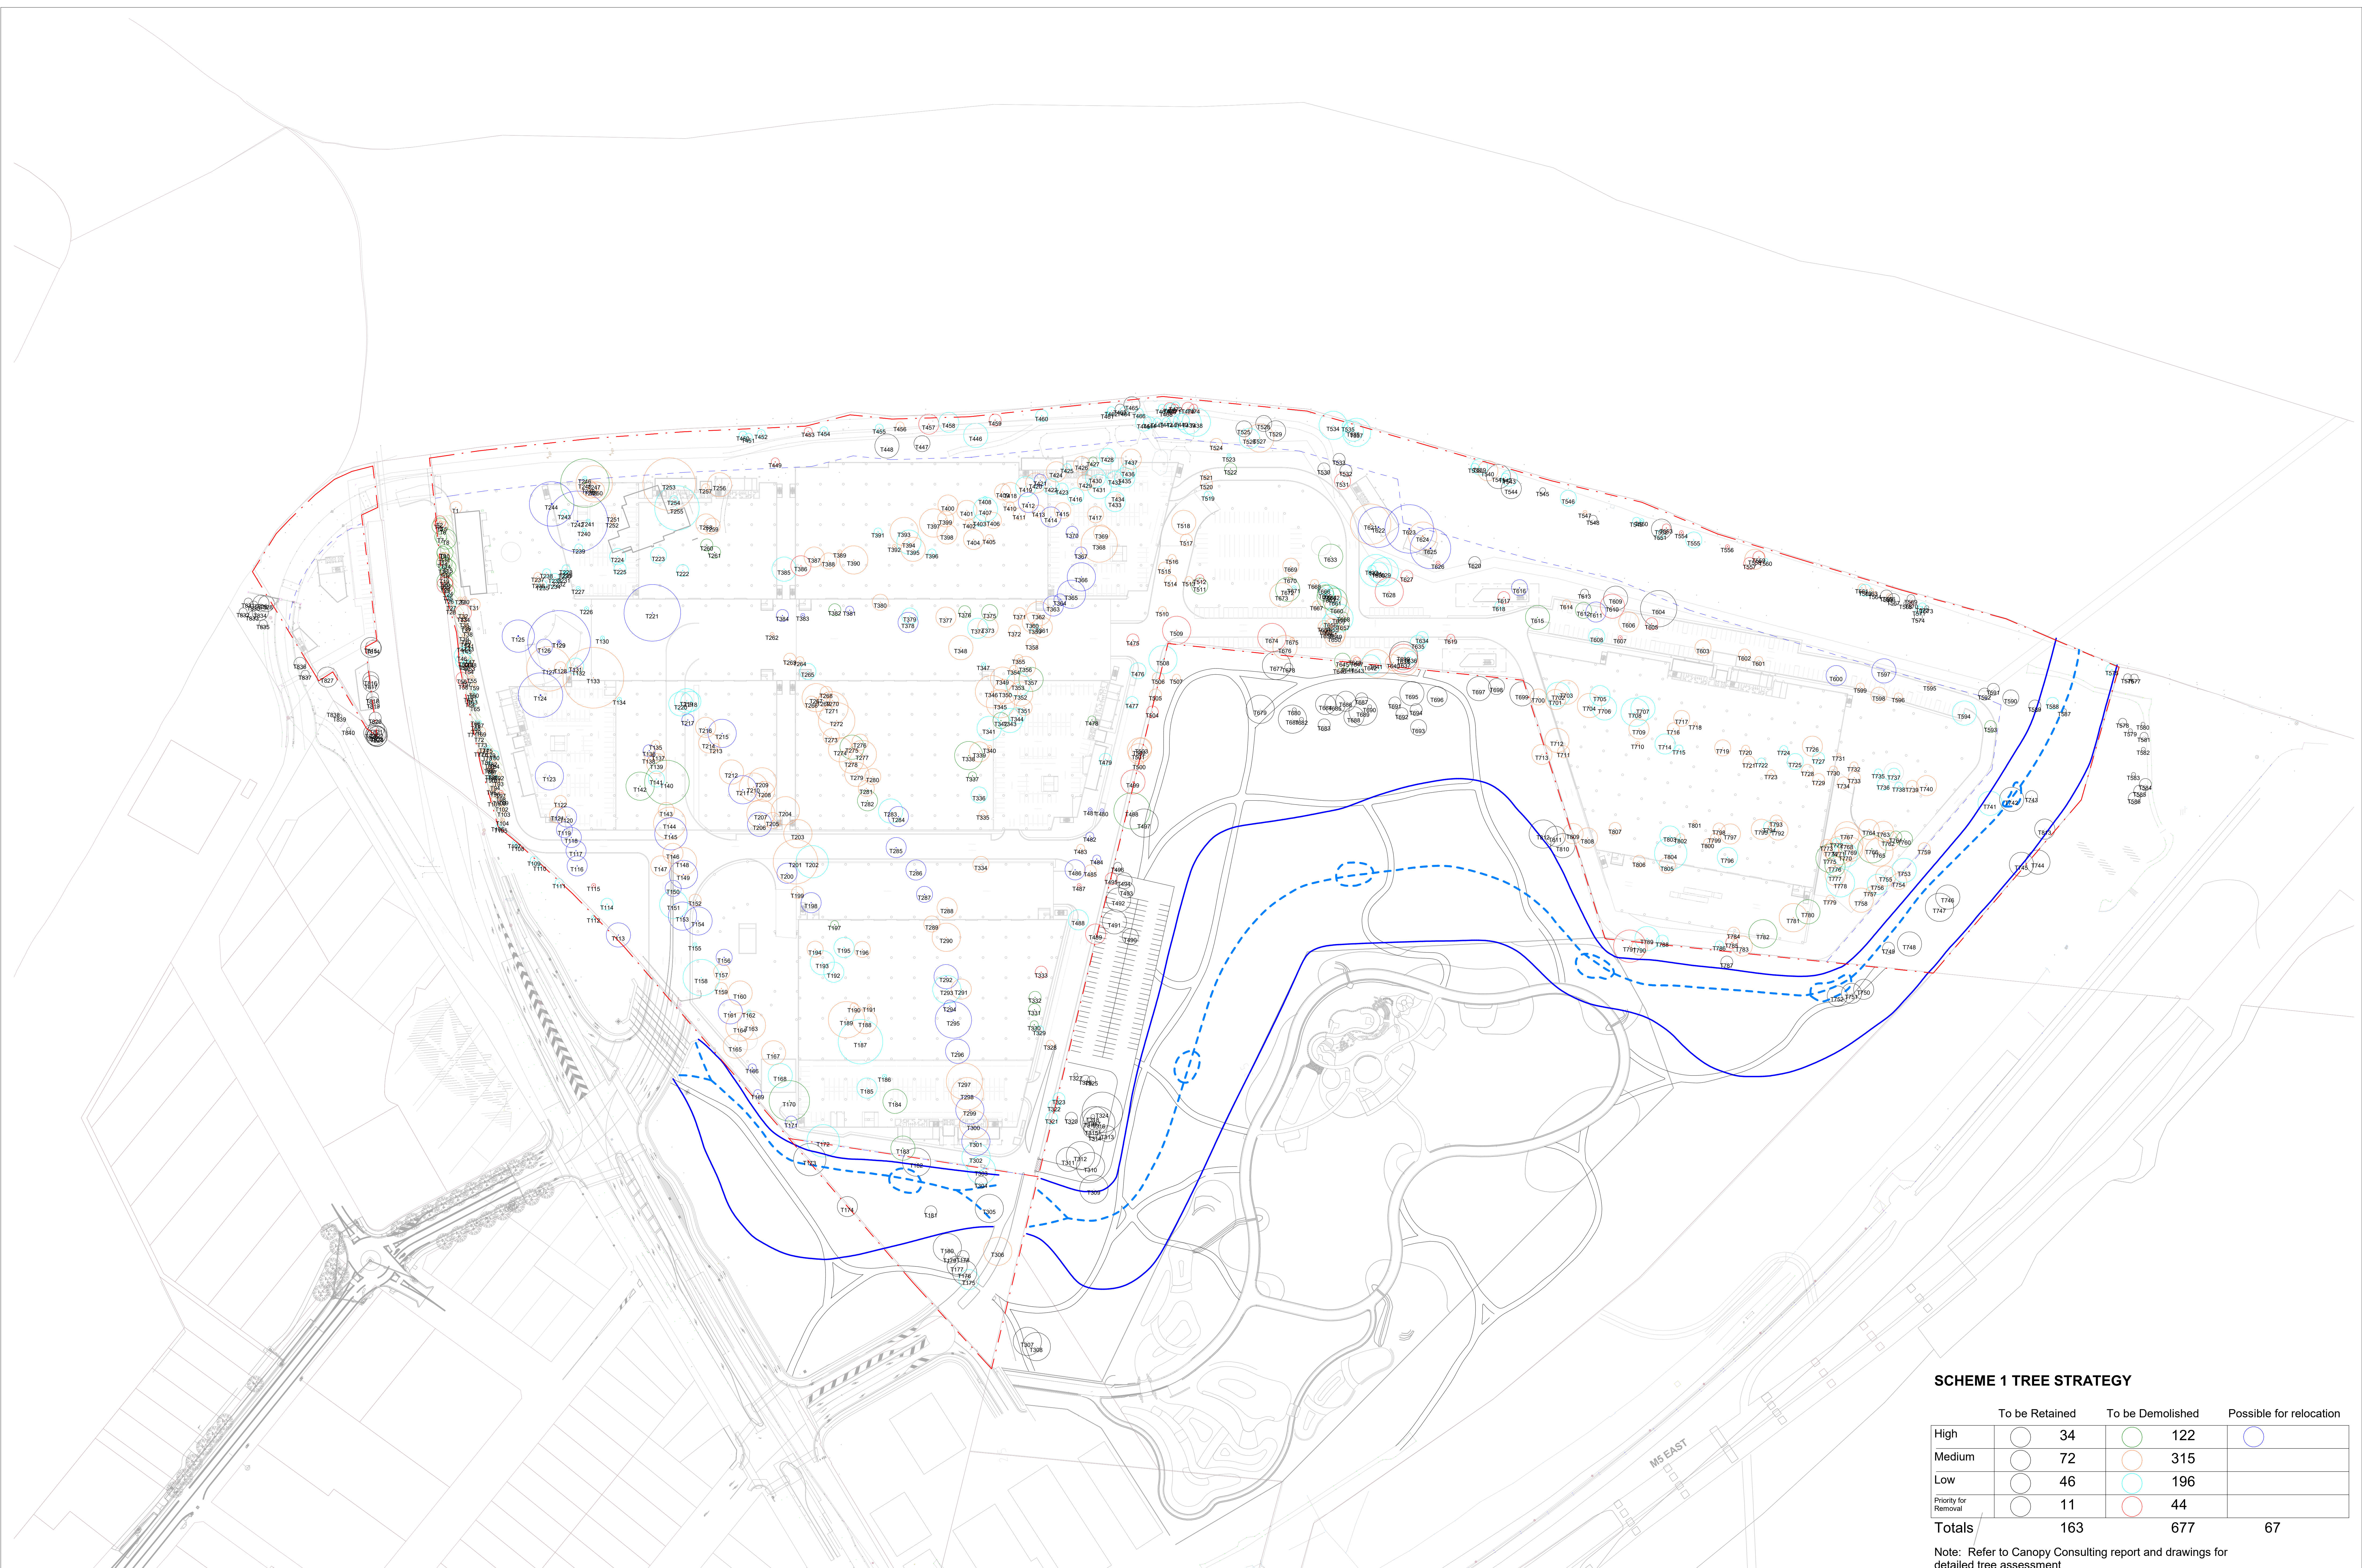
KEY PLAN

NORTH

REV	DATE	REVISION
1	20/03/2026	For issue

REVISION SCHEDULE

SCHEME 4-MIXED USE DATA CENTRE
SCALE @ A0 0 10 20 30 40 50 m STATUS
1:1000
DRAWN: CD CHECKED: AW APPROVED: JC DRW DATE: 19/03/2026 11:42:38 AM
DRAWING NUMBER
KGCR-MOS-LS-DRW-MDA-01103-D



SCHEME 1 TREE STRATEGY

	To be Retained	To be Demolished	Possible for relocation
High	34	122	
Medium	72	315	
Low	46	196	
Priority for Removal	11	44	
Totals	163	677	67

Note: Refer to Canopy Consulting report and drawings for detailed tree assessment



Studio 1, 88 From Street | PO Box 111
Silington NSW 2238
Phone (02) 4965 3500 Fax (02) 4965 3555
Customs House
Level 5, 31 Alfred Street
Sydney NSW 2000
Phone (02) 9127 3838
admin@moirstudio.com.au
www.moirstudio.com.au

NOTES:
Drawings are not to be scaled. All dimensions must be confirmed on site. These drawings should be read together with Moir Studio and specialist specifications, as well as consultant information.

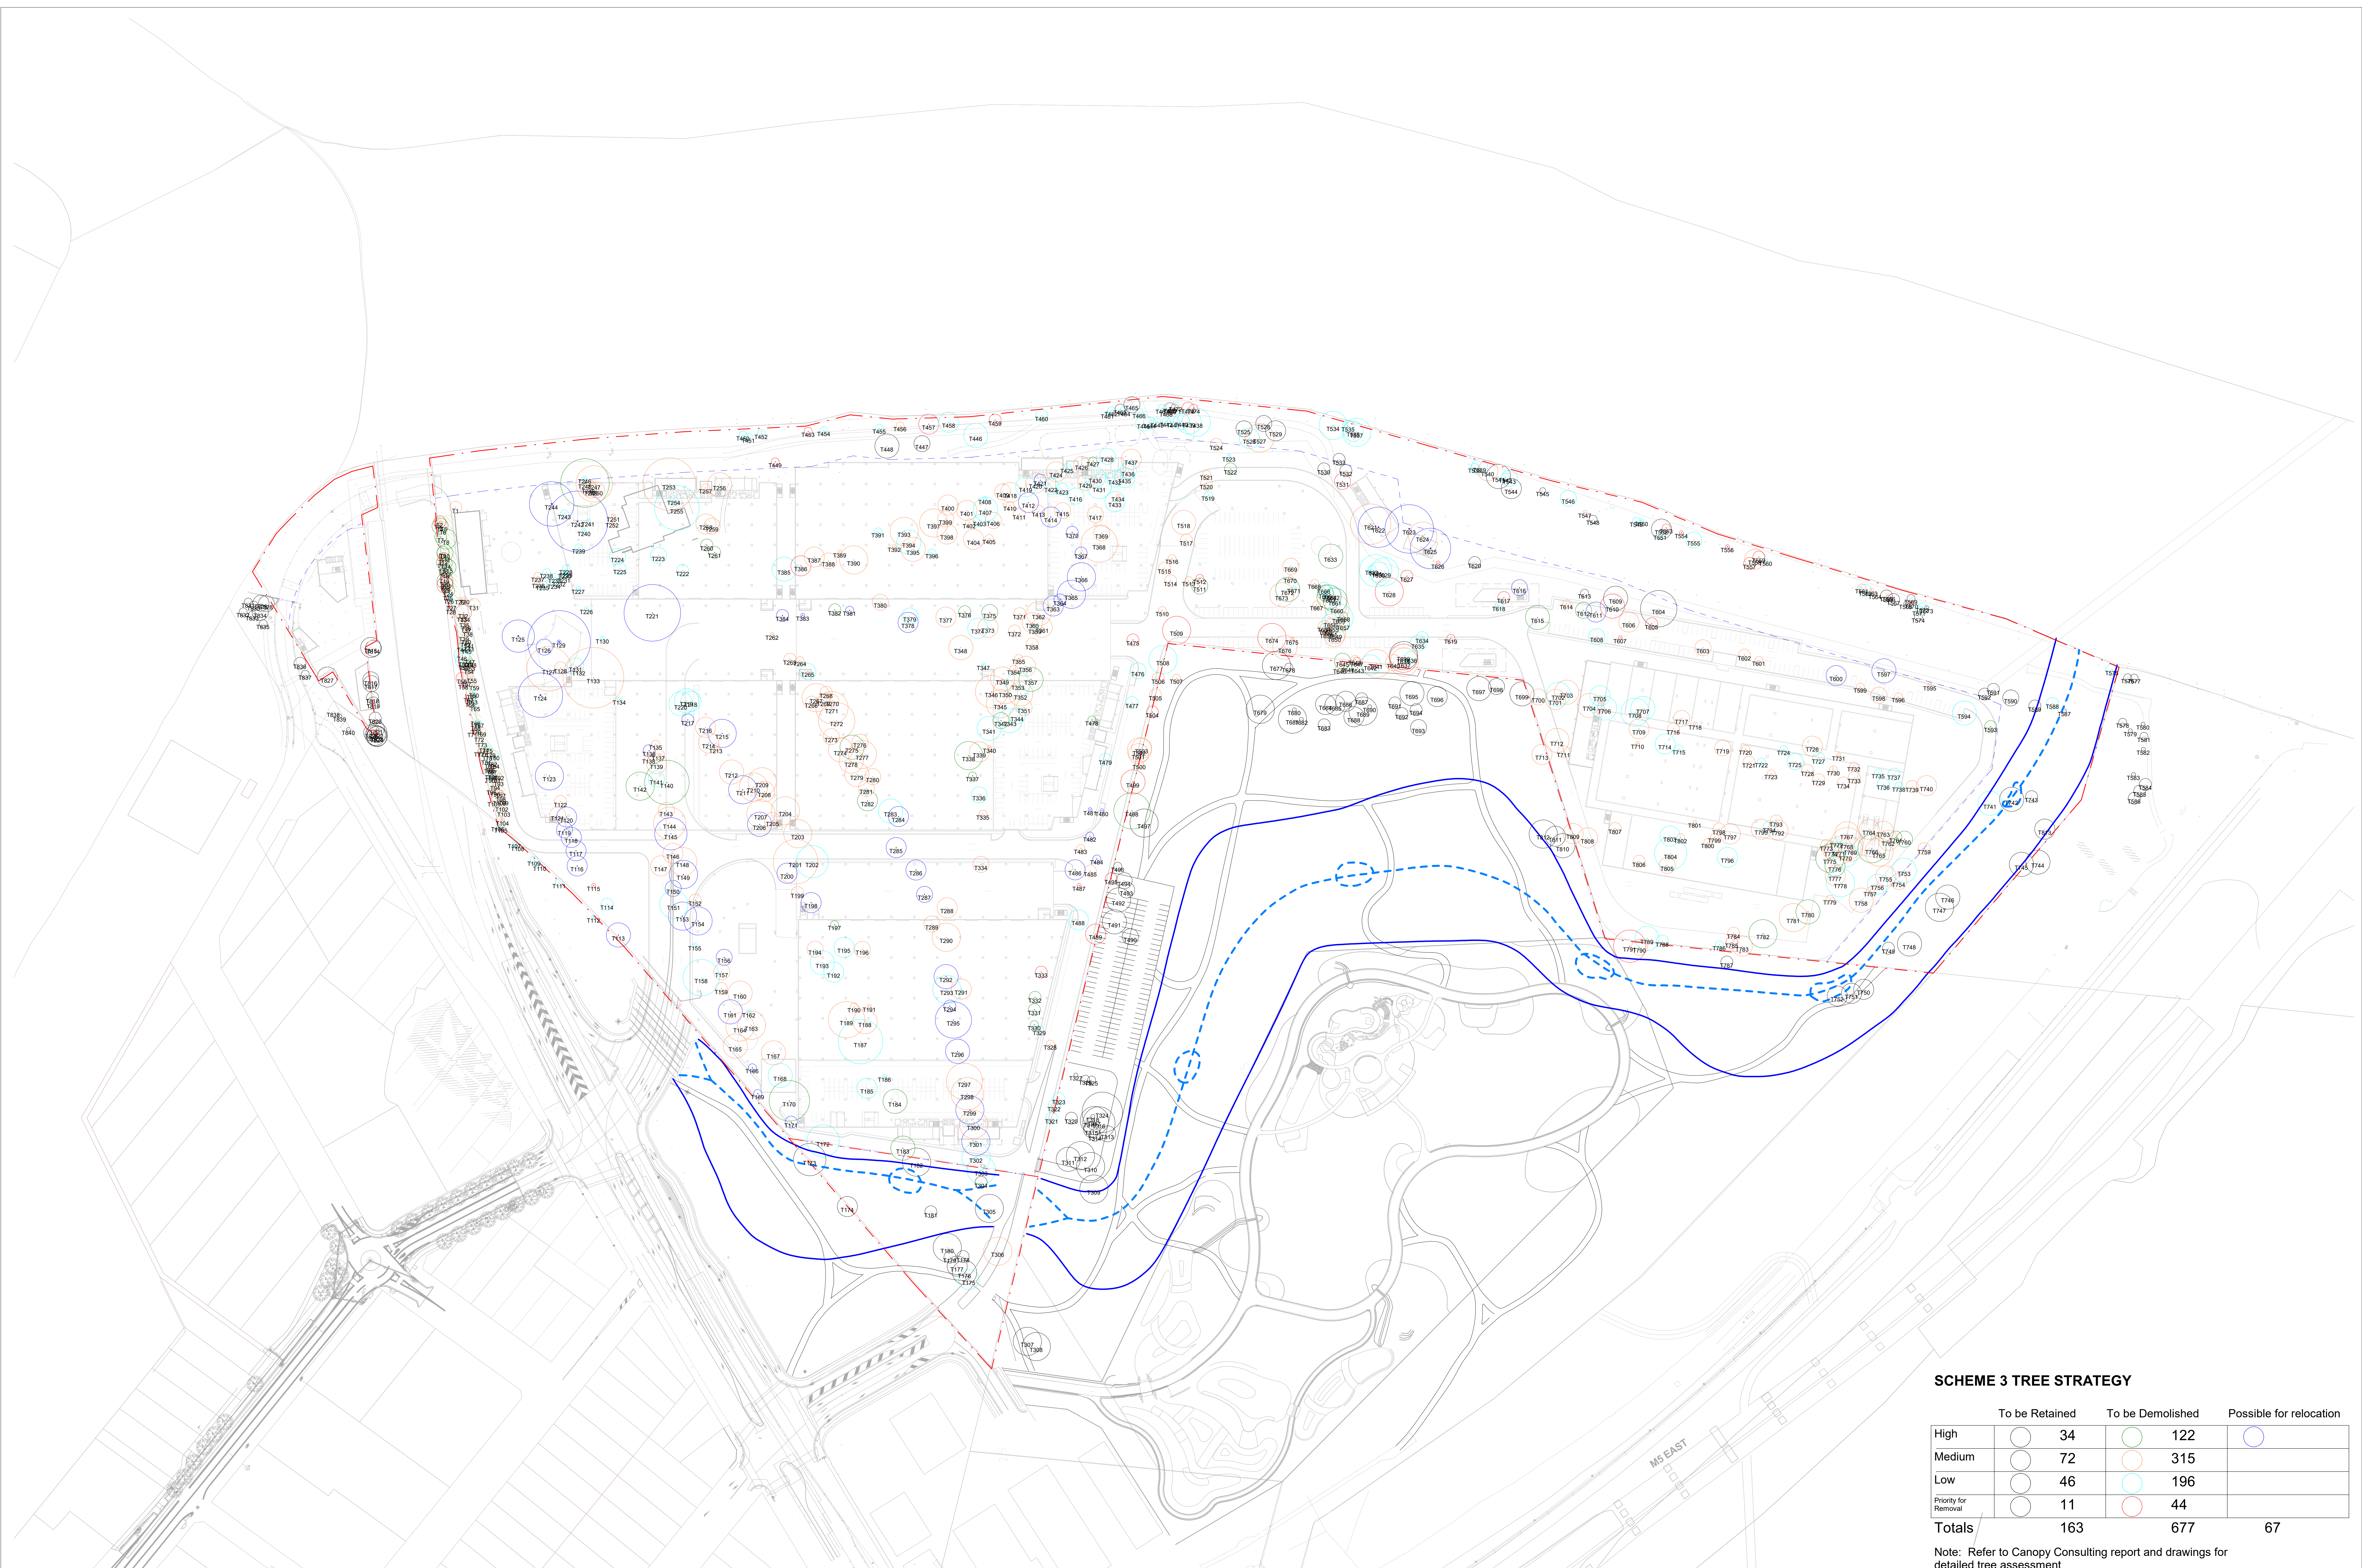
KOGARAH GOLF CLUB REDEVELOPMENT
18A MARSH ST, ARNCLIFFE NSW 2205
STOCKLAND DEVELOPMENT PTY LIMITED
8/2070 PROPERTIES
Stockland

PROJECT TEAM
DESIGNED BY
GRIMSHAW
Level 2, 333 George Street, Sydney NSW 2000
DRAWN BY
ETHOS URBAN
Level 4, 180 George Street, Sydney NSW 2000
ENGINEERED BY
ENSPIRE
Level 7, 54 Miller Street, North Sydney NSW 2060
STRUCTURAL ENGINEER
COSTIN ROE
Level 4, 8 Windmill Street, Millers Point, NSW, 2000, Australia

KEY PLAN
NORTH
REV D DATE 20/03/2026 REVISION For Issue

REVISION SCHEDULE

SCHEME 1 - TREE STRATEGY
SCALE @ A0 0 10 20 30 40 50 m STATUS
1:1000
DRAWN/CD CHECKED/AM APPROVED/JC DRW DATE 19/03/2026 11:43:02 AM
DRAWING NUMBER
KGCRR-MOS-LS-DRAW-MDA-01200-D



SCHEME 3 TREE STRATEGY

	To be Retained	To be Demolished	Possible for relocation
High	34	122	
Medium	72	315	
Low	46	196	
Priority for Removal	11	44	
Totals	163	677	67

Note: Refer to Canopy Consulting report and drawings for detailed tree assessment



Studio 1, 88 From Street | PO Box 111
Silington NSW 2238
Phone (02) 4965 3500 Fax (02) 4965 3555
Customs House
Level 5, 31 Alfred Street
Sydney NSW 2000
Phone (02) 9127 3838
admin@moirstudio.com.au
www.moirstudio.com.au

NOTES:
Drawings are not to be scaled. All dimensions must be confirmed on site. These drawings should be read together with Moir Studio and specialist specifications, as well as consultant information.

KOGARAH GOLF CLUB REDEVELOPMENT
18A MARSH ST, ARNCLIFFE NSW 2205
STOCKLAND DEVELOPMENT PTY LIMITED
8/2070 PROPERTIES
Stockland

PROJECT TEAM
ARCHITECT
GRIMSHAW
Level 2, 333 George Street, Sydney NSW 2000
PLANNING
ETHOS URBAN
Level 4, 180 George Street, Sydney NSW 2000
CIVIL ENGINEER
ENSPIRE
Level 7, 54 Miller Street, North Sydney NSW 2060
CIVIL STRUCTURAL ENGINEER
COSTIN ROE
Level 4, 8 Windmill Street, Millers Point, NSW, 2000, Australia

KEY PLAN

NORTH



REV	DATE	REVISION
0	20/03/2026	For Issue

REVISION SCHEDULE

SCHEME 3 - TREE STRATEGY
SCALE @ A0 0 10 20 30 40 50 m STATUS
1:1000
DRAWN/CD CHECKED/AM APPROVED/JC DRW DATE 19/03/2026 11:43:56 AM
DRAWING NUMBER
KGCRR-MOS-LS-DRAW-MDA-01202-D



SCHEME 4 TREE STRATEGY

	To be Retained	To be Demolished	Possible for relocation
High	49	107	
Medium	73	314	
Low	46	196	
Priority for Removal	11	44	
Totals	179	661	56

Note: Refer to Canopy Consulting report and drawings for detailed tree assessment



Studio 1, 88 From Street | PO Box 111
Sittington NSW 2238
Phone (02) 4965 3500 Fax (02) 4965 3555
Customs House
Level 5, 31 Alfred Street
Sydney NSW 2000
Phone (02) 9127 3838
admin@moirstudio.com.au
www.moirstudio.com.au

NOTES:
Drawings are not to be scaled. All dimensions must be confirmed on site. These drawings should be read together with Moir Studio and specialist specifications, as well as consultant information.

KOGARAH GOLF CLUB REDEVELOPMENT
18A MARSH ST, ARNCLIFFE NSW 2205
STOCKLAND DEVELOPMENT PTY LIMITED
8/20/20 PROPERTIES
Stockland

PROJECT TEAM
DESIGNED BY
GRIMSHAW
Level 2, 333 George Street, Sydney NSW 2000
PLANNED BY
ETHOS URBAN
Level 4, 180 George Street, Sydney NSW 2000

ENVIRONMENTAL ENGINEER
ENSPIRE
Level 7, 54 Miller Street, North Sydney NSW 2060
STRUCTURAL ENGINEER
COSTIN ROE
Level 4, 8 Windmill Street, Millers Point, NSW, 2000, Australia

KEY PLAN

NORTH

REV D DATE 20/03/2026 REVISION For Issues

REVISION SCHEDULE

SCHEME 4 - TREE STRATEGY
SCALE @ A0 0 10 20 30 40 50 m STATUS
1:1000
DRAWN/CD CHECKED/AM APPROVED/JC DRW DATE 19/03/2026 11:44:08 AM
DRAWING NUMBER
KGCRC-MOS-LS-DRAW-MDA-01203-D



A Fig Tree Plaza North - Schemes 2 and 4
1:500



B Fig Tree Plaza South - Schemes 1 and 3
1:500