

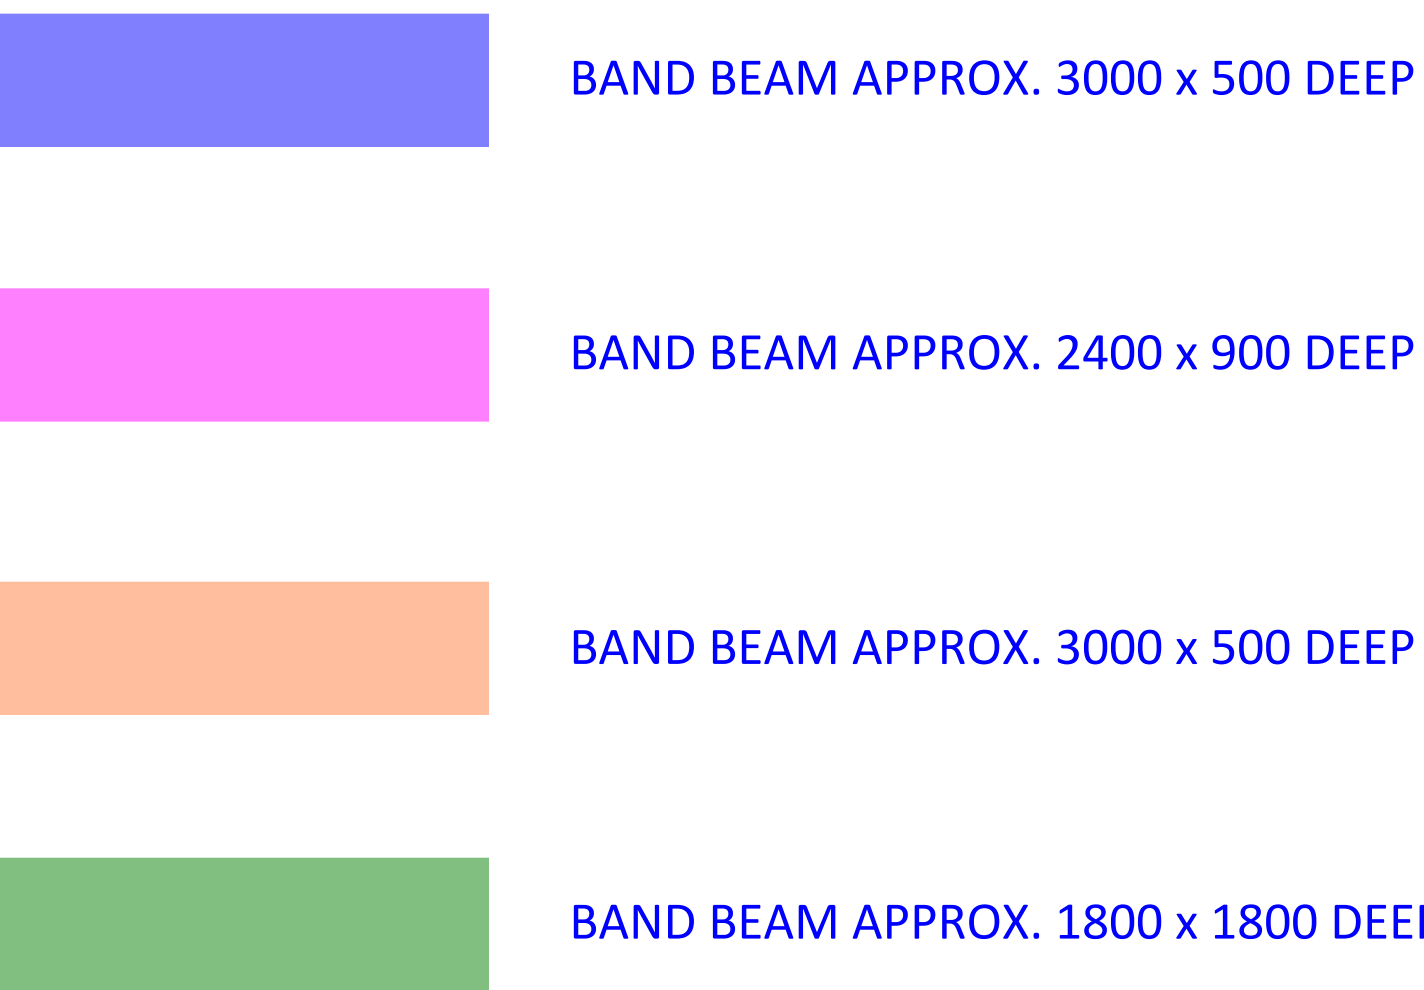


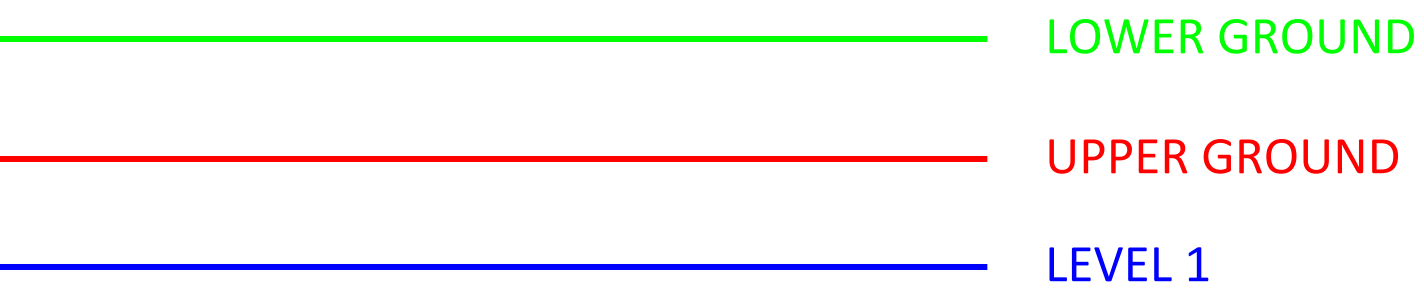

DRAWN: JONATHAN LOW DESIGNED: JONATHAN LOW JOB MANAGER: JONATHAN LOW VERIFIER: XX

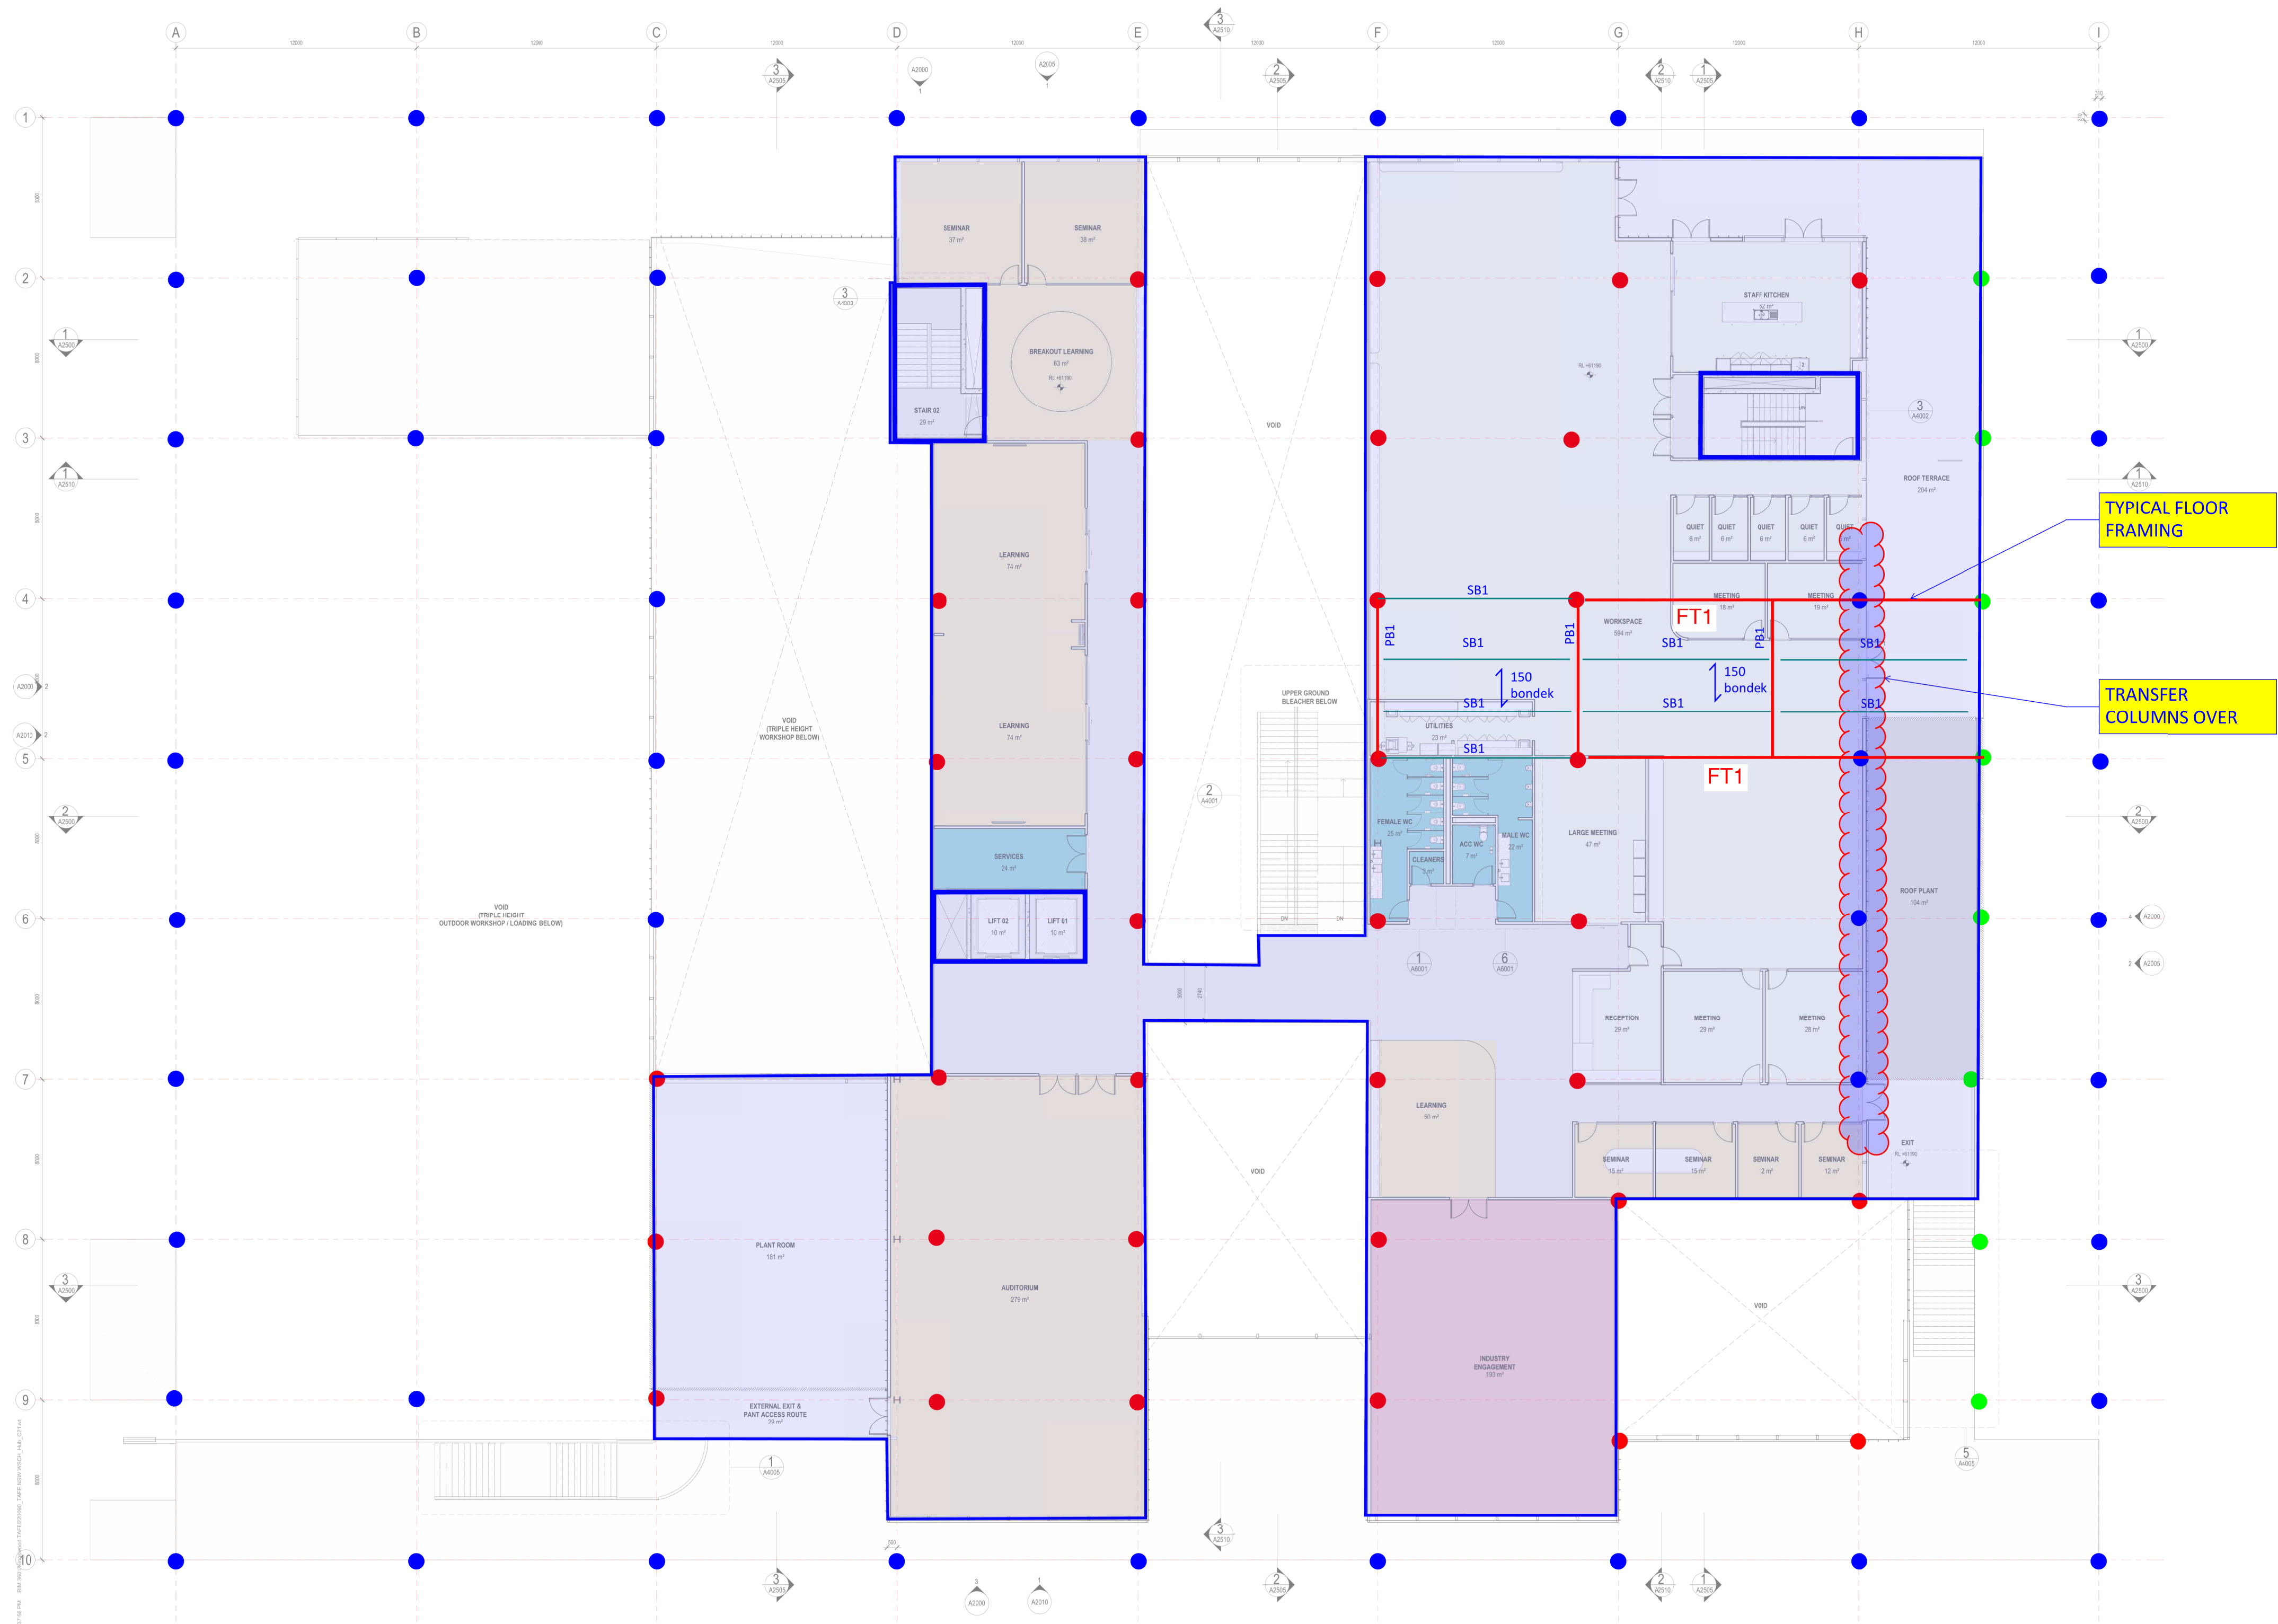

- DENOTES COLUMN SUPPORTING ROOF ONLY
- DENOTES COLUMN SUPPORTING FLOOR + ROOF
- DENOTES TERMINATING UNDER

150
bondok DENOTES 150MM BONDEK SLAB WITH 1.0 BMT

MEMBER SCHEDULE:

PB1 - 530UB92.4 WITH 20MM PRECHAMBER AND 40 SHEAR STUD
SB1 - 460UB 67 WITH 50MM PRECHAMBER AND 30 SHEAR STUD
FT1 - FLOOR TRUSS TBC

TYPICAL FLOOR
FRAMING

TRANSFER
COLUMNS OVER

NOT FOR CONSTRUCTION

REV	DESCRIPTION	ISSUED	VER'D	APP'D	DATE
1	PRELIMINARY ISSUE	JL			14.12.20
2	PRELIMINARY ISSUE	JL			13.01.21
3	PRELIMINARY ISSUE	JL			28.01.21

CLIENT

DRAWING NOT TO BE USED FOR CONSTRUCTION UNLESS
VERIFICATION SIGNATURE HAS BEEN ADDED

ARCHITECT

GRAY PUKSAND

NSW Nominated Architects Scott Moylan 7147 Craig Saltmarsh 6569

THE COPYRIGHT OF THIS DRAWING REMAINS WITH NORTHROP
CONSULTING ENGINEERS PTY LTD

ALL SETOUT TO ARCHITECT'S DRAWINGS.
DIMENSIONS TO BE VERIFIED WITH ARCHITECT AND
BUILDER BEFORE COMMENCING SHOP DRAWINGS OR
SITE WORK. NORTHROP ACCEPTS NO RESPONSIBILITY
FOR THE USABILITY, COMPLETENESS OR SCALE OF
DRAWINGS TRANSFERRED ELECTRONICALLY.

1:200 @ A1

0 2000 4000 6000 8000 10000



Sydney

Level 11, 345 George St, Sydney NSW 2000
T (02) 9241 4188
P.O. Box 1171 Australia Square, NSW 1215
Email sydney@northrop.com.au ABN 81 094 433 100

PROJECT

**TAFE NSW CONSTRUCTION
CENTRE OF EXCELLENCE
12-44 O'CONNELL STREET
KINGSWOOD NSW 2747**



DRAWING TITLE

**LEVEL 1
GENERAL ARRANGEMENT PLAN**

JOB NUMBER
S202025


DRAWING NUMBER SK03	REVISION 3
-------------------------------	----------------------


DRAWING SHEET SIZE = A1

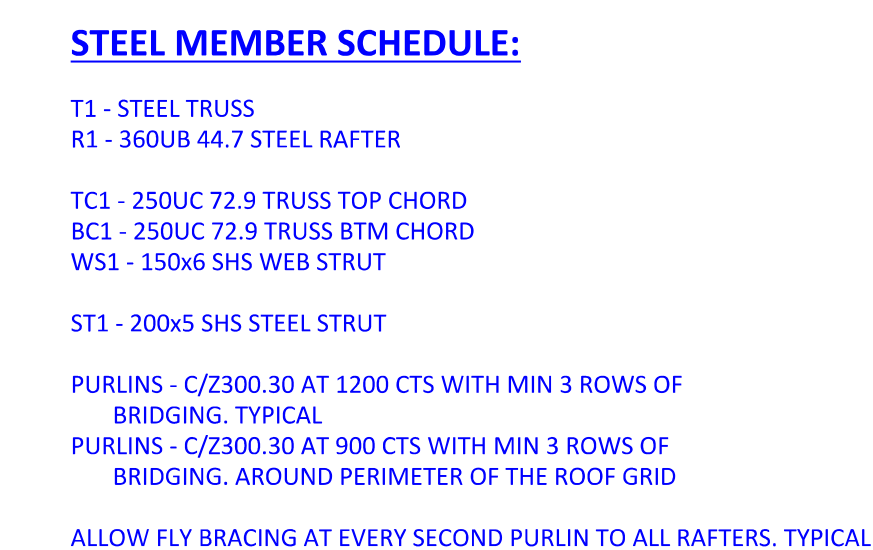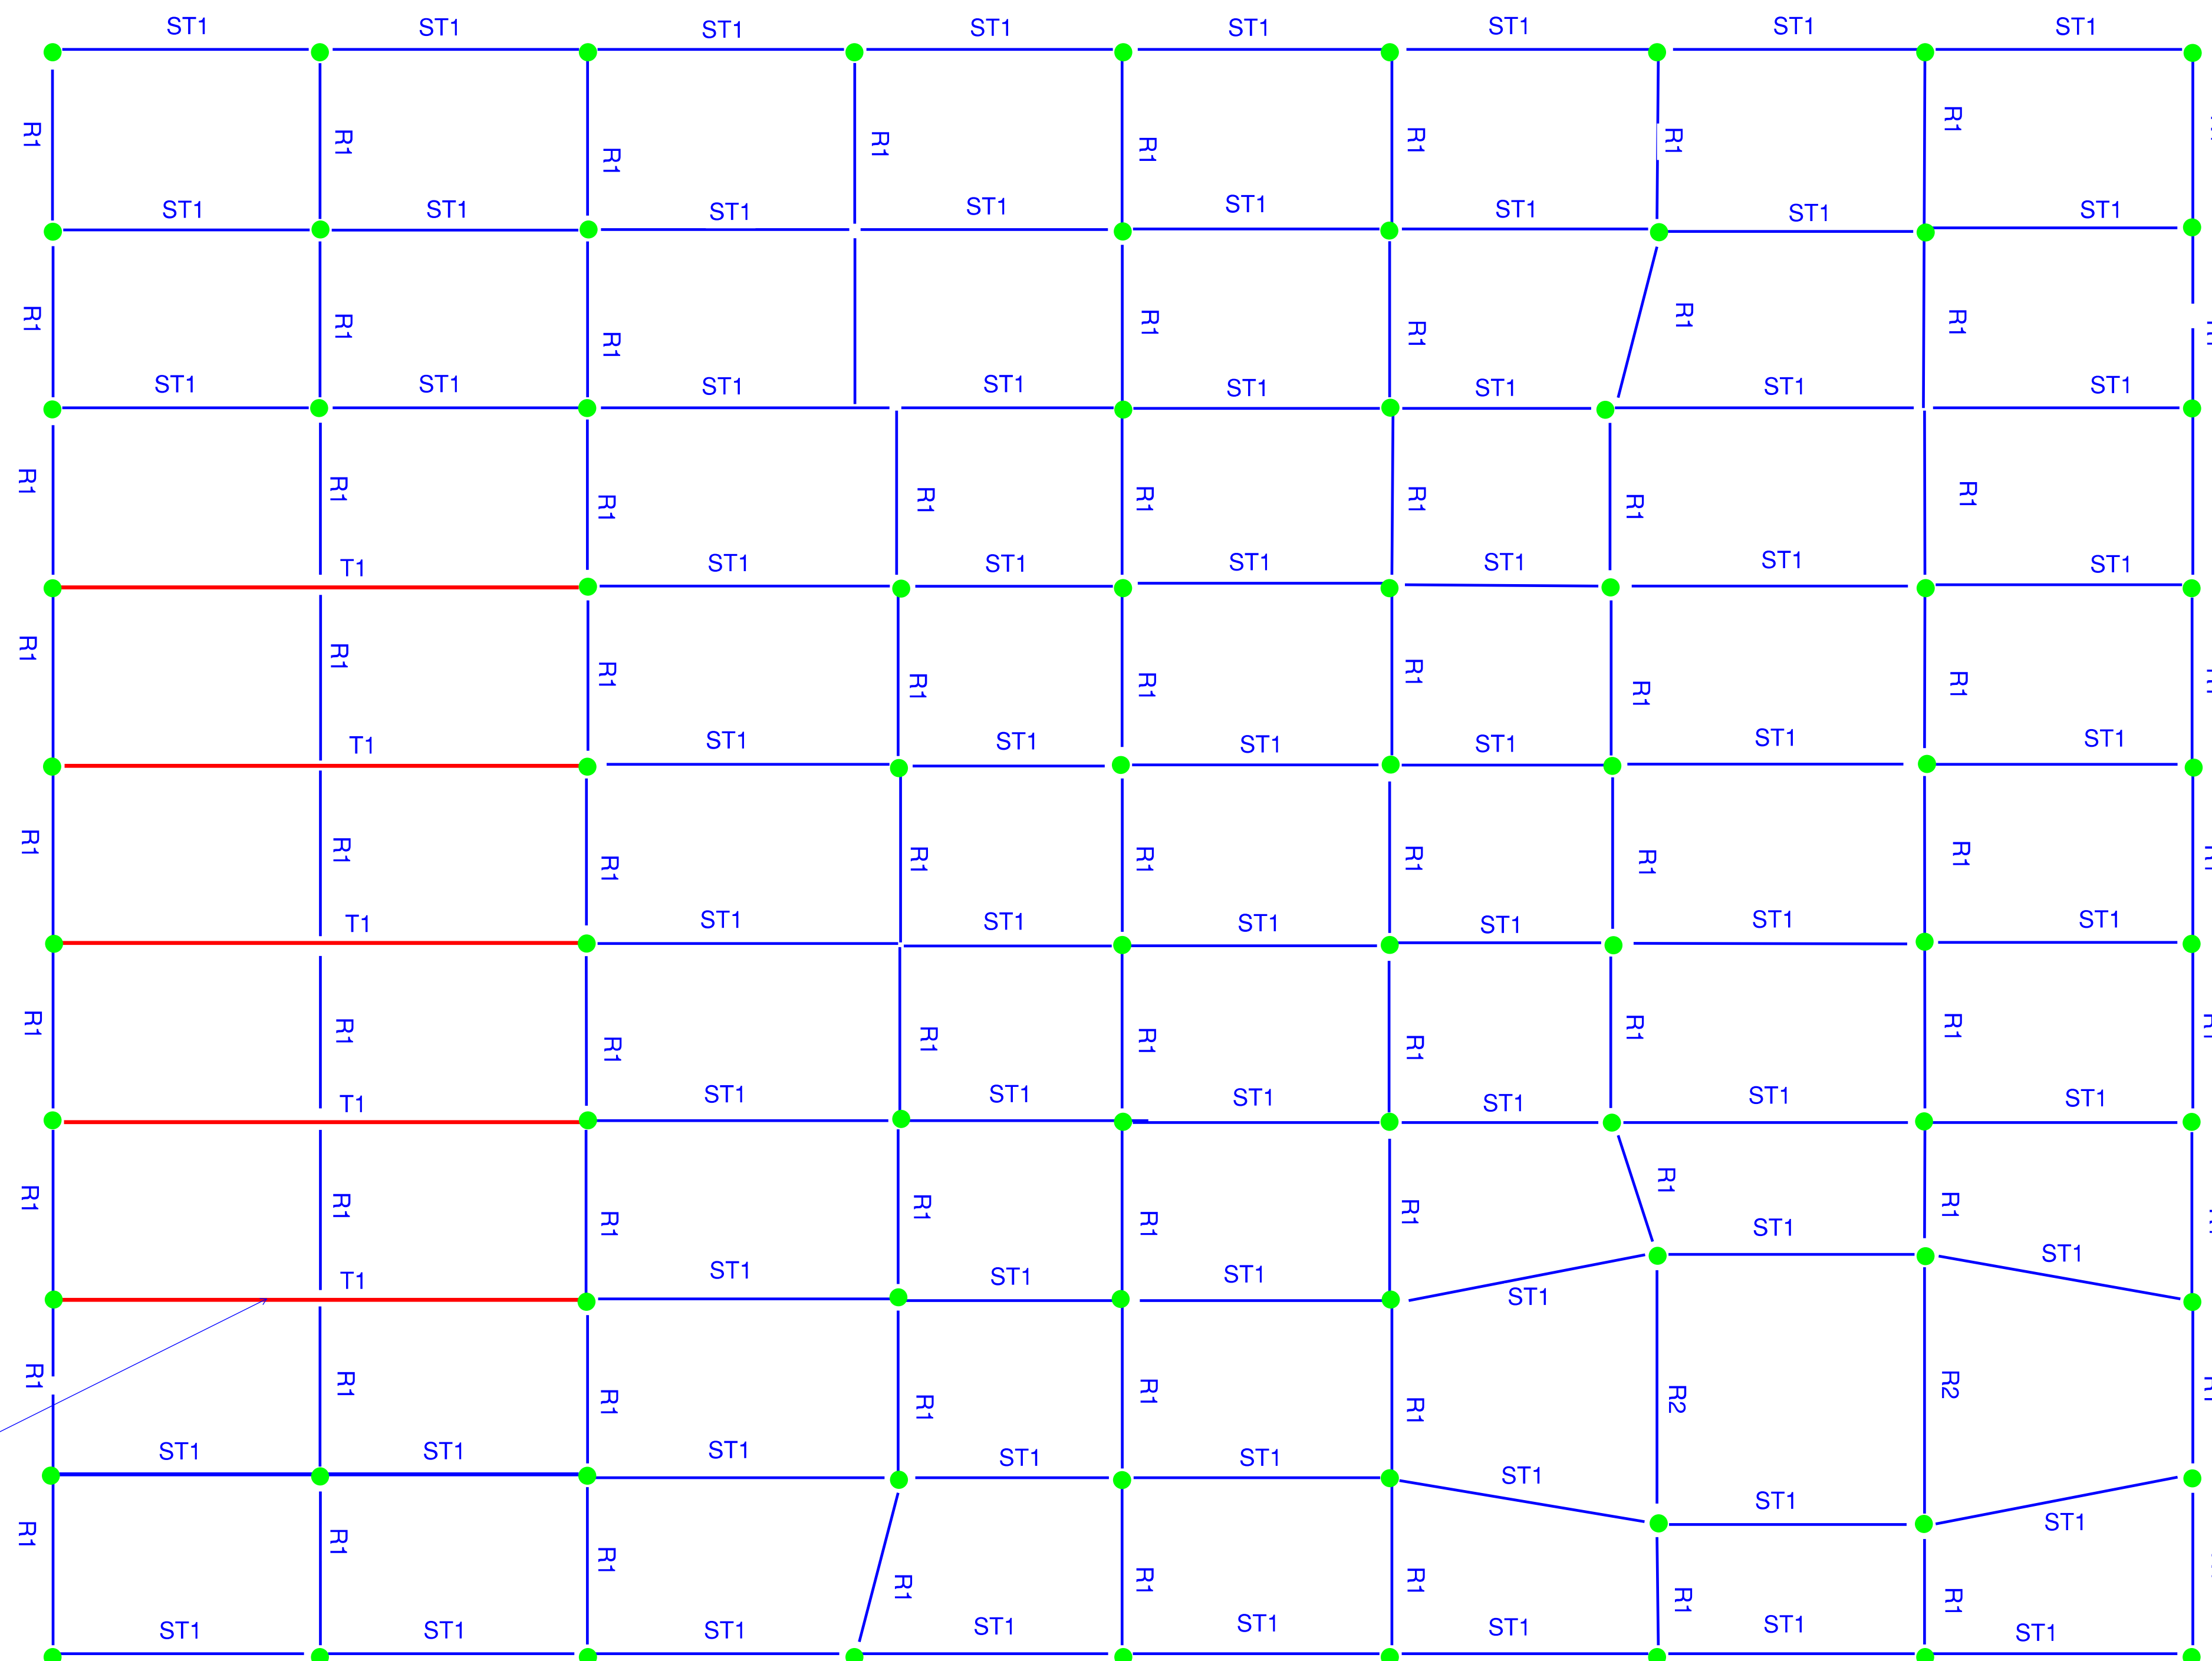



DRAWN:	JONATHAN LOW	DESIGNED:	JONATHAN LOW	JOB MANAGER:	JONATHAN LOW	VERIFIER:	XX
--------	--------------	-----------	--------------	--------------	--------------	-----------	----


NOT FOR CONSTRUCTION

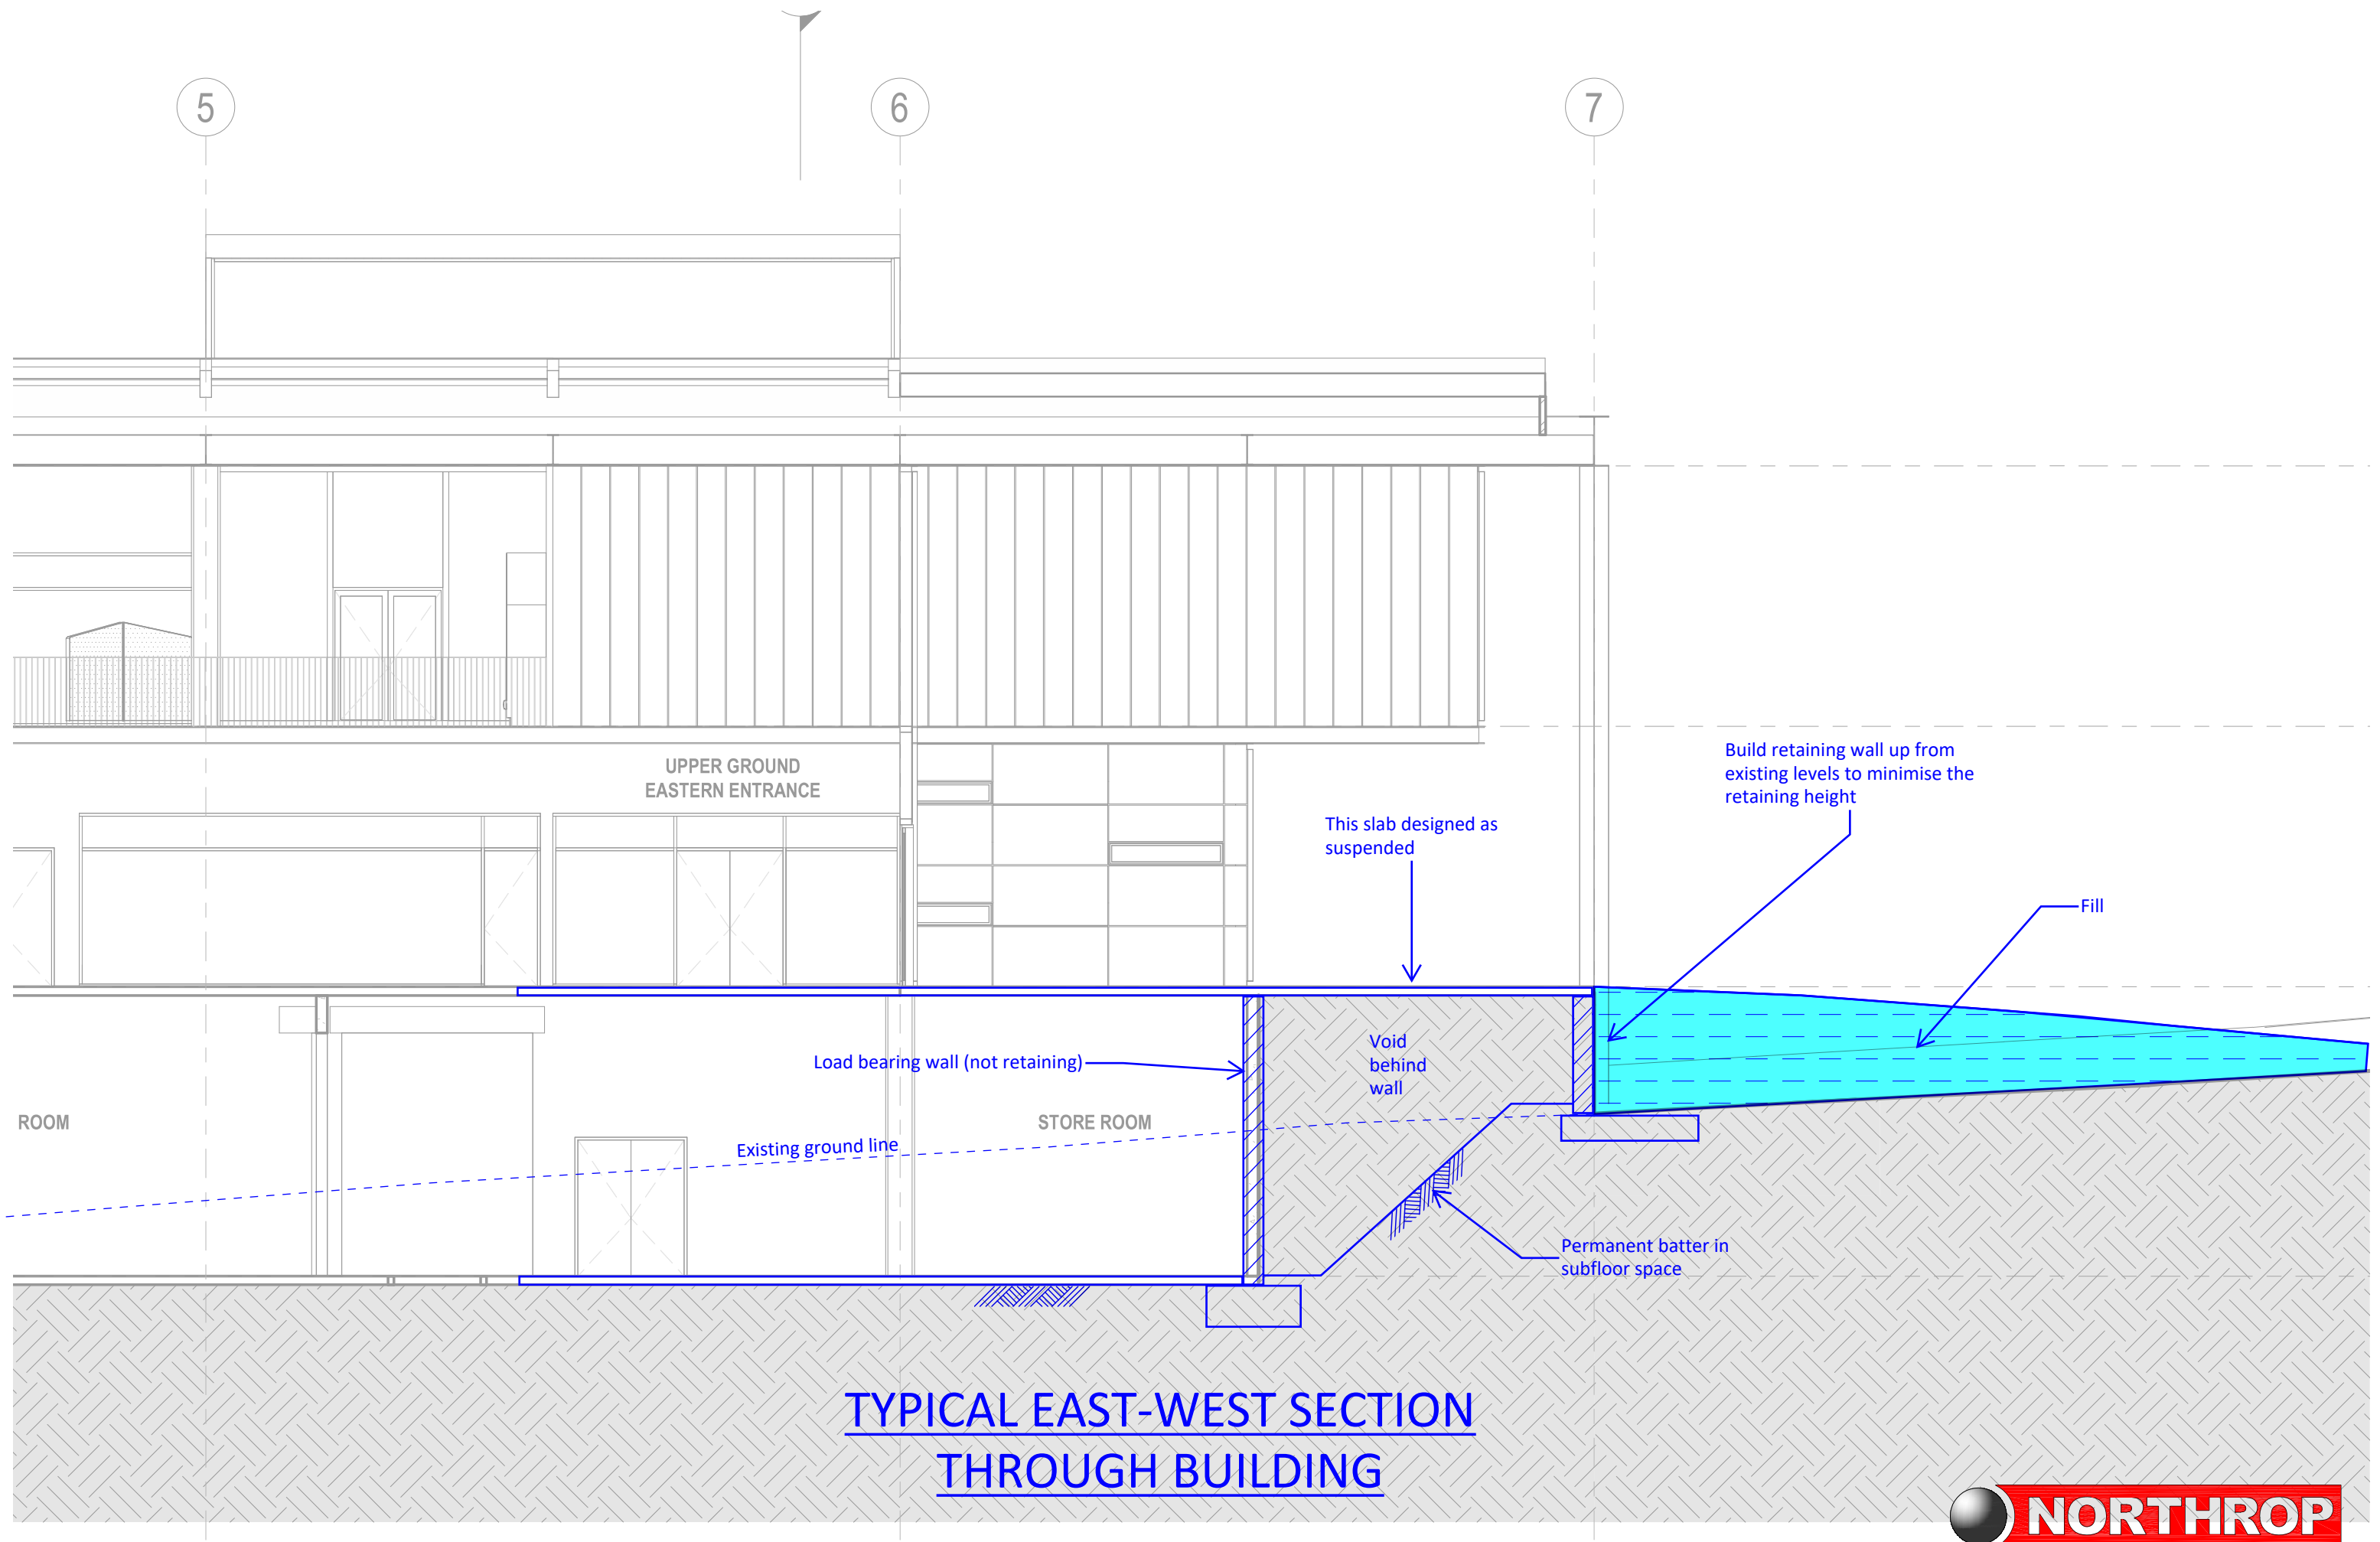

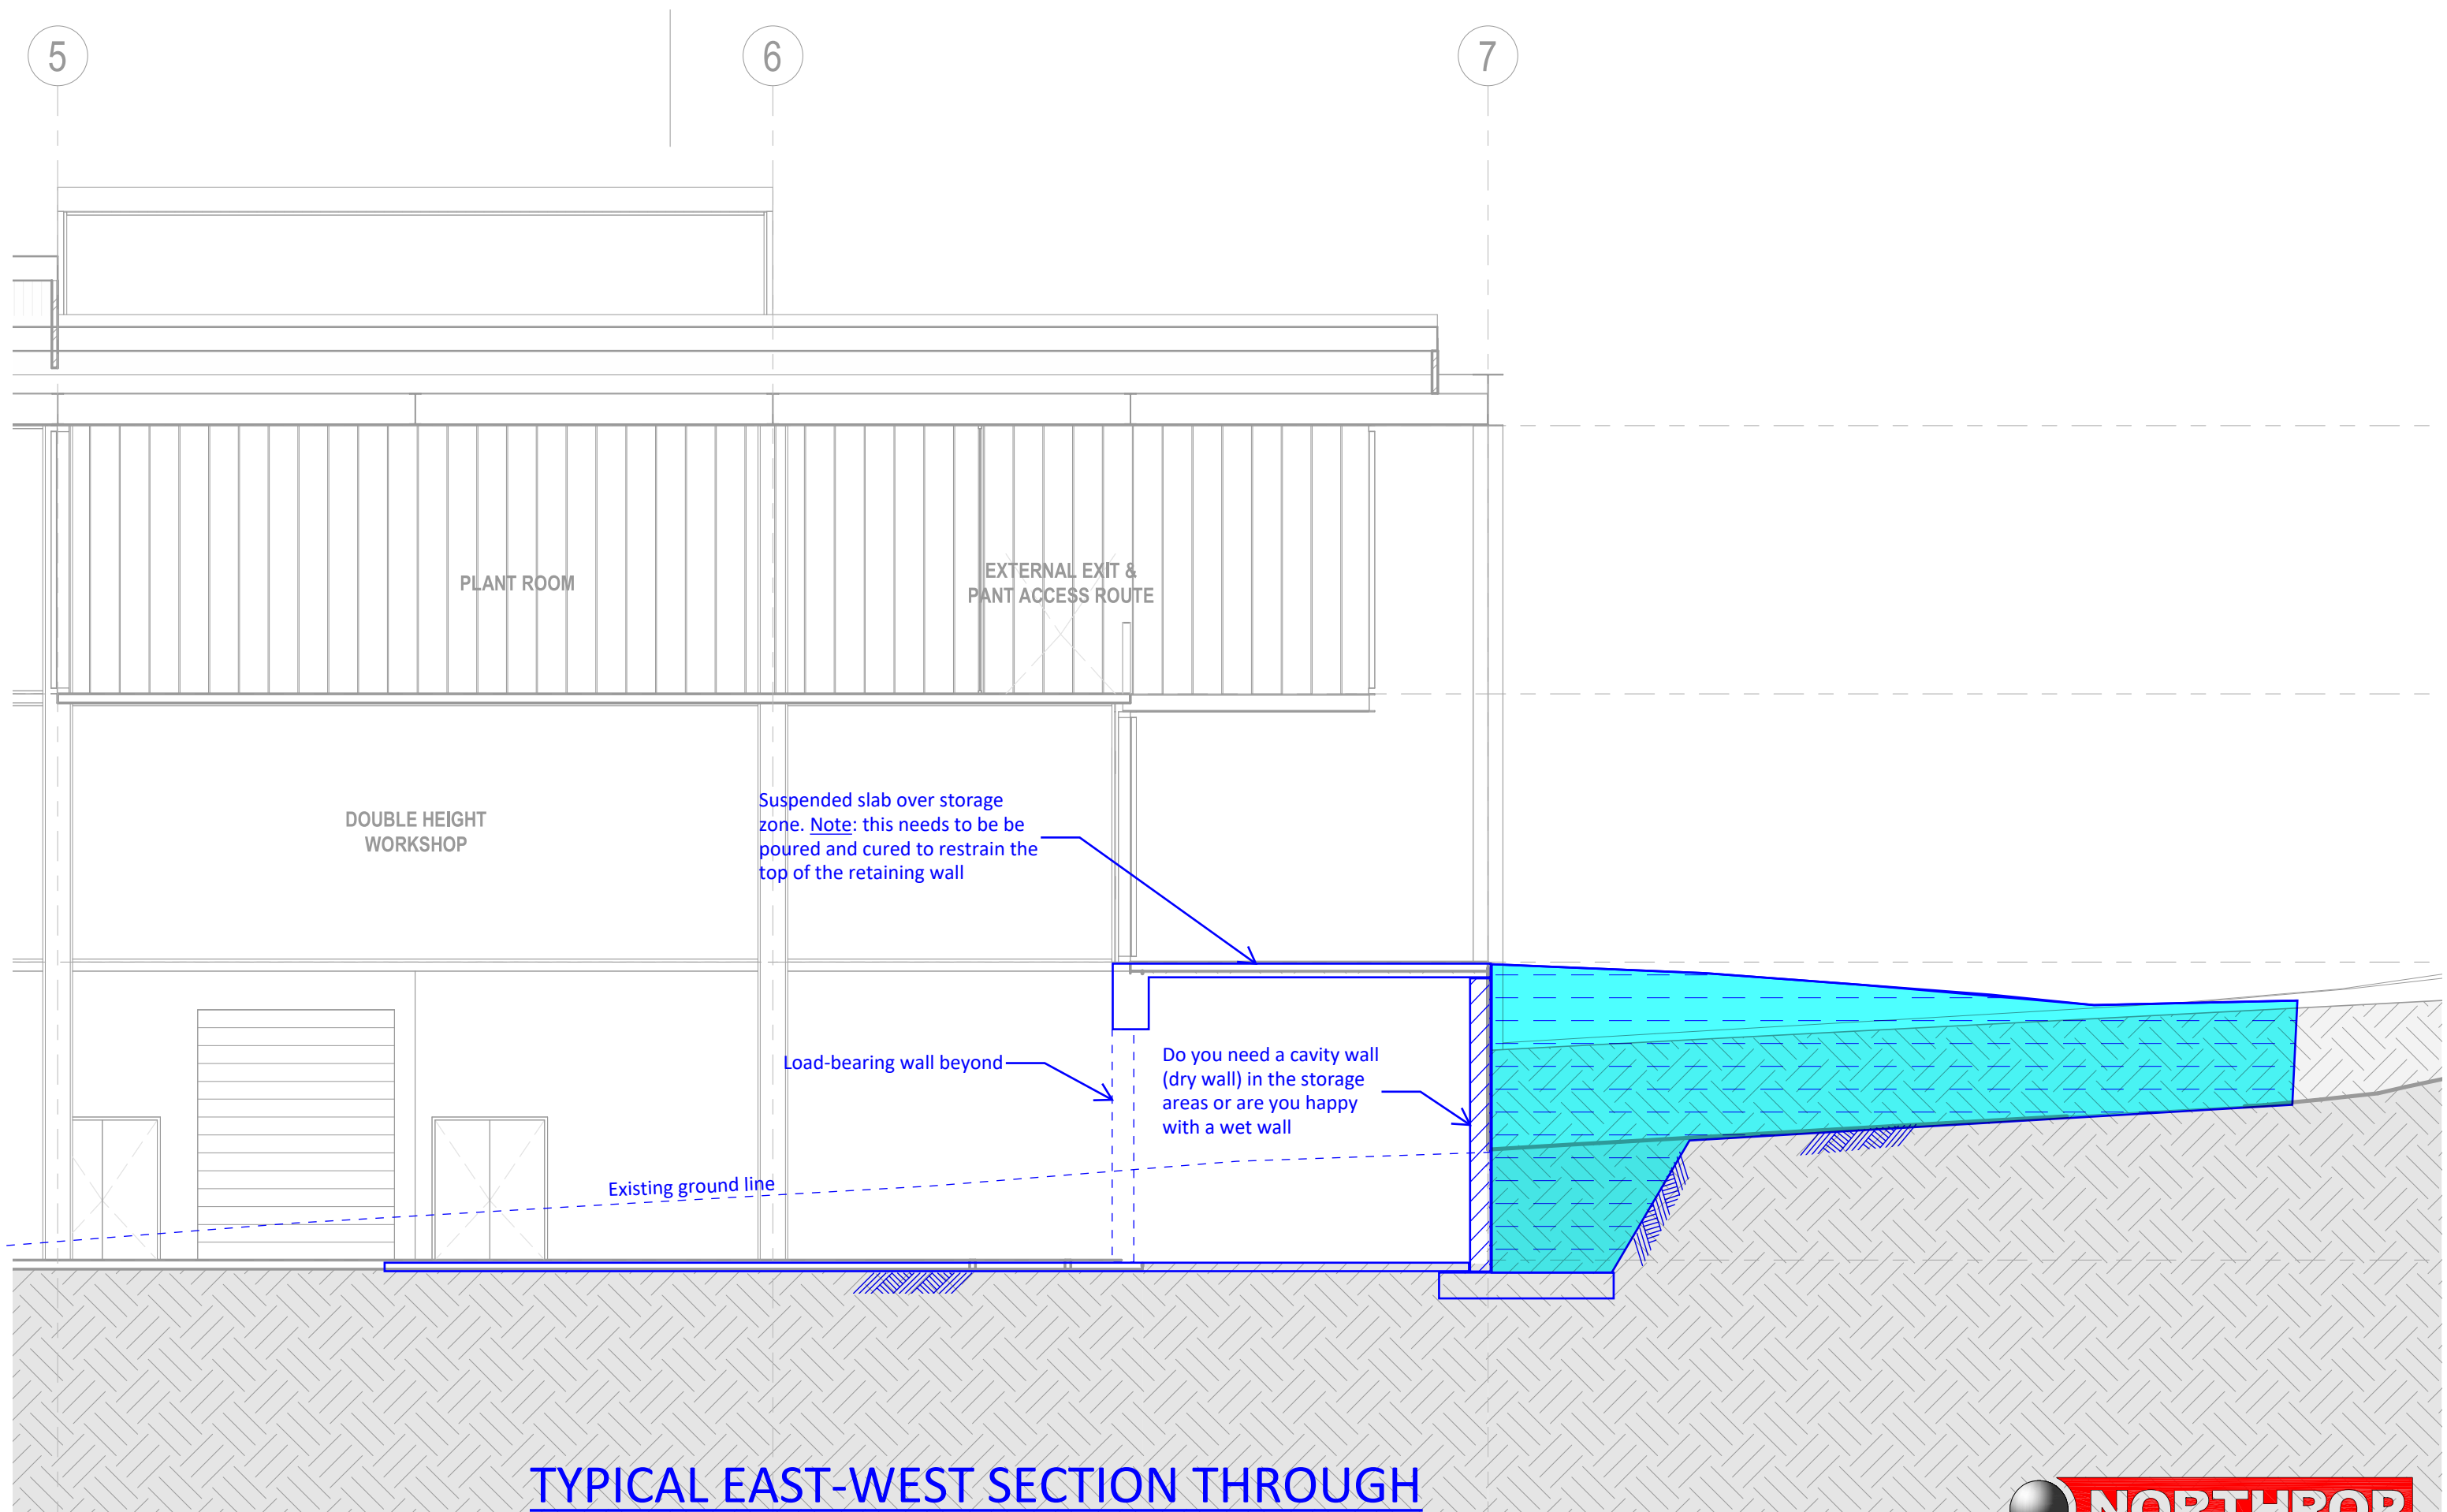

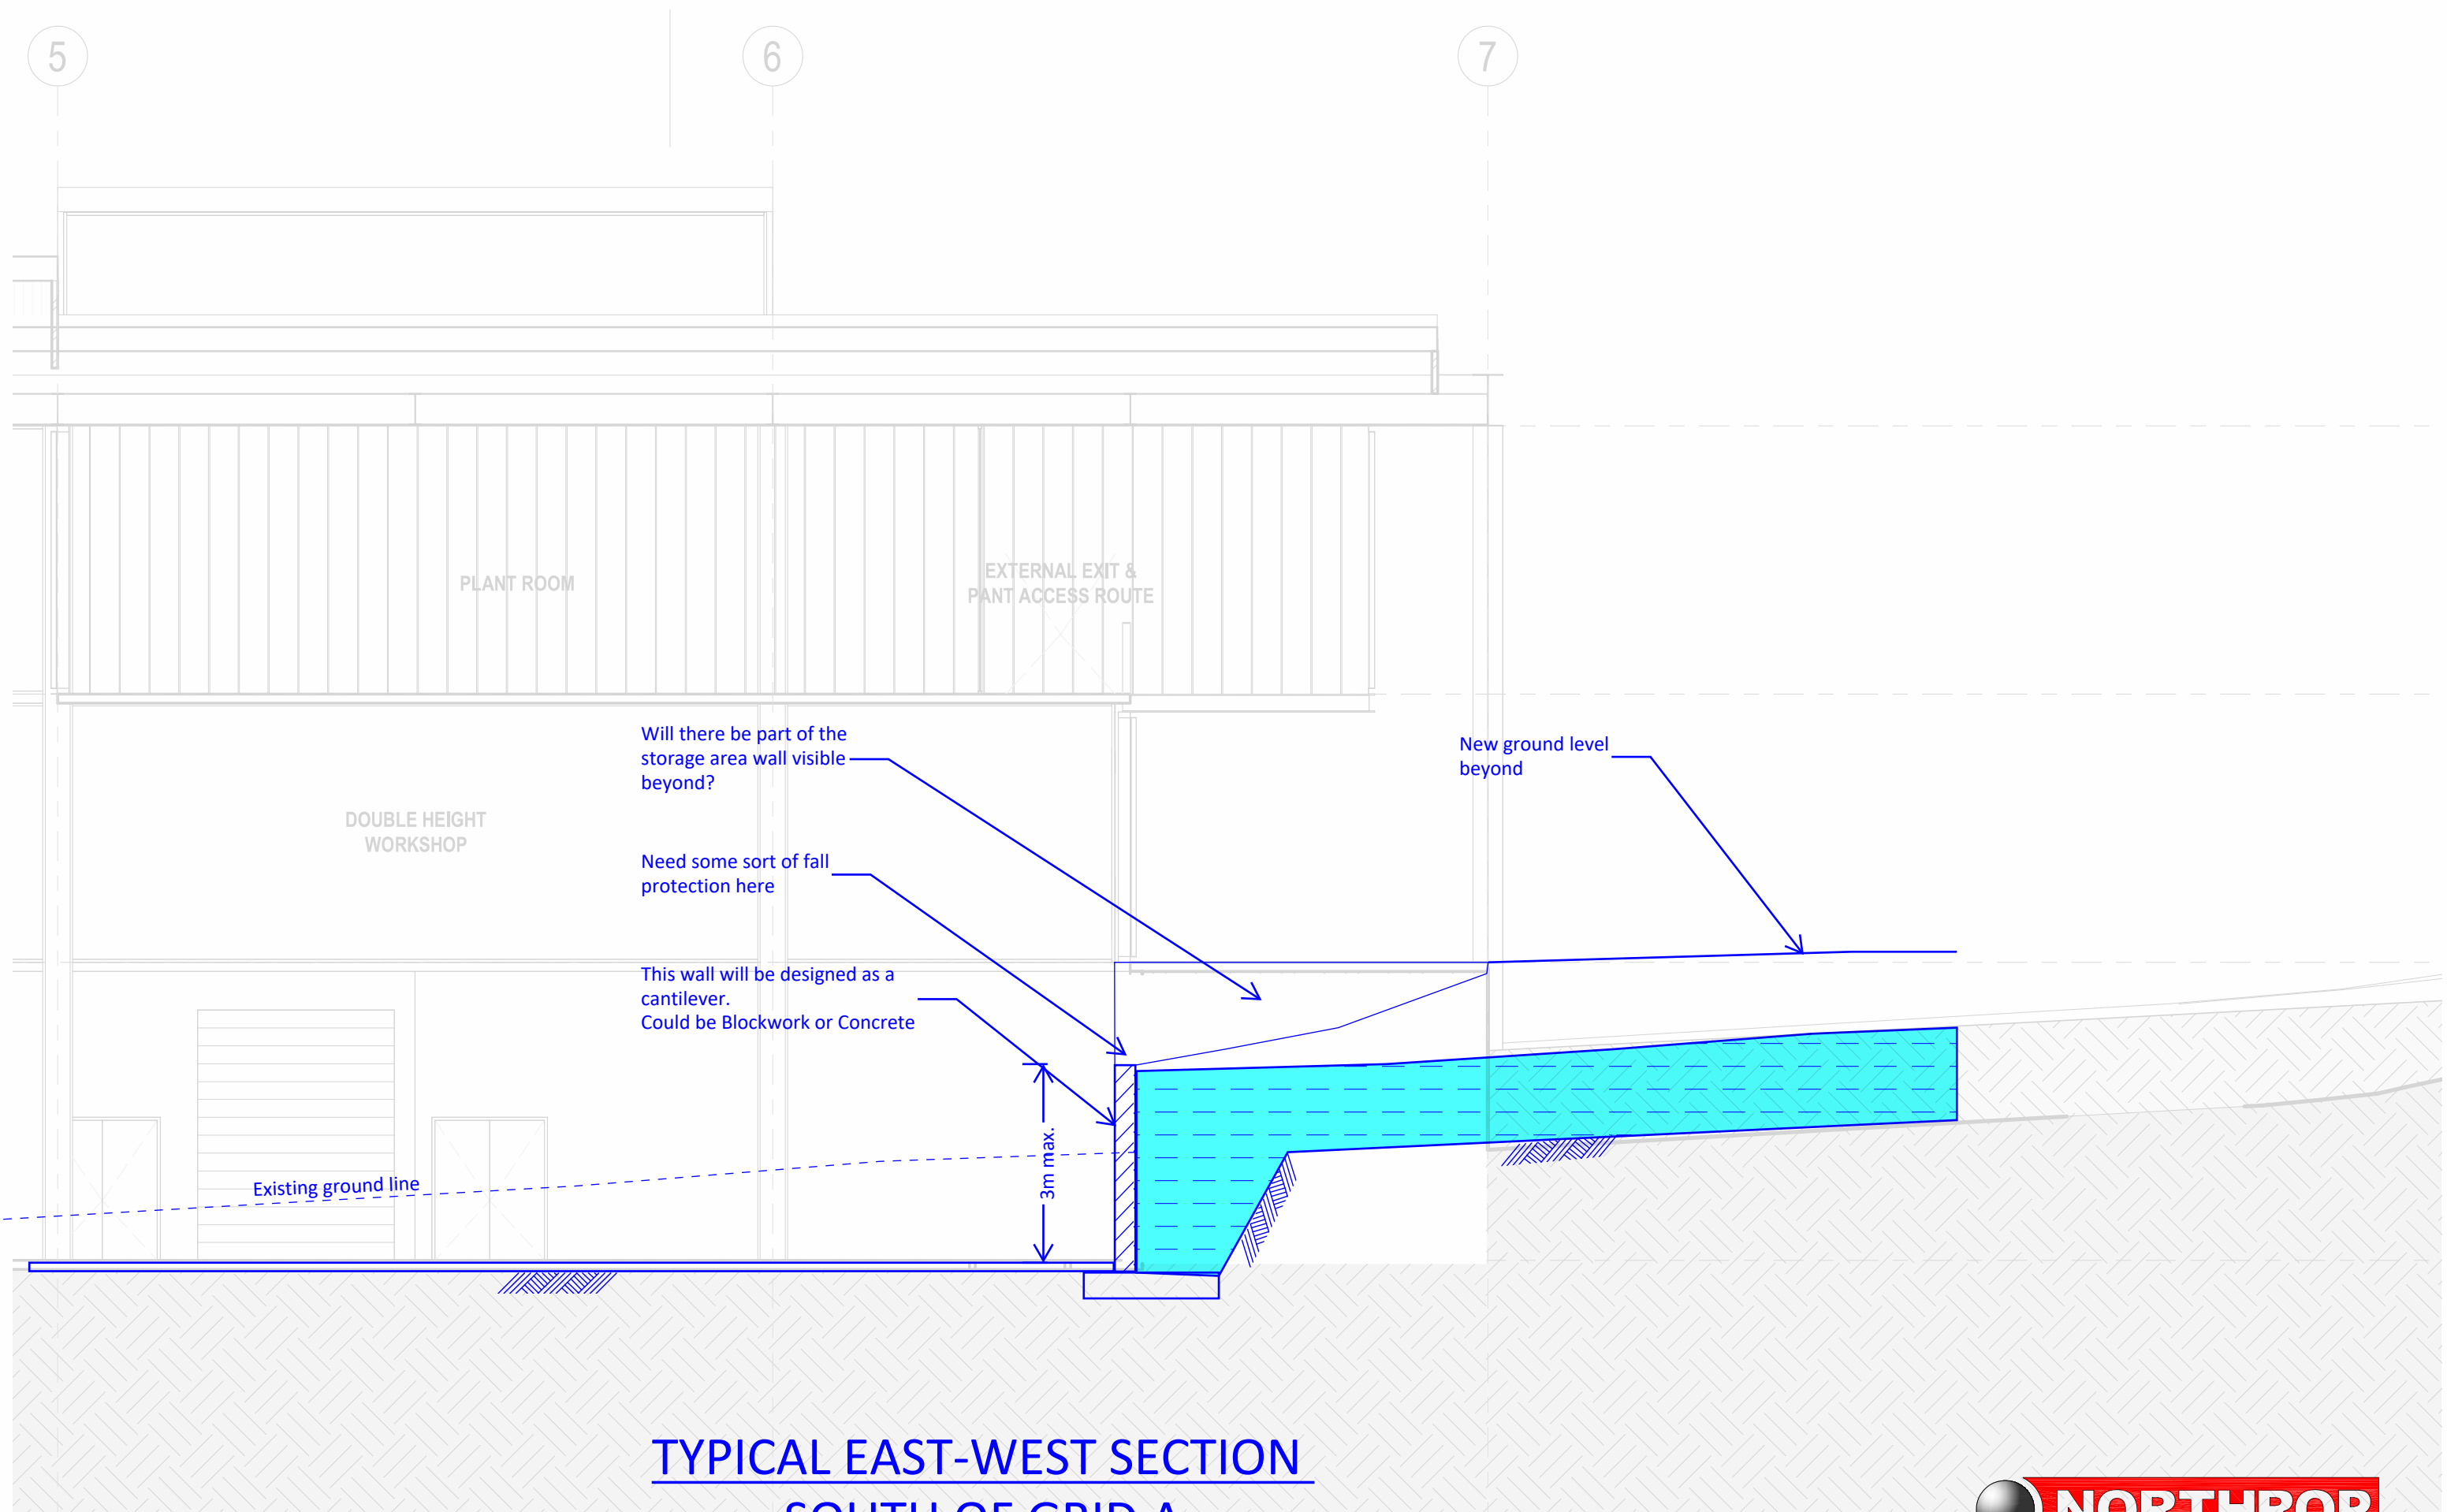

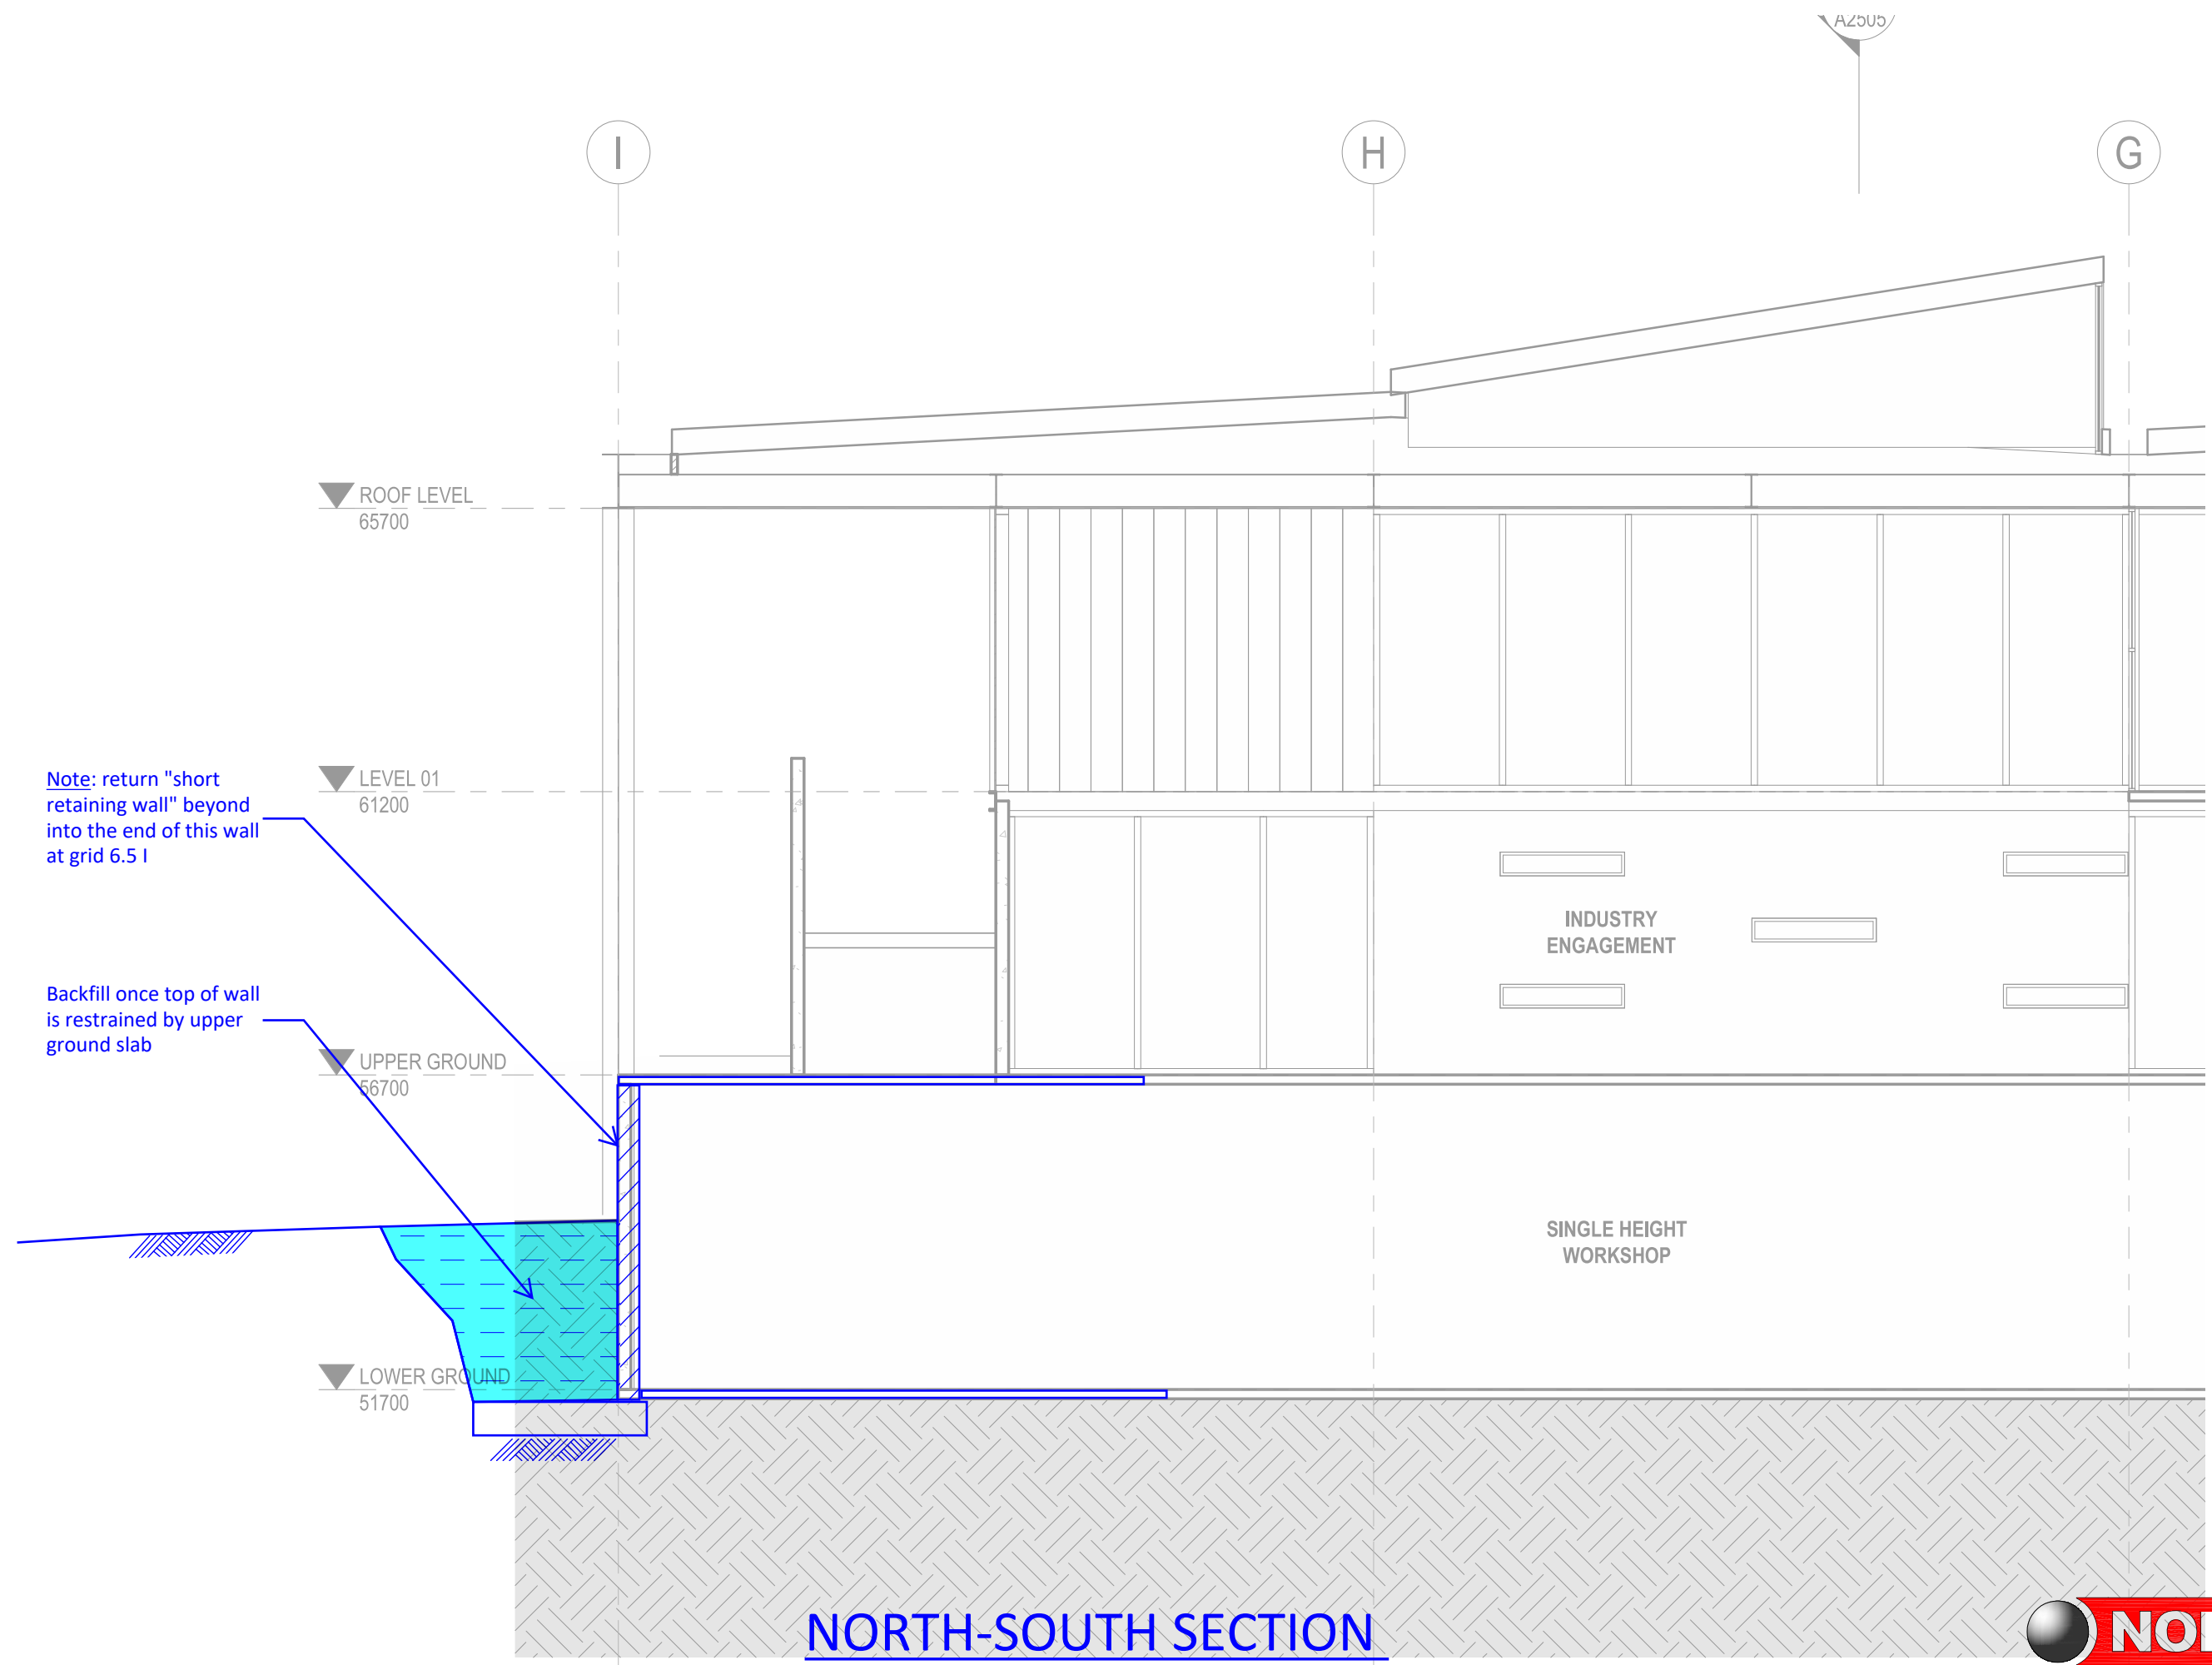

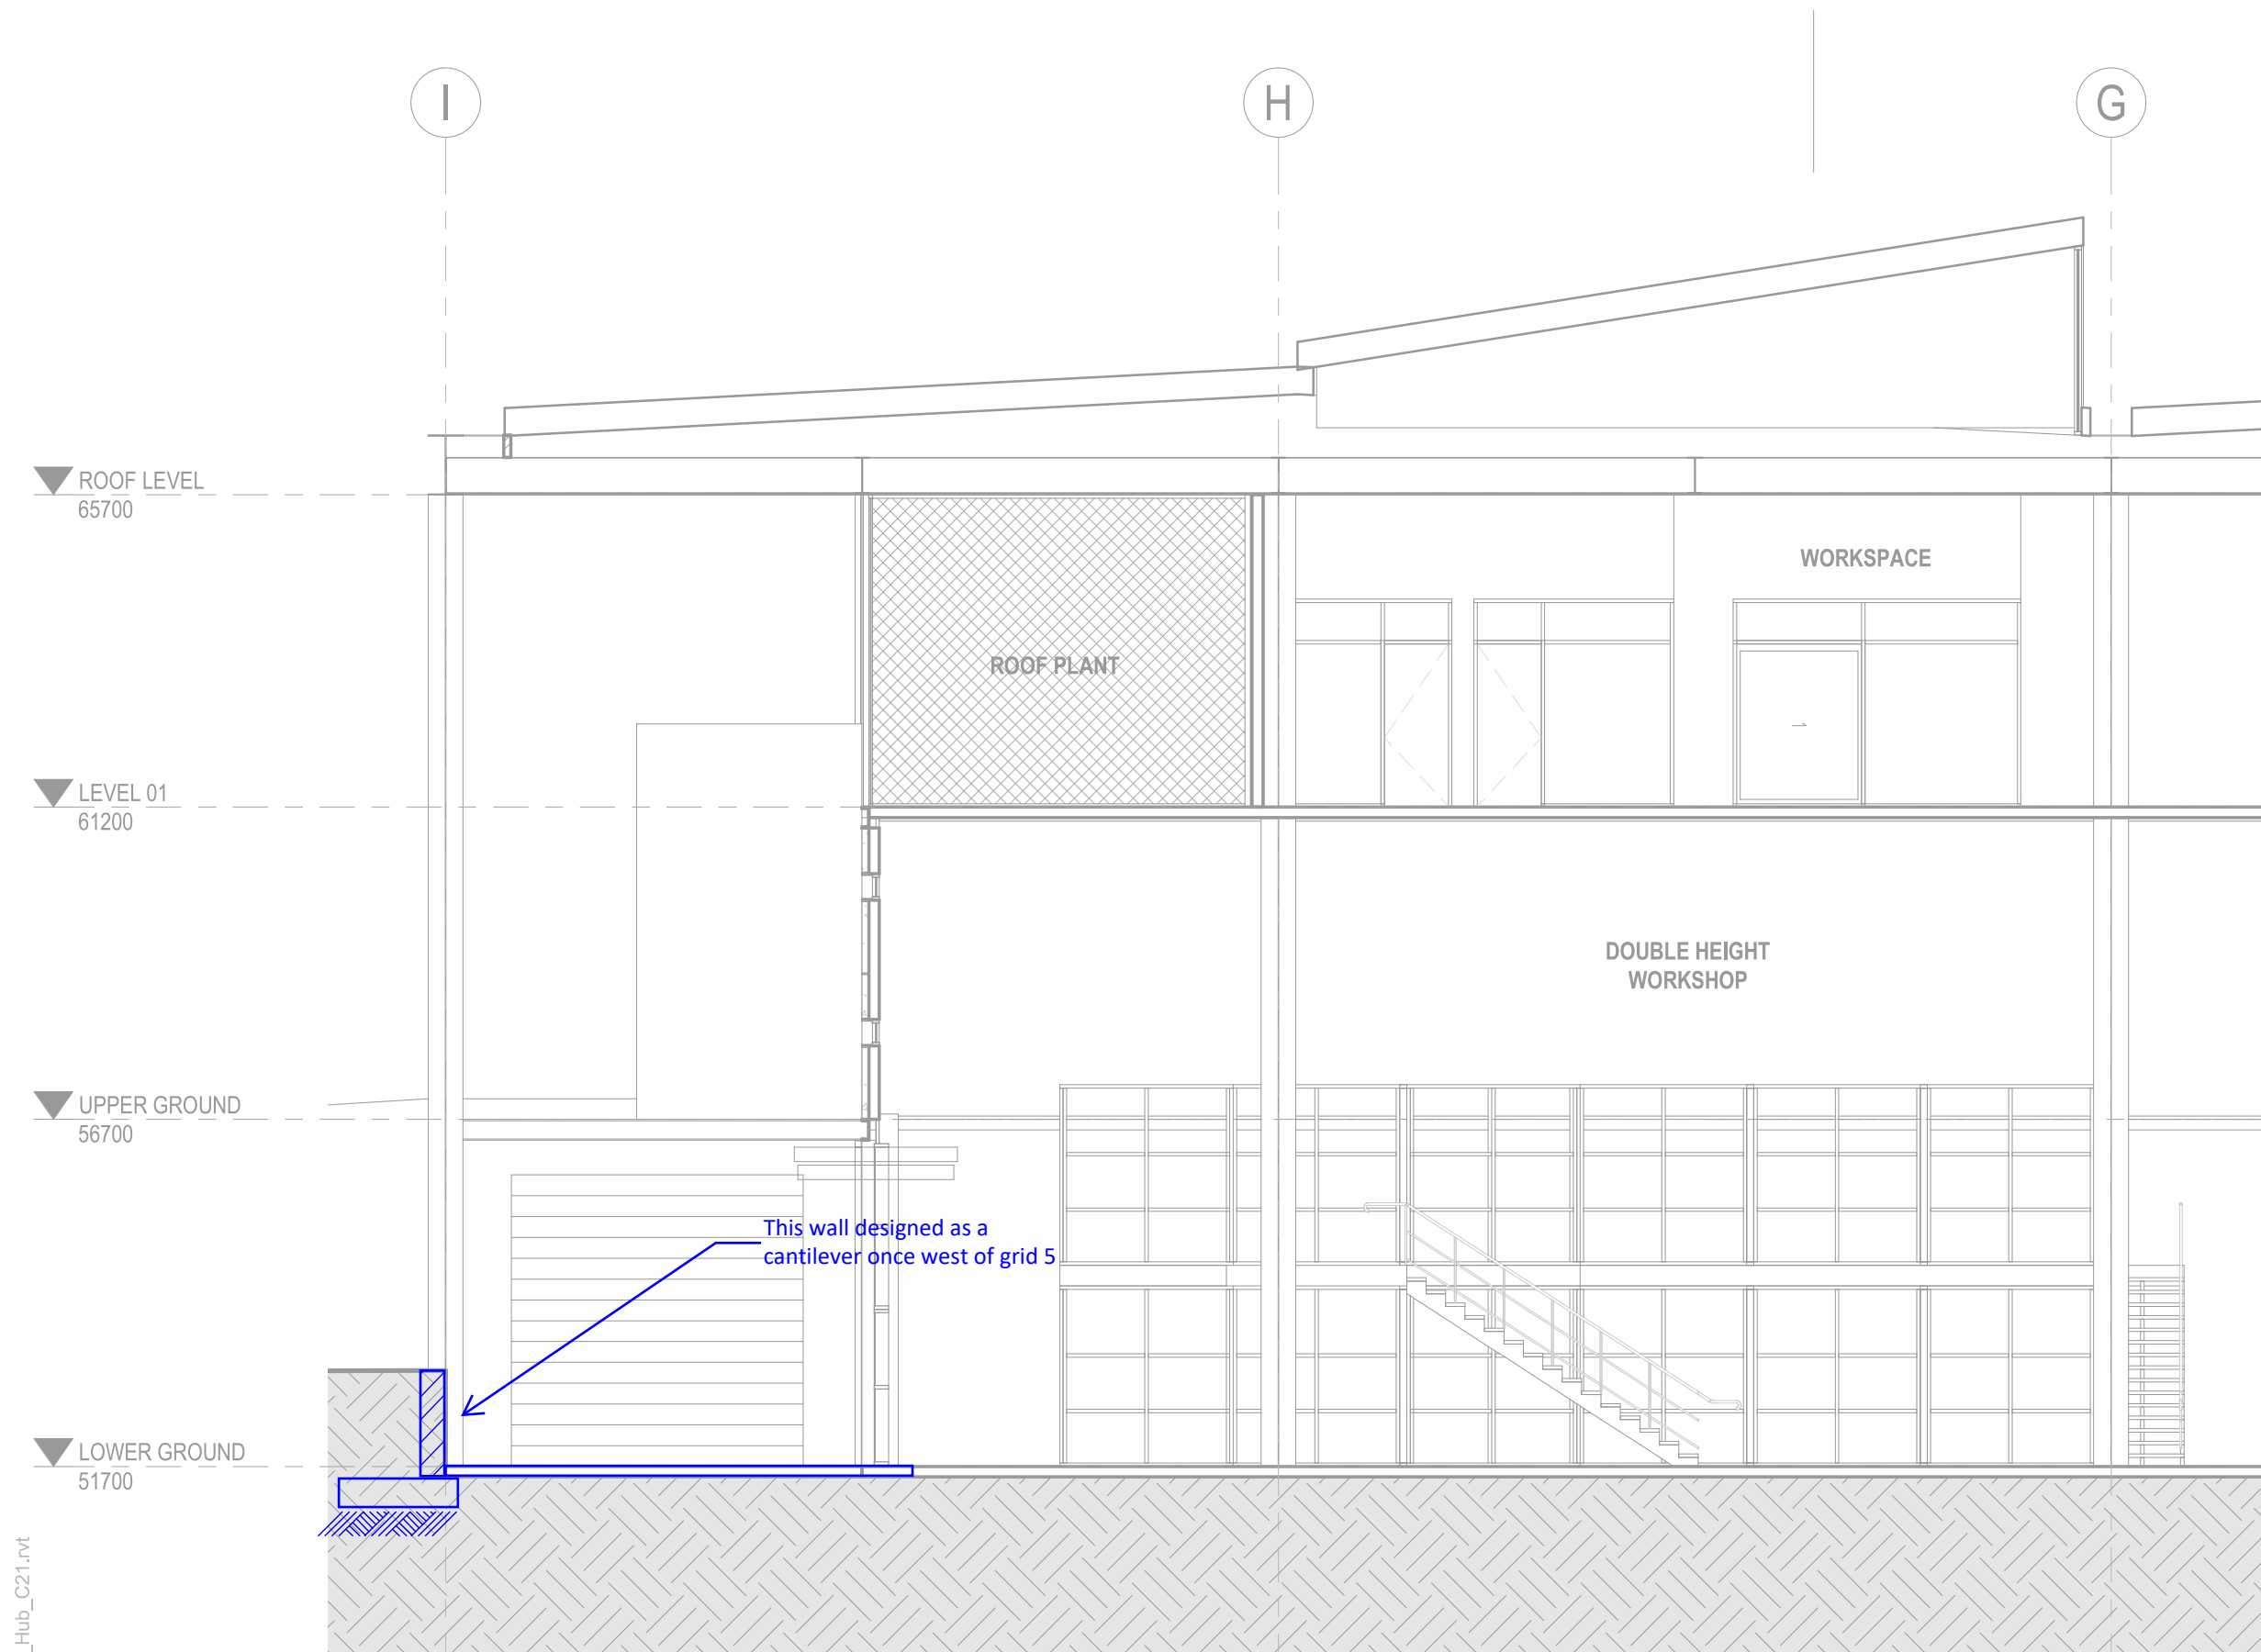

_Hub_C21.rvt

NORTH-SOUTH SECTION GRID 4.5



Sydney




Level 11, 345 George Street, Sydney NSW 2000
Ph (02) 9241 4188 Email: sydney@northrop.com.au
ABN 81 094 433 100

VERIFIER:

JOB MANAGER:

DESIGNED:

DRAWN:

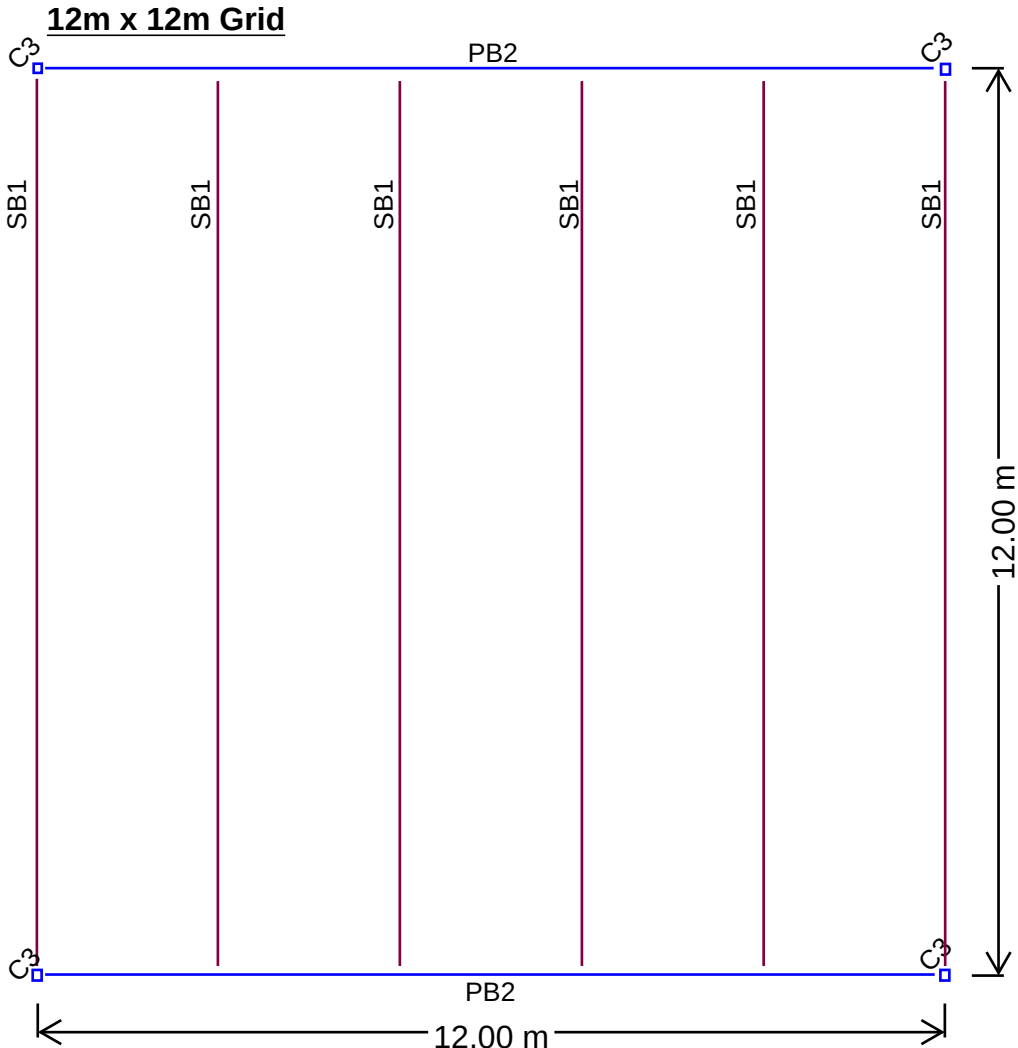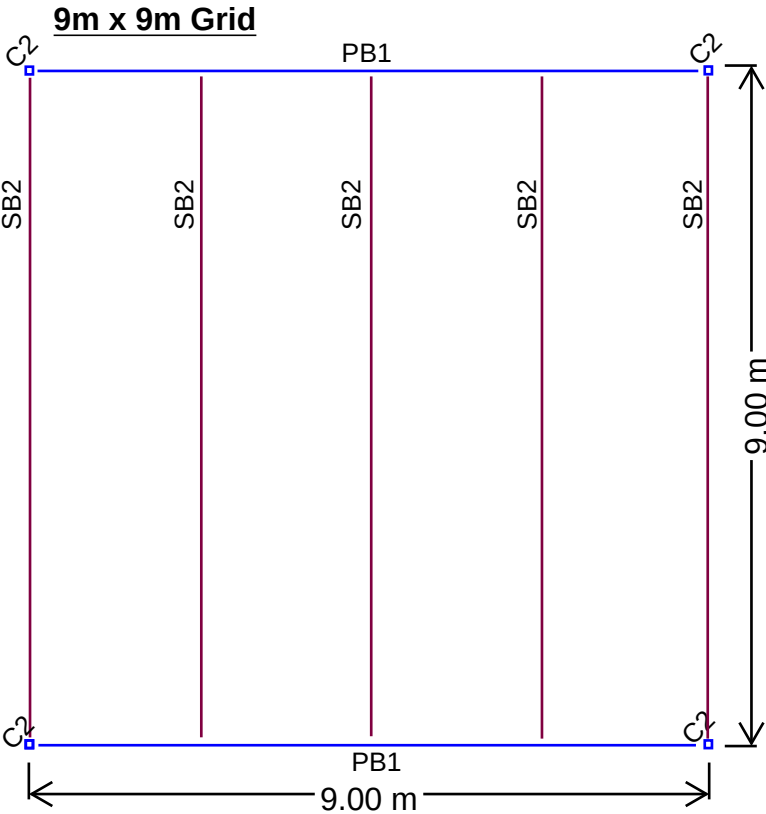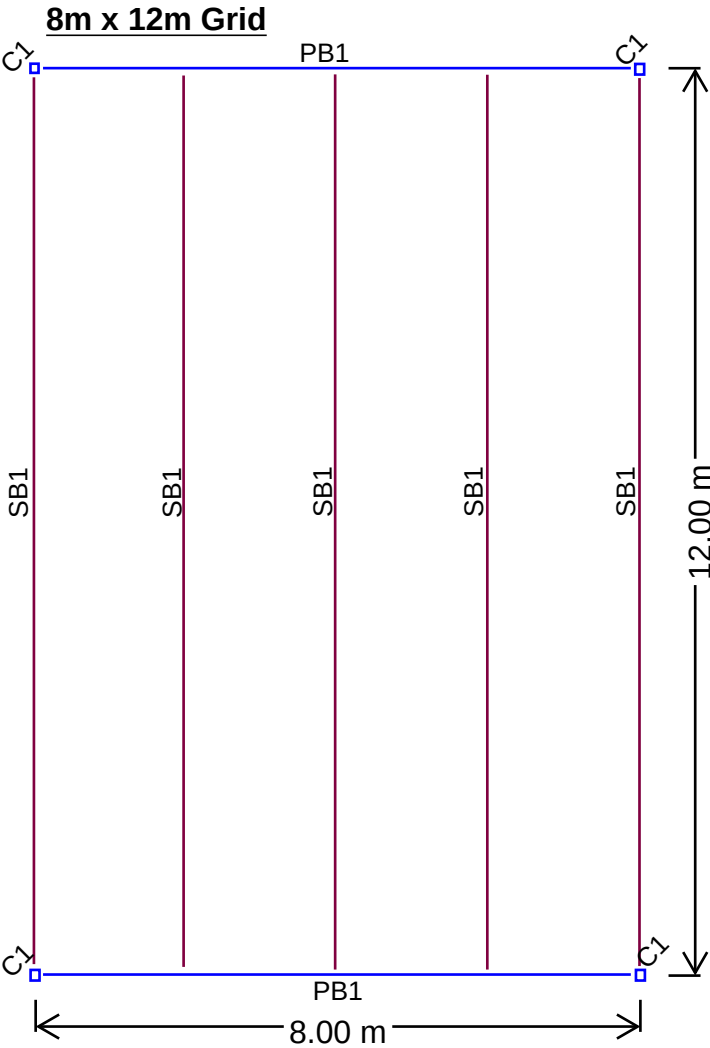

MEMBER SCHEDULE

- PB1 - 610UB101
- PB2 - 700WB173
- SB1 - 460UB67.1
- SB2 - 360UB44.7
- C1 - 310UC96.8
- C2 - 250UC89.5
- C3 - 400WC144

NOT FOR CONSTRUCTION

REV	DESCRIPTION	ISSUED	VER'D	APP'D	DATE	 NORTHROP Sydney Level 11, 345 George St, Sydney NSW 2000 T (02) 9241 4188 sydney@northrop.com.au ABN 81 094 433 100	PROJECT		DRAWING TITLE		JOB NUMBER	
1	COMPOSITE FRAME OPTIONS				20.01.21		TAFE NSW CONSTRUCTION CENTRE OF EXCELLENCE		COMPOSITE FRAME OPTIONS		202025	
											DRAWING NUMBER	REVISION
											SK101	1
											DRAWING SHEET SIZE = A3	
						CLIENT	TAFE NSW					

