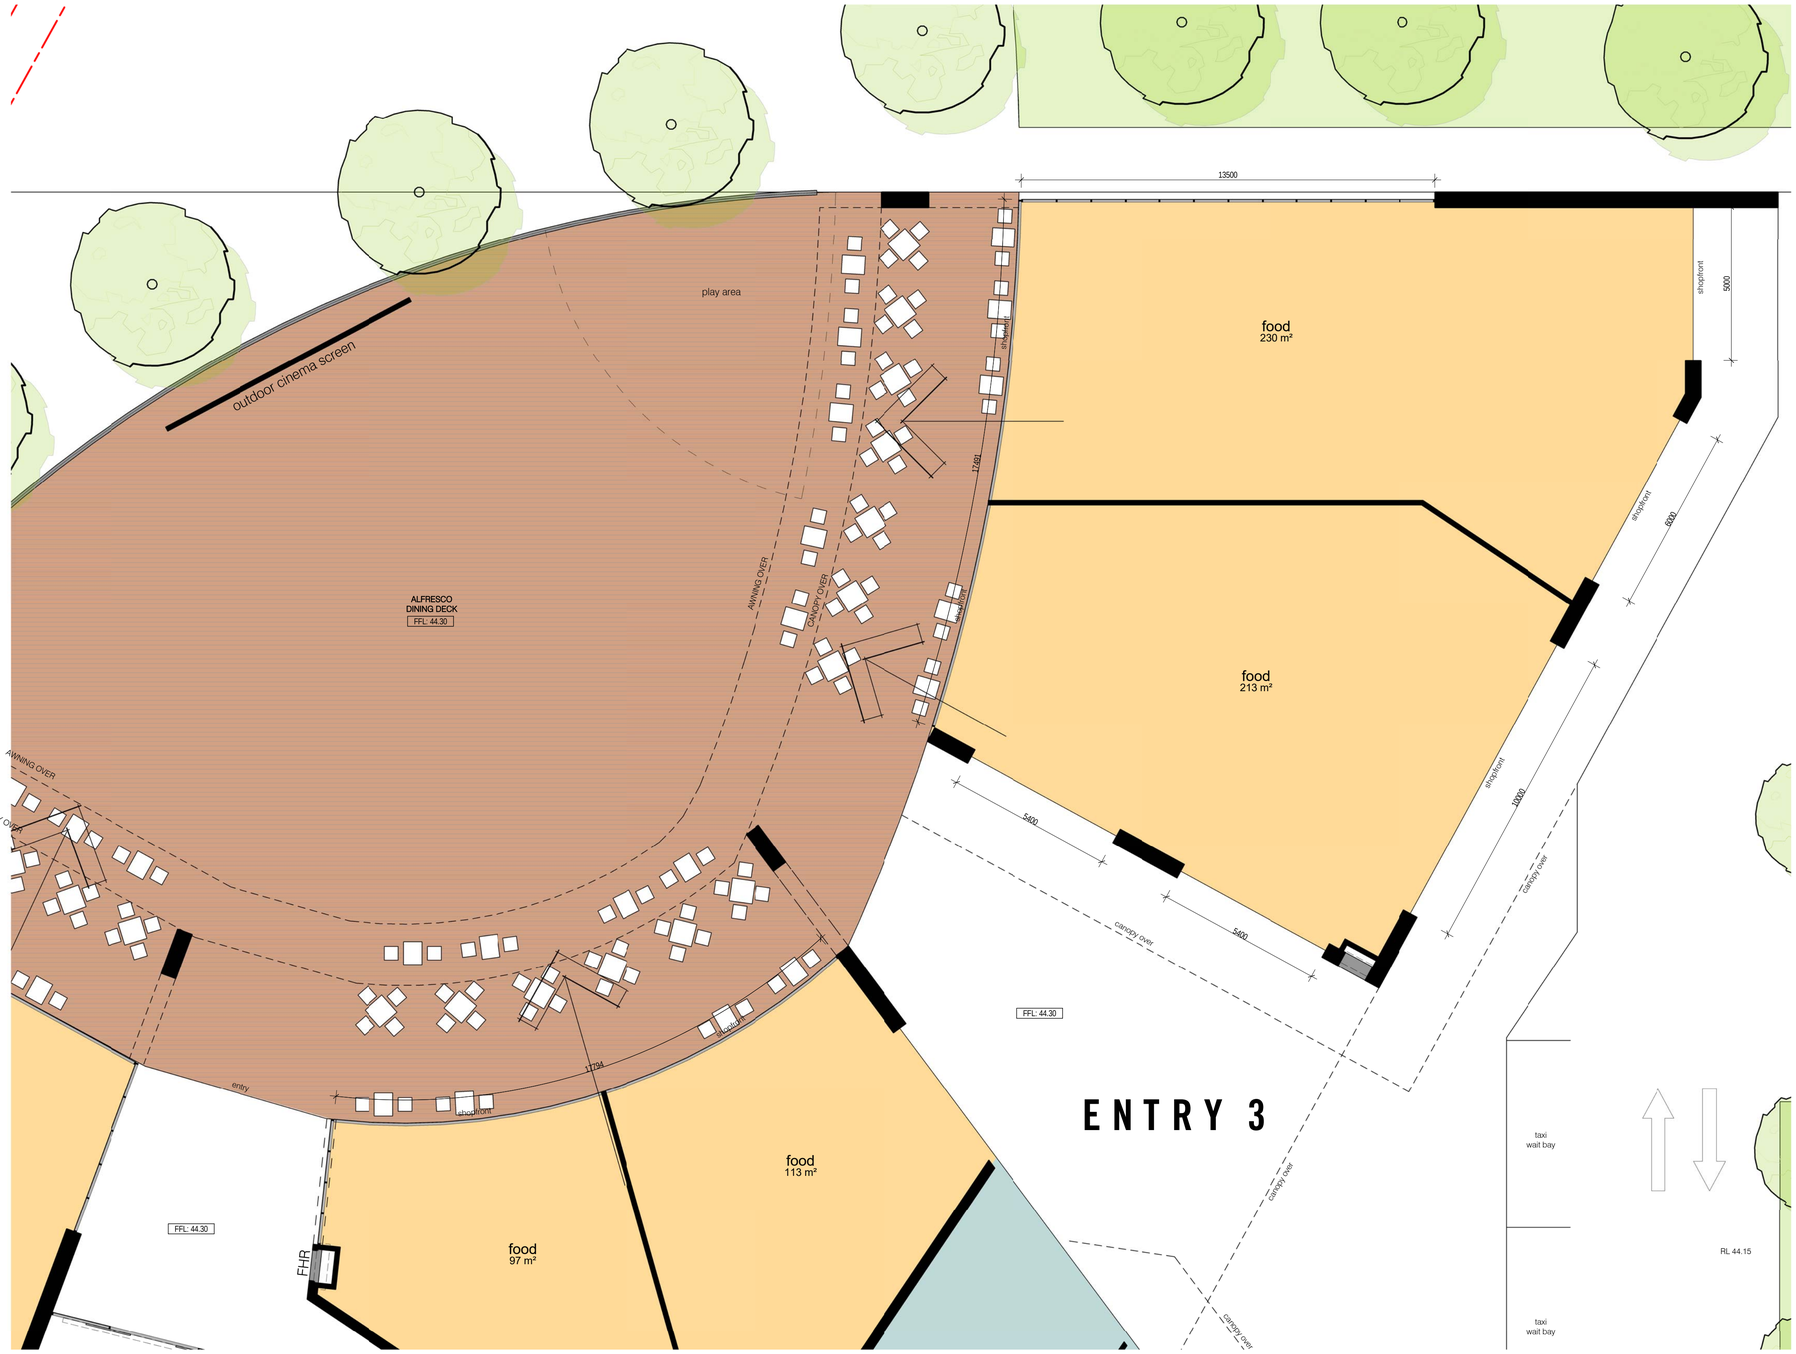

PROPOSED ZONE C PLAN (SLOW FOOD PRECINCT) 1 : 100

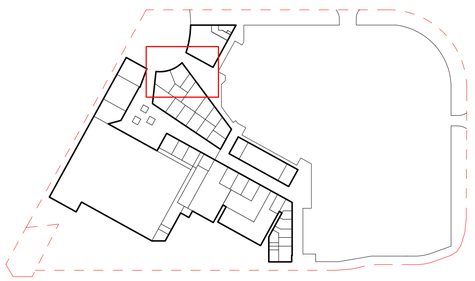

KEY PLAN

no.	date	ISSUE / revision	by
A	13.09.17	DA ISSUE	PL

"A place where people can be proud of and feel completely comfortable".

client: Frasers Property

project - address: EASTERN CREEK RC
NSW 2766

drawing title: **ENTRY 3**

D.A. ISSUE

job no.: 2015-088

drawing no.: **DA09**

issue: A

scale @ A1: As indicated

drawn: PL

All dimensions in millimetres unless noted otherwise.
Do not scale these drawings - Figured dimensions take precedence.
This drawing and its contents are subject to copyright laws and protection.
Do not reproduce in full or in part without approval. ©Copyright

MELBOURNE
SYDNEY
PERTH
1800 422 533
i2C.COM.AU

8/09/2017 6:46:56 PM