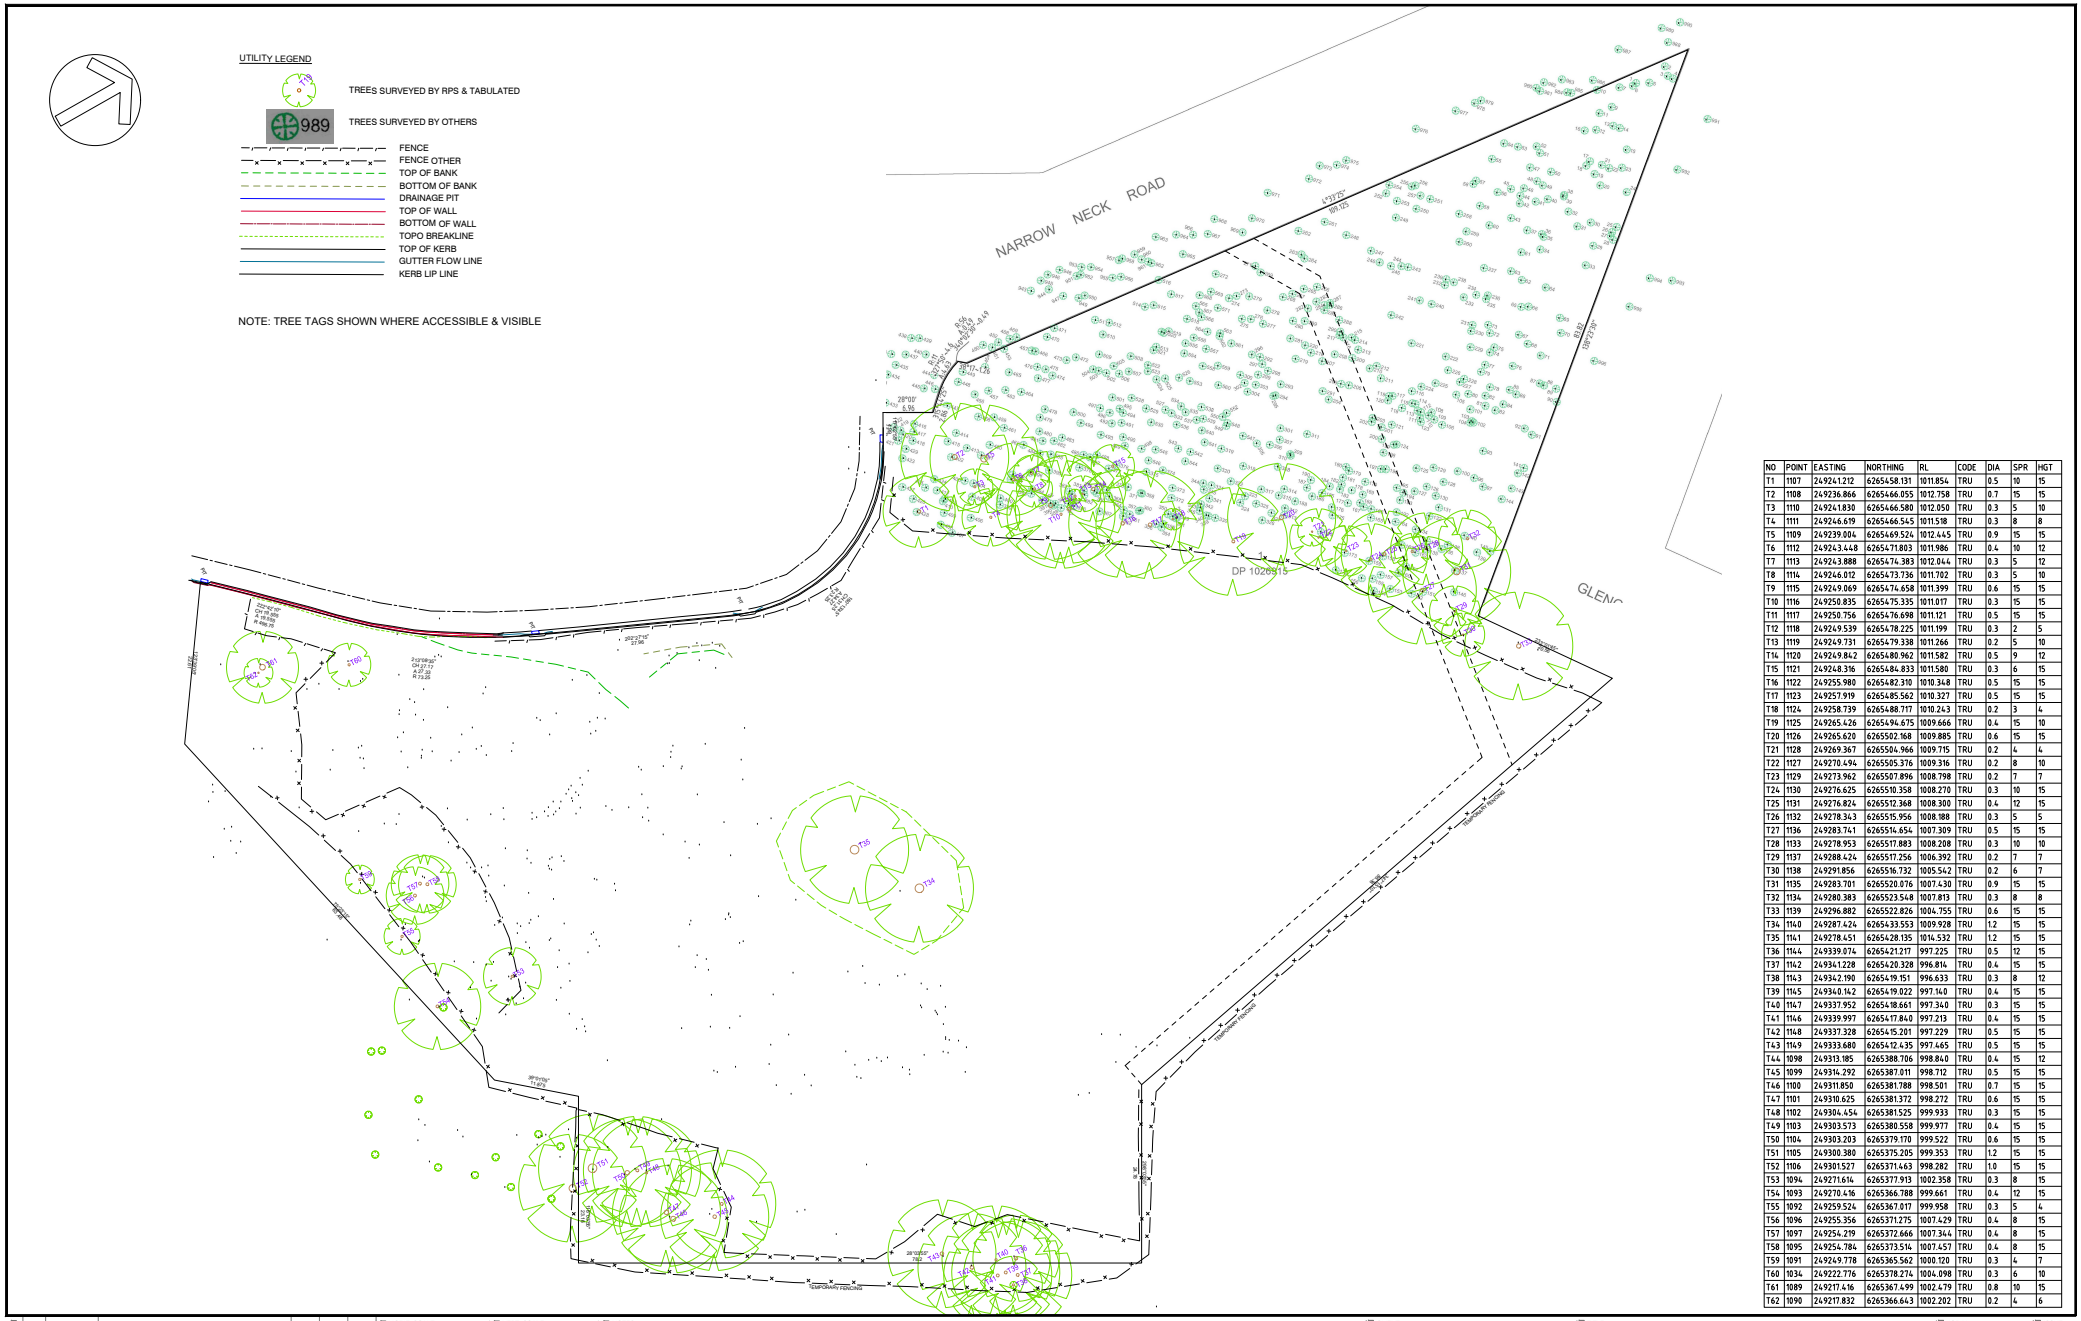

NO	POINT	EASTING	NORTHING	RL	CODE	DIA	SPR	HGT
T1	1107	249241.212	6265458.131	1011.854	TRU	0.5	10	15
T2	1108	249236.866	6265466.055	1012.758	TRU	0.7	15	15
T3	1110	249241.830	6265466.580	1012.050	TRU	0.3	5	10
T4	1111	249246.619	6265466.545	1011.518	TRU	0.3	8	8
T5	1109	249239.004	6265469.524	1012.445	TRU	0.9	15	15
T6	1112	249243.448	6265471.803	1011.986	TRU	0.4	10	12
T7	1113	249243.888	6265474.383	1012.044	TRU	0.3	5	12
T8	1114	249246.012	6265473.736	1011.702	TRU	0.3	5	10
T9	1115	249249.069	6265474.658	1011.399	TRU	0.6	15	15
T10	1116	249250.835	6265475.335	1011.017	TRU	0.3	15	15
T11	1117	249250.756	6265476.698	1011.121	TRU	0.5	15	15
T12	1118	249249.539	6265478.225	1011.199	TRU	0.3	2	5
T13	1119	249249.731	6265479.338	1011.266	TRU	0.2	5	10
T14	1120	249249.842	6265480.962	1011.582	TRU	0.5	9	12
T15	1121	249248.316	6265484.833	1011.580	TRU	0.3	6	15
T16	1122	249255.980	6265482.310	1010.348	TRU	0.5	15	15
T17	1123	249257.919	6265485.562	1010.327	TRU	0.5	15	15
T18	1124	249258.739	6265488.717	1010.243	TRU	0.2	3	4
T19	1125	249265.426	6265494.675	1009.666	TRU	0.4	15	10
T20	1126	249265.620	6265502.168	1009.885	TRU	0.6	15	15
T21	1128	249269.367	6265504.966	1009.715	TRU	0.2	4	4
T22	1127	249270.494	6265505.376	1009.316	TRU	0.2	8	10
T23	1129	249273.962	6265507.896	1008.798	TRU	0.2	7	7
T24	1130	249276.625	6265510.358	1008.270	TRU	0.3	10	15
T25	1131	249276.824	6265512.368	1008.300	TRU	0.4	12	15
T26	1132	249278.343	6265515.956	1008.188	TRU	0.3	5	5
T27	1136	249283.741	6265514.654	1007.309	TRU	0.5	15	15
T28	1133	249278.953	6265517.883	1008.208	TRU	0.3	10	10
T29	1137	249288.424	6265517.256	1006.392	TRU	0.2	7	7
T30	1138	249291.856	6265516.732	1005.542	TRU	0.2	6	7
T31	1135	249283.701	6265520.076	1007.430	TRU	0.9	15	15
T32	1134	249280.383	6265523.548	1007.813	TRU	0.3	8	8
T33	1139	249296.882	6265522.826	1004.755	TRU	0.6	15	15
T34	1140	249287.424	6265433.553	1009.928	TRU	1.2	15	15
T35	1141	249278.651	6265428.135	1014.532	TRU	1.2	15	15
T36	1144	249339.074	6265421.217	997.225	TRU	0.5	12	15
T37	1142	249341.228	6265420.328	996.814	TRU	0.4	15	15
T38	1143	249342.190	6265419.151	996.633	TRU	0.3	8	12
T39	1145	249340.142	6265419.022	997.140	TRU	0.4	15	15
T40	1147	249337.952	6265418.661	997.340	TRU	0.3	15	15
T41	1146	249339.997	6265417.840	997.213	TRU	0.4	15	15
T42	1148	249337.328	6265415.201	997.229	TRU	0.5	15	15
T43	1149	249333.680	6265412.435	997.465	TRU	0.5	15	15
T44	1098	249313.185	6265388.706	998.840	TRU	0.4	15	12
T45	1099	249314.292	6265387.011	998.712	TRU	0.5	15	15
T46	1100	249311.850	6265381.788	998.501	TRU	0.7	15	15
T47	1101	249310.625	6265381.372	998.272	TRU	0.6	15	15
T48	1102	249304.454	6265381.525	999.933	TRU	0.3	15	15
T49	1103	249303.573	6265380.558	999.977	TRU	0.4	15	15
T50	1104	249303.203	6265379.170	999.522	TRU	0.6	15	15
T51	1105	249300.380	6265375.205	999.353	TRU	1.2	15	15
T52	1106	249301.527	6265371.463	998.282	TRU	1.0	15	15
T53	1094	249271.614	6265377.913	1002.358	TRU	0.3	8	15
T54	1093	249270.416	6265366.788	999.661	TRU	0.4	12	15
T55	1092	249259.524	6265367.017	999.958	TRU	0.3	5	4
T56	1096	249255.356	6265371.275	1007.429	TRU	0.4	8	15
T57	1097	249254.219	6265372.666	1007.344	TRU	0.4	8	15
T58	1095	249254.784	6265373.514	1007.457	TRU	0.4	8	15
T59	1091	249249.778	6265365.562	1000.120	TRU	0.3	4	7
T60	1034	249222.776	6265378.274	1004.098	TRU	0.3	6	10
T61	1089	249217.416	6265367.499	1002.479	TRU	0.8	10	15
T62	1090	249217.832	6265366.643	1002.202	TRU	0.2	4	6

REVISIONS					
B	14-10-2025	ADD SHEET 3 WITH TREE NUMBERS	LAS	KBP	KBP
A	29-8-2025	INITIAL VERSION	LAS	AG	KP
No.	DATE	REVISION DETAILS	DRAWN	CHK	APP

HORIZ. SCALE: 1:350 | VERT. SCALE: @ A1
COORDINATES: MGA | DATUM: AHD
ORIGIN: PM 40906 | ORIGIN: PM 40906
7 3.5 0 7 14 21
SCALE IN METRES AT ORIGINAL REDUCTION RATIO

NOTES

CLIENT: FIDES ENVIRONMENTAL PLANNING
SURVEY: AG | DATE OF SURVEY: 27-8-25
DRAWN: LAS | DATE OF PLAN: 29-8-25
CHECKED: AG | DATE LAST SAVED: 30.10.2025
APPROVED: KP | DATE APPROVED: 30-10-2025

TITLE: Plan showing trees within Tree Protection Zone over Lot 1 DP 1026915 The Escarpments Katoomba
DRAWING No: SYW413152-DS01e.dwg

JOB No.: SYW-413152
ISSUE: B
SHEET 1 OF 1 SHEETS
SIZE: A1

COPYRIGHT: © RPS AAP CONSULTING PTY LTD
INFORMATION CONTAINED IN THIS DRAWING / FILE IS THE COPYRIGHT OF RPS AAP CONSULTING P/L. COPYING OR USING THIS DATA IN WHOLE OR PART, IN ANY FORMAT, WITHOUT PERMISSION INFRINGES COPYRIGHT. © THIS DOCUMENT IN BOTH ELECTRONIC AND HARDCOPY FORMAT IS AND SHALL REMAIN THE PROPERTY OF RPS AAP CONSULTING P/L. THE INFORMATION MAY ONLY BE USED FOR THE PURPOSE FOR WHICH IT WAS COMMISSIONED AND IN ACCORDANCE WITH THE TERMS OF ENGAGEMENT FOR THE COMMISSION. UNAUTHORISED USE OF THIS INFORMATION IN ANY FORM WHATSOEVER IS PROHIBITED.

RPS AAP Consulting Pty Ltd (ABN 97 117 883 173)
UNIT 1.16, LEVEL 1, 4 COLUMBIA COURT, NORWEST NSW 2153
www.rpsgroup.com.au

THIS IS A COLOURED PLAN.
REPRODUCTION IN COLOUR ONLY.

\\AUOF01AFSC01.eur.rpsgroup.com\OfficeData\Projects\01 Tetra Linx Projects\413152 - 142-150 Narrow Neck Road Katoomba\05 Drafting\Survey\02 Detail\SYW413152-DS01e.dwg 30.10.2025