

# 8 - 24 NICHOLSON ST, WOLLSTONECRAFT

| ARCHITECTURAL DRAWING LIST |                             |          |
|----------------------------|-----------------------------|----------|
| DRAWING NO.                | DRAWING NAME                | REVISION |
| DA0000                     | COVER SHEET                 | B        |
| DA1101                     | LOCATION PLAN               | B        |
| DA1102                     | DEMOLITION PLAN             | B        |
| DA1103                     | SITE PLAN                   | B        |
| DA1110                     | SITE ANALYSIS               | B        |
| DA2000                     | BASEMENT 03                 | B        |
| DA2001                     | BASEMENT 01-02 PLAN         | B        |
| DA2002                     | LOWER GROUND FLOOR PLAN     | B        |
| DA2003                     | GROUND FLOOR PLAN           | B        |
| DA2004                     | LEVEL 01-02(TYP)            | B        |
| DA2005                     | LEVEL 03                    | B        |
| DA2006                     | LEVEL 04-10(TYP)            | B        |
| DA2007                     | LEVEL 11 PLAN               | B        |
| DA2008                     | ROOF PLAN                   | B        |
| DA3000                     | EAST ELEVATION              | B        |
| DA3001                     | NORTH ELEVATION             | B        |
| DA3002                     | WEST ELEVATION              | B        |
| DA3003                     | SOUTH ELEVATION             | B        |
| DA3100                     | OVERALL SECTION 1           | B        |
| DA3101                     | OVERALL SECTION 2           | B        |
| DA3102                     | OVERALL SECTION 3           | B        |
| DA9100                     | UNIT MIX OVERALL            | B        |
| DA9110                     | NATURAL VENTILATION         | B        |
| DA9120                     | SOLAR COMPLIANCE PLANS      | B        |
| DA9130                     | DEEP SOIL                   | B        |
| DA9150                     | COMMUNAL OPEN SPACE         | B        |
| DA9160                     | SUN EYE DIAGRAMS            | B        |
| DA9161                     | SUN EYE DIAGRAMS 2          | B        |
| DA9180                     | GBA DIAGRAMS                | B        |
| DA9190                     | GFA DIAGRAMS                | B        |
| DA9200                     | NSA DIAGRAMS                | B        |
| DA9203                     | ADAPTABLE APARTMENTS        | B        |
| DA9204                     | ADAPTABLE APARTMENTS        | B        |
| DA9210                     | LHA SILVER APARTMENT        | B        |
| DA9211                     | LHA SILVER APARTMENT        | B        |
| DA9220                     | STORAGE DIAGRAMS - BASEMENT | B        |
| DA9230                     | STORAGE DIAGRAMS - UNIT     | B        |
| DA9300                     | SHADOW DIAGRAMS             | B        |
| DA9301                     | SHADOW DIAGRAMS 2           | B        |
| DA9302                     | SHADOW DIAGRAMS 3           | B        |
| DA9303                     | SHADOW DIAGRAMS 4           | B        |
| DA9401                     | PHOTOMONTAGE 01             | B        |
| DA9402                     | PHOTOMONTAGE 02             | B        |
| DA9403                     | PHOTOMONTAGE 03             | B        |
| DA9500                     | HEIGHT PLANE DIAGRAM        | B        |
| DA9600                     | MATERIAL & FINISHES         | B        |
| Grand total: 46            |                             |          |



## DEVELOPMENT SUMMARY

|                 |           |
|-----------------|-----------|
| SITE AREA:      | 3,012 m²  |
| FSR:            | 3.5:1     |
| TOTAL GFA:      | 10,542 m² |
| NO. OF STOREYS: | 12        |

| Amendments |                   |            |
|------------|-------------------|------------|
| Issue      | Description       | Date       |
| 1          | FINAL DRAFT       | 10/03/2025 |
| A          | FOR DA SUBMISSION | 10/10/2025 |
| B          | FOR DA SUBMISSION | 10/17/2025 |

| URBAN PLANNERS    |                 |
|-------------------|-----------------|
| PlannING&CO.      | +61 406 428 465 |
| BUILDING SERVICES |                 |
| Neuron Build      | +61 419 995 327 |
| STRUCTURE         |                 |
| BC&E              | +61 2 9250 3083 |

| LANDSCAPE  |                 |
|------------|-----------------|
| Ground Ink | +61 2 9411 3279 |
| TRAFFIC    |                 |
| Ason Group | +61 2 9083 6601 |
| NCC        | -               |

| Client                                    |  |
|-------------------------------------------|--|
| 8 NICHOLSON STREET WOLLSTONECRAFT PTY LTD |  |
| 2/222 Pitt St, Sydney NSW 2000            |  |

GROUPGSA

Group GSA Pty Ltd ABN 76 002 113 779

Level 7, 80 William St East Sydney NSW Australia 2011

www.groupgsa.com

T +612 9361 4144 F +612 9332 3458


architecture interior design urban design landscape nom architect Lisa-Maree Carrigan 7568

| Project Title   |  |  |  |
|---|--|--|--|
| 8 Nicholson St, Wollstonecraft NSW 2065   |  |  |  |
| Drawing Title   |  |  |  |
| COVER SHEET   |  |  |  |
| This drawing is the copyright of Group GSA Pty Ltd and may not be altered, reproduced or transmitted in any form or by any means in part or in whole without the written permission of Group GSA Pty Ltd. |  |  |  |
| All levels and dimensions are to be checked and verified on site prior to the commencement of any work, making of shop drawings or fabrication of components.                                             |  |  |  |
| Do not scale drawings. Use figured Dimensions.   |  |  |  |

| DA SUBMISSION                |            |                         |       |
|------------------------------|------------|-------------------------|-------|
| Plotted and checked by SC SZ |            |                         |       |
| Verified                     | SC         | Approved                | AE    |
| Drawing Created (date)       |            | Drawing Created (by) SC |       |
| 10/10/25                     |            |                         |       |
| Scale                        | Project No | Drawing No              | Issue |
| A252180                      |            | DA0000                  | B     |
| @ A1                         |            |                         |       |

24/10/2025 2:08:19 PM



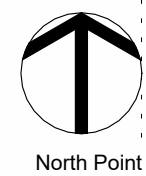

| Amendments |                   |            |
|------------|-------------------|------------|
| Issue      | Description       | Date       |
| 1          | FOR REVIEW        | 08/20/2025 |
| 2          | FOR REVIEW        | 08/21/2025 |
| 3          | FINAL DRAFT       | 10/03/2025 |
| A          | FOR DA SUBMISSION | 10/10/2025 |
| B          | FOR DA SUBMISSION | 10/17/2025 |

| URBAN PLANNERS    |  |
|-------------------|--|
| PlannING&CO.      |  |
| +61 406 428 465   |  |
| BUILDING SERVICES |  |
| Neuron Build      |  |
| +61 419 995 327   |  |
| STRUCTURE         |  |
| BC&E              |  |
| +61 2 9250 3083   |  |

| LANDSCAPE        |  |
|------------------|--|
| Ground Ink       |  |
| +61 2 9411 3279  |  |
| TRAFFIC          |  |
| Ason Group       |  |
| +61 2 9083 6601  |  |
| www.groupgsa.com |  |
| NCC              |  |
| -                |  |

| Client                                    |  |
|-------------------------------------------|--|
| 8 NICHOLSON STREET WOLLSTONECRAFT PTY LTD |  |
| 2/222 Pitt St, Sydney NSW 2000            |  |



Group GSA Pty Ltd ABN 76 002 113 779  
Level 7, 80 William St East Sydney NSW  
Australia 2011  
www.groupgsa.com  
T +612 9361 4144 F +612 9332 3458  
architecture interior design urban design landscape  
nom architect Lisa-Maree Carrigan 7568

| Project Title                           |  |
|-----------------------------------------|--|
| 8 Nicholson St, Wollstonecraft NSW 2065 |  |


| Drawing Title |  |
|---------------|--|
| LOCATION PLAN |  |

This drawing is the copyright of Group GSA Pty Ltd and may not be altered, reproduced or transmitted in any form or by any means in part or in whole without the written permission of Group GSA Pty Ltd.  
All levels and dimensions are to be checked and verified on site prior to the commencement of any work, making of shop drawings or fabrication of components.  
Do not scale drawings. Use figured Dimensions.

| DA SUBMISSION          |            |                      |       |
|------------------------|------------|----------------------|-------|
| Plotted and checked by | SZ         |                      |       |
| Verified               | SC         | Approved             | AE    |
| Drawing Created (date) |            | Drawing Created (by) | SC    |
| 10/10/25               |            |                      |       |
| Scale                  | Project No | Drawing No           | Issue |
| 1 : 500                | A252180    | DA1101               | B     |
| @ A1                   |            |                      |       |

23/10/2025 5:56:22 PM



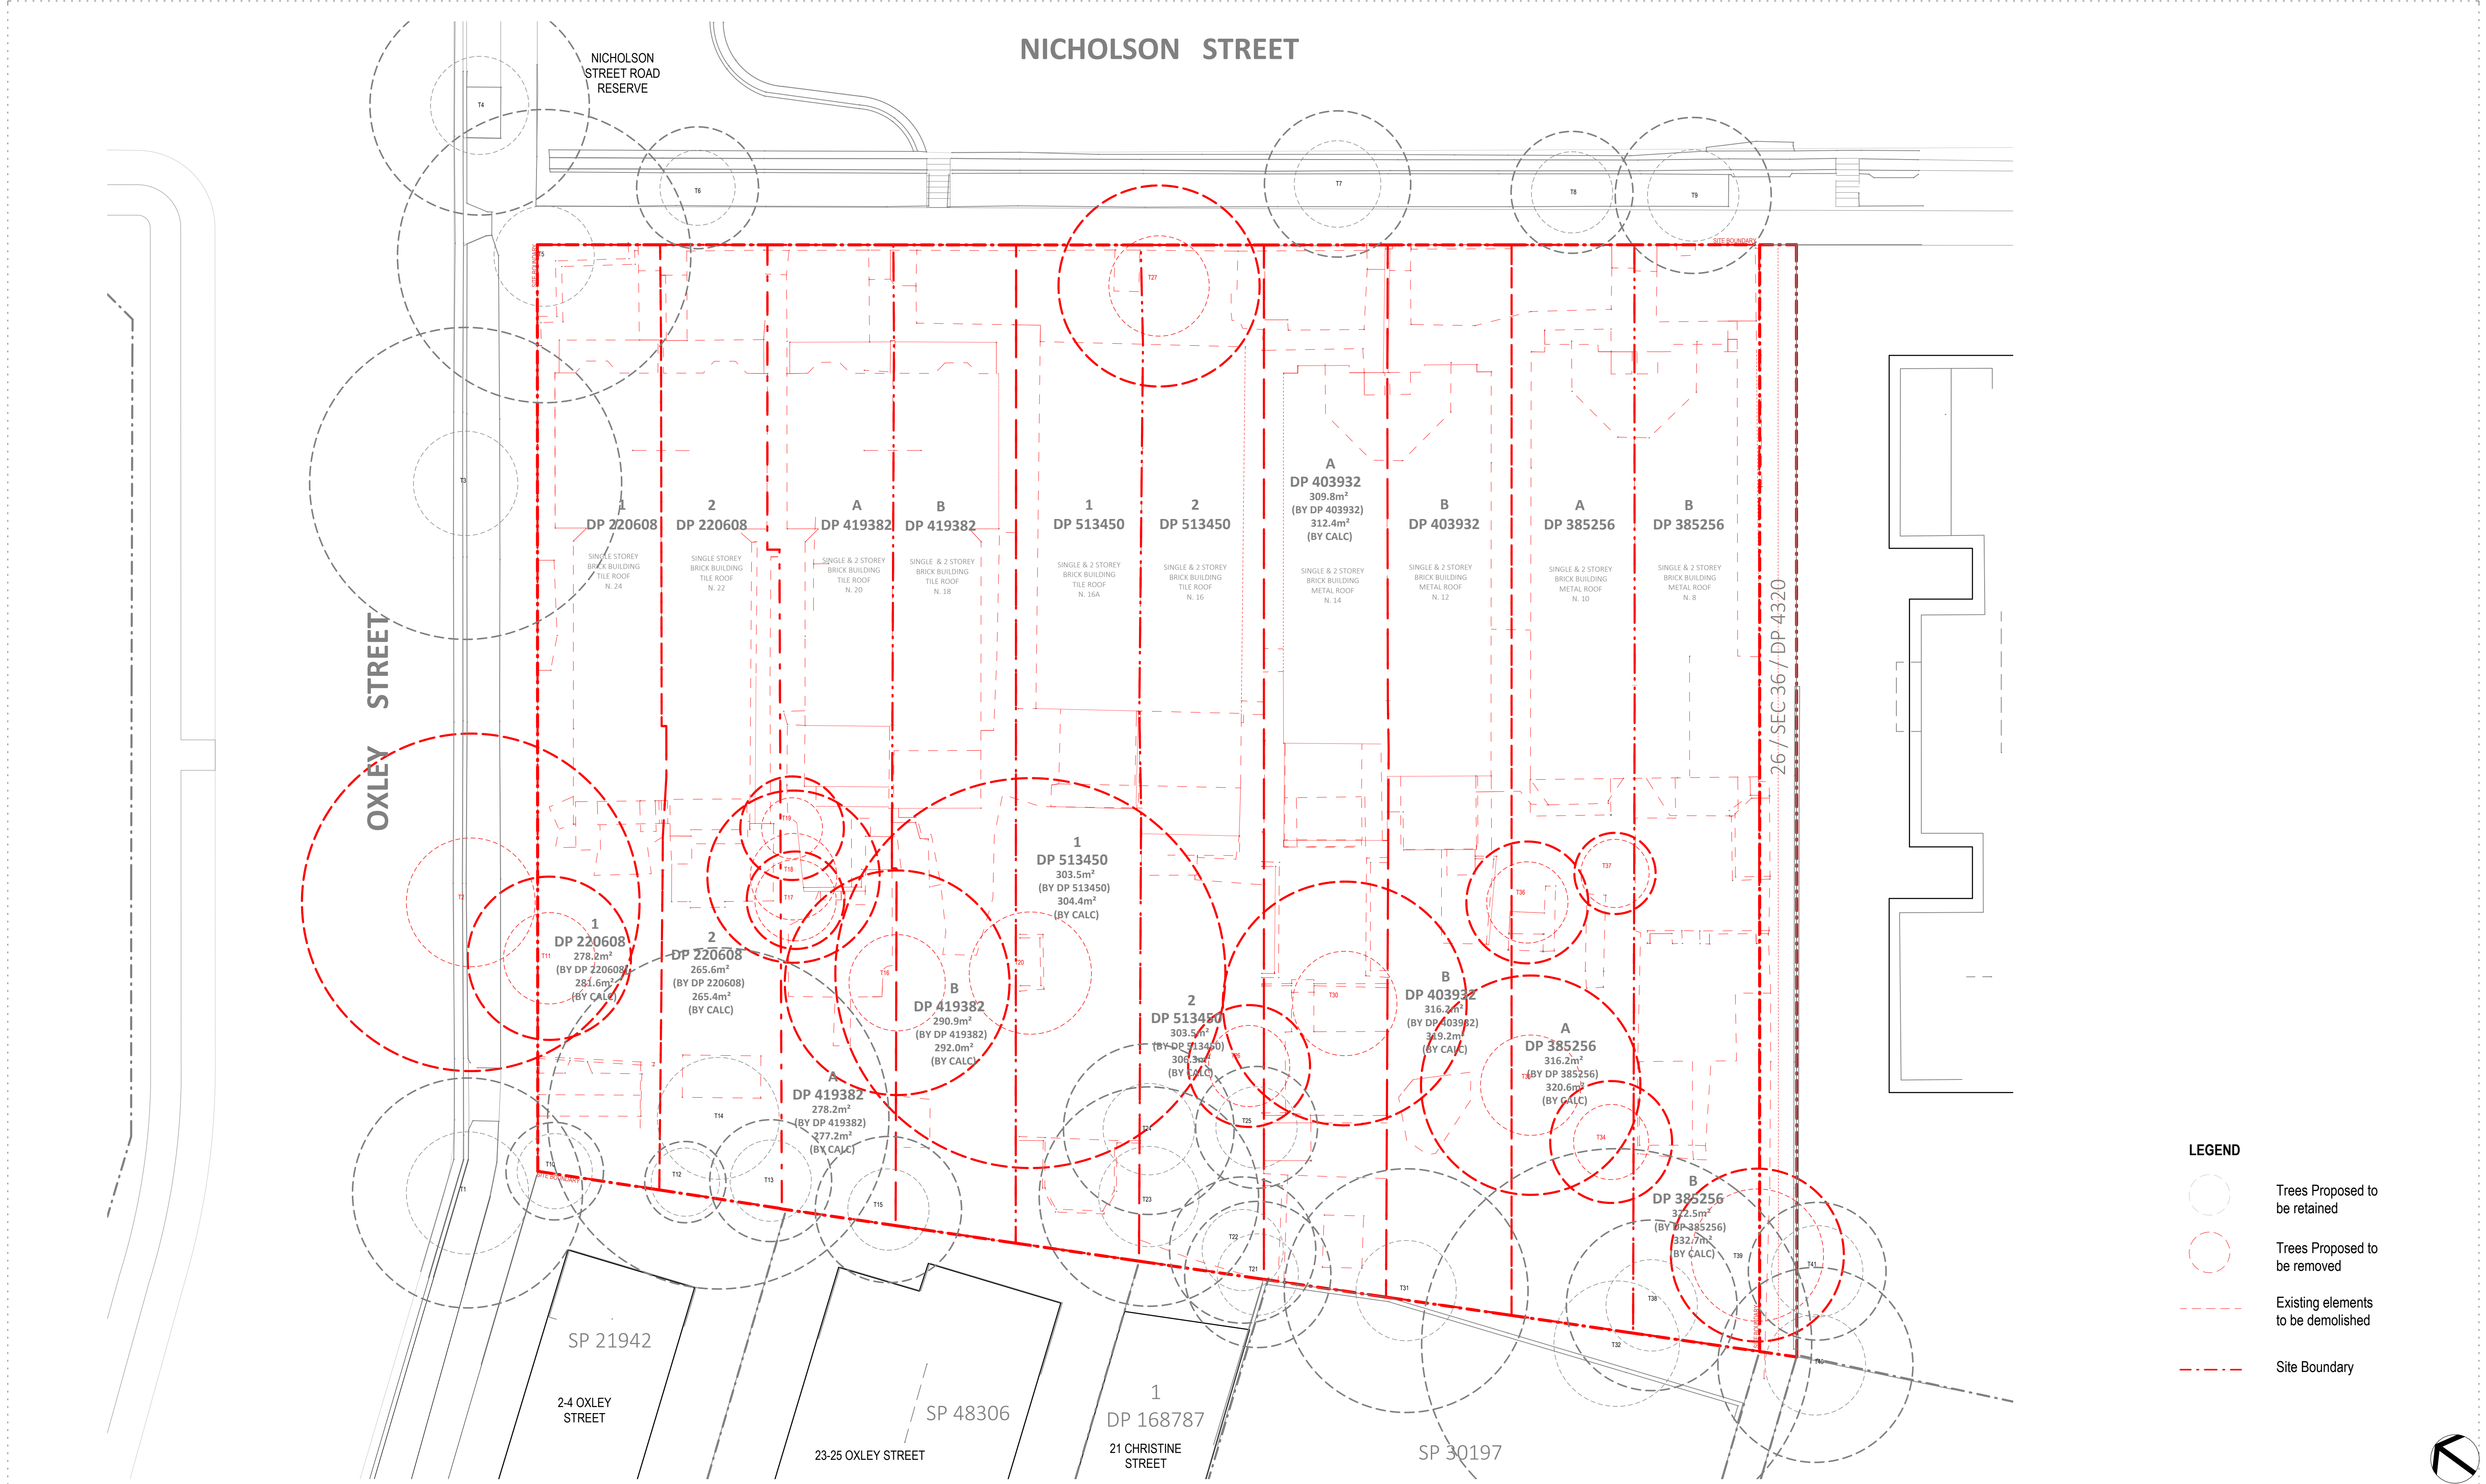

| Amendments |                   |            |
|------------|-------------------|------------|
| Issue      | Description       | Date       |
| 1          | FOR REVIEW        | 08/20/2025 |
| 2          | FOR REVIEW        | 08/21/2025 |
| 3          | FOR REVIEW        | 10/01/2025 |
| 4          | FINAL DRAFT       | 10/03/2025 |
| A          | FOR DA SUBMISSION | 10/10/2025 |
| B          | FOR DA SUBMISSION | 10/17/2025 |

URBAN PLANNERS  
**PlannING&CO.**  
+61 406 428 465  
BUILDING SERVICES  
**Neuron Build**  
+61 419 995 327  
STRUCTURE  
**BC&E**  
+61 2 9250 3083

LANDSCAPE  
**Ground Ink**  
+61 2 9411 3279  
TRAFFIC  
**Ason Group**  
+61 2 9083 6601  
NCC  
-

Client  
**8 NICHOLSON STREET WOLLSTONECRAFT PTY LTD**  
2/222 Pitt St, Sydney NSW 2000

**GROUP GSA**  
Group GSA Pty Ltd ABN 76 002 113 779  
Level 7, 80 William St East Sydney NSW  
Australia 2011  
www.groupgsa.com  
T +612 9361 4144 F +612 9332 3458  
architecture interior design urban design landscape  
nom architect Lisa-Maree Carrigan 7568

Project Title  
**8 Nicholson St, Wollstonecraft NSW 2065**

Drawing Title

### DEMOLITION PLAN

This drawing is the copyright of Group GSA Pty Ltd and may not be altered, reproduced or transmitted in any form or by any means in part or in whole without the written permission of Group GSA Pty Ltd.  
All levels and dimensions are to be checked and verified on site prior to the commencement of any work, making of shop drawings or fabrication of components.  
Do not scale drawings. Use figured Dimensions.

- LEGEND**
- Trees Proposed to be retained
  - Trees Proposed to be removed
  - Existing elements to be demolished
  - Site Boundary

| DA SUBMISSION          |            |                      |       |    |
|------------------------|------------|----------------------|-------|----|
| Plotted and checked by |            |                      |       |    |
| SZ                     |            |                      |       |    |
| Verified               | SC         | Approved             | AE    |    |
| Drawing Created (date) |            | Drawing Created (by) |       | SC |
| 10/10/25               |            |                      |       |    |
| Scale                  | Project No | Drawing No           | Issue |    |
| As indicated           | A252180    | DA1102               | B     |    |

24/10/2025 1:40:47 AM





- LEGEND**
- Trees Proposed to be removed
  - Retained trees
  - TOD SETBACK
  - ADG SETBACK
  - Setback Line
  - Site Boundary

**DA SUBMISSION**

|                        |            |                      |       |
|------------------------|------------|----------------------|-------|
| Plotted and checked by |            | SZ                   |       |
| Verified               | SC         | Approved             | AE    |
| Drawing Created (date) |            | Drawing Created (by) | SC    |
| 10/10/25               |            |                      |       |
| Scale                  | Project No | Drawing No           | Issue |
| 1 : 500                | A252180    | DA1103               | B     |
| @ A1                   |            |                      |       |

| Amendments |                   |            |
|------------|-------------------|------------|
| Issue      | Description       | Date       |
| 1          | FOR REVIEW        | 08/20/2025 |
| 2          | FOR REVIEW        | 08/21/2025 |
| 3          | FOR INFORMATION   | 08/29/2025 |
| 4          | FOR INFORMATION   | 09/17/2025 |
| 5          | FOR INFORMATION   | 09/24/2025 |
| 6          | FOR REVIEW        | 10/01/2025 |
| 7          | FINAL DRAFT       | 10/03/2025 |
| A          | FOR DA SUBMISSION | 10/10/2025 |
| B          | FOR DA SUBMISSION | 10/17/2025 |

|                                 |
|---------------------------------|
| URBAN PLANNERS                  |
| PlannING&CO.<br>+61 406 428 465 |
| BUILDING SERVICES               |
| Neuron Build<br>+61 419 995 327 |
| STRUCTURE                       |
| BC&E<br>+61 2 9250 3083         |

|                               |
|-------------------------------|
| LANDSCAPE                     |
| Ground Ink<br>+61 2 9411 3279 |
| TRAFFIC                       |
| Ason Group<br>+61 2 9083 6601 |
| NCC                           |
| -                             |


|                                           |
|-------------------------------------------|
| Client                                    |
| 8 NICHOLSON STREET WOLLSTONECRAFT PTY LTD |
| 2/222 Pitt St, Sydney NSW 2000            |

**GROUP GSA**  
Group GSA Pty Ltd ABN 76 002 113 779  
Level 7, 80 William St East Sydney NSW  
Australia 2011  
www.groupgsa.com  
T +612 9361 4144 F +612 9332 3458  
architecture interior design urban design landscape  
nom architect Lisa-Maree Carrigan 7568

|                                         |
|-----------------------------------------|
| Project Title                           |
| 8 Nicholson St, Wollstonecraft NSW 2065 |


**SITE PLAN**

This drawing is the copyright of Group GSA Pty Ltd and may not be altered, reproduced or transmitted in any form or by any means in part or in whole without the written permission of Group GSA Pty Ltd.  
All levels and dimensions are to be checked and verified on site prior to the commencement of any work, making of shop drawings or fabrication of components.  
Do not scale drawings. Use figured Dimensions.

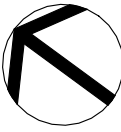

24/10/2025 1:40:49 AM



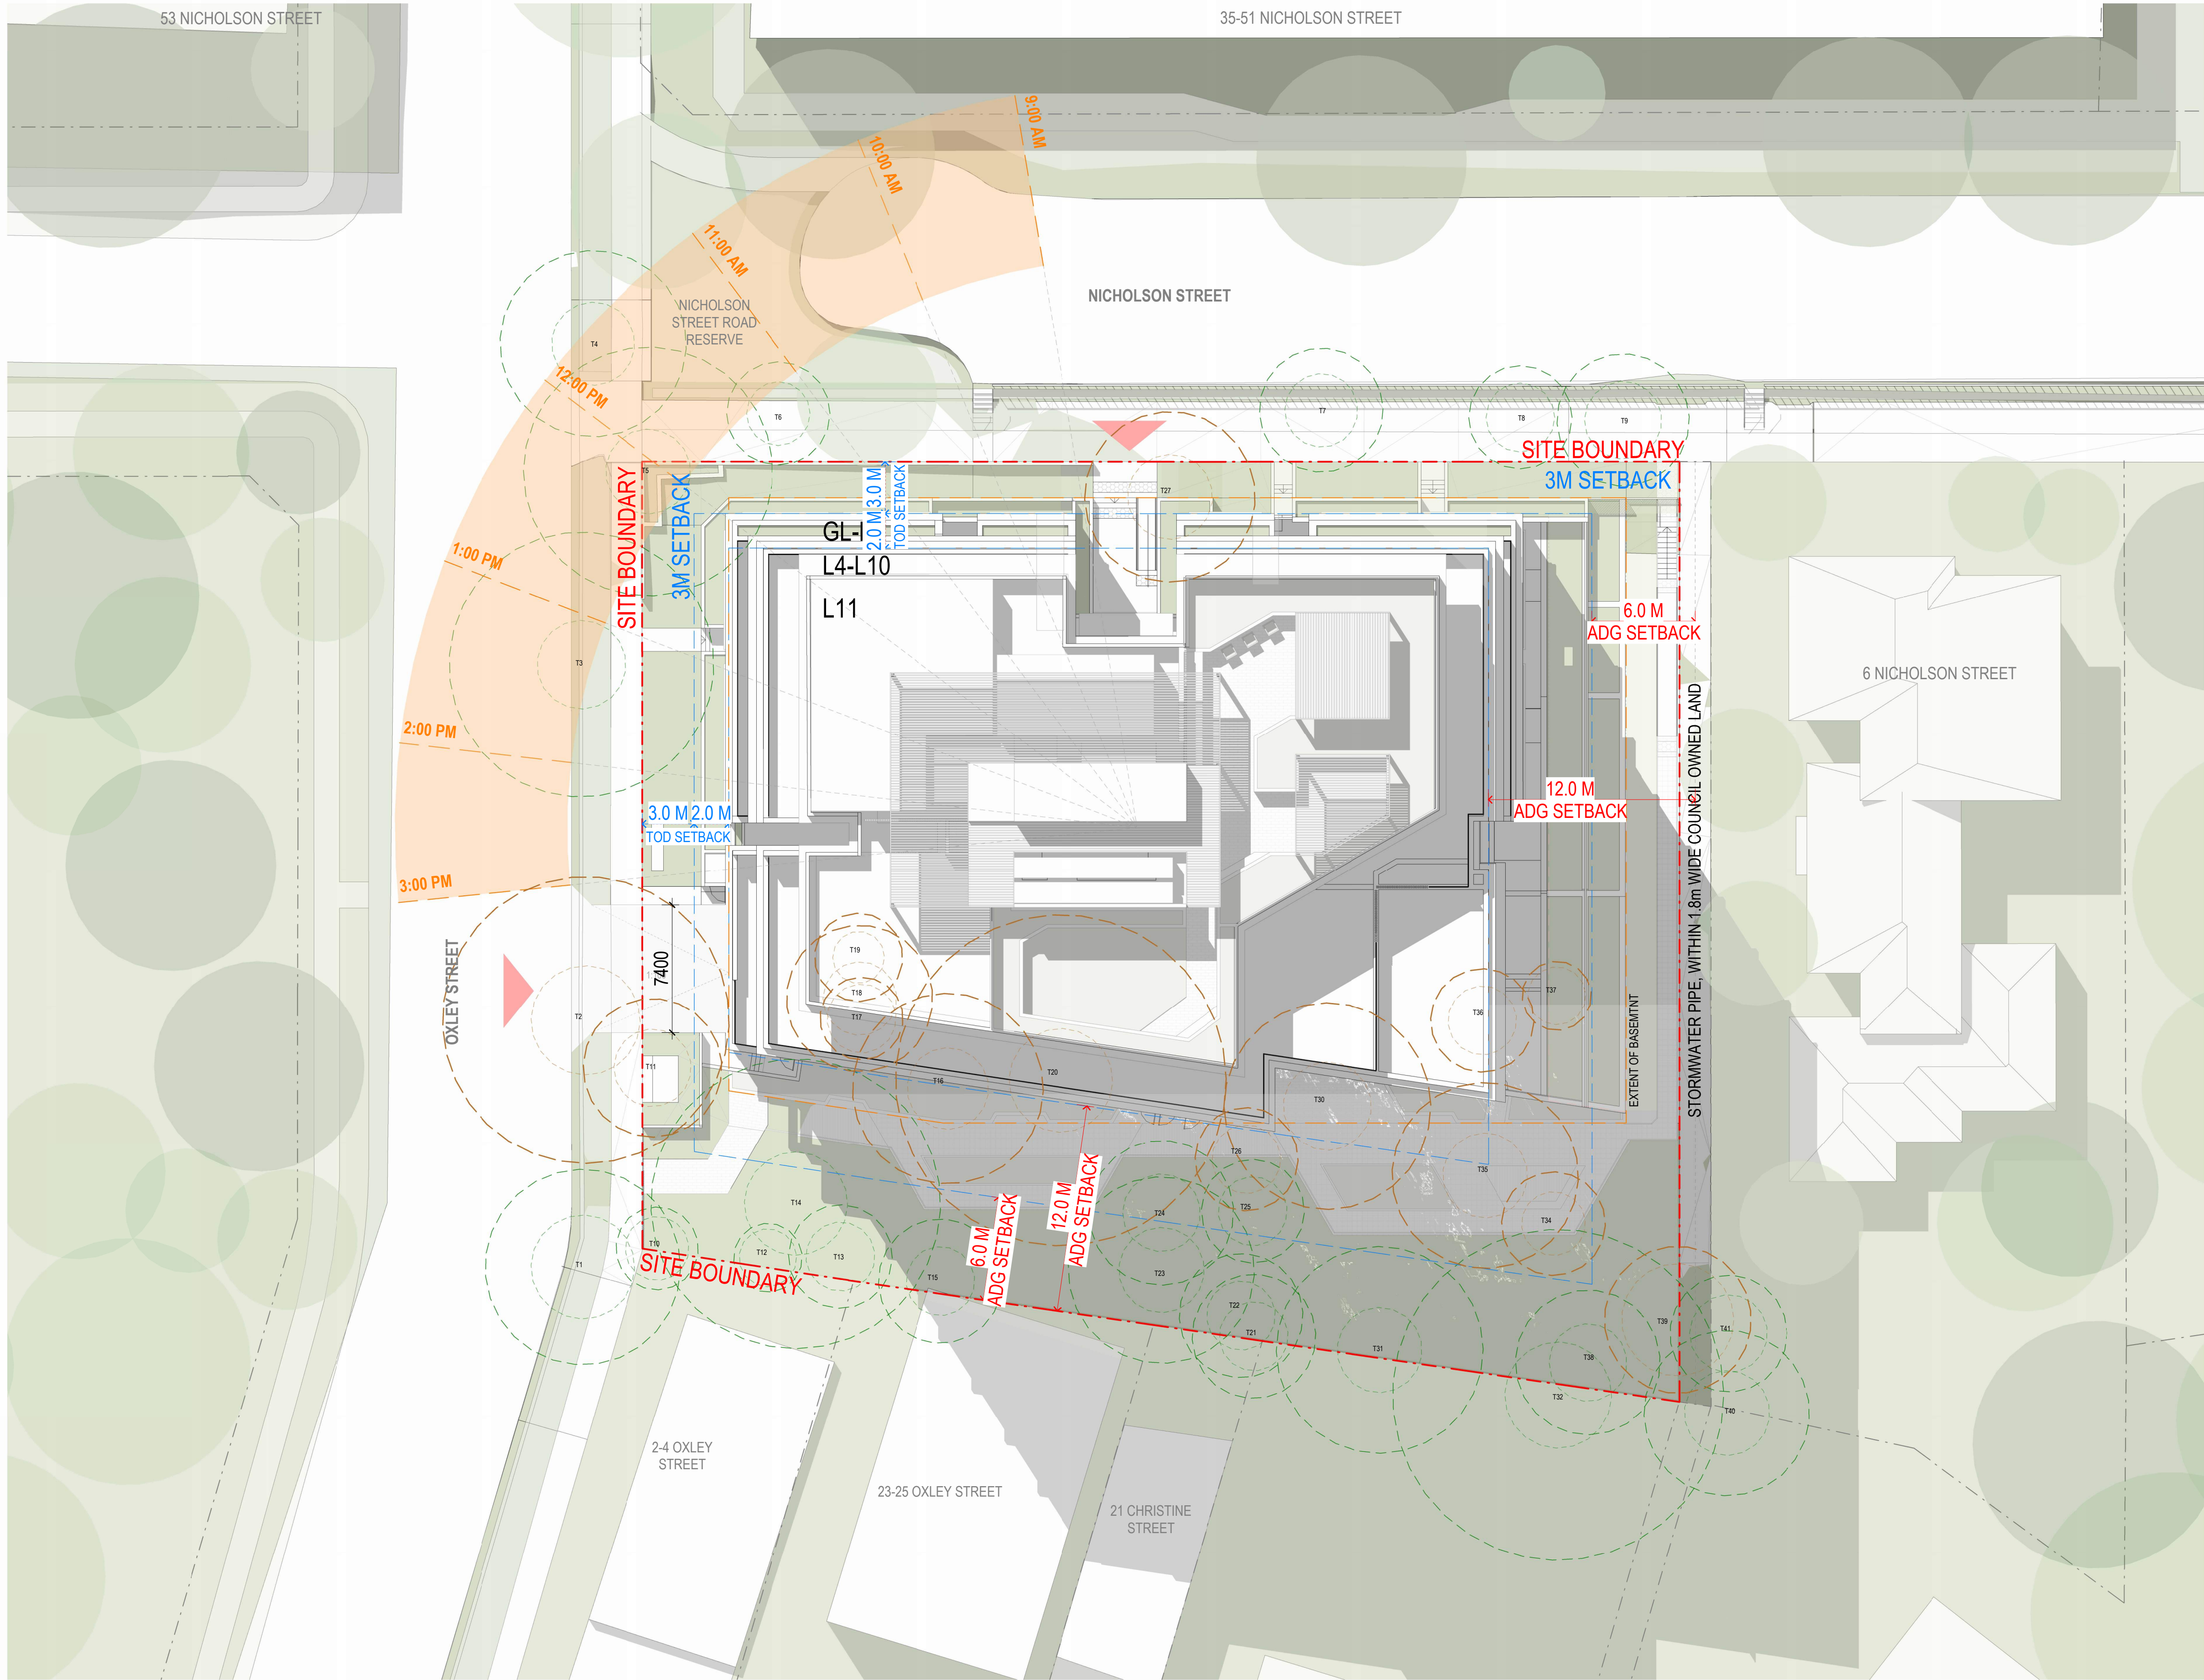

**LEGEND**

- Trees Proposed to be removed
- Retained trees
- TOD Setback
- ADG Setback
- Setback
- Site Boundary

**DA SUBMISSION**

|                        |            |                      |       |
|------------------------|------------|----------------------|-------|
| Plotted and checked by |            | SZ                   |       |
| Verified               | SC         | Approved             | AE    |
| Drawing Created (date) |            | Drawing Created (by) |       |
|                        |            | SC                   |       |
|                        |            | 10/10/25             |       |
| Scale                  | Project No | Drawing No           | Issue |
| 1 : 200                | A252180    | DA1110               | B     |
| @ A1                   |            |                      |       |

**SITE ANALYSIS**

This drawing is the copyright of Group GSA Pty Ltd and may not be altered, reproduced or transmitted in any form or by any means in part or in whole without the written permission of Group GSA Pty Ltd.  
All levels and dimensions are to be checked and verified on site prior to the commencement of any work, making of shop drawings or fabrication of components.  
Do not scale drawings. Use figured Dimensions.

| Issue | Description       | Date       |
|-------|-------------------|------------|
| 1     | FOR REVIEW        | 08/20/2025 |
| 2     | FOR REVIEW        | 08/21/2025 |
| 3     | FOR INFORMATION   | 08/29/2025 |
| 4     | FOR INFORMATION   | 09/17/2025 |
| 5     | FOR INFORMATION   | 09/24/2025 |
| 6     | FOR REVIEW        | 10/01/2025 |
| 7     | FINAL DRAFT       | 10/03/2025 |
| A     | FOR DA SUBMISSION | 10/10/2025 |
| B     | FOR DA SUBMISSION | 10/17/2025 |

|                   |
|-------------------|
| URBAN PLANNERS    |
| PlannING&CO.      |
| +61 406 428 465   |
| BUILDING SERVICES |
| Neuron Build      |
| +61 419 995 327   |
| STRUCTURE         |
| BC&E              |
| +61 2 9250 3083   |

|                 |
|-----------------|
| LANDSCAPE       |
| Ground Ink      |
| +61 2 9411 3279 |
| TRAFFIC         |
| Ason Build      |
| +61 2 9083 6601 |
| NCC             |
| -               |


|                                           |
|-------------------------------------------|
| Client                                    |
| 8 NICHOLSON STREET WOLLSTONECRAFT PTY LTD |
| 2/222 Pitt St, Sydney NSW 2000            |

**GROUP GSA**

Group GSA Pty Ltd ABN 76 002 113 779  
Level 7, 80 William St East Sydney NSW Australia 2011  
www.groupgsa.com  
T +612 9361 4144 F +612 9332 3458  
architecture interior design urban design landscape  
nom architect Lisa-Maree Carrigan 7568

|                                         |
|-----------------------------------------|
| Project Title                           |
| 8 Nicholson St, Wollstonecraft NSW 2065 |

Drawing Title

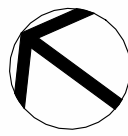

24/10/2025 1:41:10 AM





| Amendments |                   |            |
|------------|-------------------|------------|
| Issue      | Description       | Date       |
| 2          | FOR REVIEW        | 08/20/2025 |
| 3          | FOR INFORMATION   | 08/25/2025 |
| 4          | FOR INFORMATION   | 08/29/2025 |
| 5          | FOR INFORMATION   | 09/17/2025 |
| 6          | FOR INFORMATION   | 09/18/2025 |
| 7          | FOR INFORMATION   | 09/24/2025 |
| 8          | FOR INFORMATION   | 09/30/2025 |
| 9          | FOR REVIEW        | 10/01/2025 |
| 10         | FINAL DRAFT       | 10/03/2025 |
| A          | FOR DA SUBMISSION | 10/10/2025 |
| LB         | FOR DA SUBMISSION | 10/17/2025 |

URBAN PLANNERS  
**PlannING&CO.**  
+61 406 428 465  
BUILDING SERVICES  
**Neuron Build**  
+61 419 995 327  
STRUCTURE  
**BG&E**  
+61 2 9250 3083

LANDSCAPE  
**Ground Ink**  
+61 2 9411 3279  
TRAFFIC  
**Ason Group**  
+61 2 9083 6601  
NCC  
-

Client  
**8 NICHOLSON STREET WOLLSTONECRAFT PTY LTD**  
2/222 Pitt St, Sydney NSW 2000

**GROUP GSA**  
Group GSA Pty Ltd ABN 76 002 113 779  
Level 7, 80 William St East Sydney NSW Australia 2011  
www.groupgsa.com  
T +612 9361 4144 F +612 9332 3458  
architecture interior design urban design landscape  
nom architect Lisa-Maree Carrigan 7568

Project Title  
**8 Nicholson St, Wollstonecraft NSW 2065**  
Drawing Title  
**BASEMENT 03**  
This drawing is the copyright of Group GSA Pty Ltd and may not be altered, reproduced or transmitted in any form or by any means in part or in whole without the written permission of Group GSA Pty Ltd.  
All levels and dimensions are to be checked and verified on site prior to the commencement of any work, making of shop drawings or fabrication of components.  
Do not scale drawings. Use figured Dimensions.

| DA SUBMISSION          |            |                      |       |
|------------------------|------------|----------------------|-------|
| Plotted and checked by | SZ         | Approved             | AE    |
| Verified               | SC         | Drawing Created (by) | SC    |
| Drawing Created (date) | 10/10/25   |                      |       |
| Scale                  | Project No | Drawing No           | Issue |
| 1 : 100                | A252180    | DA2000               | B     |
| @ A1                   |            |                      |       |

24/10/2025 1:41:31 AM





| Amendments |                   |            |
|------------|-------------------|------------|
| Issue      | Description       | Date       |
| 2          | FOR REVIEW        | 08/20/2025 |
| 3          | FOR INFORMATION   | 08/25/2025 |
| 4          | FOR INFORMATION   | 08/29/2025 |
| 5          | FOR INFORMATION   | 09/17/2025 |
| 6          | FOR INFORMATION   | 09/18/2025 |
| 7          | FOR INFORMATION   | 09/24/2025 |
| 8          | FOR INFORMATION   | 09/30/2025 |
| 9          | FOR REVIEW        | 10/01/2025 |
| 10         | FINAL DRAFT       | 10/03/2025 |
| A          | FOR DA SUBMISSION | 10/10/2025 |
| LB         | FOR DA SUBMISSION | 10/17/2025 |

URBAN PLANNERS  
**PlannIN&CO.**  
+61 406 428 465  
BUILDING SERVICES  
**Neuron Build**  
+61 419 995 327  
STRUCTURE  
**BG&E**  
+61 2 9250 3083

LANDSCAPE  
**Ground Ink**  
+61 2 9411 3279  
TRAFFIC  
**Ason Group**  
+61 2 9083 6601  
NCC  
-

Client  
**8 NICHOLSON STREET WOLLSTONECRAFT PTY LTD**  
2/222 Pitt St, Sydney NSW 2000


**GROUP GSA**  
Group GSA Pty Ltd ABN 76 002 113 779  
Level 7, 80 William St East Sydney NSW  
Australia 2011  
www.groupgsa.com  
T +612 9361 4144 F +612 9332 3458  
architecture interior design urban design landscape  
non architect Lisa-Maree Carrigan 7568

Project Title  
**8 Nicholson St, Wollstonecraft NSW 2065**  
Drawing Title  
**BASEMENT 01-02 PLAN**  
This drawing is the copyright of Group GSA Pty Ltd and may not be altered, reproduced or transmitted in any form or by any means in part or in whole without the written permission of Group GSA Pty Ltd.  
All levels and dimensions are to be checked and verified on site prior to the commencement of any work, making of shop drawings or fabrication of components.  
Do not scale drawings. Use figured Dimensions.

| DA SUBMISSION             |                      |            |       |  |
|---------------------------|----------------------|------------|-------|--|
| Plotted and checked by SZ |                      |            |       |  |
| Verified                  | SC                   | Approved   | AE    |  |
| Drawing Created (date)    | Drawing Created (by) |            | SC    |  |
| 10/10/25                  |                      |            |       |  |
| Scale                     | Project No           | Drawing No | Issue |  |
| 1 : 100                   | A252180              | DA2001     | B     |  |
| @ A1                      |                      |            |       |  |

24/10/2025 1:41:32 AM



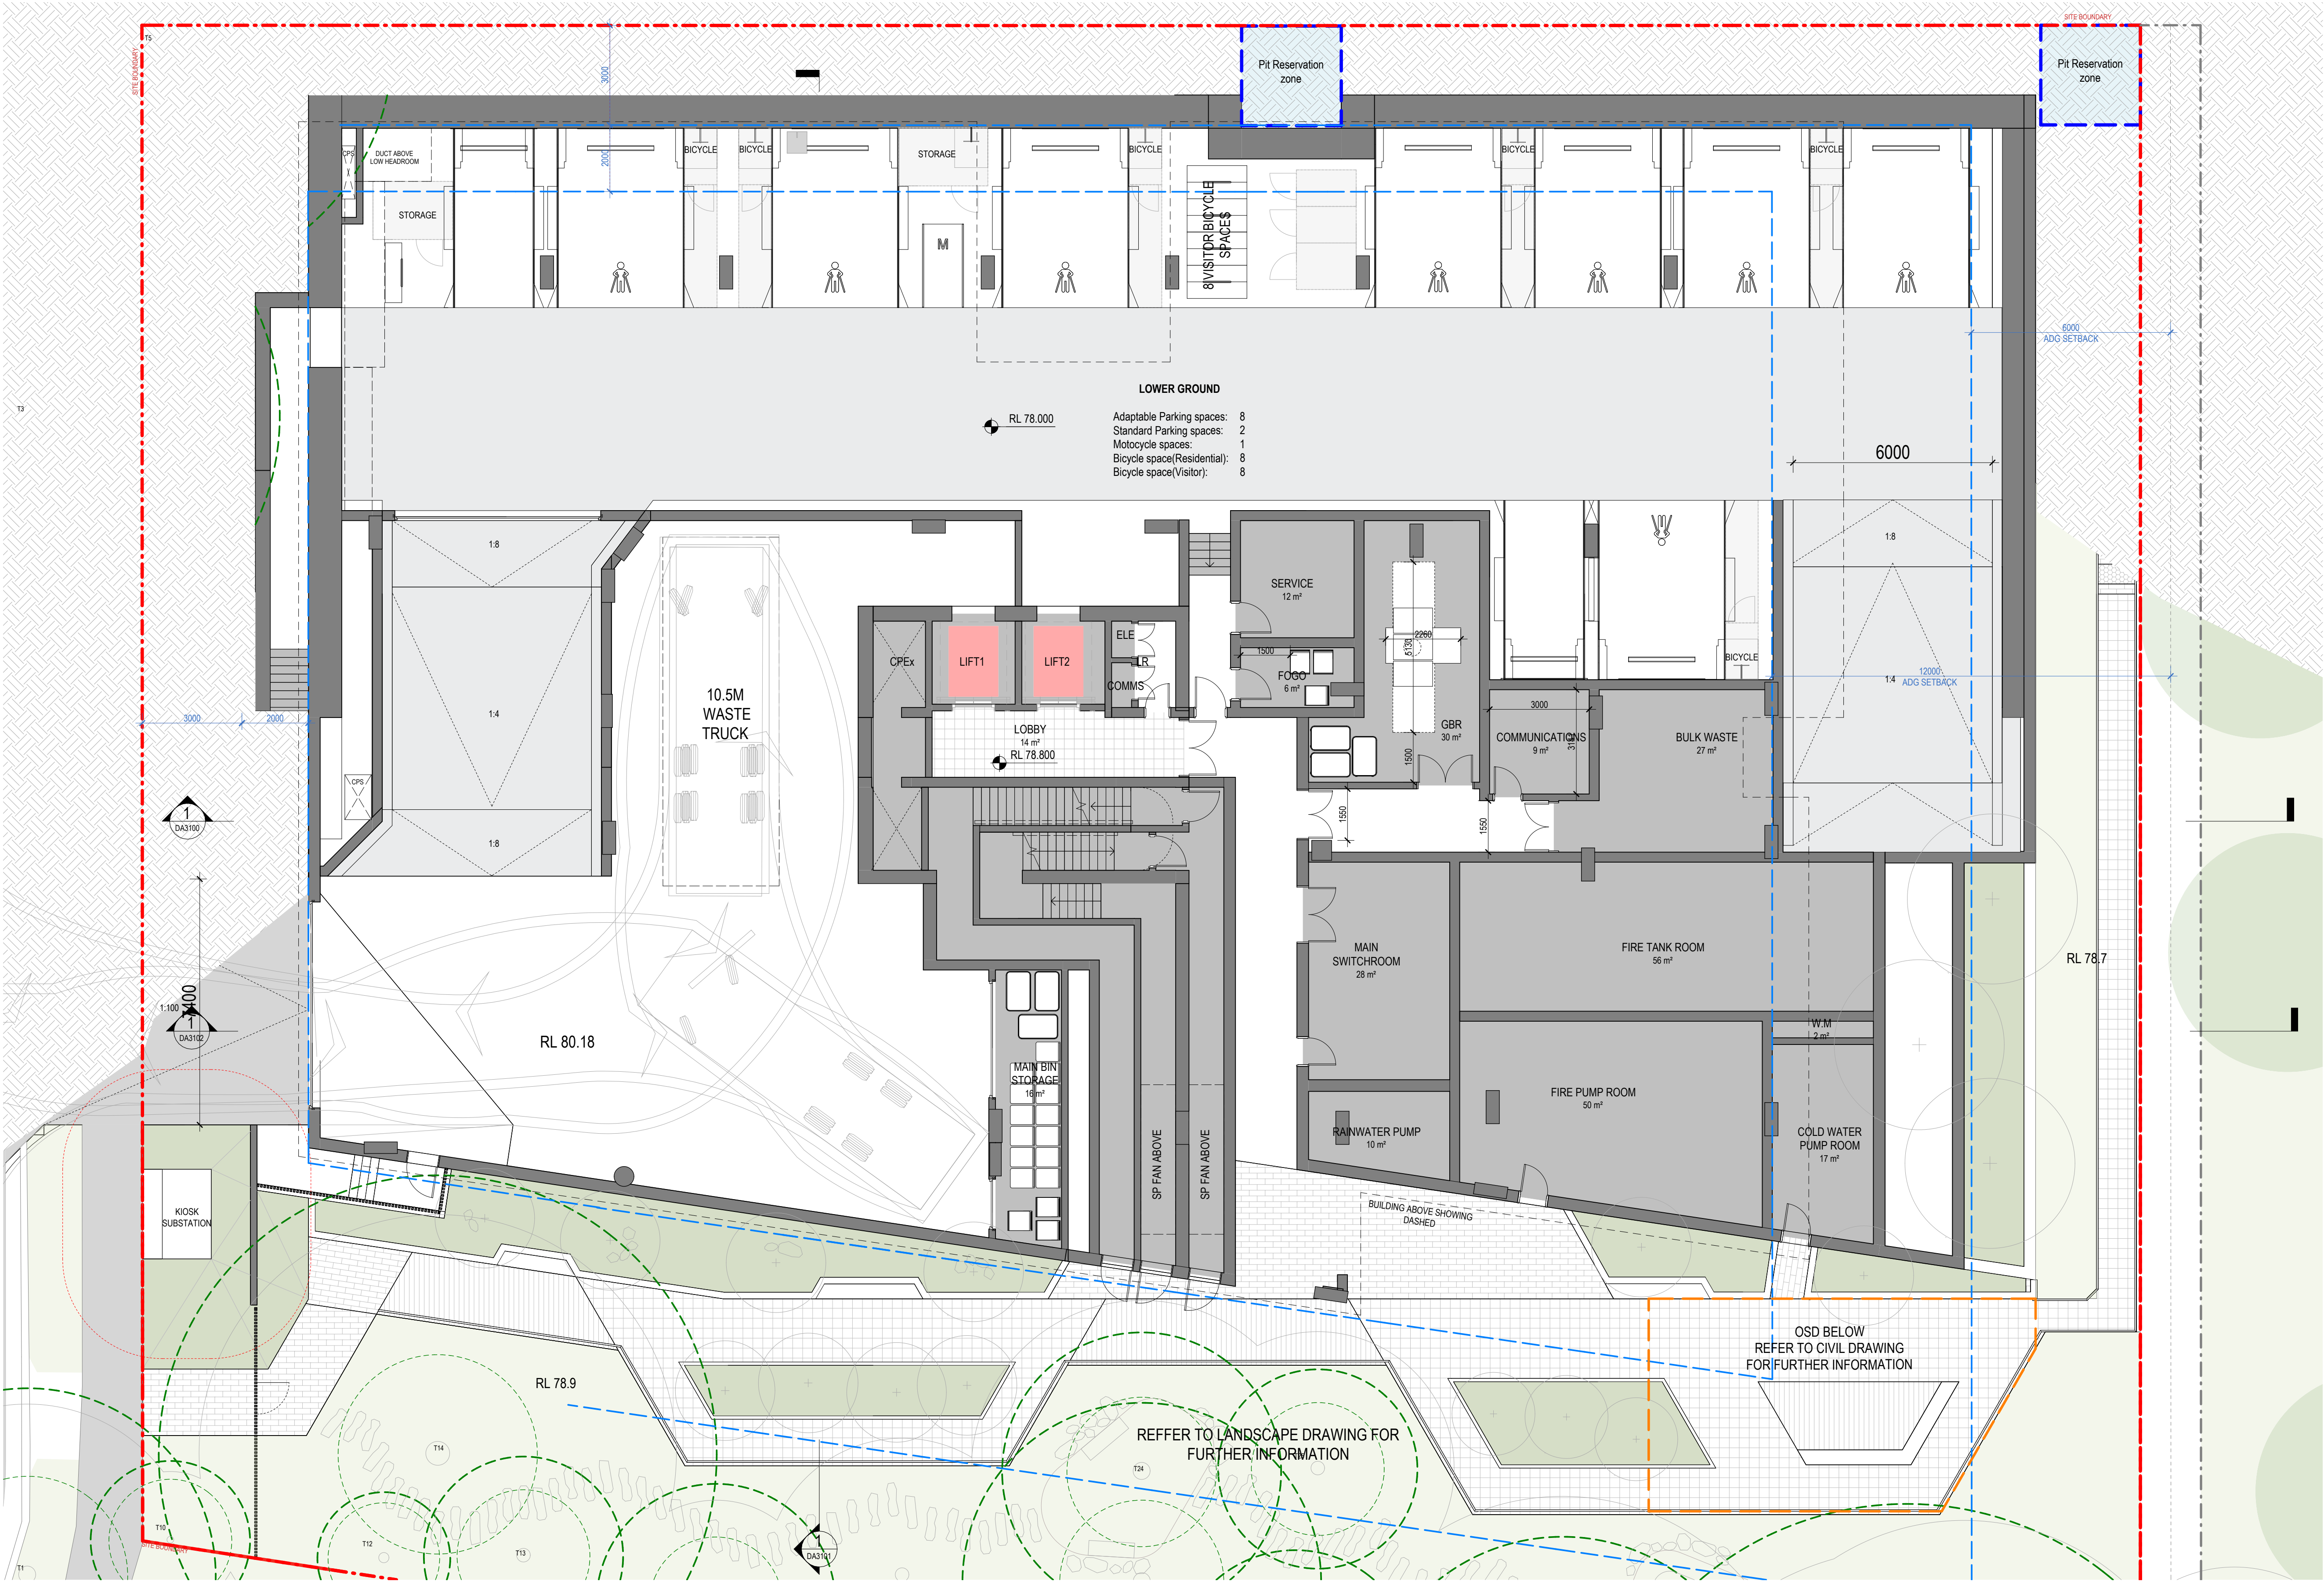

| Amendments |                   |            |
|------------|-------------------|------------|
| Issue      | Description       | Date       |
| 3          | FOR INFORMATION   | 08/25/2025 |
| 4          | FOR INFORMATION   | 08/29/2025 |
| 5          | FOR INFORMATION   | 09/11/2025 |
| 6          | FOR INFORMATION   | 09/17/2025 |
| 7          | FOR INFORMATION   | 09/18/2025 |
| 8          | FOR INFORMATION   | 09/24/2025 |
| 9          | FOR INFORMATION   | 09/30/2025 |
| 10         | FOR REVIEW        | 10/01/2025 |
| 11         | FINAL DRAFT       | 10/03/2025 |
| A          | FOR DA SUBMISSION | 10/10/2025 |
| LB         | FOR DA SUBMISSION | 10/17/2025 |

URBAN PLANNERS  
**Planning&CO.**  
+61 406 428 465  
BUILDING SERVICES  
**Neuron Build**  
+61 419 995 327  
STRUCTURE  
**BG&E**  
+61 2 9250 3083

LANDSCAPE  
**Ground Ink**  
+61 2 9411 3279  
TRAFFIC  
**Ason Group**  
+61 2 9083 6601  
NCC  
-

Client  
**8 NICHOLSON STREET WOLLSTONECRAFT PTY LTD**  
2/222 Pitt St, Sydney NSW 2000


**GROUP GSA**  
Group GSA Pty Ltd ABN 76 002 113 779  
Level 7, 80 William St East Sydney NSW  
Australia 2011  
www.groupgsa.com  
T +612 9361 4144 F +612 9332 3458  
architecture interior design urban design landscape  
nom architect Lisa-Maree Carrigan 7568

Project Title  
**8 Nicholson St, Wollstonecraft NSW 2065**

Drawing Title  
**LOWER GROUND FLOOR PLAN**

This drawing is the copyright of Group GSA Pty Ltd and may not be altered, reproduced or transmitted in any form or by any means in part or in whole without the written permission of Group GSA Pty Ltd.  
All levels and dimensions are to be checked and verified on site prior to the commencement of any work, making of shop drawings or fabrication of components.  
Do not scale drawings. Use figured Dimensions.

| DA SUBMISSION          |            |                      |       |  |
|------------------------|------------|----------------------|-------|--|
| Plotted and checked by | SZ         | Approved             | AE    |  |
| Verified               | SC         | Approved             | AE    |  |
| Drawing Created (date) |            | Drawing Created (by) | SC    |  |
| 17/10/25               |            |                      |       |  |
| Scale                  | Project No | Drawing No           | Issue |  |
| 1 : 100                | A252180    | DA2002               | B     |  |
| @ A1                   |            |                      |       |  |

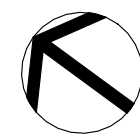

29/10/2025 6:21:19 PM





| Amendments |                   |            |
|------------|-------------------|------------|
| Issue      | Description       | Date       |
| 2          | FOR REVIEW        | 08/20/2025 |
| 3          | FOR INFORMATION   | 08/25/2025 |
| 4          | FOR INFORMATION   | 08/29/2025 |
| 5          | FOR INFORMATION   | 09/11/2025 |
| 6          | FOR INFORMATION   | 09/17/2025 |
| 7          | FOR INFORMATION   | 09/18/2025 |
| 8          | FOR INFORMATION   | 09/24/2025 |
| 9          | FOR REVIEW        | 10/01/2025 |
| 10         | FINAL DRAFT       | 10/03/2025 |
| A          | FOR DA SUBMISSION | 10/10/2025 |
| LB         | FOR DA SUBMISSION | 10/17/2025 |

URBAN PLANNERS  
**Planning&CO.**  
+61 406 428 465  
BUILDING SERVICES  
**Neuron Build**  
+61 419 995 327  
STRUCTURE  
**BG&E**  
+61 2 9250 3083

LANDSCAPE  
**Ground Ink**  
+61 2 9411 3279  
TRAFFIC  
**Ason Group**  
+61 2 9083 6601  
NCC  
-

Client  
**8 NICHOLSON STREET WOLLSTONECRAFT PTY LTD**  
2/222 Pitt St, Sydney NSW 2000

**GROUP GSA**  
Group GSA Pty Ltd ABN 76 002 113 779  
Level 7, 80 William St East Sydney NSW  
Australia 2011  
www.groupgsa.com  
T +612 9361 4144 F +612 9332 3458  
architecture interior design urban design landscape  
nom architect Lisa-Maree Carrigan 7568

Project Title  
**8 Nicholson St, Wollstonecraft NSW 2065**

Drawing Title  
**GROUND FLOOR PLAN**

This drawing is the copyright of Group GSA Pty Ltd and may not be altered, reproduced or transmitted in any form or by any means in part or in whole without the written permission of Group GSA Pty Ltd.  
All levels and dimensions are to be checked and verified on site prior to the commencement of any work, making of shop drawings or fabrication of components.  
Do not scale drawings. Use figured Dimensions.

## DA SUBMISSION

|                        |            |                      |       |
|------------------------|------------|----------------------|-------|
| Plotted and checked by | SZ         | Approved             | AE    |
| Verified               | SC         | Drawing Created (by) | SC    |
| Drawing Created (date) | 17/10/25   |                      |       |
| Scale                  | Project No | Drawing No           | Issue |
| 1 : 100                | A252180    | DA2003               | B     |
| @ A1                   |            |                      |       |

29/10/2025 6:21:27 PM





| Amendments |                   |            |
|------------|-------------------|------------|
| Issue      | Description       | Date       |
| 1          | FOR REVIEW        | 08/20/2025 |
| 2          | FOR INFORMATION   | 08/25/2025 |
| 3          | FOR INFORMATION   | 08/26/2025 |
| 4          | FOR INFORMATION   | 08/29/2025 |
| 5          | FOR INFORMATION   | 09/17/2025 |
| 6          | FOR INFORMATION   | 09/18/2025 |
| 7          | FOR INFORMATION   | 09/24/2025 |
| 8          | FOR REVIEW        | 10/01/2025 |
| 9          | FINAL DRAFT       | 10/03/2025 |
| A          | FOR DA SUBMISSION | 10/10/2025 |
| LB         | FOR DA SUBMISSION | 10/17/2025 |

URBAN PLANNERS  
**PlannIN&CO.**  
+61 406 428 465  
BUILDING SERVICES  
**Neuron Build**  
+61 419 995 327  
STRUCTURE  
**BC&E**  
+61 2 9250 3083

LANDSCAPE  
**Ground Ink**  
+61 2 9411 3279  
TRAFFIC  
**Ason Group**  
+61 2 9083 6601  
NCC  
-

Client  
**8 NICHOLSON STREET WOLLSTONECRAFT PTY LTD**  
2/222 Pitt St, Sydney NSW 2000

**GROUP GSA**  
Group GSA Pty Ltd ABN 76 002 113 779  
Level 7, 80 William St East Sydney NSW  
Australia 2011  
www.groupgsa.com  
T +612 9361 4144 F +612 9332 3458  
architecture interior design urban design landscape  
nom architect Lisa-Maree Carrigan 7568

Project Title  
**8 Nicholson St, Wollstonecraft NSW 2065**  
Drawing Title  
**LEVEL 01-02(TYP)**  
This drawing is the copyright of Group GSA Pty Ltd and may not be altered, reproduced or transmitted in any form or by any means in part or in whole without the written permission of Group GSA Pty Ltd.  
All levels and dimensions are to be checked and verified on site prior to the commencement of any work, making of shop drawings or fabrication of components.  
Do not scale drawings. Use figured Dimensions.

| DA SUBMISSION          |            |                      |       |          |
|------------------------|------------|----------------------|-------|----------|
| Plotted and checked by | SZ         | Verified             | SC    | Approved |
| Drawing Created (date) |            | Drawing Created (by) | SC    |          |
| Scale                  | Project No | Drawing No           | Issue |          |
| 1 : 100                | A252180    | DA2004               | B     |          |
| @ A1                   |            |                      |       |          |

24/10/2025 1:41:42 AM





| Amendments |                   |            |
|------------|-------------------|------------|
| Issue      | Description       | Date       |
| 1          | FOR REVIEW        | 08/20/2025 |
| 2          | FOR INFORMATION   | 08/25/2025 |
| 3          | FOR INFORMATION   | 08/29/2025 |
| 4          | FOR INFORMATION   | 08/29/2025 |
| 5          | FOR INFORMATION   | 09/17/2025 |
| 6          | FOR INFORMATION   | 09/18/2025 |
| 7          | FOR INFORMATION   | 09/24/2025 |
| 8          | FOR REVIEW        | 10/01/2025 |
| 9          | FINAL DRAFT       | 10/03/2025 |
| A          | FOR DA SUBMISSION | 10/10/2025 |
| LB         | FOR DA SUBMISSION | 10/17/2025 |

URBAN PLANNERS  
**PlannING&CO.**  
+61 406 428 465  
BUILDING SERVICES  
**Neuron Build**  
+61 419 995 327  
STRUCTURE  
**BG&E**  
+61 2 9250 3083

LANDSCAPE  
**Ground Ink**  
+61 2 9411 3279  
TRAFFIC  
**Ason Group**  
+61 2 9083 6601  
NCC  
-

Client  
**8 NICHOLSON STREET WOLLSTONECRAFT PTY LTD**  
2/222 Pitt St, Sydney NSW 2000

**GROUP GSA**  
Group GSA Pty Ltd ABN 76 002 113 779  
Level 7, 80 William St East Sydney NSW  
Australia 2011  
www.groupgsa.com  
T +612 9361 4144 F +612 9332 3458  
architecture interior design urban design landscape  
nom architect Lisa-Maree Carrigan 7568

Project Title  
**8 Nicholson St, Wollstonecraft NSW 2065**  
Drawing Title  
**LEVEL 03**  
This drawing is the copyright of Group GSA Pty Ltd and may not be altered, reproduced or transmitted in any form or by any means in part or in whole without the written permission of Group GSA Pty Ltd.  
All levels and dimensions are to be checked and verified on site prior to the commencement of any work, making of shop drawings or fabrication of components.  
Do not scale drawings. Use figured Dimensions.

| DA SUBMISSION          |            |                      |       |    |
|------------------------|------------|----------------------|-------|----|
| Plotted and checked by |            |                      |       |    |
| SZ                     |            |                      |       |    |
| Verified               | SC         | Approved             | AE    |    |
| Drawing Created (date) |            | Drawing Created (by) |       | SC |
| 10/10/25               |            |                      |       |    |
| Scale                  | Project No | Drawing No           | Issue |    |
| 1 : 100                | A252180    | DA2005               | B     |    |
| @ A1                   |            |                      |       |    |

24/10/2025 1:41:46 AM





| Amendments |                   |            |
|------------|-------------------|------------|
| Issue      | Description       | Date       |
| 1          | FOR REVIEW        | 08/20/2025 |
| 2          | FOR INFORMATION   | 08/25/2025 |
| 3          | FOR INFORMATION   | 08/29/2025 |
| 4          | FOR INFORMATION   | 09/17/2025 |
| 5          | FOR INFORMATION   | 09/18/2025 |
| 6          | FOR INFORMATION   | 09/24/2025 |
| 7          | FOR INFORMATION   | 09/30/2025 |
| 8          | FOR REVIEW        | 10/01/2025 |
| 9          | FINAL DRAFT       | 10/03/2025 |
| A          | FOR DA SUBMISSION | 10/10/2025 |
| LB         | FOR DA SUBMISSION | 10/17/2025 |

URBAN PLANNERS  
**PlannING&CO.**  
+61 406 428 465  
BUILDING SERVICES  
**Neuron Build**  
+61 419 995 327  
STRUCTURE  
**BG&E**  
+61 2 9250 3083

LANDSCAPE  
**Ground Ink**  
+61 2 9411 3279  
TRAFFIC  
**Ason Group**  
+61 2 9083 6601  
NCC  
-

Client  
**8 NICHOLSON STREET WOLLSTONECRAFT PTY LTD**  
2/222 Pitt St, Sydney NSW 2000

**GROUP GSA**  
Group GSA Pty Ltd ABN 76 002 113 779  
Level 7, 80 William St East Sydney NSW  
Australia 2011  
www.groupgsa.com  
T +612 9361 4144 F +612 9332 3458  
architecture interior design urban design landscape  
nom architect Lisa-Maree Carrigan 7568

Project Title  
**8 Nicholson St, Wollstonecraft NSW 2065**  
Drawing Title  
**LEVEL 04-10(TYP)**  
This drawing is the copyright of Group GSA Pty Ltd and may not be altered, reproduced or transmitted in any form or by any means in part or in whole without the written permission of Group GSA Pty Ltd.  
All levels and dimensions are to be checked and verified on site prior to the commencement of any work, making of shop drawings or fabrication of components.  
Do not scale drawings. Use figured Dimensions.

| DA SUBMISSION          |            |                      |       |    |
|------------------------|------------|----------------------|-------|----|
| Plotted and checked by |            |                      |       |    |
| SZ                     |            |                      |       |    |
| Verified               | SC         | Approved             | AE    |    |
| Drawing Created (date) |            | Drawing Created (by) |       | SC |
| 10/10/25               |            |                      |       |    |
| Scale                  | Project No | Drawing No           | Issue |    |
| 1 : 100                | A252180    | DA2006               | B     |    |
| @ A1                   |            |                      |       |    |

24/10/2025 1:41:50 AM





| Amendments |                   |            |
|------------|-------------------|------------|
| Issue      | Description       | Date       |
| 1          | FOR REVIEW        | 08/20/2025 |
| 2          | FOR INFORMATION   | 08/25/2025 |
| 3          | FOR INFORMATION   | 08/29/2025 |
| 4          | FOR INFORMATION   | 09/11/2025 |
| 5          | FOR INFORMATION   | 09/18/2025 |
| 6          | FOR INFORMATION   | 09/24/2025 |
| 7          | FOR REVIEW        | 10/01/2025 |
| 8          | FINAL DRAFT       | 10/03/2025 |
| A          | FOR DA SUBMISSION | 10/10/2025 |
| B          | FOR DA SUBMISSION | 10/17/2025 |

URBAN PLANNERS  
**PlannIN&CO.**  
+61 406 428 465  
BUILDING SERVICES  
**Neuron Build**  
+61 419 995 327  
STRUCTURE  
**BG&E**  
+61 2 9250 3083

LANDSCAPE  
**Ground Ink**  
+61 2 9411 3279  
TRAFFIC  
**Ason Group**  
+61 2 9083 6801  
NCC  
-

Client  
**8 NICHOLSON STREET WOLLSTONECRAFT PTY LTD**  
2/222 Pitt St, Sydney NSW 2000


**GROUP GSA**  
Group GSA Pty Ltd ABN 76 002 113 779  
Level 7, 80 William St East Sydney NSW  
Australia 2011  
www.groupgsa.com  
T +612 9361 4144 F +612 9332 3458  
architecture interior design urban design landscape  
nom architect Lisa-Maree Carrigan 7568

Project Title  
**8 Nicholson St, Wollstonecraft NSW 2065**  
Drawing Title  
**LEVEL 11 PLAN**  
This drawing is the copyright of Group GSA Pty Ltd and may not be altered, reproduced or transmitted in any form or by any means in part or in whole without the written permission of Group GSA Pty Ltd.  
All levels and dimensions are to be checked and verified on site prior to the commencement of any work, making of shop drawings or fabrication of components.  
Do not scale drawings. Use figured Dimensions.

| DA SUBMISSION          |            |                      |       |    |
|------------------------|------------|----------------------|-------|----|
|                        |            |                      |       |    |
| Plotted and checked by |            | SZ                   |       |    |
| Verified               | SC         | Approved             | AE    |    |
| Drawing Created (date) |            | Drawing Created (by) |       | SC |
| 10/10/25               |            |                      |       |    |
| Scale                  | Project No | Drawing No           | Issue |    |
| 1 : 100                | A252180    | DA2007               | B     |    |
| @ A1                   |            |                      |       |    |

24/10/2025 1:41:52 AM



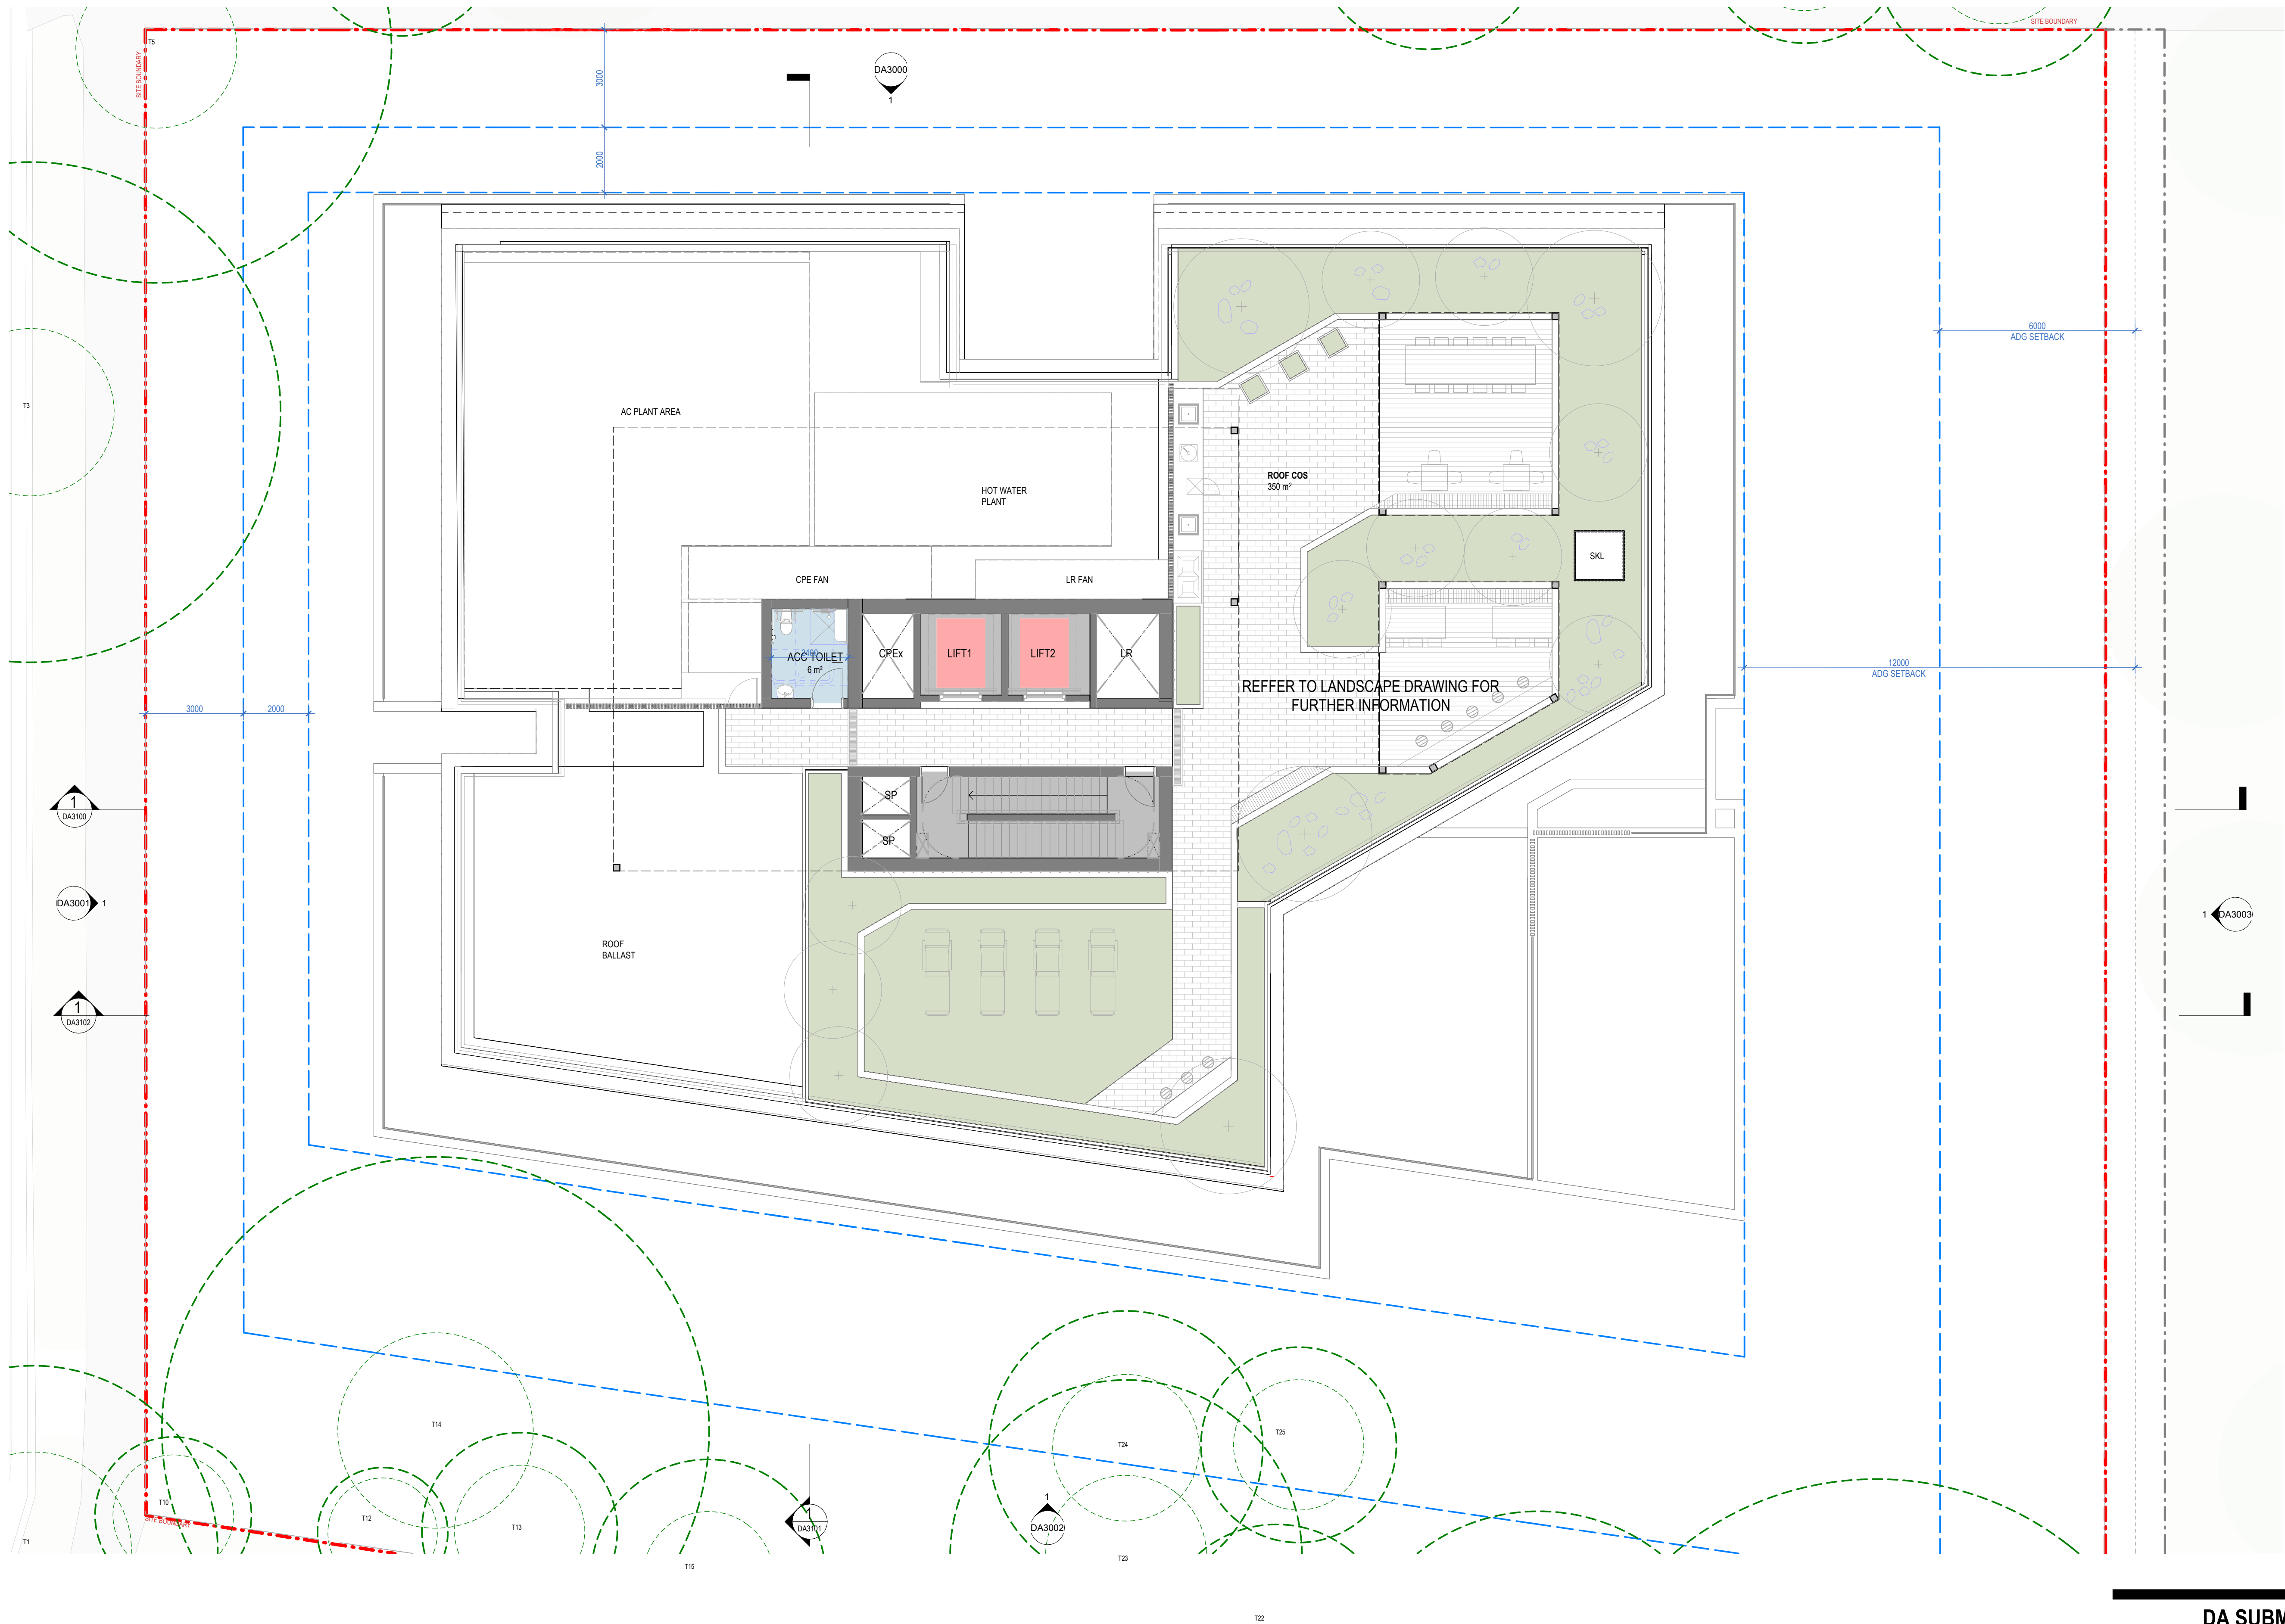

| Amendments |                   |            |
|------------|-------------------|------------|
| Issue      | Description       | Date       |
| 1          | FOR REVIEW        | 08/20/2025 |
| 2          | FOR INFORMATION   | 08/25/2025 |
| 3          | FOR INFORMATION   | 08/29/2025 |
| 4          | FOR INFORMATION   | 09/11/2025 |
| 5          | FOR INFORMATION   | 09/17/2025 |
| 6          | FOR INFORMATION   | 09/18/2025 |
| 7          | FOR INFORMATION   | 09/24/2025 |
| 8          | FOR REVIEW        | 10/01/2025 |
| 9          | FINAL DRAFT       | 10/03/2025 |
| A          | FOR DA SUBMISSION | 10/10/2025 |
| LB         | FOR DA SUBMISSION | 10/17/2025 |

URBAN PLANNERS  
**PlannING&CO.**  
+61 406 428 465  
BUILDING SERVICES  
**Neuron Build**  
+61 419 995 327  
STRUCTURE  
**BG&E**  
+61 2 9250 3083

LANDSCAPE  
**Ground Ink**  
+61 2 9411 3279  
TRAFFIC  
**Ason Group**  
+61 2 9083 6601  
NCC  
-

Client  
**8 NICHOLSON STREET WOLLSTONECRAFT PTY LTD**  
2/222 Pitt St, Sydney NSW 2000

**GROUP GSA**  
Group GSA Pty Ltd ABN 76 002 113 779  
Level 7, 80 William St East Sydney NSW  
Australia 2011  
www.groupgsa.com  
T +612 9361 4144 F +612 9332 3458  
architecture interior design urban design landscape  
nom architect Lisa-Maree Carrigan 7568

Project Title  
**8 Nicholson St, Wollstonecraft NSW 2065**  
Drawing Title  
**ROOF PLAN**  
This drawing is the copyright of Group GSA Pty Ltd and may not be altered, reproduced or transmitted in any form or by any means in part or in whole without the written permission of Group GSA Pty Ltd.  
All levels and dimensions are to be checked and verified on site prior to the commencement of any work, making of shop drawings or fabrication of components.  
Do not scale drawings. Use figured Dimensions.


| DA SUBMISSION             |                      |            |       |  |
|---------------------------|----------------------|------------|-------|--|
| Plotted and checked by SZ |                      |            |       |  |
| Verified                  | SC                   | Approved   | AE    |  |
| Drawing Created (date)    | Drawing Created (by) |            | SC    |  |
| 10/10/25                  |                      |            |       |  |
| Scale                     | Project No           | Drawing No | Issue |  |
| 1 : 100                   | A252180              | DA2008     | B     |  |
| @ A1                      |                      |            |       |  |

24/10/2025 1:41:54 AM







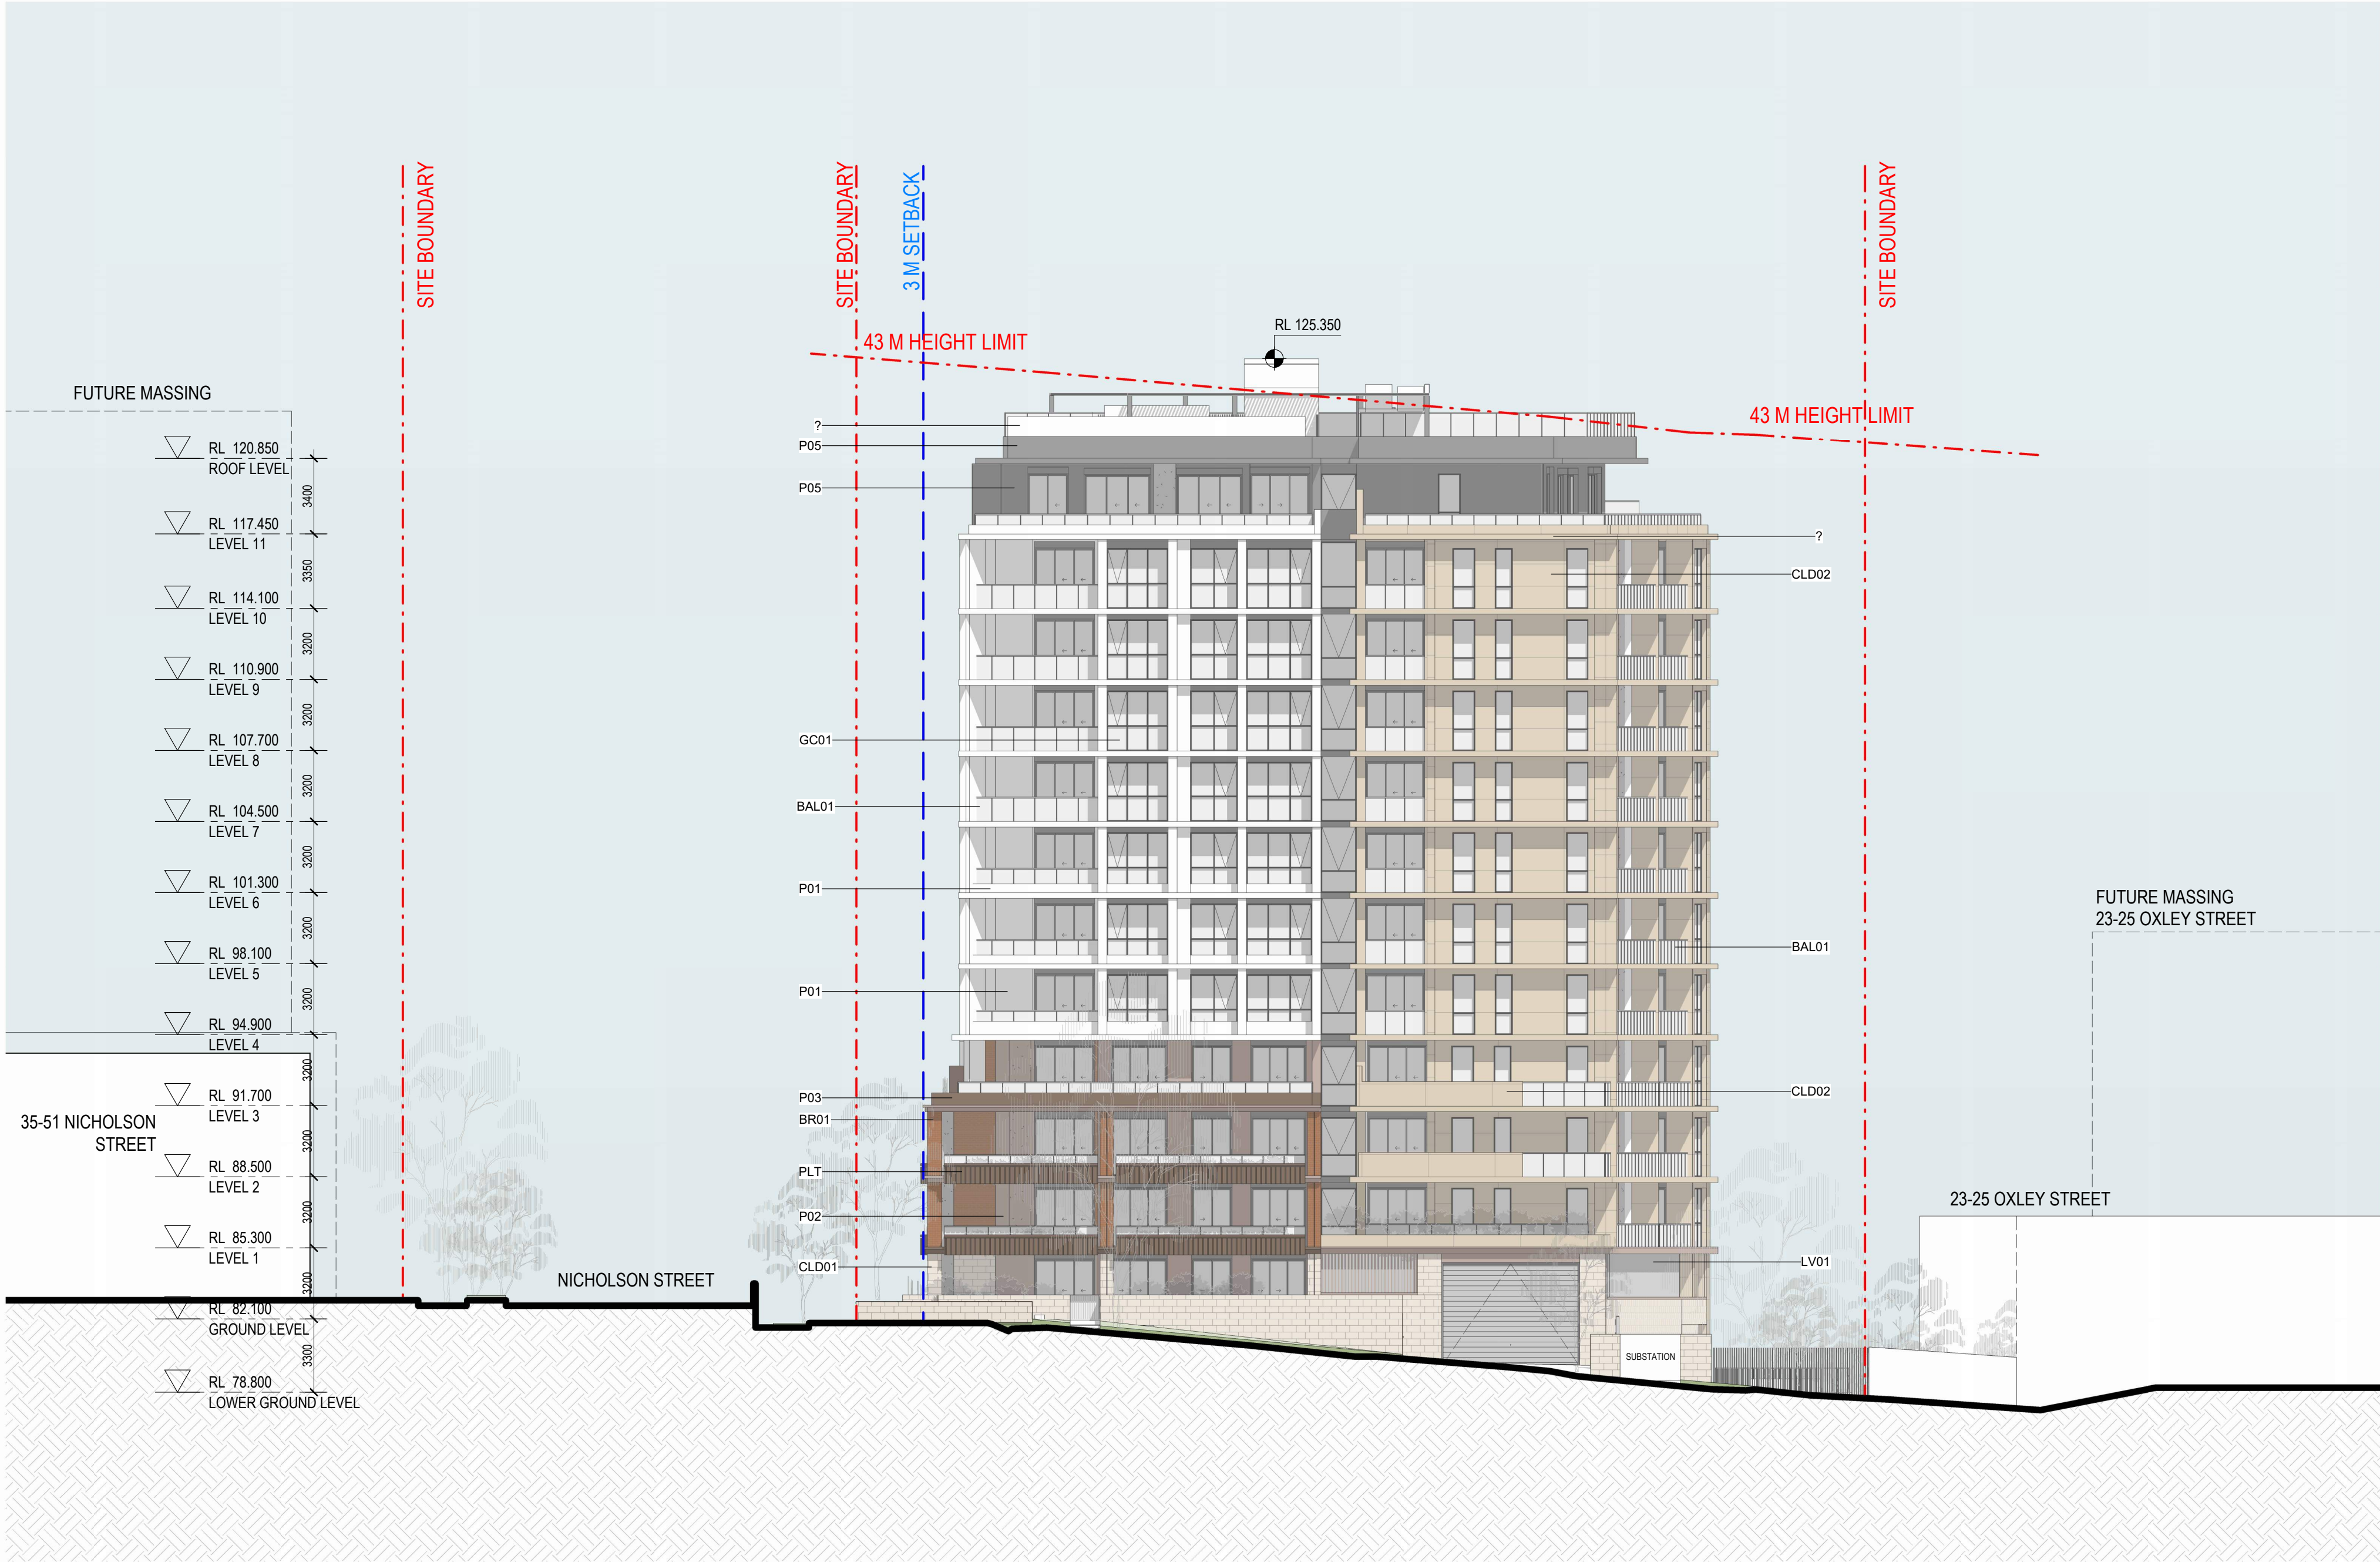

LEGEND

PAINT FINISH

|     |                                      |      |                                             |
|-----|--------------------------------------|------|---------------------------------------------|
| P01 | Painted finish type 1, Natural White | P04  | Painted finish type 4, Color to Match CLD02 |
| P02 | Painted finish type 2, Light Brown   | P05  | Painted finish type 5, Dark Grey            |
| P03 | Painted finish type 4, Brown         | BR01 | Brick Brown                                 |

METAL/CLADDING

|       |                                            |
|-------|--------------------------------------------|
| CLD01 | Cladding system Sandstone                  |
| CLD02 | Cladding system Color similar to sandstone |

GLASS/BALUSTRADE

|       |                                                                                |
|-------|--------------------------------------------------------------------------------|
| BAL01 | Balustrade type 1, semi-frameless glass balustrade, powdercoat aluminium frame |
| BAL02 | Balustrade type 3, Concrete upturn full height balustrade. Finish to match P03 |
| BAL03 | Vertical steel baluster. Powder coat finish                                    |

|      |                                                                         |
|------|-------------------------------------------------------------------------|
| GC01 | Glass, clear. Framing System, powdercoat aluminium frame, Dark grey     |
| GC02 | Glass, colorback. Framing System, powdercoat aluminium frame, Dark grey |
| PLT  | Planter, textured finish, Color to Match CLD03                          |

LOUVRE/SCREEN

|      |                                                                   |
|------|-------------------------------------------------------------------|
| LV01 | Decorative Louvre type 1, Powdercoat finish, Color similar to P03 |
| LV02 | Aluminium Louvre type 2, Powdercoat finish, Color similar to P04  |

| Amendments |                   |            |
|------------|-------------------|------------|
| Issue      | Description       | Date       |
| 1          | FOR REVIEW        | 08/21/2025 |
| 2          | FOR INFORMATION   | 08/25/2025 |
| 3          | FOR INFORMATION   | 08/29/2025 |
| 4          | FOR INFORMATION   | 09/18/2025 |
| 5          | FOR INFORMATION   | 09/24/2025 |
| 6          | FOR REVIEW        | 10/01/2025 |
| 7          | FINAL DRAFT       | 10/03/2025 |
| A          | FOR DA SUBMISSION | 10/10/2025 |
| B          | FOR DA SUBMISSION | 10/17/2025 |

| URBAN PLANNERS                  |  |
|---------------------------------|--|
| PlannING&CO.<br>+61 406 428 465 |  |
| BUILDING SERVICES               |  |
| Neuron Build<br>+61 419 995 327 |  |
| STRUCTURE                       |  |
| BG&E<br>+61 2 9250 3083         |  |

| LANDSCAPE                     |  |
|-------------------------------|--|
| Ground Ink<br>+61 2 9411 3279 |  |
| TRAFFIC                       |  |
| Ason Group<br>+61 2 9083 6601 |  |
| NCC                           |  |
| -                             |  |

| Client                                    |  |
|-------------------------------------------|--|
| 8 NICHOLSON STREET WOLLSTONECRAFT PTY LTD |  |
| 2/222 Pitt St, Sydney NSW 2000            |  |

**GROUP GSA**

Group GSA Pty Ltd ABN 76 002 113 779  
Level 7, 80 William St East Sydney NSW Australia 2011  
www.groupgsa.com

T +612 9361 4144 F +612 9332 3458


architecture interior design urban design landscape  
nom architect Lisa-Maree Carrigan 7568

| Project Title                           |  |
|-----------------------------------------|--|
| 8 Nicholson St, Wollstonecraft NSW 2065 |  |
| Drawing Title                           |  |
| NORTH ELEVATION                         |  |

This drawing is the copyright of Group GSA Pty Ltd and may not be altered, reproduced or transmitted in any form or by any means in part or in whole without the written permission of Group GSA Pty Ltd.  
All levels and dimensions are to be checked and verified on site prior to the commencement of any work, making of shop drawings or fabrication of components.  
Do not scale drawings. Use figured Dimensions.


DA SUBMISSION

|                        |            |                      |       |
|------------------------|------------|----------------------|-------|
| Plotted and checked by |            | SZ                   |       |
| Verified               | SC         | Approved             | AE    |
| Drawing Created (date) |            | Drawing Created (by) |       |
|                        |            | SC                   |       |
|                        |            | 17/10/25             |       |
| Scale                  | Project No | Drawing No           | Issue |
| 1 : 200                | A252180    | DA3001               | B     |
| @ A1                   |            |                      |       |

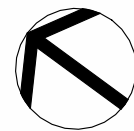

29/10/2025 6:23:47 PM



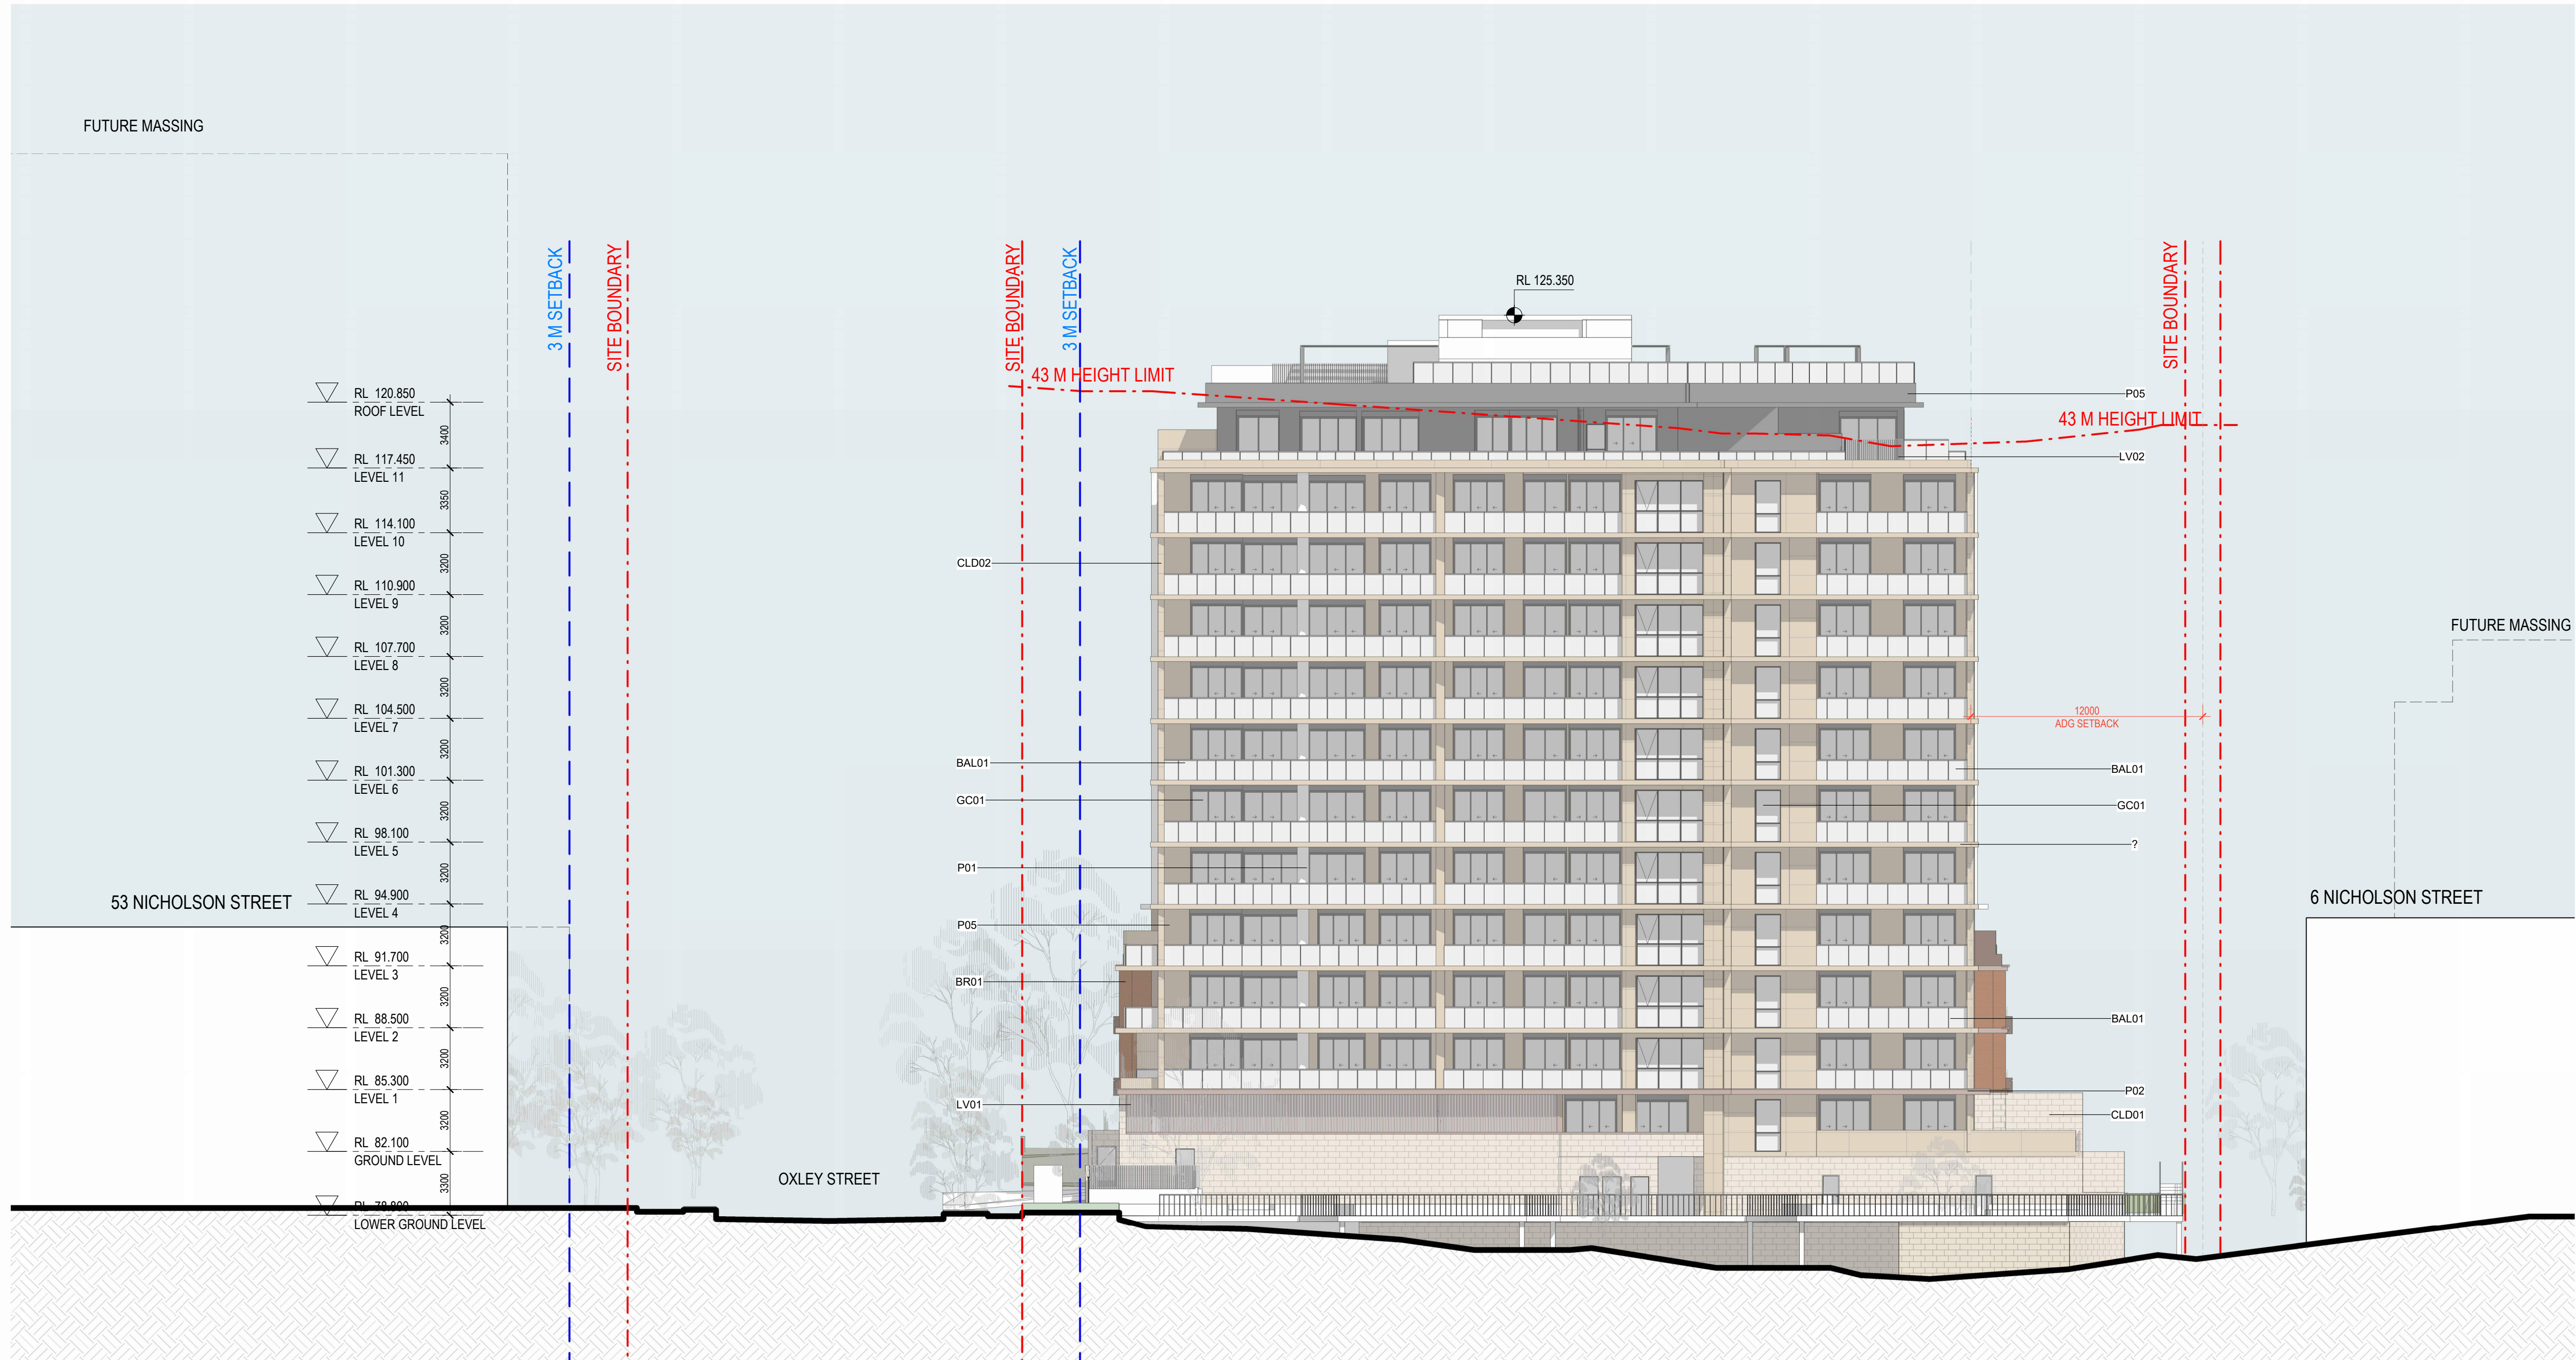

LEGEND

PAINT FINISH

|     |                                      |      |                                             |
|-----|--------------------------------------|------|---------------------------------------------|
| P01 | Painted finish type 1, Natural White | P04  | Painted finish type 4, Color to Match CLD02 |
| P02 | Painted finish type 2, Light Brown   | P05  | Painted finish type 5, Dark Grey            |
| P03 | Painted finish type 4, Brown         | BR01 | Brick Brown                                 |

METAL/CLADDING

|       |                                            |       |                                            |
|-------|--------------------------------------------|-------|--------------------------------------------|
| CLD01 | Cladding system Sandstone                  | CLD02 | Cladding system Color similar to sandstone |
| CLD02 | Cladding system Color similar to sandstone |       |                                            |

GLASS/BALUSTRADE

|       |                                                                                |       |                                                                                |
|-------|--------------------------------------------------------------------------------|-------|--------------------------------------------------------------------------------|
| BAL01 | Balustrade type 1, semi-frameless glass balustrade, powdercoat aluminium frame | BAL02 | Balustrade type 3, Concrete upturn full height balustrade, Finish to match P03 |
| BAL03 | Vertical steel baluster, Powder coat finish                                    |       |                                                                                |

LOUVRE/SCREEN

|      |                                                                         |      |                                                                   |
|------|-------------------------------------------------------------------------|------|-------------------------------------------------------------------|
| GC01 | Glass, clear, Framing System, powdercoat aluminium frame, Dark grey     | LV01 | Decorative Louvre type 1, Powdercoat finish, Color similar to P03 |
| GC02 | Glass, colorback, Framing System, powdercoat aluminium frame, Dark grey | LV02 | Aluminium Louvre type 2, Powdercoat finish, Color similar to P04  |
| PLT  | Planter, textured finish, Color to Match CLD03                          |      |                                                                   |

| Issue | Description       | Date       |
|-------|-------------------|------------|
| 1     | FOR INFORMATION   | 08/25/2025 |
| 2     | FOR INFORMATION   | 08/29/2025 |
| 3     | FOR INFORMATION   | 09/18/2025 |
| 4     | FOR INFORMATION   | 09/24/2025 |
| 5     | FOR REVIEW        | 10/01/2025 |
| 6     | FINAL DRAFT       | 10/03/2025 |
| A     | FOR DA SUBMISSION | 10/10/2025 |
| B     | FOR DA SUBMISSION | 10/17/2025 |

|                   |
|-------------------|
| URBAN PLANNERS    |
| PlannING&CO.      |
| +61 406 428 465   |
| BUILDING SERVICES |
| Neuron Build      |
| +61 419 995 327   |
| STRUCTURE         |
| BC&E              |
| +61 2 9250 3083   |

|                 |
|-----------------|
| LANDSCAPE       |
| Ground Ink      |
| +61 2 9411 3279 |
| TRAFFIC         |
| Ason Group      |
| +61 2 9083 6601 |
| NCC             |
| -               |

|                                           |
|-------------------------------------------|
| Client                                    |
| 8 NICHOLSON STREET WOLLSTONECRAFT PTY LTD |
| 2/222 Pitt St, Sydney NSW 2000            |

**GROUP GSA**

Group GSA Pty Ltd ABN 76 002 113 779  
Level 7, 80 William St East Sydney NSW Australia 2011  
www.groupgsa.com

T +612 9361 4144 F +612 9332 3458

architecture interior design urban design landscape  
nom architect Lisa-Maree Carrigan 7568

|                                         |
|-----------------------------------------|
| Project Title                           |
| 8 Nicholson St, Wollstonecraft NSW 2065 |
| Drawing Title                           |


WEST ELEVATION

This drawing is the copyright of Group GSA Pty Ltd and may not be altered, reproduced or transmitted in any form or by any means in part or in whole without the written permission of Group GSA Pty Ltd.  
All levels and dimensions are to be checked and verified on site prior to the commencement of any work, making of shop drawings or fabrication of components.  
Do not scale drawings. Use figured Dimensions.

| DA SUBMISSION          |            |                      |       |
|------------------------|------------|----------------------|-------|
| Plotted and checked by | SZ         |                      |       |
| Verified               | SC         | Approved             | AE    |
| Drawing Created (date) |            | Drawing Created (by) | SC    |
| 17/10/25               |            |                      |       |
| Scale                  | Project No | Drawing No           | Issue |
| 1 : 200                | A252180    | DA3002               | B     |
| @ A1                   |            |                      |       |

29/10/2025 6:23:46 PM



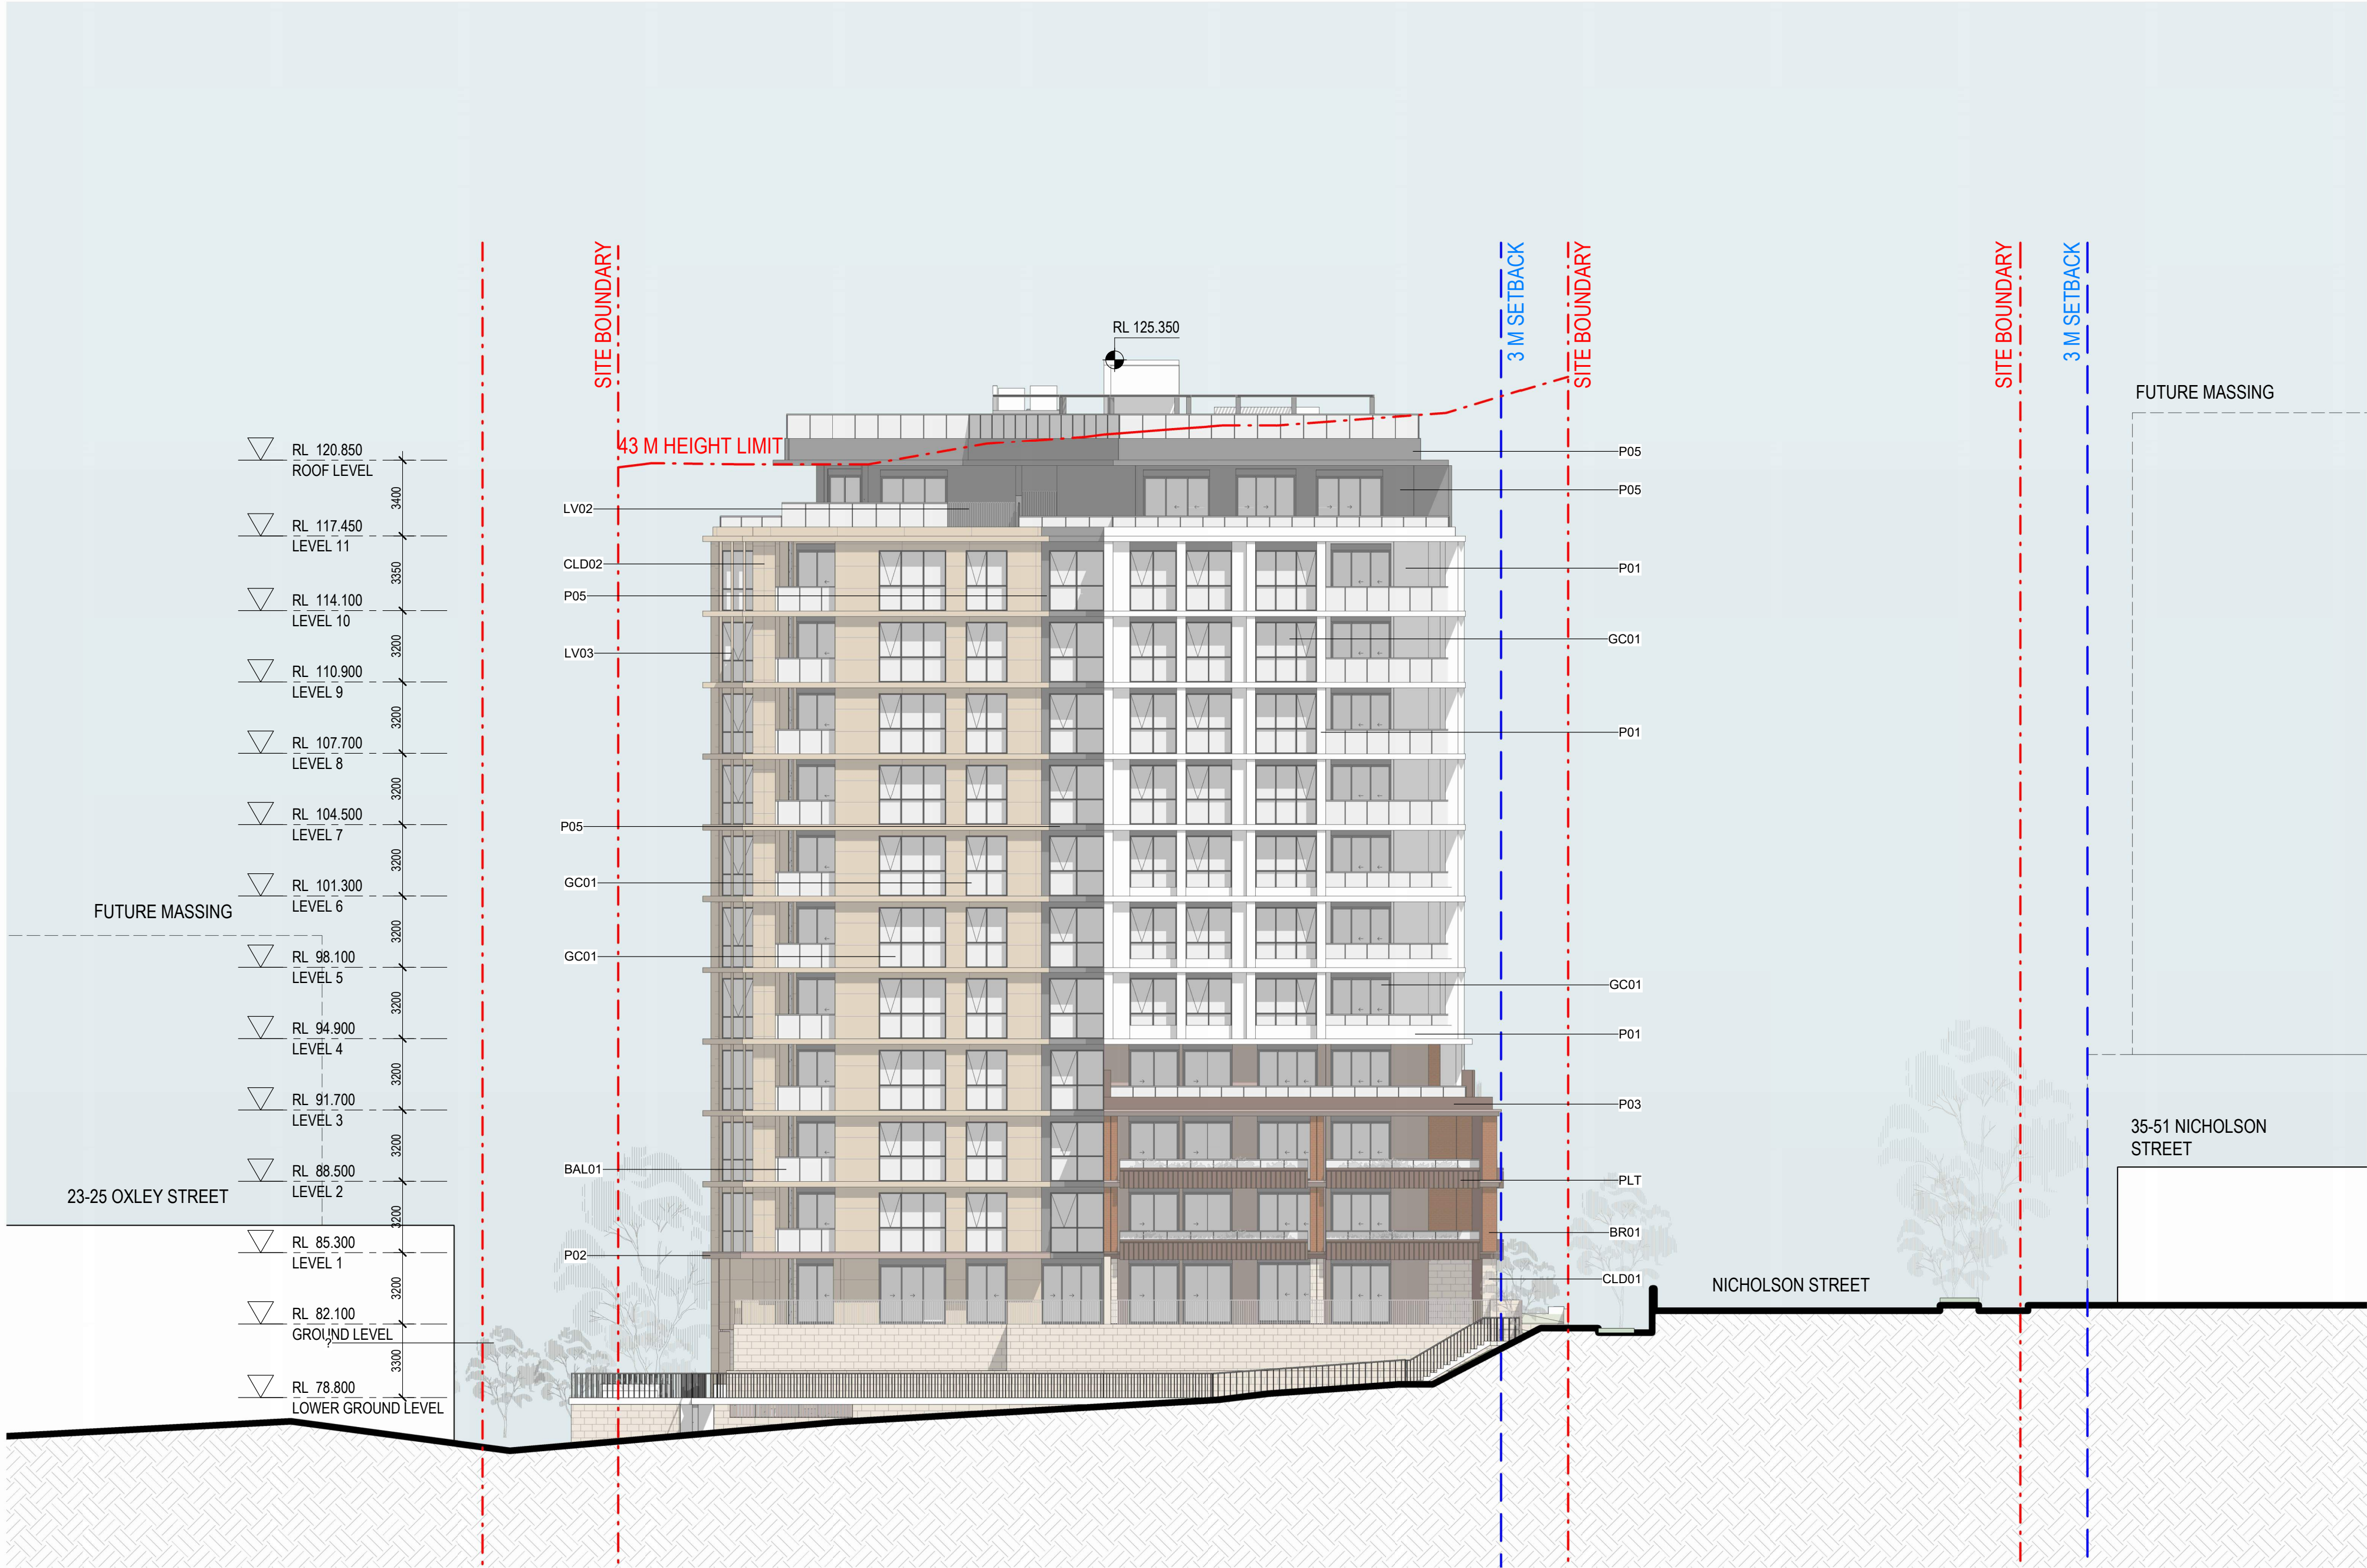

LEGEND

PAINT FINISH

|     |                                      |
|-----|--------------------------------------|
| P01 | Painted finish type 1, Natural White |
| P02 | Painted finish type 2, Light Brown   |
| P03 | Painted finish type 4, Brown         |

|      |                                             |
|------|---------------------------------------------|
| P04  | Painted finish type 4, Color to Match CLD02 |
| P05  | Painted finish type 5, Dark Grey            |
| BR01 | Brick Brown                                 |

METAL/CLADDING

|       |                                            |
|-------|--------------------------------------------|
| CLD01 | Cladding system Sandstone                  |
| CLD02 | Cladding system Color similar to sandstone |

GLASS/BALUSTRADE

|       |                                                                                |
|-------|--------------------------------------------------------------------------------|
| BAL01 | Balustrade type 1, semi-frameless glass balustrade, powdercoat aluminium frame |
| BAL02 | Balustrade type 3, Concrete upturn full height balustrade. Finish to match P03 |
| BAL03 | Vertical steel baluster. Powder coat finish                                    |

|      |                                                                         |
|------|-------------------------------------------------------------------------|
| GC01 | Glass, clear. Framing System, powdercoat aluminium frame, Dark grey     |
| GC02 | Glass, colorback. Framing System, powdercoat aluminium frame, Dark grey |
| PLT  | Planter, textured finish. Color to Match CLD03                          |

LOUVRE/SCREEN

|      |                                                                   |
|------|-------------------------------------------------------------------|
| LV01 | Decorative Louvre type 1, Powdercoat finish, Color similar to P03 |
| LV02 | Aluminium Louvre type 2, Powdercoat finish, Color similar to P04  |

| Issue | Description       | Date       |
|-------|-------------------|------------|
| 1     | FOR INFORMATION   | 08/25/2025 |
| 2     | FOR INFORMATION   | 08/29/2025 |
| 3     | FOR INFORMATION   | 09/18/2025 |
| 4     | FOR INFORMATION   | 09/24/2025 |
| 5     | FOR REVIEW        | 10/01/2025 |
| 6     | FINAL DRAFT       | 10/03/2025 |
| A     | FOR DA SUBMISSION | 10/10/2025 |
| B     | FOR DA SUBMISSION | 10/17/2025 |

|                   |
|-------------------|
| URBAN PLANNERS    |
| PlannING&CO.      |
| +61 406 428 465   |
| BUILDING SERVICES |
| Neuron Build      |
| +61 419 995 327   |
| STRUCTURE         |
| BC&E              |
| +61 2 9250 3083   |

|                 |
|-----------------|
| LANDSCAPE       |
| Ground Ink      |
| +61 2 9411 3279 |
| TRAFFIC         |
| Ason Group      |
| +61 2 9083 6601 |
| NCC             |
| -               |

|                                           |
|-------------------------------------------|
| Client                                    |
| 8 NICHOLSON STREET WOLLSTONECRAFT PTY LTD |
| 2/222 Pitt St, Sydney NSW 2000            |

**GROUP GSA**

Group GSA Pty Ltd ABN 76 002 113 779  
Level 7, 80 William St East Sydney NSW  
Australia 2011  
www.groupgsa.com

T +612 9361 4144 F +612 9332 3458

architecture interior design urban design landscape  
nom architect Lisa-Maree Carrigan 7568

|                                         |
|-----------------------------------------|
| Project Title                           |
| 8 Nicholson St, Wollstonecraft NSW 2065 |
| Drawing Title                           |

SOUTH ELEVATION


This drawing is the copyright of Group GSA Pty Ltd and may not be altered, reproduced or transmitted in any form or by any means in part or in whole without the written permission of Group GSA Pty Ltd.  
All levels and dimensions are to be checked and verified on site prior to the commencement of any work, making of shop drawings or fabrication of components.  
Do not scale drawings. Use figured Dimensions.

DA SUBMISSION

|                        |            |                      |       |
|------------------------|------------|----------------------|-------|
| Plotted and checked by |            | SZ                   |       |
| Verified               | SC         | Approved             | AE    |
| Drawing Created (date) |            | Drawing Created (by) |       |
|                        |            | SC                   |       |
|                        |            | 17/10/25             |       |
| Scale                  | Project No | Drawing No           | Issue |
| 1 : 200                | A252180    | DA3003               | B     |
| © A1                   |            |                      |       |

29/10/2025 6:27:53 PM



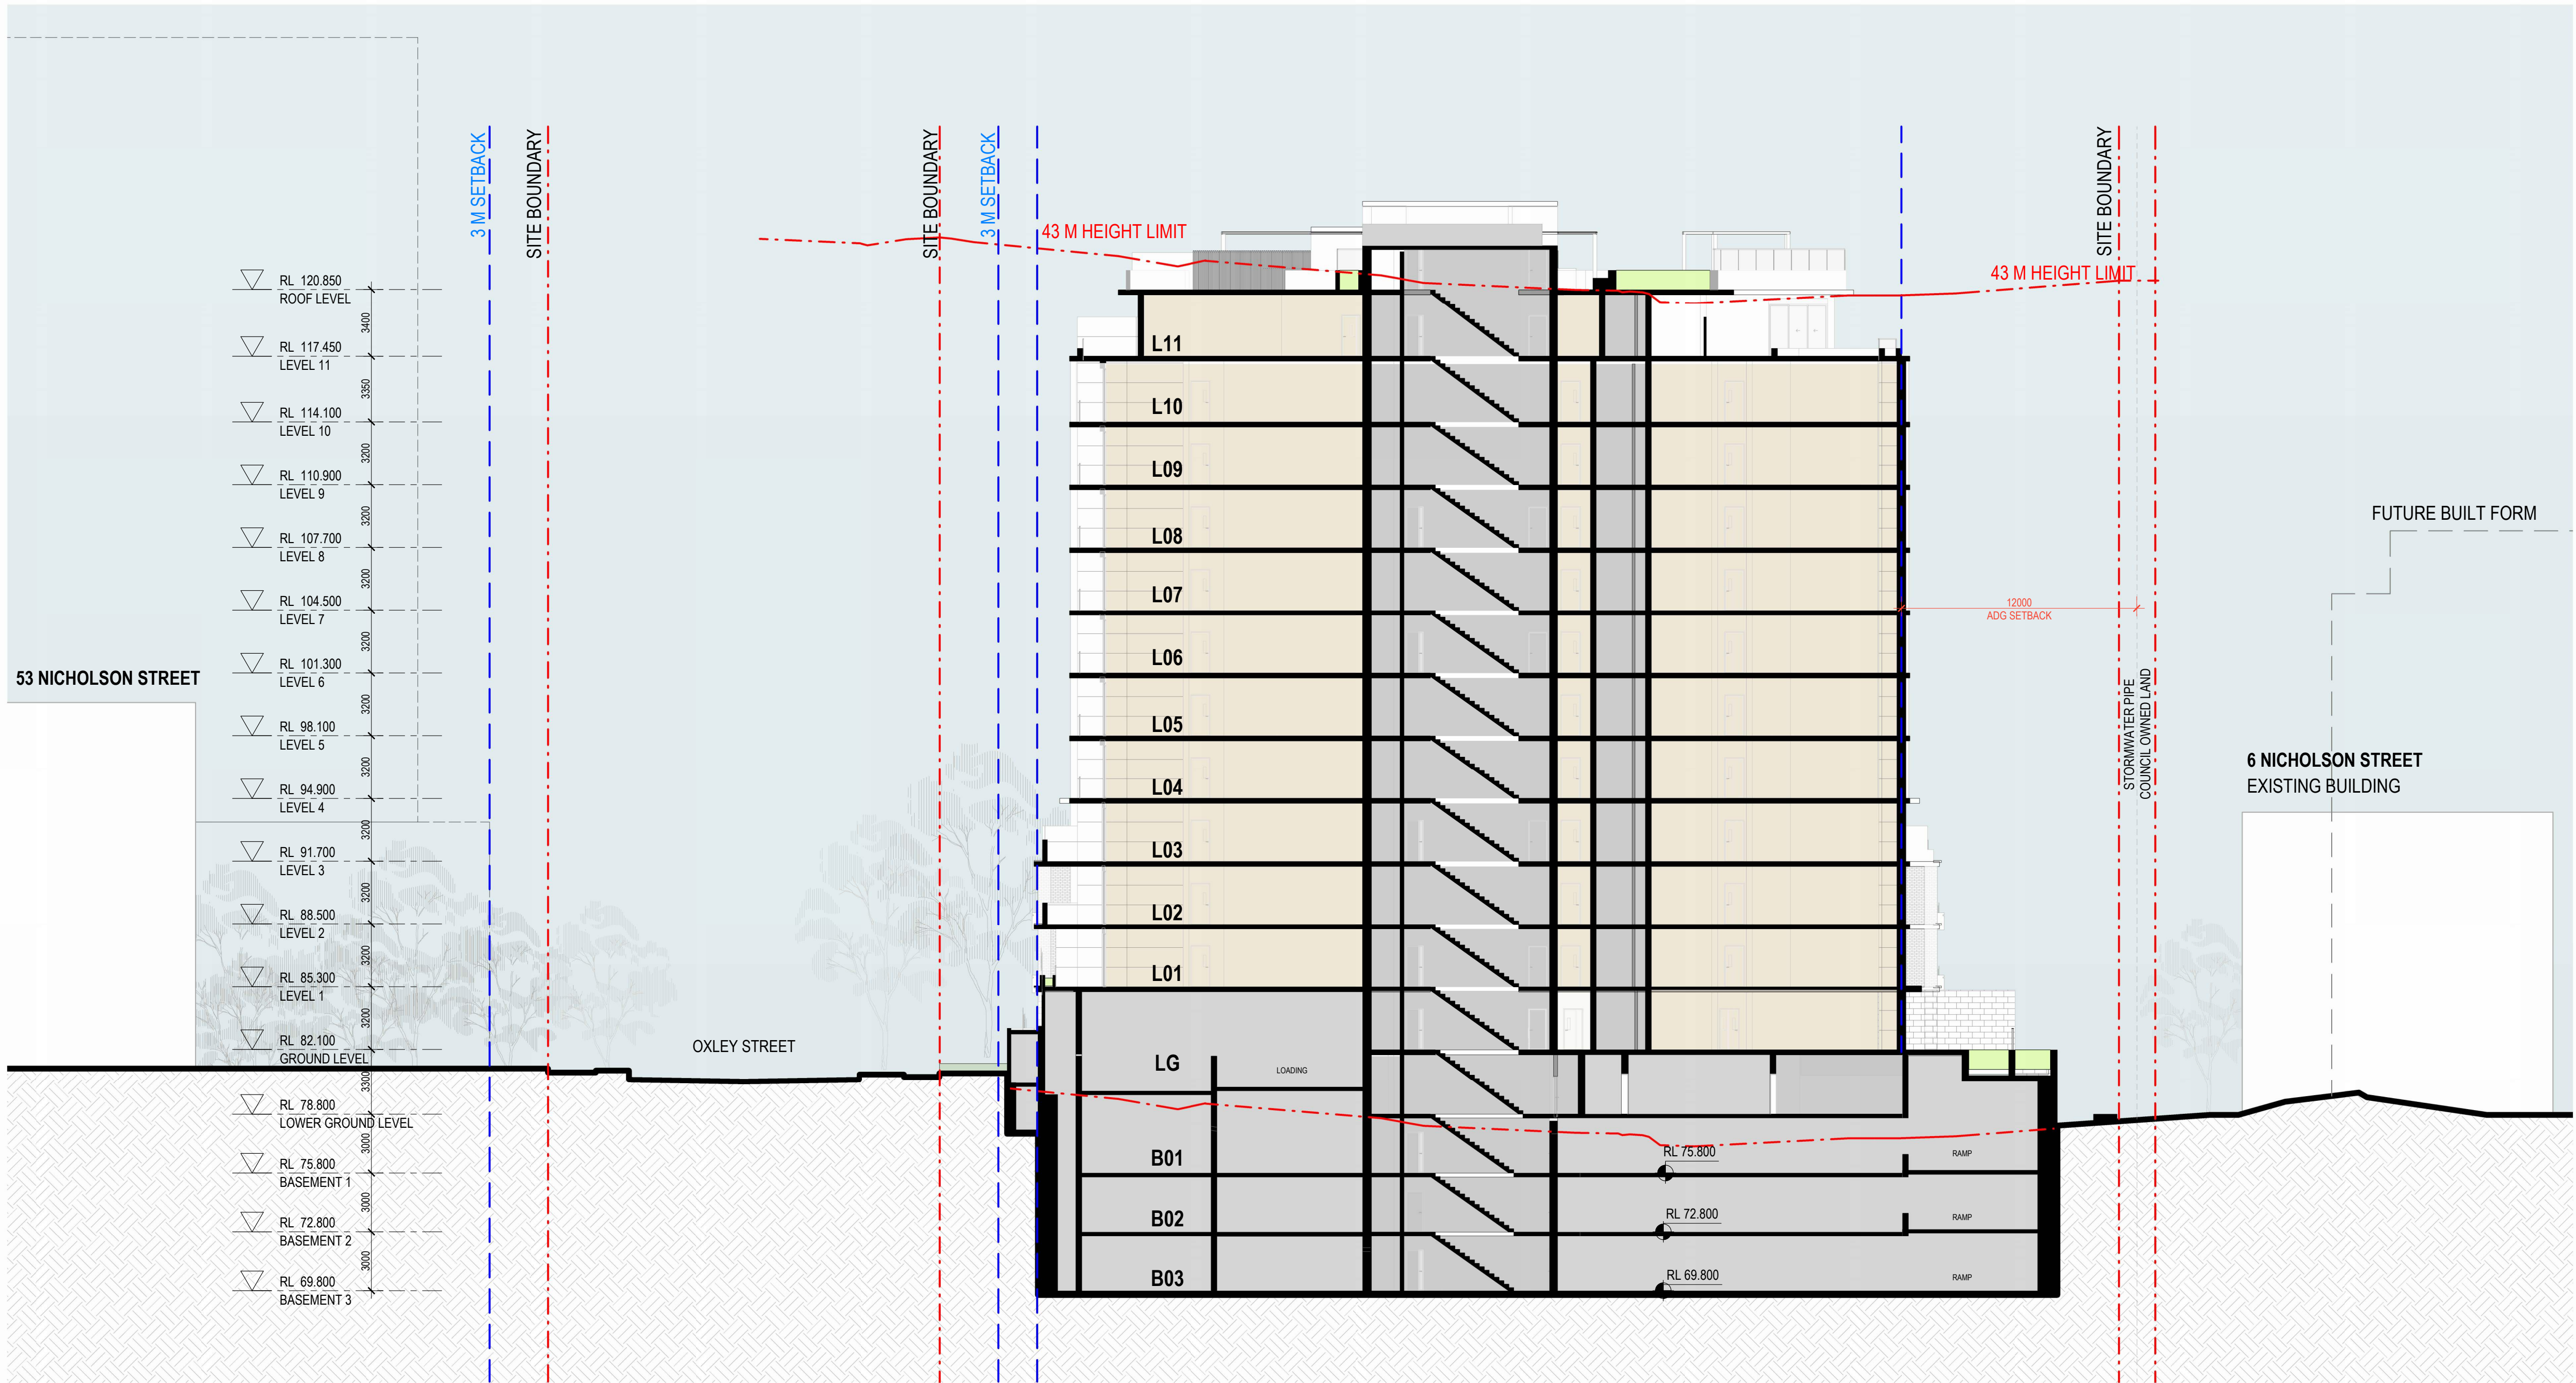

| Amendments |                   |            |
|------------|-------------------|------------|
| Issue      | Description       | Date       |
| 1          | FOR INFORMATION   | 08/25/2025 |
| 2          | FOR INFORMATION   | 08/29/2025 |
| 3          | FOR INFORMATION   | 09/24/2025 |
| 4          | FOR REVIEW        | 10/01/2025 |
| 5          | FINAL DRAFT       | 10/03/2025 |
| A          | FOR DA SUBMISSION | 10/10/2025 |
| B          | FOR DA SUBMISSION | 10/17/2025 |

|                                 |
|---------------------------------|
| URBAN PLANNERS                  |
| PlannING&CO.<br>+61 406 428 465 |
| BUILDING SERVICES               |
| Neuron Build<br>+61 419 995 327 |
| STRUCTURE                       |
| BC&E<br>+61 2 9250 3083         |

|                               |
|-------------------------------|
| LANDSCAPE                     |
| Ground Ink<br>+61 2 9411 3279 |
| TRAFFIC                       |
| Ason Group<br>+61 2 9083 6601 |
| NCC                           |
| -                             |

|                                           |
|-------------------------------------------|
| Client                                    |
| 8 NICHOLSON STREET WOLLSTONECRAFT PTY LTD |
| 2/222 Pitt St, Sydney NSW 2000            |


**GROUP GSA**  
Group GSA Pty Ltd ABN 76 002 113 779  
Level 7, 80 William St East Sydney NSW  
Australia 2011  
www.groupgsa.com  
T +612 9361 4144 F +612 9332 3458  
architecture interior design urban design landscape  
nom architect Lisa-Maree Carrigan 7568

|   |                                         |  |  |
|---|-----------------------------------------|--|--|
| Project Title   | 8 Nicholson St, Wollstonecraft NSW 2065 |  |  |
| Drawing Title   | OVERALL SECTION 1                       |  |  |
| <p>This drawing is the copyright of Group GSA Pty Ltd and may not be altered, reproduced or transmitted in any form or by any means in part or in whole without the written permission of Group GSA Pty Ltd.</p> <p>All levels and dimensions are to be checked and verified on site prior to the commencement of any work, making of shop drawings or fabrication of components.</p> <p>Do not scale drawings. Use figured Dimensions.</p> |                                         |  |  |

| DA SUBMISSION             |            |                      |       |    |
|---------------------------|------------|----------------------|-------|----|
| Plotted and checked by SZ |            |                      |       |    |
| Verified                  | SC         | Approved             | AE    |    |
| Drawing Created (date)    |            | Drawing Created (by) |       | SC |
| 17/10/25                  |            |                      |       |    |
| Scale                     | Project No | Drawing No           | Issue |    |
| 1 : 200                   | A252180    | DA3100               | B     |    |
| @ A1                      |            |                      |       |    |

29/10/2025 6:28:12 PM



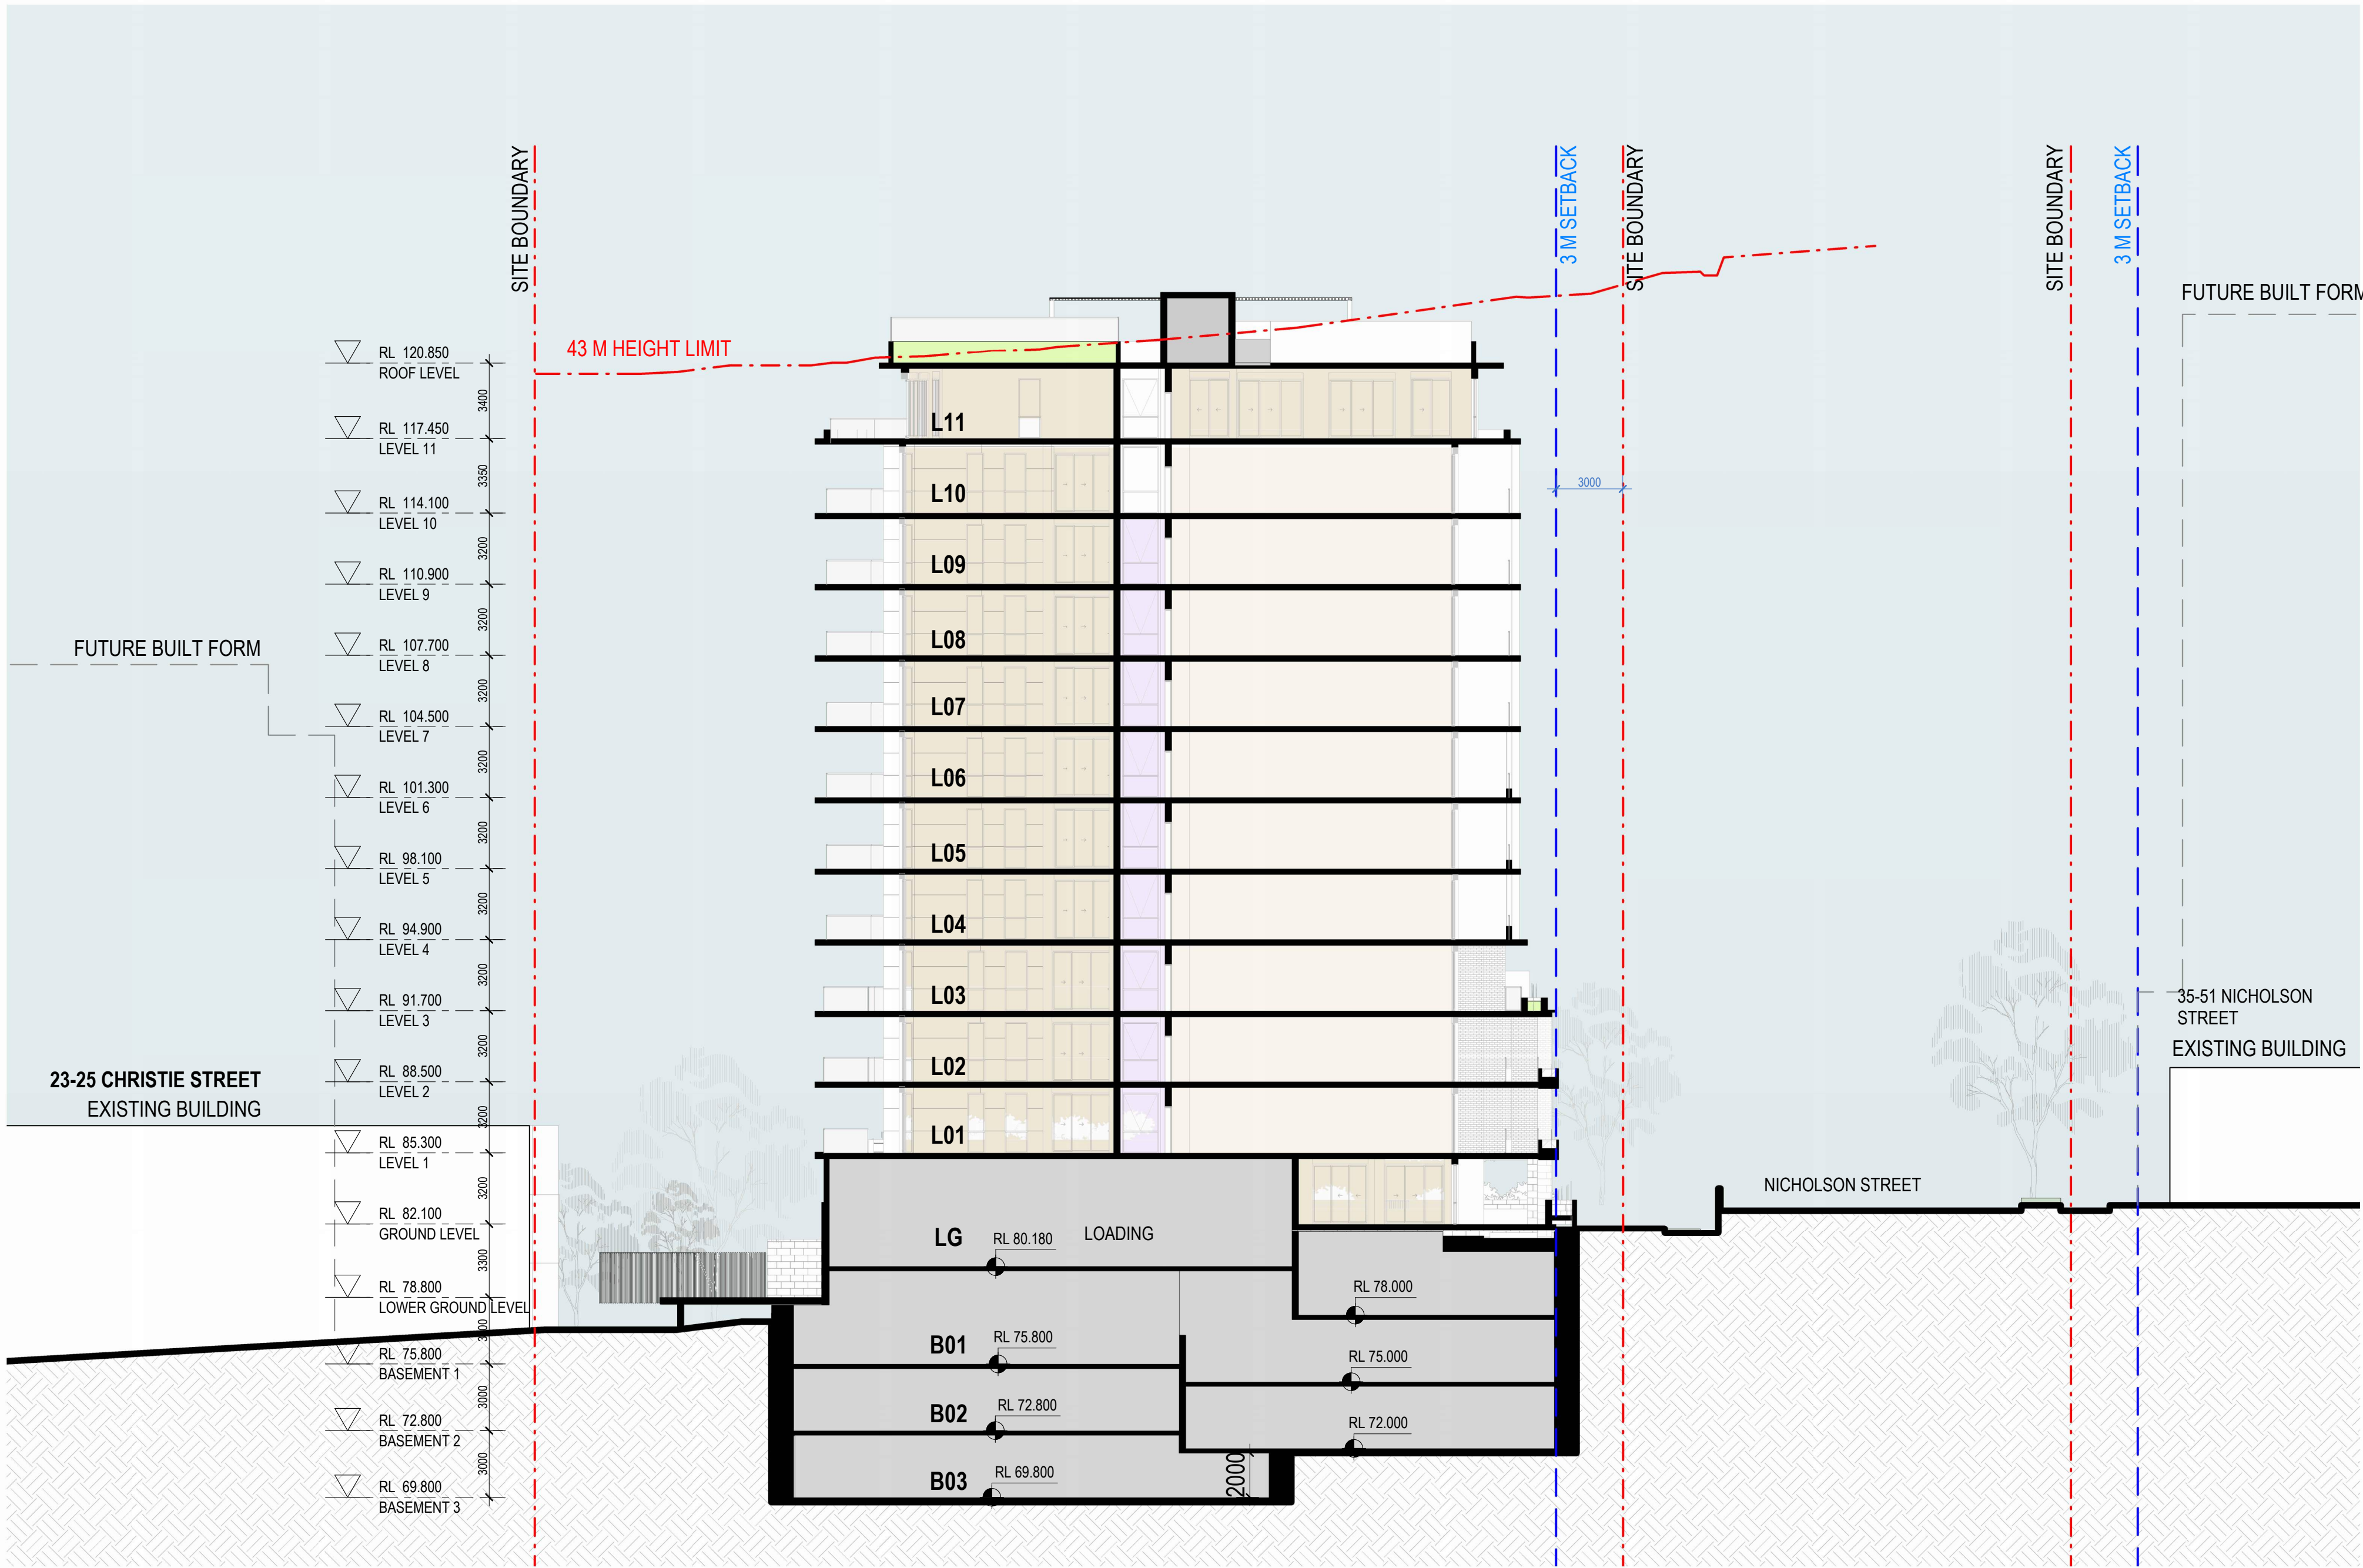

| Amendments |                   |            |
|------------|-------------------|------------|
| Issue      | Description       | Date       |
| 1          | FOR INFORMATION   | 08/25/2025 |
| 2          | FOR INFORMATION   | 08/29/2025 |
| 3          | FOR INFORMATION   | 09/24/2025 |
| 4          | FOR REVIEW        | 10/01/2025 |
| 5          | FINAL DRAFT       | 10/03/2025 |
| A          | FOR DA SUBMISSION | 10/10/2025 |
| B          | FOR DA SUBMISSION | 10/17/2025 |

| URBAN PLANNERS                  |  |
|---------------------------------|--|
| PlannING&CO.<br>+61 406 428 465 |  |
| BUILDING SERVICES               |  |
| Neuron Build<br>+61 419 995 327 |  |
| STRUCTURE                       |  |
| BC&E<br>+61 2 9250 3083         |  |

| LANDSCAPE                     |  |
|-------------------------------|--|
| Ground Ink<br>+61 2 9411 3279 |  |
| TRAFFIC                       |  |
| Ason Group<br>+61 2 9083 6601 |  |
| NCC                           |  |
| -                             |  |

| Client                                    |  |
|-------------------------------------------|--|
| 8 NICHOLSON STREET WOLLSTONECRAFT PTY LTD |  |
| 2/222 Pitt St, Sydney NSW 2000            |  |

**GROUP GSA**

Group GSA Pty Ltd ABN 76 002 113 779  
Level 7, 80 William St East Sydney NSW  
Australia 2011  
www.groupgsa.com

T +612 9361 4144 F +612 9332 3458


architecture interior design urban design landscape  
nom architect Lisa-Maree Carrigan 7568

| Project Title   |  |
|---|--|
| 8 Nicholson St, Wollstonecraft NSW 2065   |  |
| Drawing Title   |  |
| OVERALL SECTION 2   |  |
| This drawing is the copyright of Group GSA Pty Ltd and may not be altered, reproduced or transmitted in any form or by any means in part or in whole without the written permission of Group GSA Pty Ltd.<br>All levels and dimensions are to be checked and verified on site prior to the commencement of any work, making of shop drawings or fabrication of components.<br>Do not scale drawings. Use figured Dimensions. |  |

| DA SUBMISSION          |            |                      |       |
|------------------------|------------|----------------------|-------|
| Plotted and checked by |            | SZ                   |       |
| Verified               | SC         | Approved             | AE    |
| Drawing Created (date) |            | Drawing Created (by) |       |
|                        |            | SC                   |       |
| 17/10/25               |            |                      |       |
| Scale                  | Project No | Drawing No           | Issue |
| 1 : 200                | A252180    | DA3101               | B     |

29/10/2025 6:28:32 PM



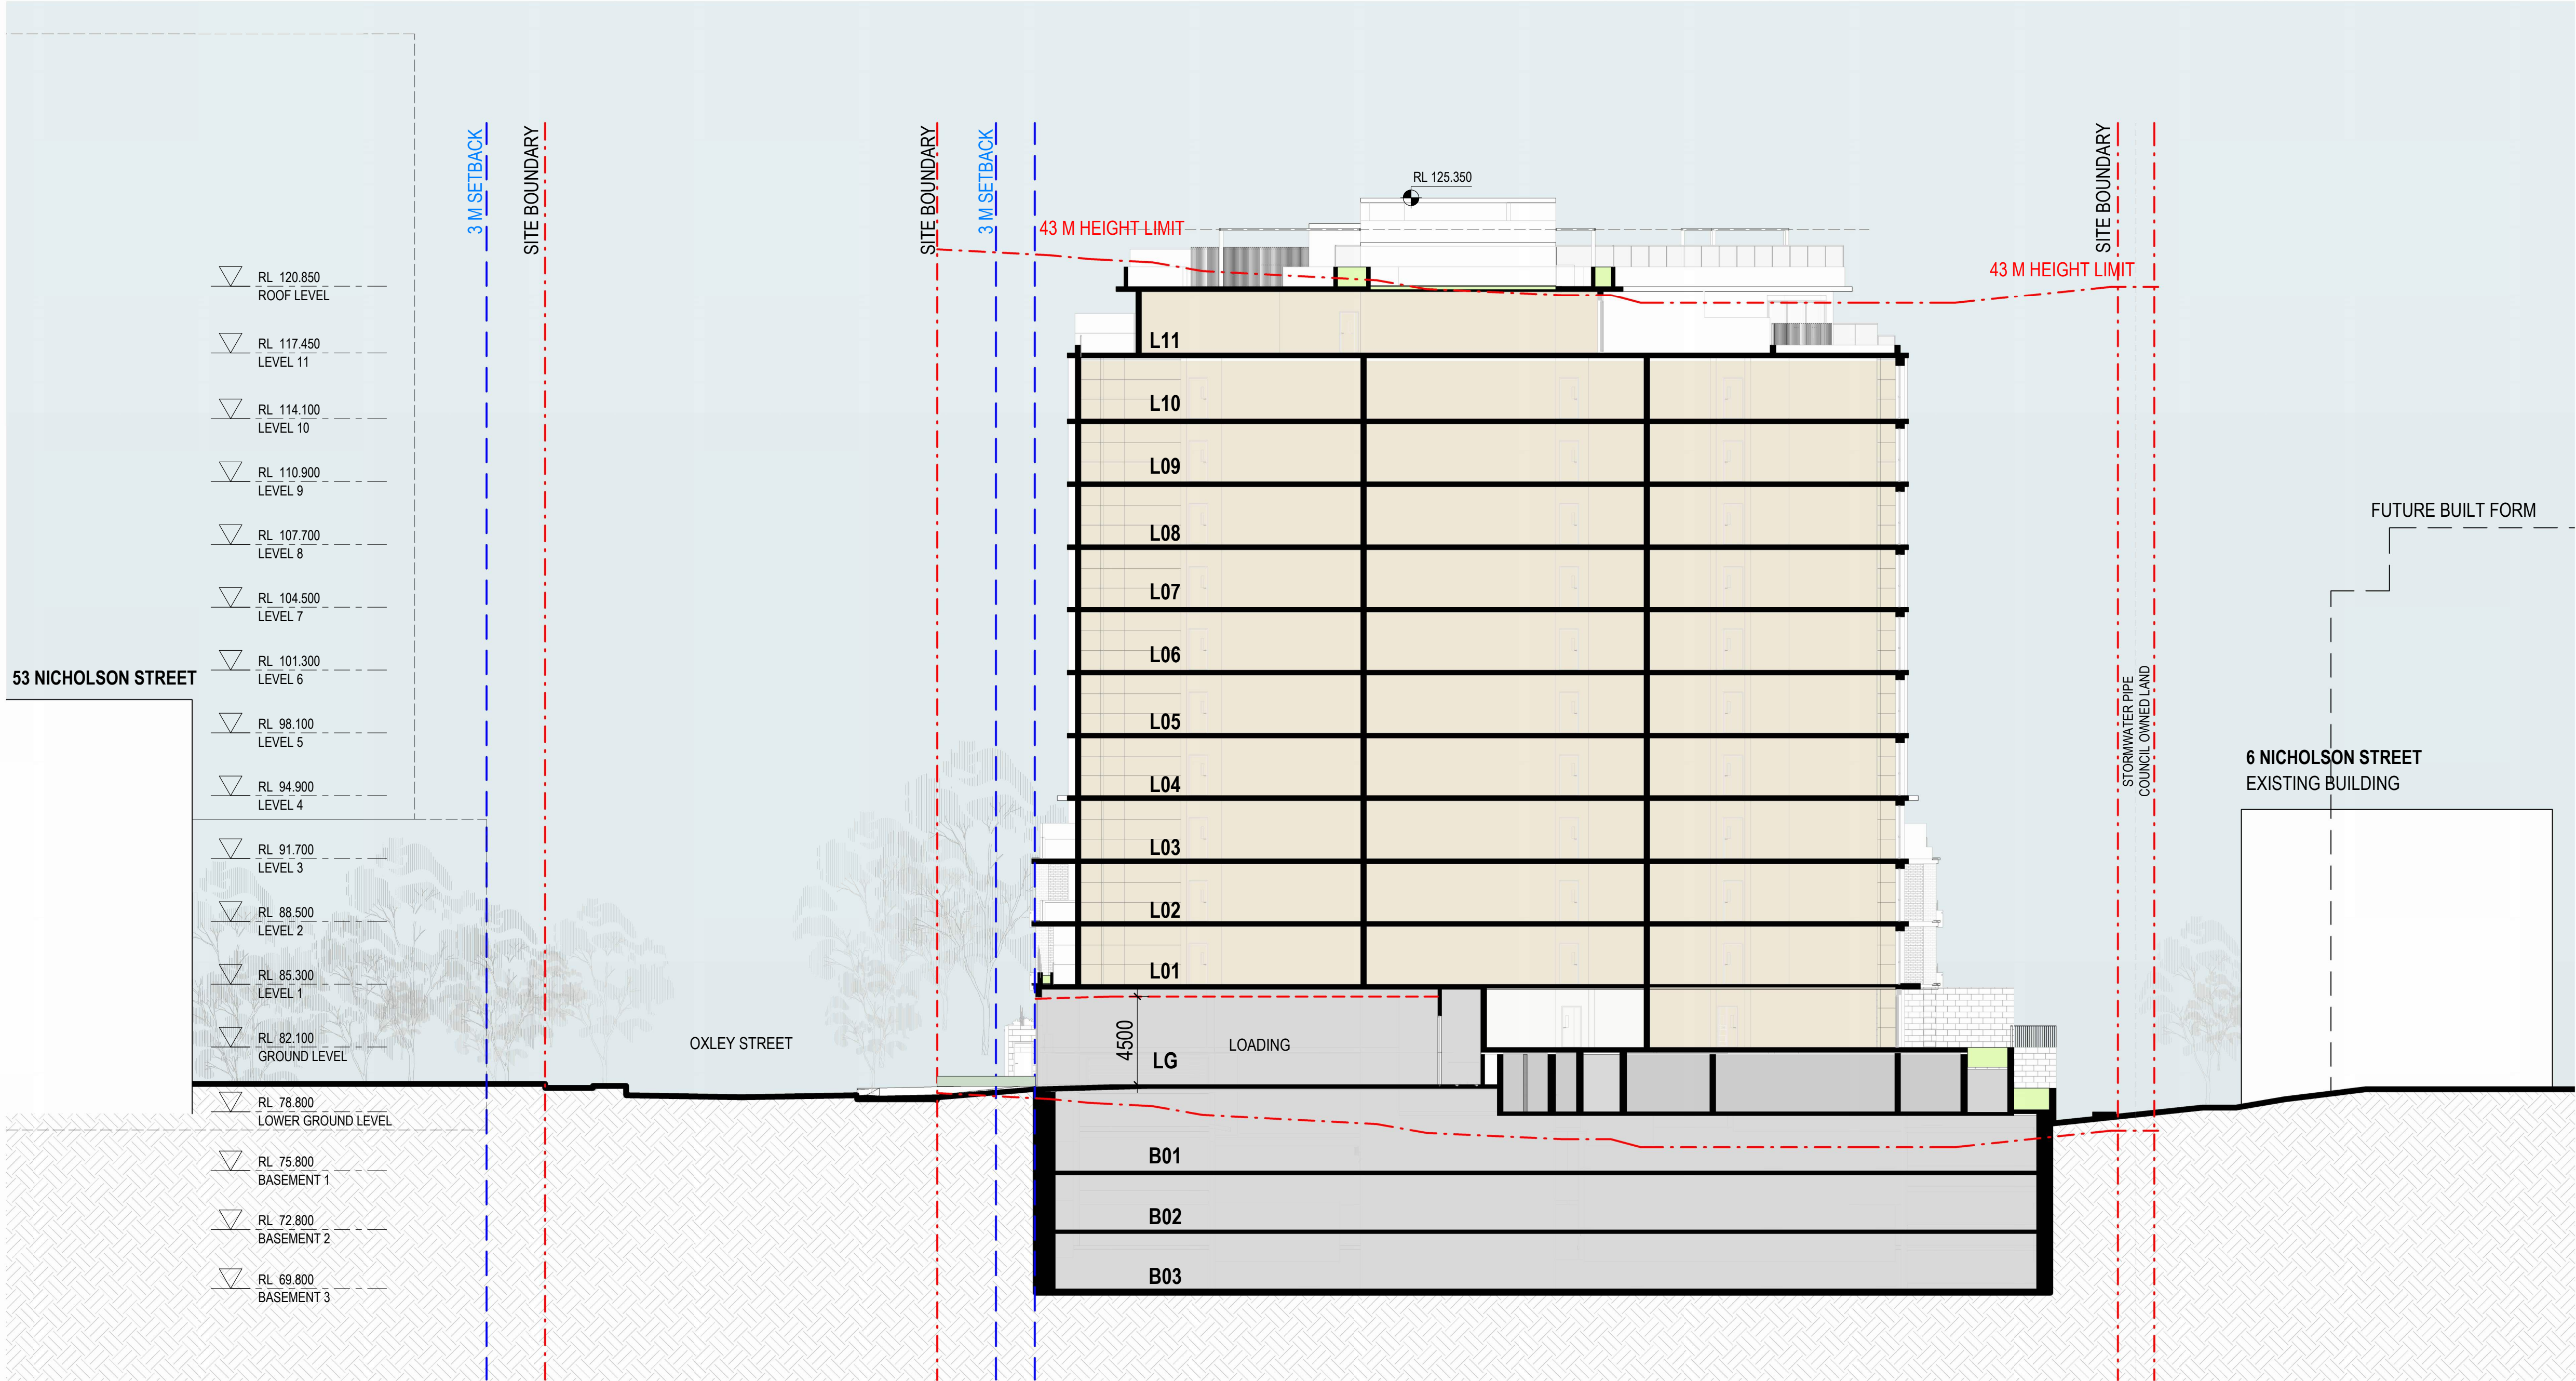

| Amendments |                   |            |
|------------|-------------------|------------|
| Issue      | Description       | Date       |
| 1          | FOR REVIEW        | 10/01/2025 |
| 2          | FINAL DRAFT       | 10/03/2025 |
| A          | FOR DA SUBMISSION | 10/10/2025 |
| B          | FOR DA SUBMISSION | 10/17/2025 |

|                                 |
|---------------------------------|
| URBAN PLANNERS                  |
| PlannING&CO.<br>+61 406 428 465 |
| BUILDING SERVICES               |
| Neuron Build<br>+61 419 995 327 |
| STRUCTURE                       |
| BC&E<br>+61 2 9250 3083         |

|                               |
|-------------------------------|
| LANDSCAPE                     |
| Ground Ink<br>+61 2 9411 3279 |
| TRAFFIC                       |
| Ason Group<br>+61 2 9083 6601 |
| NCC                           |
| -                             |

|                                           |
|-------------------------------------------|
| Client                                    |
| 8 NICHOLSON STREET WOLLSTONECRAFT PTY LTD |
| 2/222 Pitt St, Sydney NSW 2000            |



Group GSA Pty Ltd ABN 76 002 113 779  
Level 7, 80 William St East Sydney NSW  
Australia 2011  
www.groupgsa.com  
T +612 9361 4144 F +612 9332 3458  
architecture interior design urban design landscape  
nom architect Lisa-Maree Carrigan 7568

|                                         |
|-----------------------------------------|
| Project Title                           |
| 8 Nicholson St, Wollstonecraft NSW 2065 |
| Drawing Title                           |
| OVERALL SECTION 3                       |

This drawing is the copyright of Group GSA Pty Ltd and may not be altered, reproduced or transmitted in any form or by any means in part or in whole without the written permission of Group GSA Pty Ltd.  
All levels and dimensions are to be checked and verified on site prior to the commencement of any work, making of shop drawings or fabrication of components.  
Do not scale drawings. Use figured Dimensions.

| DA SUBMISSION          |         |                        |          |
|------------------------|---------|------------------------|----------|
| Plotted and checked by | SZ      | Verified               | SC       |
| Approved               | AE      | Drawing Created (date) | 17/10/25 |
| Drawing Created (by)   | SC      | Scale                  | 1 : 200  |
| Project No             | A252180 | Drawing No             | DA3102   |
| Issue                  | B       | @ A1                   |          |

29/10/2025 6:38:59 PM