

INTELLECTUAL PROPERTY
COPYRIGHT BVN ARCHITECTURE PTY LIMITED. UNLESS OTHERWISE AGREED IN WRITING ALL RIGHTS TO THIS DOCUMENT ARE SUBJECT TO PAYMENT IN FULL OF ALL BVN CHARGES. THIS DOCUMENT MAY ONLY BE USED FOR THE EXPRESS PURPOSE AND PROJECT FOR WHICH IT HAS BEEN CREATED AND DELIVERED. AS NOTIFIED IN WRITING BY BVN AND THIS DOCUMENT MAY NOT BE OTHERWISE USED OR COPIED. ANY UNAUTHORISED USE OF THIS DOCUMENT IS AT THE USER'S SOLE RISK AND WITHOUT LIMITING BVN'S RIGHTS THE USER RELEASES AND INDEMNIFIES BVN FROM AND AGAINST ALL LOSS SO ARISING.

NOTE
CONTRACTOR TO CHECK AND VERIFY ALL DIMENSIONS ON SITE PRIOR TO COMMENCEMENT OF WORK OR PREPARATION OF SHOP DRAWINGS. DO NOT SCALE THIS DRAWING.

ISSUE	DATE	FOR
1	09.02.17	PRELIMINARY TENDER ISSUE
2	17.02.17	ISSUE FOR COORDINATION
A	23.02.17	TENDER ISSUE
B	23.04.18	REVISED SSD SUBMISSION

STRUCTURAL & CIVIL
JHA
TEL 02 9437 1000
MECHANICAL, ELECTRICAL, DRY FIRE & ESD
EMF GRIFFITHS
TEL 02 9283 8445
HYDRAULIC & WET FIRE
WARREN SMITH & PARTNERS
TEL 02 9299 1312
FACADE
PRISM
TRAFFIC

QUANTITY SURVEYOR
ENSTRUCT TEL 02 8904 1444

VERTICAL TRANSPORTATION
TEL 02 8904 1444

PROJECT MANAGER
SAVILLS PROJECT MANAGEMENT

CLIENT

HEALTH INFRASTRUCTURE NSW
PROJECT

ST LEONARDS HEALTH
ORGANISATIONS RELOCATION
(SHOR)
RNSH - ST LEONARDS, SYDNEY
BVN PROJECT NUMBER

1609521.000
DRAWING KEY


TRUE NORTH PROJECT NORTH
GRAPHIC SCALE

SCALE @ A1
1:100
SCALE @ A3
DO NOT SCALE
STATUS


DESIGN DEVELOPMENT
DRAWING

SITE SECTION - A & B

AR-A-00-13 B

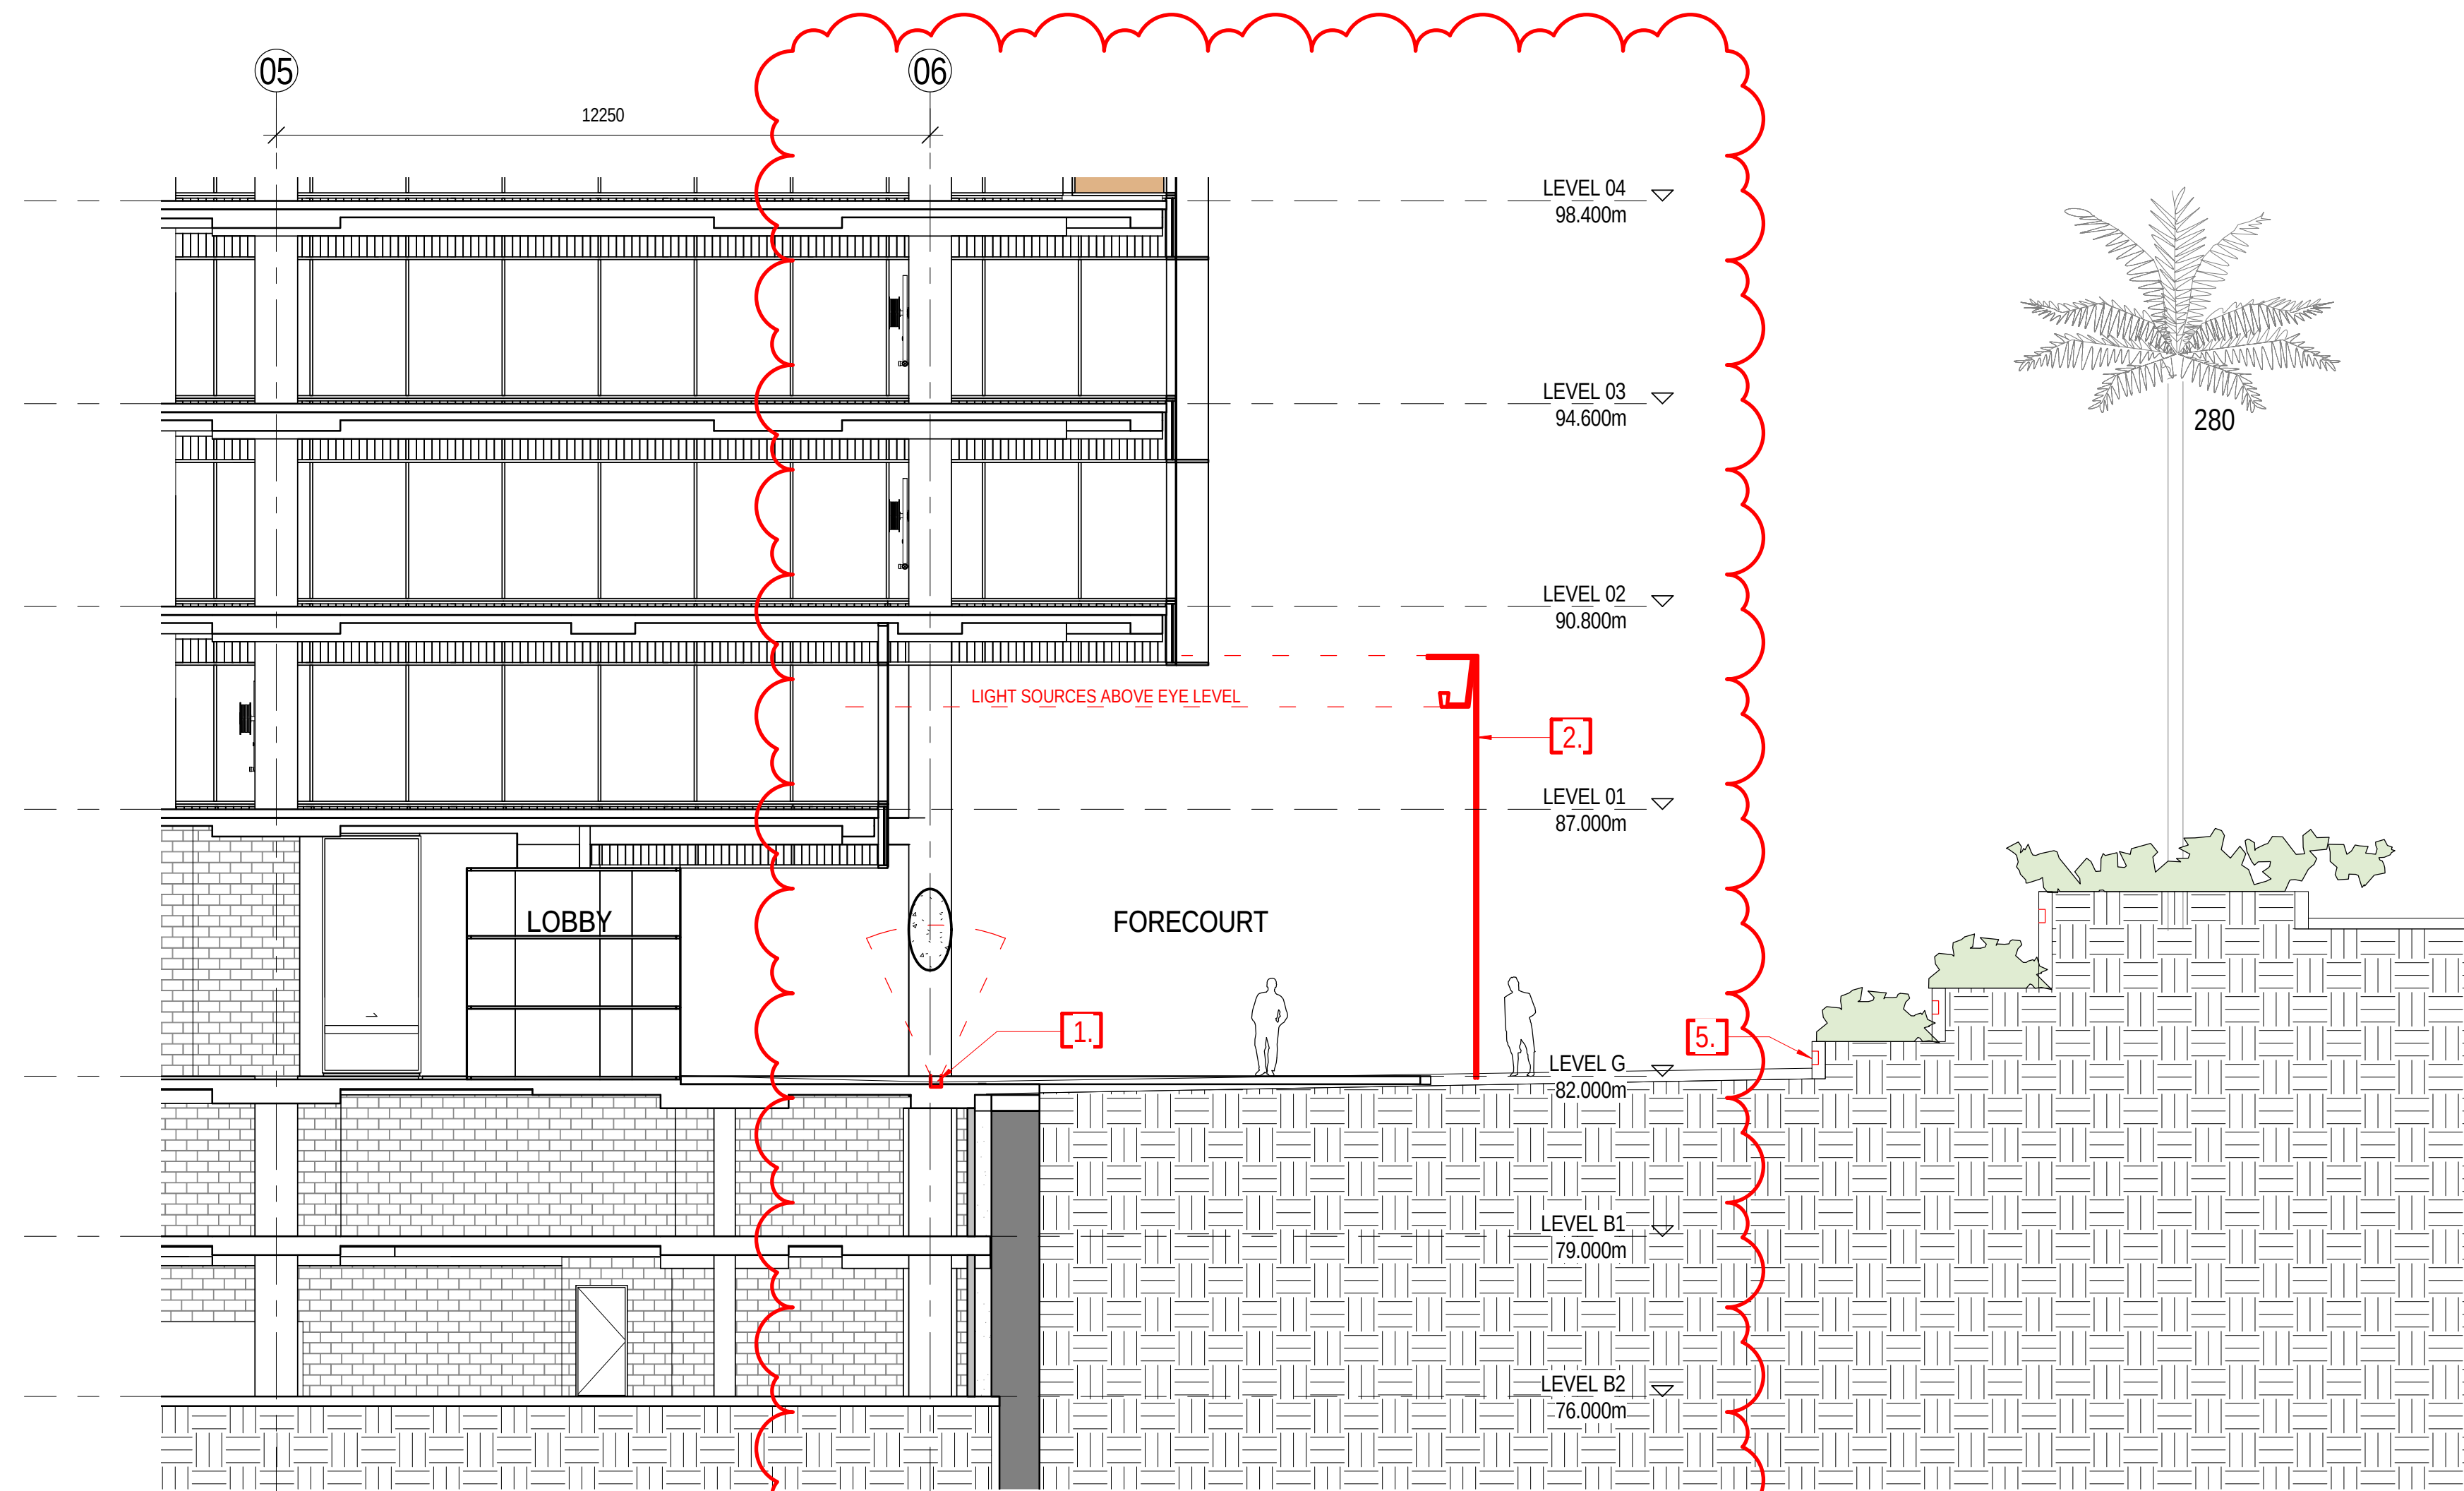

1 SITE SECTION - A

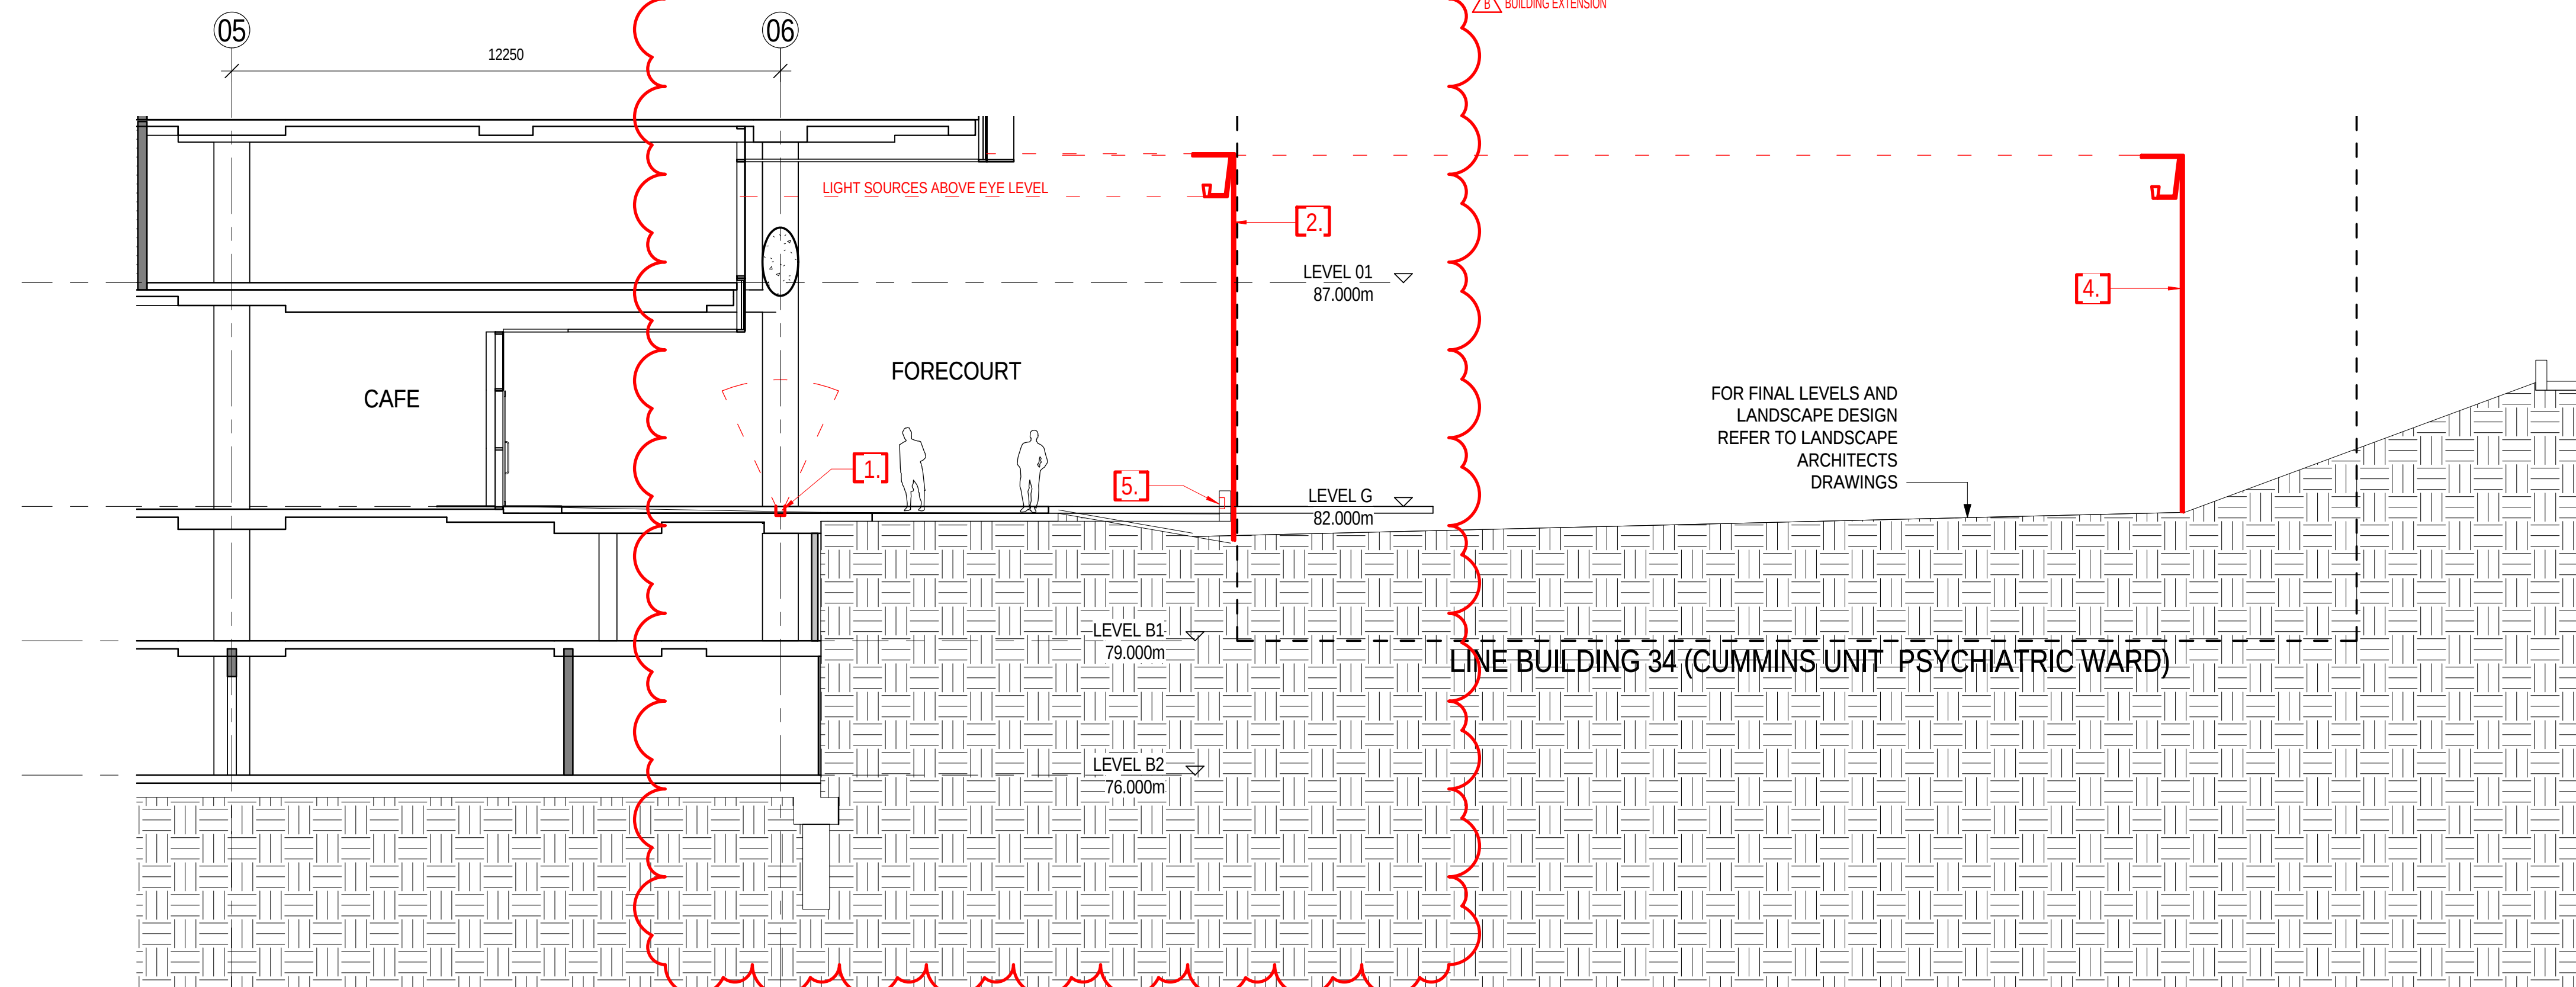

2 SITE SECTION - B

REFER TO LANDSCAPE
ARCHITECT'S DRAWINGS
FOR DETAIL ON
LANDSCAPE LIGHTING
STRATEGY

INTELLECTUAL PROPERTY

COPYRIGHT BMV ARCHITECTURE PTY LIMITED. UNLESS OTHERWISE AGREED IN WRITING ALL RIGHTS TO THIS DOCUMENT ARE SUBJECT TO PAYMENT IN FULL OF ALL BMV CHARGES. THIS DOCUMENT MAY ONLY BE USED FOR THE EXPRESS PURPOSE AND PROJECT FOR WHICH IT HAS BEEN CREATED AND DELIVERED. AS NOTIFIED IN WRITING BY BMV AND THIS DOCUMENT MAY NOT BE OTHERWISE USED OR COPIED. ANY UNAUTHORISED USE OF THIS DOCUMENT IS AT THE USER'S SOLE RISK AND WITHOUT LIMITING BMV'S RIGHTS THE USER RELEASES AND INDEMNIFIES BMV FROM AND AGAINST ALL LOSS SO ARISING.

NOTE

CONTRACTOR TO CHECK AND VERIFY ALL DIMENSIONS ON SITE PRIOR TO COMMENCEMENT OF WORK OR PREPARATION OF SHOP DRAWINGS. DO NOT SCALE THIS DRAWING.

ISSUE	DATE	FOR
A	02.03.17	TENDER ISSUE
B	13.12.17	SSD 27000 NLA SCHEME
C	23.04.18	REVISED SSD SUBMISSION

STRUCTURAL & CIVIL

JHA
TEL 02 9437 1000
MECHANICAL, ELECTRICAL, DRY FIRE & ESD
EMF GRIFFITHS
TEL 02 9283 8445
HYDRAULIC & WET FIRE
WARREN SMITH & PARTNERS
TEL 02 9299 1312
FACADE
PRISM

TRAFFIC

QUANTITY SURVEYOR

ENSTRUCT TEL 02 8904 1444

VERTICAL TRANSPORTATION

TEL 02 8904 1444

PROJECT MANAGER

SAVILLS PROJECT MANAGEMENT

CLIENT

HEALTH INFRASTRUCTURE NSW

PROJECT

ST LEONARDS HEALTH
ORGANISATIONS RELOCATION
(SHOR)
RNSH - ST LEONARDS, SYDNEY
BMV PROJECT NUMBER

1609521.000

DRAWING KEY

TRUE NORTH PROJECT NORTH

GRAPHIC SCALE

SCALE @ A1

1: 125

SCALE @ A3

STATUS

DESIGN DEVELOPMENT


DRAWING

GA PLAN - GROUND LEVEL

AR-B-00-20

ISSUE

C

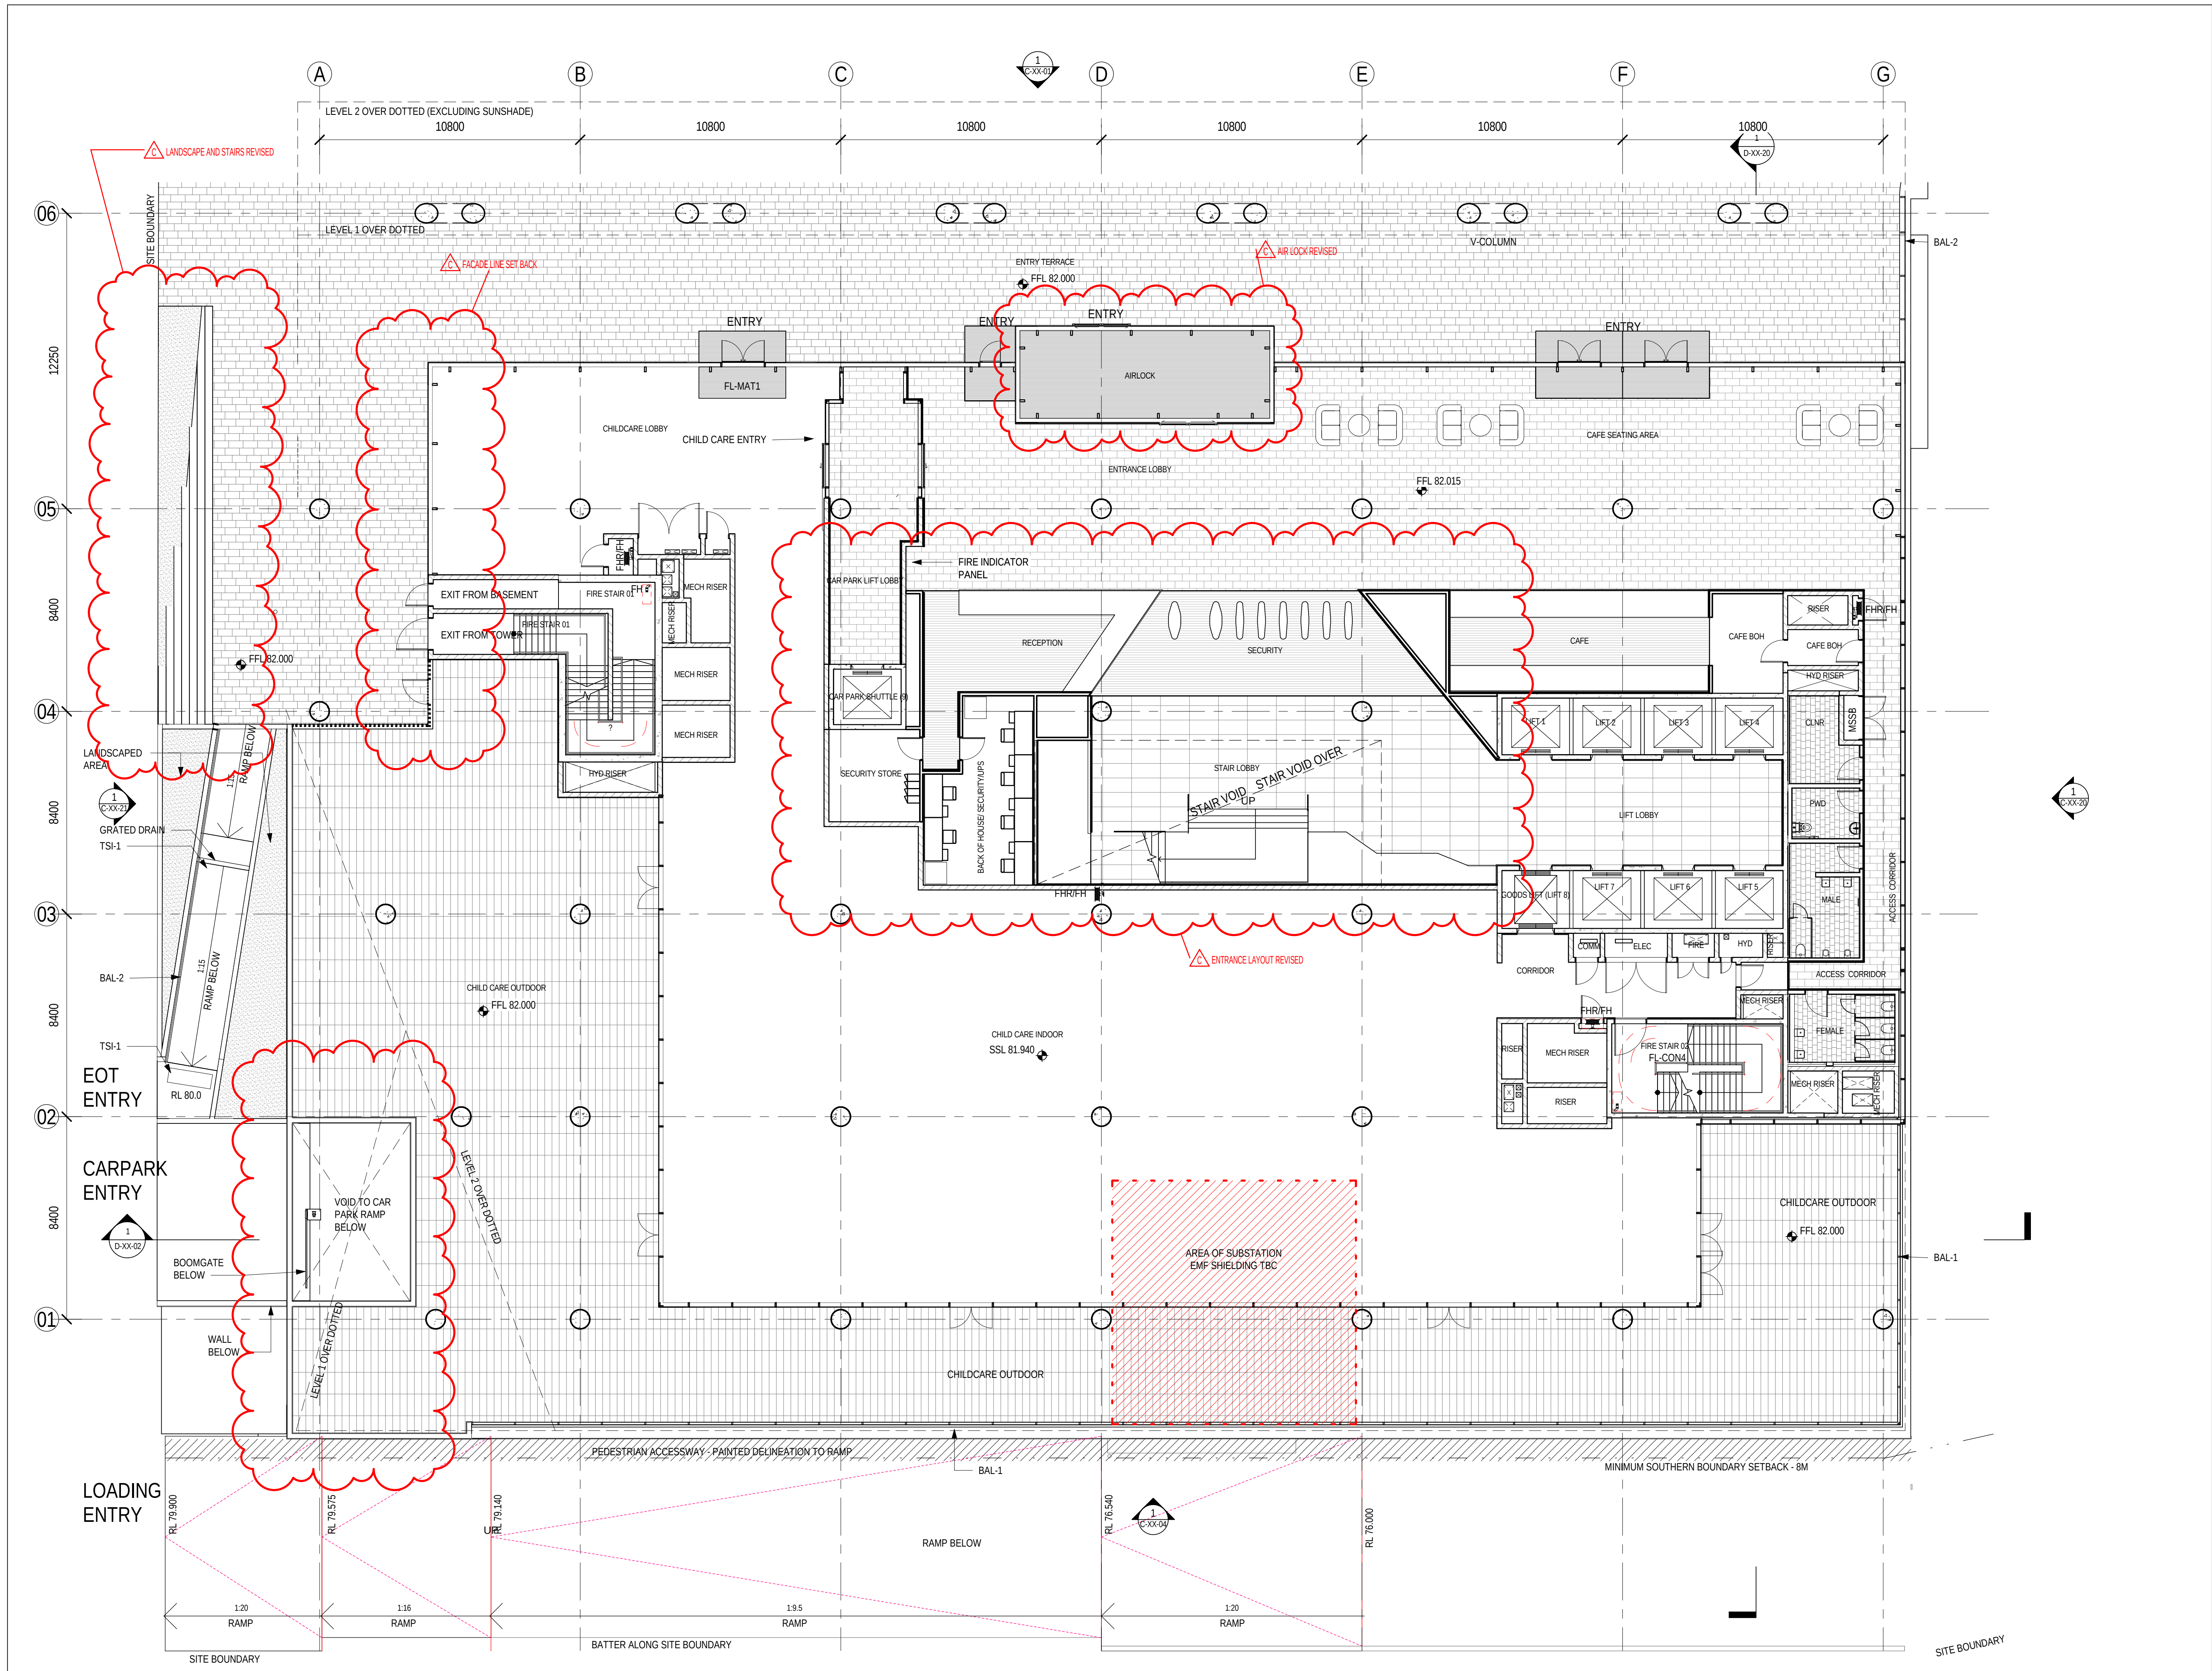

SITE BOUNDARY



Telephone +61 7 3852 2525
Facsimile +61 7 3852 2544
www.bmv.com.au

INTELLECTUAL PROPERTY

COPYRIGHT BMV ARCHITECTURE PTY LIMITED. UNLESS OTHERWISE AGREED IN WRITING ALL RIGHTS TO THIS DOCUMENT ARE SUBJECT TO PAYMENT IN FULL OF ALL BMV CHARGES. THIS DOCUMENT MAY ONLY BE USED FOR THE EXPRESS PURPOSE AND PROJECT FOR WHICH IT HAS BEEN CREATED AND DELIVERED. AS NOTIFIED IN WRITING BY BMV AND THIS DOCUMENT MAY NOT BE OTHERWISE USED OR COPIED. ANY UNAUTHORISED USE OF THIS DOCUMENT IS AT THE USER'S SOLE RISK AND WITHOUT LIMITING BMV'S RIGHTS THE USER RELEASES AND INDEMNIFIES BMV FROM AND AGAINST ALL LOSS SO ARISING.

NOTE

CONTRACTOR TO CHECK AND VERIFY ALL DIMENSIONS ON SITE PRIOR TO COMMENCEMENT OF WORK OR PREPARATION OF SHOP DRAWINGS. DO NOT SCALE THIS DRAWING.

ISSUE	DATE	FOR
A	02.03.17	TENDER ISSUE
B	13.12.17	SSD 27000 NLA SCHEME
C	23.04.18	REVISED SSD SUBMISSION
D	26.04.18	REVISED SSD SUBMISSION

STRUCTURAL & CIVIL

JHA

TEL 02 9437 1000

MECHANICAL, ELECTRICAL, DRY FIRE & ESD

EMF GRIFFITHS

TEL 02 9283 8445

HYDRAULIC & WET FIRE

WARREN SMITH & PARTNERS

TEL 02 9299 1312

FACADE

PRISM

TRAFFIC

QUANTITY SURVEYOR

ENSTRUCT TEL 02 8904 1444

VERTICAL TRANSPORTATION

TEL 02 8904 1444

PROJECT MANAGER

SAVILLS PROJECT MANAGEMENT

CLIENT

HEALTH INFRASTRUCTURE NSW

PROJECT

ST LEONARDS HEALTH

ORGANISATIONS RELOCATION

(SHOR)

RNSH - ST LEONARDS, SYDNEY

BMV PROJECT NUMBER

1609521.000

DRAWING KEY

TRUE NORTH

PROJECT NORTH

GRAPHIC SCALE

SCALE @ A1

1: 125

SCALE @ A3

DO NOT SCALE

STATUS


DESIGN DEVELOPMENT

DRAWING

GA PLAN - GROUND LEVEL

AR-B-00-20


D

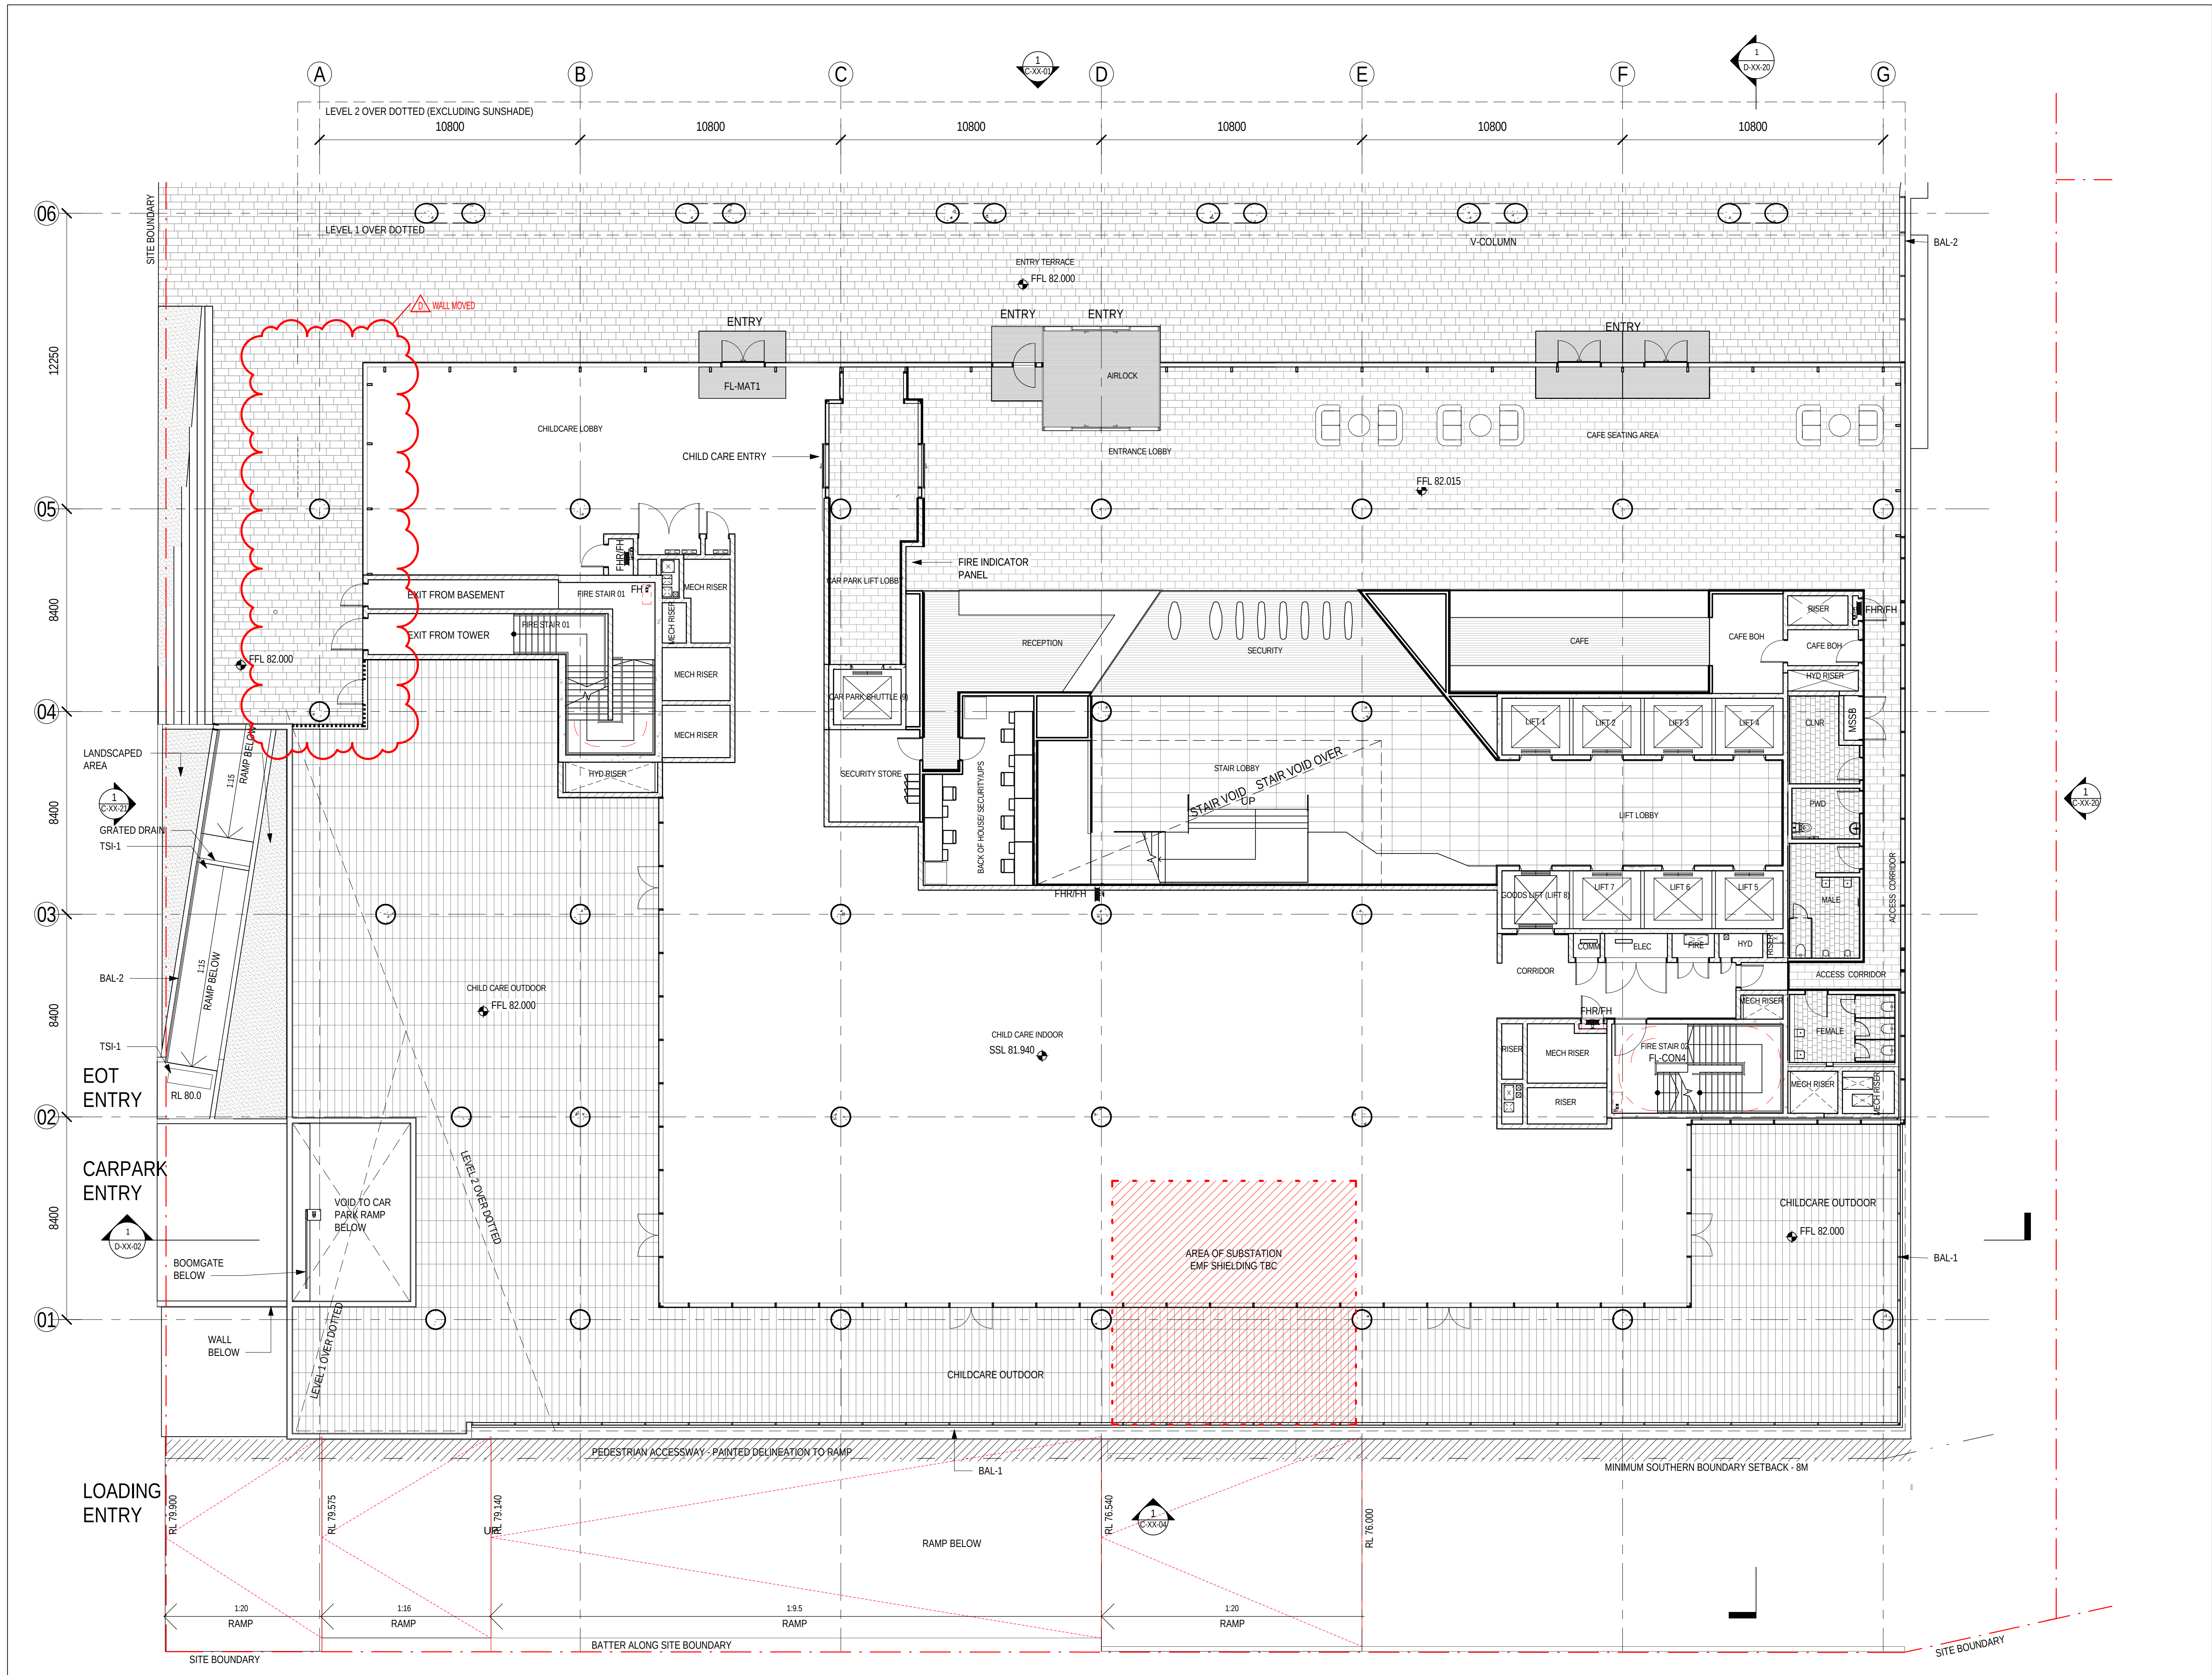



COPYRIGHT BVN ARCHITECTURE PTY LIMITED, UNLESS OTHERWISE GREED IN WRITING ALL RIGHTS TO THIS DOCUMENT ARE SUBJECT TO PAYMENT IN FULL OF ALL BVN CHARGES. THIS DOCUMENT MAY ONLY BE USED FOR THE EXPRESS PURPOSE AND PROJECT FOR WHICH IT HAS BEEN CREATED AND DELIVERED. AS NOTIFIED IN WRITING BY BVN AND THIS DOCUMENT MAY NOT BE OTHERWISE USED, OR COPIED. ANY UNAUTHORISED USE OF THIS DOCUMENT IS AT THE USER'S SOLE RISK AND WITHOUT LIMITING BVN'S RIGHTS THE USER RELEASES AND INDEMNIFIES BVN FROM AND AGAINST ALL LOSS SO ARISING.

CONTRACTOR TO CHECK AND VERIFY ALL DIMENSIONS ON SITE PRIOR
TO COMMENCEMENT OF WORK OR PREPARATION OF SHOP DRAWINGS.
DO NOT SCALE THIS DRAWING

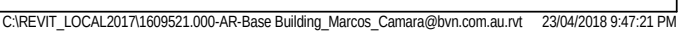





INTELLECTUAL PROPERTY

COPYRIGHT BVN ARCHITECTURE PTY LIMITED. UNLESS OTHERWISE AGREED IN WRITING ALL RIGHTS TO THIS DOCUMENT ARE SUBJECT TO PAYMENT IN FULL OF ALL BVN CHARGES. THIS DOCUMENT MAY ONLY BE USED FOR THE EXPRESS PURPOSE AND PROJECT FOR WHICH IT HAS BEEN CREATED AND DELIVERED. AS NOTIFIED IN WRITING BY BVN AND THIS DOCUMENT MAY NOT BE OTHERWISE USED, OR COPIED. ANY UNAUTHORISED USE OF THIS DOCUMENT IS AT THE USER'S SOLE RISK AND WITHOUT LIMITING BVN'S RIGHTS THE USER RELEASES AND INDEMNIFIES BVN FROM AND AGAINST ALL LOSS SO ARISING.

NOTE
CONTRACTOR TO CHECK AND VERIFY ALL DIMENSIONS ON SITE PRIOR
TO COMMENCEMENT OF WORK OR PREPARATION OF SHOP DRAWINGS.
DO NOT SCALE THIS DRAWING

[illegible]

STRUCTURAL & CIVIL

HA
EL 02 9437 1000
MECHANICAL, ELECTRICAL, DRY FIRE & ESD
JMF GRIFFITHS
EL 02 9283 8445
HYDRAULIC & WET FIRE
WARREN SMITH & PARTNERS
EL 02 9299 1312
ACADE
PRISM
RAFFIC

INSTRUCT TEL 02 8904 1444

VERTICAL TRANSPORTATION
TEL 02 8904 1444

PROJECT MANAGER
SAVILLS PROJECT MANAGEMENT

LIENT

HEALTH INFRASTRUCTURE NSW
PROJECT

ST LEONARDS HEALTH
ORGANISATIONS RELOCATION
(SHORT)
RNSH - ST LEONARDS, SYDNEY

PROJECT NUMBER

609521.000

RAWING KEY

RUE NORTH PROJECT NORTH

GRAPHIC SCALE

CALE @ A1
: 125
CALE @ A3

STATUS

DESIGN DEVELOPMENT

DRAWING

GA PLAN - LEVEL 3

AR-B-03-20	A
------------	---





INTELLECTUAL PROPERTY

COPYRIGHT BVN ARCHITECTURE PTY LIMITED. UNLESS OTHERWISE AGREED IN WRITING, ALL RIGHTS TO THIS DOCUMENT ARE SUBJECT TO PAYMENT IN FULL OF ALL BVN CHARGES. THIS DOCUMENT MAY ONLY BE USED FOR THE EXPRESS PURPOSE AND PROJECT FOR WHICH IT HAS BEEN CREATED AND DELIVERED. AS NOTIFIED IN WRITING BY BVN, THIS DOCUMENT MAY NOT BE OTHERWISE USED, OR COPIED. ANY UNAUTHORISED USE OF THIS DOCUMENT IS AT THE USER'S SOLE RISK AND WITHOUT LIMITING BVN'S RIGHTS THE USER RELEASES AND INDEMNIFIES BVN FROM AND AGAINST ALL LOSS SO ARISING.

NOTE
CONTRACTOR TO CHECK AND VERIFY ALL DIMENSIONS ON SITE PRIOR TO COMMENCEMENT OF WORK OR PREPARATION OF SHOP DRAWINGS. DO NOT SCALE THIS DRAWING

ISSUE	DATE	FOR
A	23.04.18	REVISED SSD SUBMISSION

STRUCTURAL & CIVIL

JHA

TEL 02 9437 1000

MECHANICAL, ELECTRICAL, DRY FIRE & ESD

EMF GRIFFITHS

TEL 02 9283 8445

HYDRAULIC & WET FIRE

WARREN SMITH & PARTNERS

TEL 02 9299 1312

FACADE

PRISM

FIGURE 1 ■

QUANTITY SURVEYOR

ENSTRUCT TEL 02 8904 1444

VERTICAL TRANSPORTATION

TEL 02 8904 1444

PROJECT MANAGER

SAVILLS PROJECT MANAGEMENT

CLIENT

HEALTH INFRASTRUCTURE NSW

PROJECT

ST LEONARDS HEALTH

ORGANISATIONS RELOCATION

(SHOR)

RNSH - ST LEONA

1609521.000

DRAWING KEY

TRUE NORTH

PROJECT NORTH

GRAPHIC SCALE

SCALE @ A1

1:125
SCALE @

SCALE @ A3

DO NOT SCALE

STATUS

DESIGN DEVELOPMENT


DRAWING

GA PLAN - LEVEL 4

AR-B-04-20

	ISSUE
--	-------

A

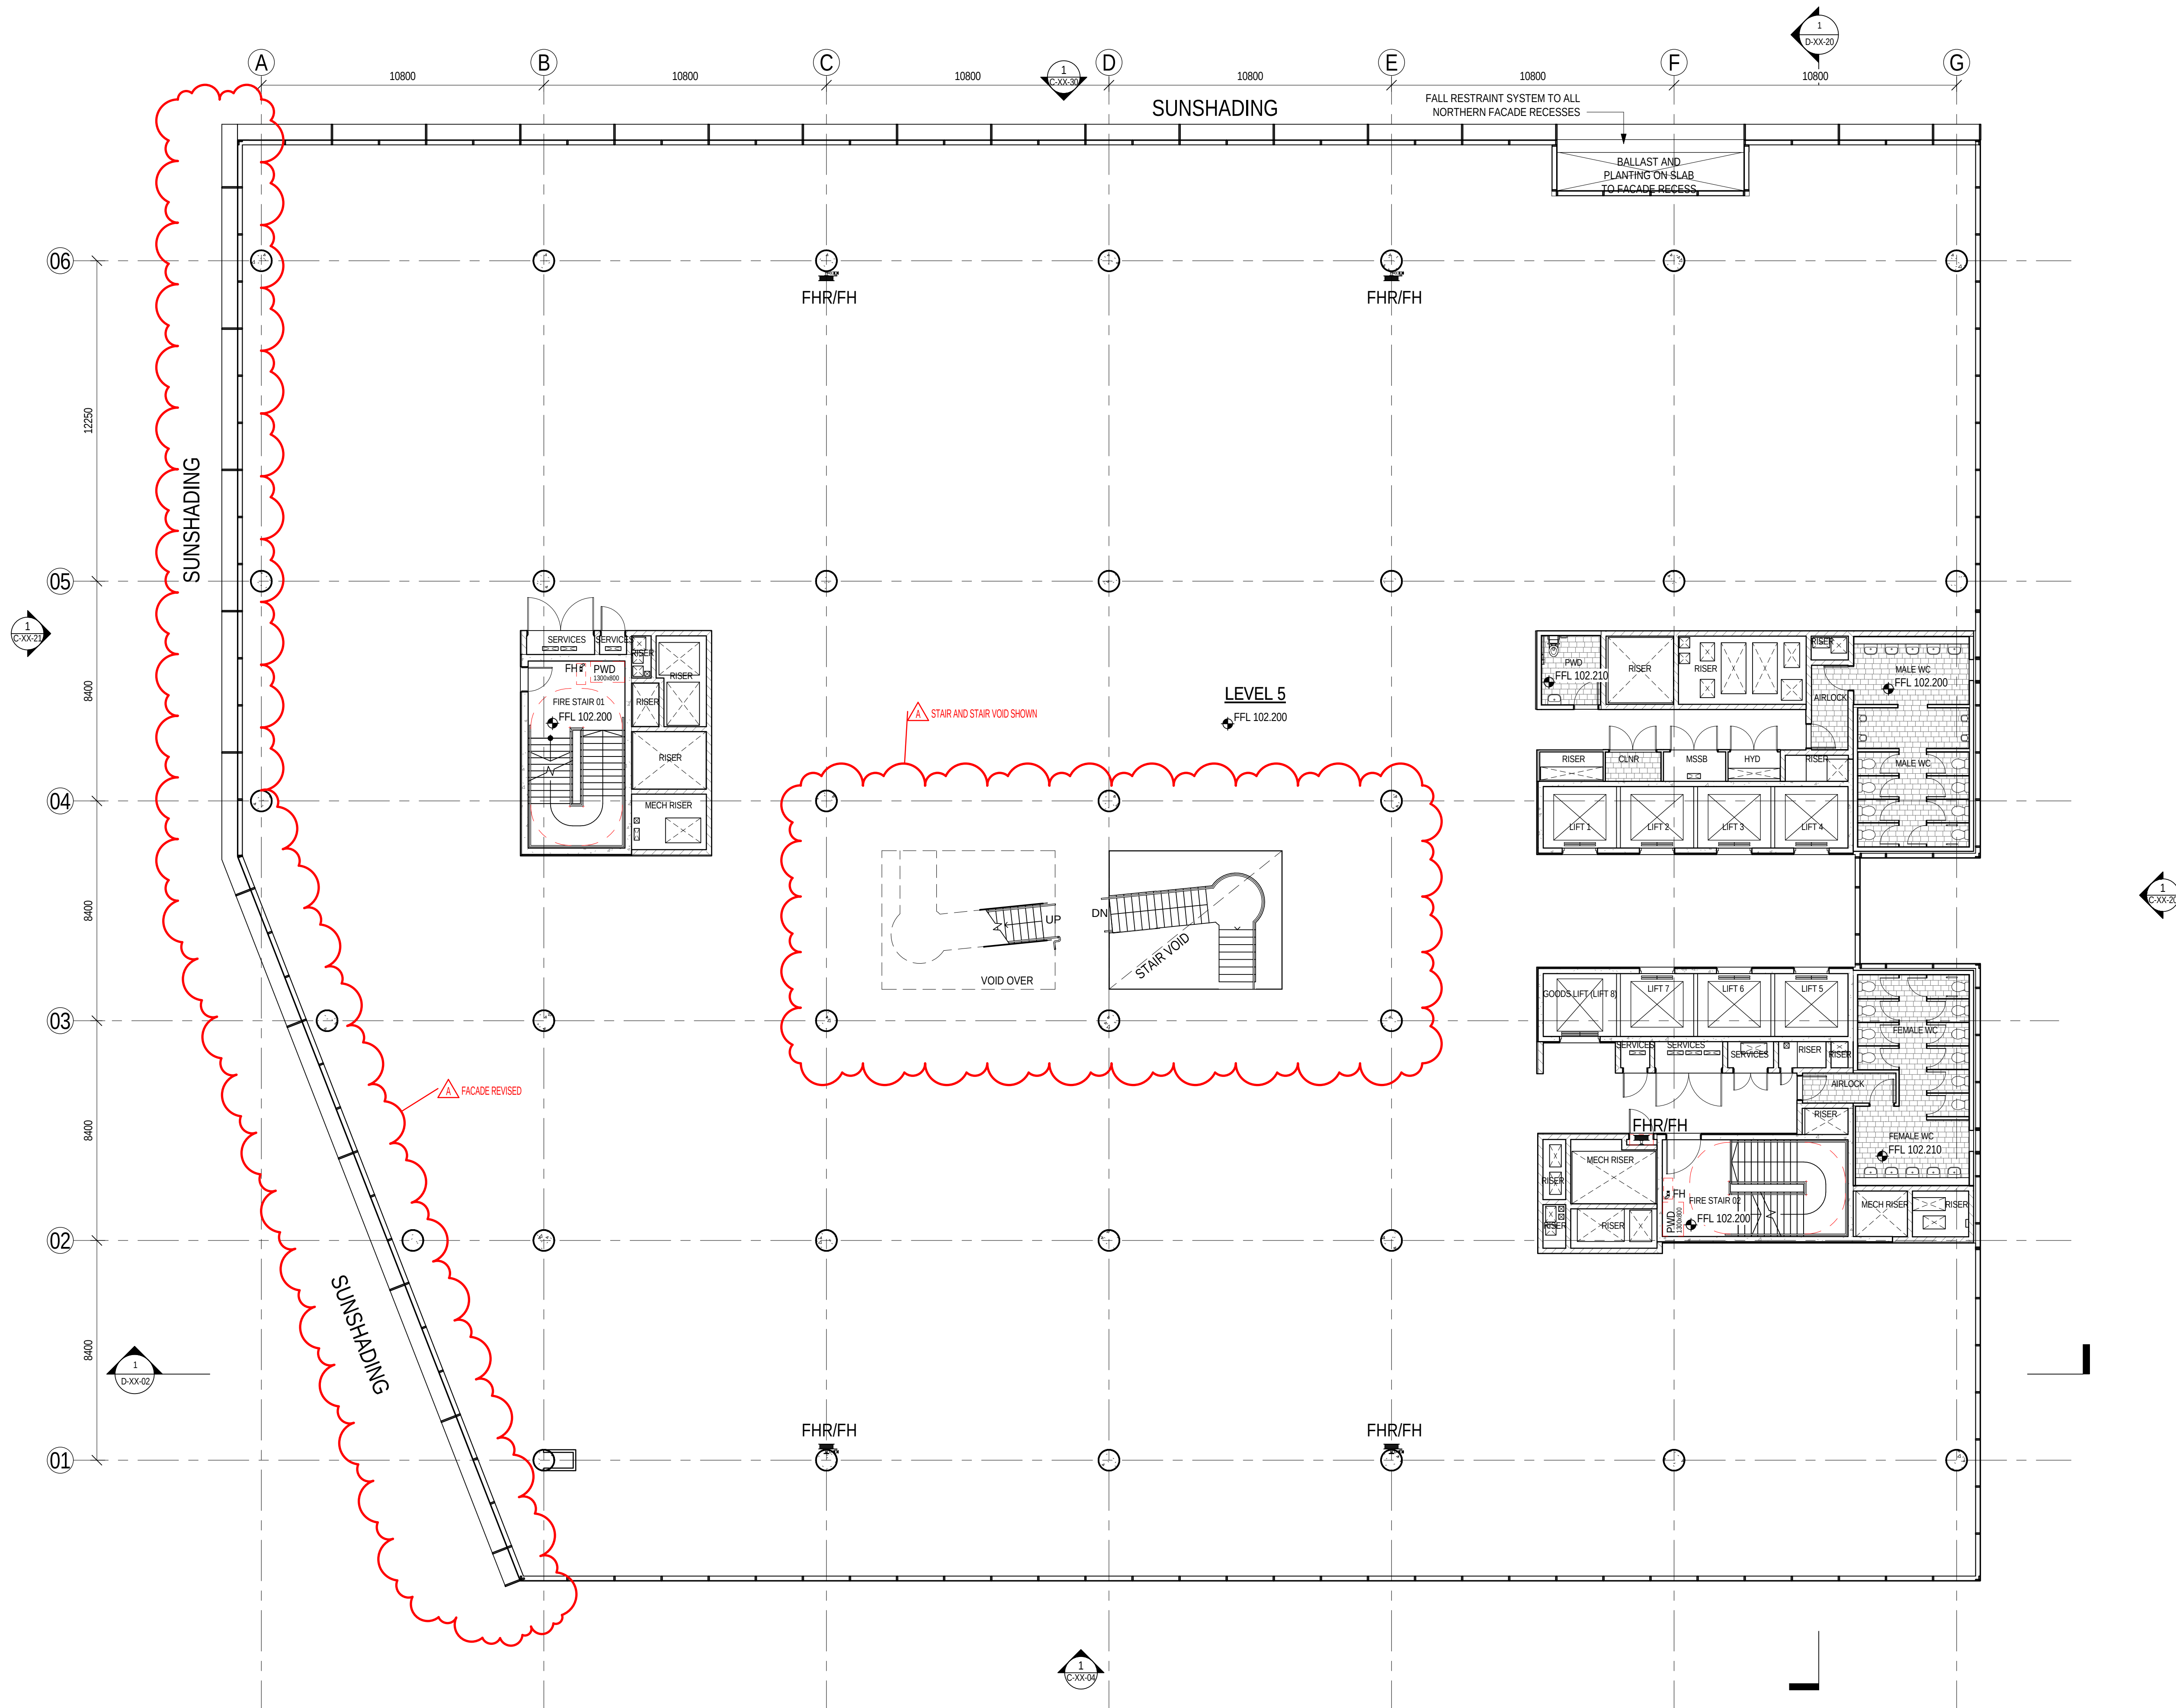



Telephone +61 7 3852 2525
Facsimile +61 7 3852 2544
www.bvm.com.au

INTELLECTUAL PROPERTY
COPYRIGHT BVM ARCHITECTURE PTY LIMITED. UNLESS OTHERWISE AGREED IN WRITING ALL RIGHTS TO THIS DOCUMENT ARE SUBJECT TO PAYMENT IN FULL OF ALL BVM CHARGES. THIS DOCUMENT MAY ONLY BE USED FOR THE EXPRESS PURPOSE AND PROJECT FOR WHICH IT HAS BEEN CREATED AND DELIVERED. AS NOTIFIED IN WRITING BY BVM AND THIS DOCUMENT MAY NOT BE OTHERWISE USED OR COPIED. ANY UNAUTHORISED USE OF THIS DOCUMENT IS AT THE USER'S SOLE RISK AND WITHOUT LIMITING BVM'S RIGHTS THE USER RELEASES AND INDEMNIFIES BVM FROM AND AGAINST ALL LOSS SO ARISING.

NOTE
CONTRACTOR TO CHECK AND VERIFY ALL DIMENSIONS ON SITE PRIOR TO COMMENCEMENT OF WORK OR PREPARATION OF SHOP DRAWINGS. DO NOT SCALE THIS DRAWING.

ISSUE	DATE	FOR
A	23.04.18	REVISED SSD SUBMISSION

STRUCTURAL & CIVIL

JHA
TEL 02 9437 1000
MECHANICAL, ELECTRICAL, DRY FIRE & ESD
EMF GRIFFITHS
TEL 02 9283 8445
HYDRAULIC & WET FIRE
WARREN SMITH & PARTNERS
TEL 02 9299 1312
FACADE
PRISM

TRAFFIC

QUANTITY SURVEYOR

ENSTRUCT TEL 02 8904 1444

VERTICAL TRANSPORTATION

TEL 02 8904 1444

PROJECT MANAGER

SAVILLS PROJECT MANAGEMENT

CLIENT

HEALTH INFRASTRUCTURE NSW

PROJECT

ST LEONARDS HEALTH
ORGANISATIONS RELOCATION
(SHOR)
RNSH - ST LEONARDS, SYDNEY
BVM PROJECT NUMBER

1609521.000

DRAWING KEY

TRUE NORTH PROJECT NORTH

GRAPHIC SCALE

SCALE @ A1

1: 125

SCALE @ A3

DO NOT SCALE

STATUS

DESIGN DEVELOPMENT


DRAWING

GA PLAN - LEVEL 7

AR-B-07-20

ISSUE

A

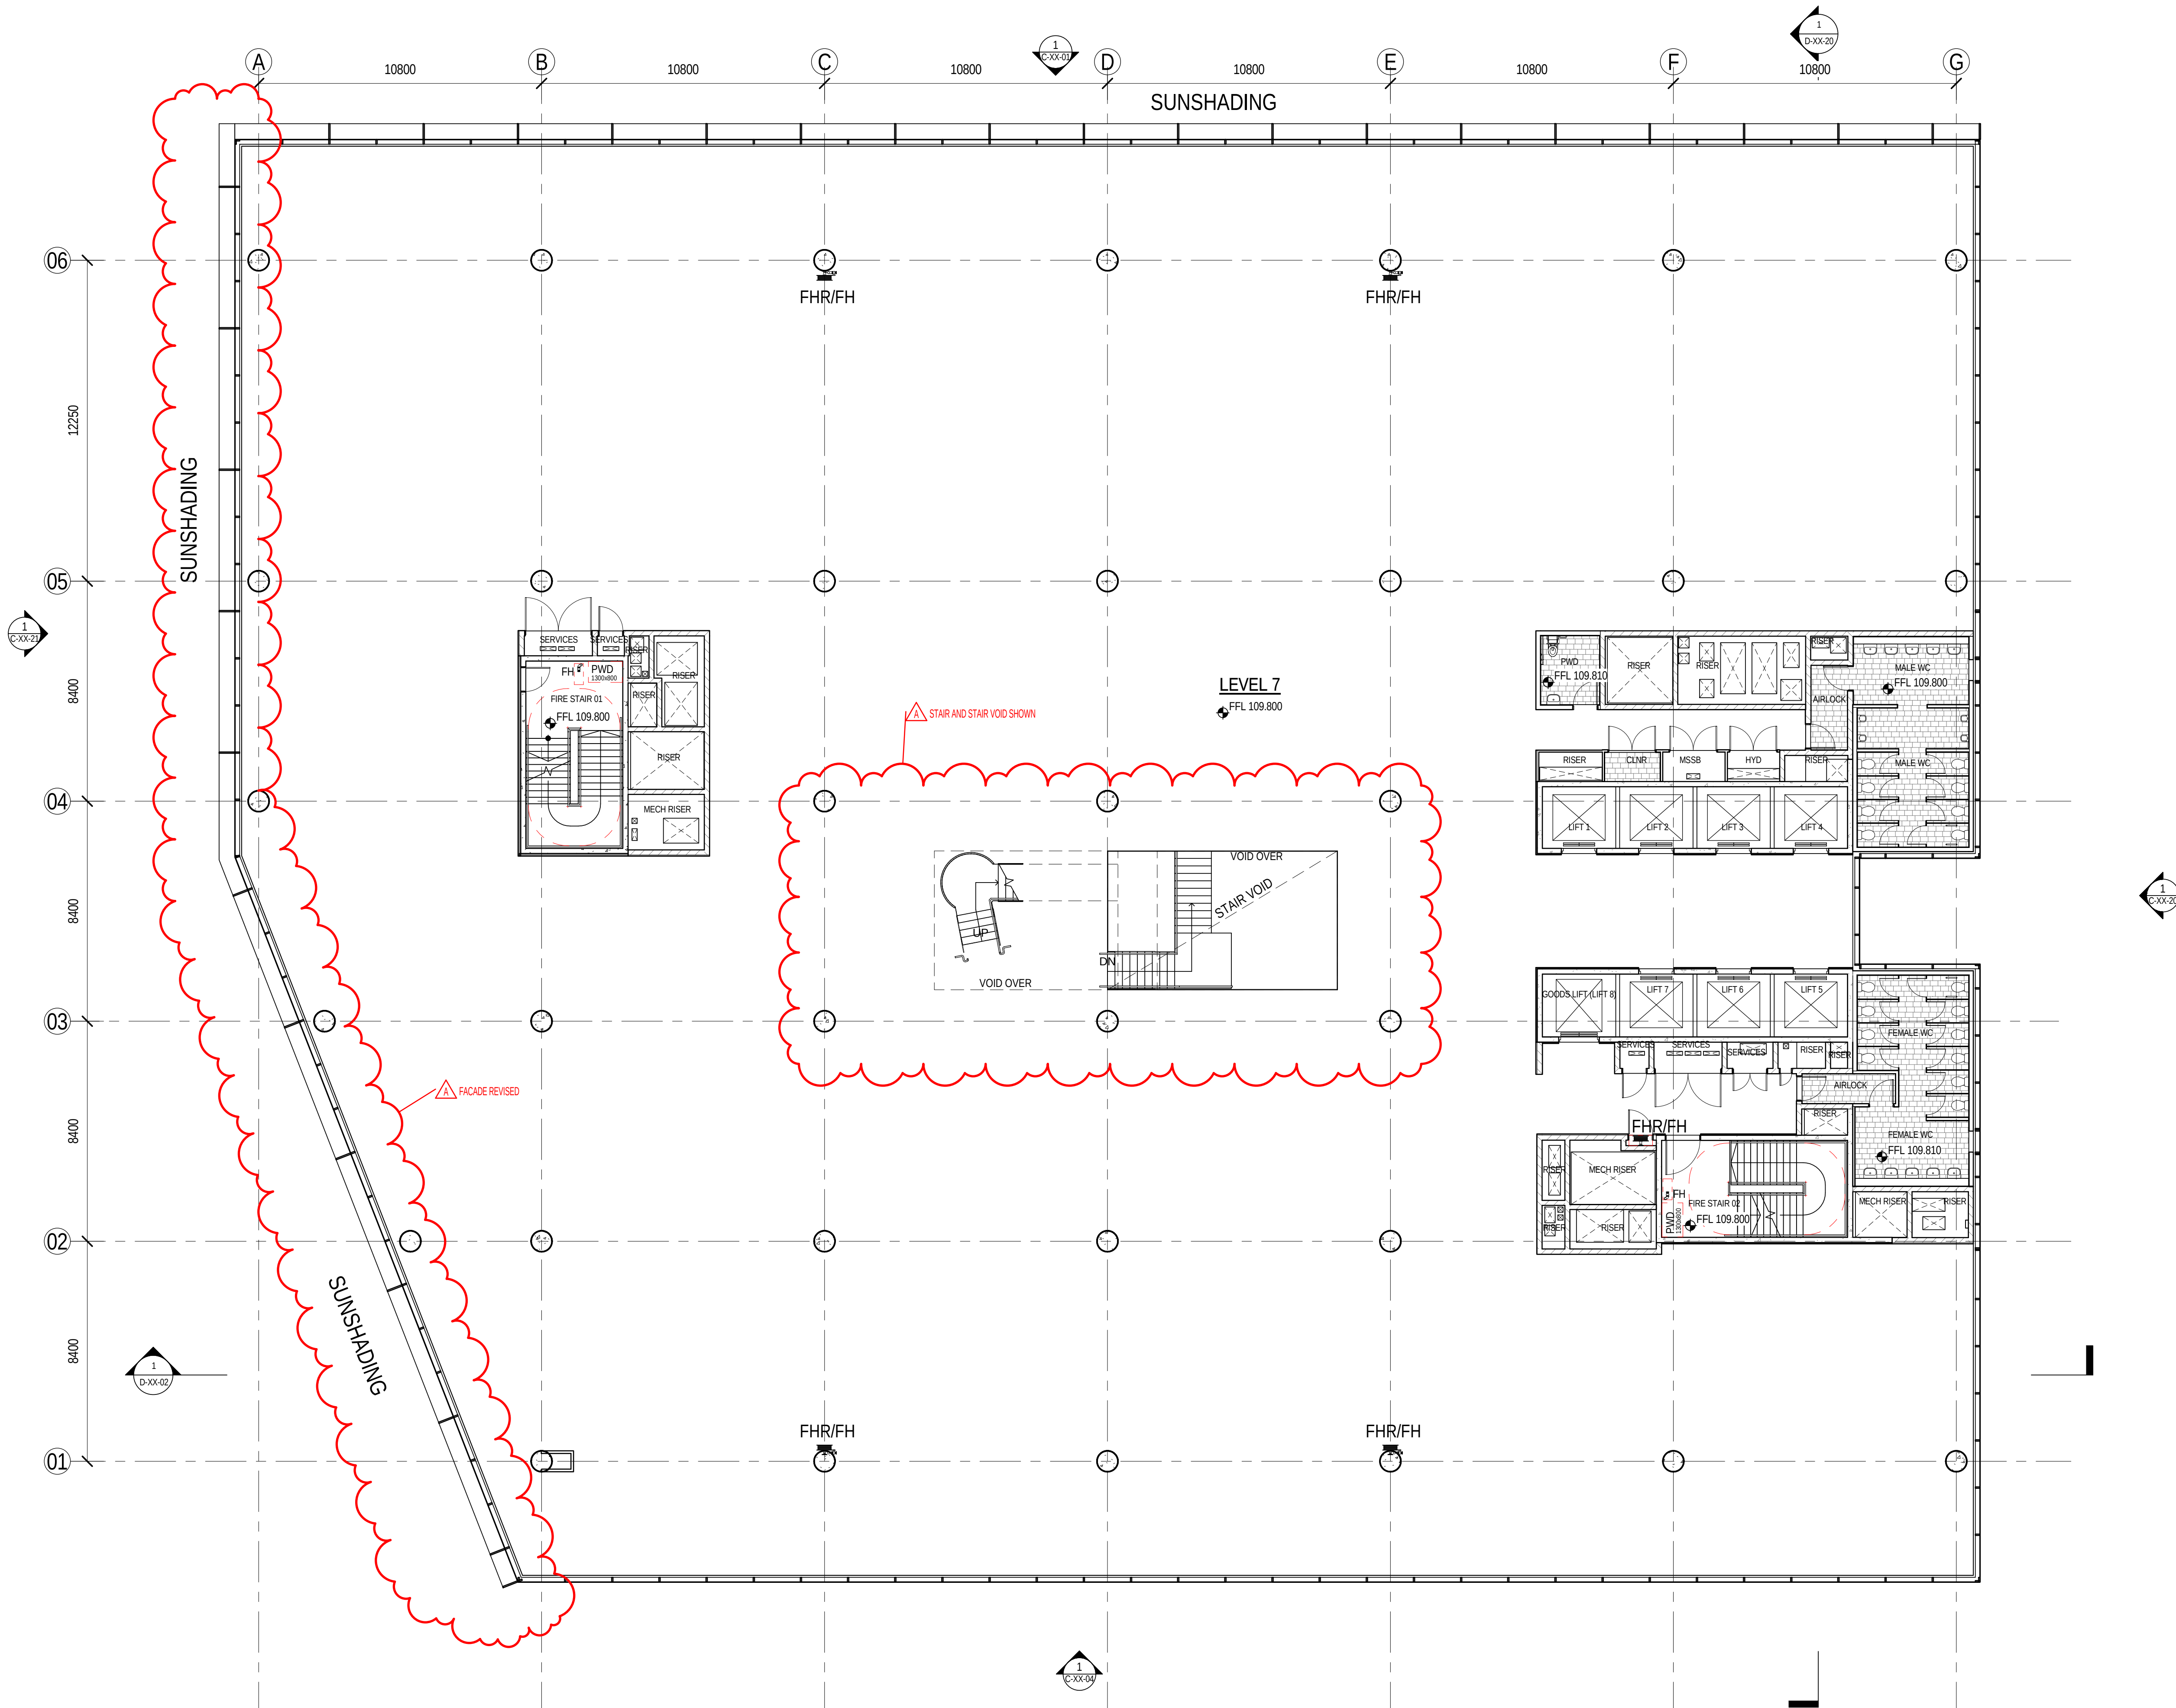



Telephone +61 7 3852 2525
Facsimile +61 7 3852 2544
www.bvm.com.au

INTELLECTUAL PROPERTY
COPYRIGHT BVM ARCHITECTURE PTY LIMITED. UNLESS OTHERWISE
AGREED IN WRITING ALL RIGHTS TO THIS DOCUMENT ARE SUBJECT TO
PAYMENT IN FULL OF ALL BVM CHARGES. THIS DOCUMENT MAY ONLY
BE USED FOR THE EXPRESS PURPOSE AND PROJECT FOR WHICH IT
HAS BEEN CREATED AND DELIVERED. AS NOTIFIED IN WRITING BY
BVM AND THIS DOCUMENT MAY NOT BE OTHERWISE USED OR COPIED.
ANY UNAUTHORISED USE OF THIS DOCUMENT IS AT THE USER'S SOLE
RISK AND WITHOUT LIMITING BVM'S RIGHTS THE USER RELEASES AND
INDEMNIFIES BVM FROM AND AGAINST ALL LOSS SO ARISING.

NOTE
CONTRACTOR TO CHECK AND VERIFY ALL DIMENSIONS ON SITE PRIOR
TO COMMENCEMENT OF WORK OR PREPARATION OF SHOP DRAWINGS.
DO NOT SCALE THIS DRAWING

ISSUE	DATE	FOR
A	23.04.18	REVISED SSD SUBMISSION

STRUCTURAL & CIVIL

JHA

TEL 02 9437 1000

MECHANICAL, ELECTRICAL, DRY FIRE & ESD

EMF GRIFFITHS

TEL 02 9283 8445

HYDRAULIC & WET FIRE

WARREN SMITH & PARTNERS

TEL 02 9299 1312

FACADE

PRISM

TRAFFIC

QUANTITY SURVEYOR

ENSTRUCT TEL 02 8904 1444

VERTICAL TRANSPORTATION

TEL 02 8904 1444

PROJECT MANAGER

SAVILLS PROJECT MANAGEMENT

CLIENT

HEALTH INFRASTRUCTURE NSW

PROJECT

ST LEONARDS HEALTH

ORGANISATIONS RELOCATION

(SHOR)

RNSH - ST LEONARDS, SYDNEY

BVM PROJECT NUMBER

1609521.000

DRAWING KEY

TRUE NORTH

PROJECT NORTH

GRAPHIC SCALE

SCALE @ A1

1: 125

SCALE @ A3

DO NOT SCALE

STATUS

DESIGN DEVELOPMENT


DRAWING

GA PLAN - LEVEL 8

ISSUE

AR-B-08-20

A

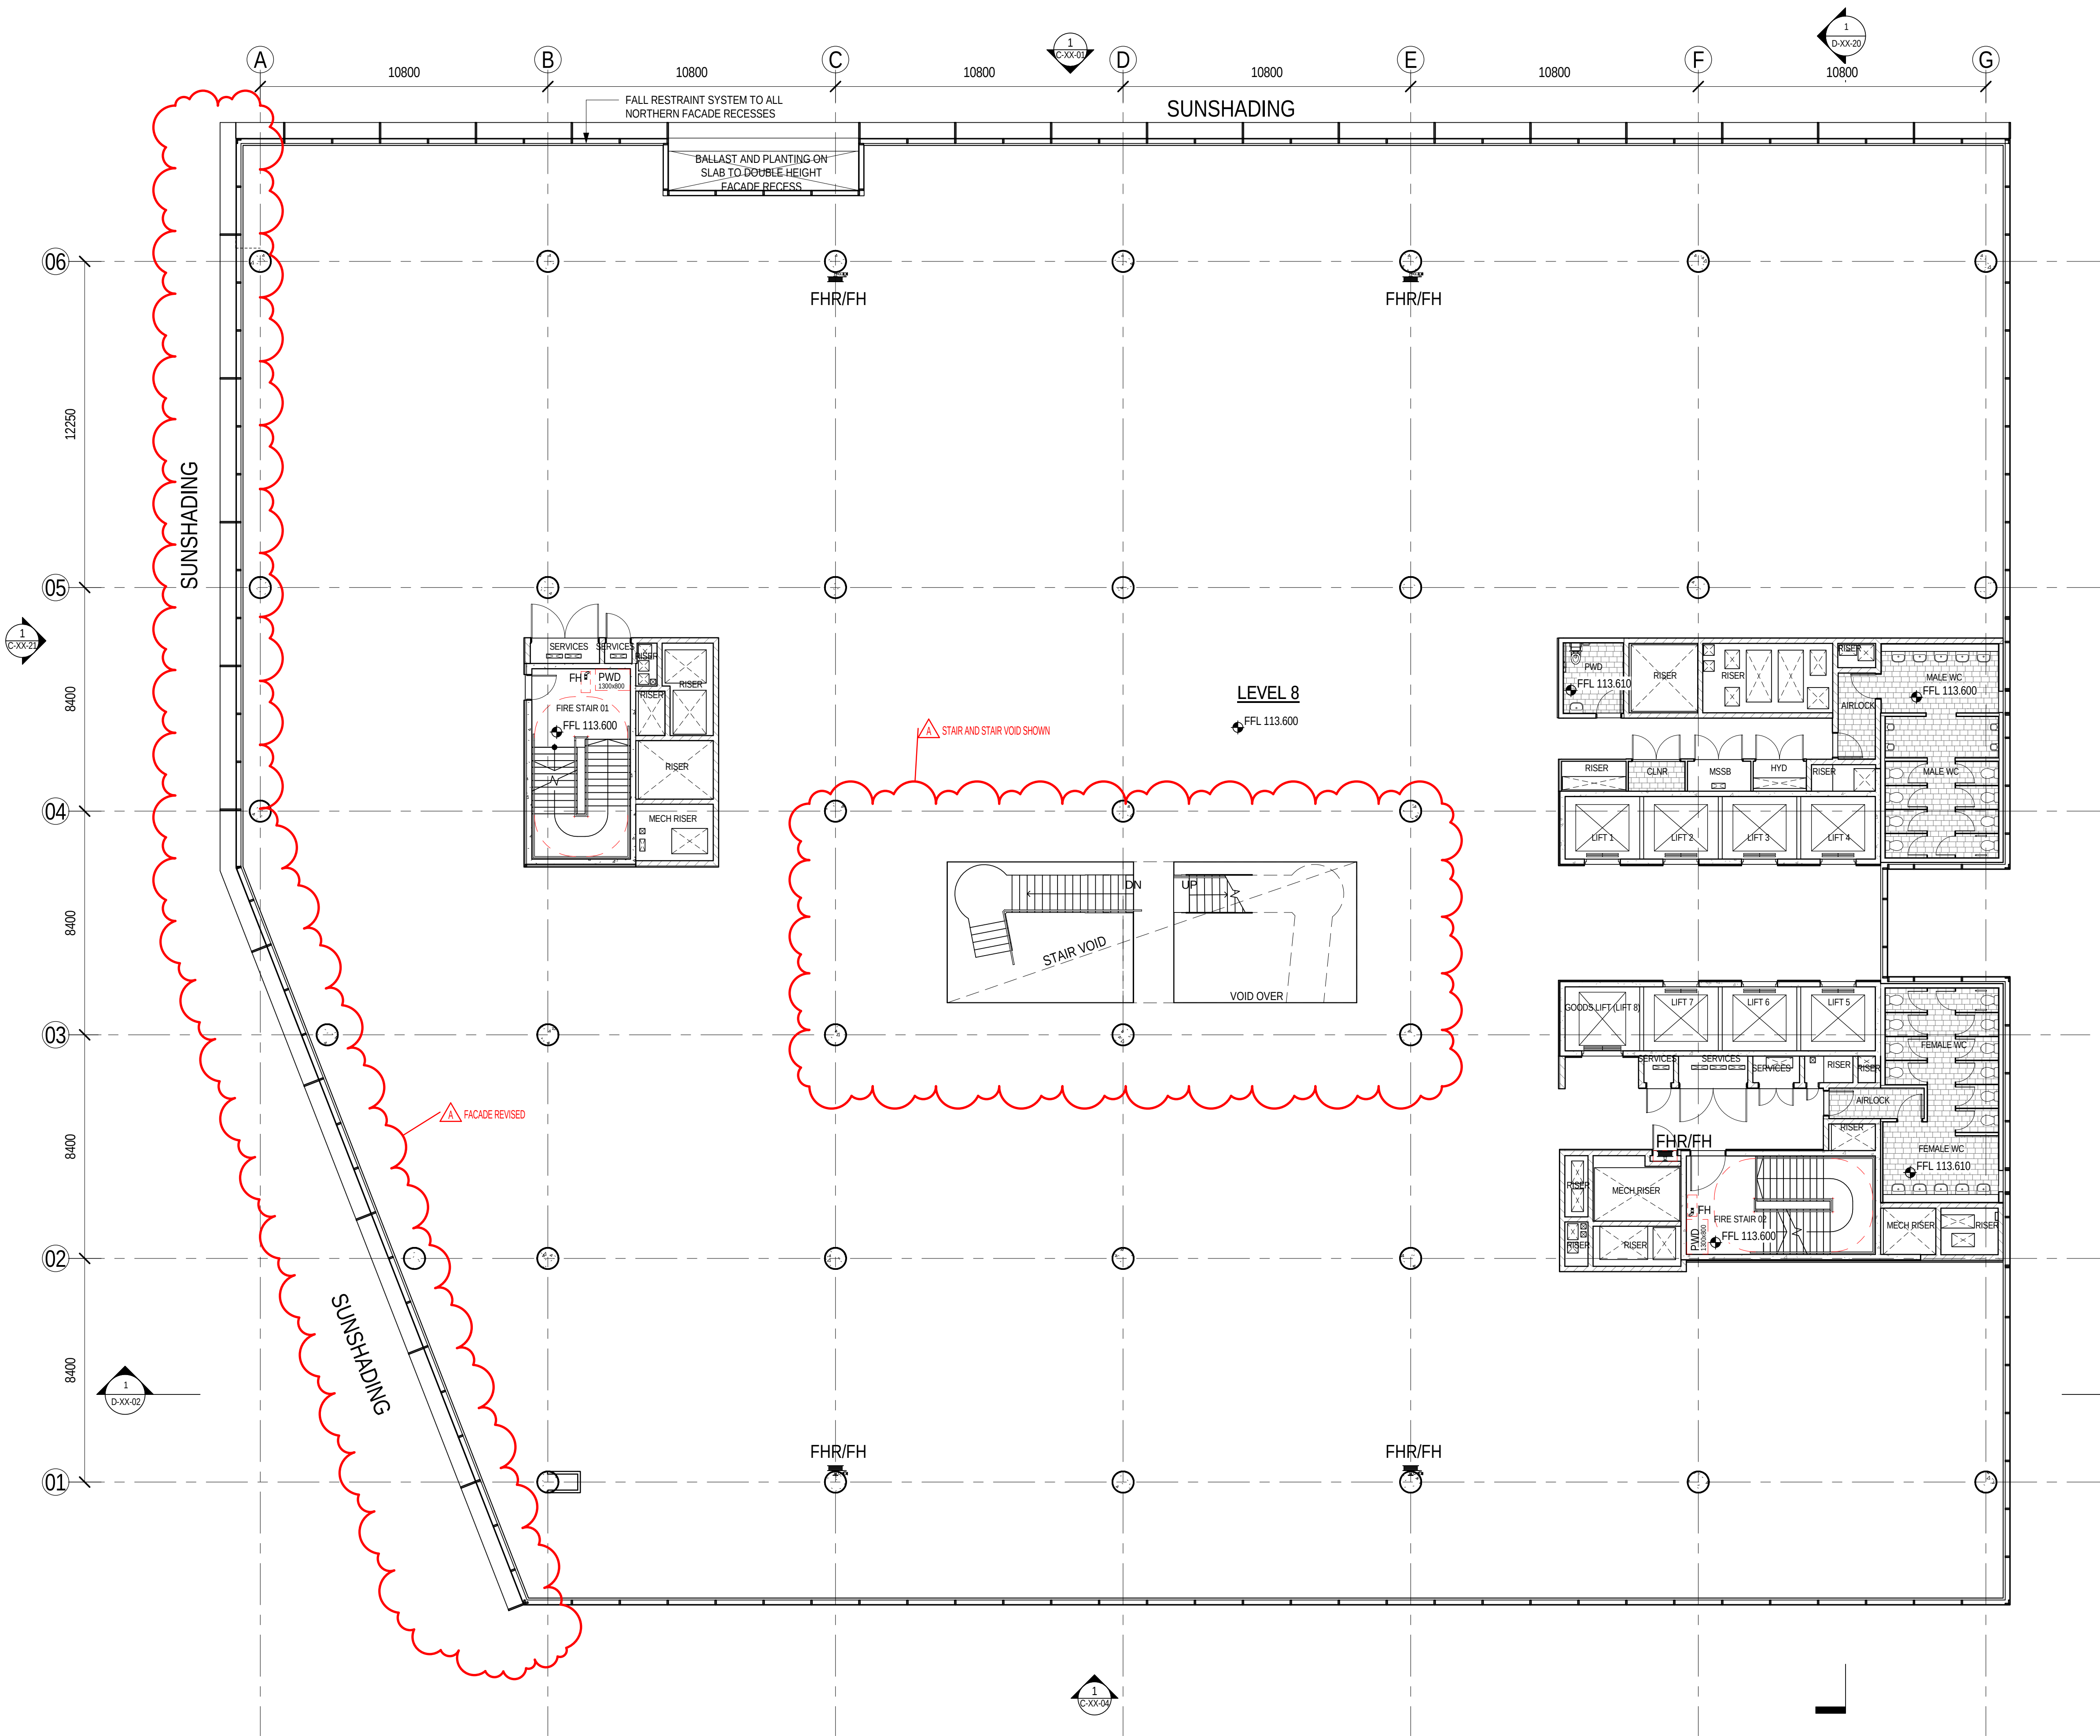



Telephone +61 7 3852 2525
Facsimile +61 7 3852 2544
www.bvm.com.au

INTELLECTUAL PROPERTY
COPYRIGHT BVM ARCHITECTURE PTY LIMITED. UNLESS OTHERWISE
AGREED IN WRITING ALL RIGHTS TO THIS DOCUMENT ARE SUBJECT TO
PAYMENT IN FULL OF ALL BVM CHARGES. THIS DOCUMENT MAY ONLY
BE USED FOR THE EXPRESS PURPOSE AND PROJECT FOR WHICH IT
HAS BEEN CREATED AND DELIVERED. AS NOTIFIED IN WRITING BY
BVM AND THIS DOCUMENT MAY NOT BE OTHERWISE USED OR COPIED.
ANY UNAUTHORISED USE OF THIS DOCUMENT IS AT THE USER'S SOLE
RISK AND WITHOUT LIMITING BVM'S RIGHTS THE USER RELEASES AND
INDEMNIFIES BVM FROM AND AGAINST ALL LOSS SO ARISING.

NOTE
CONTRACTOR TO CHECK AND VERIFY ALL DIMENSIONS ON SITE PRIOR
TO COMMENCEMENT OF WORK OR PREPARATION OF SHOP DRAWINGS.
DO NOT SCALE THIS DRAWING

ISSUE	DATE	FOR
A	23.04.18	REVISED SSD SUBMISSION

STRUCTURAL & CIVIL

JHA

TEL 02 9437 1000

MECHANICAL, ELECTRICAL, DRY FIRE & ESD

EMF GRIFFITHS

TEL 02 9283 8445

HYDRAULIC & WET FIRE

WARREN SMITH & PARTNERS

TEL 02 9299 1312

FAÇADE

PRISM

TRAFFIC

QUANTITY SURVEYOR

ENSTRUCT TEL 02 8904 1444

VERTICAL TRANSPORTATION

TEL 02 8904 1444

PROJECT MANAGER

SAVILLS PROJECT MANAGEMENT

CLIENT

HEALTH INFRASTRUCTURE NSW

PROJECT

ST LEONARDS HEALTH

ORGANISATIONS RELOCATION

(SHOR)

RNSH - ST LEONARDS, SYDNEY

BVM PROJECT NUMBER

1609521.000

DRAWING KEY

TRUE NORTH PROJECT NORTH

GRAPHIC SCALE

SCALE @ A1

1: 125

SCALE @ A3

DO NOT SCALE

STATUS

DESIGN DEVELOPMENT


DRAWING


GA PLAN - LEVEL 9

AR-B-09-20

ISSUE

A

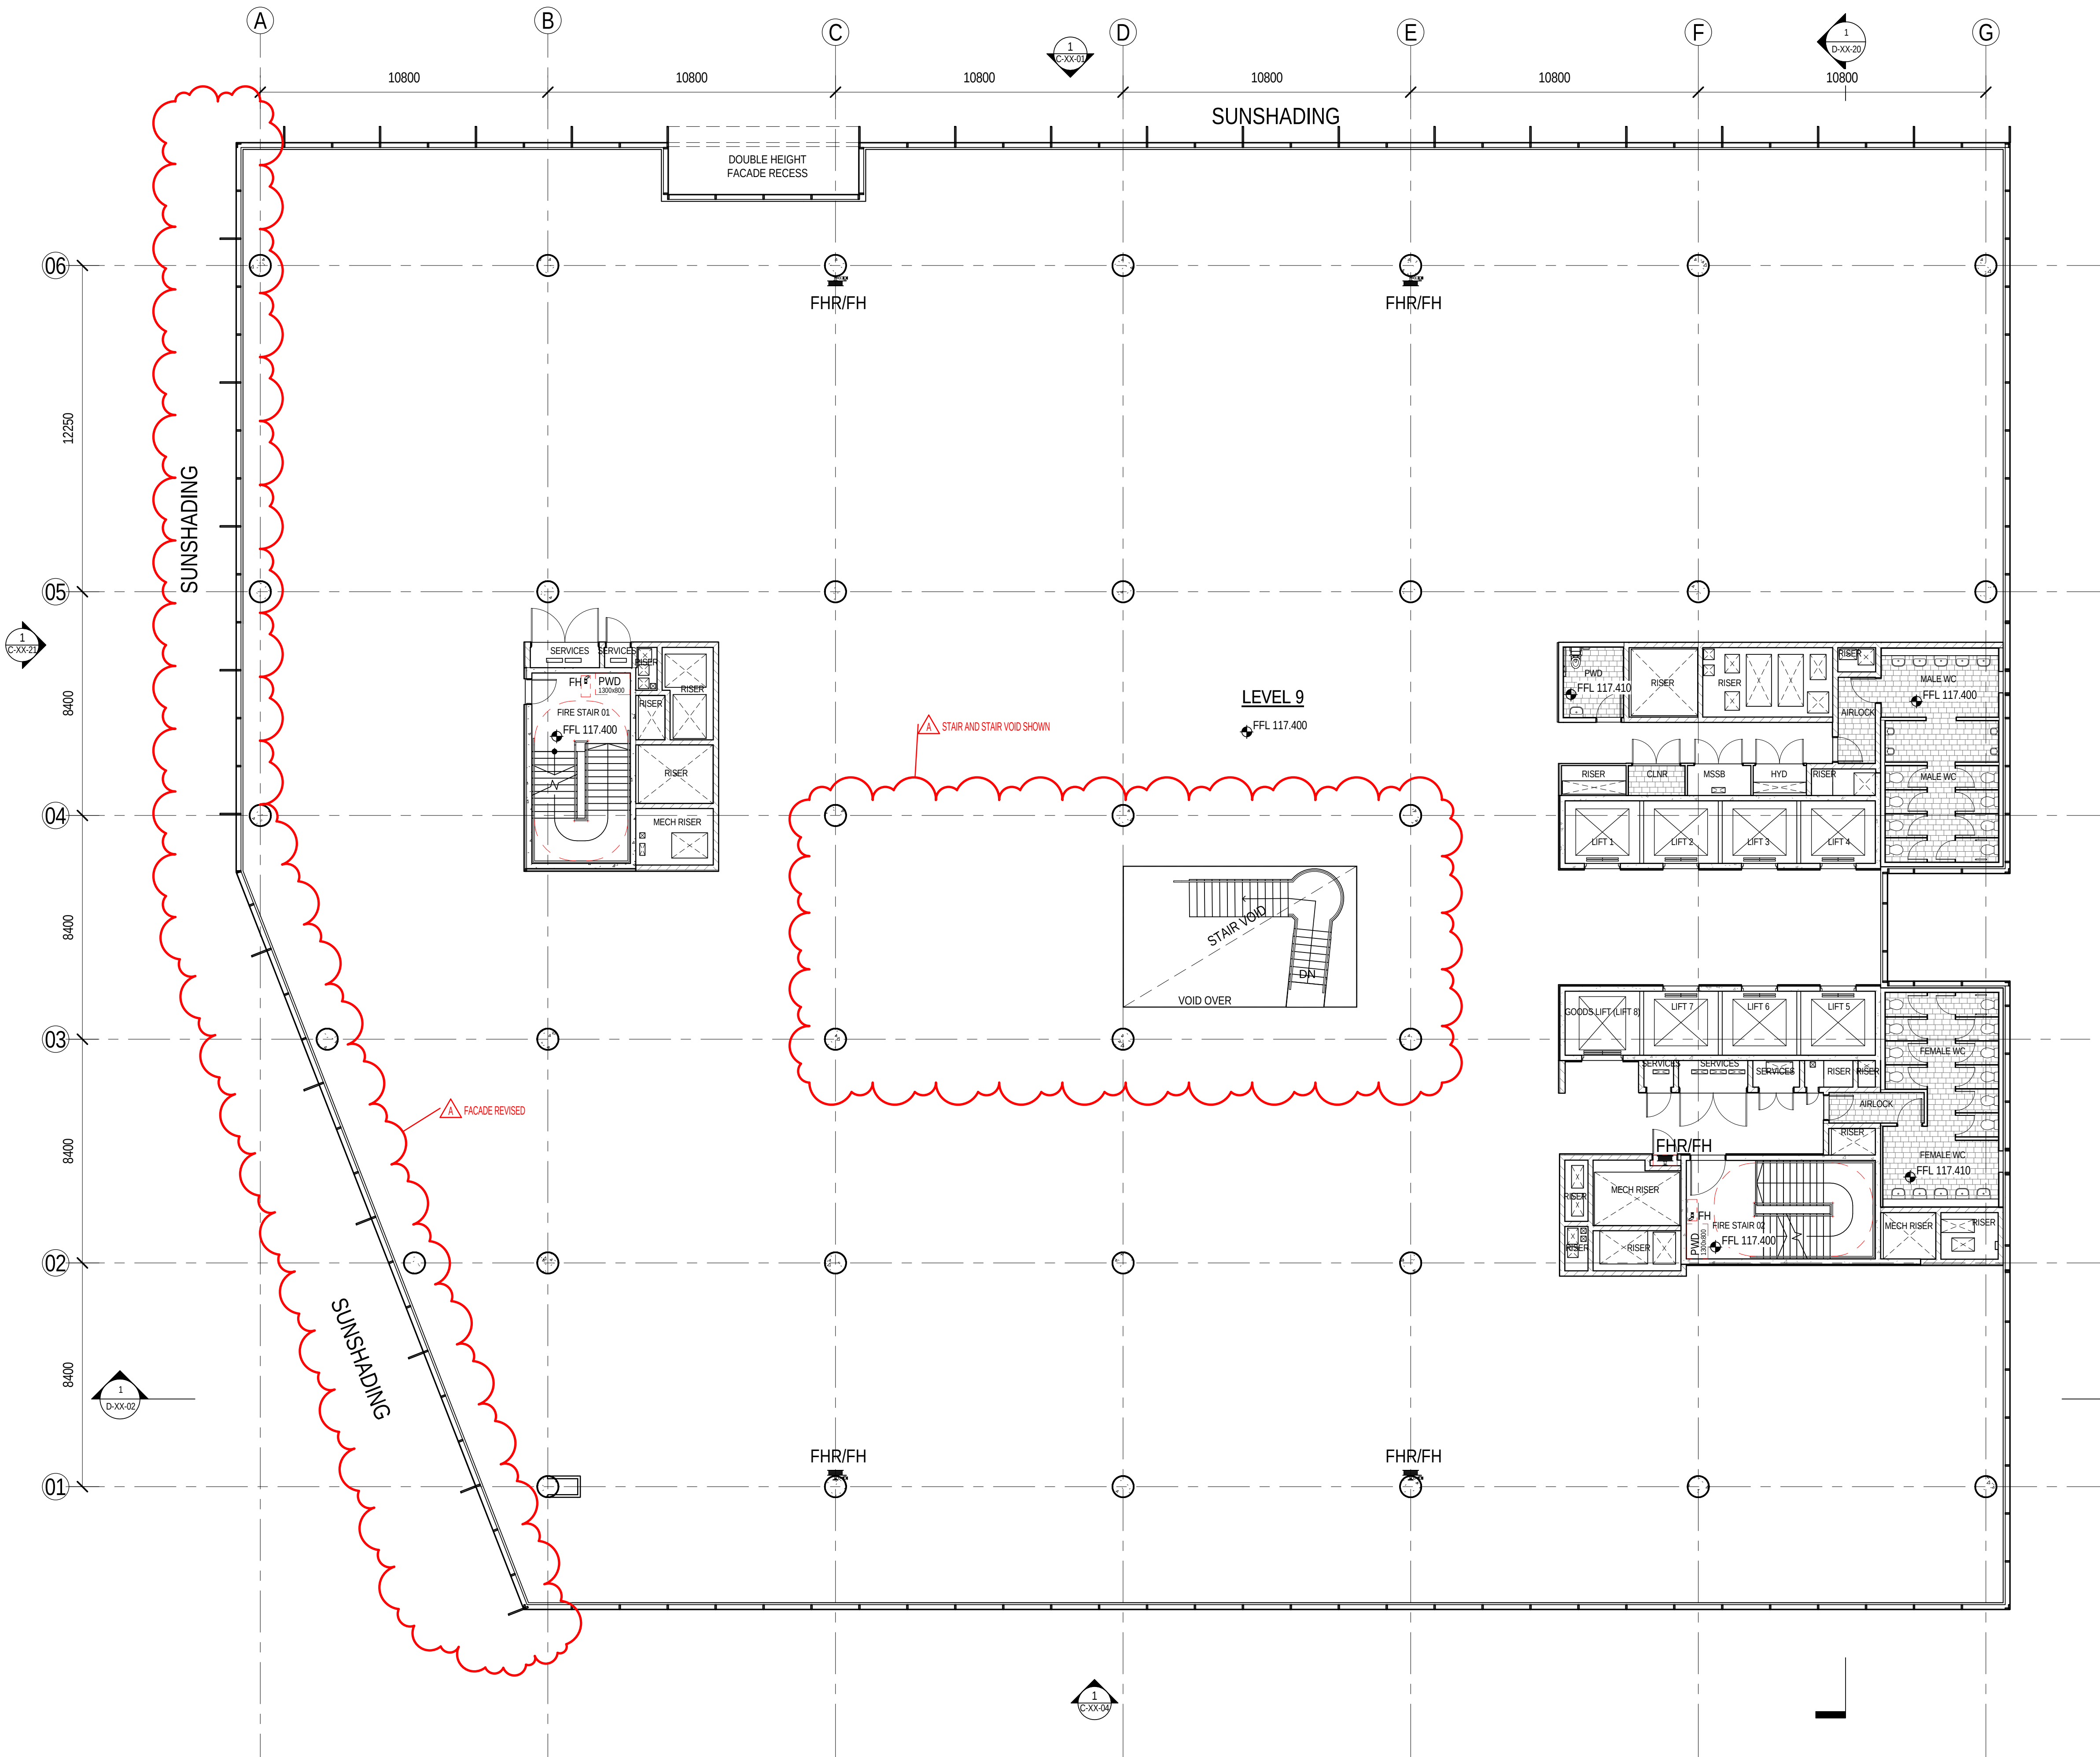

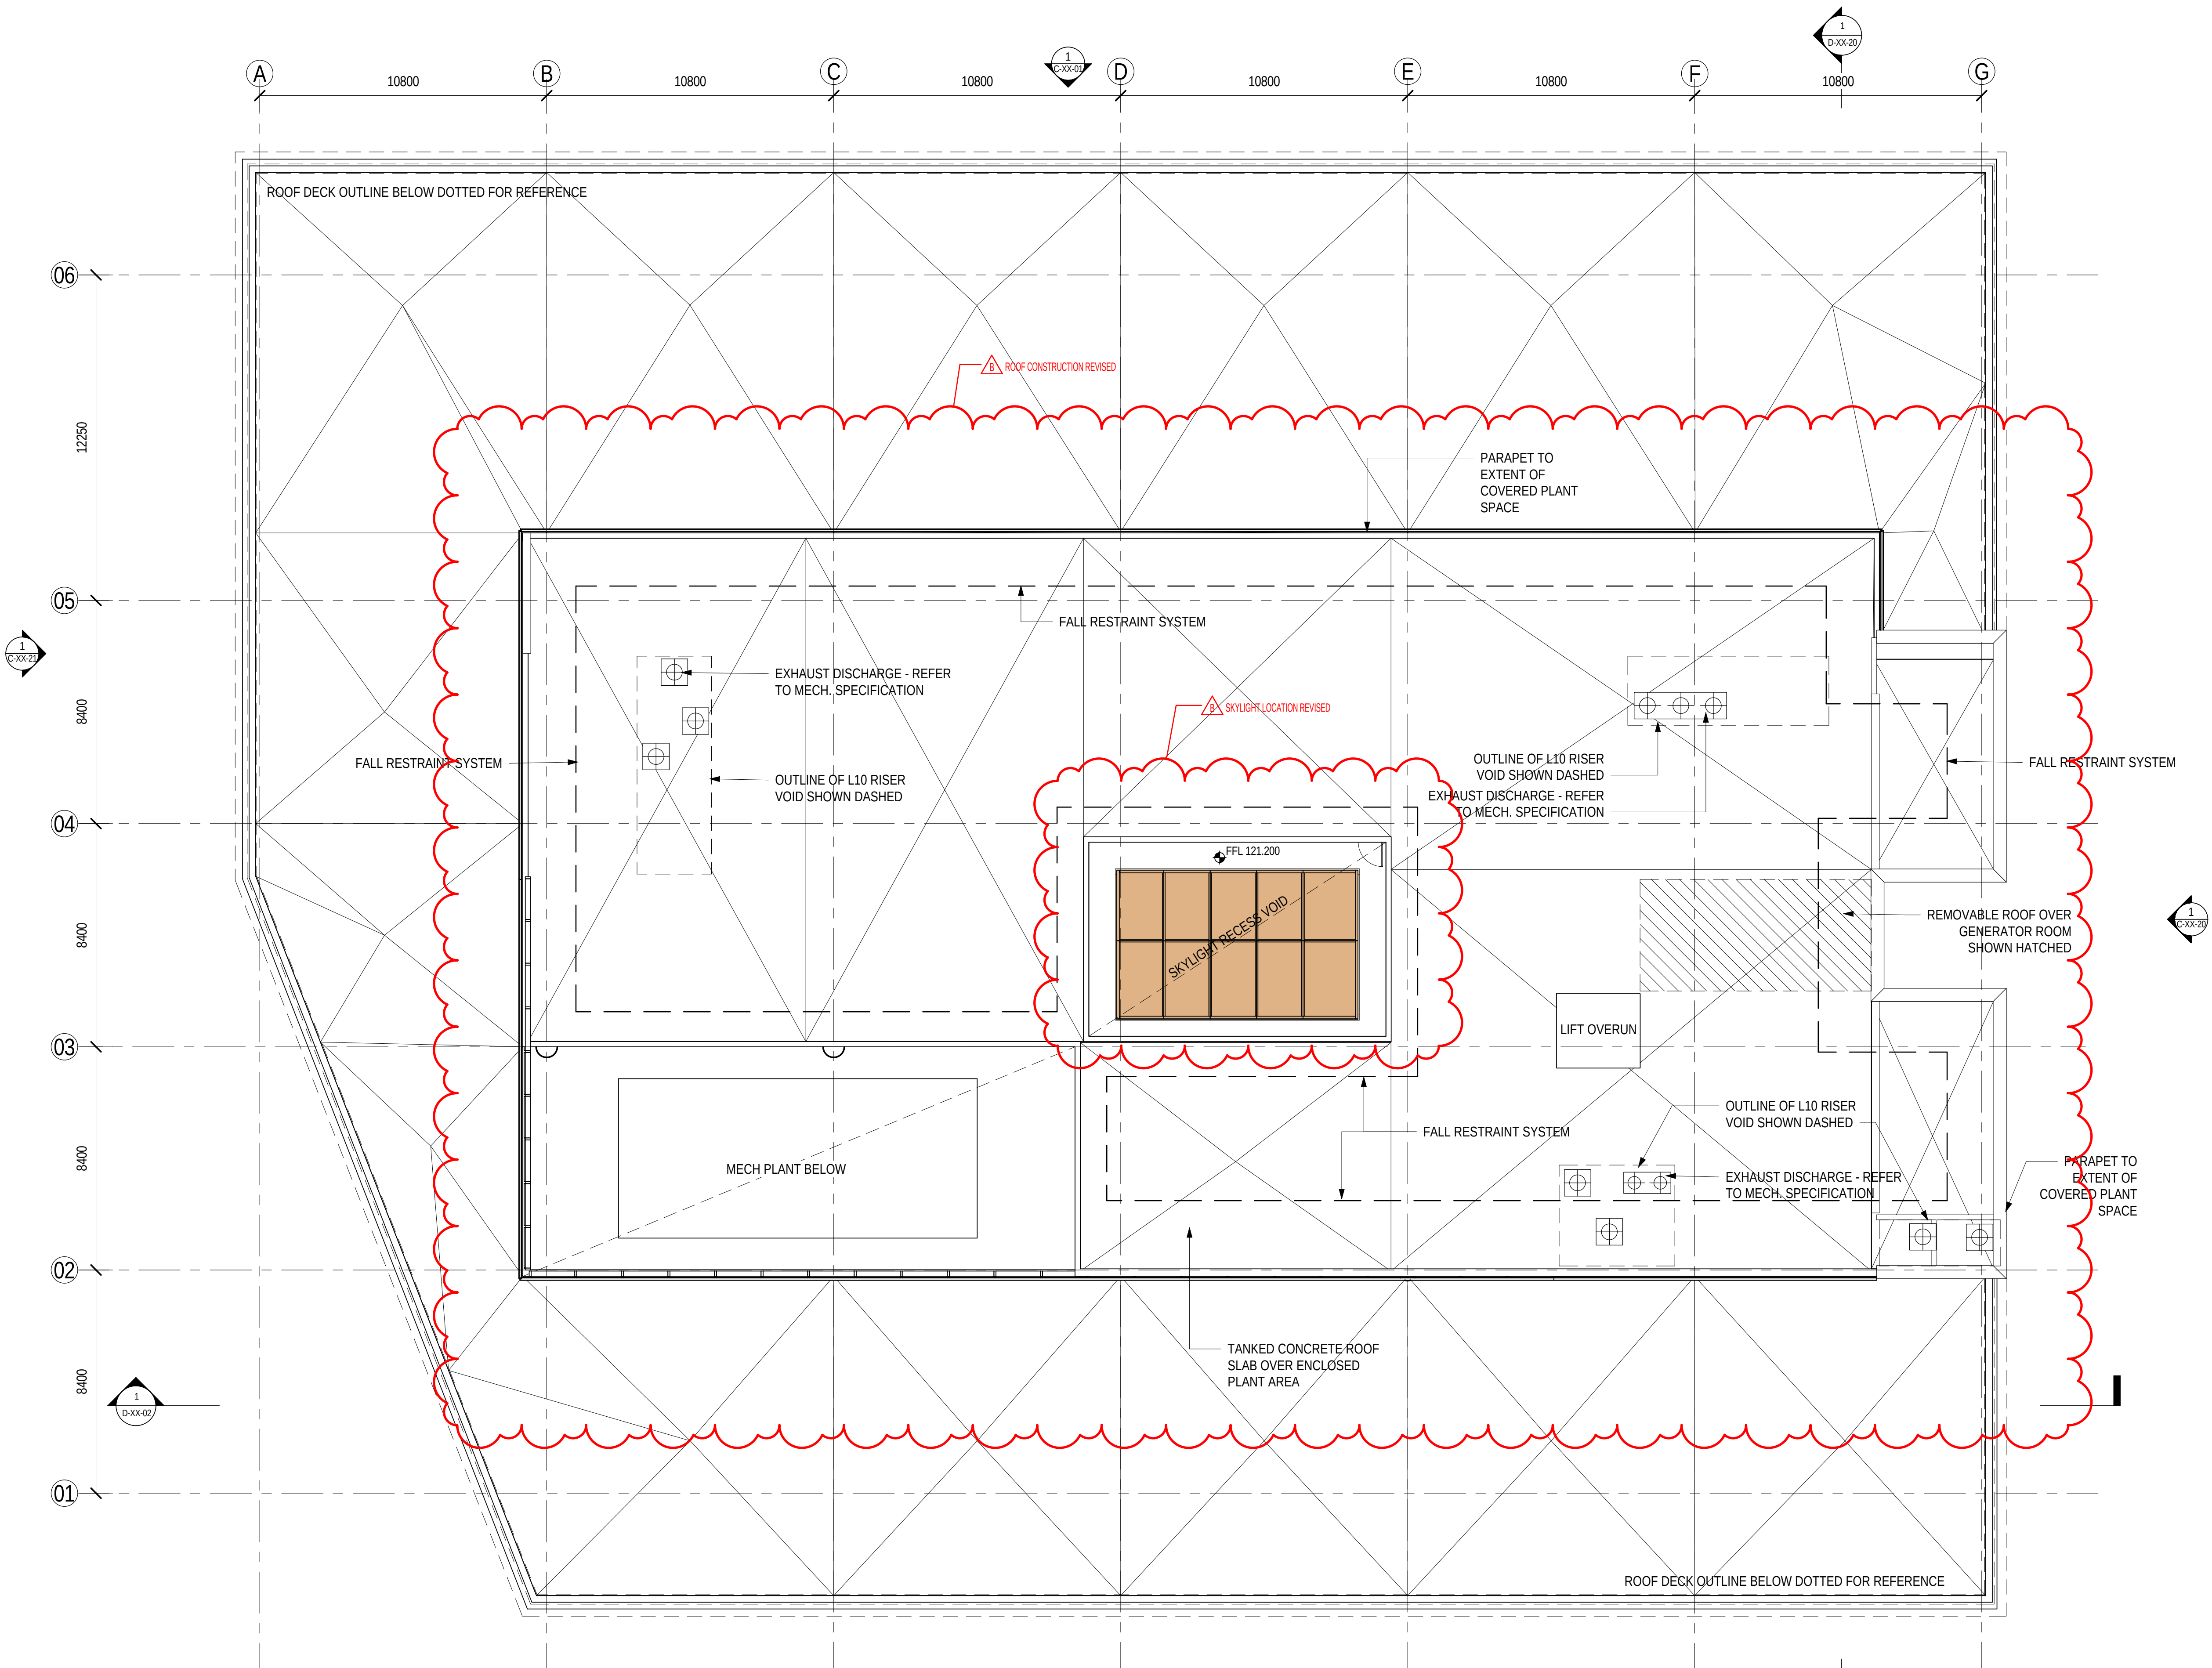

INTELLECTUAL PROPERTY

COPYRIGHT BVN ARCHITECTURE PTY LIMITED. UNLESS OTHERWISE AGREED IN WRITING ALL RIGHTS TO THIS DOCUMENT ARE SUBJECT TO PAYMENT IN FULL OF ALL BVN CHARGES. THIS DOCUMENT MAY ONLY BE USED FOR THE EXPRESS PURPOSE AND PROJECT FOR WHICH IT HAS BEEN CREATED AND DELIVERED. AS NOTIFIED IN WRITING BY BVN AND THIS DOCUMENT MAY NOT BE OTHERWISE USED OR COPIED. ANY UNAUTHORISED USE OF THIS DOCUMENT IS AT THE USER'S SOLE RISK AND WITHOUT LIMITING BVN'S RIGHTS THE USER RELEASES AND INDEMNIFIES BVN FROM AND AGAINST ALL LOSS SO ARISING.

NOTE
CONTRACTOR TO CHECK AND VERIFY ALL DIMENSIONS ON SITE PRIOR TO COMMENCEMENT OF WORK OR PREPARATION OF SHOP DRAWINGS. DO NOT SCALE THIS DRAWING.

ISSUE	DATE	FOR
1	09.01.17	ISSUE FOR COSTING
2	19.01.17	ISSUE FOR COORDINATION
3	30.01.17	ISSUE FOR COORDINATION
4	07.02.17	PRELIMINARY TENDER ISSUE
5	17.02.17	PRE TENDER UPDATE
A	24.02.17	TENDER ISSUE
B	23.04.18	REVISED SSD SUBMISSION

STRUCTURAL & CIVIL

JHA

TEL 02 9437 1000

MECHANICAL, ELECTRICAL, DRY FIRE & ESD

EMF GRIFFITHS

TEL 02 9283 8445

HYDRAULIC & WET FIRE

WARREN SMITH & PARTNERS

TEL 02 9299 1312

FAÇADE

PRISM

TRAFFIC

QUANTITY SURVEYOR

ENSTRUCT TEL 02 8904 1444

VERTICAL TRANSPORTATION

TEL 02 8904 1444

PROJECT MANAGER

SAVILLS PROJECT MANAGEMENT

CLIENT

HEALTH INFRASTRUCTURE NSW

PROJECT

ST LEONARDS HEALTH

ORGANISATIONS RELOCATION

(SHOR)

RNSH - ST LEONARDS, SYDNEY

BVN PROJECT NUMBER

1609521.000

DRAWING KEY

TRUE NORTH PROJECT NORTH



GRAPHIC SCALE

SCALE @ A1

1: 125

SCALE @ A3

DO NOT SCALE

STATUS

DESIGN DEVELOPMENT


DRAWING

ELEVATION - NORTH WEST

ISSUE

AR-C-XX-01

B

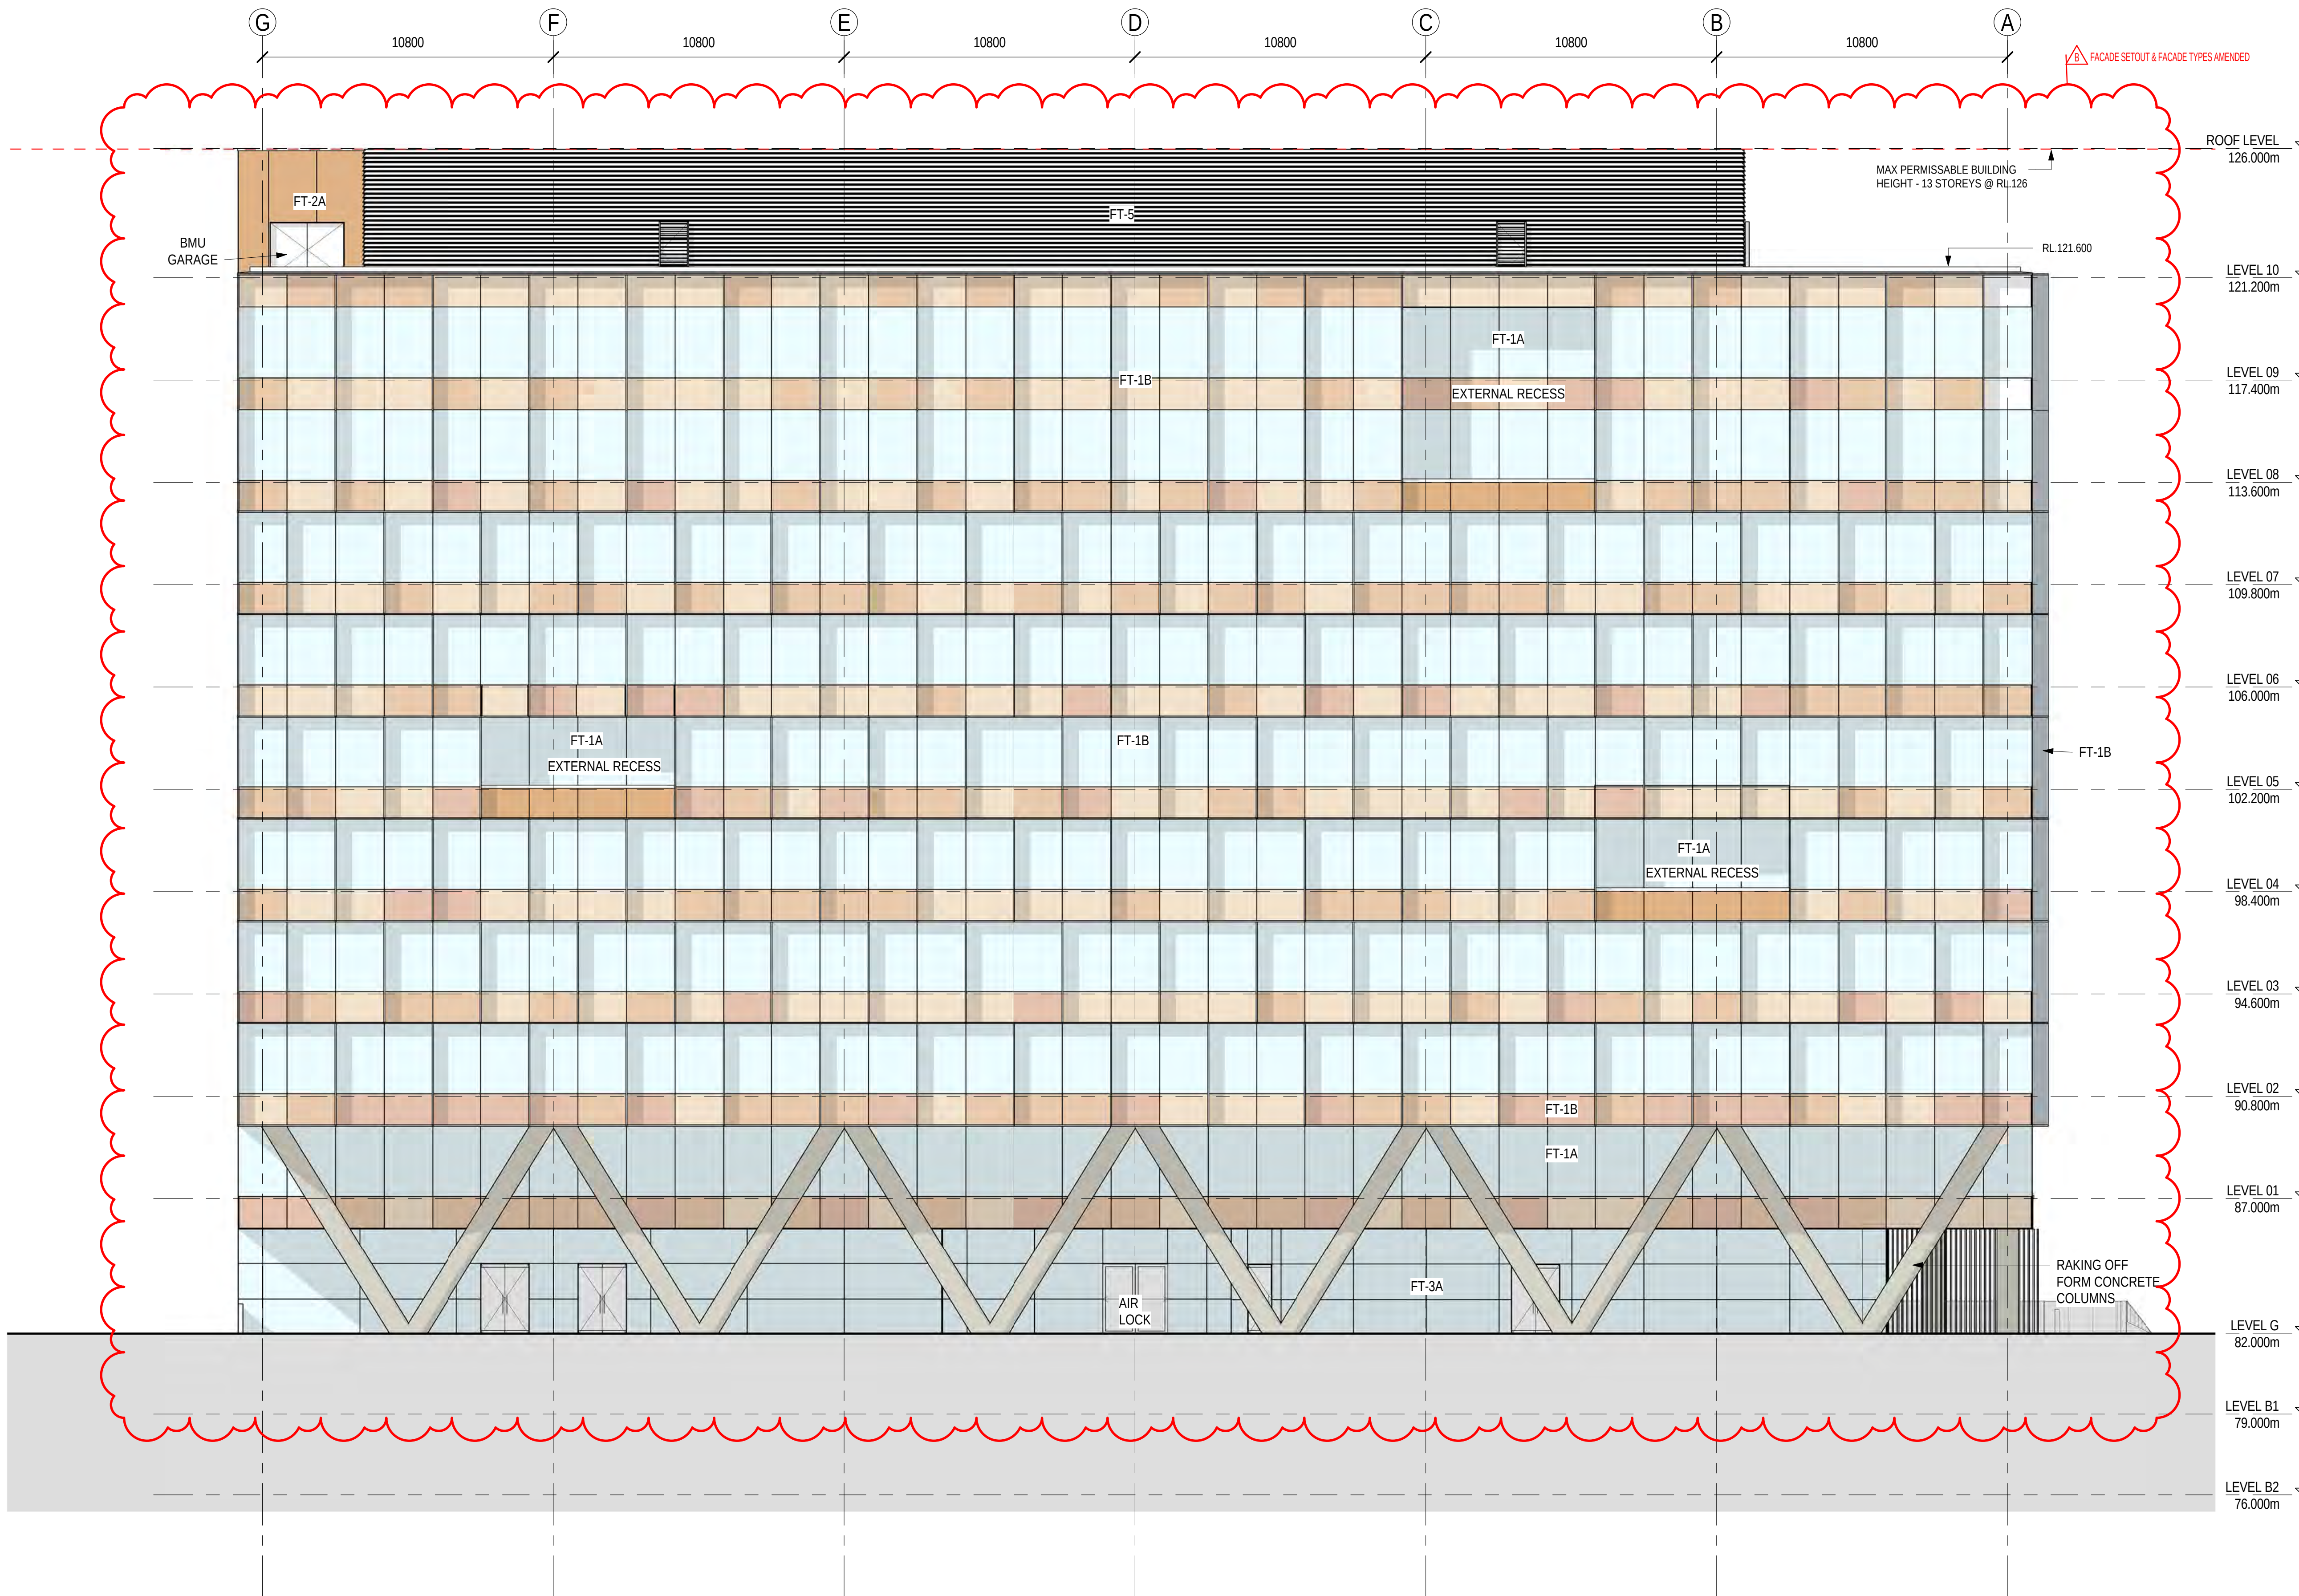

INTELLECTUAL PROPERTY

COPYRIGHT BVN ARCHITECTURE PTY LIMITED. UNLESS OTHERWISE AGREED IN WRITING, ALL RIGHTS TO THIS DOCUMENT ARE SUBJECT TO PAYMENT IN FULL OF ALL BVN CHARGES. THIS DOCUMENT MAY ONLY BE USED FOR THE EXPRESS PURPOSE AND PROJECT FOR WHICH IT HAS BEEN CREATED AND DELIVERED, AS NOTIFIED IN WRITING BY BVN; AND THIS DOCUMENT MAY NOT BE OTHERWISE USED, OR COPIED, ANY UNAUTHORISED USE OF THIS DOCUMENT IS AT THE USER'S SOLE RISK AND WITHOUT LIMITING BVN'S RIGHTS THE USER RELEASES AND INDEMNIFIES BVN FROM AND AGAINST ALL LOSS SO ARISING.

NOTE
CONTRACTOR TO CHECK AND VERIFY ALL DIMENSIONS ON SITE PRIOR
TO COMMENCEMENT OF WORK OR PREPARATION OF SHOP DRAWINGS
DO NOT SCALE THIS DRAWING

ISSUE	DATE	FOR
A	24.02.17	TENDER ISSUE
B	18.10.17	SUBSTATION AMENDED
C	08.11.17	SUBSTATION SETOUT
D	23.04.18	REVISED SSD SUBMISSION

STRUCTURAL & CIVIL
JHA
TEL 02 9437 1000
MECHANICAL ELECTRICAL DRY FIRE & ESD
EMF GRIFFITHS
TEL 02 9283 8445
HYDRAULIC & WET FIRE
WARREN SMITH & PARTNERS
TEL 02 9299 1312
FACADE
PRISM
TRAFFIC

QUANTITY SURVEYOR
ENSTRUCT TEL 02 8904 1444

VERTICAL TRANSPORTATION
TEL 02 8904 1444

PROJECT MANAGER
SAVILLS PROJECT MANAGEMENT

CLIENT

HEALTH INFRASTRUCTURE NSW

PROJECT

ST LEONARDS HEALTH
ORGANISATIONS RELOCATION
(SHOR)
RNSH - ST LEONARDS, SYDNEY

BVN PROJECT NUMBER

1609521.000

DRAWING KEY

TRUE NORTH PROJECT NORTH

GRAPHIC SCALE


SCALE @ A1
1 : 125
SCALE @ A3

STATUS

DESIGN DEVELOPMENT

ELEVATION - SOUTH EAST

AR-C-XX-04	ISSUE D
------------	------------

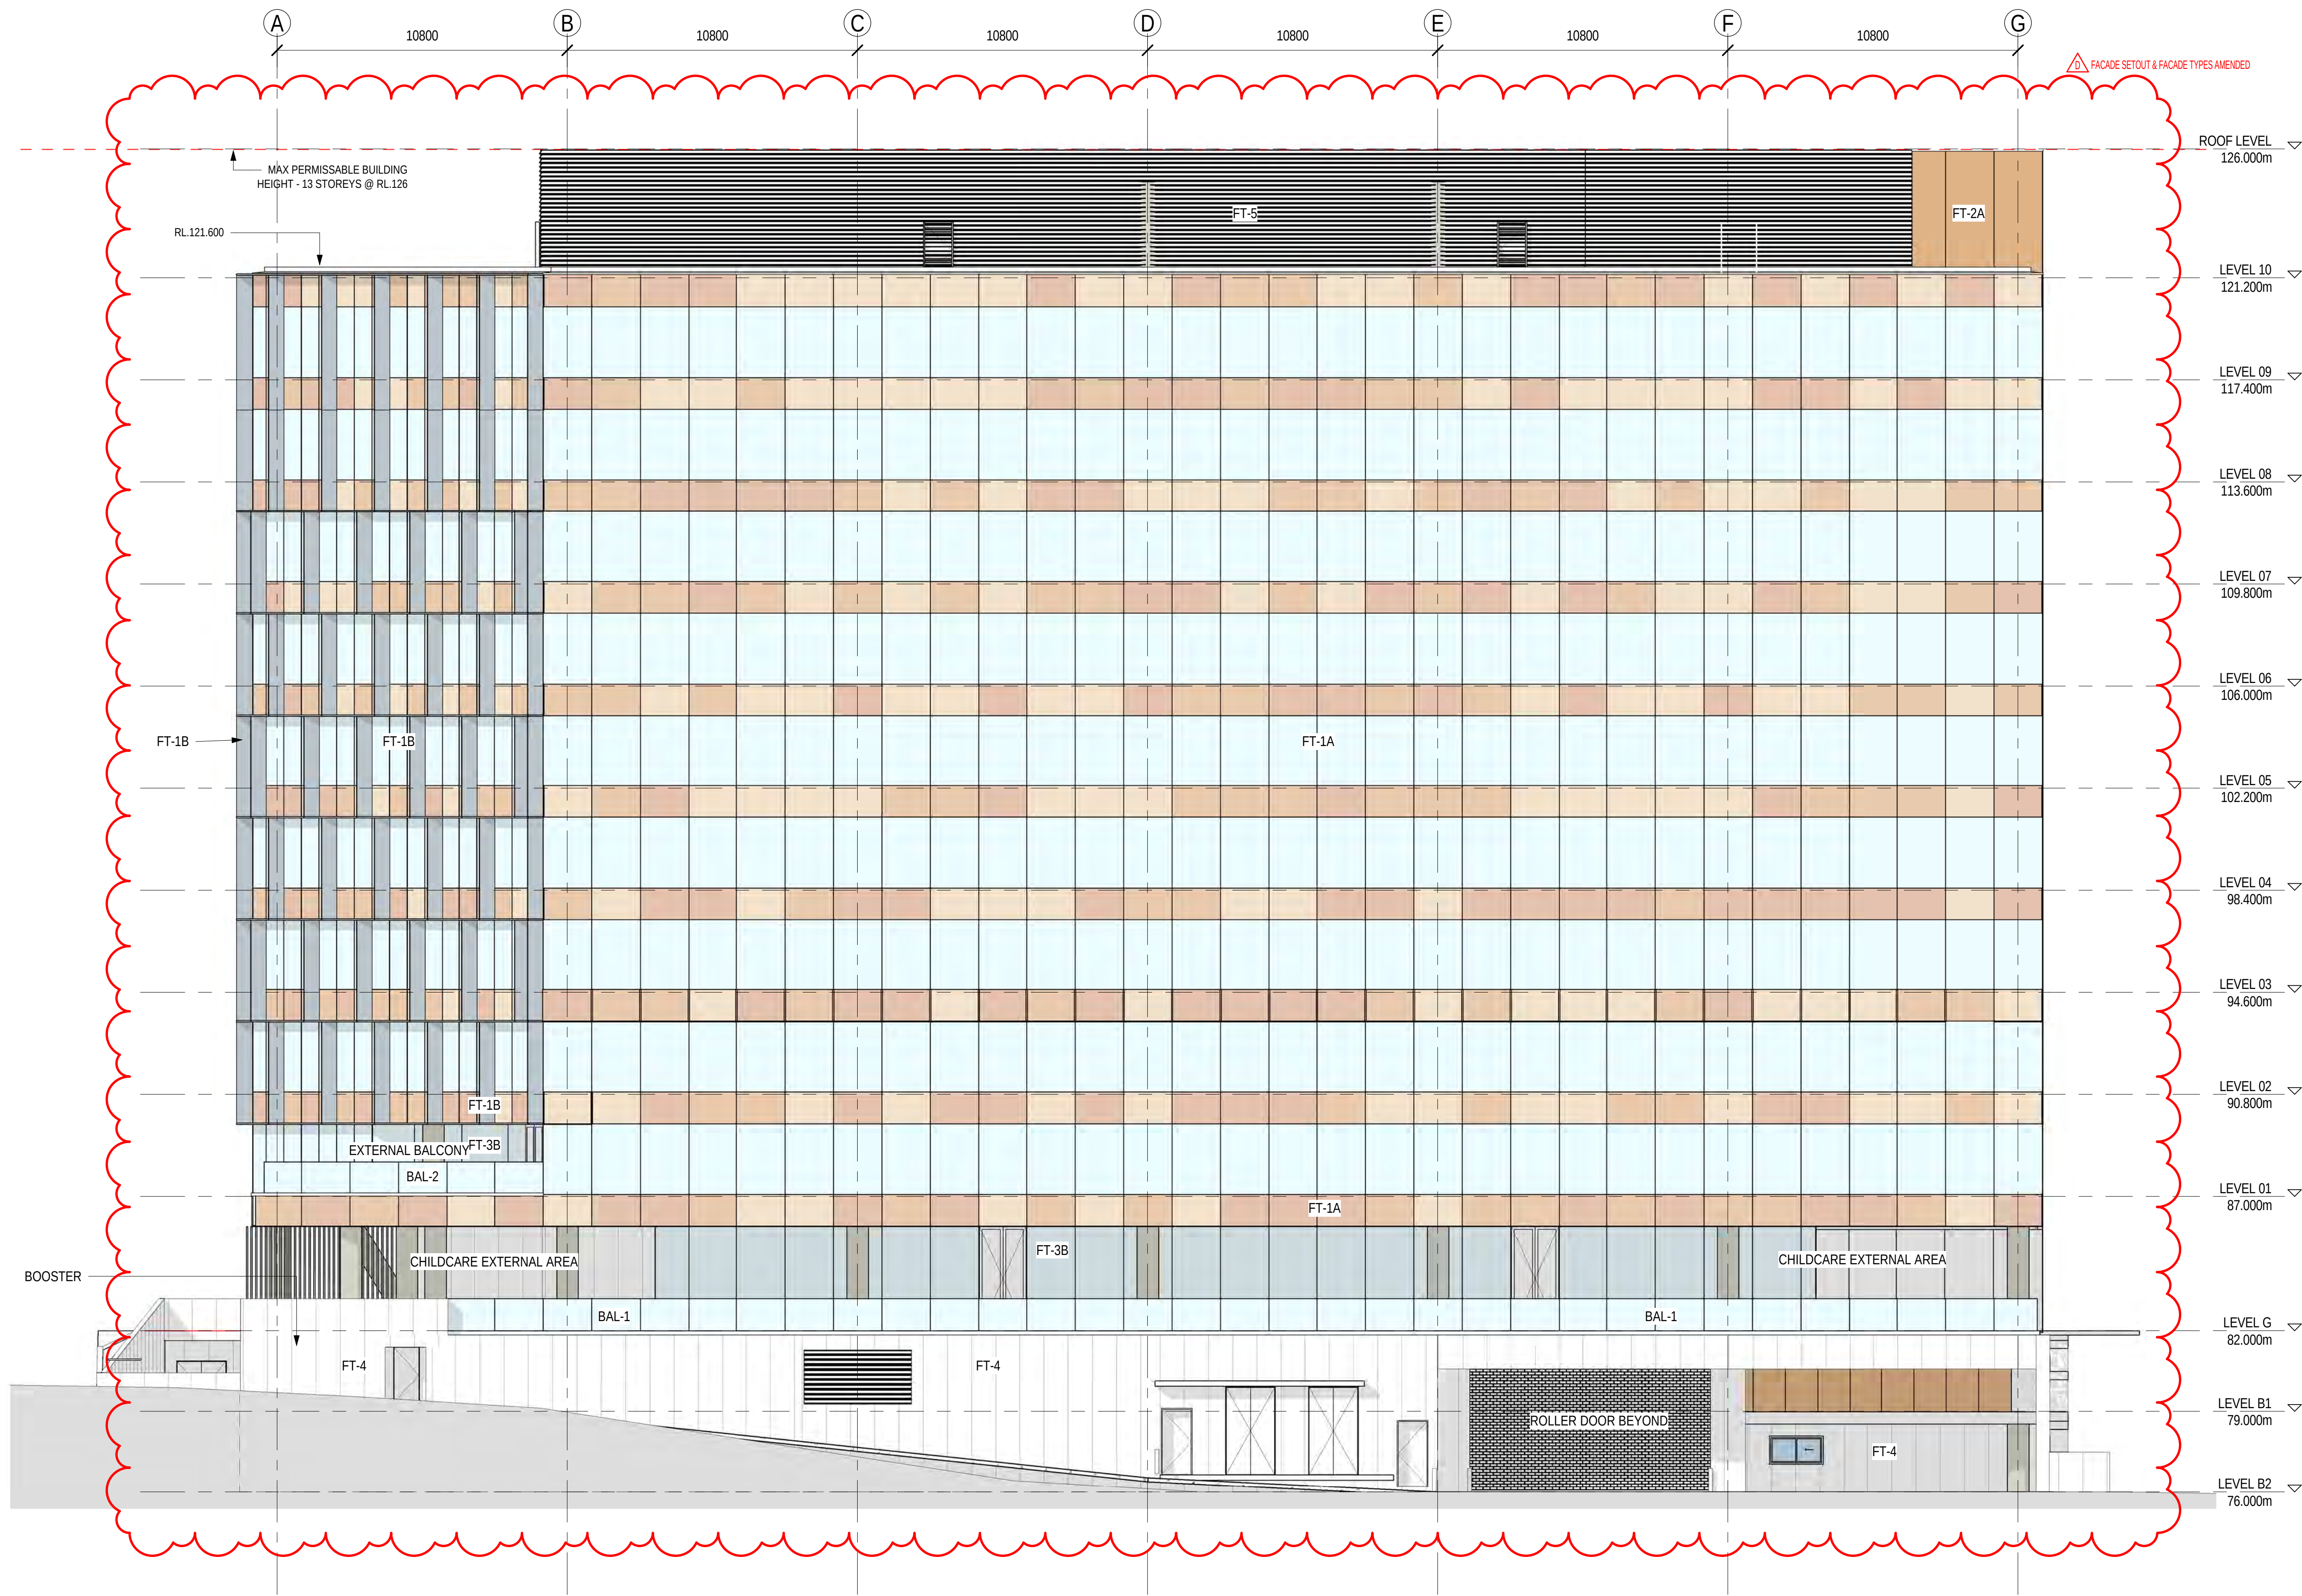



Telephone +61 7 3852 2525
Facsimile +61 7 3852 2544
www.bmv.com.au

INTELLECTUAL PROPERTY

COPYRIGHT BMV ARCHITECTURE PTY LIMITED. UNLESS OTHERWISE AGREED IN WRITING ALL RIGHTS TO THIS DOCUMENT ARE SUBJECT TO PAYMENT IN FULL OF ALL BMV CHARGES. THIS DOCUMENT MAY ONLY BE USED FOR THE EXPRESS PURPOSE AND PROJECT FOR WHICH IT HAS BEEN CREATED AND DELIVERED. AS NOTIFIED IN WRITING BY BMV AND THIS DOCUMENT MAY NOT BE OTHERWISE USED OR COPIED. ANY UNAUTHORISED USE OF THIS DOCUMENT IS AT THE USER'S SOLE RISK AND WITHOUT LIMITING BMV'S RIGHTS THE USER RELEASES AND INDEMNIFIES BMV FROM AND AGAINST ALL LOSS SO ARISING.

NOTE

CONTRACTOR TO CHECK AND VERIFY ALL DIMENSIONS ON SITE PRIOR TO COMMENCEMENT OF WORK OR PREPARATION OF SHOP DRAWINGS. DO NOT SCALE THIS DRAWING.

ISSUE	DATE	FOR
A	02.03.17	TENDER ISSUE
B	13.12.17	SSD 27000 NLA SCHEME
C	23.04.18	REVISED SSD SUBMISSION

STRUCTURAL & CIVIL

JHA

TEL 02 9437 1000

MECHANICAL, ELECTRICAL, DRY FIRE & ESD

EMF GRIFFITHS

TEL 02 9283 8445

HYDRAULIC & WET FIRE

WARREN SMITH & PARTNERS

TEL 02 9299 1312

FACADE

PRISM

TRAFFIC

QUANTITY SURVEYOR

ENSTRUCT TEL 02 8904 1444

VERTICAL TRANSPORTATION

TEL 02 8904 1444

PROJECT MANAGER

SAVILLS PROJECT MANAGEMENT

CLIENT

HEALTH INFRASTRUCTURE NSW

PROJECT

ST LEONARDS HEALTH

ORGANISATIONS RELOCATION

(SHOR)

RNSH - ST LEONARDS, SYDNEY

BMV PROJECT NUMBER

1609521.000

DRAWING KEY

TRUE NORTH

PROJECT NORTH

GRAPHIC SCALE

SCALE @ A1

1: 125

SCALE @ A3

DO NOT SCALE

STATUS

DESIGN DEVELOPMENT

DRAWING


ELEVATION - NORTH EAST

ISSUE

AR-C-XX-20

C



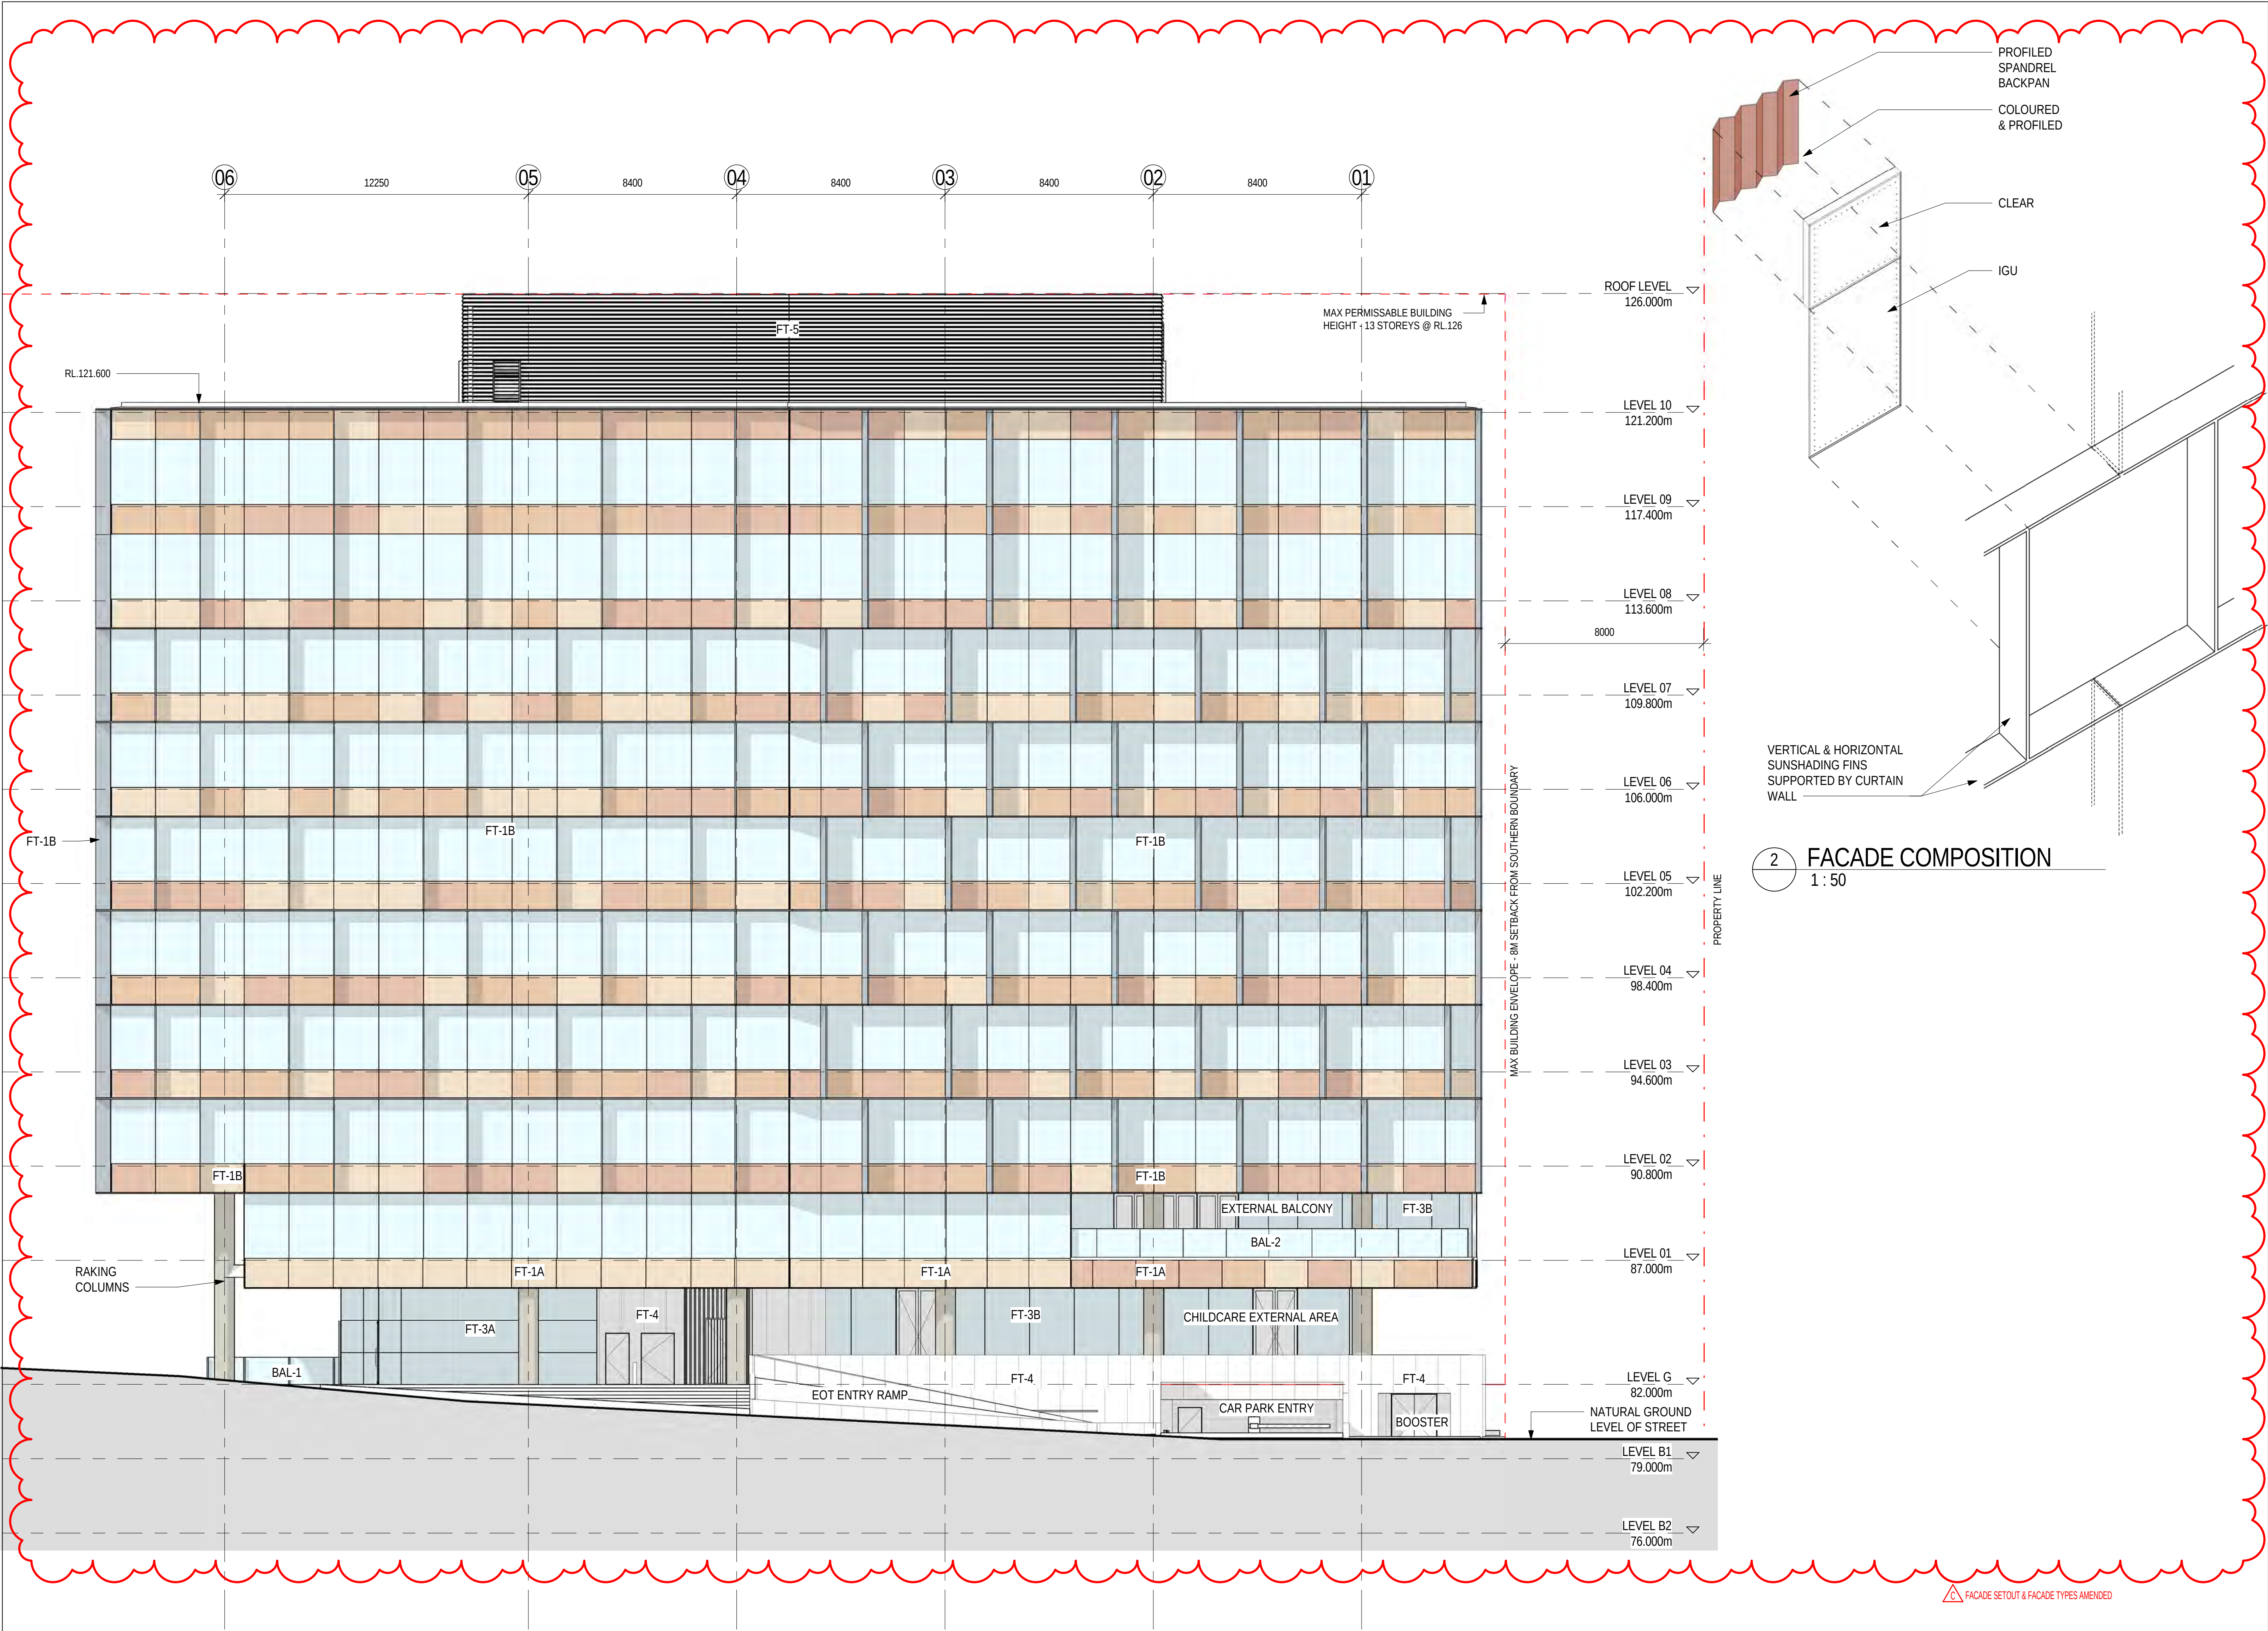

Telephone +61 7 3852 2525
Facsimile +61 7 3852 2544
www.bvm.com.au

INTELLECTUAL PROPERTY
COPYRIGHT BVM ARCHITECTURE PTY LIMITED. UNLESS OTHERWISE
AGREED IN WRITING ALL RIGHTS TO THIS DOCUMENT ARE SUBJECT TO
PAYMENT IN FULL OF ALL BVM CHARGES. THIS DOCUMENT MAY ONLY
BE USED FOR THE EXPRESS PURPOSE AND PROJECT FOR WHICH IT
HAS BEEN CREATED AND DELIVERED. AS NOTIFIED IN WRITING BY
BVM AND THIS DOCUMENT MAY NOT BE OTHERWISE USED OR COPIED.
ANY UNAUTHORISED USE OF THIS DOCUMENT IS AT THE USER'S SOLE
RISK AND WITHOUT LIMITING BVM'S RIGHTS THE USER RELEASES AND
INDEMNIFIES BVM FROM AND AGAINST ALL LOSS SO ARISING.

NOTE
CONTRACTOR TO CHECK AND VERIFY ALL DIMENSIONS ON SITE PRIOR TO
COMMENCEMENT OF WORK OR PREPARATION OF SHOP DRAWINGS.
DO NOT SCALE THIS DRAWING

ISSUE	DATE	FOR
A	02.03.17	TENDER ISSUE
B	13.12.17	SSD 27000 NLA SCHEME
C	23.04.18	REVISED SSD SUBMISSION

STRUCTURAL & CIVIL
JHA
TEL 02 9437 1000
MECHANICAL, ELECTRICAL, DRY FIRE & ESD
EMF GRIFFITHS
TEL 02 9283 8445
HYDRAULIC & WET FIRE
WARREN SMITH & PARTNERS
TEL 02 9299 1312
FACADE
PRISM
TRAFFIC

QUANTITY SURVEYOR
ENSTRUCT TEL 02 8904 1444

VERTICAL TRANSPORTATION
TEL 02 8904 1444

PROJECT MANAGER
SAVILLS PROJECT MANAGEMENT

CLIENT

HEALTH INFRASTRUCTURE NSW
PROJECT

ST LEONARDS HEALTH
ORGANISATIONS RELOCATION
(SHOR)
RNSH - ST LEONARDS, SYDNEY
BVM PROJECT NUMBER

1609521.000
DRAWING KEY

TRUE NORTH PROJECT NORTH
GRAPHIC SCALE

SCALE @ A1
As indicated
SCALE @ A3
DO NOT SCALE
STATUS

DESIGN DEVELOPMENT
DRAWING

ELEVATION - SOUTH WEST

ISSUE
AR-C-XX-21 C

