

c:\temp\202004_IVANHOE_B6_ARCH\PO2020_bhehemall@batesmart.com.vrt



Department of Planning
and Environment

Issued under the Environmental Planning and Assessment Act 1979
Approved Section 4.55 (1A) Modification Application

No: SSD-8903-MOD-6 Granted on 23 December 2022

Signed: J.S. Sheet No: 1 of 10

HERRING RD

HERRING ROAD

IVANHOE PLACE

SEPARATE
FUTURE DA


MAIN ST

LOT C1

FOR INFORMATION

Building A1
Ivanhoe Estate, Macquarie Park

Site Plan

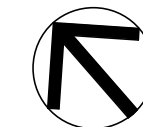

Check all dimensions and site conditions prior to commencement of any work, the purchase or ordering of any materials, fittings, plant, services or equipment and the preparation of shop drawings and or the fabrication of any components.
Do not scale drawings - refer to figured dimensions only. Any discrepancies shall immediately be referred to the architect for clarification.
All drawings may not be reproduced or distributed without prior permission from the architect.

F	20.09.22	Height adjustments	BH/UT/SG	BH
E	31.01.20	Stage 1 - Lot A1 DA updated	MT, JU	BH
D	04.06.18	Stage 1 - Lot A1 DA updated	KM	KM
C	25.03.18	Stage 1 - Lot A1 DA updated	KM	KM
B	12.03.18	Stage 1 - Lot A1 DA updated	KM	CC
A	08.02.18	Stage 1 - Lot A1 DA	KM	CC
Revision	Date	Description	Initial	Checked

Scale	1 : 200	@ A1
Drawn	JU	Checked BH
Project no.	S12067.A	
Status	DD	MOD
Plot Date	13/10/2022 5:20:12 PM	
BIM		
Drawing no.	DA01.A1.001 F	Revision

Melbourne 1 Nicholson Street
Melbourne VIC 3000 Australia
T 03 8664 6200 F 03 8664 6300
email mel@batesmart.com.au
http://www.batesmart.com.au

Sydney 43 Brisbane Street
Surry Hills NSW 2010 Australia
T 02 8354 5100 F 02 8354 5199
email syd@batesmart.com.au
http://www.batesmart.com.au

Bates Smart Pty Ltd ABN 70 004 999 400

BATESSMART™

c:\temp\202004_Ivanhoe_BB_ARCH\02020_bheinternal@bates-smart.com.vnt



Department of Planning
and Environment

Issued under the Environmental Planning and Assessment Act 1979

Approved Section 4.55 (1A) Modification Application

No: SSD-8903-MOD-6 Granted on 23 December 2022

Signed: J.S. Sheet No: 2 of 10

Revision	Date	Description	Initial	Checked
H	20.09.22	Height adjustments	BH/UT/SG	BH
G	31.01.20	Stage 1 - Lot A1 DA Updated	MT/JU	BH
F	26.08.19	Additional sightlines Asst. 03-04	BH	BH
E	16.09.19	B1-1 Envelope revised	BH	BH
D	04.06.18	Stage 1 - Lot A1 DA Updated	KM	KM
C	25.03.18	Stage 1 - Lot A1 DA Updated	KM	KM
B	12.03.18	Stage 1 - Lot A1 DA Updated	KM	CC
A	08.03.18	Stage 1 - Lot A1 DA	KM	CC

Building A1
Ivanhoe Estate, Macquarie Park

Level 22 Plan

Check all dimensions and site conditions prior to commencement of any work, the purchase or ordering of any materials, fittings, plant, services or equipment and the preparation of shop drawings and or the fabrication of any components.
Do not scale drawings - refer to figured dimensions only. Any discrepancies shall immediately be referred to the architect for clarification.
All drawings may not be reproduced or distributed without prior permission from the architect.



Scale	1 : 100	@ A1
Drawn	JU	Checked BH
Project no.	S12067.A	
Status	DD	MOD
Plot Date	13/10/2022 5:20:29 PM	
BIM		
Drawing no.	DA03.A1.022 H	Revision

Melbourne 1 Nicholson Street
Melbourne VIC 3000 Australia
T 03 8664 6200 F 03 8664 6300
email mel@bates-smart.com.au
http://www.bates-smart.com.au



Sydney 43 Brisbane Street
Surry Hills NSW 2010 Australia
T 02 8354 5100 F 02 8354 5199
email syd@bates-smart.com.au
http://www.bates-smart.com.au

Bates Smart Pty Ltd ABN 70 004 999 400

BATESSMART™

FOR INFORMATION



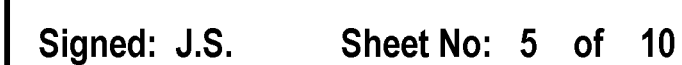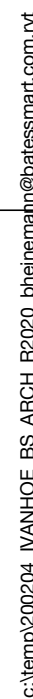

BATESSMART™



FOR INFORMATION



Department of Planning
and Environment

Issued under the Environmental Planning and Assessment Act 1979

Approved Section 4.55 (1A) Modification Application

No: SSD-8903-MOD-6 Granted on 23 December 2022

Signed: J.S. Sheet No: 6 of 10

Building A1
Ivanhoe Estate, Macquarie Park

East Elevation

F	20.09.22	Height adjustments	BH/UT/SG	BH
E	31.01.20	Stage 1 - Lot A1 DA updated	MT/JU	BH
D	04.06.18	Stage 1 - Lot A1 DA updated	KM	KM
C	25.03.18	Stage 1 - Lot A1 DA updated	KM	KM
B	12.03.18	Stage 1 - Lot A1 DA updated	KM	CC
A	08.03.18	Stage 1 - Lot A1 DA	KM	CC
Revision	Date	Description	Initial	Checked

Check all dimensions and site conditions prior to commencement of any work, the purchase or ordering of any materials, fittings, plant, services or equipment and the preparation of shop drawings and or the fabrication of any components.

Do not scale drawings - refer to figured dimensions only. Any discrepancies shall immediately be referred to the architect for clarification.

All drawings may not be reproduced or distributed without prior permission from the architect.

Scale	1 : 200	@ A1
Drawn	JU	Checked BH
Project no.	S12067.A	
Status	DD	MOD
Plot Date	13/10/2022 5:22:13 PM	
BIM		
Drawing no.	DA07.A1.002 F	Revision

Melbourne 1 Nicholson Street
Melbourne VIC 3000 Australia
T 03 8664 6200 F 03 8664 6300
email mel@batesmart.com.au
http://www.batesmart.com.au

Sydney 43 Brisbane Street
Surry Hills NSW 2010 Australia
T 02 8354 5100 F 02 8354 5199
email syd@batesmart.com.au
http://www.batesmart.com.au

Bates Smart Pty Ltd ABN 70 004 999 400

BATESSMART



c:\temp\202204_Ivanhoe_Est_ARCH_P02020_bhe@mail@bates-smart.com.vnt



Department of Planning
and Environment

Issued under the Environmental Planning and Assessment Act 1979
Approved Section 4.55 (1A) Modification Application

No: SSD-8903-MOD-6 Granted on 23 December 2022

Signed: J.S. Sheet No: 7 of 10

Building A1
Ivanhoe Estate, Macquarie Park

South Elevation

C	20.09.22	Height adjustments	BH/UT/SG	BH
B	31.01.20	Stage 1 - Lot A1 DA updated	MT/JJ	BH
A	03.06.18	Stage 1 - Lot A1 DA updated	KM	KM
Revision	Date	Description	Initial	Checked

Check all dimensions and site conditions prior to commencement of any work, the purchase or ordering of any materials, fittings, plant, services or equipment and the preparation of shop drawings and or the fabrication of any components.
Do not scale drawings - refer to figured dimensions only. Any discrepancies shall immediately be referred to the architect for clarification.
All drawings may not be reproduced or distributed without prior permission from the architect.

FOR INFORMATION


Scale	1 : 200	@ A1
Drawn	JU	Checked BH
Project no.	S12067.A	
Status	DD	MOD
Plot Date	13/10/2022 5:23:01 PM	
BIM		
Drawing no.	DA07.A1.003 C	Revision

Melbourne 1 Nicholson Street
Melbourne VIC 3000 Australia
T 03 8664 6200 F 03 8664 6300
email mel@bates-smart.com.au
http://www.bates-smart.com.au

Sydney 43 Brisbane Street
Surry Hills NSW 2010 Australia
T 02 8354 5100 F 02 8354 5199
email syd@bates-smart.com.au
http://www.bates-smart.com.au

Bates Smart Pty Ltd ABN 70 004 999 400

BATESSMART™

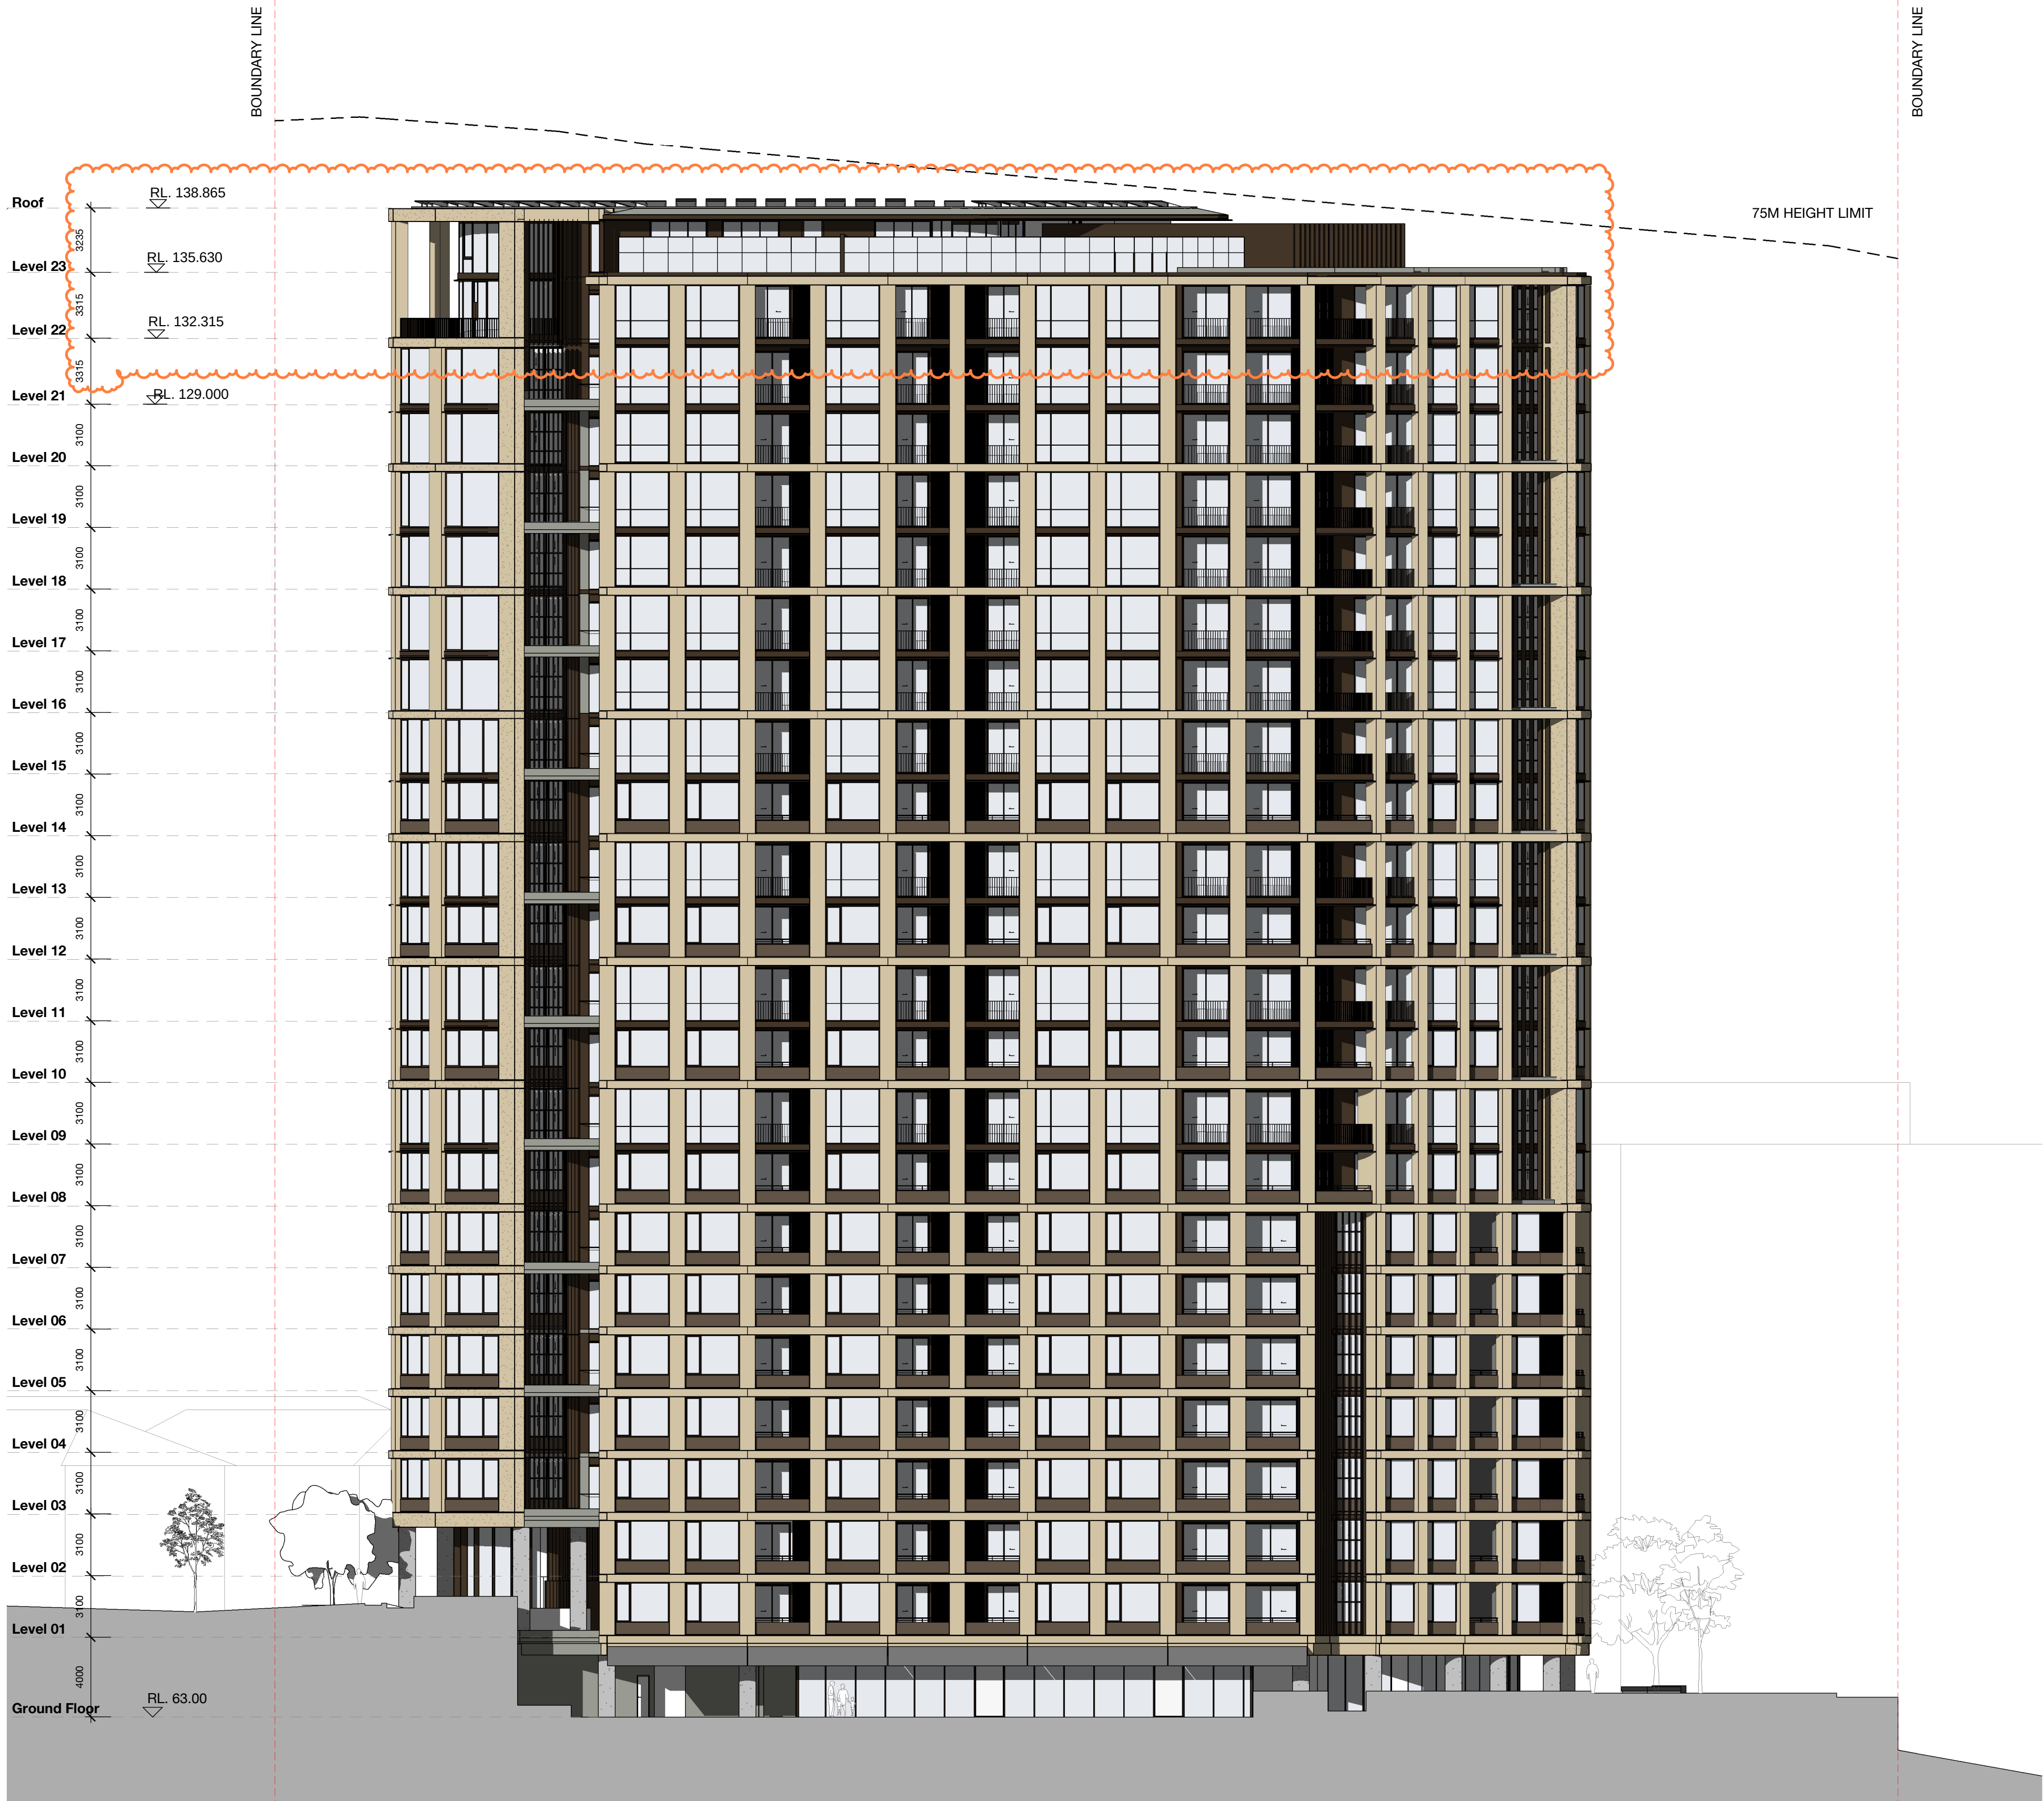

Department of Planning
and Environment

Issued under the Environmental Planning and Assessment Act 1979
Approved Section 4.55 (1A) Modification Application

No: SSD-8903-MOD-6 Granted on 23 December 2022

Signed: J.S. Sheet No: 8 of 10

Building A1
Ivanhoe Estate, Macquarie Park

West Elevation

Check all dimensions and site conditions prior to commencement of any work, the purchase or ordering of any materials, fittings, plant, services or equipment and the preparation of shop drawings and or the fabrication of any components.
Do not scale drawings - refer to figured dimensions only. Any discrepancies shall immediately be referred to the architect for clarification.
All drawings may not be reproduced or distributed without prior permission from the architect.

C	20.09.22	Height adjustments	BH/UT/SG	BH
B	31.01.20	Stage 1 - Lot A1 DA updated	MT/JU	BH
A	03.06.18	Stage 1 - Lot A1 DA updated	KM	KM
Revision	Date	Description	Initial	Checked

FOR INFORMATION

Scale	1 : 200	@ A1
Drawn	JU	Checked BH
Project no.	S12067.A	
Status	DD	MOD
Plot Date	13/10/2022 5:23:50 PM	
BIM		
Drawing no.	DA07.A1.004 C	Revision



Melbourne 1 Nicholson Street
Melbourne VIC 3000 Australia
T 03 8664 6200 F 03 8664 6300
email mel@batesmart.com.au
http://www.batesmart.com.au

Sydney 43 Brisbane Street
Surry Hills NSW 2010 Australia
T 02 8354 5100 F 02 8354 5199
email syd@batesmart.com.au
http://www.batesmart.com.au

Bates Smart Pty Ltd ABN 70 004 999 400

BATESSMART

c:\temp\202004_Ivanhoe_Bs_ARCH\02020_bhe\email@batesmart.com.vnt

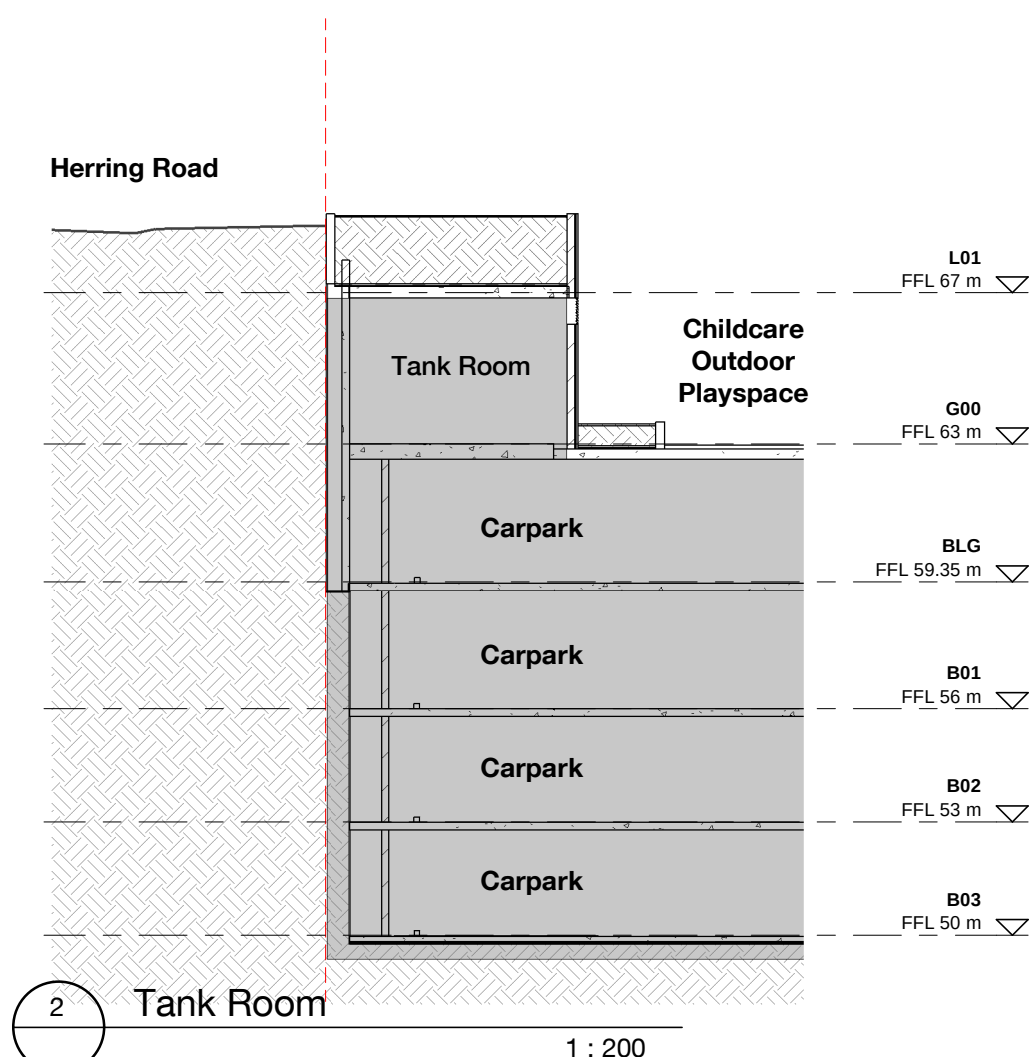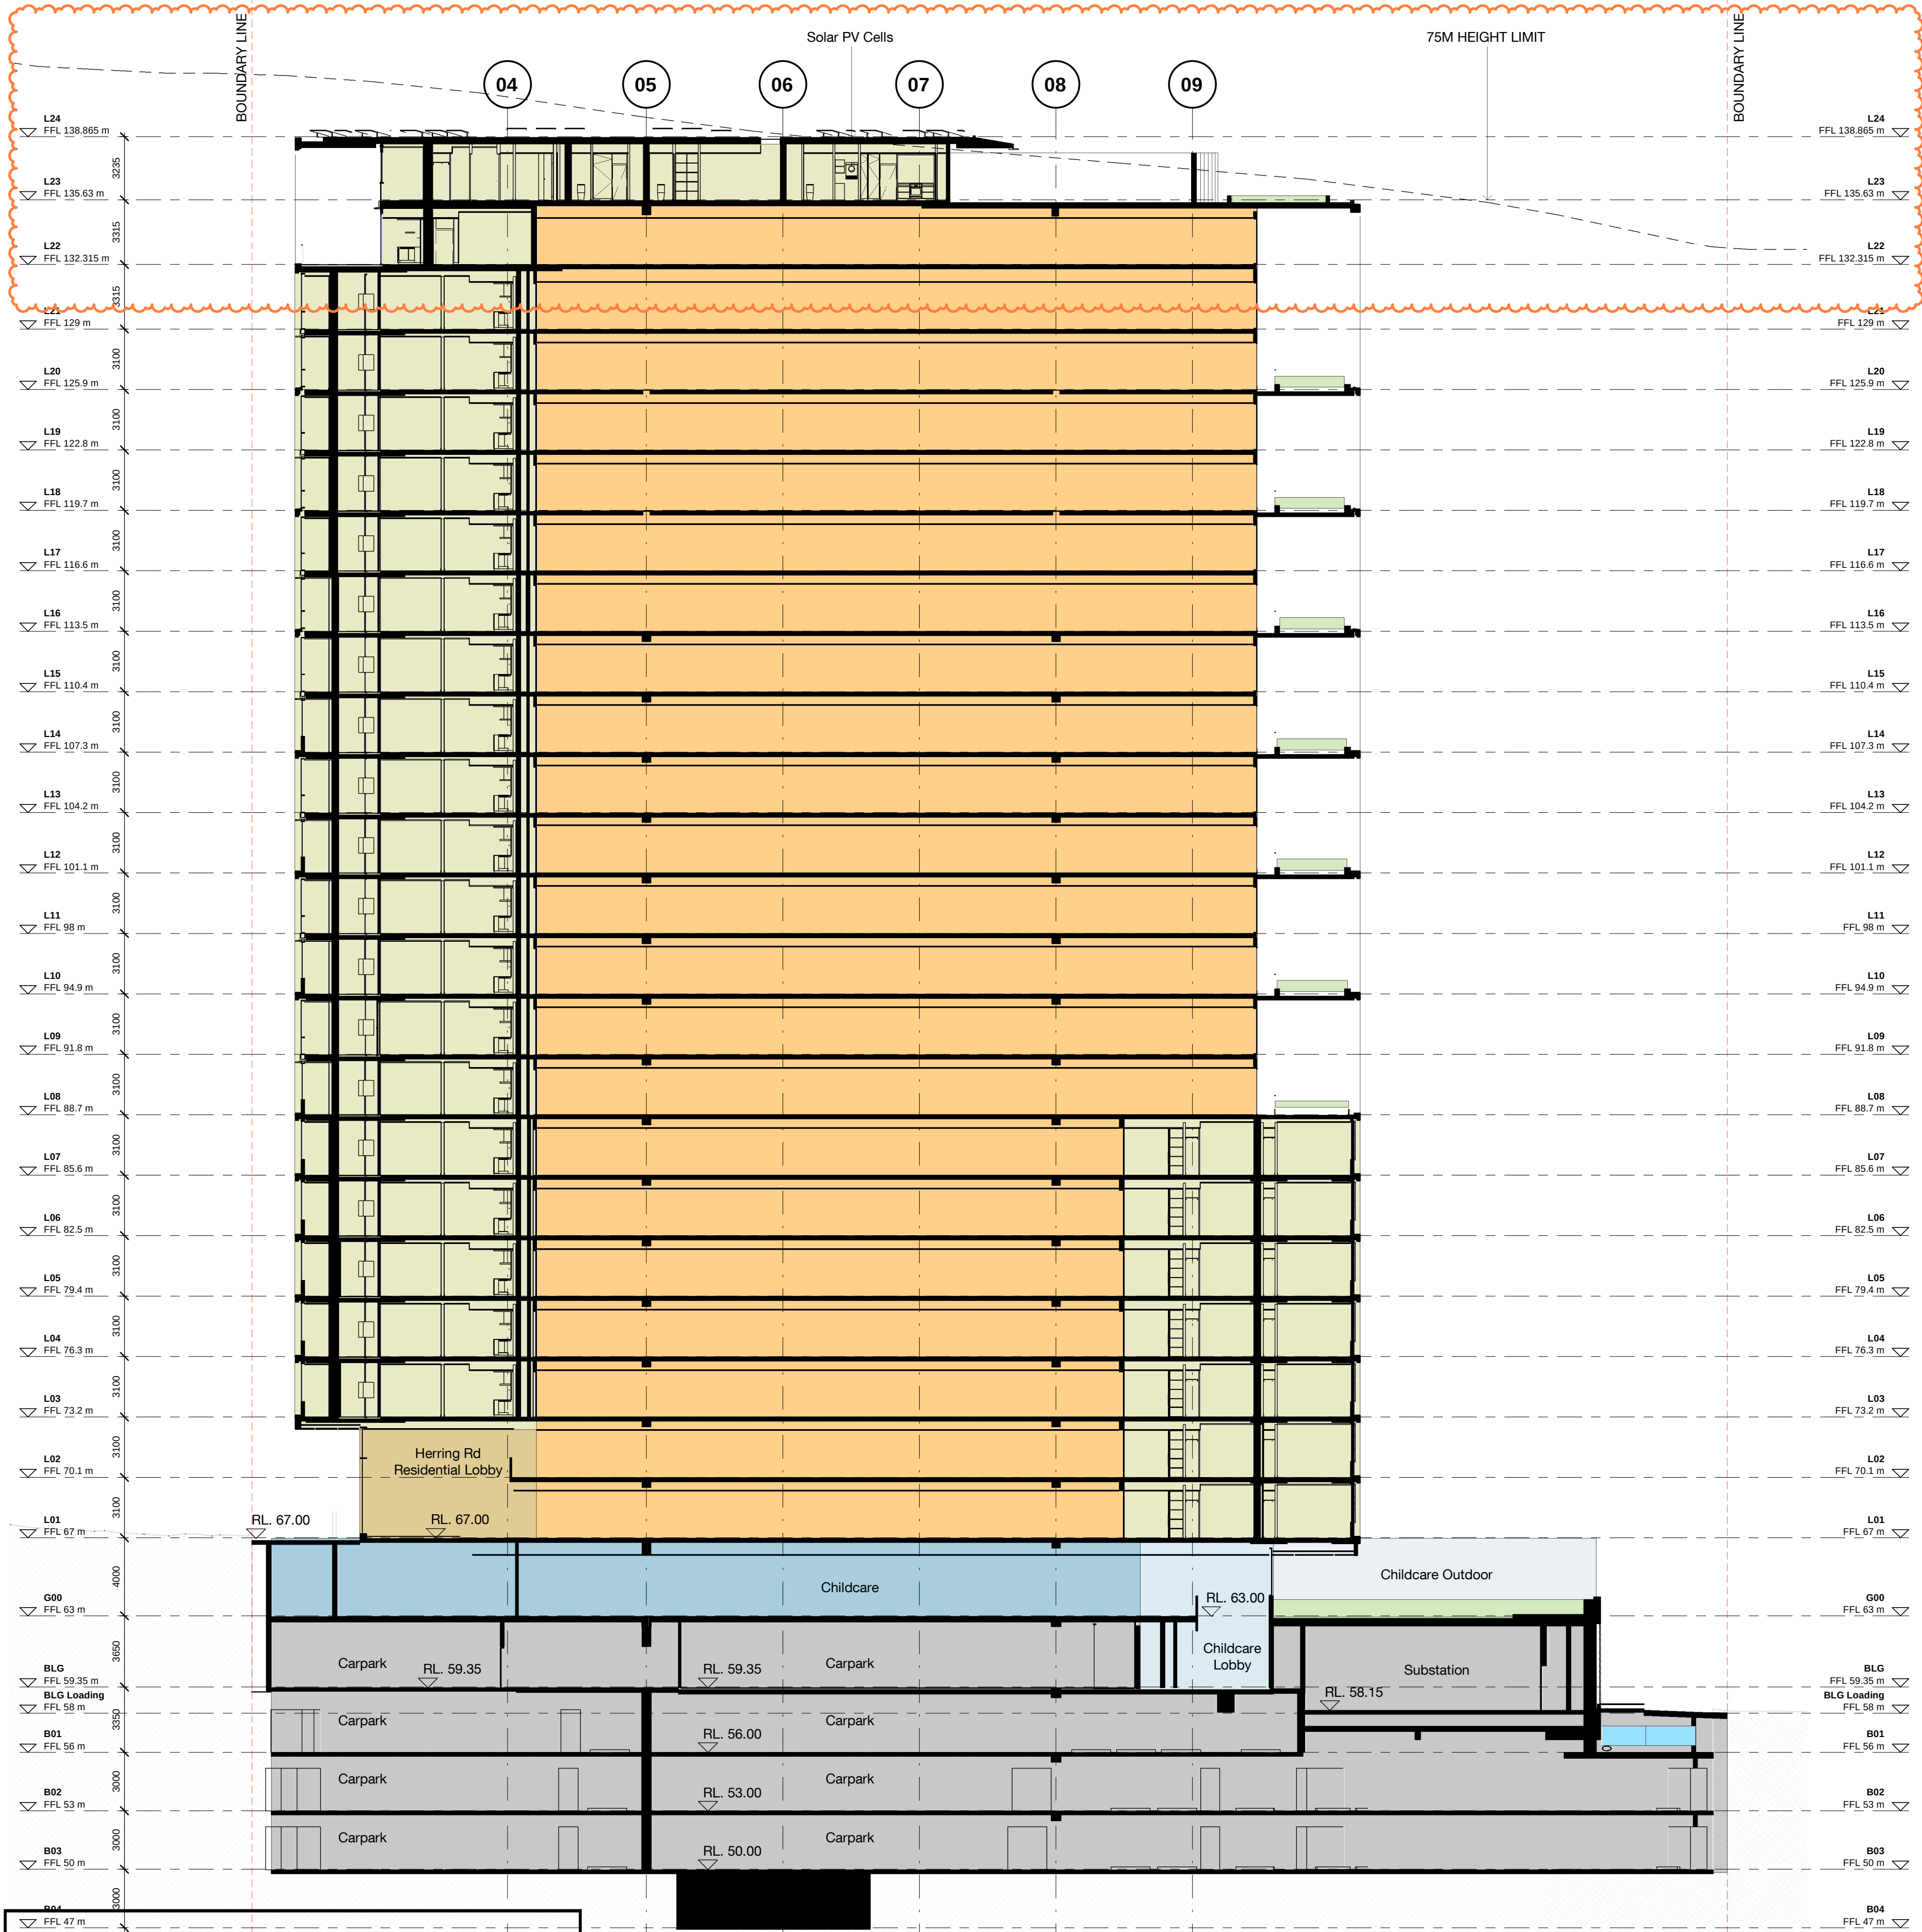



**Department of Planning
and Environment**

Issued under the Environmental Planning and Assessment Act 1979

Approved Section 4.55 (1A) Modification Application

No: SSD-8903-MOD-6 Granted on 23 December 2022

Signed: J.S. Sheet No: 9 of 10

**Building A1
Ivanhoe Estate, Macquarie Park**

Section AA

E	20.09.22	Height adjustments	BH/JT/SG	BH
D	31.01.20	Stage 1 - Lot A1 DA updated	MT/JU	BH
C	25.03.18	Stage 1 - Lot A1 DA updated	KM	KM
B	12.03.18	Stage 1 - Lot A1 DA updated	KM	CC
A	08.03.18	Stage 1 - Lot A1 DA	KM	CC
Revision	Date	Description	Initial	Checked

Check all dimensions and site conditions prior to commencement of any work, the purchase or ordering of any materials, fittings, plant, services or equipment and the preparation of shop drawings and or the fabrication of any components.

Do not scale drawings - refer to figured dimensions only. Any discrepancies shall immediately be referred to the architect for clarification.

All drawings may not be reproduced or distributed without prior permission from the architect.

Scale	1 : 200	@ A1
Drawn	JU	Checked BH
Project no.	S12067.A	
Status	DD	MOD
Plot Date	13/10/2022 5:23:58 PM	
BIM		
Drawing no.	DA08.A1.001 E	Revision

FOR INFORMATION

Melbourne 1 Nicholson Street
Melbourne VIC 3000 Australia
T 03 8664 6200 F 03 8664 6300
email mel@batesmart.com.au
http://www.batesmart.com.au

Sydney 43 Brisbane Street
Surry Hills NSW 2010 Australia
T 02 8354 5100 F 02 8354 5199
email syd@batesmart.com.au
http://www.batesmart.com.au

Bates Smart Pty Ltd ABN 70 004 999 400

BATESSMART

c:\temp\202004_Ivanhoe_B&A_ARCH_P02020_bnen@mail@bates-smart.com.vnt




Department of Planning
and Environment

Issued under the Environmental Planning and Assessment Act 1979
Approved Section 4.55 (1A) Modification Application


No: SSD-8903-MOD-6 Granted on 23 December 2022

Signed: J.S. Sheet No: 10 of 10

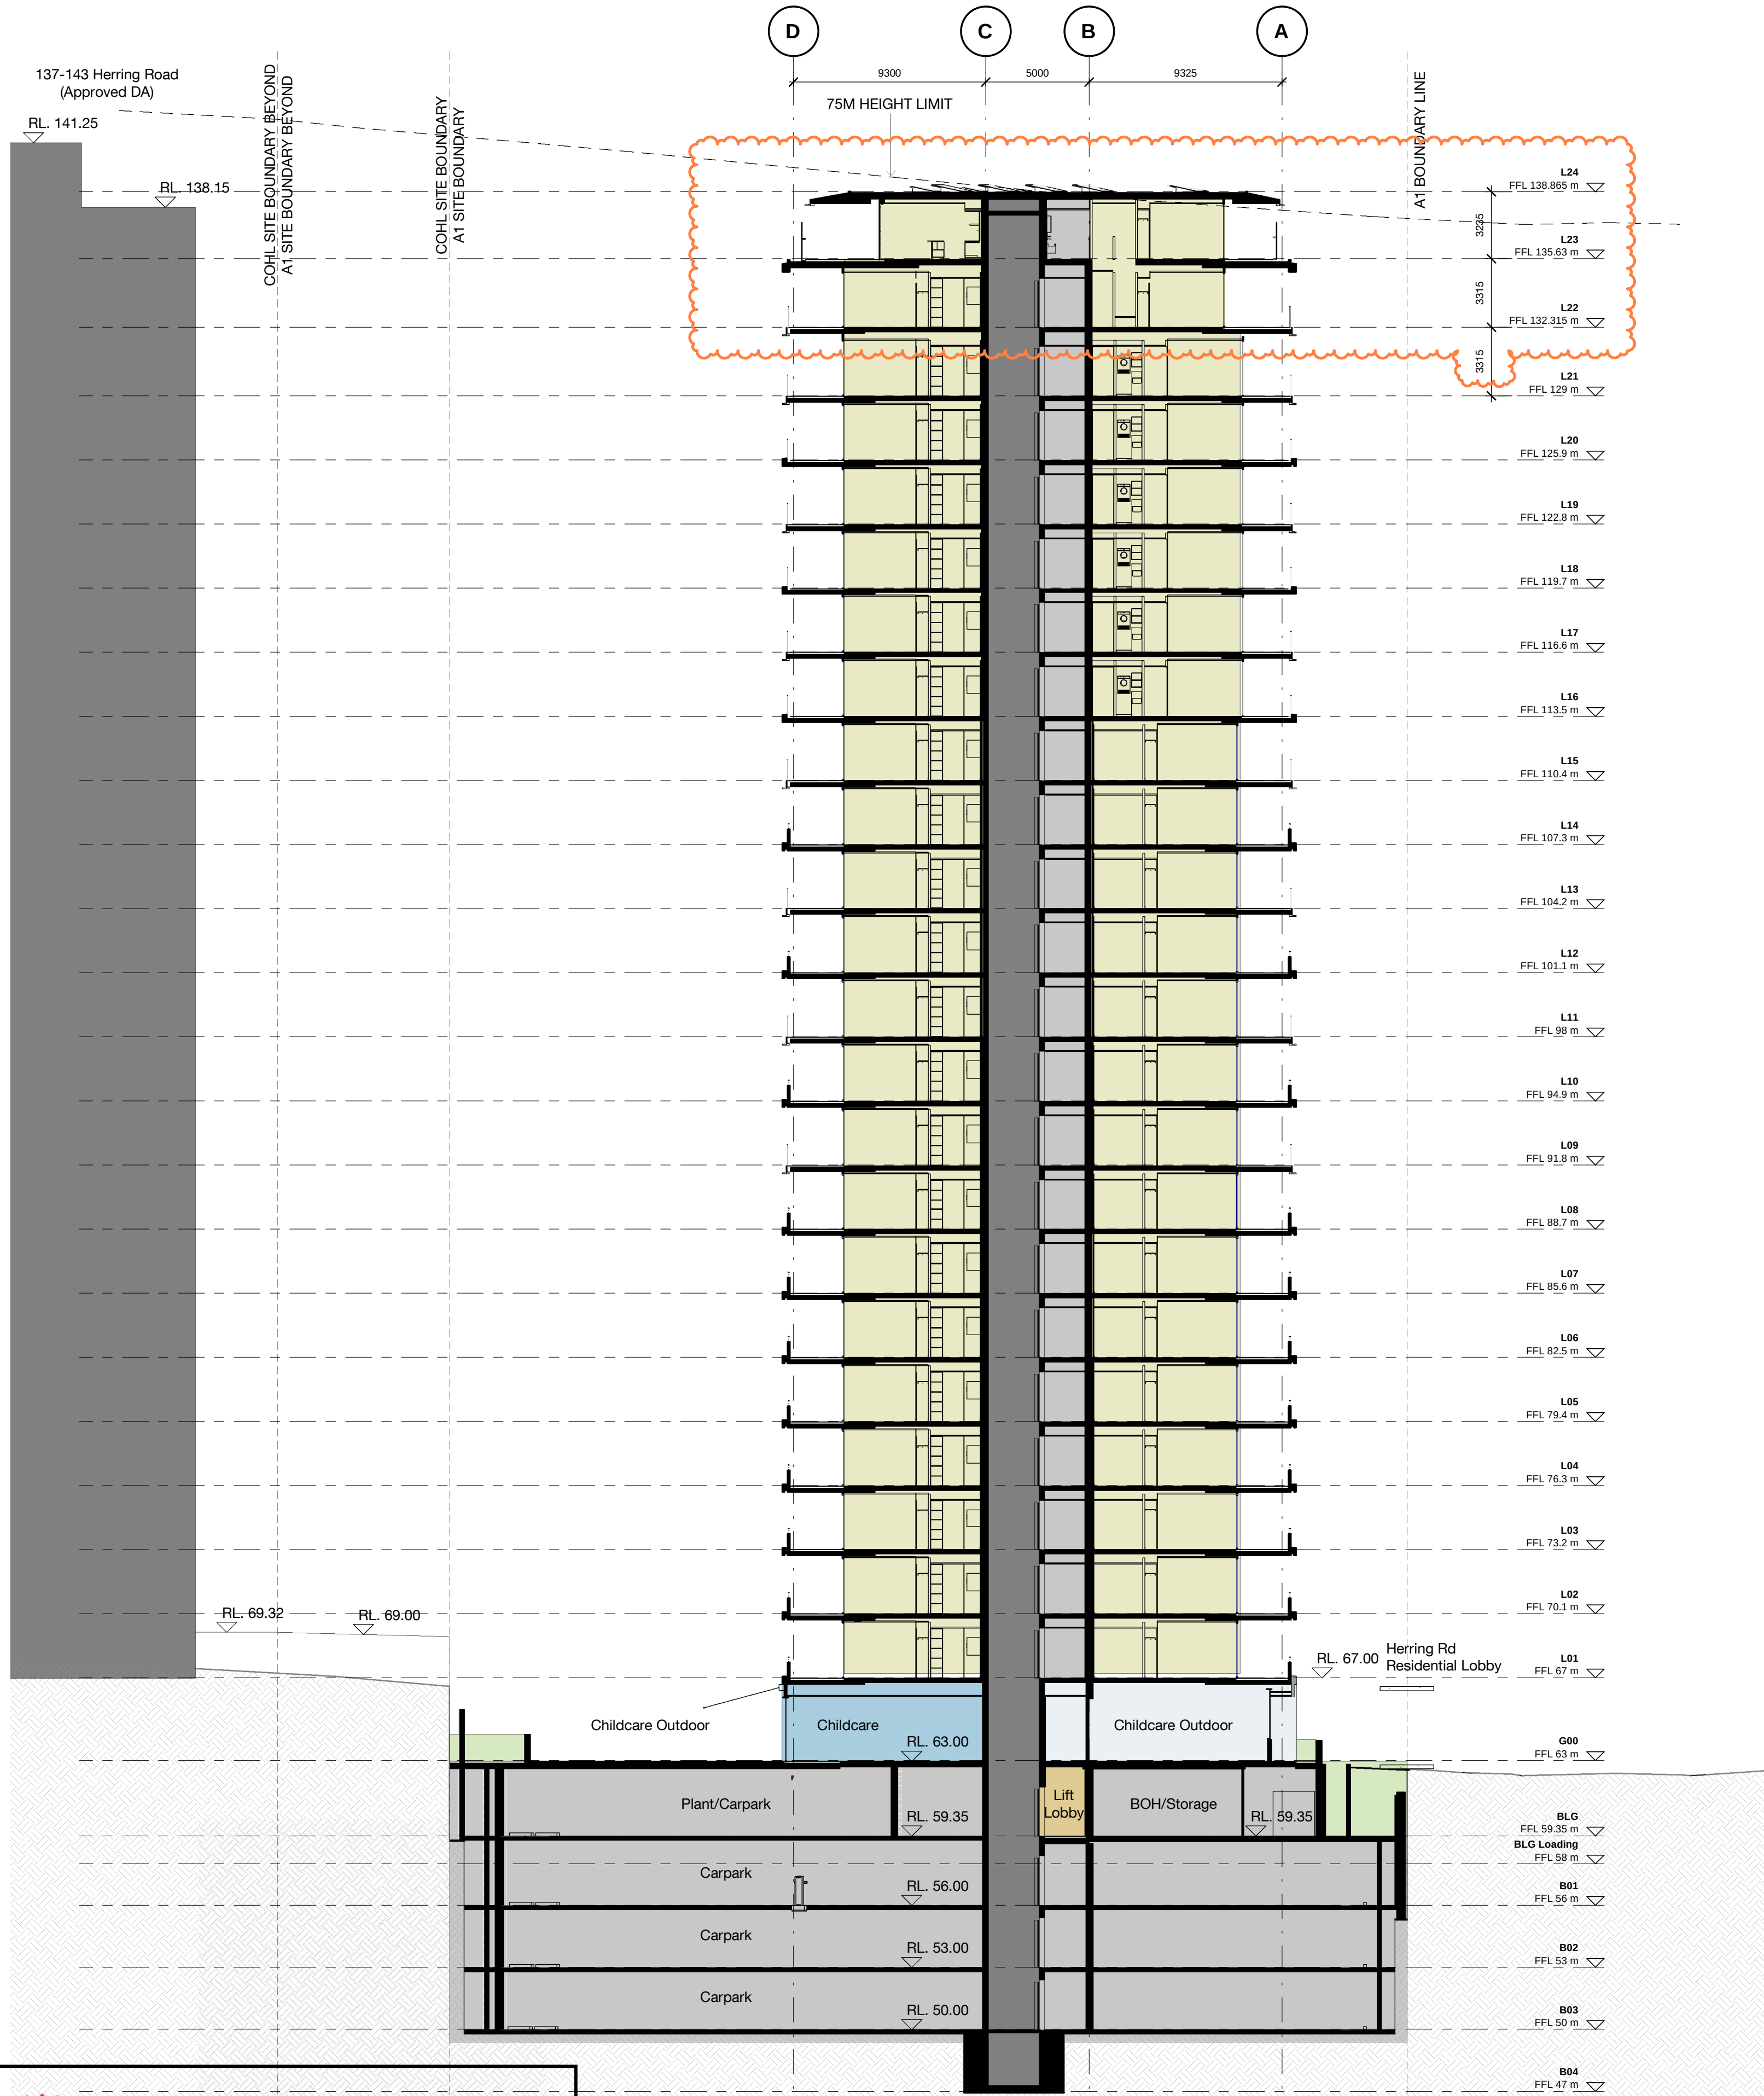

Building A1
Ivanhoe Estate, Macquarie Park

Section BB

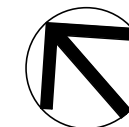

Check all dimensions and site conditions prior to commencement of any work, the purchase or ordering of any materials, fittings, plant, services or equipment and the preparation of shop drawings and or the fabrication of any components.
Do not scale drawings - refer to figured dimensions only. Any discrepancies shall immediately be referred to the architect for clarification.
All drawings may not be reproduced or distributed without prior permission from the architect.

Revision	Date	Description	Initial	Checked
F	20.09.22	Height adjustments	BH/UT/SG	BH
D	31.01.20	Stage 1 - Lot A1 DA updated	MT, JU	BH
E	04.06.18	Stage 1 - Lot A1 DA updated	KM	KM
C	25.03.18	Stage 1 - Lot A1 DA updated	KM	KM
B	12.03.18	Stage 1 - Lot A1 DA updated	KM	CC
A	08.03.18	Stage 1 - Lot A1 DA	KM	CC

FOR INFORMATION

Scale	1 : 200	@ A1
Drawn	JU	Checked BH
Project no.	S12067.A	
Status	DD	MOD
Plot Date	13/10/2022 5:24:05 PM	
BIM		
Drawing no.	DA08.A1.002 F	Revision

Melbourne 1 Nicholson Street
Melbourne VIC 3000 Australia
T 03 8664 6200 F 03 8664 6300
email mel@bates-smart.com.au
http://www.bates-smart.com.au

Sydney 43 Brisbane Street
Surry Hills NSW 2010 Australia
T 02 8354 5100 F 02 8354 5199
email syd@bates-smart.com.au
http://www.bates-smart.com.au

Bates Smart Pty Ltd ABN 70 004 999 400

BATESSMART™