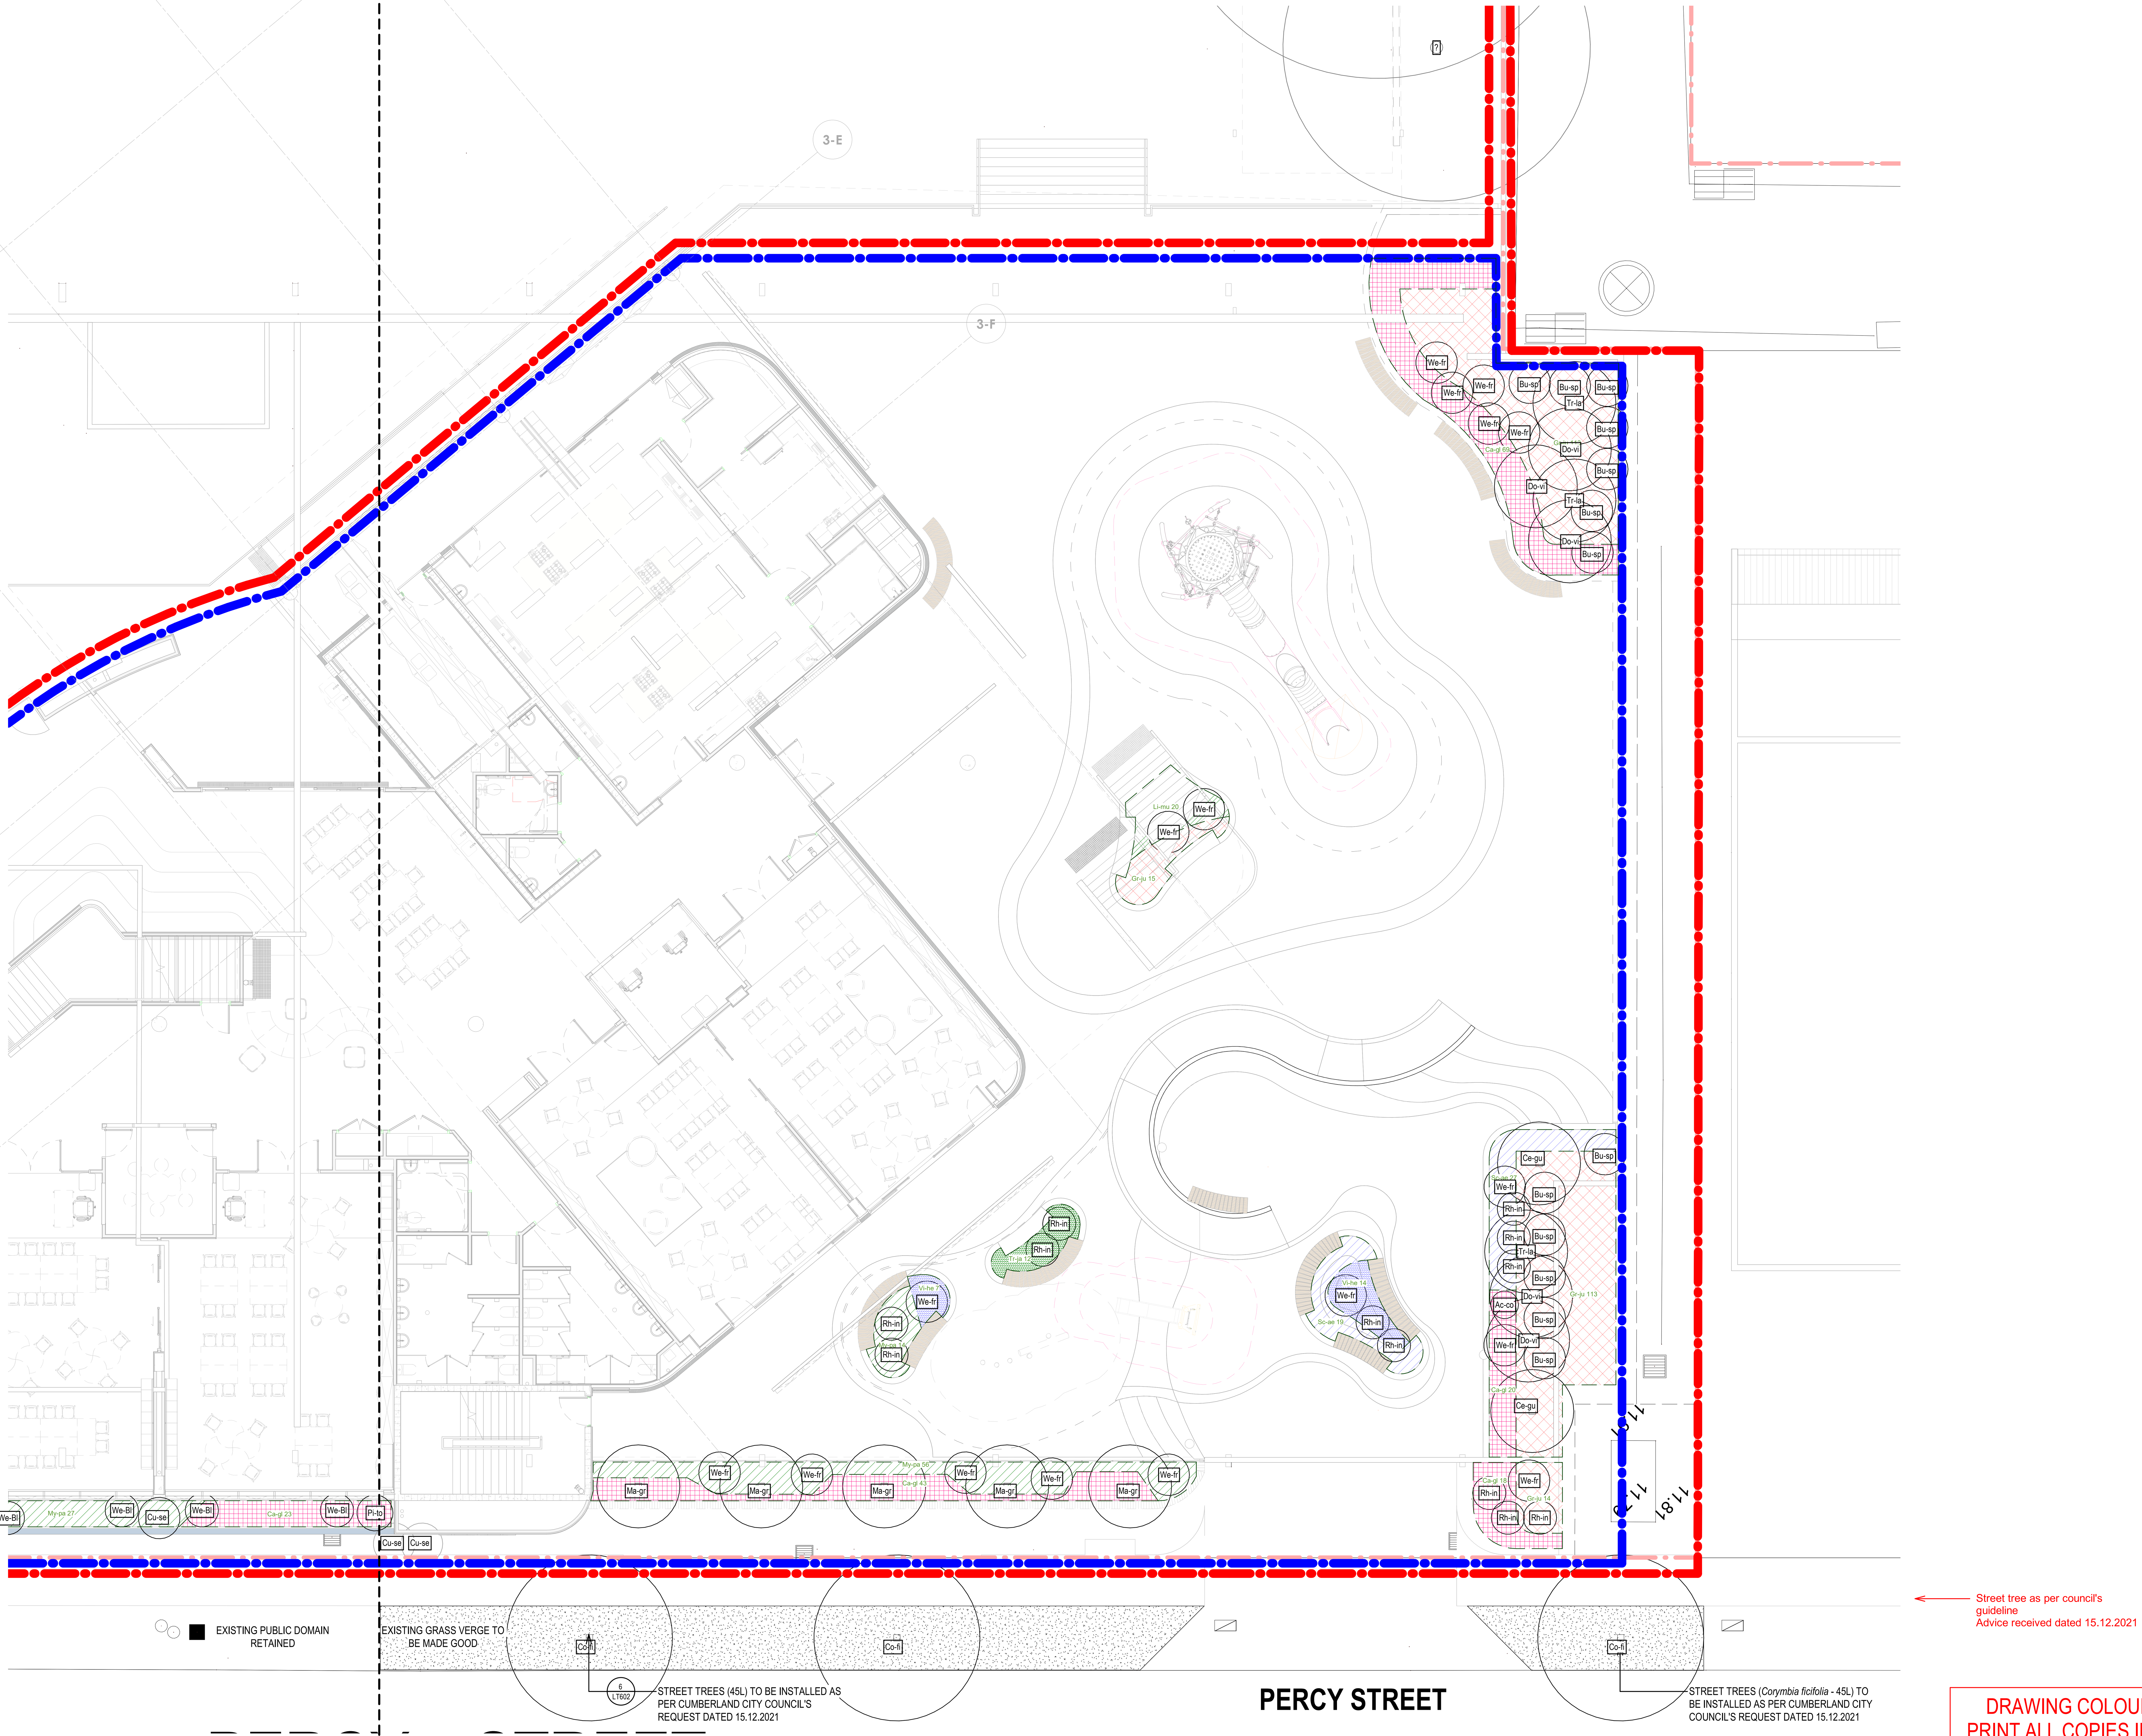

DRAWING COLOUR CODED - PRINT ALL COPIES IN COLOUR

21/04/2022 11:25:47 AM

NOTES:

1. Figured dimensions shall be taken in preference to scaling.
2. The contractor shall check all dimensions on site before commencing work.
3. Contractor to strip all vegetation matter from site prior to civil works. Remove and dispose off site.

LEGEND

GENERAL

- STAGE 2 BOUNDARY
- SITE BOUNDARY
- PROPOSED TREES & SHRUBS (XX-XX)
- GROUNDCOVER

ISSUE	DESCRIPTION	DATE
E	ANNOTATION OF PERCY STREET ADDED	21.04.2022
D	FOR CONSTRUCTION	21.03.2022
C	95% DD	02.03.2022
B	STREET TREES CLARIFICATION	24.01.2021
A	50% DD	21.12.2021

TaylorBrammer

TAYLOR BRAMMER LANDSCAPE ARCHITECTS PTY LTD
SYDNEY STUDIO

218 OXFORD STREET
WOOLLAHRA NSW 2025

T : +61 2 9387 8855
F: +61 2 9387 8155
E: SYDNEY@TAYLORBRAMMER.COM.AU

PROJECT:

IMSA - Gallipoli Campus, Auburn
STAGE 2

CLIENT:

Maarif Foundation

DRAWING TITLE:

PLANTING PLAN - STAGE 2 LEVEL 1 ZONE 02

0 1 2 3 4 5m

SCALE: As indicated
CHECKED:
DRAWING NUMBER: LT303
REVISION: E
DATE: DATE
JOB NO.: 18-028s
DRAWN:
DESIGNED:

Copyright of Taylor Brammer Landscape Architects Pty Ltd ABN 61 098 724 988