


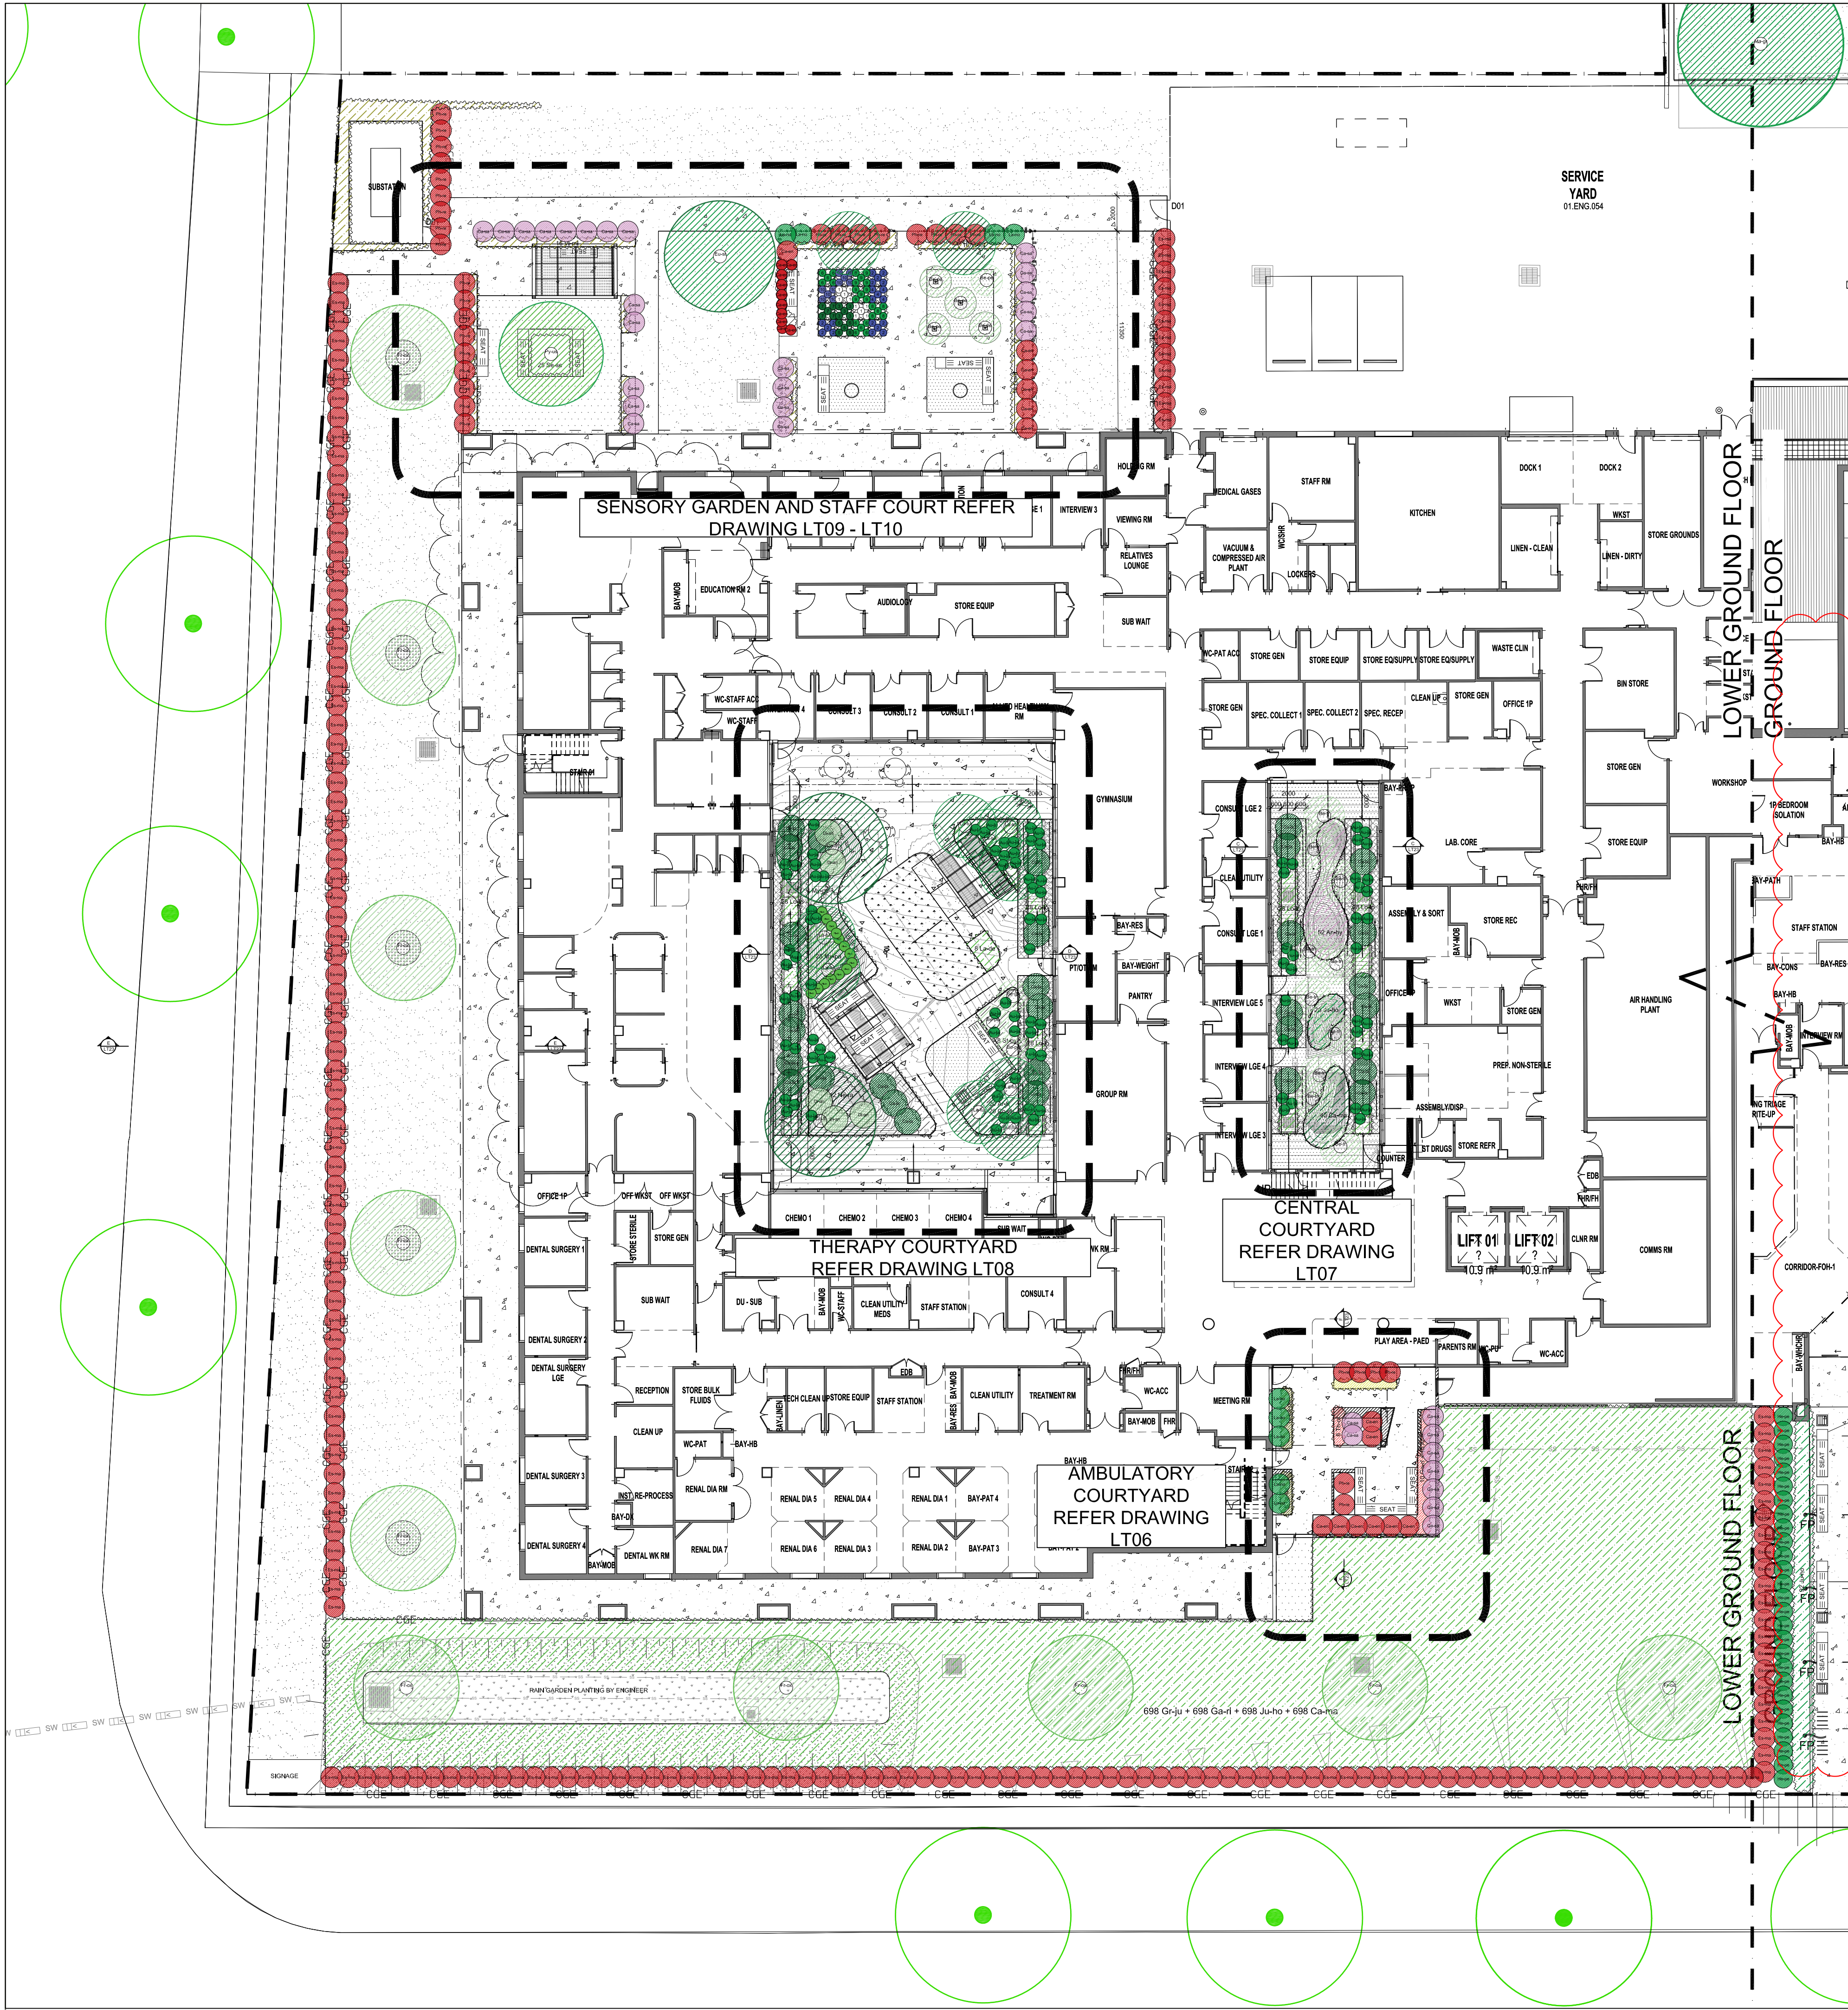

PLANT SCHEDULE

ID	BOTANICAL NAME	COMMON NAME	HEIGHT (m)	POT SIZE	QTY
TREES					
La-tu	<i>Lagerstroemia 'Tuscarora'</i>	Jacaranda	10m	200L	9
Ma-gr	<i>Magnolia grandiflora</i>	Bull Bay Magnolia	8m	200L	2
Be-pe	<i>Betula pendula 'Nigra'</i>	Tropical Birch	10m	100L	8
Eu-ma	<i>Eucalyptus mannifera</i>	Little spotty	20m	200L	7
Fr-ox	<i>Fraxinus oxycarpa 'Raywoodii'</i>	Claret Ash	12m	400L	8
Py-us	<i>Pyrus ussuriensis</i>	Manchurian Pear	8m	200L	1
Be-tr	<i>Betula pendula 'Tristis'</i>	Weeping Birch	12m	400L	10
La-in	<i>Lagerstroemia 'Indica'</i>	Crape Myrtle	8m	200L	3
Co-fi	<i>Corymbia ficifolia</i>	Flowering Gum	10m	200L	2
Eu-si	<i>Eucalyptus sideroxylon</i>	Red ironbark	15m	200L	7
Eu-de	<i>Eucalyptus dealbata</i>	Red Gum	20m	200L	8
SHRUBS					
Ca-en	<i>Callistemon endeavour</i>	Red Bottlebrush	1.2m	200mm	22
Ph-re	<i>Photinia 'Red Robin'</i>	Christmas Berry	2.5m	100mm	60
La-no	<i>Launus nobilis</i>	Bay Tree	7m	300mm	9
Es-ma	<i>Escallonia macrantha</i>	Escallonia	3.5m	45L	189
Ca-sa	<i>Camellia sasanqua</i>	Camellia	3m	45L	39
Pl-sh	<i>Pittosporum shorty</i>	Shorty Pittosporum	1.2m	300mm	154
Ca-ja	<i>Camellia japonica</i>	Japanese Camellia	3m	45L	18
Di-an	<i>Dicksonia antarctica</i>	Soft Tree Fern	4.5m	45L	5
Sp-ca(1)	<i>Spirea cantoniensis</i>	May Bush	2m	300mm	10
Co-du(3)	<i>Correa 'Dusky bells'</i>	Native Fuchsia	1m	300mm	48
Ro-of(4)	<i>Rosemarinus officialis</i>	Rosemary	1.8m	300mm	65
Ar-fr(5)	<i>Argyranthemum frutescens</i>	Marguerite Daisy	0.9m	200mm	72
Se-se(6)	<i>Senecio serpens</i>	Blue Chalk Sticks	1m	300mm	33
Th-or(7)	<i>Thuja orientalis</i>	Golden Biot	2m	300mm	13
La-an	<i>Lavandula angustifolia</i>	English Lavender	0.9m	200mm	10
He-pe	<i>Helichrysium petiolare</i>	Licorice Plant	0.6	100mm	27
Sy-ca	<i>Syzygium 'Cascade'</i>	Cascade Lilly Pilly	3m	45L	53
GROUNDCOVERS					
St-by(2)	<i>Stachys byzantina</i>	Lambs Ears	300mm	150mm	51
Di-gr	<i>Dietes grandiflora</i>	Wild Iris	120mm	150mm	260
Ju-gl	<i>Juniperus glauca</i>	Blue Juniper	1.8m	300mm	100
Gr-ju	<i>Grevillea juniperina</i>	Grevillea	0.5m	200mm	1030
My-pa	<i>Myoporum parvifolium</i>	Creeping Boobialla	100mm	140mm	100
Ga-ri	<i>Gazania rigens</i>	Treasure Flower	300mm	200mm	985
Ne-ra	<i>Nepeta racemosa</i>	Catmint	600mm	150mm	16
Ar-fr	<i>Argyranthemum frutescens</i>	Marguerite Daisy	0.5m	300mm	93
Ca-ma	<i>Camellia Marge Miller</i>	Marge Miller	0.3m	125mm	970
Ju-ho	<i>Juniperus horizontalis</i>	Creeping Juniper	0.15m	100mm	1032
An-hy	<i>Anemone x hybrida</i>	Japanese Anemone	1.3m	300mm	52
La-de(10)	<i>Lavandula dentata</i>	French Lavender	1m	300mm	16
Lo-lo	<i>Lomandra longifolia</i>	Mat rush	1200mm	300mm	260
Vi-mi(8)	<i>Vinca minor</i>	Vinca	0.15m	100mm	53
Di-ar	<i>Dichondra argentea 'Silver Falls'</i>	Silver nickel vine	300mm	150mm	10

- NOTES:
- Figured dimensions shall be taken in preference to scaling.
 - The contractor shall check all dimensions on site before commencing work.

LEGEND:

	SITE BOUNDARY
	TOP OF WALL LEVEL
	PROPOSED LEVEL
	EXISTING TREE RETAINED
	PROPOSED TREES
	PROPOSED SHRUBS
	PROPOSED GROUNDCOVERS
	TURF
	EXISTING GARDEN RETAINED
	RAIN GARDEN

01	TENDER ADDENDUM	17.10.2018
02	TENDER ADDENDUM	28.09.2018
03	ISSUE DESCRIPTION	DATE


TaylorBrammer


TAYLOR BRAMMER LANDSCAPE ARCHITECTS PTY LTD
SYDNEY STUDIO
278 Oxford Street
Sydney, NSW, 2005
T 61 2 9387 8855
F 61 2 9387 8155
E sydney@taylorbrammer.com.au

PROJECT:
MUDGE HOSPITAL REDEVELOPMENT

DRAWING TITLE:
PLANTING PLAN - WEST

CLIENT:
HEALTH INFRASTRUCTURE

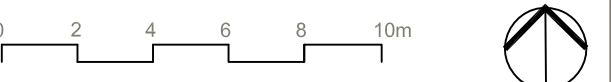

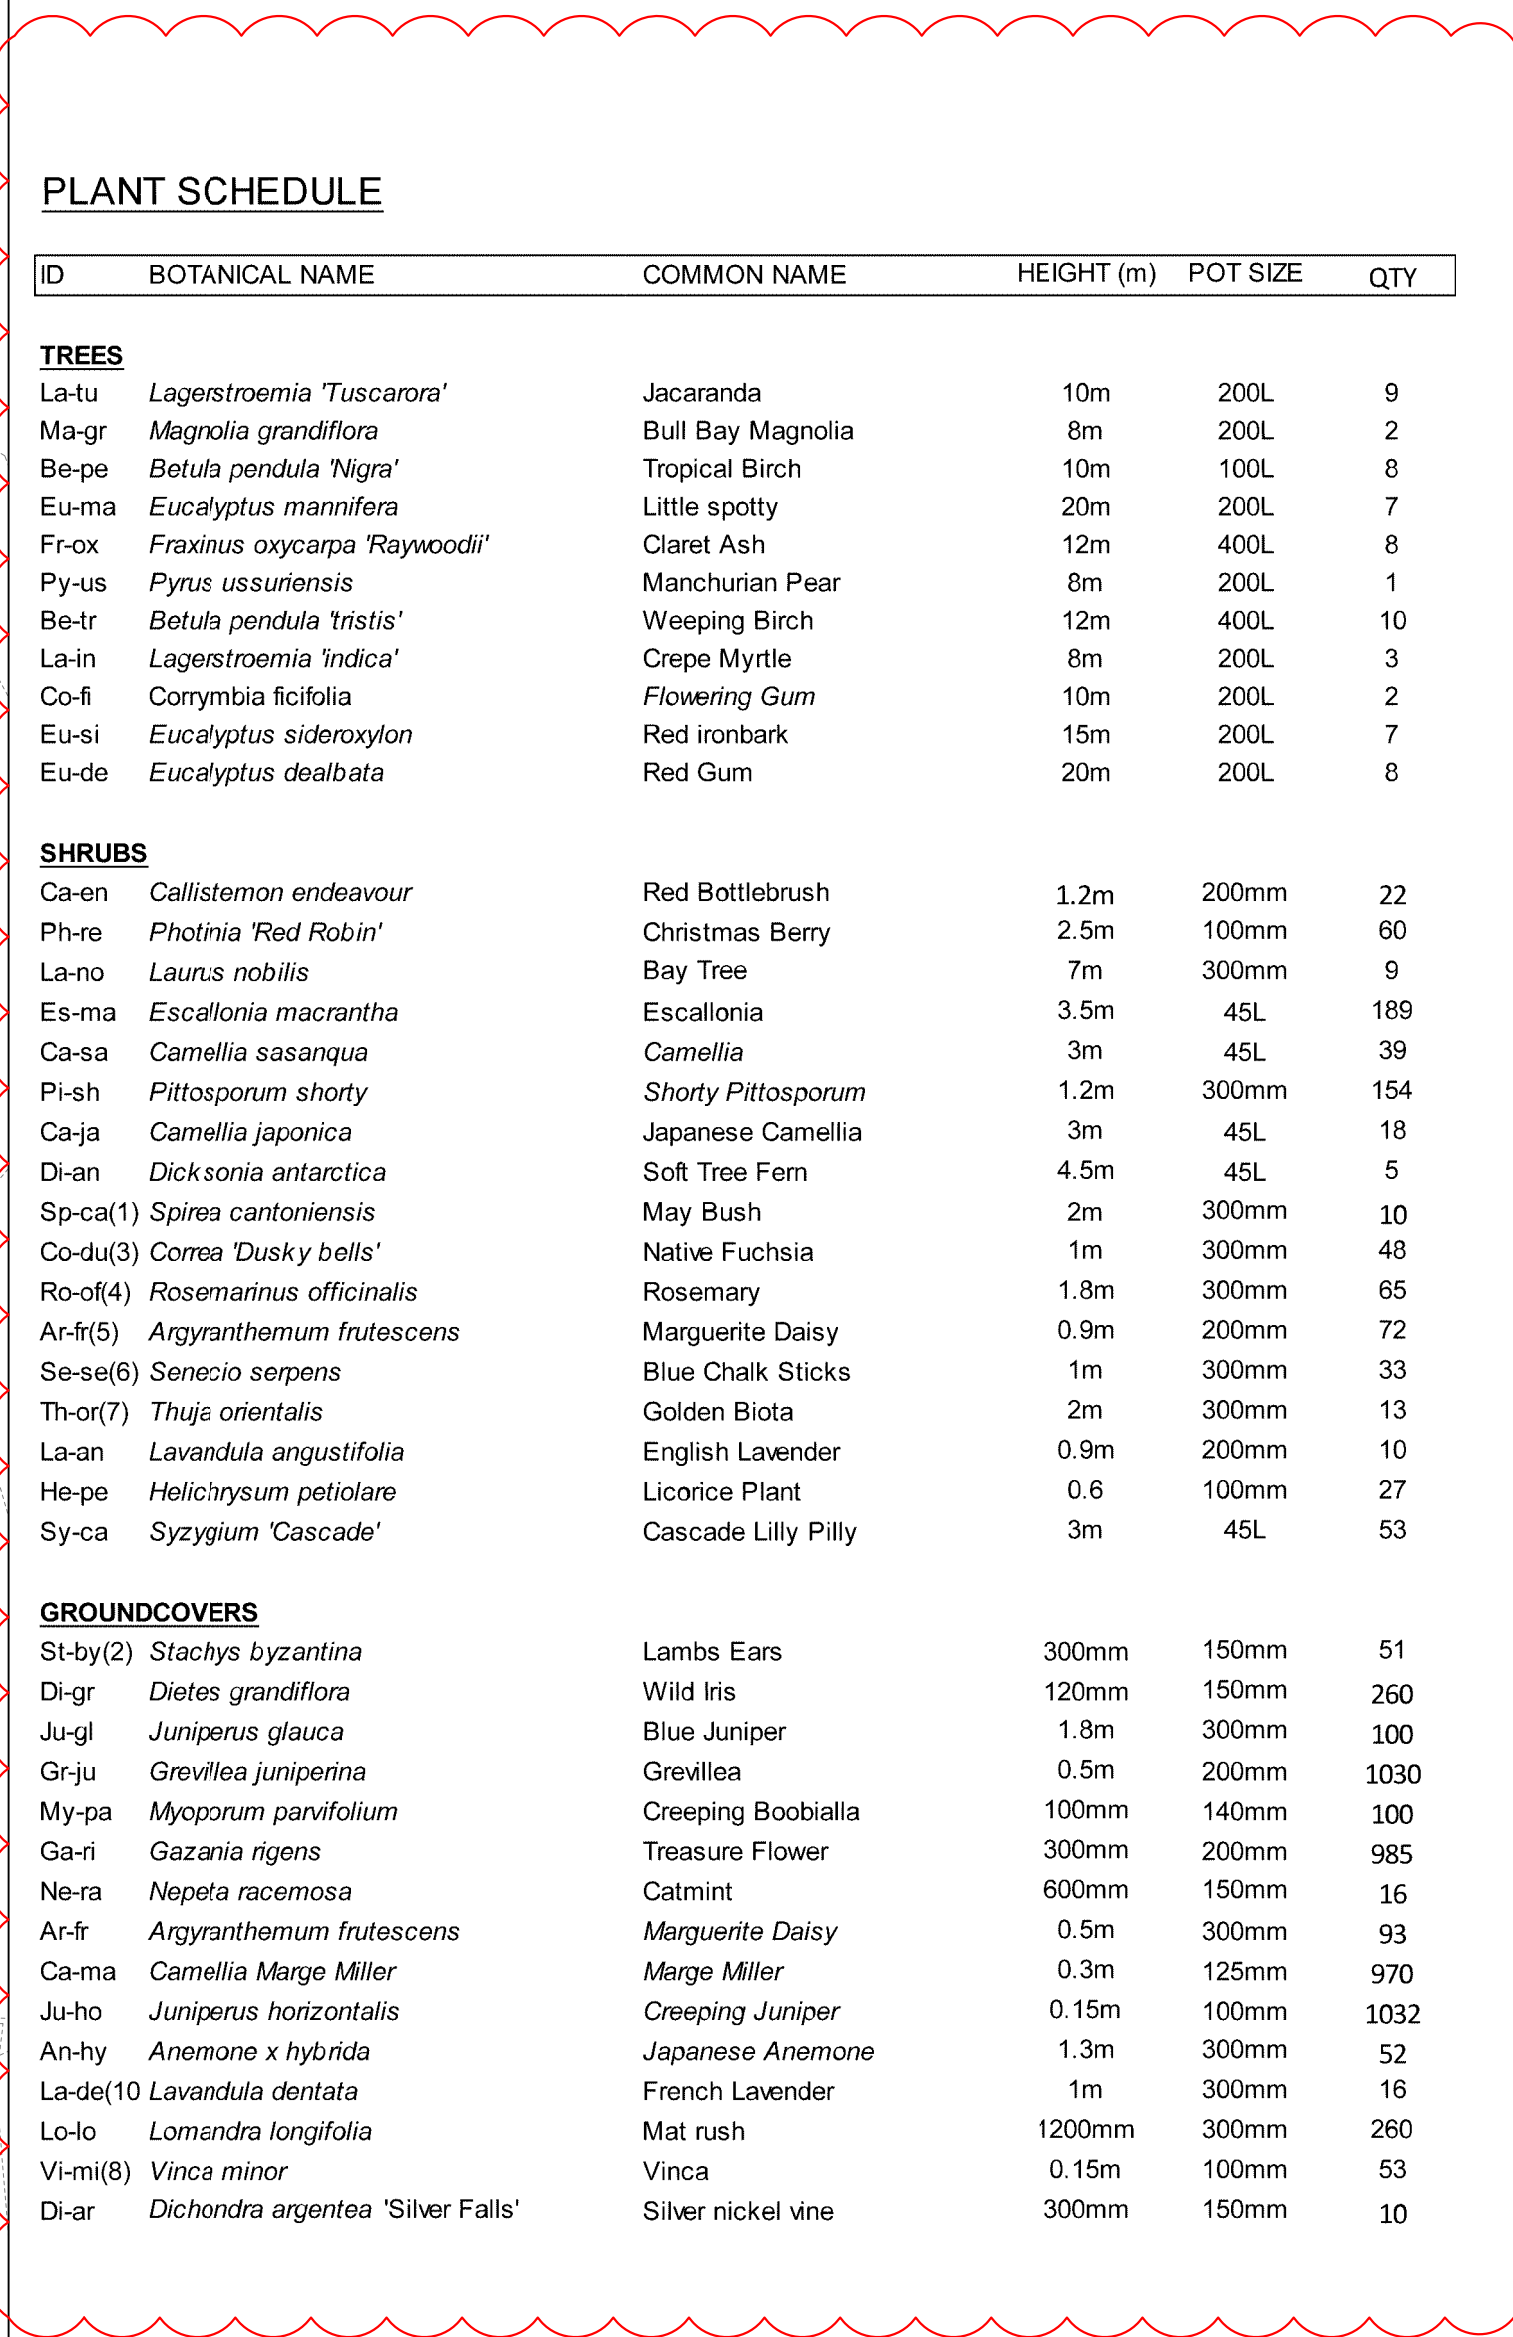


- | LEGEND: | |
|---------|-----------------------------|
| | SITE BOUNDARY |
| | TOP OF WALL LEVEL |
| | PROPOSED LEVEL |
| | EXISTING TREE
RETAINED |
| | PROPOSED TREES |
| | PROPOSED SHRUBS |
| | PROPOSED
GROUNDCOVERS |
| | TURF |
| | EXISTING GARDEN
RETAINED |
| | RAIN GARDEN |

ID	BOTANICAL NAME	COMMON NAME	HEIGHT (m)	POT SIZE	QTY
TREES					
La-tu	<i>Lagerstroemia 'Tuscarora'</i>	Jacaranda	10m	200L	9
Ma-gr	<i>Magnolia grandiflora</i>	Bull Bay Magnolia	8m	200L	2
Be-pe	<i>Betula pendula 'Nigra'</i>	Tropical Birch	10m	100L	8
Eu-ma	<i>Eucalyptus mannifera</i>	Little spotty	20m	200L	7
Fr-ox	<i>Fraxinus oxycarpa 'Raywoodii'</i>	Claret Ash	12m	400L	8
Py-us	<i>Pyrus ussuriensis</i>	Manchurian Pear	8m	200L	1
Be-tr	<i>Betula pendula 'tristis'</i>	Weeping Birch	12m	400L	10
La-in	<i>Lagerstroemia 'indica'</i>	Crape Myrtle	8m	200L	3
Co-fi	<i>Corymbia ficifolia</i>	<i>Flowering Gum</i>	10m	200L	2
Eu-si	<i>Eucalyptus sideroxylon</i>	Red ironbark	15m	200L	7
Eu-de	<i>Eucalyptus dealbata</i>	Red Gum	20m	200L	8

SHRUBS					
Ca-en	<i>Callistemon endaveour</i>	Red Bottlebrush	1.2m	200mm	22
Ph-re	<i>Phortia 'Red Robin'</i>	Christmas Berry	2.5m	100mm	60
La-no	<i>Launus nobilis</i>	Bay Tree	7m	300mm	9
Es-ma	<i>Escallonia macrantha</i>	Escallonia	3.5m	45L	189
Ca-sa	<i>Camellia sasangua</i>	Camellia	3m	45L	39
Pi-sh	<i>Pittosporum shorty</i>	<i>Shorty Pittosporum</i>	1.2m	300mm	154
Ca-ja	<i>Camellia japonica</i>	Japanese Camellia	3m	45L	18
Di-an	<i>Dicksonia antarctica</i>	Soft Tree Fern	4.5m	45L	5
Sp-ca(1)	<i>Spiraea cantoniensis</i>	May Bush	2m	300mm	10
Co-du(3)	<i>Correa 'Dusky bells'</i>	Native Fuchsia	1m	300mm	48
Ro-of(4)	<i>Rosemarinus officinalis</i>	Rosemary	1.8m	300mm	65
Ar-fr(5)	<i>Argyranthemum frutescens</i>	Marguerite Daisy	0.9m	200mm	72
Se-se(6)	<i>Senecio serpens</i>	Blue Chalk Sticks	1m	300mm	33
Th-or(7)	<i>Thuja orientalis</i>	Golden Biotia	2m	300mm	13
La-an	<i>Lavandula angustifolia</i>	English Lavender	0.9m	200mm	10
He-pe	<i>Heliclysum petiolare</i>	Licorice Plant	0.6	100mm	27
Sy-ca	<i>Syzygium 'Cascade'</i>	Cascade Lilly Pilly	3m	45L	53

GROUNDCOVERS					
St-by(2)	<i>Stachys byzantina</i>	Lambs Ears	300mm	150mm	51
Di-gr	<i>Diets grandiflora</i>	Wild Iris	120mm	150mm	260
Ju-gl	<i>Juniperus glauca</i>	Blue Juniper	1.8m	300mm	100
Gr-ju	<i>Grevillea juniperina</i>	Grevillea	0.5m	200mm	1030
My-pa	<i>Myoporum parvifolium</i>	Creeping Boobialla	100mm	140mm	100
Ga-ri	<i>Gazania rigens</i>	Treasure Flower	300mm	200mm	985
Ne-ra	<i>Nepeta racemosa</i>	Catmint	600mm	150mm	16
Ar-fr	<i>Argyranthemum frutescens</i>	Marguerite Daisy	0.5m	300mm	93
Ca-ma	<i>Camellia Marge Miller</i>	Marge Miller	0.3m	125mm	970
Ju-ho	<i>Juniperus horizontalis</i>	Creeping Juniper	0.15m	100mm	1032
An-hy	<i>Anemone x hybrida</i>	Japanese Anemone	1.3m	300mm	52
La-de(10)	<i>Lavandula dentata</i>	French Lavender	1m	300mm	16
Lo-lo	<i>Lomendra longifolia</i>	Mat rush	1200mm	300mm	260
Vi-mi(8)	<i>Vinca minor</i>	Vinca	0.15m	100mm	53
Di-ar	<i>Dichondra argentea</i> 'Silver Falls'	Silver nickel vine	300mm	150mm	10

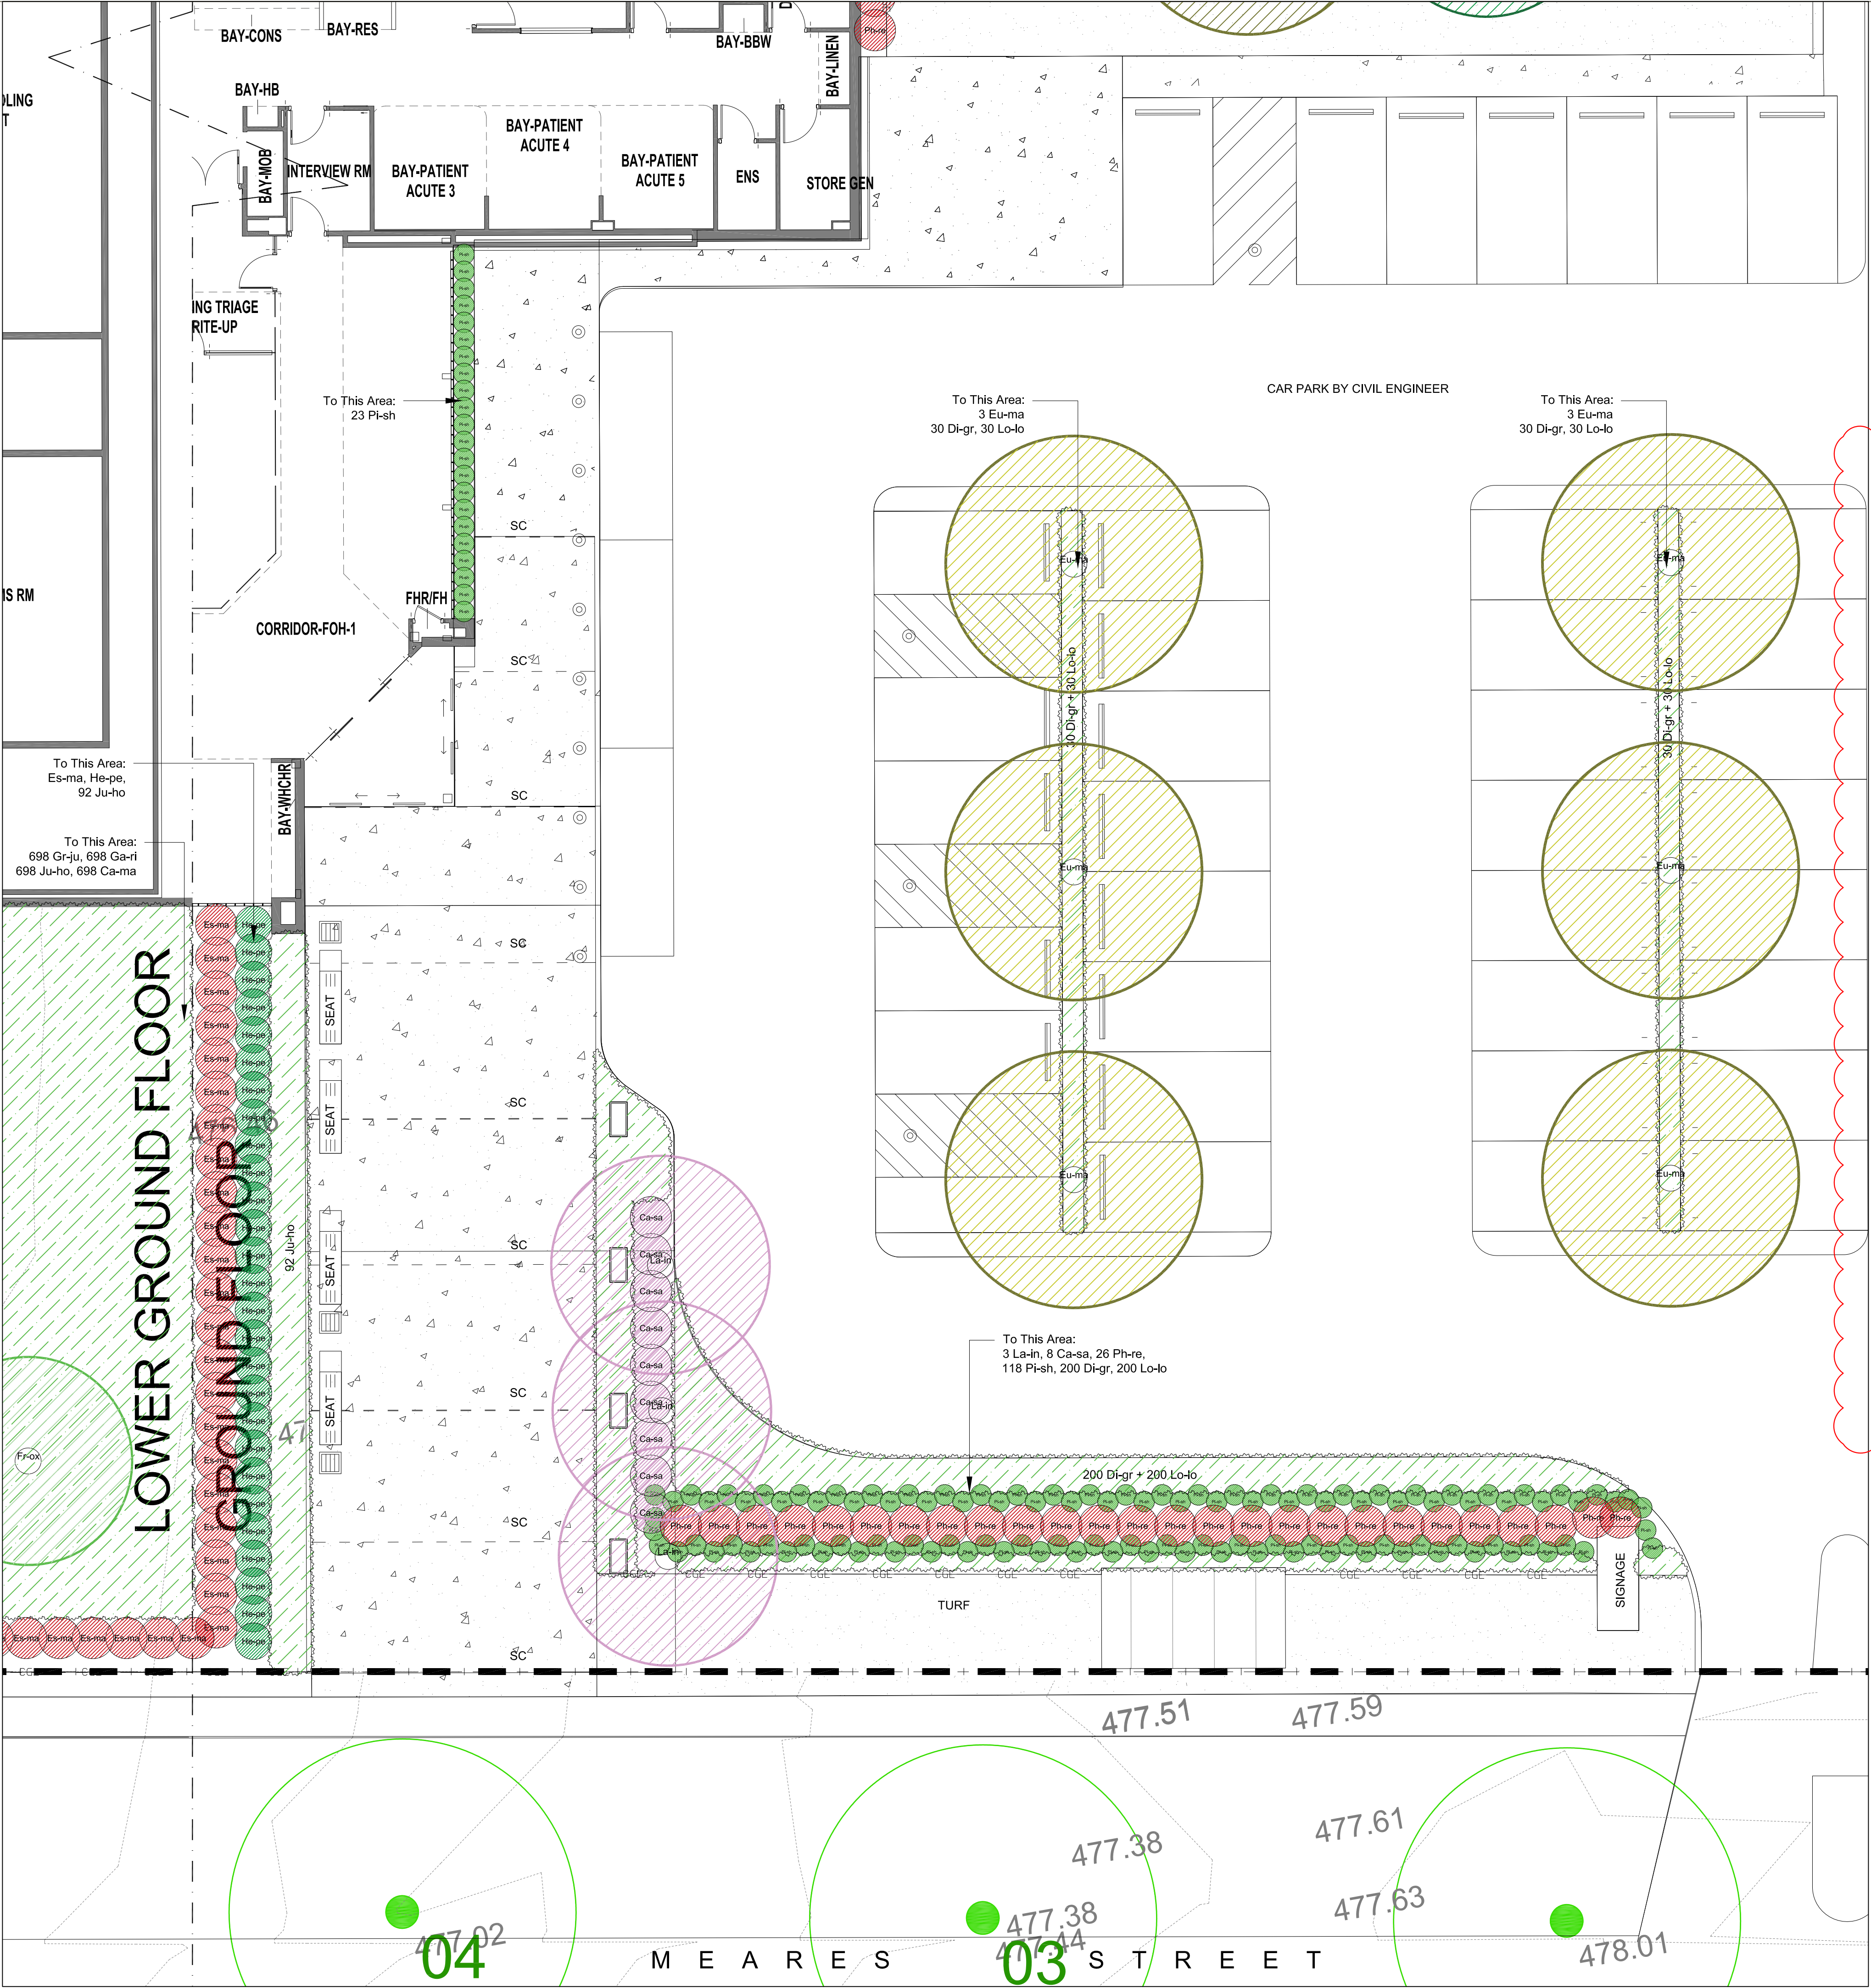


PLANT SCHEDULE

ID	BOTANICAL NAME	COMMON NAME	HEIGHT (m)	POT SIZE	QTY
TREES					
La-tu	<i>Lagerstroemia 'Tuscarora'</i>	Jacaranda	10m	200L	9
Ma-gr	<i>Magnolia grandiflora</i>	Bull Bay Magnolia	8m	200L	2
Be-pe	<i>Betula pendula 'Nigra'</i>	Tropical Birch	10m	100L	8
Eu-ma	<i>Eucalyptus mannifera</i>	Little spotty	20m	200L	7
Fr-ox	<i>Fraxinus oxycarpa 'Raywoodii'</i>	Claret Ash	12m	400L	8
Py-us	<i>Pyrus ussuriensis</i>	Manchurian Pear	8m	200L	1
Be-tr	<i>Betula pendula 'tristis'</i>	Weeping Birch	12m	400L	10
La-in	<i>Lagerstroemia 'indica'</i>	Crepe Myrtle	8m	200L	3
Co-fi	<i>Corymbia ficifolia</i>	Flowering Gum	10m	200L	2
Eu-si	<i>Eucalyptus sideroxylon</i>	Red ironbark	15m	200L	7
Eu-de	<i>Eucalyptus dealbata</i>	Red Gum	20m	200L	8
SHRUBS					
Ca-en	<i>Callistemon endeaavour</i>	Red Bottlebrush	1.2m	200mm	22
Ph-re	<i>Photinia 'Red Robin'</i>	Christmas Berry	2.5m	100mm	60
La-no	<i>Laurus nobilis</i>	Bay Tree	7m	300mm	9
Es-ma	<i>Escallonia macrantha</i>	Escallonia	3.5m	45L	189
Ca-sa	<i>Camellia sasanqua</i>	Camellia	3m	45L	39
Pi-sh	<i>Pittosporum shorty</i>	Shorty Pittosporum	1.2m	300mm	154
Ca-ja	<i>Camellia japonica</i>	Japanese Camellia	3m	45L	18
Di-an	<i>Dicksonia antarctica</i>	Soft Tree Fern	4.5m	45L	5
Sp-ca(1)	<i>Spirea cantoniensis</i>	May Bush	2m	300mm	10
Co-du(3)	<i>Correa 'Dusky bells'</i>	Native Fuchsia	1m	300mm	48
Ro-of(4)	<i>Rosemarinus officinalis</i>	Rosemary	1.8m	300mm	65
Ar-fr(5)	<i>Argyranthemum frutescens</i>	Marguerite Daisy	0.9m	200mm	72
Se-se(6)	<i>Senecio serpens</i>	Blue Chalk Sticks	1m	300mm	33
Th-or(7)	<i>Thuja orientalis</i>	Golden Biotia	2m	300mm	13
La-an	<i>Lavandula angustifolia</i>	English Lavender	0.9m	200mm	10
He-pe	<i>Helichrysum petiolare</i>	Licorice Plant	0.6	100mm	27
Sy-ca	<i>Syzygium 'Cascade'</i>	Cascade Lilly Pilly	3m	45L	53
GROUNDCOVERS					
St-by(2)	<i>Stachys byzantina</i>	Lambs Ears	300mm	150mm	51
Di-gr	<i>Diets grandiflora</i>	Wild Iris	120mm	150mm	260
Ju-gl	<i>Juniperus glauca</i>	Blue Juniper	1.8m	300mm	100
Gr-ju	<i>Grevillea junipenna</i>	Grevillea	0.5m	200mm	1030
My-pa	<i>Myoporum parvifolium</i>	Creeping Boobialla	100mm	140mm	100
Ga-ri	<i>Gazania rigens</i>	Treasure Flower	300mm	200mm	985
Ne-ra	<i>Nepeta racemosa</i>	Catmint	600mm	150mm	16
Ar-fr	<i>Argyranthemum frutescens</i>	Marguerite Daisy	0.5m	300mm	93
Ca-ma	<i>Camellia Marge Miller</i>	Marge Miller	0.3m	125mm	970
Ju-ho	<i>Juniperus horizontalis</i>	Creeping Juniper	0.15m	100mm	1032
An-hy	<i>Anemone x hybrida</i>	Japanese Anemone	1.3m	300mm	52
La-de(10)	<i>Lavandula dentata</i>	French Lavender	1m	300mm	16
Lo-lo	<i>Lomandra longifolia</i>	Mat rush	1200mm	300mm	260
Vi-mi(8)	<i>Vinca minor</i>	Vinca	0.15m	100mm	53
Di-ar	<i>Dichondra argentea 'Silver Falls'</i>	Silver nickel vine	300mm	150mm	10

- NOTES:
- Figured dimensions shall be taken in preference to scaling.
 - The contractor shall check all dimensions on site before commencing work.

LEGEND:

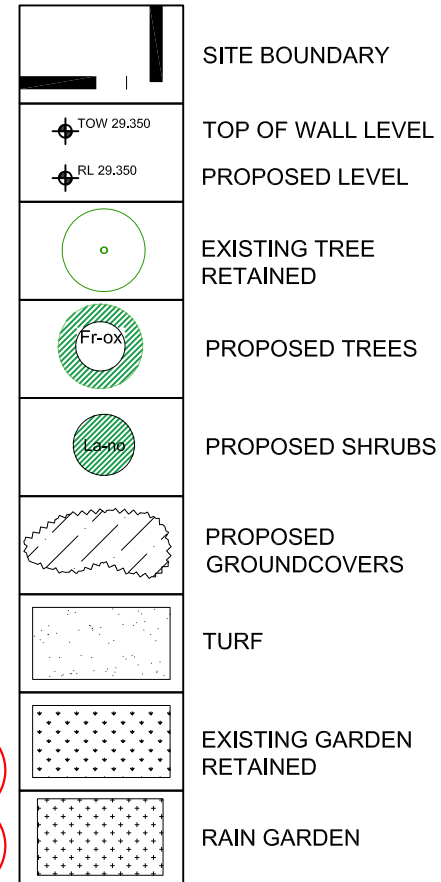

06	TENDER ADDENDUM	17.10.2018
05	TENDER ADDENDUM	28.09.2018
04	FINAL TENDER ISSUE	11.09.2018
03	FINAL TENDER ISSUE	03.08.2018
02	FINAL TENDER ISSUE	24.08.2018
01	DRAFT TENDER ISSUE	21.08.2018

TaylorBrammer

TAYLOR BRAMMER LANDSCAPE ARCHITECTS PTY LTD
SYDNEY STUDIO
218 Oxford Street
Woollahra, NSW, 2025
T 61 2 9387 8855
F 61 2 9387 8155
E sydney@taylorbrammer.com.au


PROJECT:
MUDGEES HOSPITAL REDEVELOPMENT

DRAWING TITLE:
MEARES STREET ENTRY - PLANTING

CLIENT:
HEALTH INFRASTRUCTURE



SCALE: 1:100 @ A1
DATE: 07/10/2018
DRAWN: DA
CHECKED: AL
JOB NO: 17-1246
DESIGNED: AL
DRAWING NO: LT05
REVISION: 06

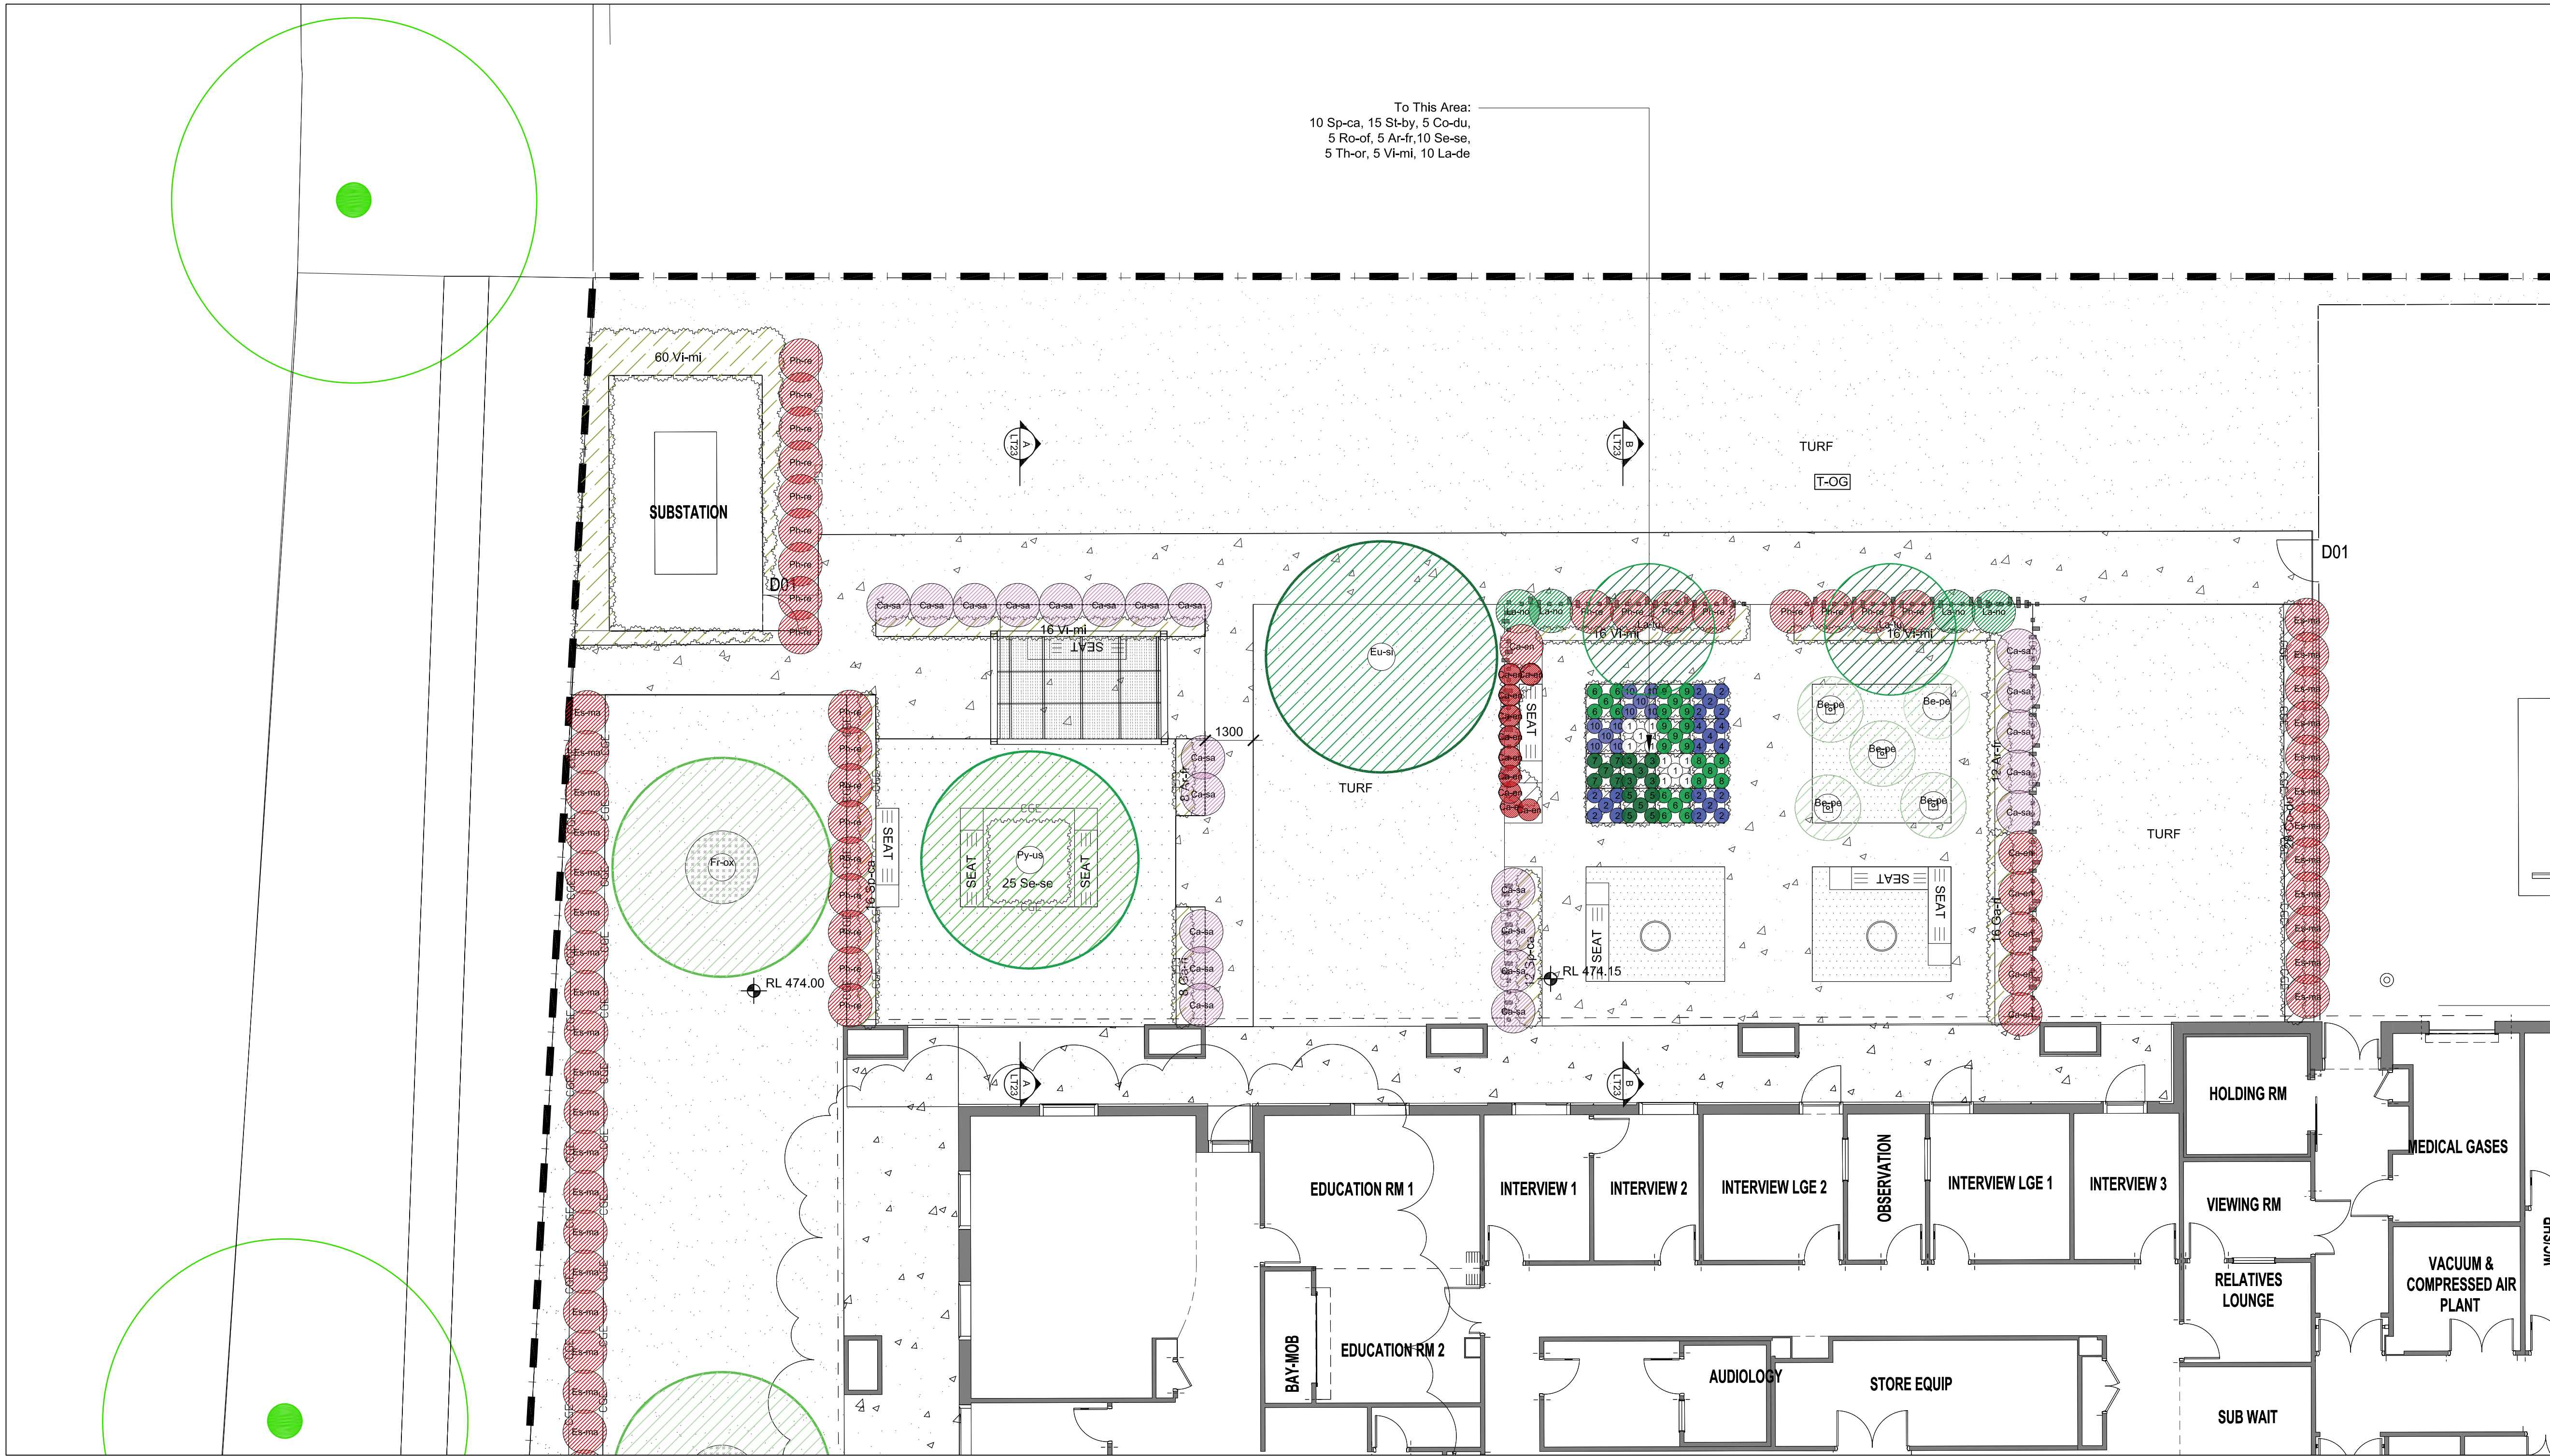

PLANT SCHEDULE

ID	BOTANICAL NAME	COMMON NAME	HEIGHT (m)	POT SIZE	QTY
TREES					
La-tu	<i>Lagerstroemia 'Tuscarora'</i>	Jacaranda	10m	200L	9
Ma-gr	<i>Magnolia grandiflora</i>	Bull Bay Magnolia	8m	200L	2
Be-pe	<i>Betula pendula 'Nigra'</i>	Tropical Birch	10m	100L	8
Eu-ma	<i>Eucalyptus mannifera</i>	Little spotty	20m	200L	7
Fr-ox	<i>Fraxinus oxycarpa 'Raywoodii'</i>	Claret Ash	12m	400L	8
Py-us	<i>Pyrus ussuriensis</i>	Manchurian Pear	8m	200L	1
Be-tr	<i>Betula pendula 'tristis'</i>	Weeping Birch	12m	400L	10
La-in	<i>Lagerstroemia 'indica'</i>	Crepe Myrtle	8m	200L	3
Co-fi	<i>Corymbia ficifolia</i>	Flowering Gum	10m	200L	2
Eu-si	<i>Eucalyptus sideroxylon</i>	Red ironbark	15m	200L	7
Eu-de	<i>Eucalyptus dealbata</i>	Red Gum	20m	200L	8

SHRUBS


Ca-en	<i>Callistemon endaveur</i>	Red Bottlebrush	1.2m	200mm	22
Ph-re	<i>Photinia 'Red Robin'</i>	Christmas Berry	2.5m	100mm	60
La-no	<i>Laurus nobilis</i>	Bay Tree	7m	300mm	9
Es-ma	<i>Escallonia macrantha</i>	Escallonia	3.5m	45L	189
Ca-sa	<i>Camellia sasanqua</i>	Camellia	3m	45L	39
Pi-sh	<i>Pittosporum shorty</i>	Shorty Pittosporum	1.2m	300mm	154
Ca-ja	<i>Camellia japonica</i>	Japanese Camellia	3m	45L	18
Di-an	<i>Dicksonia antarctica</i>	Soft Tree Fern	4.5m	45L	5
Sp-ca(1)	<i>Spirea cantoniensis</i>	May Bush	2m	300mm	10
Co-du(3)	<i>Correa 'Dusky bells'</i>	Native Fuchsia	1m	300mm	48
Ro-of(4)	<i>Rosemannus officinalis</i>	Rosemary	1.8m	300mm	65
Ar-fr(5)	<i>Argyranthemum frutescens</i>	Marguerite Daisy	0.9m	200mm	72
Se-se(6)	<i>Senecio serpens</i>	Blue Chalk Sticks	1m	300mm	33
Th-or(7)	<i>Thuja orientalis</i>	Golden Biota	2m	300mm	13
La-an	<i>Lavandula angustifolia</i>	English Lavender	0.9m	200mm	10
He-pe	<i>Helichrysium petiolare</i>	Licorice Plant	0.6	100mm	27
Sy-ca	<i>Syzygium 'Cascade'</i>	Cascade Lilly Pilly	3m	45L	53

GROUNDCOVERS

St-by(2)	<i>Stachys byzantina</i>	Lambs Ears	300mm	150mm	51
Di-gr	<i>Diets grandiflora</i>	Wild Iris	120mm	150mm	260
Ju-gl	<i>Juniperus glauca</i>	Blue Juniper	1.8m	300mm	100
Gr-ju	<i>Grevillea juniperina</i>	Grevillea	0.5m	200mm	1030
My-pa	<i>Myoporum parvifolium</i>	Creeping Boobialla	100mm	140mm	100
Ca-ri	<i>Gazania rigens</i>	Treasure Flower	300mm	200mm	985
Ne-ra	<i>Nepeta racemosa</i>	Catmint	600mm	150mm	16
Ar-fr	<i>Argyranthemum frutescens</i>	Marguerite Daisy	0.5m	300mm	93
Ca-ma	<i>Camellia Marge Miller</i>	Marge Miller	0.3m	125mm	970
Ju-ho	<i>Juniperus horizontalis</i>	Creeping Juniper	0.15m	100mm	1032
An-hy	<i>Anemone x hybrida</i>	Japanese Anemone	1.3m	300mm	52
La-de(10)	<i>Lavandula dentata</i>	French Lavender	1m	300mm	16
Lo-lo	<i>Lomandra longifolia</i>	Mat rush	1200mm	300mm	260
Vi-mi(8)	<i>Vinca minor</i>	Vinca	0.15m	100mm	53
Di-ar	<i>Dichondra argentea 'Silver Falls'</i>	Silver nickel vine	300mm	150mm	10

- NOTES:
1. Figured dimensions shall be taken in preference to scaling.
 2. The contractor shall check all dimensions on site before commencing work.

LEGEND:

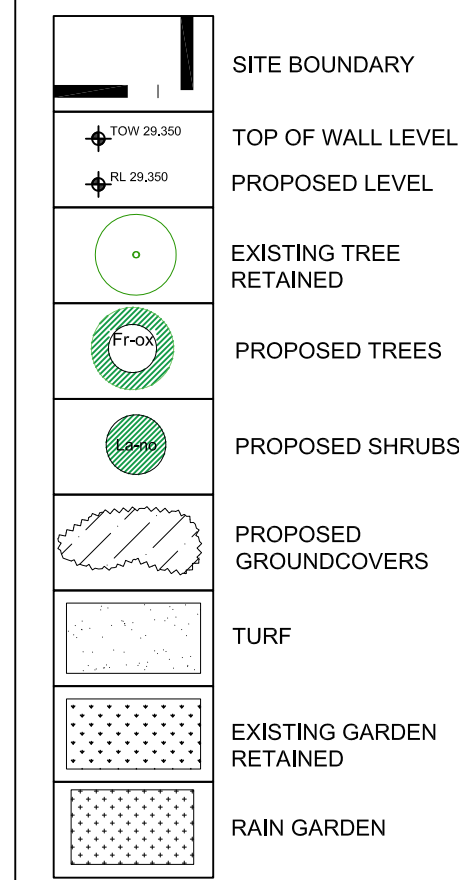

06	TENDER ADDENDUM	17.10.2018
05	TENDER ADDENDUM	28.09.2018
04	FINAL TENDER ISSUE	11.09.2018
03	FINAL TENDER ISSUE	03.09.2018
02	FINAL TENDER ISSUE	24.08.2018
01	DRAFT TENDER ISSUE	21.08.2018
ISSUE	DESCRIPTION	DATE

TaylorBrammer

TAYLOR BRAMMER LANDSCAPE ARCHITECTS PTY LTD
SYDNEY STUDIO
218 Oxford Street
Woollahra, NSW, 2025

T 61 2 9387 8855
F 61 2 9387 8155
E sydney@taylorbrammer.com.au

PROJECT:
MUDGE HOSPITAL REDEVELOPMENT

DRAWING TITLE:
SENSORY GARDEN-STAFF COURT PLANTING

CLIENT:
HEALTH INFRASTRUCTURE

0 1 2 3 4 5m

SCALE: 1:200 @A1 CHECKED: AL DATE: 17/10/2018 JOB NO: 17-1024s DRAWN: DA DESIGNED: AL

DRAWING NO: REVISION:
LT10 06

Copyright of Taylor Brammer Landscape Architects Pty Ltd. ABN 61 086 724 988